

TENN. STATE HIGHWAYS
FILE NO. 332
PLANS
SHEET NO.

Index of Sheets
SEE SHEETIA


STATE OF TENNESSEE
DEPARTMENT OF TRANSPORTATION
BUREAU OF PLANNING AND DEVELOPMENT

DAVIDSON COUNTY

I-440 FROM I-65 DIRECTIONAL INTERCHANGE
TO I-24 DIRECTIONAL INTERCHANGE

PAVING, LIGHTING, SIGNING, NOISE WALLS, LANDSCAPING AND SIGNALIZATION

INTER-STATE HIGHWAY NO. I-440 F.A.H.S. NO. I-440

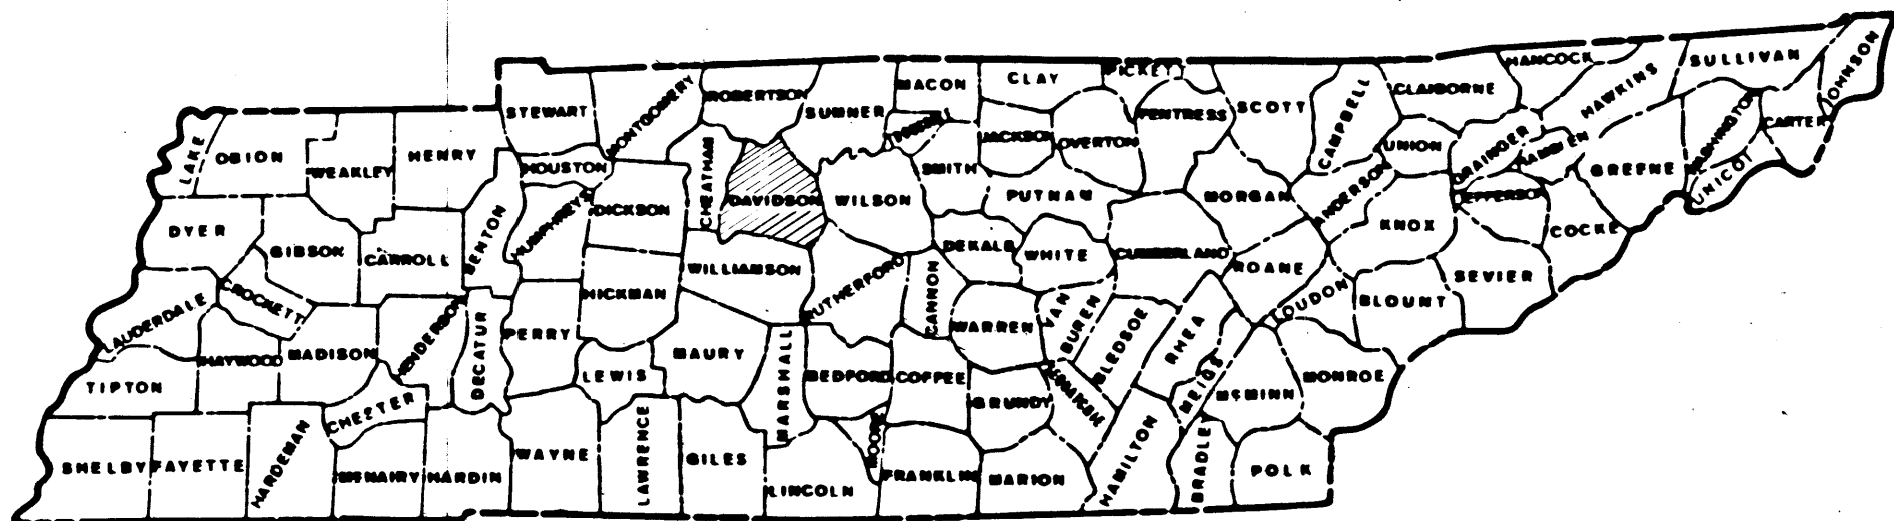


TENN.	YEAR	SHEET NO.
	1983	1
FED. AID PROJ. NO.	I-440-4(55)211	
STATE PROJ. NO.	19015-3115-44 19015-3116-44	

REV. 3-22-83: CHANGED PROJECT
NUMBERS. ADDED STATE PROJECT NO.

EQUATIONS	LOC.	+	-
STA. 371+76.07 BK = STA. 369+25.37 AH.	2	180.70	
STA. 444+67.57 BK = STA. 444+67.77 AH.	2		.20
STA. 444+71.55 BK = STA. 444+71.58 AH.	2		.03
NET EFFECT ON ENUMERATION = +180.47			

19015-3115-44
19015-3116-44
BEG. PROJ. NO. I-440-4(55)211
STA. 355+65.81

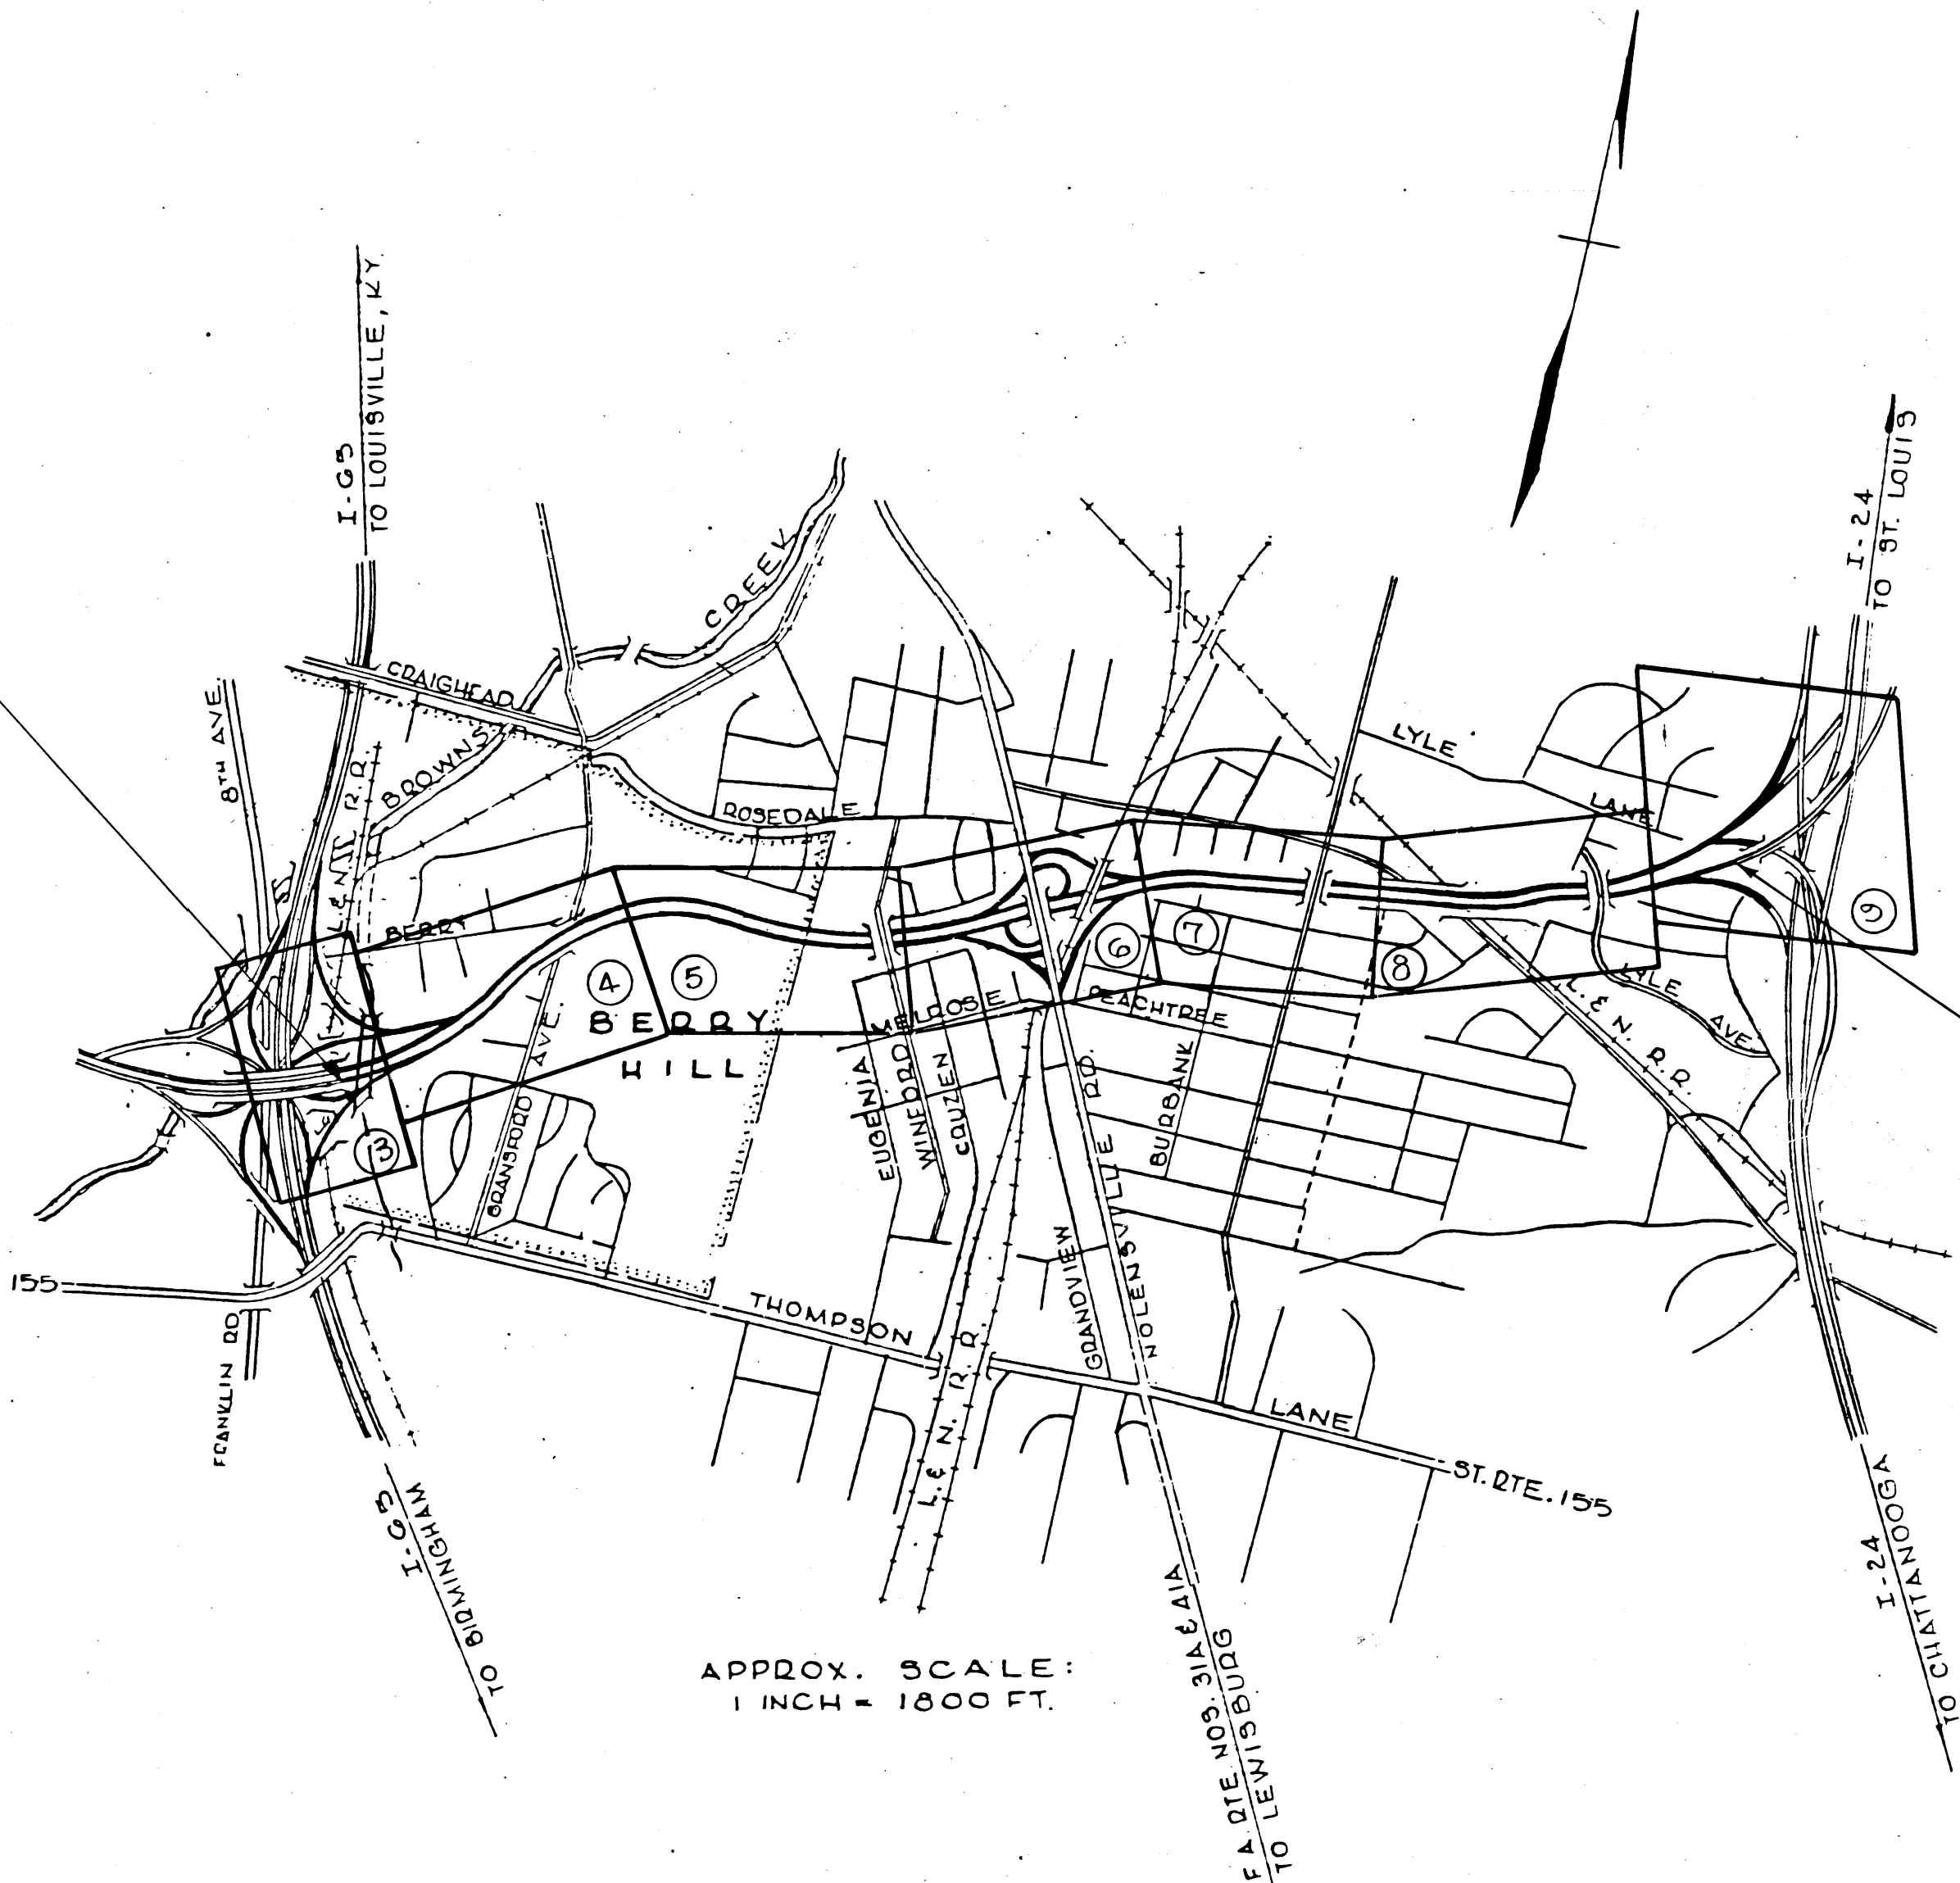

19015-3115-44
19015-3116-44
END PROJ. NO. I-440-4(55)211
STA. 487+65.50

SPECIAL NOTES

PROPOSALS MAY BE REJECTED BY THE COMMISSIONER IF ANY OF THE UNIT PRICES
CONTAINED THEREIN ARE OBVIOUSLY UNBALANCED, EITHER EXCESSIVE OR BELOW
THE REASONABLE COST ANALYSIS VALUE.

THIS PROJECT TO BE CONSTRUCTED UNDER THE STANDARD SPECIFICATIONS OF THE
TENNESSEE DEPARTMENT OF TRANSPORTATION DATED MARCH 1, 1981 AND ADDITIONAL
SPECIFICATIONS AND SPECIAL PROVISIONS CONTAINED IN THE PLANS AND IN
THE PROPOSAL CONTRACT.

DESIGNERS

ROADWAY: REAVIS PENDERGRASS AND
STEVE JOBE
LIGHTING: FLORENCE & HUTCHESON, INC.
NOISE WALLS: VANDERBILT UNIVERSITY
LANDSCAPING: GRESHAM, SMITH & PARTNERS

PE NO. 19015-1101-44

ROADWAY LENGTH 2.533 MILES
BRIDGE LENGTH 0.000 MILES
PROJECT LENGTH 2.533 MILES

APPROVED *Louis Evans*
STATE TRANSPORTATION ENGINEER

DATE

APPROVED *Port E. F.*
COMMISSIONER

THIS PROJECT WAS NOT DESIGNED
BASED ON TRAFFIC SHOWN, BUT AS
DESCRIBED IN THE F.E.I.S. AS
APPROVED BY THE F.H.W.A. ON
9-12-80.

TRAFFIC DATA	
ADT (1981)	55,000
ADT (2001)	64,000
DHV (2001)	6,400
D	55-45
T	8 %
V	60 M.P.H.

U.S. DEPARTMENT OF TRANSPORTATION
FEDERAL HIGHWAY ADMINISTRATION

APPROVED
DIVISION ADMINISTRATOR DATE

REV. 3-22-83: DELETED STD. DNG.
EL-P-3. MOVED STD. DNG. T-M-10 AND
GUARDRAIL STANDARDS TO STANDARD
ROADWAY DRAWINGS SECTION. MOVED
STD. DNG. NOS. RP-J-1, RP-J 5 & RP-J-7
TO 'TO BE PRINTED WITH PLANS' SECTION
& CHANGED REVISION DATES. CHANGED
'ESTIMATED BRIDGE QUANTITIES' TO
'ESTIMATED NOISE WALL QUANTITIES'.

STATE OF TENNESSEE
DEPARTMENT OF TRANSPORTATION
BUREAU OF HIGHWAYS

LLOYD-JONES POST 249

REV. 3/30/83: CHANGED QUANTITY FOR ITEM NO. 118-02.
REV. 5/23/83: DELETED 2'-0" Ø DRILLED CAISSON ITEM NO.'S 204-02.10 (EARTH) AND 204-02.15 (ROCK) AND INCREASED 2'-6" Ø DRILLED CAISSON.

REV. 3-22-83: CHANGED ESTIMATED BRIDGE QUANTITIES HEADINGS AND TITLE TO ESTIMATED NOISE WALL QUANTITIES.

TYPE	YEAR	PROJECT NO.	SHEET NO.
	83	1-440-4(55)211	2

LIST OF DRAWINGS		DWG. NO.
LAYOUT - NOISE BARRIERS 1A AND 1B		M-119-58
PROFILE - NOISE BARRIER 1A		M-119-59
PROFILE - NOISE BARRIER 1B		M-119-60
SCHEDULES - WALL, PANEL, POST, AND PILE NOISE BARRIER 1A		M-119-61
SCHEDULES - WALL, PANEL, POST, AND PILE NOISE BARRIER 1B		M-119-62
LAYOUT - NOISE BARRIER NO. 2		M-119-63
PROFILE - NOISE BARRIER NO. 2		M-119-64
SCHEDULES - WALL, PANEL, POST, AND PILE NOISE BARRIER NO. 2		M-119-65
LAYOUT - NOISE BARRIERS 3A AND 3B		M-119-66
PROFILE - NOISE BARRIER 3A		M-119-67
PROFILE - NOISE BARRIER 3B		M-119-68
SCHEDULES - WALL, PANEL, POST, AND PILE NOISE BARRIER 3A		M-119-69
SCHEDULES - WALL, PANEL, POST, AND PILE NOISE BARRIER 3B		M-119-70
LAYOUT - NOISE BARRIERS 4A AND 4B		M-119-71
PROFILE - NOISE BARRIERS 4A AND 4B		M-119-72
SCHEDULES - WALL, PANEL, POST, AND PILE NOISE BARRIERS 4A AND 4B		M-119-73
LAYOUT - NOISE BARRIERS 5A, 5B, 5C, AND 5D		M-119-74
PROFILE - NOISE BARRIERS 5A AND 5B		M-119-75
PROFILE - NOISE BARRIERS 5C AND 5D		M-119-76
SCHEDULES - WALL, PANEL, POST, AND PILE NOISE BARRIERS 5A AND 5B		M-119-77
SCHEDULES - WALL, PANEL, POST, AND PILE NOISE BARRIERS 5C AND 5D		M-119-78
LAYOUT - NOISE BARRIERS 6A, 6B, AND 6C		M-119-79
PROFILE - NOISE BARRIER 6A		M-119-80
PROFILE - NOISE BARRIERS 6B AND 6C		M-119-81
SCHEDULES - WALL, PANEL, POST, AND PILE NOISE BARRIER 6A		M-119-82
SCHEDULES - WALL, PANEL, POST, AND PILE NOISE BARRIERS 6B AND 6C		M-119-83
LAYOUT - NOISE BARRIER 7A		M-119-83A
PROFILE - NOISE BARRIER 7A		M-119-83B
SCHEDULE - WALL, PANEL, POST AND PILE NOISE BARRIER 7A		M-119-83C

NON-PAY ITEMS: ONLY ITEMS SHOWN ON THE PROPOSAL AS PAY ITEMS WILL BE PAID FOR. COMPENSATION FOR ALL LABOR, MATERIALS, TOOLS, EQUIPMENT AND INCIDENTALS FOR THE COMPLETE INSTALLATION OF WALLS SHALL BE INCLUDED IN THE PRICE BID FOR PAY ITEMS.

LIST OF DRAWINGS (CONT'D.)

MASONRY NOISE BARRIER	
WALL PANEL DETAILS	M-119-84
MASONRY NOISE BARRIER	
POST AND PILE DETAILS	M-119-85
CONCRETE PANEL NOISE	
BARRIER DETAILS	M-119-86
CONCRETE PANEL NOISE	
BARRIER POST AND PILE DETAILS	M-119-87
REINFORCED CONCRETE	
SAFETY SHAPE	M-119-88

STATE OF TENNESSEE
DEPARTMENT OF TRANSPORTATION
BUREAU OF HIGHWAYS

ESTIMATED
NOISE WALL
QUANTITIES

NOISE BARRIER 1A INTERSTATE 440 STATION 523+00. Ø 5'-E ROADWAY TOTAL LENGTH = 1373'-3" LAYOUT DWG. NO. M-119-58.	NOISE BARRIER 1B INTERSTATE 440 STATION 368+24 BK. TOTAL LENGTH = 713'-9" LAYOUT DWG. NO. M-119-58.	NOISE BARRIER 2 INTERSTATE 440 STATION 525+20. Ø E-N ROADWAY TOTAL LENGTH = 1,636'-2" LAYOUT DWG. NO. M-119-63.	NOISE BARRIER 3A INTERSTATE 440 STATION 390+12 TOTAL LENGTH = 1,602'-0" LAYOUT DWG. NO. M-119-66.	NOISE BARRIER 3B INTERSTATE 440 STATION 0+47. - 23' LT. Ø SERVICE ROAD "M" TOTAL LENGTH = 163'-0" LAYOUT DWG. NO. M-119-66.	NOISE BARRIER 4A INTERSTATE 440 STATION 400+97. - 104' RT. TOTAL LENGTH = 561'-0" LAYOUT DWG. NO. M-119-71.	NOISE BARRIER 4B INTERSTATE 440 STATION 407+48 - 158' RT. TOTAL LENGTH = 1,224'-0" LAYOUT DWG. NO. M-119-71.
---	---	--	---	---	--	---

ESTIMATED NOISE WALL QUANTITIES

ITEM NO.	DESCRIPTION	QUANTITY	QUANTITY	QUANTITY	QUANTITY	QUANTITY	QUANTITY	QUANTITY
204-02.11	DRILLED CAISSON (EARTH) 2'-6" Ø	564	241	603	672	415	155	357
204-02.16	DRILLED CAISSON (ROCK) 2'-6" Ø	68	26	103	82	240	107	172
718-01	NOISE BARRIER	13,345	6,732	17,986	20,494	16,133	7,395	10,540
718-02	NOISE BARRIER SAFETY WALL	893	757	1203		918		

NOISE BARRIER 5A INTERSTATE 440 STATION 12+00. - 52' RT. Ø RAMP N-F TOTAL LENGTH = 516'-0" LAYOUT DWG. NO. M-119-74.	NOISE BARRIER 5B INTERSTATE 440 STATION 5+38 - 60' RT. Ø RAMP N-F TOTAL LENGTH = 907'-0" LAYOUT DWG. NO. M-119-74.	NOISE BARRIER 5C INTERSTATE 440 STATION 438+22. - 100' LT. TOTAL LENGTH = 915'-0" LAYOUT DWG. NO. M-119-74.	NOISE BARRIER 5D INTERSTATE 440 STATION 448+38. - 116' LT. TOTAL LENGTH = 992'-0" LAYOUT DWG. NO. M-119-74.	NOISE BARRIER 6A INTERSTATE 440 STATION 4+00. - 12' RT. Ø RAMP N-B TOTAL LENGTH = 1,871'-0" LAYOUT DWG. NO. M-119-79.	NOISE BARRIER 6B INTERSTATE 440 STATION 437+70. - 120' RT. TOTAL LENGTH = 783'-0" LAYOUT DWG. NO. M-119-79.	NOISE BARRIER 6C INTERSTATE 440 STATION 448+42. - 130' RT. TOTAL LENGTH = 1,113'-0" LAYOUT DWG. NO. M-119-79.
--	--	--	--	---	--	--

ESTIMATED NOISE WALL QUANTITIES (CONT'D)

ITEM NO.	DESCRIPTION	QUANTITY	QUANTITY	QUANTITY	QUANTITY	QUANTITY	QUANTITY	QUANTITY
204-02.11	DRILLED CAISSON (EARTH) 2'-6" Ø	213	365	425	431	711	292	465
204-02.16	DRILLED CAISSON (ROCK) 2'-6" Ø	47	134	64	124	88	4	137
718-01	NOISE BARRIER	4,760	10,897	9,333	12,733	15,878	6,987	14,297
718-02	NOISE BARRIER SAFETY WALL				229	200		155

NOISE BARRIER 7A INTERSTATE 440 STATION 463+25 TOTAL LENGTH = 926'-0" LAYOUT DWG. NO. M-119-83A

ESTIMATED NOISE WALL QUANTITIES (CONT'D)

ITEM NO.	DESCRIPTION	QUANTITY	TOTAL QUANTITIES	UNIT
204-02.11	DRILLED CAISSON (EARTH) 2'-6" Ø	401	6,410	L.F.
204-02.16	DRILLED CAISSON (ROCK) 2'-6" Ø		1,396	L.F.
718-01	NOISE BARRIER	5,651	173,161	S.F.
718-02	NOISE BARRIER SAFETY WALL	825	5180	L.F.

ESTIMATED ROADWAY QUANTITIES			
ITEM NO.	DESCRIPTION	UNIT	QUANTITY
713-10.01	STRUCTURAL STEEL CANTILEVER SIGN STRUCTURE (SIGN NO. 8)	EACH	1
713-10.02	STRUCTURAL STEEL CANTILEVER SIGN STRUCTURE (SIGN NO. 22)	EACH	1
713-10.03	STRUCTURAL STEEL CANTILEVER SIGN STRUCTURE (SIGN NO. 34)	EACH	1
713-10.04	STRUCTURAL STEEL CANTILEVER SIGN STRUCTURE (SIGN NO. 37)	EACH	1
713-10.05	STRUCTURAL STEEL CANTILEVER SIGN STRUCTURE (SIGN NO. 52)	EACH	1
713-10.06	STRUCTURAL STEEL CANTILEVER SIGN STRUCTURE (SIGN NO. 6A)	EACH	1
716-01.02	RAISED PAVEMENT MARKERS (TYPE 2)	EACH	406
716-12.01	EPOXY PAVEMENT MARKING (LINE)	LIN. MI.	20
716-12.02	EPOXY PAVEMENT MARKING (8 INCH BARRIER LINE)	L. F.	3260
716-12.04	EPOXY PAVEMENT MARKING (CHANNELIZATION STRIPING)	S. Y.	642
716-12.05	EPOXY PAVEMENT MARKING (STOP LINE)	L. F.	173
716-12.06	EPOXY PAVEMENT MARKING (TURN LANE ARROW)	EACH	8
716-14.05	EPOXY PAVEMENT MARKING (STRAIGHT ARROW)	EACH	3
717-01	MOBILIZATION	L. S.	1
730-02.04	SIGNAL HEAD ASSEMBLY (130)	EACH	8
730-02.17	SIGNAL HEAD ASSEMBLY (130 WITH B.P.)	EACH	4
730-03.01	INSTALL PULL BOX	EACH	4
730-05.01	ELECTRICAL SERVICE CONNECTOR	EACH	1
730-08.03	SIGNAL CABLE - 7 CONDUCTOR	L. F.	1100
730-08.05	SIGNAL CABLE - 12 CONDUCTOR	L. F.	555
730-10.02	MESSENGER CABLE 1/4" DIAMETER	L. F.	1000
730-12.01	CONDUIT 1" DIAMETER	L. F.	60
730-12.02	CONDUIT 2" DIAMETER	L. F.	210
730-13.01	VEHICLE LOOP DETECTOR	EACH	5
730-14.01	SHIELDED DETECTOR CABLE	L. F.	260
730-14.02	FURNISHING,INSTALLING LOOP WIRING AND SEALING	L. F.	700
730-16.01	TWO PHASE ACTUATED CONTROLLED	EACH	2
730-19.01	ELECTRIC TIME SWITCH	EACH	1
730-20.01	LOCAL SYNCHRONOUS COORDINATOR	EACH	2
730-20.02	MASTER SYNCHRONOUS COORDINATOR	EACH	1
730-23.17	CANTILEVER SIGNAL SUPPORT (30'M.A. & 40'M.A.)	EACH	1
730-23.18	CANTILEVER SIGNAL SUPPORT (45'M.A. & 45'M.A.)	EACH	1
730-23.19	CANTILEVER SIGNAL SUPPORT (45'M.A.)	EACH	1
730-23.20	CANTILEVER SIGNAL SUPPORT (35'M.A.)	EACH	1
801-03	WATER (SEEDING AND SODDING)	M. GAL.	35
803-01	SODDING (NEW SOD)	S. Y.	444

TYPE	YEAR	PROJECT NO.	SHEET NO.
PAVING	1983	I-440-4(55)211	25

REV. 2-18-83: ITEM NOS. DELETED REGARDING THE ERECTION, FURNISHING DOMESTIC STEEL, & FURNISHING FOREIGN STEEL ON CANTILEVED & OVERHEAD SIGN STRUCTURES. NEW ITEM NOS. ADDED FOR THESE STRUCTURES.

REV. 11-14-84: DELETED ITEM NOS. 716-05.01 AND 716-05.04 CHANGED QUANTITY FOR ITEM NO. 716-12.04.

ESTIMATED ROADWAY QUANTITIES FOR LIGHTING			
ITEM NO.	DESCRIPTION	QUANTITY	UNIT
714-01.01	STRUCTURE LIGHTING(S-W ROADWAY OVER I-65) INCLUDES 4 150W H.P.S UNDER BRIDGE LUMINAIRES	1	L.S.
714-01.02	STRUCTURE LIGHTING (N-E ROADWAY OVER I-65) INCLUDES 4 150W H.P.S. UNDER BRIDGE LUMINAIRES	1	L.S.
714-01.03	STRUCTURE LIGHTING (S-E ROADWAY OVER S-W & N-E ROADWAYS) INCLUDES 2 150W H.P.S. UNDER BRIDGE LUMINAIRES	1	L.S.
714-01.04	STRUCTURE LIGHTING (W-N ROADWAY OVER S-W & N-E ROADWAYS) INCLUDES 2 150W H.P.S. UNDER BRIDGE LUMINAIRES	1	L.S.
714-01.05	STRUCTURE LIGHTING (EASTBOUND I-440 OVER S-E & W-N) INCLUDES 2 150W H.P.S. UNDER BRIDGE LUMINAIRES	1	L.S.
714-01.06	STRUCTURE LIGHTING (WESTBOUND I-440 OVER S-E & W-N) INCLUDES 2 150W H.P.S. UNDER BRIDGE LUMINAIRES	1	L.S.
714-01.07	STRUCTURE LIGHTING (I-440 OVER BRANSFORD AVE.) INCLUDES 4 150W H.P.S. UNDER BRIDGE LUMINAIRES	1	L.S.
714-01.08	STRUCTURE LIGHTING (NOLENSVILLE RD. OVER I-440) INCLUDES 8 150W H.P.S. UNDER BRIDGE LUMINAIRES	1	L.S.
714-01.09	STRUCTURE LIGHTING (L&N R.R. OVER I-440) INCLUDES 4 150W H.P.S. UNDER BRIDGE LUMINAIRES	1	L.S.
714-01.10	STRUCTURE LIGHTING (FOSTER AVE. OVER I-440) INCLUDES 8 150W H.P.S. UNDER BRIDGE LUMINAIRES	1	L.S.
714-01.11	STRUCTURE LIGHTING (I-440 OVER GLENROSE AVE. & L&N R.R.) INCLUDES 5 150W H.P.S. UNDER BRIDGE LUMINAIRES	1	L.S.
714-01.12	STRUCTURE LIGHTING (RELOC. LYLE AVE. OVER I-440) INCLUDES 8 150W H.P.S. UNDER BRIDGE LUMINAIRES	1	L.S.
714-02.01	ENCASED CONDUIT (2" RIGID)	2,246	L.F.
714-03.01	DIRECT BURIAL CONDUIT (2" P.V.C.)	37,980	L.F.
714-03.02	CONDUIT JACKED OR BORED UNDER EXISTING PAVEMENT (2" RIGID)	37	L.F.
714-05.01	PULL BOXES	43	EACH
714-06.01	CABLE (1/2, #8 TYPE THW-MTW, 600V)(STRANDED)	40,421	
714-06.02	CABLE (1/2, #10 TYPE THW-MTW, 600V)(STRANDED)	12,230	L.F.
714-06.03	CABLE (1/2, #6 BARE COPPER, 600V)(SOILD)	40,226	L.F.
714-06.04	CABLE (1/2, #6 TYPE THW-MTW, 600V)(STRANDED)	33,890	L.F.
714-06.05	CABLE (1/2, #4 TYPE THW-MTW, 600V)(STRANDED)	55,114	L.F.
714-08.01	LIGHT STANDARDS (SQ. TAPPERED STEEL, 35' M.H. W/SQ. 4' ARM)	4	EACH
714-08.02	LIGHT STANDARDS (SQ. TAPPERED STEEL 35' M.H. W/SQ. 7'± ARM)	9	EACH
714-08.03	LIGHT STANDARDS (SQ. TAPPERED STEEL 35' M.H. W/SQ. 15'± ARM)	32	EACH
714-08.04	LIGHT STANDARDS (SQ. TAPPERED STEEL 40' M.H. W/SQ. 15'± ARM)	74	EACH
714-08.05	H.M.S. POLES (GALV. STEEL, 150' M.H., W/LOWERING SYSTEM)	10	EACH
714-08.06	H.M.S. POLES (GALV. STEEL, 120' M.H., W/LOWERING SYSTEM)	6	EACH
714-08.07	LIGHT STANDARDS (SQ. TAPPERED STEEL, 35' M.H., W/11'± ARM)	8	EACH
714-09.01	LUMINAIRES (RECTILINEAR TYPE, 250W H.P.S.)	150	EACH
714-09.02	LUMINAIRES (HIGH MAST TYPE, 1000W H.P.S.)	192	EACH
714-09.03	LUMINAIRES (GLOBE TYPE, POST TOP MOUNTING, 150W H.P.S.)	2	EACH
714-11	CABLE MARKERS	52	EACH
714-12.01	CONTROL CENTER (#1 SEE NOTE 1)	1	L.S.
714-12.02	CONTROL CENTER (#2 SEE NOTE 2)	1	L.S.
714-12.03	CONTROL CENTER (#3 SEE NOTE 2)	1	L.S.
714-12.04	CONTROL CENTER (#4 SEE NOTE 2)	1	L.S.
714-13	CLASS "A" CONCRETE (ROADWAY AND STRUCTURE LIGHTING)	296	C.Y.
714-30	AS BUILT PLANS	2	SET
714-08.08	LIGHT STANDARDS (SQ. TAPPERED STEEL, 40' M.H. W/ 11'± ARM)	22	EACH
714-08.09	LIGHT STANDARDS (SQ. STRAIGHT STEEL, 16' M.H. W/POST TOP MOUNTING)	2	EACH

NOTE 1: CONTROL CENTER CONTAINS 2 CABINETS,
2-2 POLE 60A LIGHTING CONTACTORS,
4 TRIPLE FUSE DISCONNECTS

NOTE 2: CONTROL CENTER CONTAINS 2 CABINETS,
2-2 POLE 60A LIGHTING CONTACTORS,
3 TRIPLE FUSE DISCONNECTS

FOOTNOTES
(ROADWAY QUANTITIES)

- ① INCLUDES THE REMOVAL OF 14,385 LIN. FT. OF 6' GREEN VINYL COATED CHAIN LINK FENCE AND 12 END AND CORNER POST ASSEMBLIES.
- ② TO BE USED AS DIRECTED BY THE ENGINEER, FOR LEVELING THE SUBGRADE.
- ③ INCLUDES 1410 M. GAL. FOR EMBANKMENT AND 1194 M. GAL. FOR SUBGRADE CONSTRUCTION AND PREPARATION.
- ④ INCLUDES 46 CU. YDS. FOR JUNCTION BOXES AND 10 CU. YDS. FOR ENERGY ATTENUATOR.
- ⑤
- ⑥ SIGN FACE TO BE 0.080" SHEET ALUMINUM (ANODIZED) AND POSTS TO BE PAINTED.
- ⑦ SIGN NO. 55 , SEE DETAIL ON SHEET NO. 27.
- ⑧ SIGN NOS. 85 , 90 , AND 92 , SEE DETAIL ON SHEET NO. 37.
- ⑨ STRUCTURE TO BE PAINTED . FOR DETAILS SEE GENERAL NOTE REGARDING PAINTED.
- ⑩ ITEM TO INCLUDE NECESSARY MATERIAL AND LABOR FOR CONNECTION TO ELECTRICAL SERVICE WIRING OF CONTROLLER AND DETECTORS AND ALL INCIDENTALS NECESSARY TO RENDER A COMPLETE AND OPERABLE SYSTEM.
- ⑪ QUANTITY IS BASED ON 700 LIN. FT. OF SAW SLOT. PRICE BID ITEM 730-14.02 TO INCLUDE 1500 LIN. FT. OF LOOP WIRE IN SAW SLOT AND SEALING.
- ⑫
- ⑬ THE COORDINATOR SHALL BE EXTERNAL TO THE CONTROLLER.
- ⑭ INCLUDES ALL CABLE ETC. , AS NOTED ON DETAIL SHEET.
- ⑮ INCLUDES 1320 LBS. FOR JUNCTION BOXES AND 590 LBS. FOR ENERGY ATTENUATOR .
- ⑯ TO BE USED IN I-440 MEDIAN ON LOW SIDE SHOULDER.
- ⑰ SEE STANDARD SPECIFICATIONS SECTION 718.27 FOR FILTER CLOTH MATERIAL INFORMATION TO BE USED TO CAP STONE DRAINS AT ROCK CUT AREAS.
- ⑱ 28 POST ASSEMBLIES TO BE GREEN VINYL , 8 POST ASSEMBLIES TO BE BLACK VINYL.
- ⑲ THIS FENCE TO BE BLACK VINYL , SEE GENERAL NOTE NO. 10 ON SHEET NO. 26 .

TYPE	YEAR	PROJECT NO.	SHEET NO.
PAVING	83	I-440-4(55)211	2 C

REV. 1-24-83: NUMBERS AND WATTAGE OF H.P.S. LUMINAIRES CHANGED IN DESCRIPTION FOR ITEM NOS. 714-01.01 & 714-01.02.
NUMBERS OF H.P.S. LUMINAIRES CHANGED IN DESCRIPTION FOR ITEM NOS. 714-01.03, .04, .05, .06, & .11.

REV. 3-22-83: CHANGED FOOTNOTE NO. 1, 2 AND NO. 4 . ADDED FOOTNOTE NO. 14 .

REV. 3-29-83: REVISED ITEM NOS.- 714-08.01 , 714-08.02 , 714-08.03 , 714-08.04 , 714-08.07 AND ADDED ITEM NOS. 714-08.08 & 714-08.09 .

REV. 3-30-83 : DELETED FOOT. NOTE NO. 5 .

REV. 7-6-83 REVISED DESCRIPTION OF ITEM NOS. 714-01.03 THRU 714-01.12, 714-06.01 THRU 714-06.03, 714-09.03, AND 714-12.01 THRU 714-12.04; REVISED QUANTITIES OF ITEM NOS. 714-08.01, 714-06.01 THRU 714-06.03, 714-08.02 AND 714-08.03; ADDED ITEM NOS. 714-06.04 AND 714-06.05; ADDED NOTES 1 AND 2.

REV. 11-16-85 FOOTNOTES 15, 16, 17 & 18 ADDED TO PLANS

REV. 2-11-85 : REVISED FOOTNOTE NOS. 4 AND 14.

STATE OF TENNESSEE
DEPARTMENT OF TRANSPORTATION
BUREAU OF HIGHWAYS

ESTIMATED
LIGHTING
QUANTITIES

IN-PLANS DIV. FEB 22 2010 BY TRC

SCANNED

PLANT SCHEDULE (IR) (12015-3116-44)

Δ REVISED INTERCHANGE 5-30-85

TYPE	YEAR	PROJECT NO.	SHEET NO.
PAVING	1983	1-440-4(55) 211	2D

TREES

SHRUBS

VINES

GROUND COVER

SEEDINGS

PAY ITEM NO.	KEY	BOTANICAL NAME	COMMON NAME	QTY	HGT	SPRD	TRUNK	ROOTS	SPCNG	REMARKS
802-01.01	AR	ACER SACCHARUM	SUGAR MAPLE	65 E.A.	12'-14'	6'-7'	2"-2½" CAL.	24" BALL MIN.	AS SHOWN	MATCHED
802-01.02	OC	CERCIS CANADENSIS	EASTERN REDBUD CLIMPS	64 E.A.	6'-8'	3'-4'	MULTIPLE	18" BALL MIN.	AS SHOWN	TRUNKS MATCHED IN DIA.
802-01.03	CF	CORNUS FLORIDA 'CLOUD NINE'	CLOUD 9 DOGWOOD	659 E.A.	6'-8'	3'-4'	1" CAL.	18" BALL MIN.	AS SHOWN	MATCHED
802-01.04	CP	CRATAEGUS CORDATA	WASHINGTON HAWTHORN	209 E.A.	6'-8'	3'-4'	1" CAL.	18" BALL MIN.	AS SHOWN	TREE FORM
802-01.05	FP	FRAXINUS PENNSYLVANICA	GREEN ASH	154 E.A.	12'-14'	6'-7'	2"-2½" CAL.	24" BALL MIN.	AS SHOWN	MATCHED
802-01.06	IO	ILEX OPACA	AMERICAN HOLLY	443 E.A.	8'-10'	4'-5'	1-1½" CAL.	20" BALL MIN.	AS SHOWN	MATCHED
802-01.07	KP	KOELREUTERIA PANICULATA	GOLDEN RAINTREE	191 E.A.	8'-10'	4'-5'	1½" CAL.	20" BALL MIN.	AS SHOWN	MATCHED
802-01.08	LI	LIQUIDAMBAR STYRACIFLUA	SWEET GUM	106 E.A.	10'-14'	6'-7'	2"-2½" CAL.	24" BALL MIN.	AS SHOWN	MATCHED
802-01.09	LT	LIRIODENDRON TULIPIFERA	TULIPTREE	86 E.A.	12'-14'	6'-7'	2"-2½" CAL.	24" BALL MIN.	AS SHOWN	MATCHED
802-01.10	MH	MALUS HOPE	CRABAPPLE	337 E.A.	6'-8'	3'-4'	1" CAL.	18" BALL MIN.	AS SHOWN	MATCHED
802-01.11	PO	PLATANUS OCCIDENTALIS	PLANE TREE	117 E.A.	12'-14'	6'-7'	2"-2½" CAL.	24" BALL MIN.	AS SHOWN	MATCHED
802-01.12	PT	PINUS TAEDA	LOBLOLLY PINE	162 E.A.	8'-10'	3'-4'	1-½" CAL.	20" BALL MIN.	AS SHOWN	MATCHED
802-01.13	QC	QUERCUS BOREALIS	RED OAK	18 E.A.	12'-14'	6'-7'	2"-2½" CAL.	24" BALL MIN.	AS SHOWN	MATCHED
802-01.14	QP	QUERCUS PALUSTRIS	PIN OAK	190 E.A.	12'-14'	6'-7'	2"-2½" CAL.	24" BALL MIN.	AS SHOWN	MATCHED
802-01.15	TC	TILIA CORDATA	LITTLELEAF LINDEN	45 E.A.	12'-14'	6'-7'	2"-2½" CAL.	24" BALL MIN.	AS SHOWN	MATCHED
802-01.16	AA	ACER RUBRUM	RED MAPLE	50 E.A.	12'-14'	6'-7'	2"-2½" CAL.	24" BALL MIN.		MATCHED TO BE FIELD STAKED
802-01.17	PN	PINUS NIGRA	AUSTRIAN PINE	96 E.A.	8'-10'	3'-4'	1-1½" CAL.	20" BALL MIN.	AS SHOWN	MATCHED
802-03.01	CS	CHAENOMELES LAGEVARIA	FLOWERING QUINCE	6338 E.A.	3'-4'	3'	FULL TO BASE	12" BALL MIN.	4' O.C.	MATCHED
802-03.02	EA	EUONYMUS ALATUS	WINGED EUONYMUS	2554 E.A.	3'-4'	3'	FULL TO BASE	12" BALL MIN.	3' O.C.	MATCHED
802-03.03	EP	ELEAGNUS PUNGENS	AUTUMN ELEGANUS	6800 E.A.	3'-4'	3'	FULL TO BASE	12" BALL MIN.	6' O.C.	MATCHED
802-03.04	FI	FORSYTHIA SUSPensa	FORSYTHIA	10591 E.A.	3'-4'	3'	FULL TO BASE	12" BALL MIN.	4' O.C.	MATCHED
802-03.05	RR	RHUS RADICANS	SUMAC	1094 E.A.	6'-8'	3'-4'	FULL TO BASE	12" BALL MIN.	AS SHOWN	MATCHED
802-03.06	VS	VIBURNUM RHYTIDOPHYLLUM	LEATHER LEAF VIBURNUM	1487 E.A.	3'-4'	3'	FULL TO BASE	12" BALL MIN.	4' O.C.	MATCHED
802-04.01	GS	GELSEIUM SEMPERVIRENS	CAROLINA JESSAMINE	14522 E.A.				QUART POT	12" O.C.	MATCHED
802-04.02	LO	LONICERA JAPONICA HALLIANA	HALL'S JAPANESE HONEYSUCKLE	900 E.A.				QUART POT	12" O.C.	MATCHED
802-04.03	PI	PARTHENOCESSUS TRICUSPIDATA	BOSTON IVY	21,406 E.A.				QUART POT	12" O.C.	MATCHED
802-04.04	PO	PARTHENOCESSUS QUINQUEFOLIA	VIRGINIA CREEPER	8345 E.A.				QUART POT	12" O.C.	MATCHED
802-04.05	WS	WISTERIA SINENSIS	WISTERIA	16834 E.A.				QUART POT	12" O.C.	MATCHED
802-04.06	WF	WILD FLOWER MIXTURE (SEE SPECS FOR MIX)		68,235 E.A.						
802-04.07	CV	CROWN VETCH (SEE SPECS FOR MIX)		34,260 E.A.						
802-04.08	HH	HEDERA HELIX	ENGLISH IVY	370 E.A.				QUART POT	12" O.C.	MATCHED
802-02.01	PS	PINUS TAEDA	PINE SEEDLING	12,825 E.A.						1 YR. SEEDLING
802-02.02	SS	RHUS RADICANS	SUMAC SEEDLING	11,107 E.A.						1 YR. SEEDLING
802-04.10		GRASS (SEE NOTE #2)	GRASS	549.5 (UNITS)						
802-05			WATER (PLANT ESTABLISHMENT)	3,000 MGAL						

REV. 3-22-83: DESIGNATED ALL QUANTITIES LISTED FOR IR FUNDING. ADDED STATE PROJECT NO. DELETED NOTE CONCERNING SECTION 802.15 C.

REV. 3-25-83: ITEM NO. 802-05 ADDED PLANS.

REV. 11-27-84: ITEM NO. 802-04.10 ADDED TO PLANS.

GENERAL NOTES:

- ALL AREAS DESIGNATED AS CROWN VETCH SHALL BE 85% PER CROWN VETCH AND 15% KENTUCKY FESCUE. SEED AT A RATE OF 1 LB. PER 1,000 SQ. FT.
- SEE BELOW.
- IF THE CONTRACTOR ENCOUNTERS CONDITIONS DIFFERENT FROM THOSE INDICATED ON THE PLANS, THE CONTRACTOR SHALL IMMEDIATELY NOTIFY THE ENGINEER PRIOR TO BEGINNING WORK IN THE AREA.
- ALL AREAS OTHER THAN THE CENTER MEDIAN ARE TO BE SEEDED BY PREVIOUS CONTRACT. PRIOR TO THE INSTALLATION OF WILD FLOWER AREAS OR SHRUB MASS AREAS, APPLY HERBICIDE TO KILL AREAS. MARK AREAS TO BE SPRAYED AND RECEIVE REGIONAL LANDSCAPE SUPERINTENDENTS APPROVAL PRIOR TO SPRAYING HERBICIDE. WAIT TWO WEEKS PRIOR TO ENGAGING IN ANY FURTHER WORK IN THESE AREAS. TILL AND SCARIFY ALL WILD FLOWER AND SHRUB MASS AREAS PRIOR TO PLANTING. SEED WILD FLOWER AREAS AS DIRECTED IN THE SPECIFICATIONS.
- PROTECT ALL SEEDED OR ESTABLISHED SLOPES DURING THE LANDSCAPE INSTALLATION.
- STAKE ALL PLANT MATERIAL LOCATIONS AND SHRUB MASSES AND RECEIVE APPROVAL FROM REGIONAL LANDSCAPE SUPERINTENDENT PRIOR TO INSTALLATION.
- NO PLANT MATERIALS SHALL BE PLACED THAT WOULD PROHIBIT PROPER SIGHT LINES ALONG THE TRAVEL WAY AS WELL AS ON AND OFF RAMP MERGING AREAS.
- ALL MOWING LIMITS THAT ARE SHOWN ON THE PLANS WILL BE DETERMINED BY THE REGIONAL LANDSCAPE SUPERINTENDENT AND ARE SHOWN FOR INFORMATION ONLY.
- ALL PLANTING SHALL BE PLACED SO AS NOT TO INTERFERE WITH THE EXISTING DRAINAGE AS DETERMINED BY THE REGIONAL LANDSCAPE SUPERINTENDENT.
- AFTER ALL TREES AND SHRUBS ARE PLANTED, THE CONTRACTOR WILL BE REQUIRED TO WATER SAME AS DIRECTED BY THE LANDSCAPE SUPERINTENDENT IN ACCORDANCE WITH THE STANDARD SPECIFICATIONS REGARDING SECTION 802.14 BETWEEN APRIL 15 AND SEPT. 15. COST OF THIS WORK TO BE INCLUDED IN THE UNIT PRICE BID FOR ITEM 802.05 WATER (LANDSCAPING).
- TREES WHICH WILL ULTIMATELY HAVE TRUNKS WITH DIAMETERS LARGER THAN 4 INCHES NOT TO BE PLANTED WITHIN THE CLEAR ZONE AS DEFINED IN ("THE GUIDE FOR SELECTING, LOCATING, AND DESIGNING TRAFFIC BARRIERS") UNLESS PROTECTED BY GUARDRAIL.
- WILD FLOWER MIXTURE SHALL BE COMPOSED OF:
INDIAN BLANKET - GAILLARDIA PULCHELLA
SULPHUR COSMOS - COSMOS SULPHUREUS
LANCE-LEAVED COREOPSIS - COREOPSIS LANCEOLATA
DAMES ROCKET - HESPERIS MATRONALIS
POOR MANS WEATHER GLASS - ANAGALLIS ARVENSIS
VAR. COERULA
CONEFLOWER - ECHINACEA PURPUREA
TICKSEED - COREOPSIS TINCTORIA
BLACKEYED SUSAN - RUDBECKIA HIRTA
UPRIGHT PRAIRIE CONEFLOWER - RATIBIDA COLUMNARIS
RATE OF SEEDING SHALL BE 8 LBS. OF MIXED SEED PER ACRE (44 UNITS).
- ALL AREAS DESIGNATED AS "LAWNS" SHALL BE 80% KENTUCKY FESCUE AND 20% ANNUAL RYE. SEED AT A RATE OF 4 LBS. PER 1,000 SQ. FT. COST OF SEEDING THESE AREAS DESIGNATED AS "LAWNS" SHALL BE PAID FOR UNDER THE UNIT PRICE BID FOR ITEM NO. 802-04.10, GRASS PER UNIT.

SPECIAL PROVISIONS

Following are amendments to the General Specifications:

TOPSOIL: SECTION 203.06:

4th Paragraph: Three to four inches of topsoil shall be added after light compaction.

PREPARING THE SEEDED: SECTION 801.05:

Fertilizer, at a rate of not less than 20 lbs. of grade 10-10-10 or equivalent for areas designated as lawns and 15 lbs. of grade 5-10-15 or equivalent for areas designated as crown vetch, shall be uniformly incorporated into the soil for a depth of approximately 1/2 inch.

SEEDING: SECTION 801.06:

Seed of the specified group shall be sown uniformly by means of a rotary seeder, hydraulic equipment, or other satisfactory means, at a rate specified on the plans.

MATERIALS: SECTION 802.02:

Mulch shall be aged 2 year shredded hardwood bark free of weeds, seeds, large sticks, or other debris. Submit sample of bark to Regional Landscape Superintendent for approval.

① QUANTITY BASED ON 12 WATERINGS.

LANDSCAPE DEVELOPMENT PLAN
440 PARKWAY

GRESHAM SMITH AND PARTNERS
3310 West End Avenue
Nashville, Tennessee 37203

STATE OF TENNESSEE
DEPARTMENT OF TRANSPORTATION
BUREAU OF HIGHWAYS

PLANT SCHEDULE

GRADING

- 1 GRADES SHOWN ARE SAME AS FINISHED GRADES SHOWN ON TYPICAL CROSS-SECTIONS AND SAME AS FINISHED GRADE ELEVATIONS SHOWN ON CROSS-SECTIONS.
- 2 ON ALL SUPERELEVATED CURVES, THE FINISHED GRADE IS CARRIED ON THE INSIDE EDGE OF PAVEMENTS OF PROPOSED IMPROVEMENTS. SEE PLAN AND PROFILE SHEETS, TYPICAL SECTIONS CROSS SECTIONS AND STANDARD DWG. NO. RD-SE-1 FOR SUPERELEVATION DETAILS.
- 3 SOME GRADING MAY BE REQUIRED IN ORDER TO TIE PAVEMENT TO BRIDGE OVER I-65 AND BRIDGE OVER GLENROSE AVENUE. ALL COSTS FOR THIS WORK SHALL BE INCLUDED IN UNIT PRICE BID FOR ITEM NO. 207-01.
- 4 THE CONTRACTOR WILL BE REQUIRED TO USE MATERIAL WHICH HAS BEEN STOCKPILED UNDER PREVIOUS PROJECTS TO CONSTRUCT EARTH BERMS IN THE MEDIAN AND IN ROCK CUTS AS SHOWN ON THE TYPICAL SECTIONS. THIS WORK SHALL BE PAID FOR UNDER ITEM NO. 203-04.01 IN THE EVENT THAT THE AMOUNT OF STOCKPILED MATERIAL SHOULD PROVE TO BE INSUFFICIENT FOR THE CONSTRUCTION OF THESE BERMS AS SHOWN, THE TYPICAL CROSS SECTION WILL BE MODIFIED TO UTILIZE THE MATERIAL THAT IS AVAILABLE.
- 5 AFTER THE SPREADING OF THE MATERIAL FOR THE EARTH BERMS, IT SHALL BE SHAPED AND LIGHTLY COMPACTED. A 3" LAYER OF TOPSOIL SHALL THEN BE SPREAD ON THE BERMS.
- 5a THE CONTRACTOR WILL BE REQUIRED TO INSTALL STRIPS OF FILTER CLOTH(710-13.03) ON TOP OF MINERAL AGGREGATE THAT IS BEING INSTALLED IN AREAS WHERE THERE ARE "ROCKS CUT." THIS FILTER CLOTH IS TO BE INSTALLED AS INDICATED ON THE PLANS OR AS DIRECTED BY THE ENGINEER. WHERE THERE ARE OVERLAPS EITHER TRANSVERSE OR LONGITUDINAL THERE SHALL BE A 12" MINIMUM OVERLAP. THIS FILTER CLOTH SHALL BE INSTALLED JUST PRIOR TO THE EARTH BERMS BEING INSTALLED. ANY FILTER CLOTH THAT IS DAMAGED WHILE THE EARTH BERMS ARE BEING INSTALLED WILL BE REPLACED AT THE CONTRACTORS EXPENSE.
- 5b IF AVAILABLE TO THE CONTRACTOR, THE CONTRACTOR IS TO INSTALL THE FILTER CLOTH IN WIDE ENOUGH STRIPS SO AS TO AVOID AS MANY SEAMS AS POSSIBLE. IN THE EVENT THE CONTRACTOR CAN NOT PROVIDE THESE EXTRA WIDE WIDTHS THEN THE 12" MINIMUM OVERLAP WILL APPLY AT ALL JOINTS.
- 5c ANY AND ALL EXCAVATION REQUIRED TO INSTALL THE FILTER CLOTH UNDERDRAINS IN THE MEDIAN ON I-440 WILL BE INCLUDE IN THE UNIT PRICE BID FOR ITEM NO. 710-04, FILTER CLOTH UNDERDRAIN (WITH PIPE).

FENCING

- 6 THE EXISTING FENCE IS TO BE ABUTTED TO NOISE WALLS AT APPROXIMATE LOCATIONS SHOWN ON PLANS. THE FENCE SHALL ABUT THE NOISE WALLS AS SHOWN ON STD. DWG. S-F-10. THE CONTRACTOR WILL BE REQUIRED TO FURNISH NEW END POSTS AT THESE LOCATIONS. THESE SHALL BE GREEN VINYL COATED AND WILL BE PAID FOR UNDER ITEM NO. 707-02.15. THE FENCE AND END AND CORNER POST ASSEMBLIES BEHIND THE NOISE WALLS TO WHICH THE FENCE IS ABUTTED SHALL BE REMOVED AND STOCKPILED, AS DIRECTED BY THE ENGINEER, TO BE PICKED UP BY STATE MAINTENANCE FORCES. ALL COSTS OF REMOVAL SHALL BE INCLUDED IN THE UNIT PRICE BID FOR ITEM NO. 202-01. THIS EXISTING FENCE BEHIND THE PROPOSED NOISE WALL IS TO REMAIN IN PLACE TILL ENOUGH OF THE NOISE WALL IS BUILT TO SERVE AS ACCESS CONTROL. THE EXISTING GREEN VINYL FENCE AND GALVANIZED POST FROM GLENROSE AVENUE TO EXISTING LYLE AVENUE IS TO BE REMOVED AND REPLACED WITH BLACK VINYL FENCE AND POST. THE PROPOSED FENCE AND POST SHALL COMPLY WITH GENERAL NOTE 10.
- 9 THE CONTRACTOR WILL NOT CUT ANY FENCE UNTIL THE AFFECTED PROPERTY OWNERS HAVE BEEN NOTIFIED OF THE INTENTION TO CUT FENCES.
- 10 PROPOSED FENCE SHALL COMPLY WITH STANDARD DRAWING S-F-10B EXCEPT AS NOTED HERE: VINYL COATED FABRIC IN ACCORDANCE WITH AASHTO M-181-77, TYPE 4 VINYL COATED FABRIC. SIZE OF COATED WIRE SHALL BE 9 GAGE. COLOR OF FABRIC SHALL BE BLACK AND A COLOR SAMPLE SHALL BE SUBMITTED TO THE ENGINEER FOR APPROVAL. POSTS, BRACES, RAIL, AND ALL OTHER FRAMEWORK FOR FENCES SHALL COMPLY WITH STANDARD DRAWING S-F-10B AND SHALL BE COATED WITH BLACK VINYL.

SIGNING NOTES

- 12 THE LENGTHS OF ALL SIGN SUPPORTS SHOWN ON THE SIGN SCHEDULE ARE APPROXIMATE AND ARE FOR ESTIMATING PURPOSES ONLY. THE LENGTHS WERE COMPUTED FROM THE CROSS-SECTIONS CONTAINED IN THE CONSTRUCTION PLANS. IN THE EVENT THE SUPPORT LENGTHS ARE 2' SHORTER OR LONGER THAN SHOWN ON PLANS, THE ENGINEER SHOULD VERIFY THE SUPPORT TYPE WITH MR. RONALD HAMLIN, SPECIAL DESIGN AND ESTIMATES OFFICE, TELEPHONE NO. 615-741-0982. THE CONTRACTOR SHALL VERIFY ALL SUPPORT LENGTHS AT THE SITE PRIOR TO ERECTION.
- 13 THE LETTERS, DIGITS, ARROWS, BORDERS, AND ALPHABET ACCESSORIES ON ALL FLAT SHEET SIGNS SHALL BE APPLIED BY SILK SCREENING PROCESS, EXCEPT THAT CUT-OUT DIRECT APPLIED COPY SHALL BE USED ON ALL FLAT SHEET SIGNS WITH GREEN BACKGROUND. THE LETTERS, DIGITS, ARROWS, BORDERS, AND ALPHABET ACCESSORIES ON ALL EXTRUDED PANEL SIGNS SHALL BE DEMOUNTABLE AND ATTACHED TO SIGN FACE, AS OUTLINED IN THE STANDARD SPECIFICATIONS. ALL SHIELDS AND GUIDE SIGNS SHALL BE DEMOUNTABLE AND ATTACHED TO THE SIGN FACE AS OUTLINED IN THE STANDARD SPECIFICATIONS.
- 14 THE TOP OF THE SIGN FOOTINGS SHALL BE PLACED LEVEL WITH THE GROUND LINE.
- 15 AFTER THE SIGN LOCATIONS HAVE BEEN STAKED, BUT PRIOR TO ORDERING ANY MATERIAL FOR THE SUPPORTS, THERE SHALL BE A FIELD INSPECTION AND APPROVAL BY THE REGIONAL CONSTRUCTION OFFICE.
- 16 THE CONTRACTOR WILL BE REQUIRED TO FURNISH LAYOUT DRAWINGS (3 SETS) OF ALL EXTRUDED PANEL SIGNS WITH SPACING OF ALL LETTERS, NUMBERS, SHIELDS, AND ARROWS. THE LAYOUT DRAWINGS SHOULD BE SENT TO MR. RONALD G. HAMLIN, SPECIAL DESIGN AND ESTIMATES OFFICE, SUITE 1100, J.K. POLK BUILDING, NASHVILLE, TN 37219.
- 17 THE OVERHEAD AND CANTILEVER SIGN STRUCTURES THAT ARE TO BE ERECTED ALONG I-440 PARKWAY (SIGN NO'S. 3, 5, 7, 10, 67, 8, 22, 34, 37, 52, & 6A) ARE TO BE OF THE TWO TUBE TRUSS SIGN SUPPORT TYPE FOR THE OVERHEADS AND SINGLE SIGN POST-CANTILEVER TYPE DOUBLE MASTARM FOR THE CANTILEVER STRUCTURES. THE STRUCTURES SHALL BE PAINTED USING SYSTEM "B" - INORGANIC ZINC WITH VINYL TOPCOAT OUTLINED IN SECTION 603 - PAINTING - IN THE STANDARD SPECIFICATIONS FOR ROAD AND BRIDGE CONSTRUCTION OF THE TENNESSEE DEPARTMENT OF TRANSPORTATION - 1981 EDITION. THE COLOR OF THE TOP COAT SHALL BE DARK BRONZE, FEDERAL COLOR STANDARD 525a, COLOR NO. 20052. IF DURING SHIPMENT OR ERECTION OF THESE STRUCTURES THE PAINTED SURFACE IS DAMAGED IN ANY MANNER THEN IT SHALL BE REPAIRED TO THE SATISFACTION OF THE RESIDENT ENGINEER. THE SIGN STRUCTURES NUMBERED ABOVE SHALL NOT BE GALVANIZED BEFORE PAINTING. SEE DRAWING M-66-11 FOR FURTHER NOTES PERTAINING TO THESE STRUCTURES. BRIDGE MOUNT SIGN STRUCTURE NO'S. 14, 15, 36, 58, 61, 65, AND 66 ARE TO BE PAINTED USING SYSTEM "B" AS OUTLINED ABOVE. AFTER STRUCTURES ARE ERECTED THE CONTRACTOR WILL BE REQUIRED TO PAINT THE BOLTED CONNECTIONS WITH DARK BRONZE VINYL PAINT.
- 18 THE EXTRUDED PANELS AND FLAT SHEET ALUMINUM SIGN FACES SHOWN ON SIGN SCHEDULE AS ANODIZED SHALL BE ANODIZED DARK BRONZE, FEDERAL COLOR STANDARD 525a, COLOR NO. 20052. THIS INCLUDES THE POST CLIPS FOR EXTRUDED PANES CONNECTION. THE NUT END OF THE BOLT CONNECTION ON FLAT SHEET SIGNS SHALL BE PAINTED (DARK BRONZE VINYL) AFTER SIGN IS INSTALLED ON SUPPORT. THE ABOVE ALSO APPLIES TO MILEPOST MARKER AND DELINEATOR POST.
- 19 THE STEEL SIGN SUPPORTS (SQUARE TUBE, I-BEAMS AND WF-BEAMS) SHOWN ON SIGN SCHEDULE AS PAINTED, SHALL BE PAINTED USING SYSTEM "B" - INORGANIC ZINC WITH VINYL TOPCOAT OUTLINED IN SECTION 603 PAINTING IN THE STANDARD SPECIFICATIONS FOR ROAD AND BRIDGE CONSTRUCTION OF THE TENNESSEE DEPARTMENT OF TRANSPORTATION - 1981 EDITION. THE COLOR OF THE TOPCOAT SHALL BE DARK BRONZE, FEDERAL COLOR STANDARD 525a, COLOR NO. 20052. THIS INCLUDES STUBS, FUSE PLATES, BOLT KEEPER PLATES AND SHIMS. ALL BOLTS AND NUTS SHALL BE PAINTED (DARK BRONZE VINYL) AFTER SIGN SUPPORTS ARE INSTALLED.

DRAINAGE

- 20 THE COST OF EXCAVATION FOR PIPE CULVERTS AND ENDWALLS IS TO BE INCLUDED IN THE UNIT PRICE BID PER LINEAR FOOT OF PIPE.
- 21 THE CONTRACTOR WILL BE REQUIRED TO SHAPE DITCHES TO THE SPECIFIED DESIGN, ALL COSTS TO BE INCLUDED IN THE UNIT PRICE BID FOR THE PAY ITEM FOR PAVED DITCHES.
- 22 THE COST OF EXCAVATION FOR CATCH BASINS, MANHOLES, AND JUNCTION BOXES WILL BE INCLUDED IN THEIR RESPECTIVE PAY ITEMS AND WILL NOT BE PAID FOR DIRECTLY.

TYPE	YEAR	PROJECT NO.	SHEET NO.
PAVING	1983	I-440-4(55)211	2 E

REV. 3-22-83: CHANGED NOTE NOS. 4, 6, 10 AND 23. ADDED NOTE NOS. 30 AND 31. DELETED NOTE NOS. 7, 8 AND 11.

REV. 11/16/83: ADDED GENERAL NOTES 5a, 5b, AND 5c, ALSO REVISED GENERAL NOTE 6.

REV. 11-14-84: REVISED GEN. NOTE NO. 31.

MISCELLANEOUS

- 23 NOISE WALL LOCATIONS SHOWN ON PROPOSED LAYOUTS AND LANDSCAPING PLANS ARE FOR REFERENCE ONLY. FOR EXACT LOCATIONS, SEE NOISE BARRIER LAYOUTS.
- 24 THE CONCRETE USED TO CONSTRUCT CONCRETE SHOULDERS, CONCRETE DITCHES ADJACENT TO SHOULDERS, SLOPE PAVEMENT IN THE MEDIAN, AND THE SAFETY SHAPE WALLS BUILT IN CONJUNCTION WITH NOISE WALLS SHALL BE TINTED TO MATCH FERERAL COLOR STANDARD 595A COLOR NO. 23619. THIS TINT SHALL BE ACHIEVED BY THE ADDITION OF APPROVED PIGMENTS TO THE CONCRETE MIXTURE TO OBTAIN A UNIFORM TINT THROUGHOUT.
- 25 THE LANDSCAPING SHALL NOT BEGIN UNTIL ALL OTHER WORK IS COMPLETED. IT SHALL BE ADJUSTED, AS DIRECTED BY THE ENGINEER, SO AS NOT TO BLOCK THE VIEW OF SIGNS, AND NOT INTERFERE WITH LIGHTING OR SIGHT DISTANCES AT RAMP INTERSECTIONS. THIS NOTE IS NOT MEANT TO EXCLUDE ANY SEEDING OR SODDING NECESSARY FOR EROSION CONTROL.
- 26 THE ABATEMENT OF CONSTRUCTION NOISE IS A HIGH PRIORITY ON THIS PROJECT. THEREFORE, THE CONTRACTOR WILL BE REQUIRED TO PERFORM HIS NORMAL CONSTRUCTION OPERATIONS BETWEEN THE HOURS OF 6:00 A.M. AND 7:00 P.M. OR AS DIRECTED BY THE ENGINEER.
- 27 THE CONTRACTOR WILL BE REQUIRED TO COORDINATE HIS WORK WITH CONTRACTORS WORKING ON ADJACENT PROJECTS. NO EXTRA COMPENSATION WILL BE GRANTED FOR DELAYS.
- 28 THE CONTRACTOR WILL BE REQUIRED TO REMOVE GUARDRAIL ATTACHED TO BARRELS ALONG I-65 AT 'S-E' ROADWAY AND 'N-W' ROADWAY AND IN THE NOLENSVILLE ROAD INTERCHANGE AREA AFTER THE COMPLETION OF THIS PROJECT. THE GUARDRAIL AND BARRELS SHALL BE STOCKPILED, AS DIRECTED BY THE ENGINEER, TO BE PICKED UP BY STATE MAINTENANCE FORCES. ALL COSTS FOR THIS WORK ARE TO BE INCLUDED IN ITEM NO. 706-01.
- 29 THE CONTRACTOR IS TO USE CAUTION WHILE APPLYING EPOXY PAVEMENT MARKINGS, ESPECIALLY WHEN PREPARING THE CONCRETE SURFACE FOR THE PAINT. IN THE EVENT ANY CONCRETE PAVEMENT, OR ANY CONCRETE JOINTS ARE DAMAGED DURING THIS OPERATION, THEN THE PAVEMENT AND/OR JOINTS WILL BE REPAIRED AT THE CONTRACTORS EXPENSE.
- 30 NO PAVEMENT MARKING (EDGE LINES, ETC.) SHALL BE APPLIED TO SHOULDERS, BUT SHALL BE APPLIED TO THE PAVEMENT ONLY.
- 31 ALL JOINTS IN THE CONCRETE PAVEMENT AND CONCRETE SHOULDERS SHALL BE SEALED WITH SILICONE MATERIAL (SEE DETAIL ON SHEET NO. 2M, AND SPECIAL PROVISION 905A). THE JOINTS IN THE CONCRETE SHOULDERS (EXPANSION, TRANSVERSE AND LONGITUDINAL) SHALL MATCH THE JOINTS ON THE ROADWAY PAVEMENT, BOTH FROM A TYPE AND LOCATION STANDPOINT. SEE RP-J SERIES STANDARD DRAWINGS FOR DETAILS.

STATE OF TENNESSEE
DEPARTMENT OF TRANSPORTATION
BUREAU OF HIGHWAYS

GENERAL NOTES

GENERAL NOTES

TYPE	YEAR	PROJECT NO.	SHEET NO.
PAVING	1983	I-440-4(55)211	2 F

REV. 11-16-83: REFERENCE NOTE
ADDED TO FENCE NOTE UNDER SCOPE-OF-
WORK.

SCOPE OF WORK

THE PREPARATION OF THE SUBGRADE, CONSTRUCTION OF LEAN CONCRETE BASE AND THE CONSTRUCTION OF CEMENT CONCRETE PAVEMENT AND SHOULDERS ALONG I-440 AND INTERCHANGE RAMPS WITHIN THE LIMITS SHOWN ON THE PLANS OR AS DIRECTED BY THE ENGINEER.

THE CONSTRUCTION OF CONCRETE CURBS AND GUTTER IN THE NOLENSVILLE ROAD INTERCHANGE.

THE CONSTRUCTION OF NOISE WALLS AND CONCRETE PARAPET WALLS AS INDICATED ON PROPOSED LAYOUTS AND TYPICAL CROSS-SECTIONS, OR AS DIRECTED BY THE ENGINEER.

THE REMOVAL OF EXISTING CHAIN LINK FENCE AND THE ERECTION OF NEW CHAIN LINK FENCE. (SEE GENERAL NOTE @ ON SHT. NO. 2E).

THE CONSTRUCTION OF HIGHWAY SIGNING AND LIGHTING.

THE INSTALLATION OF GUARDRAIL AND TERMINAL ANCHORS AT LOCATIONS SHOWN ON THE PLANS OR AS DIRECTED BY THE ENGINEER.

THE INSTALLATION OF ONE ENERGY ATTENUATION DEVICE AT THE LOCATION INDICATED ON PLANS AS DIRECTED BY THE ENGINEER.

THE MARKING OF PAVEMENT WITH EPOXY PAVEMENT MARKING AS INDICATED ON THE PLANS, STANDARD DRAWINGS, OR AS DIRECTED BY THE ENGINEER.

THE CONSTRUCTION OF EARTH BERMS IN THE MEDIAN AND ROCK CUTS AS SHOWN ON THE TYPICAL SECTION OR AS DIRECTED BY THE ENGINEER.

THE CONSTRUCTION OF A STORM DRAIN SYSTEM AS SHOWN ON THE PLANS OR AS DIRECTED BY THE ENGINEER.

LANDSCAPING AS SHOWN ON THE PLANS OR AS DIRECTED BY THE ENGINEER.

SIGNALIZATION IN THE NOLENSVILLE ROAD INTERCHANGE AS INDICATED ON THE PLANS OR AS DIRECTED BY THE ENGINEER.

THE CONSTRUCTION OF CONCRETE DITCHES, AND OTHER MISCELLANEOUS ITEMS NECESSARY FOR THE COMPLETION OF THIS PROJECT.

PRIORITY OF CONSTRUCTION

FOLLOWING IS A SUGGESTED PRIORITY OF CONSTRUCTION, IF THE CONTRACTOR ELECTS TO SET A DIFFERENT PRIORITY THEN HE MUST SUBMIT IT TO THE ENGINEER FOR APPROVAL.

- 1 THE INSTALLATION AND/OR ADJUSTMENT OF THE DRAINAGE SYSTEM, THE INSTALLATION OF THE EARTH BERMS.
- 2 THE INSTALLATION OF LEAN CONCRETE BASE, CONCRETE PAVING, COLORED CONCRETE SHOULDERS CURB AND GUTTER, SAFETY SHAPE BARRIERS, CONCRETE BARRIERS.
- 3 THE INSTALLATION OF GUARDRAIL, SIGNING, SIGNALS, PAVEMENT MARKINGS, LIGHTING.
- 4 THE REMOVAL OF EXISTING CHAIN LINK FENCE AND THE INSTALLATION OF PROPOSED CHAIN LINK FENCE.
- 5 THE LANDSCAPING WORK AS SHOWN ON THE PLANS SHALL BE THE LAST ORDER OF WORK DONE ON THIS PROJECT.

STATE OF TENNESSEE
DEPARTMENT OF TRANSPORTATION
BUREAU OF HIGHWAYS

GENERAL
NOTES

SIGNALIZATION

- 30 Equipment and installation shall comply with the TDOT, Bureau of Highways "Special Provisions Regarding Sections 730N Traffic Signals, 730E-Master Coordinator, and 730F-Modular Solid State Digital Coordination Unit."
- 31 All detours and construction signing shall be in strict accordance with the Manual on Uniform Traffic Control Devices.
- 32 When the installation of the proposed traffic signal equipment requires the removal of existing pavements, curb and gutter and sidewalks or where such existing improvements are damaged in the course of installation, the contractor shall make replacements and repairs in kind or of equal as directed by the engineer. All cost of such replacements and repair shall be included in the price bid for related items of construction.
- 33 All controllers furnished by the contractor shall be complete with all necessary auxiliary equipment, hardware and cabinet necessary for installation.
- 34 The cost of all signal hangers, clamps and miscellaneous hardware to be included in the price bid for related items.
- 35 The Regional Traffic Engineer shall be contacted regarding signal timing a minimum of 30 days prior to the activation of the traffic signal.
- 36 All loops shall be 6' x 45' with a double run of wire unless indicated otherwise on the plans, and loops in the same lane shall be wired in parallel
- 37 Signal lamps shall comply to Special Provision 730.202.

- 38 All loops and leads to the pullbox are to be one continuous length of #14 AWG (Cross Link Polyethylene) Single Conductor Stranded Cable which meets the requirements of I.M.S.A. specification 19.2. All leads from the pullbox to the controller are to be one continuous length of #14 AWG (Cross Link Polyethylene) 2 Conductor Stranded Cable which meets the requirements of I.M.S.A. specification 19.2. All leads are to be twisted at least three times per foot.
- 39 All conduit shall be galvanized steel (sherardized conduit not acceptable) and shall be laid no less than 24" below the pavement.
- 40 A lightning arrestor shall be provided across the lead-in external to each detector loop amplifier.
- 41 A lightning arrestor shall be provided across the electrical service input to the controller.
- 42 THE CANTILEVER STRUCTURE SHALL BE PAINTED USING SYSTEM "B" INORGANIC ZINC WITH VINYL TOPCOAT OUTLINED IN SECTION-603-PAINTING, IN THE STANDARD SPECIFICATIONS FOR ROAD AND BRIDGE CONSTRUCTIONS OF THE TENNESSEE DEPARTMENT OF TRANSPORTATION-1981 EDITION. THE COLOR OF THE TOPCOAT SHALL BE DARK BRONZE NO. 313 FEDERAL STANDARD COLOR NO. 20059. IF DURING THE SHIPMENT OR ERECTION OF THESE STRUCTURES, THE PAINTED SURFACE IS DAMAGED IN ANY MANNER, THEN IT SHALL BE REPAIRED TO THE SATISFACTION OF THE RESIDENT ENGINEER.
- 43 AN INSPECTION SHALL BE MADE PRIOR TO THE CLOSING OF THIS CONTRACT BY REPRESENTATIVES OF THE TENNESSEE DEPARTMENT OF TRANSPORTATION, INCLUDING THE REGIONAL TRAFFIC ENGINEER AND THE AGENCY ASSUMING MAINTENANCE RESPONSIBILITY, ACCOMPANIED BY A REPRESENTATIVE OF THE CONTRACTOR.

UTILITIES

- 44 The locations of utilities, public or private, are approximate only. Their exact location shall be determined in the field by the contractor.
- 45 Utility owners are to reset, relay, or make adjustments of power and telephone lines and poles, water and sewer lines and all other public utilities conflicting with the proposed improvements.
- 46 The contractor will be required to cooperate with the owners of local utilities in the adjustment of their facilities where they interfere with construction.
- 47 The contractor will provide all necessary protection measures to safeguard existing underground utilities from damage during construction of this project. In the event that special equipment is required to work around and over the underground utilities, the contractor will be required to furnish such equipment. The cost of protecting underground pipe lines from damage and furnishing special equipment will be included in the price bid on other items. The contractor will not be allowed to place base and pavement until all underground utilities are adjusted and/or installed.
- 48 No claims or damages due to delays caused by utility adjustments or installations will be made.
- 49 The contractor shall accomplish all work in accordance with the National Electric Safety Code (NESC) and shall provide the proper clearance between signal span wires/tether wire and adjacent electrical distribution facilities in accordance with the NESC.

JOE MCKENZIE - N.E.S. - 747-3969

SEE SHEET NO. 74 FOR LIGHTING NOTES.

TYPE	YEAR	PROJECT NO.	SHEET NO.
PAVING	1983	I-440-4(55)211	26

REV. 3-22-83 : CHANGED LIMITS OF GUARDRAIL & QUANTITIES TOTALS ADJUSTED ACCORDINGLY.

REV. 12-12-83 : ADDED GUARDRAIL, AND QUANTITY TOTALS ADJUSTED ACCORDINGLY.

REV. 2-11-85 : ADDED GUARDRAIL FOR RAMPS "N-A", "N-B", AND "N-F" AND ADJUSTED TOTALS ACCORDINGLY.

PROPOSED GUARDRAIL (STD. DWG. S-GR-11-21)													
LOCATION	SHEET NO.	SIDE	STATIONS		TERMINAL ANCHOR				705-01.01 OR 705-01.41	705-01.42	705-02.02 OR 705-02.42	705-03.42	705-03.43
			FROM	TO	705-04.01 OR 705-04.41	705-04.43	705-04.44						
"S-E" RDWY.	3	RT.	511+00	515+60				26.9'			433.1'		
"S-E" RDWY.	3	LT.	515+80	516+30				26.9'			23.1'		
"S-E" RDWY.	3	LT.	519+55	520+75			1				120'		
"S-W" RDWY.	3	RT.	142+35	146+15				26.9'			353.1'		
"S-W" RDWY.	3	LT.	141+60	142+25	1			26.9'			12.5'		
"N-W" RDWY.	3	RT.	644+00	646+68				26.9'			241.1'		
"N-W" RDWY.	3	LT.	645+00	646+68	1			26.9'			116.1'		
"N-E" RDWY.	3	RT.	46+61	47+25	1			26.9'			12.1'		
"N-E" RDWY.	3	RT.	56+00	56+75		1					75'		
"N-E" RDWY.	3	LT.	56+00	56+75		1					75'		
"N-E" RDWY.	3	LT.	528+01	529+55	1			26.9'			12.1'		
"E-N" RDWY.	3	RT.	535+72	540+00							428'		
"E-N" RDWY.	3	LT.	528+01	529+55	1						460'		
"W-N" RDWY.	3	RT.	454+20	459+50		1					625.1'		
"W-N" RDWY.	3	LT.	454+20	461+42	-			26.9'			50.1'		
"E-S" RDWY.	3	RT.	242+00	243+02	1			26.9'			60.1'		
"E-S" RDWY.	3	LT.	242+00	243+12	1			26.9'			12.1'		
"E-N" RDWY.	4	RT.	523+02	523+68	1			26.9'			105'		
I-440 (WBL)	3	RT.	355+60	357+40	1			26.9'			12.1'		
I-440 (WBL)	3	LT.	355+60	356+24	1			26.9'			12.1'		
"E-N" RDWY. (RT. STA. 368+50+ I-440)	4	RT.	70+40	71+04	1			26.9'			12.1'		
I-440	4	RT.	369+70	370+56.25	1	1			28'		6.25'		54'
I-440	4	LT.	370+43.75	371+30	1	1			28'		6.25'		54'
I-440	4		373+50	378+00		2						450'	
I-440 (EBL)	4	RT.	375+70	388+25		1					1255'		
I-440 (WBL)	4	LT.	377+40	386+30		1		26.9'			838'		
I-440	5	RT.	384+70	385+56.25	1	1			28'		6.25'		54'
I-440	5	LT.	385+43.75	386+30	1	1			28'		6.25'		54'
I-440	5	RT.	405+50	407+00	1	1					125'		
I-440	5	LT.	406+50	408+10	1	1					125'		
RAMP 'N-D'	6	LT.	13+25	17+00	1	1					350'		
RAMP 'N-C'	6	LT.	2+25	5+00	1	1					250'		
I-440	6	RT.	420+40	422+01.75	1	1					130'		
I-440	6	LT.	421+08.75	422+70	1	1					130'		
RAMP 'N-B'	6	RT.	3+34	4+00	1			26.9'			12.1'		
RAMP 'N-B'	6	LT.	3+00	5+50		1					250'		
I-440	6	RT.	424+50	425+24	1	1					113'		
I-440	6	LT.	425+74	427+18	1	1					113'		
I-440	7	RT.	435+26	437+14	1	1					93'		
I-440	7	LT.	437+04	438+22	1	1					93'		
I-440	7	RT.	446+28	447+86	1	1					133'		
I-440	7	LT.	447+38	448+26	1	1					133'		
I-440 (E.B.L.)	7	RT.	457+34	458+00	1			26.9'			12.1'		
I-440 (W.B.L.)	8	LT.	461+80	465+08	1			26.9'			276.1'		
LINE 'G'	8	LT.	471+80	473+02	1	1					97'		
LINE 'C'	8	RT.	826+06	827+28	1	1					97'		
LINE 'G'	9	LT.	483+20	487+80	1			26.9'			358.1'		
LINE 'G'	9	RT.	487+14	487+80	1			26.9'			12.1'		
LINE 'C'	9	RT.	841+60	843+30		1					170'		
LINE 'C'	9	LT.	841+60	843+30		1					170'		
LINE 'F'	9	RT.	941+00	944+00		1					300'		
LINE 'F'	9	LT.	941+20	944+00		1					280'		
I-440 (WBL)	8	LT.	462+30	464+51	1			26.9'			167'		
RAMP 'N-A'	6	RT.	3+00	4+90	1	1					165'		
RAMP 'N-B'	6	LT.	10+25	12+00	1	1					150'		
RAMP 'N-F'	6	LT.	7+70	10+80	1	1					285'		
TOTAL (GALVANIZED)					3			188.3			1619.1'		
TOTAL (POWDER COATED)					34	32	2	426.6	112		8320.2	450	216'

- ① INCLUDES 25' OF W-BEAM GUARDRAIL (SEE STD. DWG. S-GR-18).
- ② TO BE GALVANIZED.
- ③ TO BE POWDER COATED.

332

332

332

332

ESTIMATED STORM SEWER DRAINAGE QUANTITIES

CODE NO.	STATION	LOC.	TYPE	DRAWING NUMBER	DEPTH	OUTLET FLOW ELEV.	CATCH BASINS				ENDWALLS			JUNCTION BOXES	
							G11-03.01 CLASS "A" CONC.(C.Y.)	G11-03.03 BRICK MASONRY "M" BRICK	G11-03.04 GRAY IRON CASTINGS(LB.)	G02-06.01 STRUCT. STEEL(LB.)	G11-07.01 CLASS "A" CONC.(C.Y.)	G11-07.02 STEEL BAR REIN.(LB.)	G02-01.01 STRUCT. STEEL(LB.)	G04-01.01 CLASS "A" CONC.(C.Y.)	G04-01.02 STEEL BAR REIN.(LB.)
1	370+00, I-440	RT.	#24CB	D-CB-24	4.25	513.51	.32	.548		310.53					
2	370+00, I-440	LT.	#24CB	D-CB-24	4.57	513.23	.32	.556		310.53					
3	367+55, I-440	LT.	#48CB	D-CB-24	4.15	511.27	.48	.710		529.17					
② 4	71+36, "N-E" RDWY.	RT.	#1CB	D-CB-12-32	3.5	513.31	.85	.626	834						
② 5	72+24, "N-E" RDWY.	RT.	#1CB	D-CB-12-32	3.5	513.31	.85	.626	834						
② 6	71+76, "N-E" RDWY.	RT.	#1CB	D-CB-12-32	4.36	512.50	.86	.768	834						
7	71+70, "N-E" RDWY.	RT.	ADJ.												
8	70+00, "N-E" RDWY.	RT.	#24CB	D-CB-24	4.25	514.65	.32	.548		310.53					
9	367+60, I-440	RT.	#48CB	D-CB-24	4.46	512.89	.48	.768		529.17					
10	367+55, I-440	LT.	CAP												
11	365+00, I-440	RT.	#24CB	D-CB-24	4.25	515.02	.32	.548		310.53					
12	365+00, I-440	LT.	#24CB	D-CB-24	2.68	514.74	.32	.265		310.53					
13	364+90, I-440	LT.	J.B. ①	-	-	506.51								1.50	48
14	361+00, I-440	RT.	#24CB	D-CB-24	4.25	526.22	.32	.548		310.53					
15	361+20, I-440	LT.	ADJ.												
② 16	63+55, "N-E" RDWY.	RT.	#1CB	D-CB-12-32	4.3	518.12	.86	.791	834						
17	63+55, "N-E" RDWY.	RT.	"U" EW	D-PE-4	-	514.50					1.01	20			
18	64+20, "N-E" RDWY.	RT.	#36CB	D-CB-3	2.67	515.83	1.51			71.82					
19	63+90, "N-E" RDWY.	RT.	"U" EW	D-PE-4	-	515.00					1.01	20			
② 20	371+00, I-440	LT.	#1CB	D-CB-12-32	4.25	513.71	.86	.789	834						
21	370+90, I-440	LT.	"U" EW	D-PE-4	-	509.00					1.01	20			
22	370+20, I-440	LT.	#36CB	D-CB-3	1.67	511.33	1.41			71.82					
23	370+40, I-440	LT.	"U" EW	D-PE-4	-	510.00					.68	20			
② 24	523+80, "E-N" RDWY.	RT.	#1CB	D-CB-12-32	4.25	506.27	.86	.789	834						
25	523+80, "E-N" RDWY.	RT.	"U" EW	D-PE-4	-	501.00					1.01	20			
26	382+25, I-440	LT.	#24CB	D-CB-24	4.25	518.02	.32	.548		310.53					
27	382+25, I-440	RT.	#24CB	D-CB-24	2.35	517.59	.32	.237		310.53					
28	404+50,	RT.	#24CB	D-CB-24	4.25	560.50	.32	.548		310.53					
29	403+50	LT.	#24CB	D-CB-24	3.50	557.61	.32	.446		310.53					
30	403+50	LT.	CAP												
31	401+00	RT.	#24CB	D-CB-24	4.25	554.05	.32	.548		310.53					
32	401+00	LT.	J.B. ①			552.37								1.20	37
33	400+50	RT.	#36CB	D-CB-3	2.17	551.96	.77			71.82					
34	400+00	LT.	J.B. ①			550.49								1.20	37
35	398+00	RT.	#24CB	D-CB-24	4.25	547.20	.32	.548		310.53					
36	398+00	LT.	CAP												
37	395+00	RT.	#24CB	D-CB-24	4.25	539.21	.32	.548		310.53					
38	395+00	LT.	#24CB	D-CB-24	4.25	539.44	.32	.548		310.53					
39	395+00	LT.	J.B. ①			538.77								1.10	37
40	393+00	LT.	#36CB	D-CB-3	2.17	535.43	.77			71.82					
41	393+00	RT.	CAP												
42	392+50	RT.	#24CB	D-CB-24	3.25	532.63	.32	.408		310.53					
43	392+50	RT.	J.B. ①			532.03								1.20	37
44	390+00	RT.	#24CB	D-CB-24	3.25	525.60	.32	.408		310.53					
45	390+00	LT.	#24CB	D-CB-24	4.25	526.78	.32	.548		310.53					
46	390+00	LT.	J.B. ①			525.06								1.10	37
47	389+00	RT.	CAP												
48	388+00	RT.	#24CB	D-CB-24	2.91	520.51	.32	.355		310.53					
49	388+00	LT.	J.B. ①			520.31								1.20	37
50	386+50	LT.	#24CB	D-CB-24	4.25	518.53	.32	.548		310.53					
51	386+50	RT.	J.B. ①			517.58								1.20	37
52	385+50	RT.	#24CB	D-CB-24	3.00	516.49	.32	.369		310.53					
53	385+50	LT.	J.B. ①			515.76								1.20	37
54	384+18	RT.	#48CB	D-CB-24	4.25	514.66	.48	.766		529.17					
55	384+18	RT.	CAP												
55a	395+40	LT.	#37CB	D-CB-3	2.5	547.5	2.22			133.45					
56	384+18	LT.	#48CB	D-CB-24	8.72	512.45	.48	1.634		529.17					
56a	395+40	LT.	4' U' EW	D-PE-4U	-	541.2					1.63	78.44	259		
57	9+00, RAMP "ND"	RT.	#24CB	D-CB-24	4.4	564.42	.32	.480		310.53					
58	7+64, RAMP "NE"	RT.	#24CB	D-CB-24	4.25	557.17	.32	.548		310.53					
59	5+30, RAMP "NE"	RT.	ADJ.												
60	419+40, I-440	LT.	#24CB	D-CB-24	4.25	547.37	.32	.548		310.53					
61	419+50, I-440	LT.	ADJ.												
62	419+65, I-440	RT.	#48CB	D-CB-24	4.25	548.07	.48	.766		529.17					
63	419+40, I-440	LT.	ADJ.												
64	424+00, I-440	RT.	#48CB	D-CB-24	4.25	534.19	.48	.766		529.17					
65	424+00, I-440	LT.	#48CB	D-CB-24	5.3	533.82	.48	.946		529.17					
66	8+10, RAMP "NA"	RT.	#24CB	D-CB-24	4.25	535.29	.32	.548		310.53					
67	424+00, I-440	LT.	#48CB	D-CB-24	6.89	533.1	.48	1.283		529.17					
68	5+80, RAMP "NA"	RT.	#24CB	D-CB-24	4.25	532.91	.32	.548		310.53					
69	6+35, RAMP "NA"	RT.	#48CB	D-CB-24	4.41	532.59	.48	.757		529.17					
70	6+80, RAMP "NA"	RT.	#24CB	D-CB-24	4.95	532.26	.32	.614		310.53					
TOTALS (SHEET 24)							24.46	25.137	5004	13,257.04	6.35	178.44	259	10.9	344

① FOR DETAIL SEE SHEET NO. 2N
② FOR ADDITIONAL DETAILS ON # CATCH BASIN, SEE DETAILS ON SHT. NO. 2M.

TYPE	YEAR	PROJECT NO.	SHEET NO.
PAVING	1983	I-440-4(55)211	24

REV. 3-22 -83: CODE NOS. 3, 6, 8, 16, 18, 20, 22, 24, 27, 29, 42, 44, 48, 52, 55, 56, 62, 6, 64 REVISED QUANTITIES ADJUSTED ACCORDINGLY.
REV. 11-16 -83: FOOTNOTE NO. 2 ADDED TO QUANTITY BLOCK. CORRECTED DRAINAGE ITEM NO. 9.

REV. 11-14-84: CHANGED STRUCTURAL STEEL TO GRAY IRON CASTINGS FOR ALL NO. 1 CATCH BASINS, AND REVISED TOTALS ACCORDINGLY.

STATE OF TENNESSEE
DEPARTMENT OF TRANSPORTATION

TABULATED
QUANTITIES

332

SCANNED

ESTIMATED STORM SEWER DRAINAGE QUANTITIES															
CODE NO.	STATION	LOC.	TYPE	DRAWING NUMBER	DEPTH	OUTLET FLOW ELEV.	CATCH BASINS			ENDWALLS			JUNCTION BOXES		
							G11-03.01 CLASS "A" CONC.(C.Y.)	G11-03.03 BRICK MASONRY 'M' BRCK	G11-03.04 GRAY IRON CASTINGS(LB.)	G11-07.04 STRUCT. STEEL(LB.)	G11-07.01 CLASS "A" CONC.(C.Y.)	G11-07.02 STEEL BAR REINF.(LB.)	G11-07.03 STRUCT. STEEL(LB.)	G04-01.01 CLASS "A" CONC.(C.Y.)	G04-01.02 STEEL BAR REINF.(LB.)
71	425+00,I-440		LT. ADJ.												
72	428+00,I-440		LT. #24CB	D-CB-24	5.98	527.56	.32	.483		310.53					
73	426+50,I-440		RT. #24CB	D-CB-24	4.29	527.99	.32	.548		310.53					
74	10+10, RAMP "N-B"		RT. #36CB	D-CB-3	2.17	536.43	1.51			71.82					
75	7+00, RAMP "N-B"		LT. 6 U'EW	D-PE-6U	-	562.7				2.28	118	415			
76	8+00, RAMP "N-B"		LT. JB ①		-	553.32							1.30	37	
77	10+90, RAMP "N-B"		LT. JB ①		-	525.67							1.20	37	
78	11+00, RAMP "N-B"		LT. ADJ.												
79	429+25,I-440		RT. #24CB	D-CB-24	4.29	526.79	.32	.548		310.53					
80	429+25,I-440		RT. ADJ.												
81	431+50,I-440		LT. #24CB	D-CB-24	4.29	526.83	.32	.548		310.53					
82	431+50,I-440		LT. JB ①		-	524.77							3.20	88	
83	435+40,I-440		LT. #24CB	D-CB-24	4.29	524.13	.32	.548		310.53					
84	435+40,I-440		LT. EXIST.			522.06									
85	435+45,I-440		RT. #24CB	D-CB-24	4.29	522.60	.32	.548		310.53					
86	435+45,I-440		RT. ADJ.			518.05									
87	437+80,I-440		LT. #36C.B.	D-CB-3	2.16	522.07	.77			71.82					
88	437+90,I-440		RT. STUB			517.97									
89	438+50,I-440		LT. #24CB	D-CB-24	4.29	521.95	.32	.548		310.53					
90	438+50,I-440		RT. STUB			517.43									
91	442+00,I-440		LT. #24CB	D-CB-24	4.29	519.57	.32	.548		310.53					
92	442+00,I-440		RT. #24MODCB	D-CB-24	8.97	513.54	.51	1.972		310.53					
93	446+00,I-440		RT. #24MODCB	D-CB-24	9.44	510.57	.51	2.110		310.53					
94	447+00,I-440		LT. #24CB	D-CB-24	4.29	515.04	.32	.548		310.53					
95	447+00,I-440		RT. STUB			511.36									
96	450+00,I-440		LT. #24CB	D-CB-24	4.29	513.00	.32	.548		310.53					
97	450+00,I-440		RT. #24MODCB	D-CB-24	9.58	507.71	.51	2.152		310.53					
98	452+50,I-440		LT. #48CB	D-CB-24	7.49	508.98	.48	1.360		529.17					
99	452+50,I-440		RT. #48MODCB	D-CB-24	10.49	505.98	.51	2.522		529.17					
100	456+00,I-440		LT. #24CB	D-CB-24	4.29	513.10	.32	.548		310.53					
101	456+00,I-440		RT. STUB			505.63									
102	457+00,I-440		RT. #24MODCB	D-CB-24	15.34	503.41	.51	3.851		310.53					
③ 103	259+00,"E-S" RDY.		LT. #1C.B.	D-CB-12-32	4.0	513.14	.86	.737	834						
104	259+70,"E-S" RDY.		LT. ADJ.			482.87									
③ 105	254+75,"E-S" RDY.		LT. #1CB.	D-CB-12-32	4.0	515.64	.86	.737	834						
106	254+30,"E-S" RDY.		LT. STUB			481.78									
③ 107	47+15,"N-E" RDY.		LT. #1CB.	D-CB-12-32	4.0	500.74	.86	.728	834						
108	47+90,"N-E" RDY.		LT. ADJ.			480.26									
③ 109	44+50,"N-E" RDY.		LT. #1CB.	D-CB-12-32	4.0	498.23	.86	.737	834						
110	44+00,"N-E" RDY.		LT. ADJ.			477.67									
③ 111	146+10,"S-W" RDY.		LT. #1CB.	D-CB-12-32	4.0	518.10	.86	.737	834						
112	146+10,"S-W" RDY.		LT. ST. E.W.	D-PE-4		486.00									
③ 113	54+00,"N-E" RDY.		LT. #1CB.	D-CB-12-32	4.0	518.9	.86	.737	834						
114	54+40,"N-E" RDY.		LT. ST. E.W.	D-PE-4		493.61									
③ 115	247+00,"E-S" RDY.		LT. #1CB.	D-CB-12-32	4.0	531.41	.86	.737	834						
116	247+00,"E-S" RDY.		LT. ST. E.W.	D-PE-4		512.00									
③ 117	522+85,"E-N" RDY.		RT. #1CB.	D-CB-12-32	4.0	507.89	.86	.728	834						
118	522+55,"E-N" RDY.		RT. STUB			482.42									
121A	462+75,"LINE G" ②		LT. #24CB	D-CB-24	3.25	523.13	.32	.272		310.53					
122	462+65,"LINE G" ②		RT. ST. E.W.	D-PE-4		496.89				1.04					
121	463+40,"LINE G" ②		RT. #1CB.	SEE SHT. NO.21	4.64	522.63	.86	0.897	834						
120	819+60,"LINE G" ②		RT. #24CB	D-CB-24	3.25	525.00	.32	.272		310.53					
TOTALS OF SHEET NO. 2I(I)							12.52	5.291	7.4	5,768.04	0.88	17		31.1	851
TOTALS OF SHEET NO. 2H							24.46	25.137	5004	13,257.04	6.35	178.44	259	10.9	344
TOTALS OF SHEET NO. 2I							17.21	27.249	7506	6480.99	7.20	117.90	415	4.4	125
TOTALS							54.19	57.677	13,284	25,506.07	14.43	313.34	674	46.4	1,320

① FOR DETAIL SEE SHEET NO. 2N
② I-24 INTERCHANGE.

③ FOR ADDITIONAL DETAILS ON #1 CATCH BASIN, SEE DETAILS ON SHT. NO. 2M

TYPE	YEAR	PROJECT NO.	SHEET NO.
PAVING	1983	I-440-4(55)211	21

REV. 3-22-83: CODE NOS. 103 TO 124 ADDED TO TABLE & CODE NOS. 72, 74, 90 & 101 REVISED, & TOTALS ADJUSTED ACCORDINGLY.

REV. 11-16-83: CATCH BASIN NOS. 103, 105, 107, 109, 111, 113, 115, 117 CHANGED FROM NO. 24 TO NO. 1 CATCH BASINS. QUANTITIES AND TOTALS REVISED. FOOTNOTE NO. 3 ADDED.

REV. 12-12-83: DELETED DRAINAGE ITEMS 119, 120, 123, 124, AND ADDED DRAINAGE ITEMS 121A & 120; AND ADJUSTED QUANTITY TOTALS ACCORDINGLY. CHANGED 121 FROM NO. 24 C.B. TO NO. 1 C.B. .

REV. 11-14-84: CHANGED STRUCTURAL STEEL TO GRAY IRON CASTINGS FOR ALL NO. 1 CATCH BASINS, AND REVISED TOTALS ACCORDINGLY.

REV. 2-11-85: ADDED TOTALS FOR SHEET NO. 21(I) AND REVISED QUANTITY TOTALS.

STATE OF TENNESSEE
DEPARTMENT OF TRANSPORTATION

TABULATED
QUANTITIES

TYPE	YEAR	PROJECT NO.	SHEET NO.
PAVING	1983	I-440-4(55)211	2I(1)

BY TAC
FEB 22 2002

STATE OF TENNESSEE
DEPARTMENT OF TRANSPORTATION

TABULATED QUANTITIES

① FOR DETAIL, SEE SHEET NO. 2N.

* FOR QUANTITY TOTALS, SEE SHEET NO. 21.

332
DIV.
NO.
332
FEB 11 1981
BY TAC
332

PIPE CULVERTS

SHEET NO.	FROM		TO		GRADE %	CONCRETE PIPE CULVERTS								C.M. PIPE CULVERTS					ITEM 204-07 BED. MAT'L. CU. YD.	REMARKS
	CODE	ELEV.	CODE	ELEV.		12"	18"	24"	30"	36"	48"	54"	18"	30"	36"	73"X45" CONC. ARCH.	15"			
4	1	513.51	2	513.4	0.26		40'											8.5		
4	2	513.23	3	511.44	0.75		240'											50.9		
4	8	511.27	10	511.00	2.70		10'											2.1		
4	4	513.31	6	512.67	1.60		40'											8.5		
4	5	513.31	6	512.67	1.28		50'											10.6		
4	6	512.50	7	511.50	5.00		20'											4.2		
4	8	514.65	9	513.06	2.12		75'											15.9		
4	9	512.89	10	511.00	7.56		25'											5.3		
4	11	515.02	12	514.91	0.275		40'											8.5		
4	12	514.74	13	506.68	14.65		55'											11.7		
4	14	526.22	15	500.17	18.61		140'											29.7		
4	16	518.52	17	514.50	10.05		40'											8.5		
4	18	515.83	19	515.00	2.77		30'											6.4		
4	20	513.71	21	509.00	13.46		35'											7.4		
4	22	511.33	23	510.00	5.32	25'												4.0		
4	24	506.27	25	501.00	8.11		65'											13.8		
4	26	518.02	27	517.77	5.75		40'											8.5		
4 & 5	27	517.52	28	513.40	2.10		200'											42.4		
6	58	557.17	59	552.47	2.07		225'											47.7		
6	60	547.37	61	545.48	4.20		45'											9.5		
6	62	548.07	63	547.62	0.54		85'											18.0		
6	64	534.19	65	533.97	0.40		50'											10.6		
6	66	533.82	67	533.27	1.22		45'											9.5		
6	66	533.29	67	533.27	0.036		55'											11.7		
6	68	532.91	69	532.76	0.33		45'											9.5		
6	69	532.59	70	532.43	0.36		45'											9.5		
6	70	532.26	71	530.41	1.61		115'											24.4		
6	73	527.97	77	525.84	1.23		175'											37.1		
6	75	562.70	76	553.49	9.21		100'											21.2		
6	76	553.32	77	525.84	9.16		300'											63.6		
6	77	525.67	78	525.50	1.70		10'											2.1		
6	79	526.79	80	524.99	15.00		12'											2.5		
6	81	526.83	82	524.74	31.50		9'											1.3		
5	28	560.50	30	557.2	3.3		100'											21.2		
5	29	557.61	30	557.2	2.73	15'												2.4		
5	31	554.05	32	552.37	6.72		25'											5.3		
5	33	551.36	34	550.66	0.74		95'											20.1		
5	35	547.20	36	546.80	2.00		20'											4.2		
5	37	539.21	39	538.94	1.35		20'											4.2		
5	38	537.44	39	538.94	2.50		20'											4.2		
5	40	535.44	41	533.60	1.84		100'											21.2		
5	42	532.63	43	532.20	4.30	10'												1.6		
5	44	525.60	46	525.23	3.70	10'												1.6		
5	45	526.78	46	525.23	6.2		25'											8.3		
5	48	520.51	49	520.48	0.30	10'												1.6		
5	50	518.53	51	517.75	3.12		25'											5.3		
5	52	516.49	53	515.93	5.60	10'												1.6		
5	54	514.66	55	513.37	12.9		10'											2.1		
5	55	513.37	56	512.62	2.14		35'											7.4		
5	55A	547.50	56A	541.20	11.45		55'											11.7		
7	83	524.13	84	522.23	19.00		10'											2.1		
7	85	522.60	86	518.22	21.90		20'											4.2		
7	87	522.07	88	517.97	4.63		100'											21.2		
7	89	521.95	90	517.43	11.30		40'											6.5		
7	91	519.57	92	513.71	14.65		40'											8.5		
7	94	515.04	95	511.36	9.20		40'											8.5		
7	96	513.00	97	507.88	12.80		40'											8.5		
7	100	513.10	101	505.63	18.68		40'											8.5		
3	103	513.14	104	483.07	68.28												44'	7.1		
3	105	525.64	106	481.78	51.00								72'				86'	13.3		
3	107	500.74	108	480.26	28.44													13.2		
3	109	498.23	110	477.67	20.97												98'	15.8		
3	111	518.1	112	486.00	59.44												54'	8.7		
3	113	518.9	114	493.61	35.12												72'	11.6		
3	115	531.41	116	512.00	30.33												64'	10.3		
3	117	507.89	118	482.42	42.45								60'					11.0		
8	121A	523.44	121	522.63									50'					9.2		
8	121	522.63	122	496.89	47.67								34'					2.7		
8	123	536.83	124	535.80	.60								172'					36.5		
SUB - TOTAL						80'	3490'						236'			418'		953.2		

SHEET NO.	FROM		TO		GRADE %	CONCRETE PIPE			C.M.	PIPE	ITEM NO. 204-07 BED MAT'L. CU. YD.
	CODE	ELEV.	CODE	ELEV.		12"	18"		15"	18"	
5	29A	568.00	29B	554.68	3.92				340		
6	61A	582.00	62	548.07	6.79		500				
6	68A	535.87	68B	535.00	1.34		65				8.5
6	68B	535.00	68C	533.63	0.77		178				
6	68C	533.63	68D	531.37	4.52		50				
6	69A	552.00	69B	549.18	3.44		82				6.8
6	69B	549.18	70	532.26	4.90		345				
6	79A	525.77	79B	524.26	6.86	22					
6	79B	524.26	79D	523.32	0.34		275				
6	79C	524.99	79D	523.32	7.59	22					
6	79D	523.32	79E	518.99	2.47		175				
6	80A	531.33	80B	529.82	6.86	22					
6	80B	529.82	80D	528.98	0.42	200					
6	80C	531.07	80D	528.98	9.50	22					
6	80D	528.98	80F	528.01	0.49		200				
6	80E	529.74	80F	528.01	7.86	22					
6	80F	528.01	80H	525.72	0.76		300				
6	80G	527.46	80H	525.72	7.91	22					
7	80H	525.72	87	522.07	1.35		270				
7	89A	522.52	89B	521.30	6.78	18					
7	89B	521.30	89D	518.47	1.42	200					
7	89C	519.69	89D	518.47	6.78	18					
7	89D	518.47	89F	515.69	0.93		300				
7	89E	516.81	89F	515.69	6.22	18					
7	89F	515.69	94C	514.91	0.68		115				
7	94C	514.91	89H	513.65	0.68		185				
7	89G	514.77	89H	513.65	6.22	18					
7	89H	513.65	89I	510.21	1.38		250				
7	94A	521.00	89F	515.69	16.09				33		
7	94B	520.00	94C	514.91	33.93				15		
7	90A	521.36	90B	519.74	7.36	22					
7	90B	519.74	90D	518.64	0.63	175					
7	90C	520.26	90D	518.64	7.36	22					
7	90D	518.64	90F	517.65	0.57		175				
7	90E	519.29	90F	517.65	7.45	22					
7	90F	517.65	90G	515.63	1.62		125				
7	95A	516.13	95B	515.01	6.22	18					
7	95B	515.01	95D	513.82	0.68	175					
7	95C	514.94	95D	513.82	6.22	18					
7	95D	513.82	95F	512.95	0.50		175				
7	95E	514.07	95F	512.95	6.22	18					
7	95F	512.95	95G	510.16	3.10		90				
7	85A	522.00	85B	520.79	10.08		12				

TELEPHONE POST
N 8855
TENN. STATE HIGHWAYS
IN
NO. 332
BY TNG


TYPE	YEAR	PROJECT NO.	SHEET NO.
PAVING	1983	I-440-4(55)211	2K

REV. 3-22-83: ADDED ALTERNATE FOR AGGREGATE-LIME-FLY ASH BASE, MINERAL AGGREGATE (SIZE NO. 4), 6" PERFORATED C.M. PIPE UNDERDRAINS, NOTE CONCERNING SAFETY SHAPE WALL AND NOTE CONCERNING BERM.

REV. 11-16-83: ADDED FILTER CLOTH UNDERDRAIN TO SUPER-ELEVATED SECTION, ADDED FILTER CLOTH TO TOP OF MINERAL AGGREGATE DRAINS. NOTE ADDED FOR LANDSCAPING REFERENCE. THICKNESS OF MINERAL AGGREGATE DRAIN INCREASED AT EDGE OF CONCRETE SHOULDER.

REV. 12-12-83: CORRECTED DIMENSION BETWEEN PROPOSED NOISE WALL AND PROPOSED SAFETY BARRIER.

REV. 11-14-84: CHANGED UNDERDRAIN IN PRE-SPLIT LINE AND ADDED UNDERDRAIN NOTE.

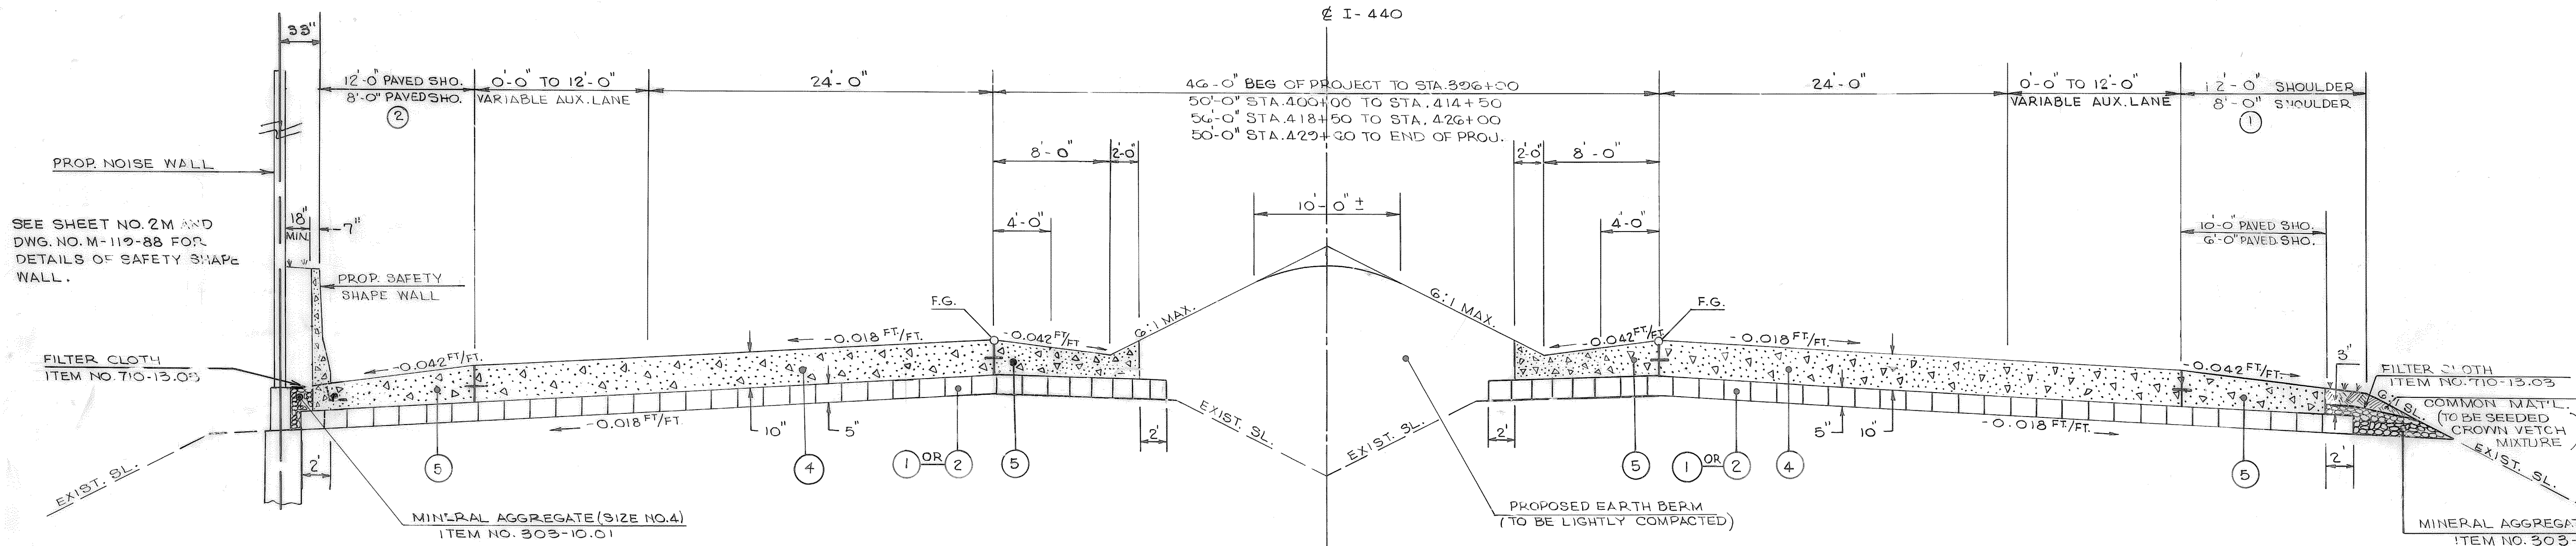


MAIN LINE (TANGENT)
FILL SECTION
I-440
ALT. A & B

AFTER MATERIAL FOR BERMS IS PLACED, IT SHALL BE SHAPED AND ROLLED UNTIL IT IS UNYIELDING.

NOTE
SEE LANDSCAPING PLANS FOR FINAL SEEDING, PLANTINGS, ETC. FOR MEDIAN AREAS AND SIDE SLOPES.

CONCRETE USED TO CONSTRUCT SHOULDERS, DITCHES, AND SAFETY SHAPE WALL SHALL BE TINTED. SEE GENERAL NOTE NO. 24.

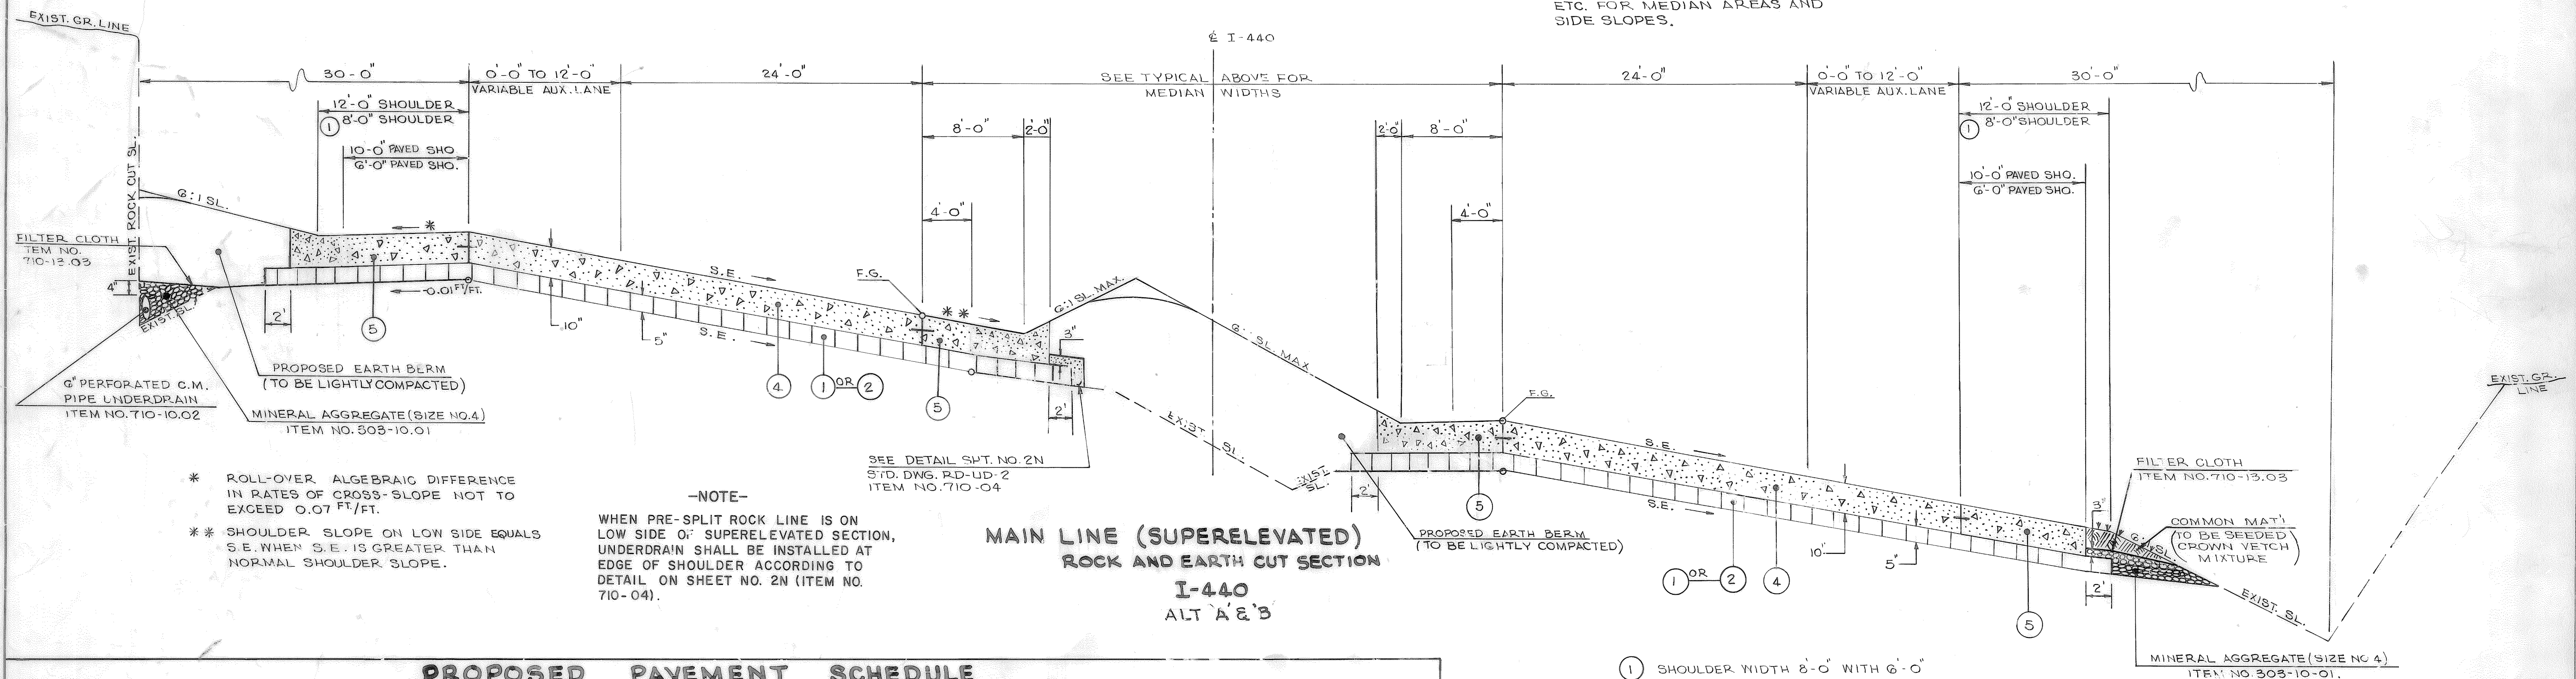

* ROLL-OVER ALGEBRAIC DIFFERENCE IN RATES OF CROSS-SLOPE NOT TO EXCEED 0.07 FT/FT.

** SHOULDER SLOPE ON LOW SIDE EQUALS S.E. WHEN S.E. IS GREATER THAN NORMAL SHOULDER SLOPE.

NOTE
WHEN PRE-SPLIT ROCK LINE IS ON LOW SIDE 0' SUPERELEVATED SECTION, UNDERDRAIN SHALL BE INSTALLED AT EDGE OF SHOULDER ACCORDING TO DETAIL ON SHEET NO. 2N (ITEM NO. 710-04).

MAIN LINE (SUPERELEVATED)
ROCK AND EARTH CUT SECTION
I-440
ALT. A & B

PROPOSED PAVEMENT SCHEDULE

1	AGGREGATE-LIME-FLY ASH STABILIZED BASE (ALFSB) 5"± ALT. 'A' 312-01 MINERAL AGGREGATE (ALFSB) 312-02 LIME (3 1/2%) 312-03 FLY ASH (11%) 312-04 BITUMINOUS MATERIAL (ALFSB)	4	CONCRETE SURFACE 501-01.03 PORTLAND CEMENT CONCRETE PAVEMENT (PLAIN) 10"
2	BASE 5"± ALT. 'B' 305-02 LEAN CONCRETE BASE (L.C.B.) 5" THICK	5	CONCRETE SHOULDER 501-03.01 COLORED CONCRETE SHOULDERS
3	CONCRETE SURFACE 501-01.02 PORTLAND CEMENT CONCRETE PAVEMENT (PLAIN) 5"		

- 1 SHOULDER WIDTH 8'-0" WITH 6'-0" PAVED SHOULDER WHEN AUXILIARY LANE IS PRESENT. SEE PLANS FOR LOCATIONS OF AUXILIARY LANE.
- 2 PAVED SHOULDER WIDTH IS 8'-0" WHEN AUXILIARY LANE IS PRESENT. SEE PROPOSED LAYOUTS FOR LOCATIONS.

STATE OF TENNESSEE
DEPARTMENT OF TRANSPORTATION
BUREAU OF HIGHWAYS

TYPICAL
SECTIONS

SCANNED IN
332
TELEPHONE FOOT
N 12355


TYPE	YEAR	PROJECT NO.	SHEET NO.
PAVING	1983	I-440-4(55)211	2L

REV. 3-22-85: ADDED BASE ALTERNATE, MINERAL AGGREGATE (SIZE NO. 4), 6" PERFORATED C.M. PIPE UNDERDRAINS, NOTE CONCERNING SAFETY SHAPE WALL AND NOTE CONCERNING BERM.


REV. 11-16-83: FILTER CLOTH ADDED TO TOP OF MINERAL AGGREGATE DRAIN ON SHOULDERS, AND THICKNESS OF MINERAL AGGREGATE DRAIN INCREASED AT EDGE OF CONCRETE SHOULDER. NOTE FOR REFERENCE TO LAND-SCAPING PLANS ADDED.

REV. 12-12-83: CORRECTED DIMENSION BETWEEN PROPOSED NOISE WALL AND PROPOSED SAFETY BARRIER, ALSO ADDED NOTE ON NOLENSVILLE ROAD RAMP "N-F".


REV. 11-14-84: CHANGED UNDERDRAINS IN ROCK CUT SECTION.

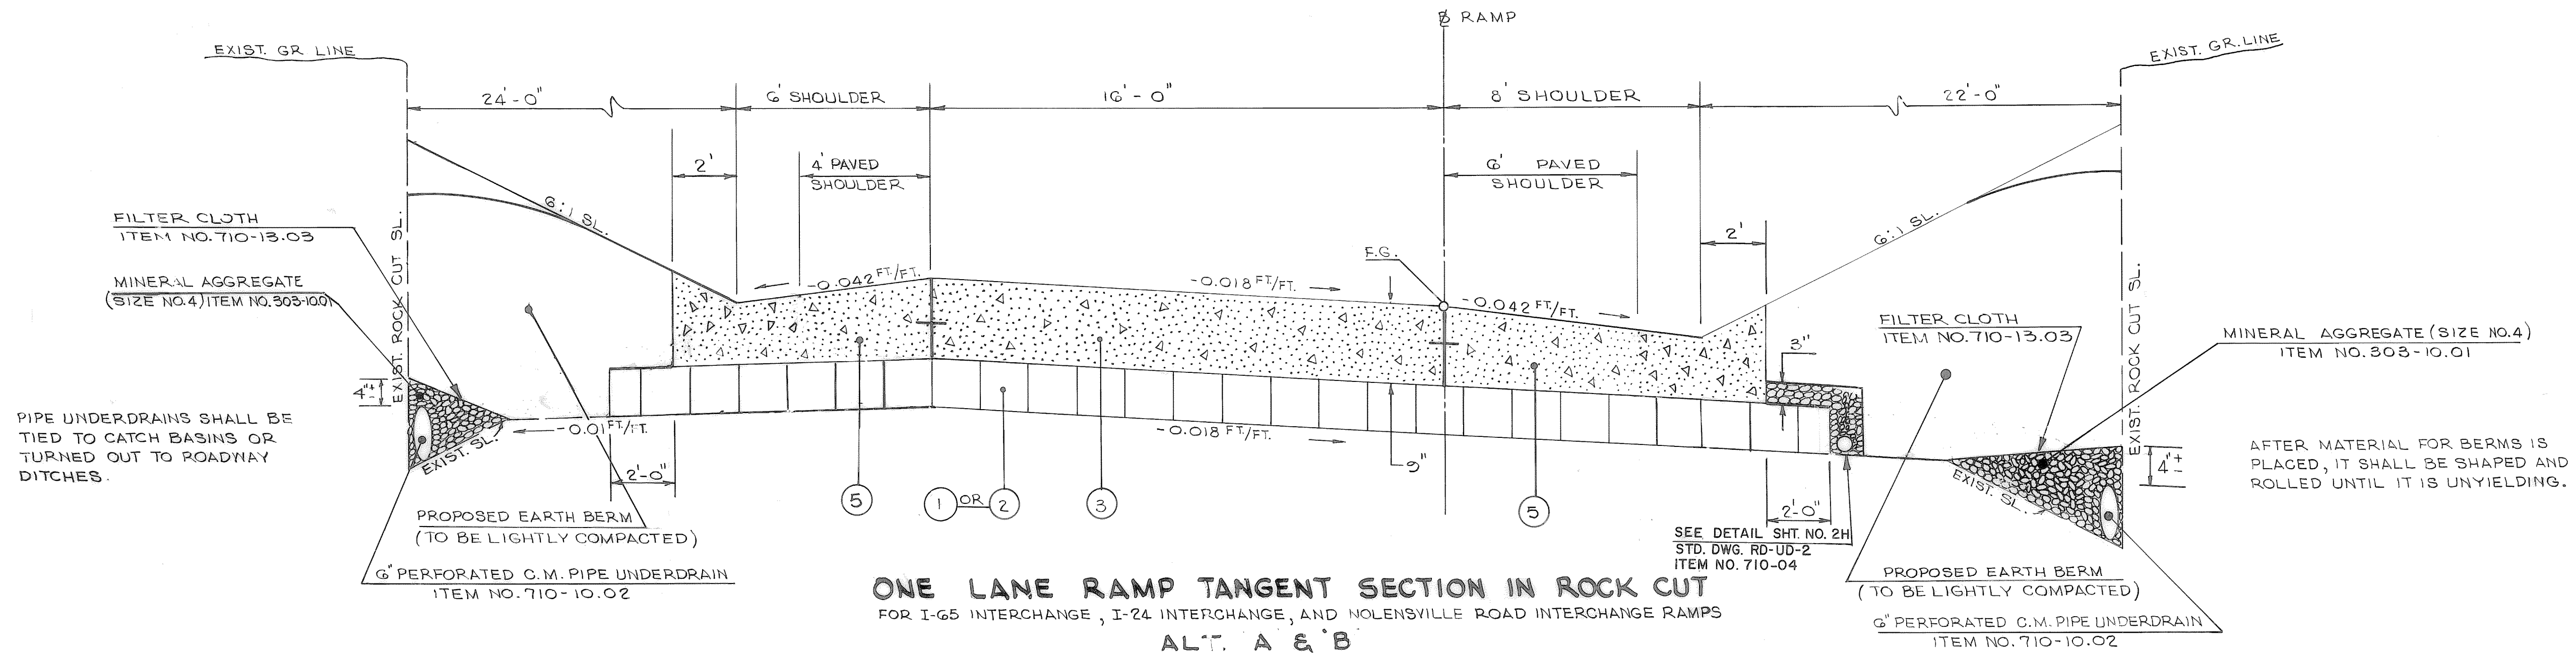

ONE LANE RAMP TANGENT SECTION IN ROCK CUT
FOR I-65 INTERCHANGE, I-24 INTERCHANGE, AND NOLENSVILLE ROAD INTERCHANGE RAMP
ALT. A & B

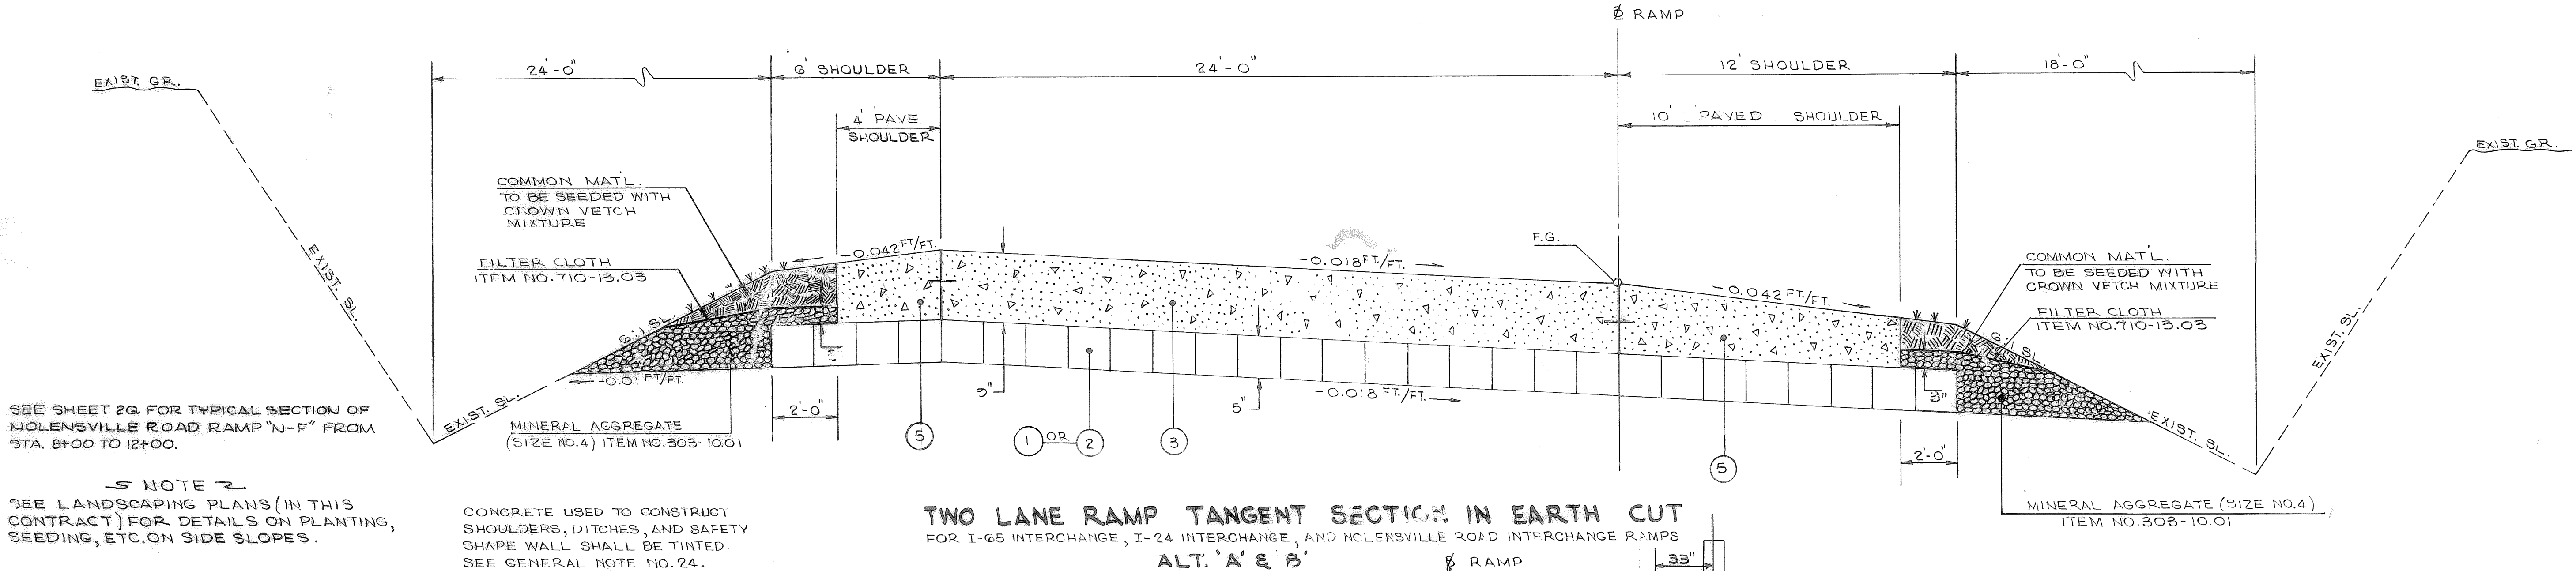

TWO LANE RAMP TANGENT SECTION IN EARTH CUT
FOR I-65 INTERCHANGE, I-24 INTERCHANGE, AND NOLENSVILLE ROAD INTERCHANGE RAMP
ALT. A & B

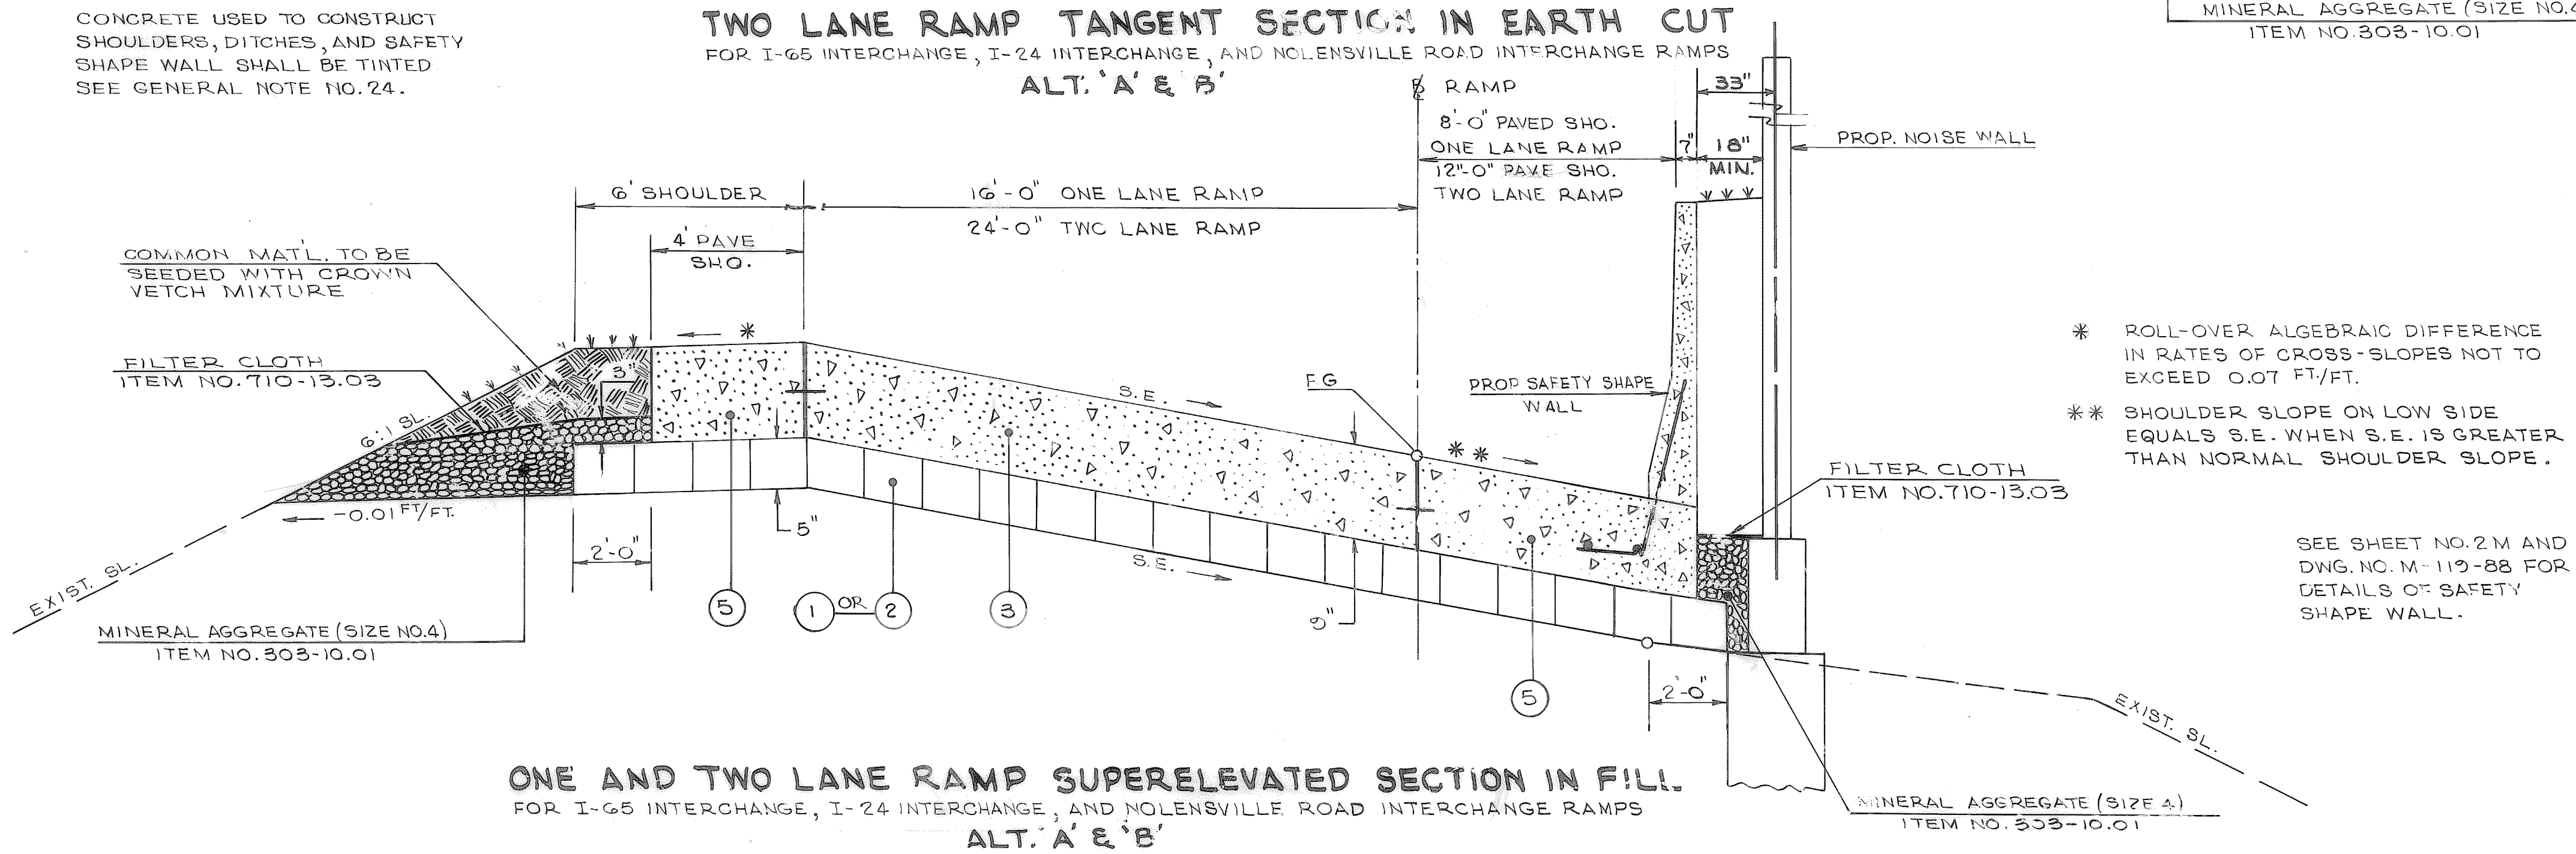




ONE AND TWO LANE RAMP SUPERELEVATED SECTION IN FILL
FOR I-65 INTERCHANGE, I-24 INTERCHANGE, AND NOLENSVILLE ROAD INTERCHANGE RAMP
ALT. A & B

- * ROLL-OVER ALGEBRAIC DIFFERENCE IN RATES OF CROSS-SLOPES NOT TO EXCEED 0.07 FT/FT.
- ** SHOULDER SLOPE ON LOW SIDE EQUALS S.E. WHEN S.E. IS GREATER THAN NORMAL SHOULDER SLOPE.

SEE SHEET NO. 2M AND DWG. NO. M-119-88 FOR DETAILS OF SAFETY SHAPE WALL.

STATE OF TENNESSEE
DEPARTMENT OF TRANSPORTATION
BUREAU OF HIGHWAYS

TYPICAL
SECTIONS

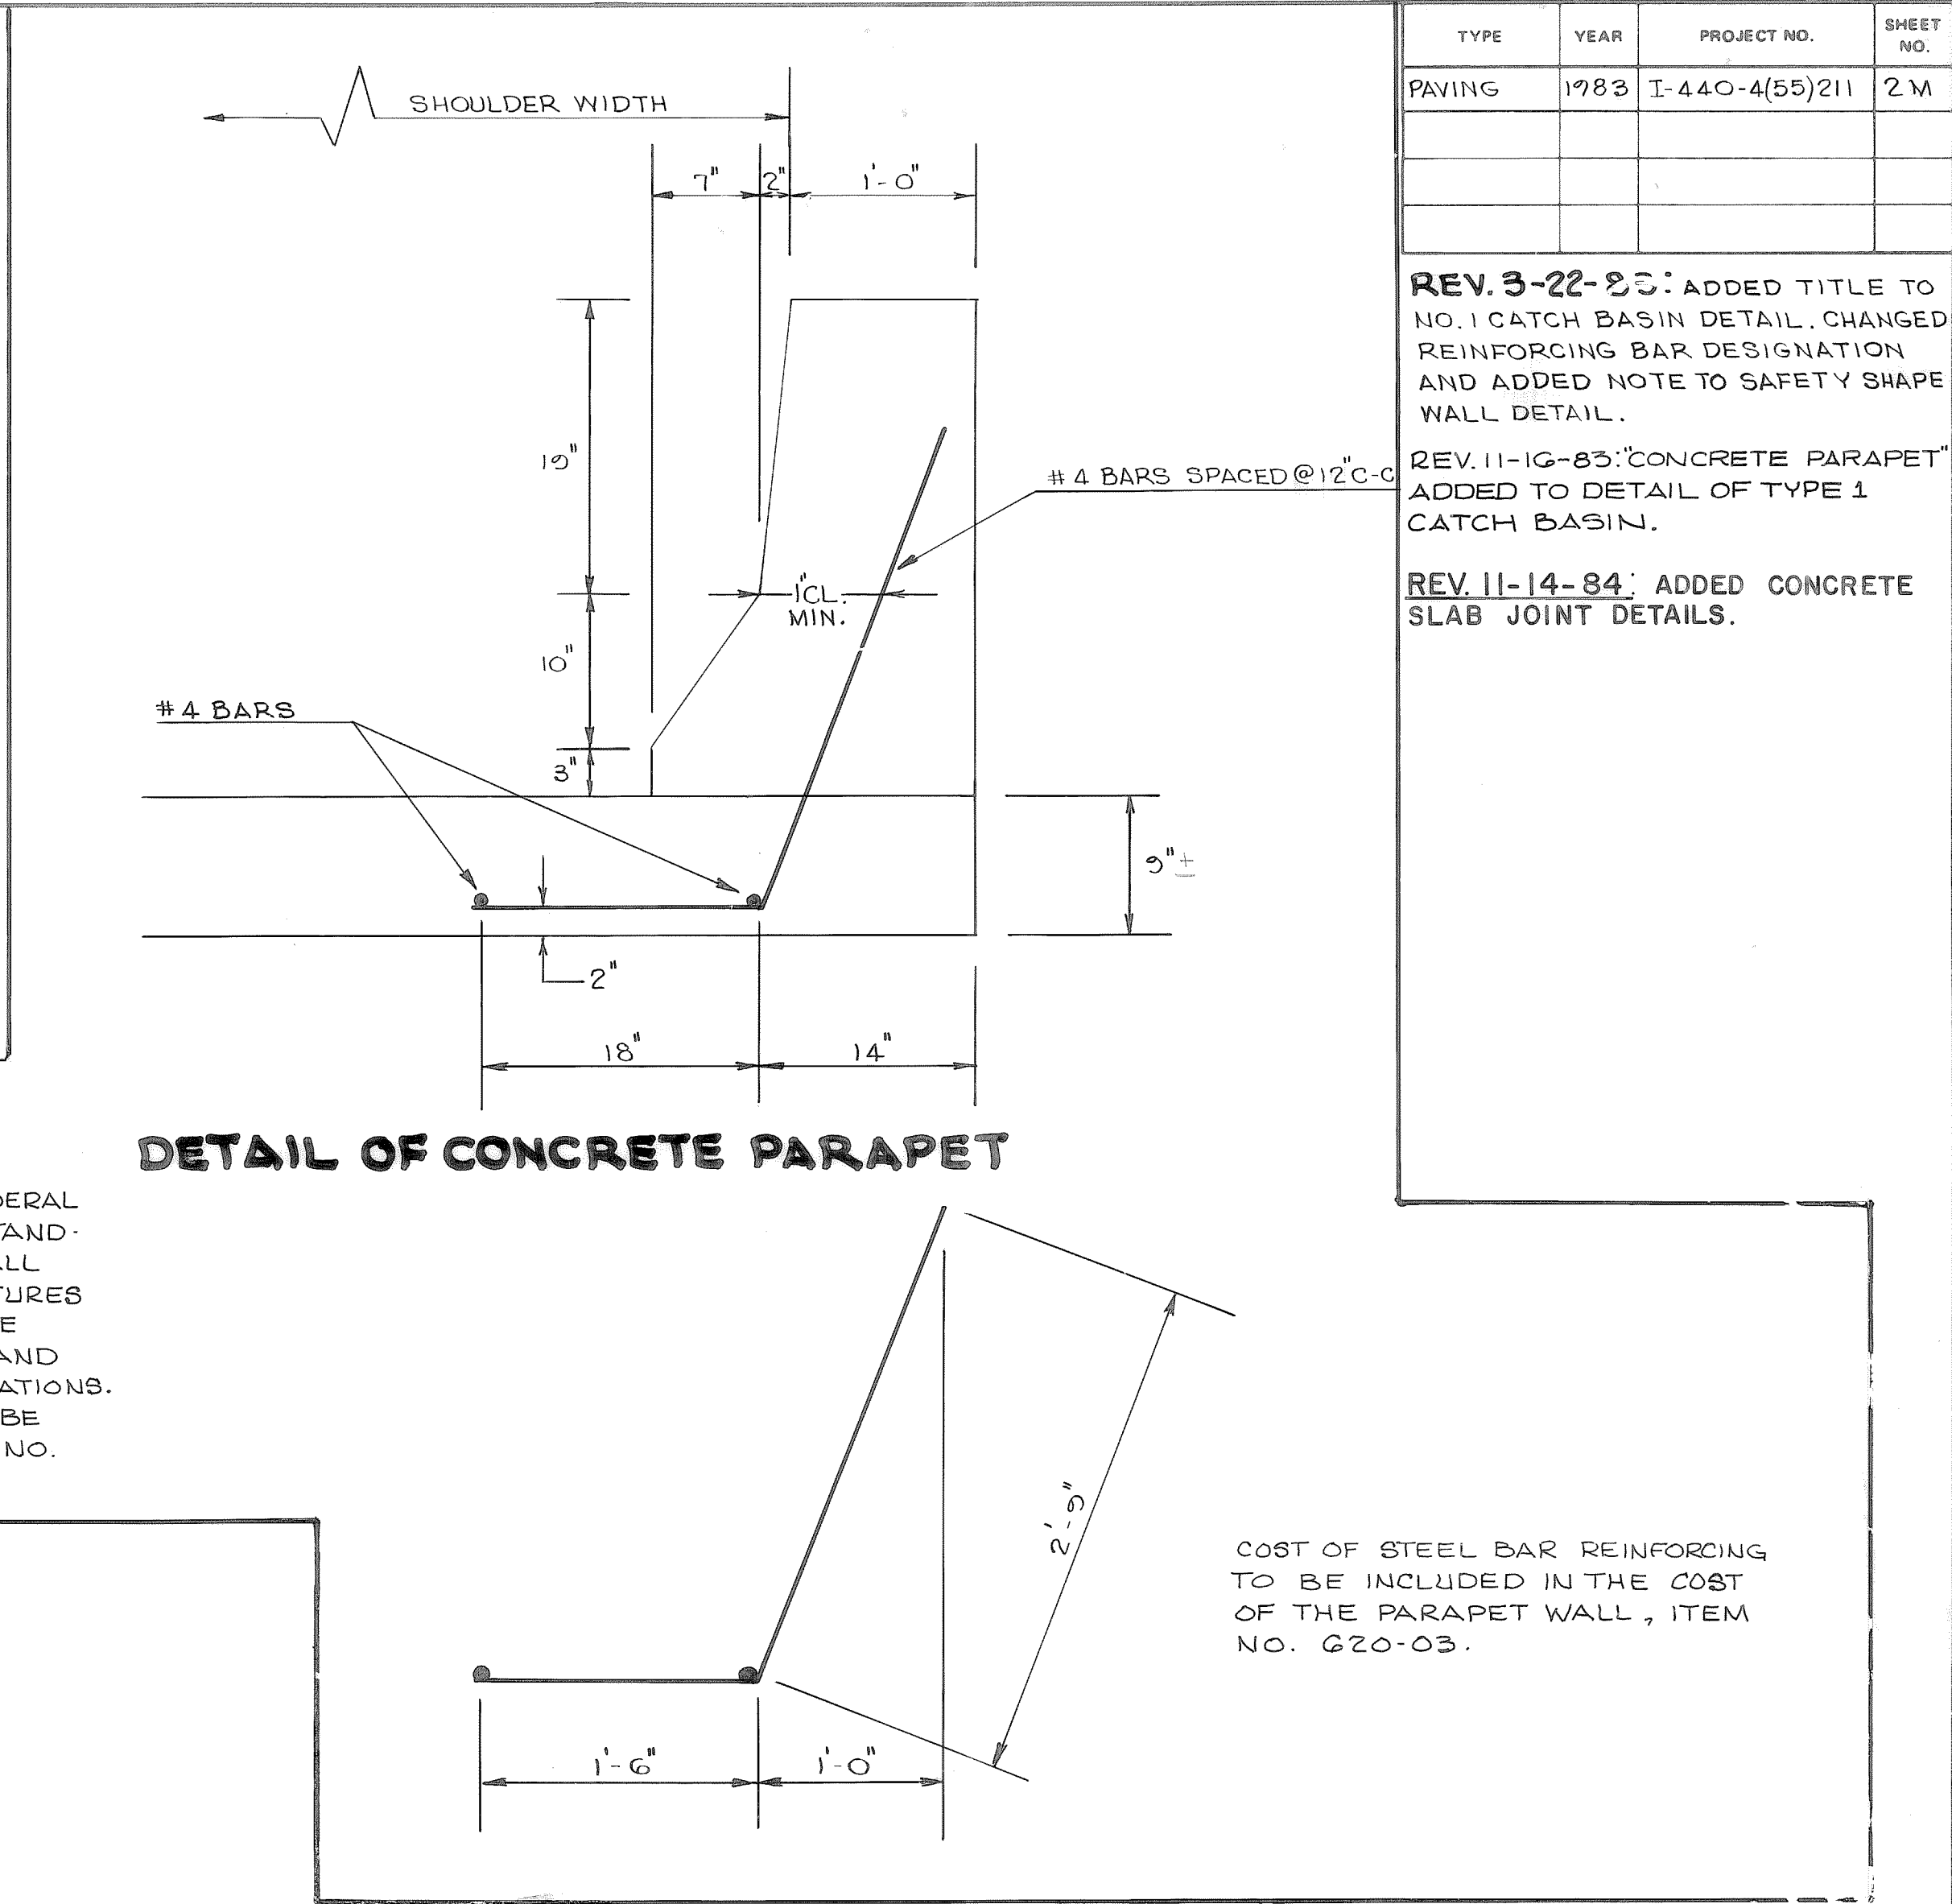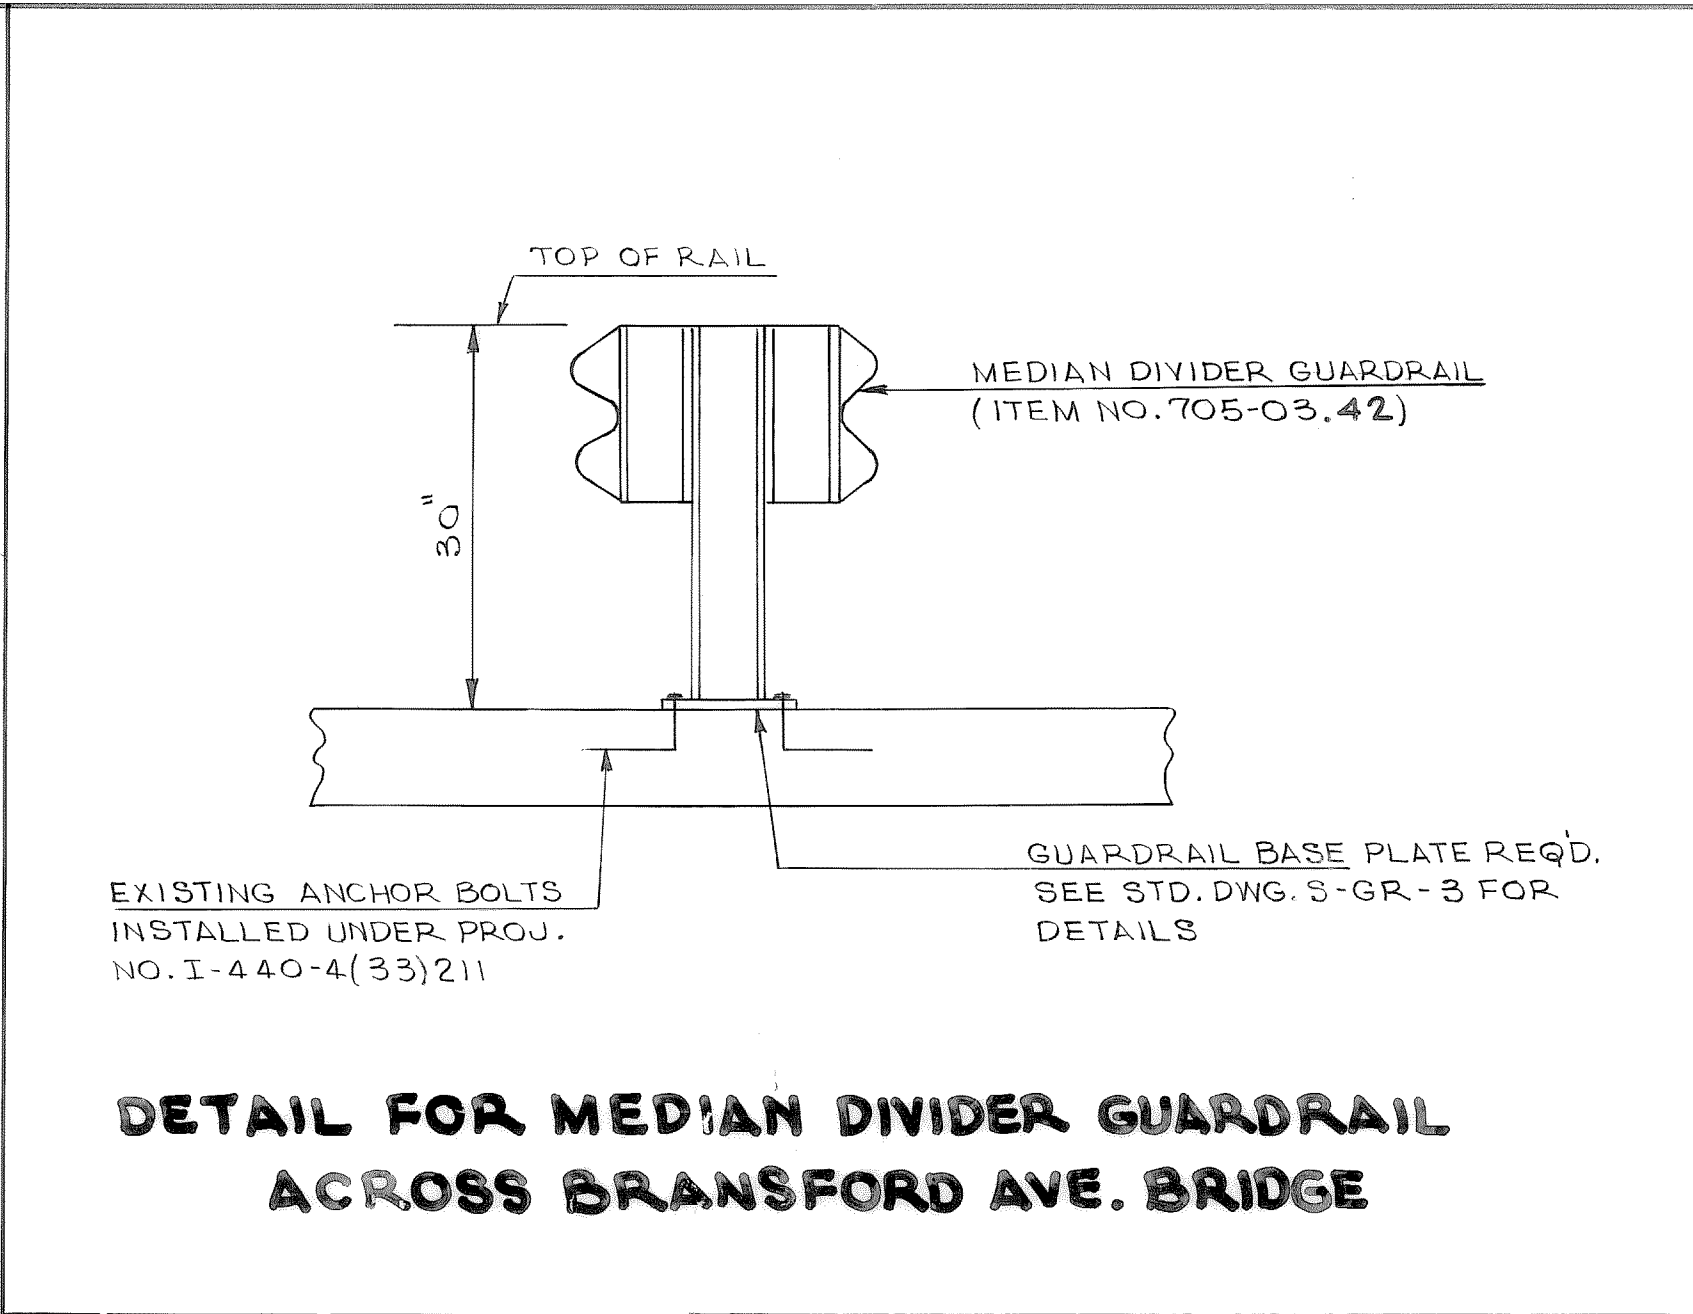
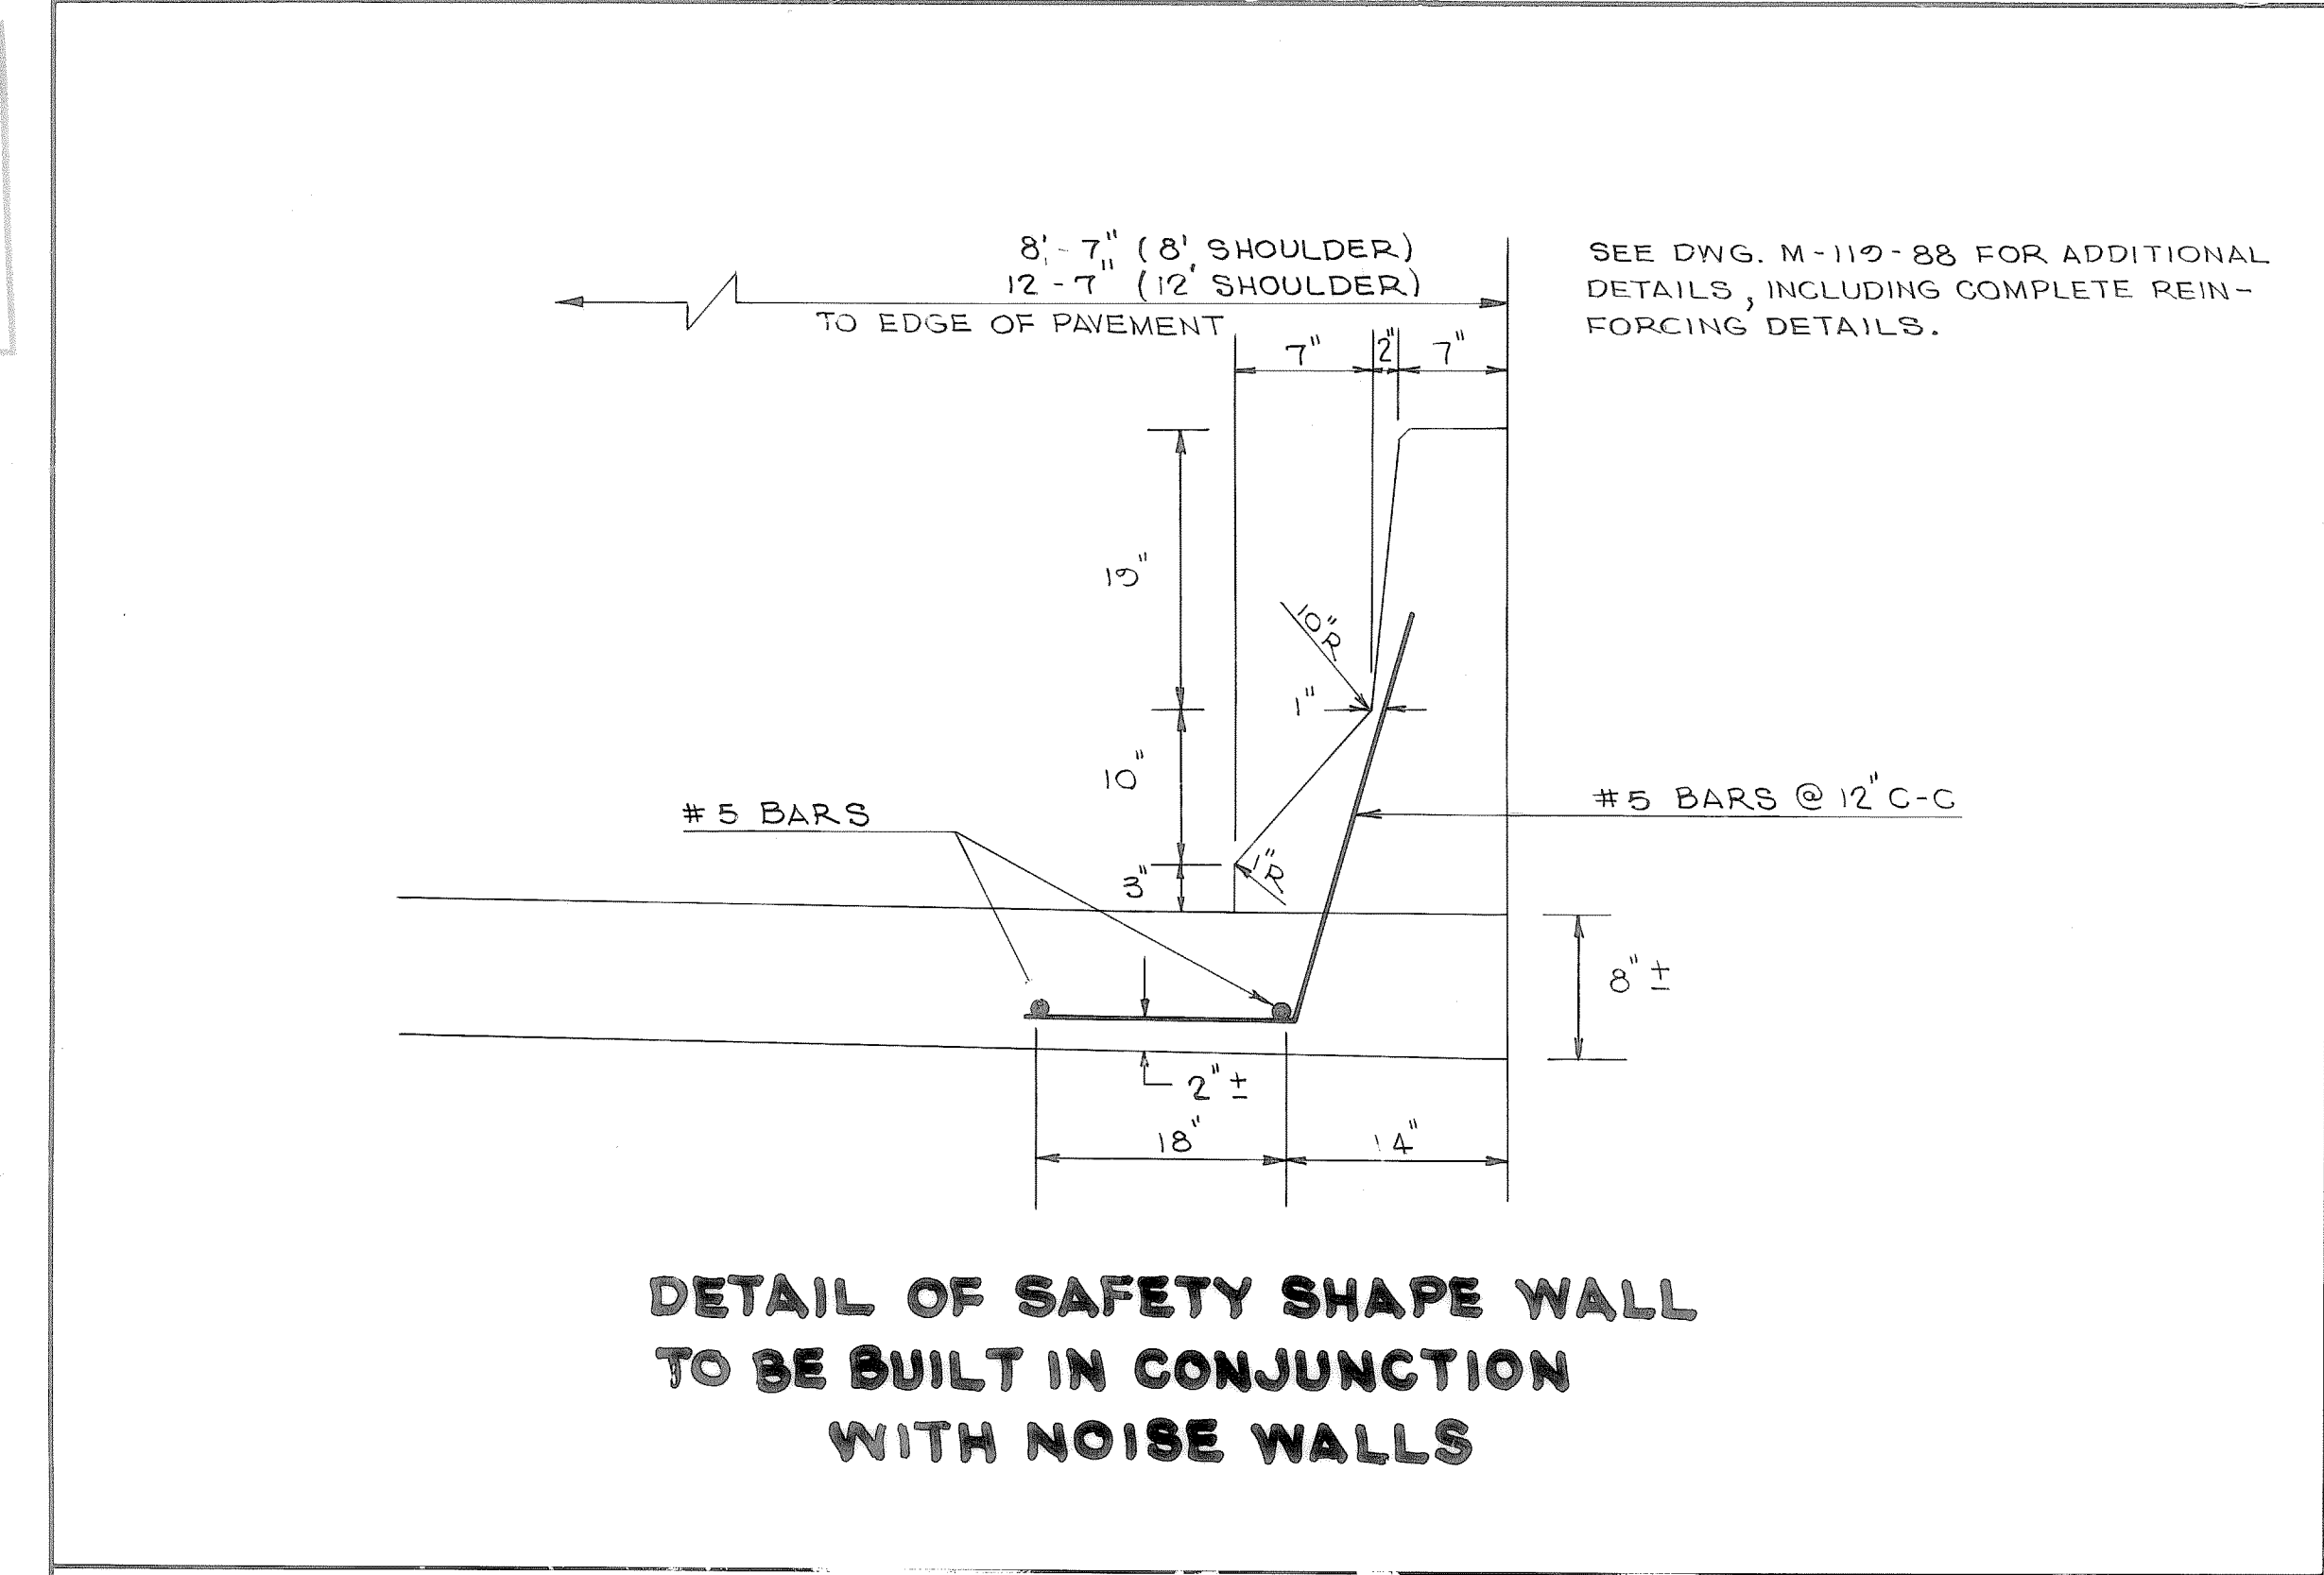


TYPE	YEAR	PROJECT NO.	SHEET NO.
PAVING	1983	I-440-4(55)211	2 M


REV. 3-22-83: ADDED TITLE TO NO. 1 CATCH BASIN DETAIL, CHANGED REINFORCING BAR DESIGNATION AND ADDED NOTE TO SAFETY SHAPE WALL DETAIL.

REV. 11-16-83: CONCRETE PARAPET ADDED TO DETAIL OF TYPE 1 CATCH BASIN.

REV. 11-14-84: ADDED CONCRETE SLAB JOINT DETAILS.

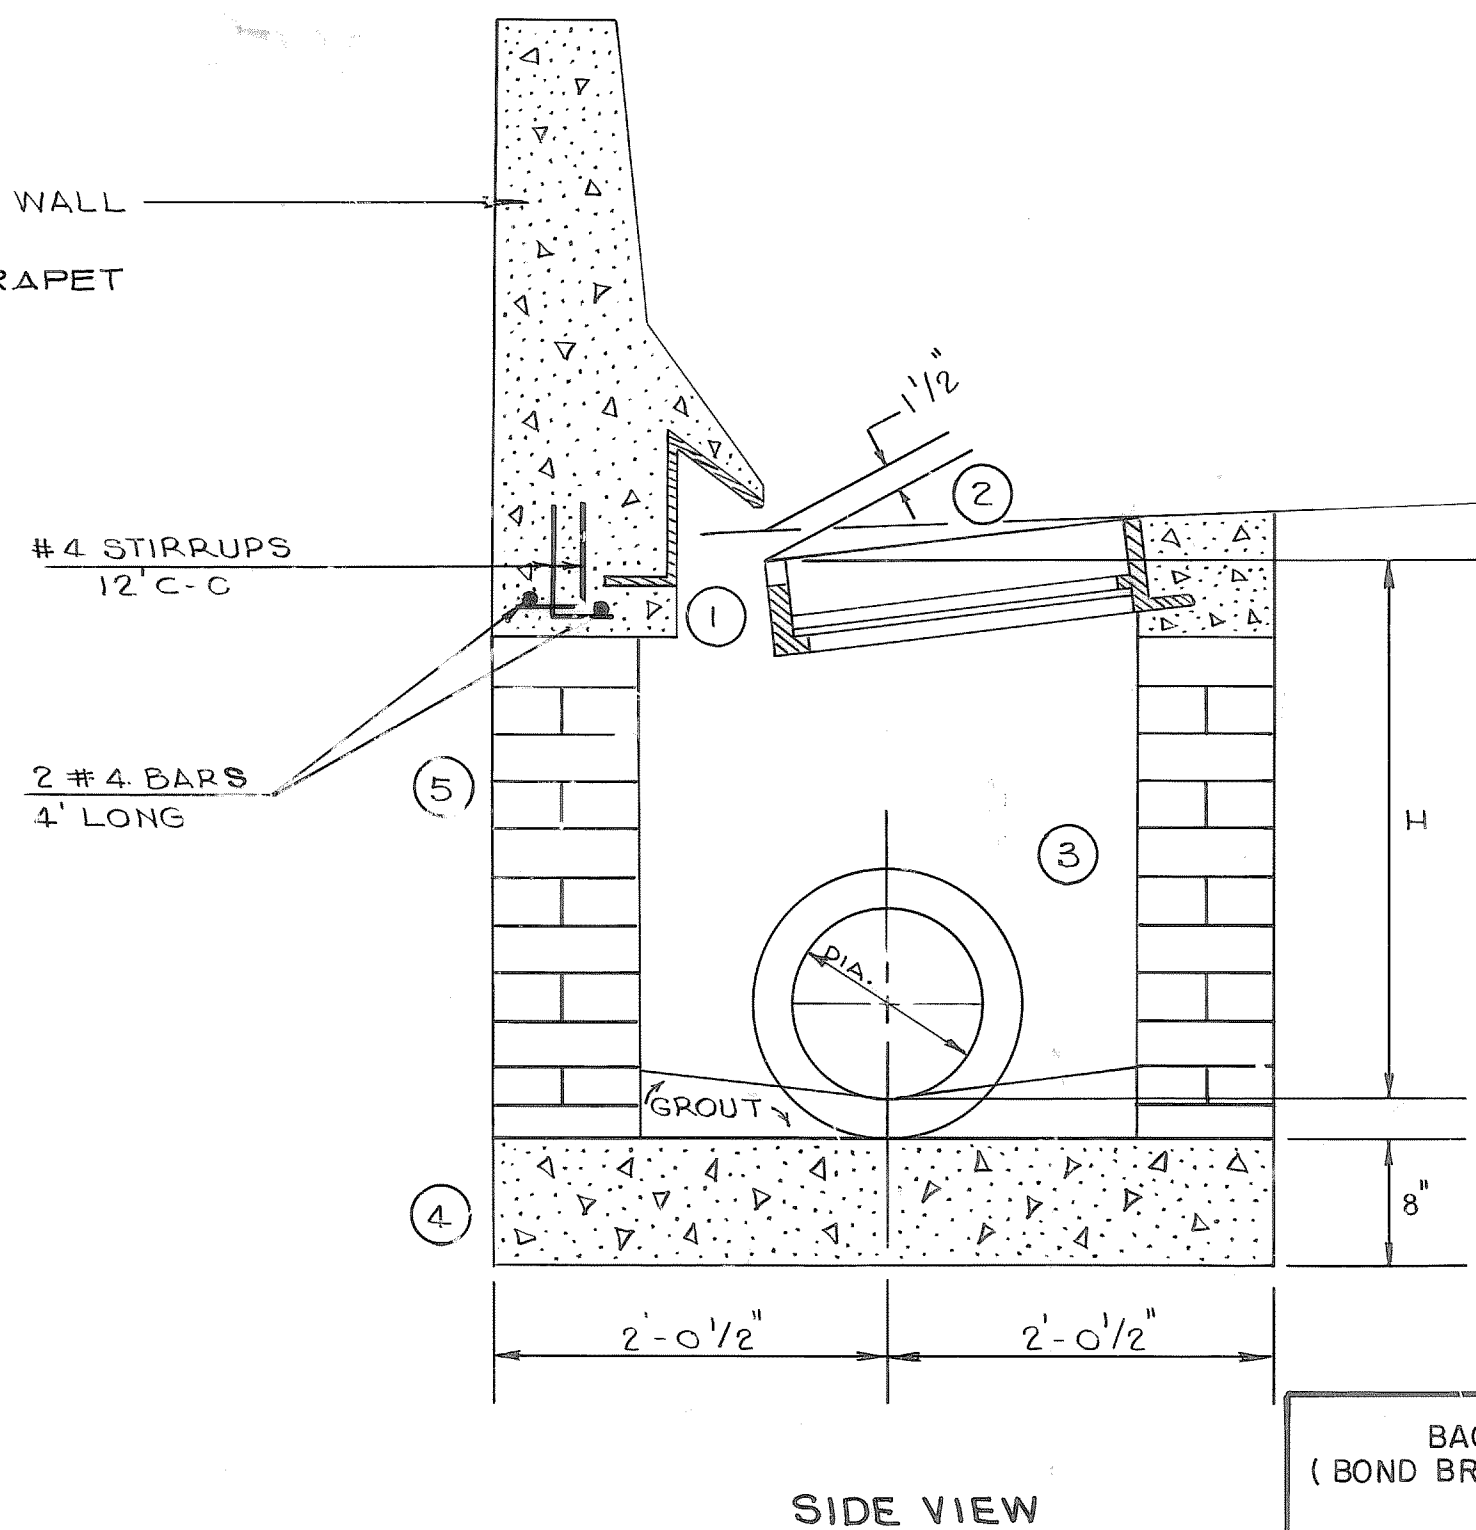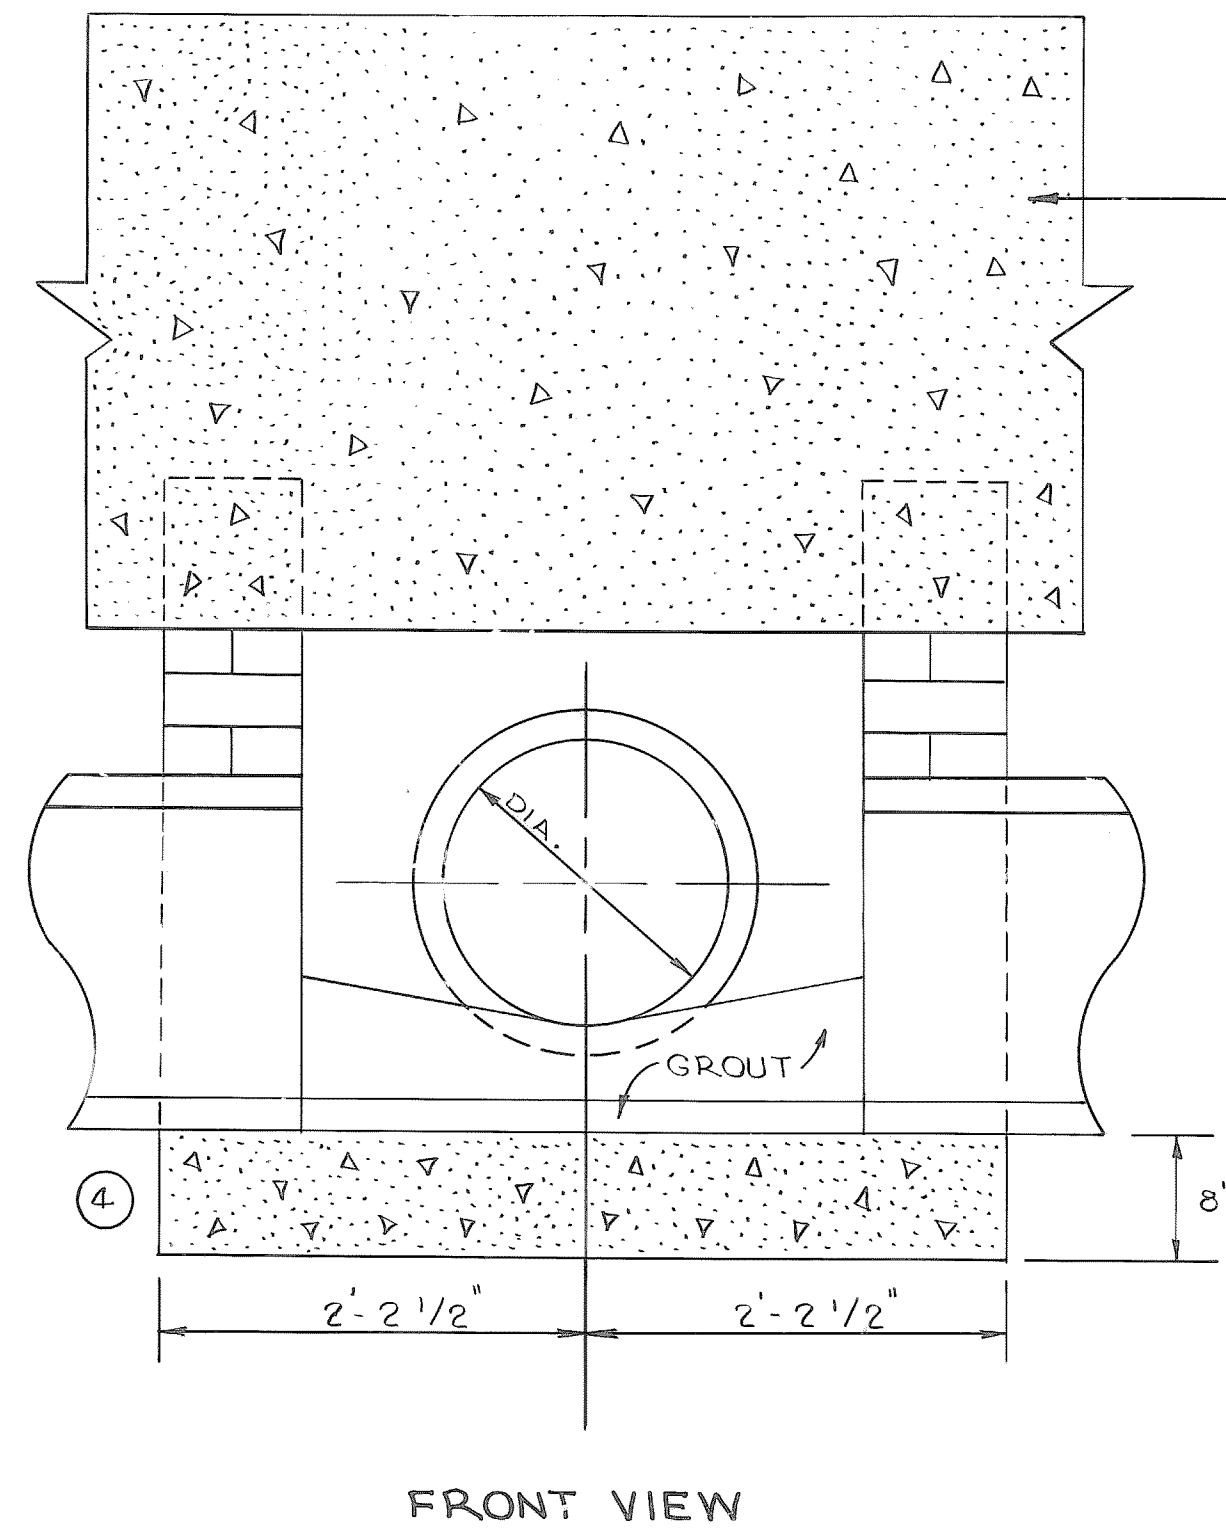

- 1 FOR CURB IRON DETAIL, SEE STD. DWG. D-CB-12-32.
- 2 FOR GRATE AND FRAME DETAIL, SEE STD. DWG. D-CB-12-32.
- 3 FOR STEP DETAIL, SEE STD. DWG. D-CB-12-32 AND D-MH-4.
- 4 BASE SHALL BE CLASS "A" CONCRETE (CATCHBASIN).
- 5 BRICK SHALL CONFORM TO AASHTO DESIGNATION, GRADE 3M, SIZE NO. 1.

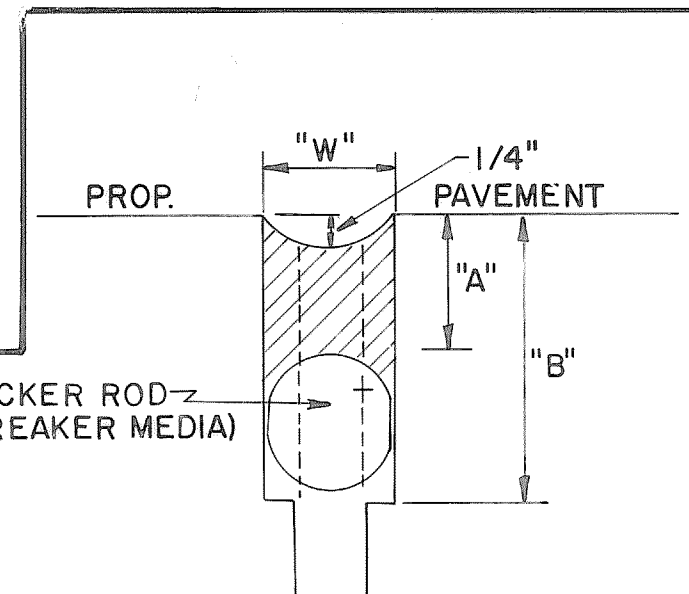

LONGITUDINAL & TRANSVERSE JOINT DIMENSIONS				
SILICONE SEALANT				
JOINT SPACING	JOINT WIDTH	BACKER ROD DIAMETER	BACKER ROD PLACEMENT DEPTH	MINIMUM JOINT DEPTH
FT.	"W"	"W" + 1/8"	"A"	"B"
20 OR LESS	3/8"	1/2"	1/2"	1 1/4"
21 - 30	1/2"	5/8"	1/2"	1 1/4"

- 1 SECOND CUT SHALL BE TO DEPTH AND WIDTH GIVEN IN TABLE
- 2 BOTH CUTS MAY BE MADE AT SAME TIME AT CONTRACTOR'S OPTION


LONGITUDINAL AND TRANSVERSE
CONSTRUCTION AND CONTRACTION
JOINT DETAIL

CONCRETE SLAB JOINT DETAILS
(SILICONE)
(APPLIES TO CONCRETE PAVEMENT
AND CONCRETE SHOULDERS)
SEE SPECIAL PROVISION 905A

STATE OF TENNESSEE
DEPARTMENT OF TRANSPORTATION
BUREAU OF HIGHWAYS


MISC.
DETAILS

DETAIL OF TYPE 1 CATCH BASIN

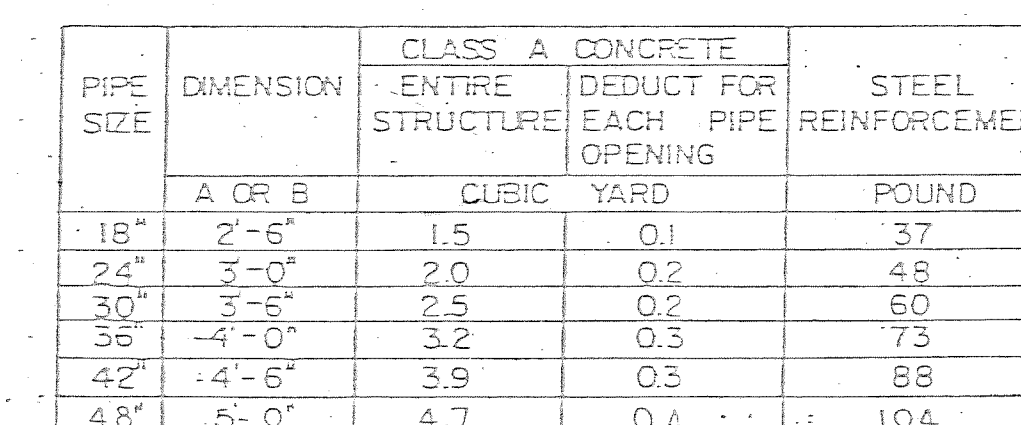

THE STRUCTURE SHALL BE CONSTRUCTED TO ACCOMMODATE THE LARGEST SIZE PIPE INSTALLED WITHIN THE A OR B DIMENSIONS.


TO BE PAID FOR UNDER ITEM: 604-01.01 & 604-01.02

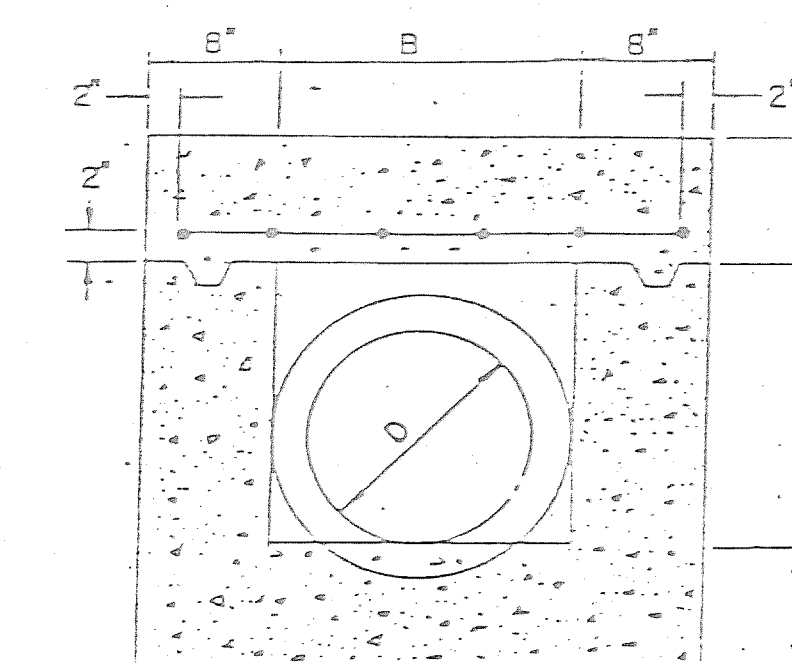

JUNCTION BOX DETAIL


SCANNED
TENN. STATE
File No.
Plans
Div.
BY TRC

NOTE: COSTS OF PEA GRAVEL AND BLACK POLYETHYLENE ARE TO BE INCLUDED IN ITEM NO. 709-04.

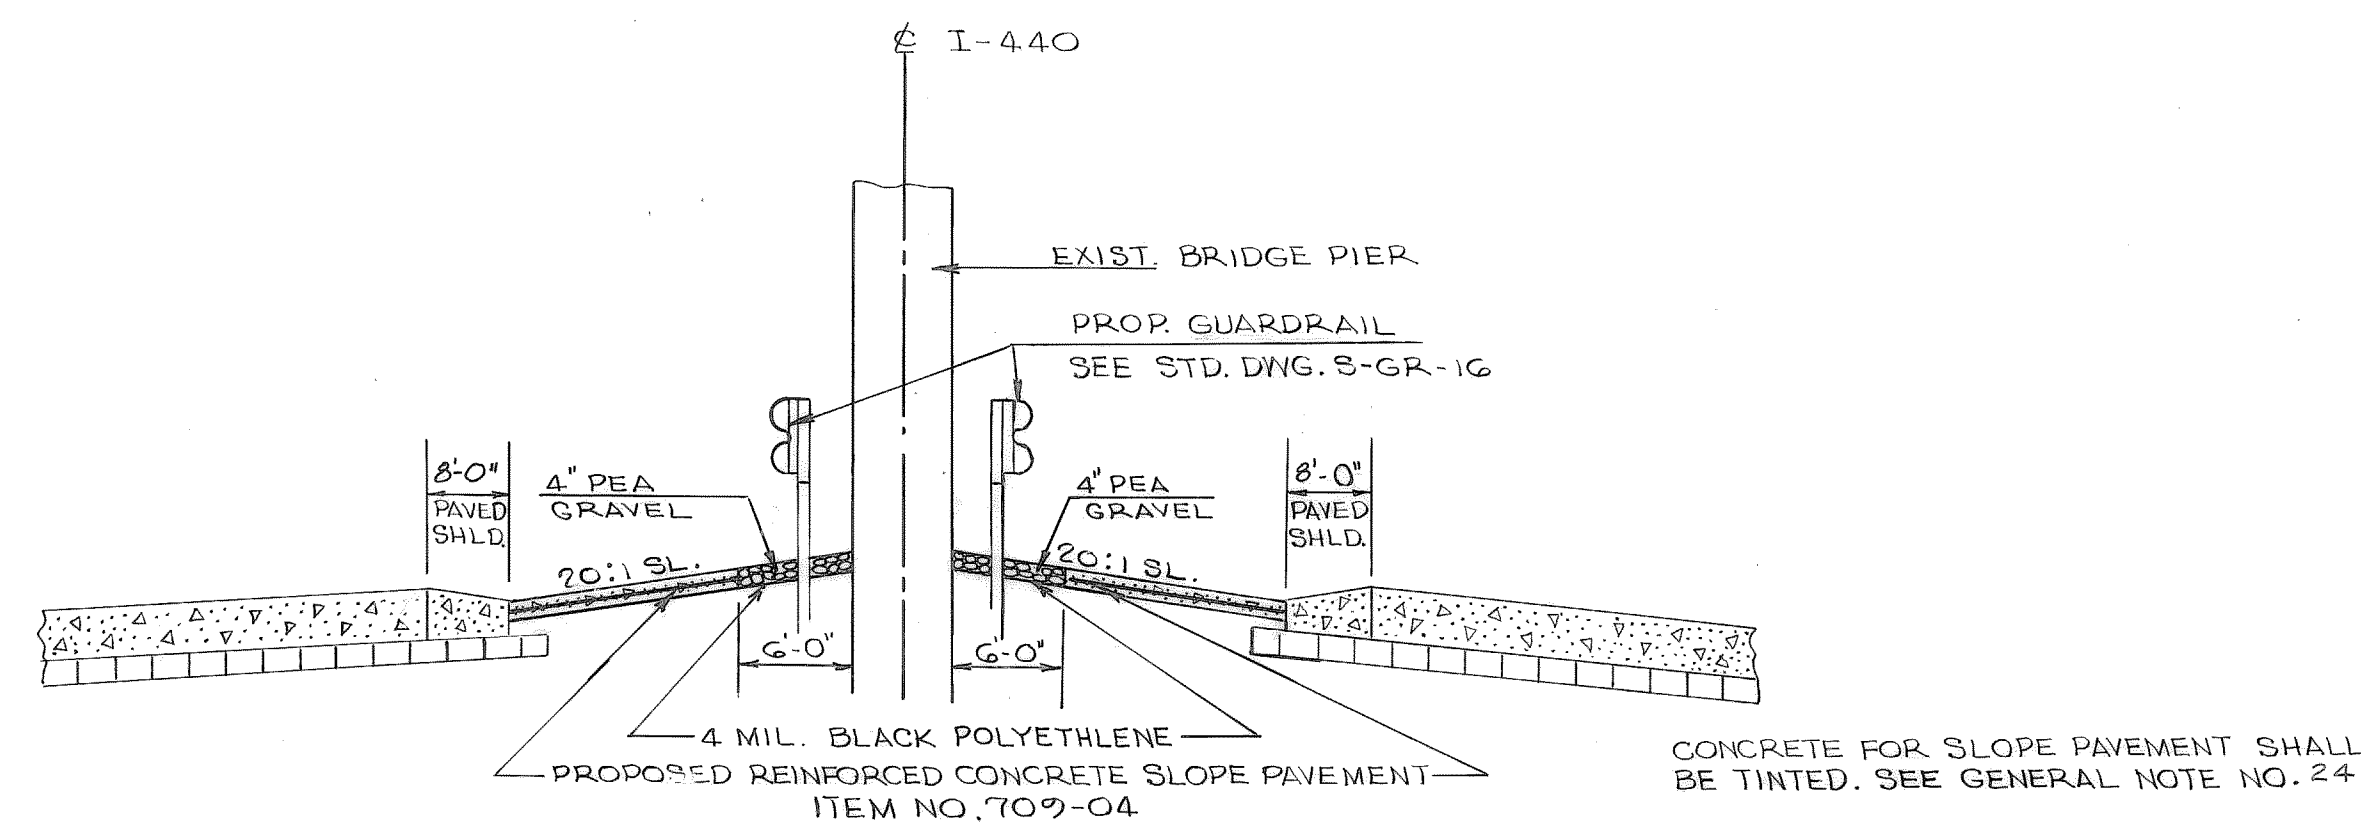


SECTION "A-A"
DETAIL OF MEDIAN TREATMENT AT BRIDGE PIERS

PAVE SLOPES UNDER BRIDGES WITH 4" THICK CEMENT CONCRETE SLAB REINFORCED WITH NO. 4 GAGE WIRE FABRIC @ 6" CENTER AND 58 LBS. PER 100 S.F. THE SLAB SHALL EXTEND THE WIDTH OF THE STRUCTURE. THE WIRE FABRIC REINFORCEMENT SHALL BE PLACED ONE-HALF THE DEPTH OF THE SLAB AND EXTEND TO WITHIN 3" OF ITS EDGE WITH A 2" OVER-LAP REQUIRED ON ALL SHEETS. THE COST OF THE WIRE FABRIC REINFORCEMENT TO BE INCLUDED IN THE UNIT PRICE BID FOR ITEM 709-04, REINFORCED CONCRETE SLOPE PAVEMENT. ONE-HALF INCH PREMOULDED EXPANSION JOINTS WITHOUT LOAD TRANSFERS SHALL BE FORMED ABOUT ALL STRUCTURES AND FEATURES PROJECTING THRU, IN OR AGAINST THE SLAB. THE SLAB SHALL BE GROOVED PARALLEL WITH AND AT RIGHT ANGLES TO THE UNDER ROADWAY CENTER LINE AT 6' CENTER TO CENTER. DEPTH OF GROOVE TO BE NOT LESS THAN 1".

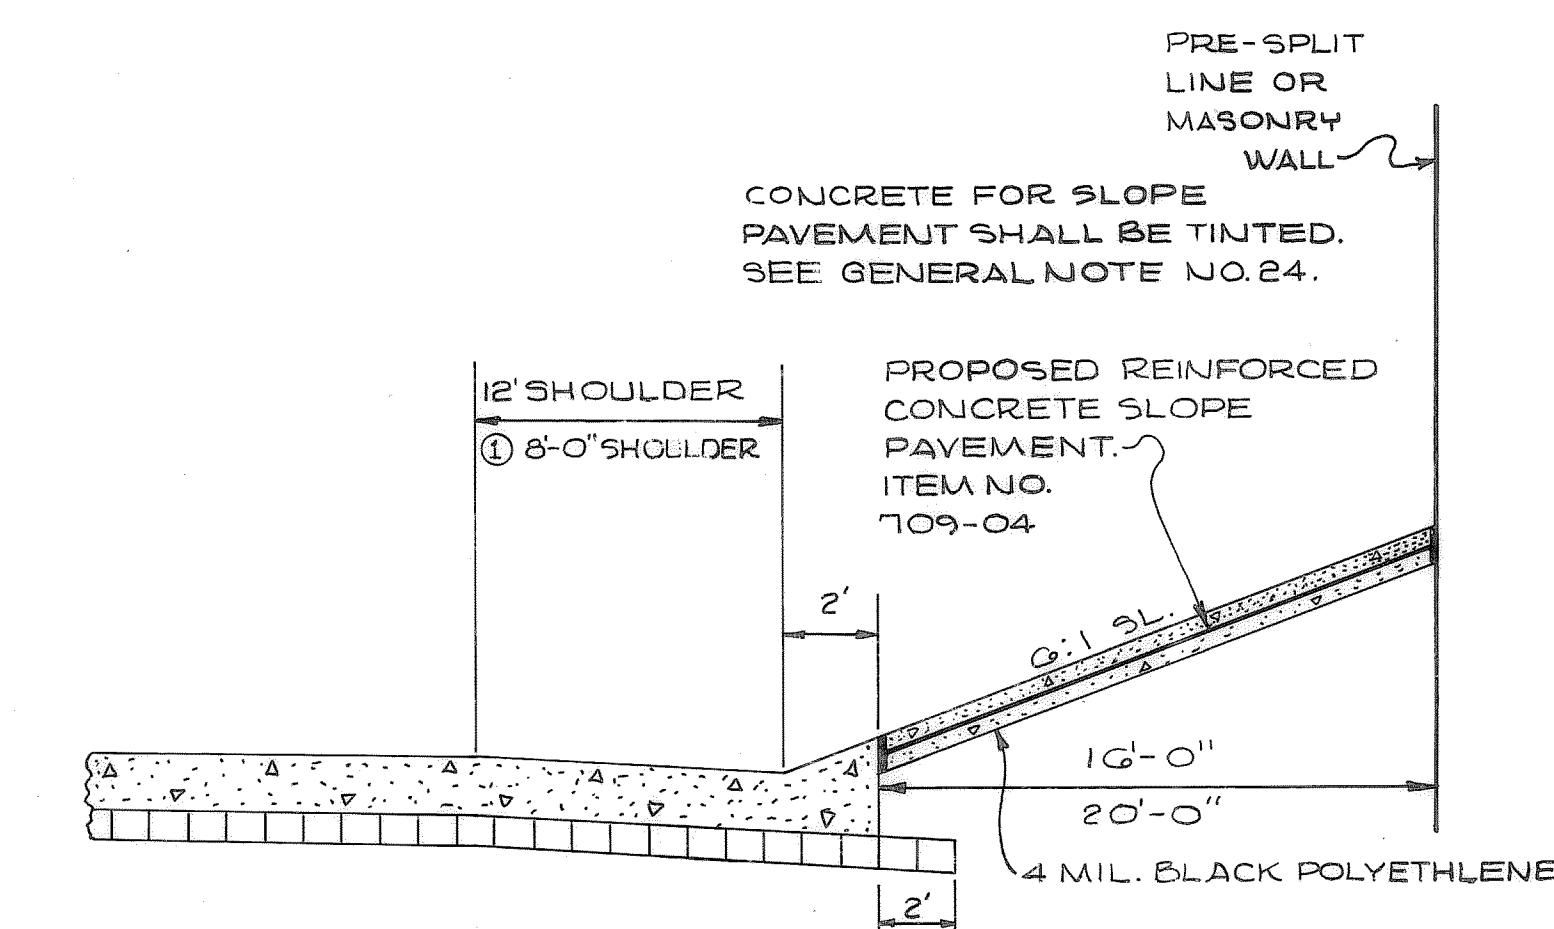

① PAVED SHOULDER WIDTH IS 6'-0" WHEN AUXILIARY LANE IS PRESENT. SEE PROPOSED LAYOUTS FOR LOCATIONS.

DETAIL OF TREATMENT BELOW BRIDGE ABUTMENTS

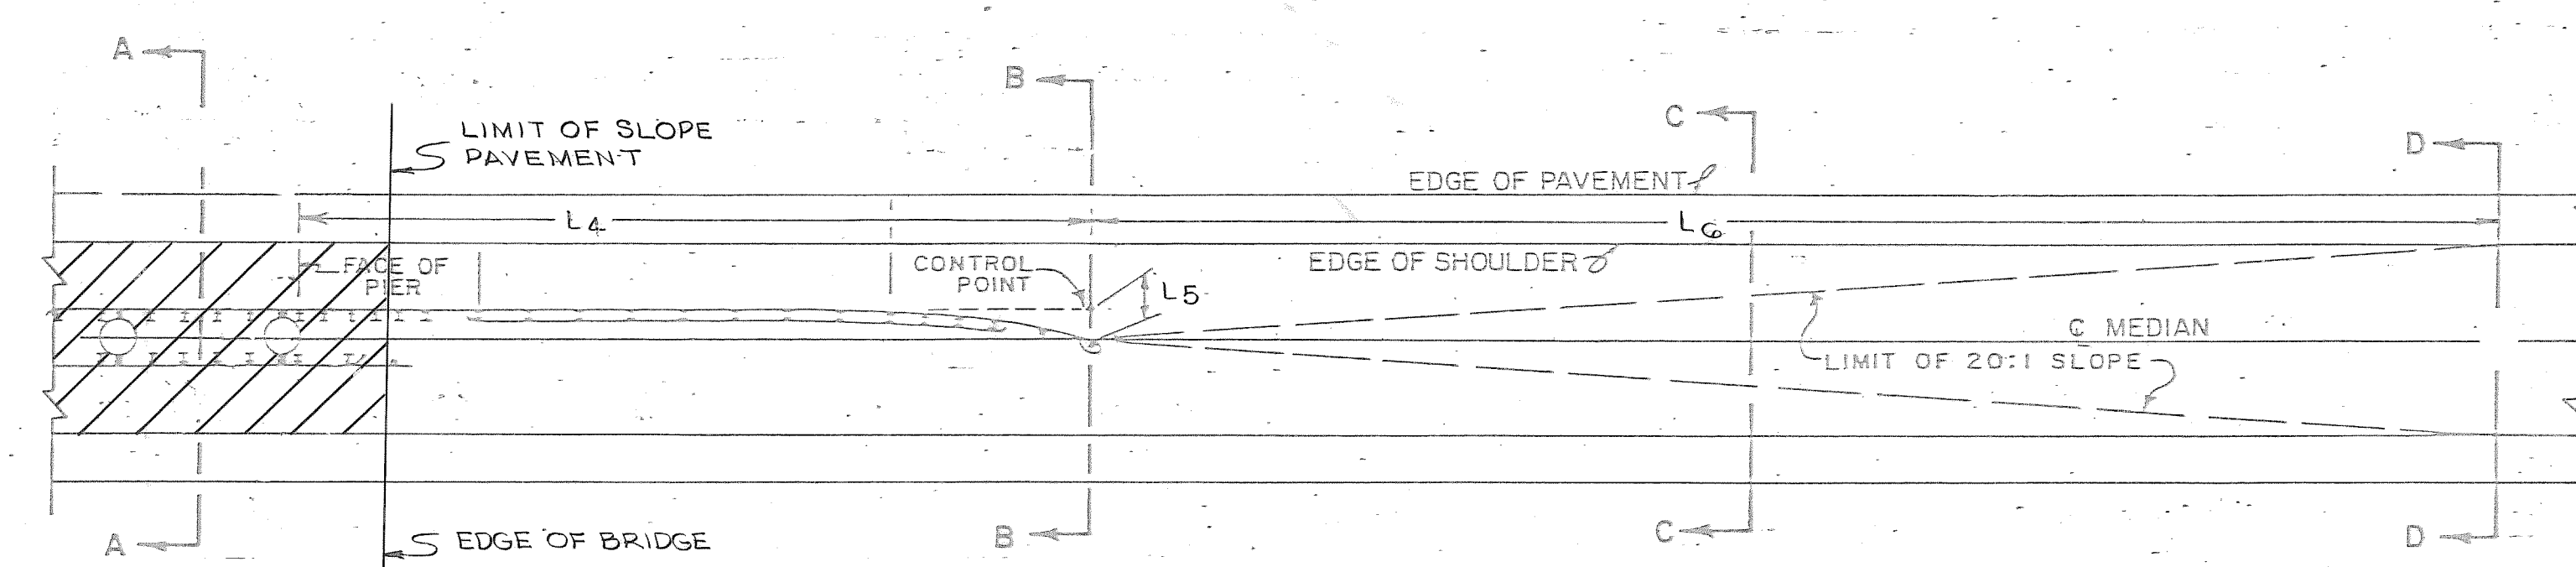


MEDIAN TREATMENT TYPE "B"

(FOR MEDIAN WIDTH > 30' < 48')

FOR DIMENSIONS SEE STD. DWG. S-GR-1G


HALF TYPICAL - TREATMENT IS SAME FOR APPROACHING TRAFFIC IN OTHER DIRECTION BUT ON OPPOSITE SIDE FROM THAT AS SHOWN.

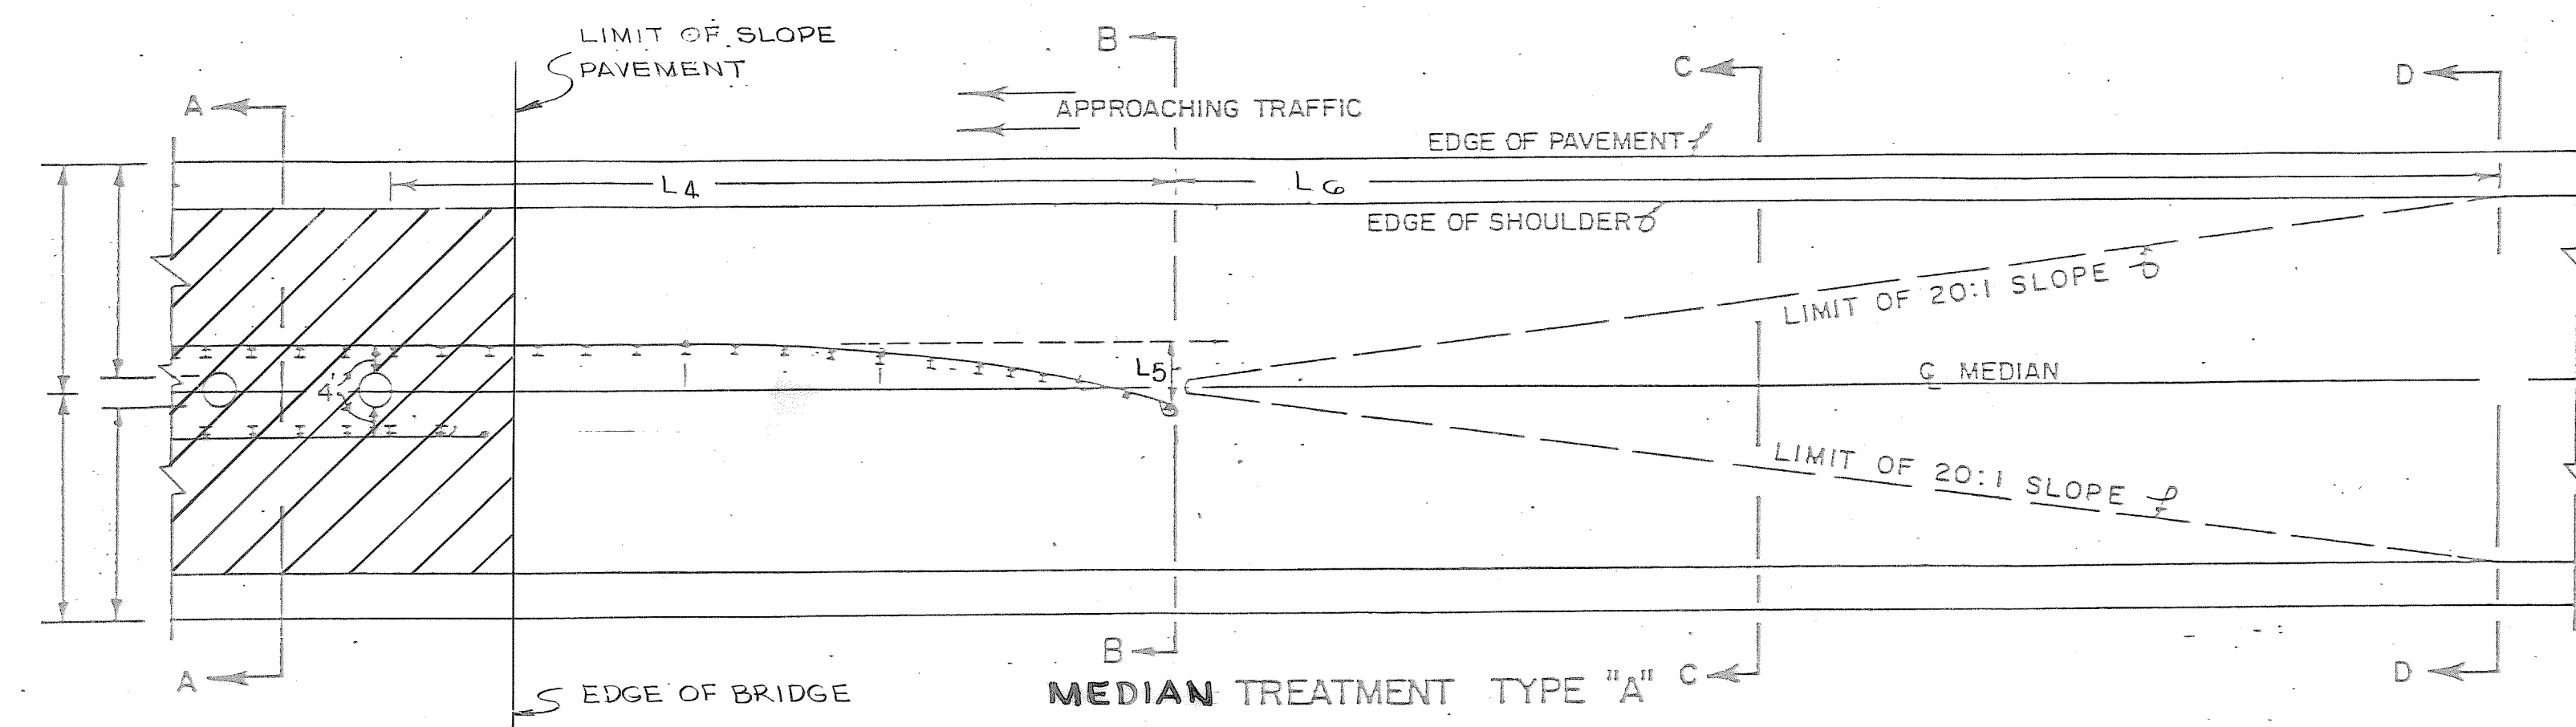


MEDIAN TREATMENT TYPE "A"

FOR PIERS IN MEDIAN
(FOR MEDIAN WIDTH 48' TO 60' INCLUSIVE)

HALF TYPICAL - TREATMENT IS SAME FOR APPROACHING TRAFFIC IN OTHER DIRECTION BUT ON OPPOSITE SIDE FROM THAT AS SHOWN.

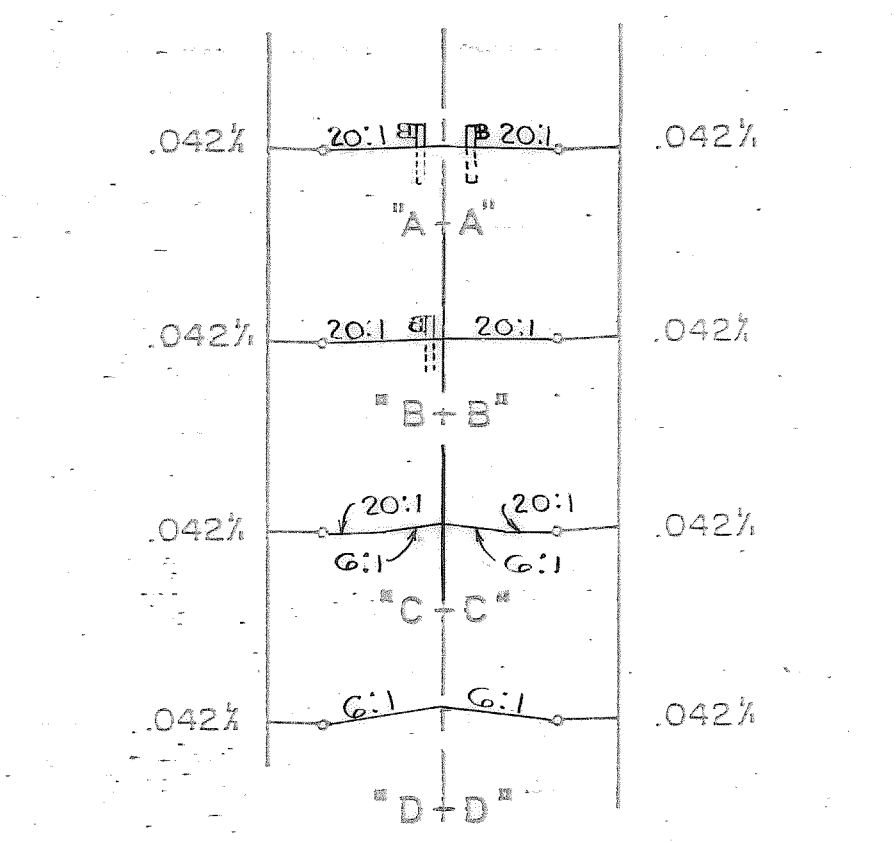

SECTIONS TYPE "B"

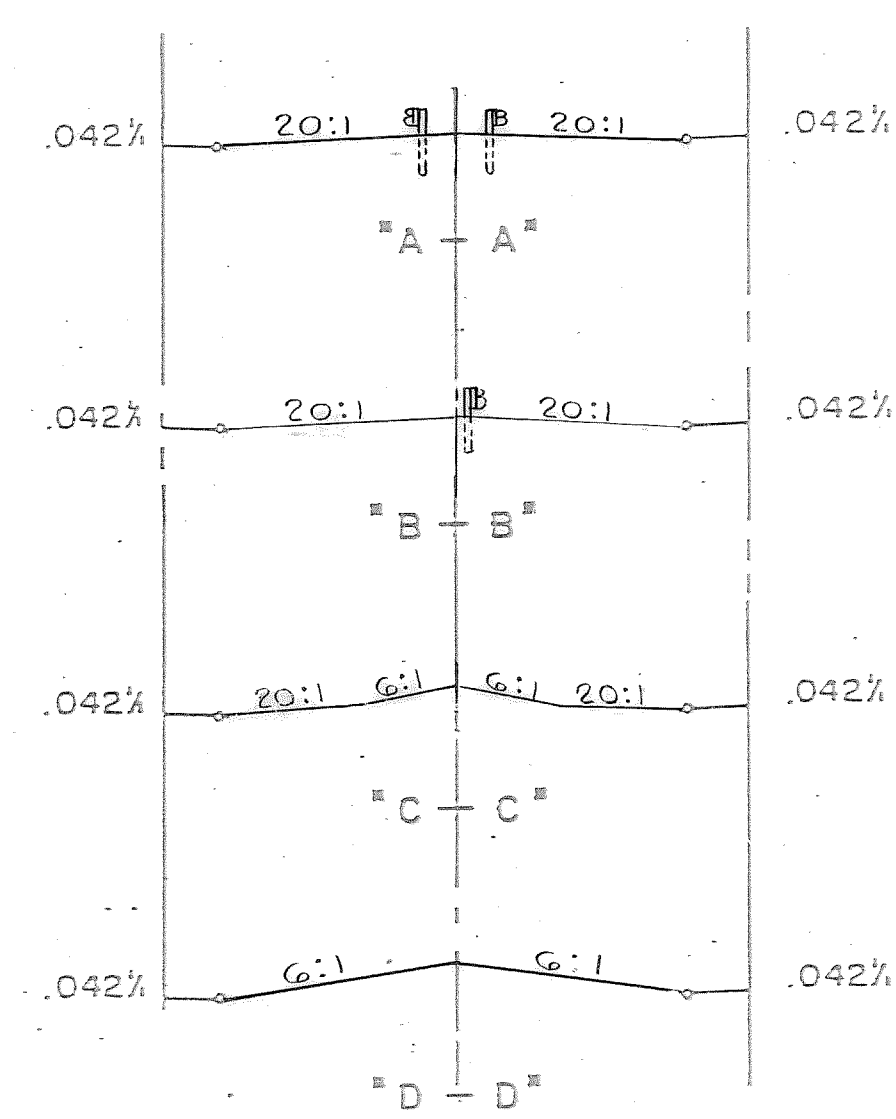

SECTIONS TYPE "A"

NOTE
THESE DETAILS SHALL ALSO BE USED WHERE THE VERTICAL MEMBERS OF OVERHEAD SIGN STRUCTURES ARE IN THE MEDIAN, EXCEPT THAT NO SLOPE PAVEMENT WILL BE REQUIRED. SEE PROPOSED LAYOUTS FOR LOCATIONS.

TYPE	YEAR	PROJECT NO.	SHEET NO.
PAVING	1983	I-440-4(55)211	2P

REV. 3-22-83: CHANGED SECTION "A-A" TO SHOW PEA GRAVEL, BLACK POLYETHYLENE AND REINFORCING.
REV. 11-16-83 NOTE ON PAVED SLOPE UNDER BRIDGES REVISED. WIDTH OF PAVED SHOULDER REVISE ON SAME DETAIL.
REV. 12-12-83: ADDED TREATMENT DETAIL.


STATE OF TENNESSEE
DEPARTMENT OF TRANSPORTATION
BUREAU OF HIGHWAYS
DETAIL OF MEDIAN
TREATMENT AT
BRIDGE PIERS

SCANNED



APPROVED
FEB 22 2002
BY TRC

TYPE	YEAR	PROJECT NO.	SHEET NO.
PAVING	1983	I-440 4(55)21	2Q


REV. 12-12-83: ADDED TYPICAL SECTION OF RAMP 'N-F'

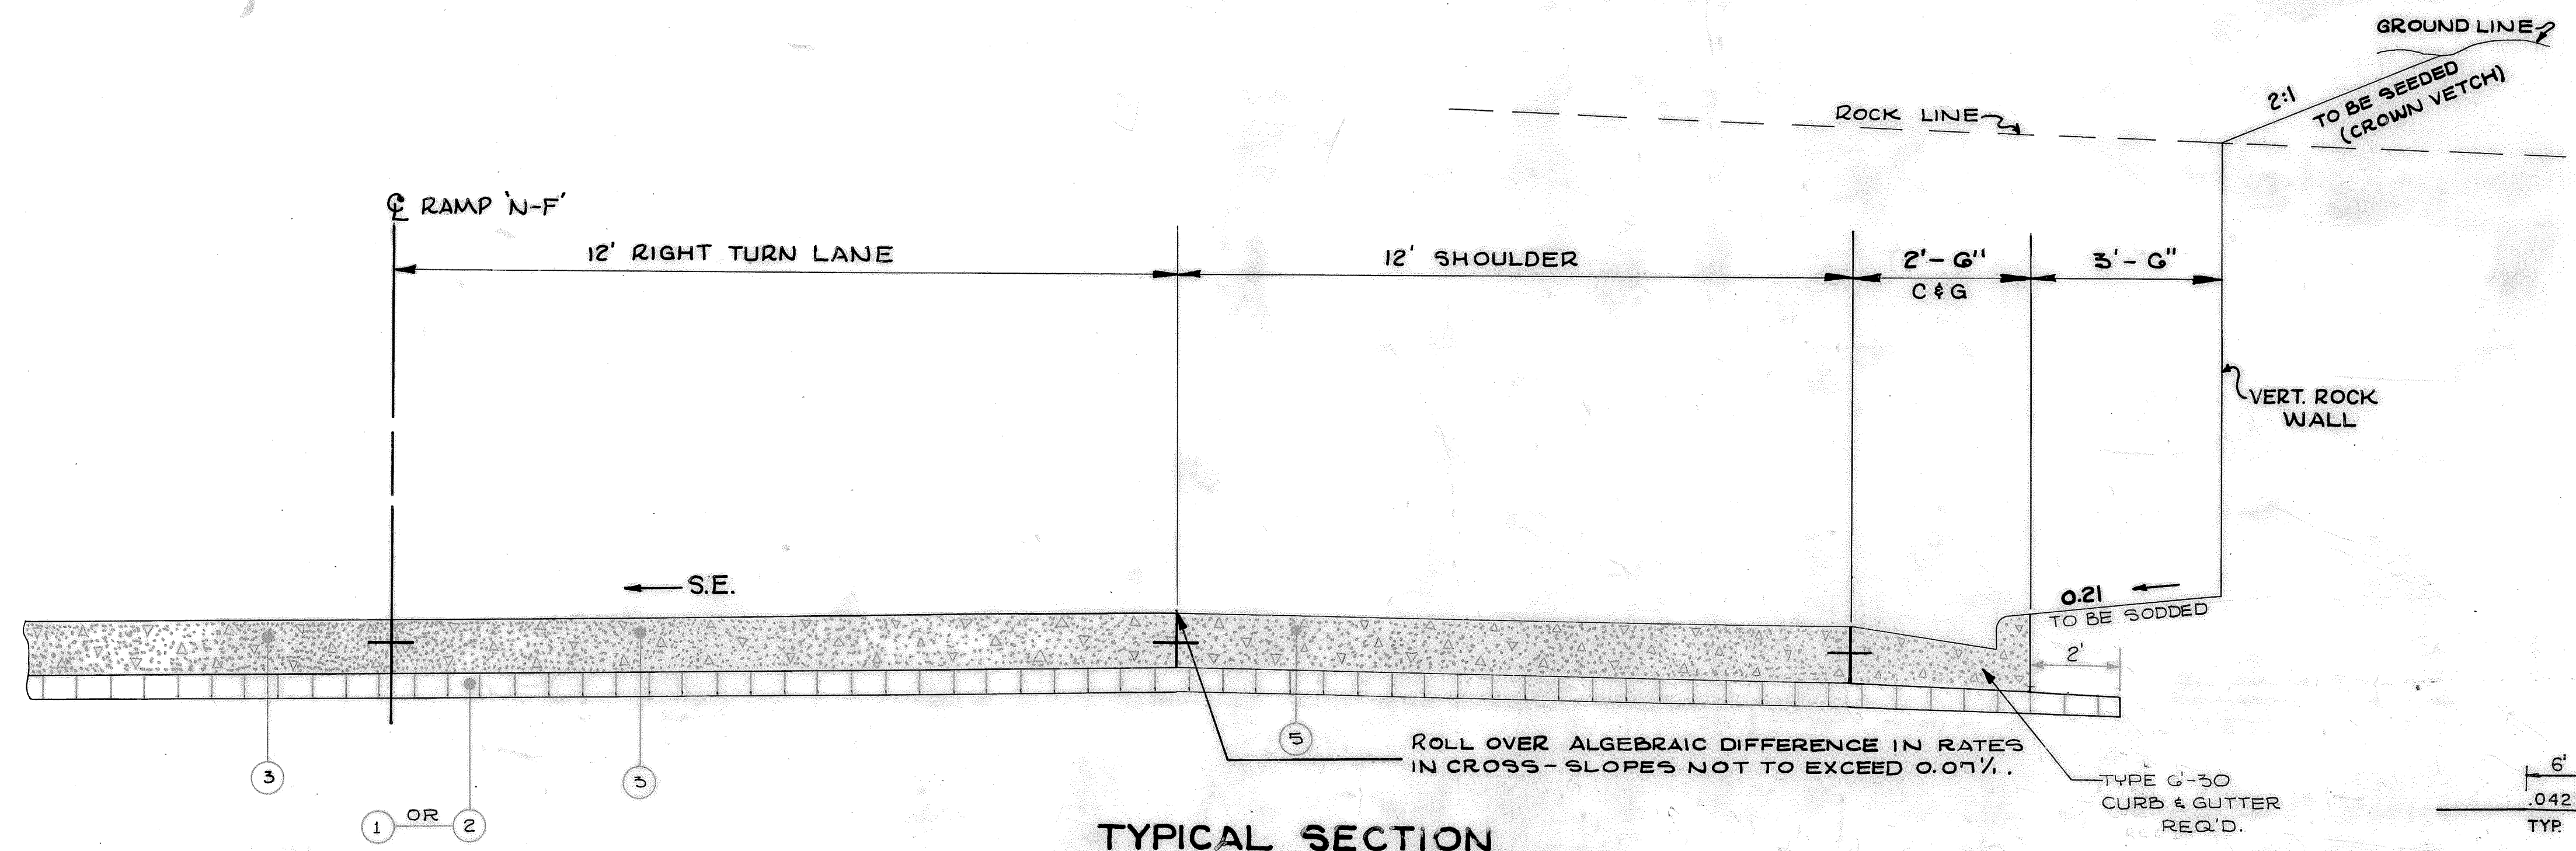

TYPICAL SECTION
(RIGHT TURN LANE RAMP 'N-F')
FROM STA. 8+00 TO STA. 12+00

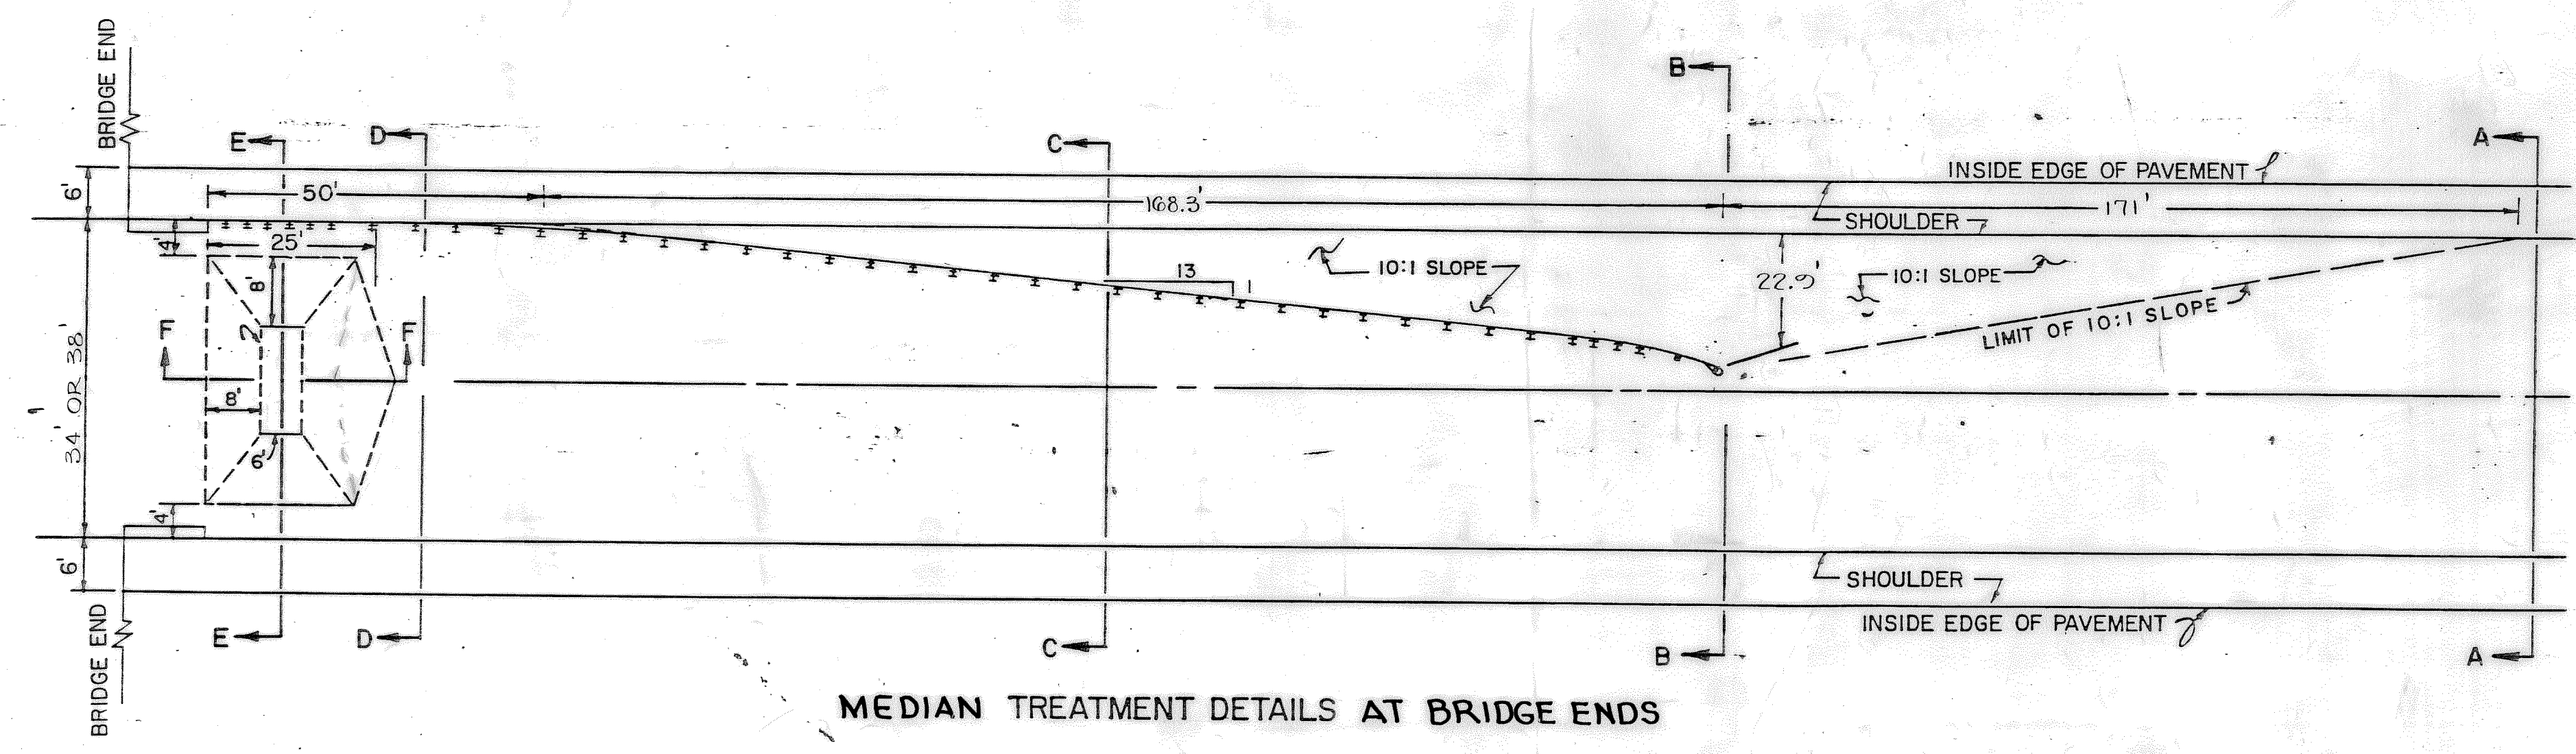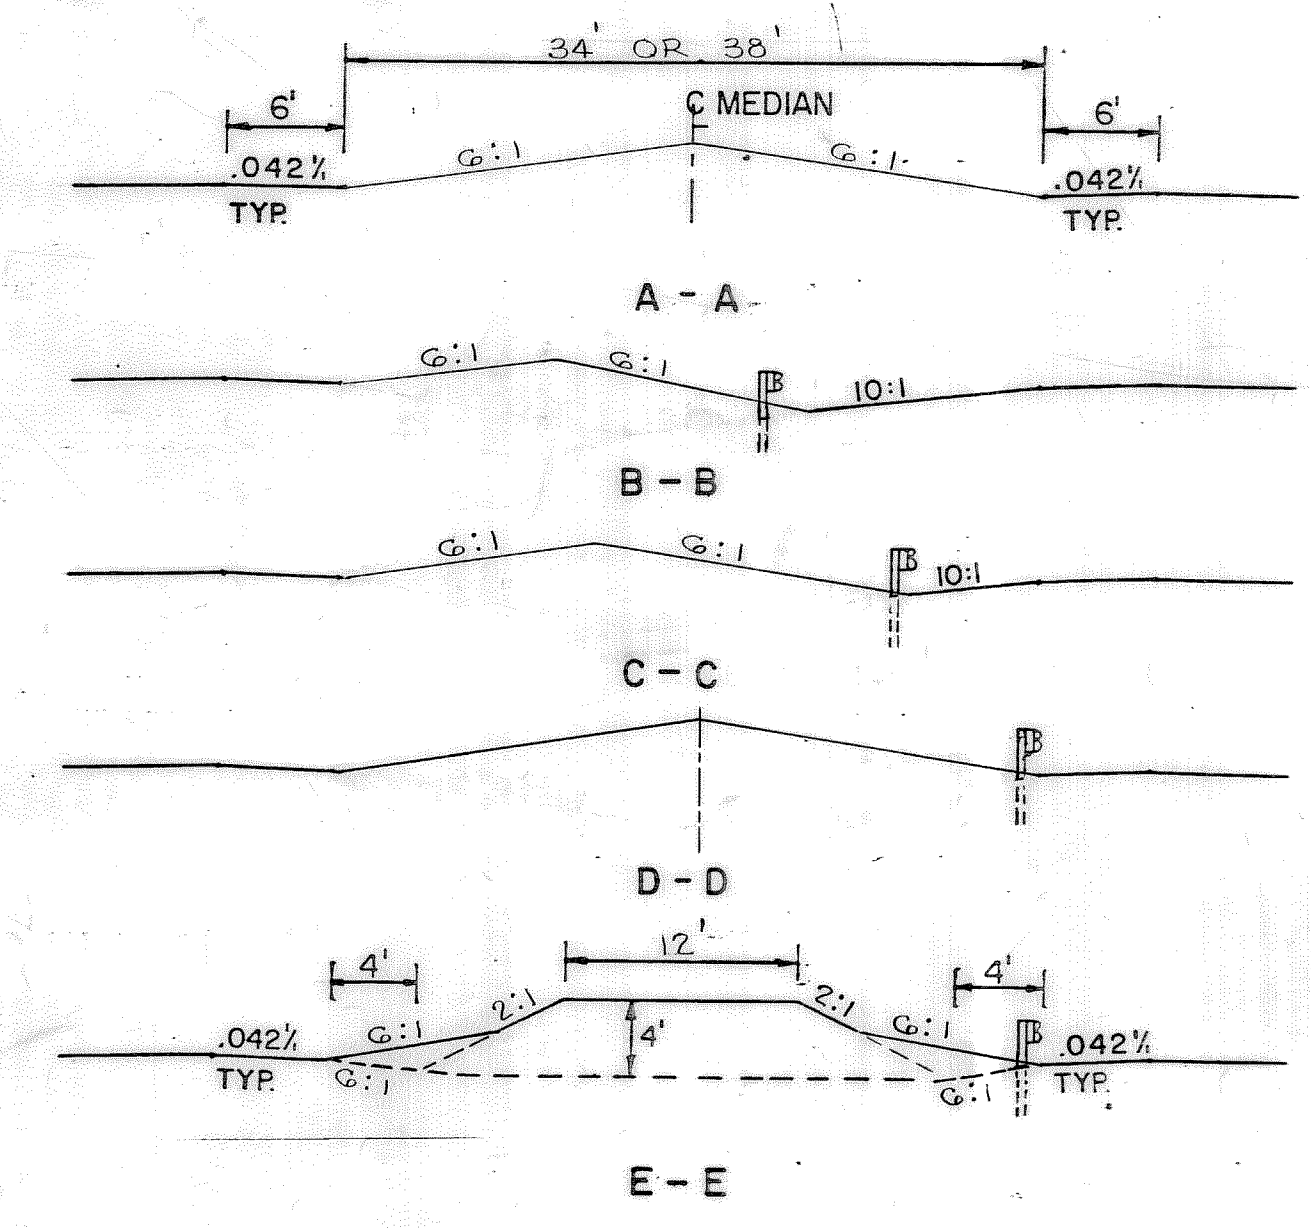

MEDIAN TREATMENT DETAILS AT BRIDGE ENDS

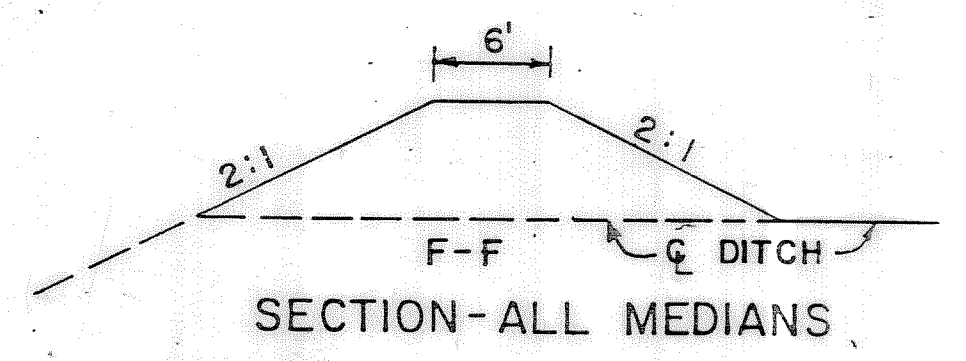


STATE OF TENNESSEE
DEPARTMENT OF TRANSPORTATION
BUREAU OF HIGHWAYS

**DETAIL OF MEDIAN
TREATMENT AT
BRIDGE ENDS**

TYPE	YEAR	PROJECT NO.	SHEET NO.
PAVING	1983	I-440-4(55)211	2R

REV. 11-16-83 : DESIGNATION OF DETAILS ADDED, DISTANCE BETWEEN BARRELS REVISED ON 'N-E' & 'N-W' ROADWAY SPLIT.


REV. 11-14-84 : CHANGED PAINTED LINE TO REMOVABLE LINE, AND ADDED NOTES ON LOWER DETAIL.

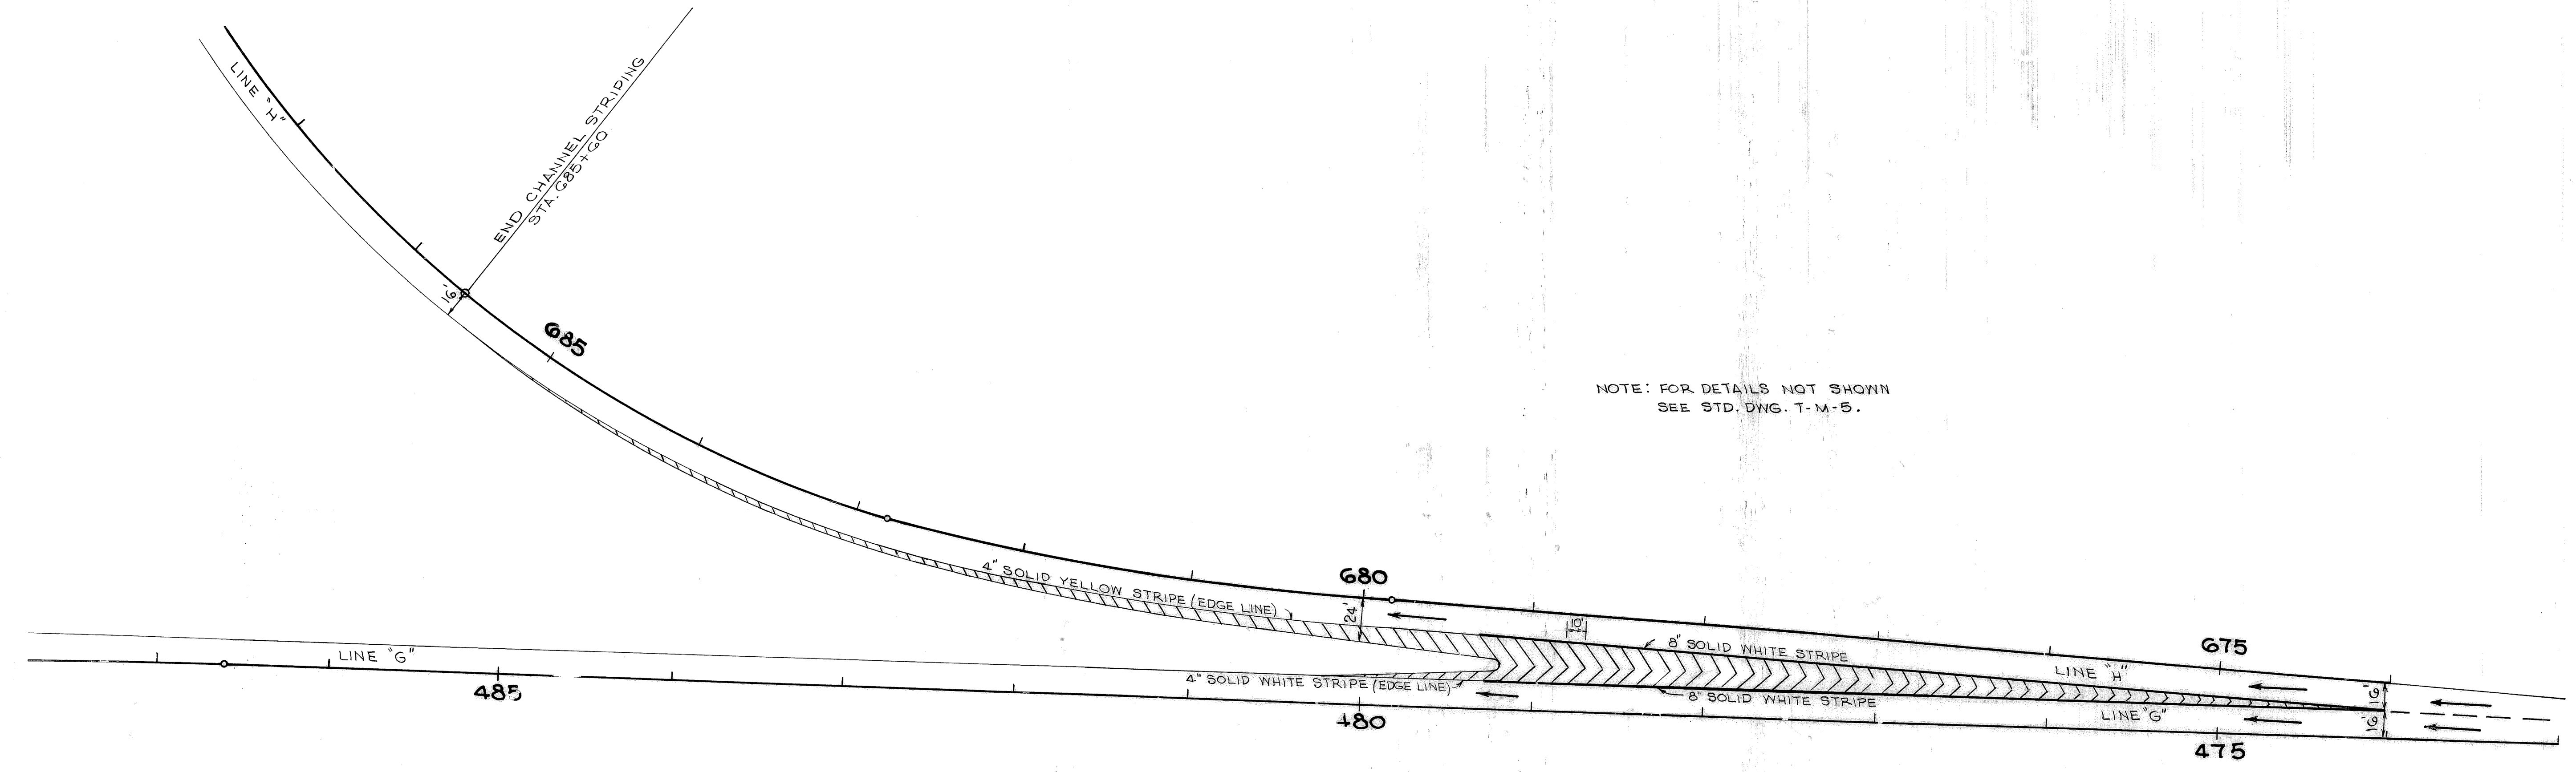

I-24 & I-440
SCALE: 1" = 50'

NOTES: DIAGONAL LINES SHALL BE 4" SOLID WHITE LINE (REMOVABLE) SPACED 25' APART.

ALL LINES DESIGNATED "REMOVABLE" SHALL BE MEASURED AND PAID FOR UNDER ITEM NO. 712-09.01.

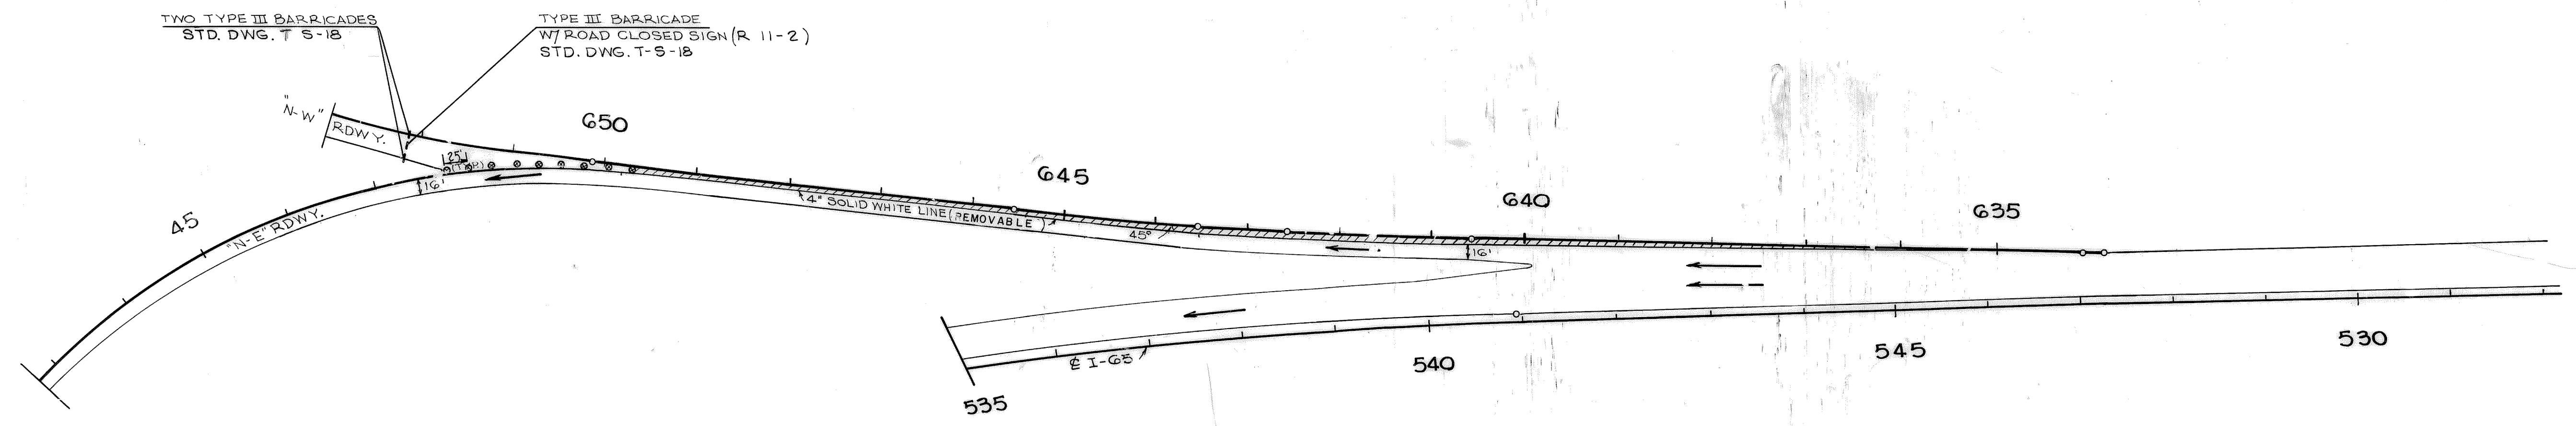


I-65 & I-440
SCALE: 1" = 100'

TYPE	YEAR	PROJECT NO.	SHEET NO.
PAVING	1983	I-440-4(55)211	29

REV. 11-16-83 DESIGNATION OF
INTERCHANGE ADDED.

REV. 11-14 -84 : CHANGED PAINTED
LINE TO REMOVABLE LINE AND
ADDED NOTE .

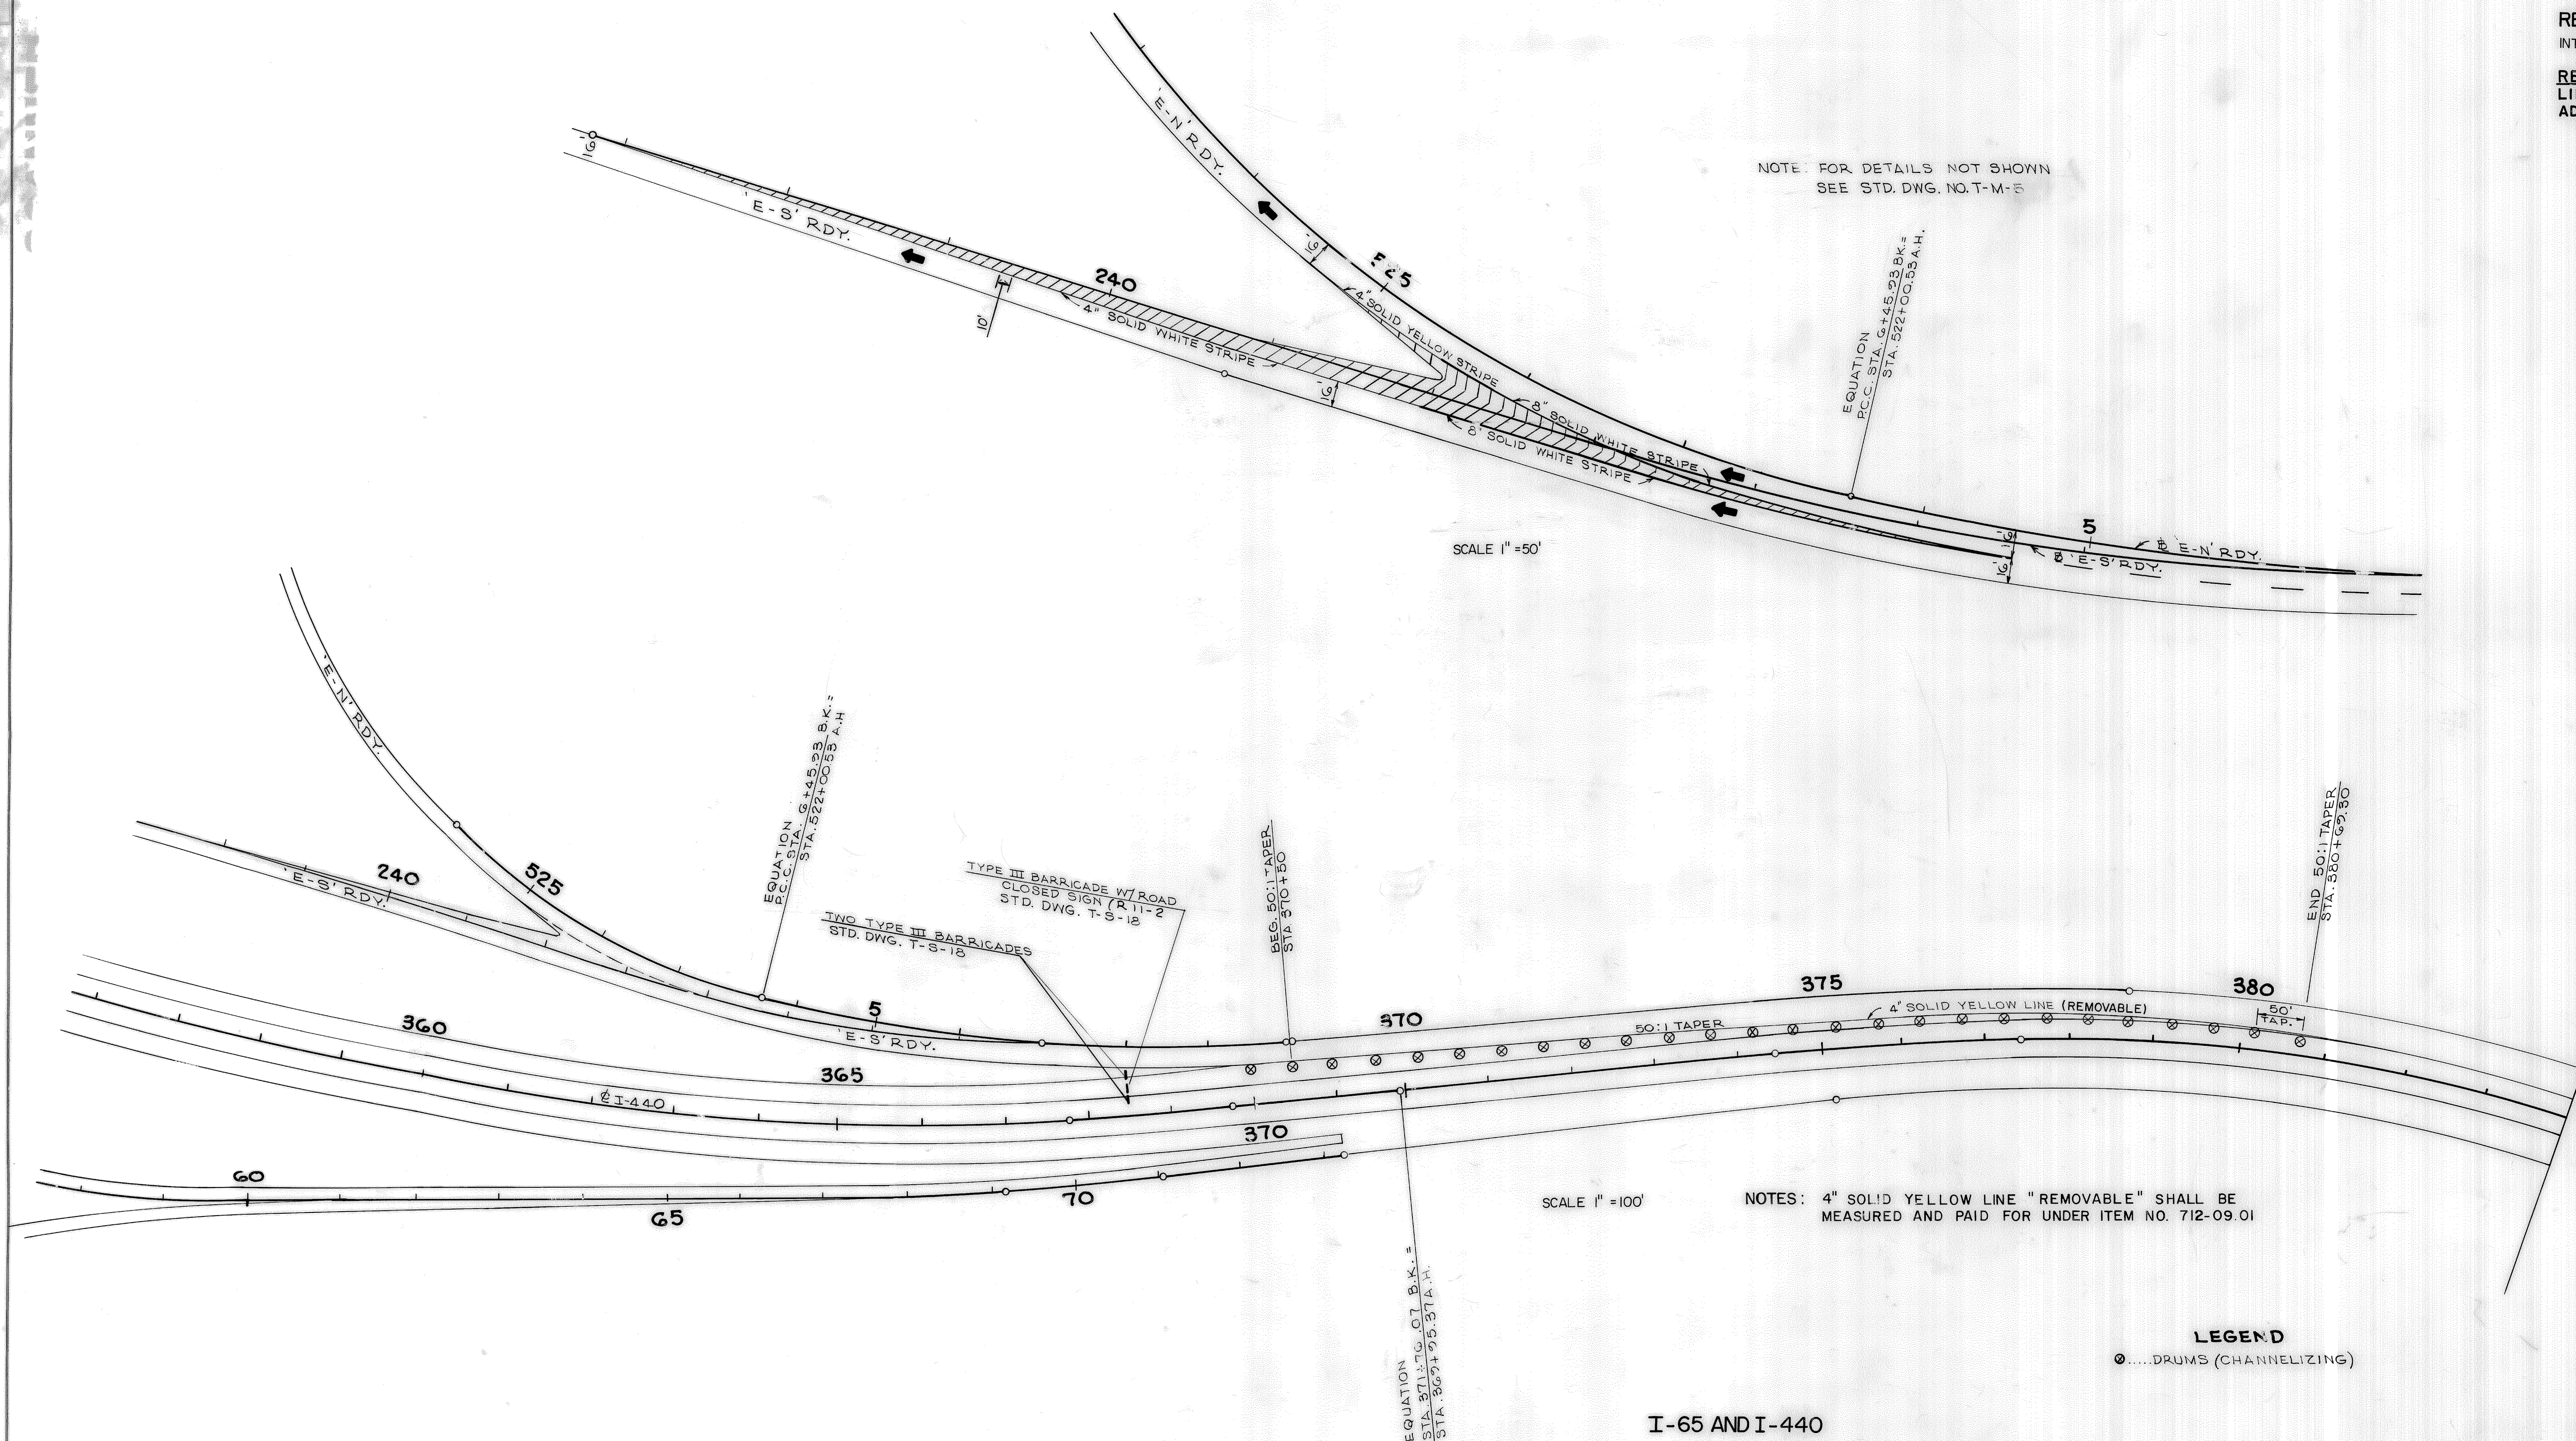

I-65 AND I-440

LEGEND
 ⊗.....DRUMS (CHANNELIZING)

STATE OF TENNESSEE
DEPARTMENT OF TRANSPORTATION
BUREAU OF HIGHWAYS

SPECIAL MARKING DETAILS

TYPE	YEAR	PROJECT NO.	SHEET NO.
PAVING	1983	I-440-4(55)211	2U

THE SIGNING FOR DETOURING AND MAINTAINING TRAFFIC IS THE MINIMUM AMOUNT THAT WILL BE REQUIRED. THE CONTRACTOR MAY NEED TO PROVIDE ADDITIONAL SIGNS AS DEEMED NECESSARY.


THE CONTRACTOR WILL BE REQUIRED TO REMOVE THE CONES AT THE END OF EACH DAYS WORK & REPLACE THEM BEFORE THE START OF EACH DAYS WORK.

ALL SIGNS SHALL AGREE WITH "MANUAL UNIFORM TRAFFIC CONTROL DEVICES FOR HIGHWAY CONSTRUCTION AND MAINTENANCE OPERATIONS. FOR DETAILS OF FLASHING ARROW BOARD SEE STD. DWG. NO. 5-FA-5.

WHERE CONES ARE USED ADJACENT TO LANES OF MOVING TRAFFIC WHERE THERE WILL BE A WIND CREATED BY PASSING VEHICLES, WEIGHTED CONES WILL BE NECESSARY AS OUTLINED IN SECTION GC-9 M.U.T.C.D. 1971, CURRENT EDITION.

THE CONTRACTOR SHALL BE REQUIRED TO MAINTAIN TRAFFIC AS FOLLOWS:

- 1 THE CONTRACTOR WILL BE PERMITTED TO CLOSE ONE-LANE OF TRAFFIC FROM 9 A.M. TO 3 P.M. TYPICAL DETAILS OF CLOSURE SHOWN ON THIS SHEET. THE CONTRACTOR WILL BE REQUIRED TO HAVE ALL TRAFFIC CONTROL DEVICES REMOVED FROM ROADWAY BEFORE 3 P.M.
- 2 THE CONTRACTOR WILL BE PERMITTED TO CLOSE INTERSTATE TRAFFIC WHILE INSTALLING OVERHEAD SIGN TRUSS OR DIAGRAMMATIC SIGN FACES. HE WILL NOT BE ABLE TO STOP TRAFFIC MORE THAN 10 MINUTES AT ANY ONE TIME. IN THE EVENT THAT AN EMERGENCY VEHICLE HAS TO GET THROUGH, THE CONTRACTOR WILL STOP ALL WORK AND ALLOW THEM TO PASS. DURING THE PERIOD OF CLOSURE POLICE OFFICERS SHALL BE IN THE EMPLOY OF THE CONTRACTOR TO ASSIST IN THE CONTROL OF TRAFFIC. TRAFFIC WILL ONLY BE CLOSED ON A SUNDAY FROM 6 A.M. TO 10 A.M.
- 3 THE REGIONAL TRAFFIC ENGINEER SHALL REVIEW AND APPROVE THE LAYOUT OF THESE LANE CLOSURES PRIOR TO THEIR PLACEMENT.
- 4 THE CONTRACTOR WILL NOT BE ALLOWED TO CLOSE ANY INTERSTATE LANES DURING A HOLIDAY WEEKEND.

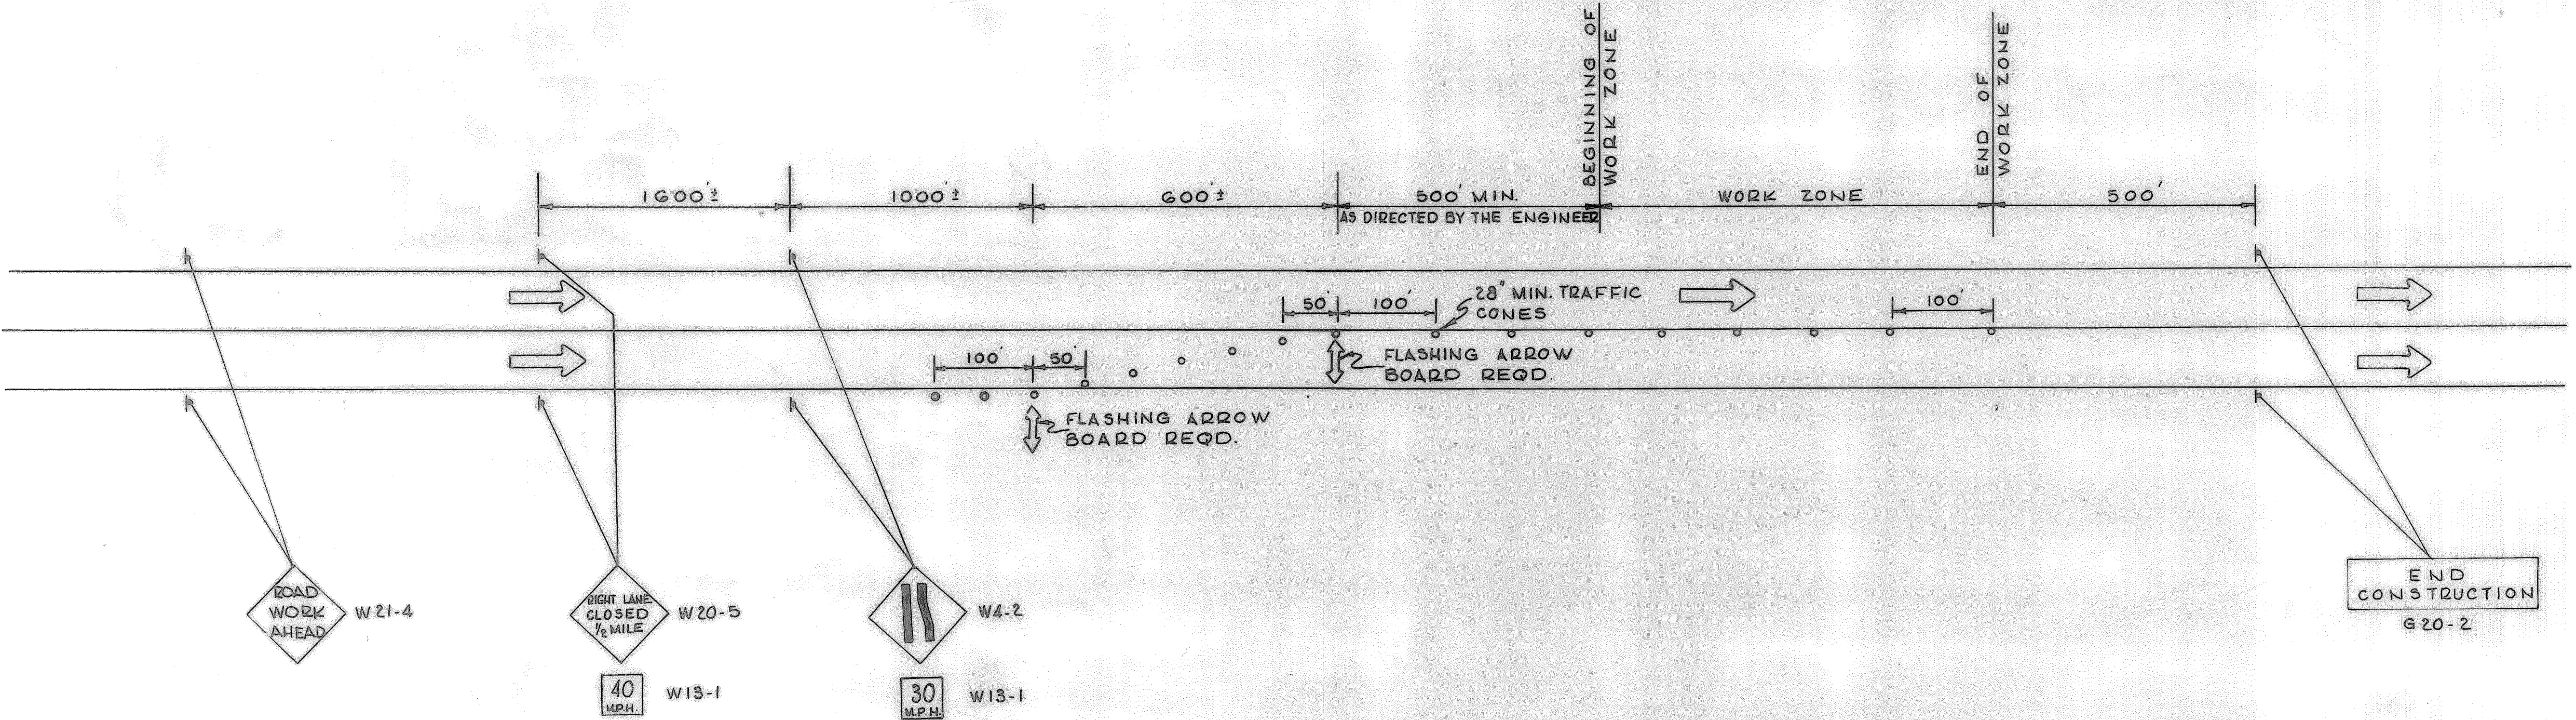

TYPICAL SHOWING CLOSING OF 1-LANE OF INTERSTATE

STATE OF TENNESSEE
DEPARTMENT OF TRANSPORTATION
BUREAU OF HIGHWAYS


DETAILS
OF
MAINTAINING
TRAFFIC

TYPE	YEAR	PROJECT NO.	SHEET NO.
PAVING	1983	I-440-4(55)211	3

REV. 3-22-83 : ADDED PAVING
LIMIT ON 'W-N' RDWY. REFERENCED
PARAPET WALLS TO DETAIL SHEET
NO. 2M. ADDED EXIST. & PROP.
DRAINAGE (FROM CODE 103 TO
CODE 118.), ADDED NOTE
CONCERNING FENCE. CHANGED
"PROP. FENCE" TO "EXIST. FENCE".

NOTE

COST OF STUBBING 12" & 18" PIPES
INTO EXIST. 36" OR 48" PIPE TO BE
INCLUDED IN COST OF C.M. PIPE.

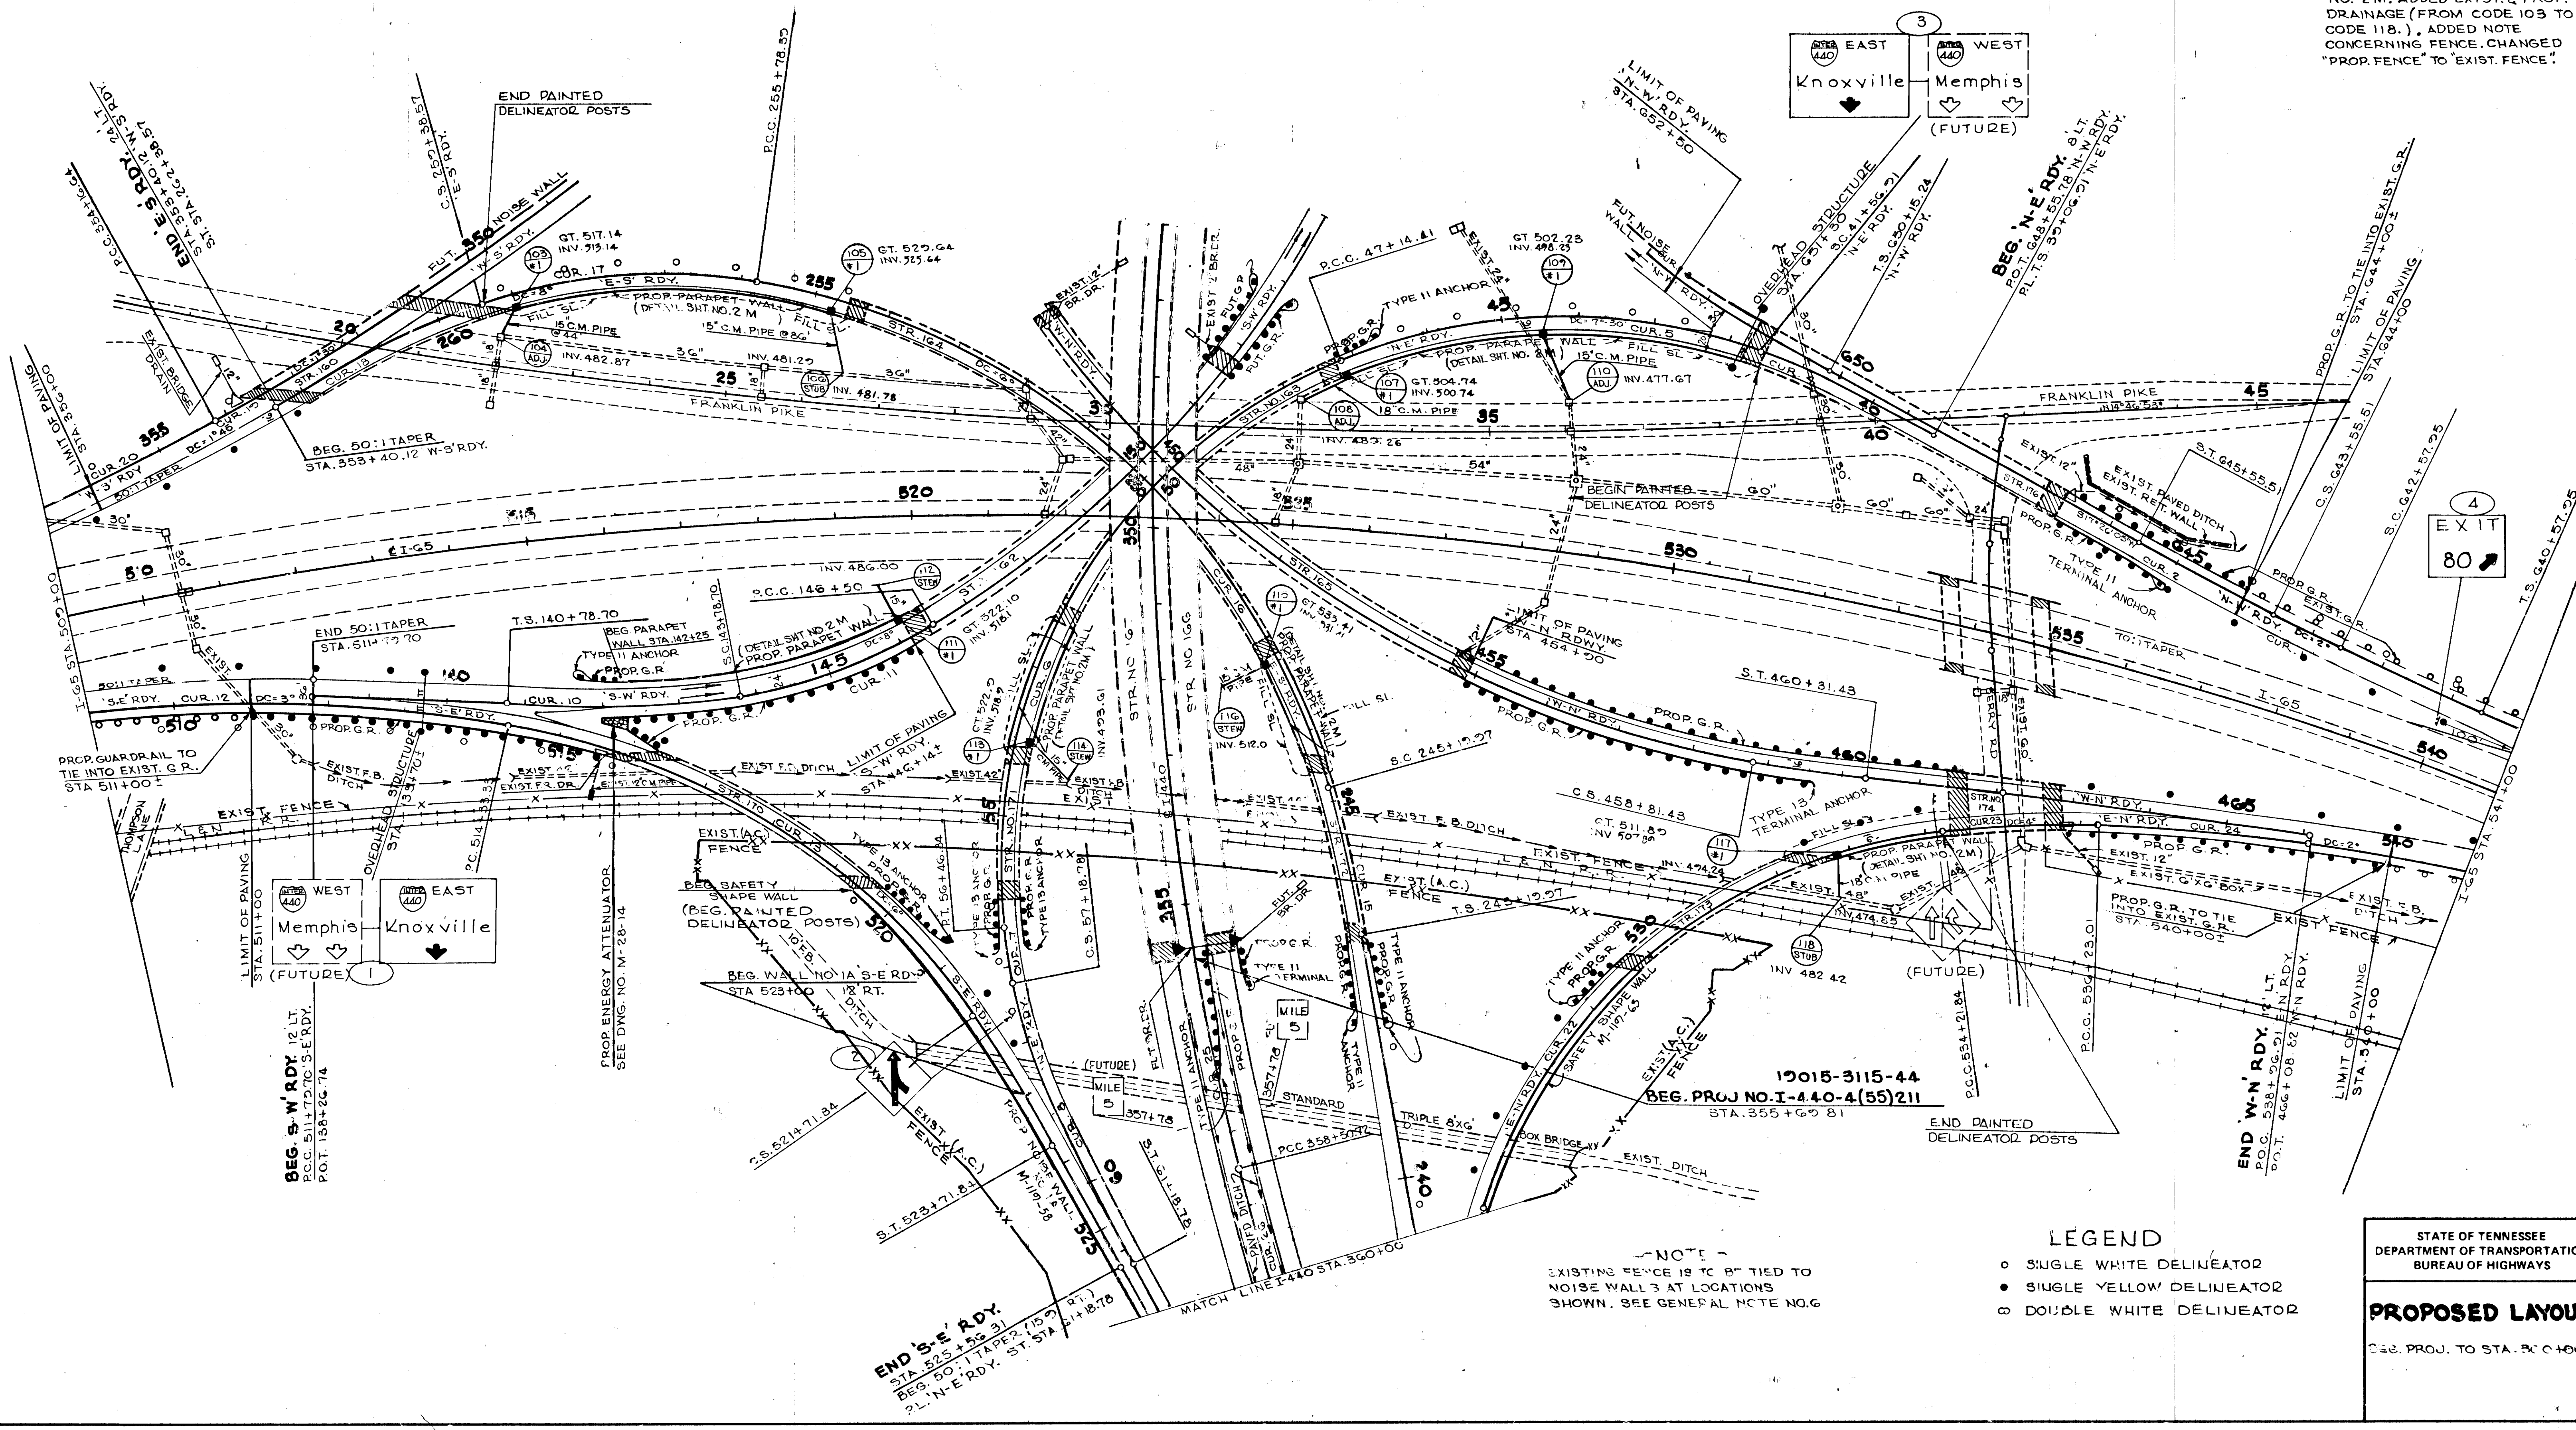

LEGEND

- o SINGLE WHITE DELINEATOR
- SINGLE YELLOW DELINEATOR
- ∞ DOUBLE WHITE DELINEATOR

STATE OF TENNESSEE
DEPARTMENT OF TRANSPORTATION
BUREAU OF HIGHWAYS


PROPOSED LAYOUT

SEE PROJ. TO STA. 300+00

TYPE	YEAR	PROJECT NO.	SHEET NO.
PAVING	1983	I-440-4(55)211	4.

REV. 3-22-83: REVISED CODE NOS. 25 & 27. ADDED NOTE CONCERNING FENCE, CHANGED "PROP. FENCE TO EXIST. FENCE".

REV. 11-16-83 ITEM NO FOR TERMINAL ANCHOR CORRECTED ON BRANSFORD AVE. REFERENCE TO STRUCTURE DRAWING ON NOISE WALLS ADDED.

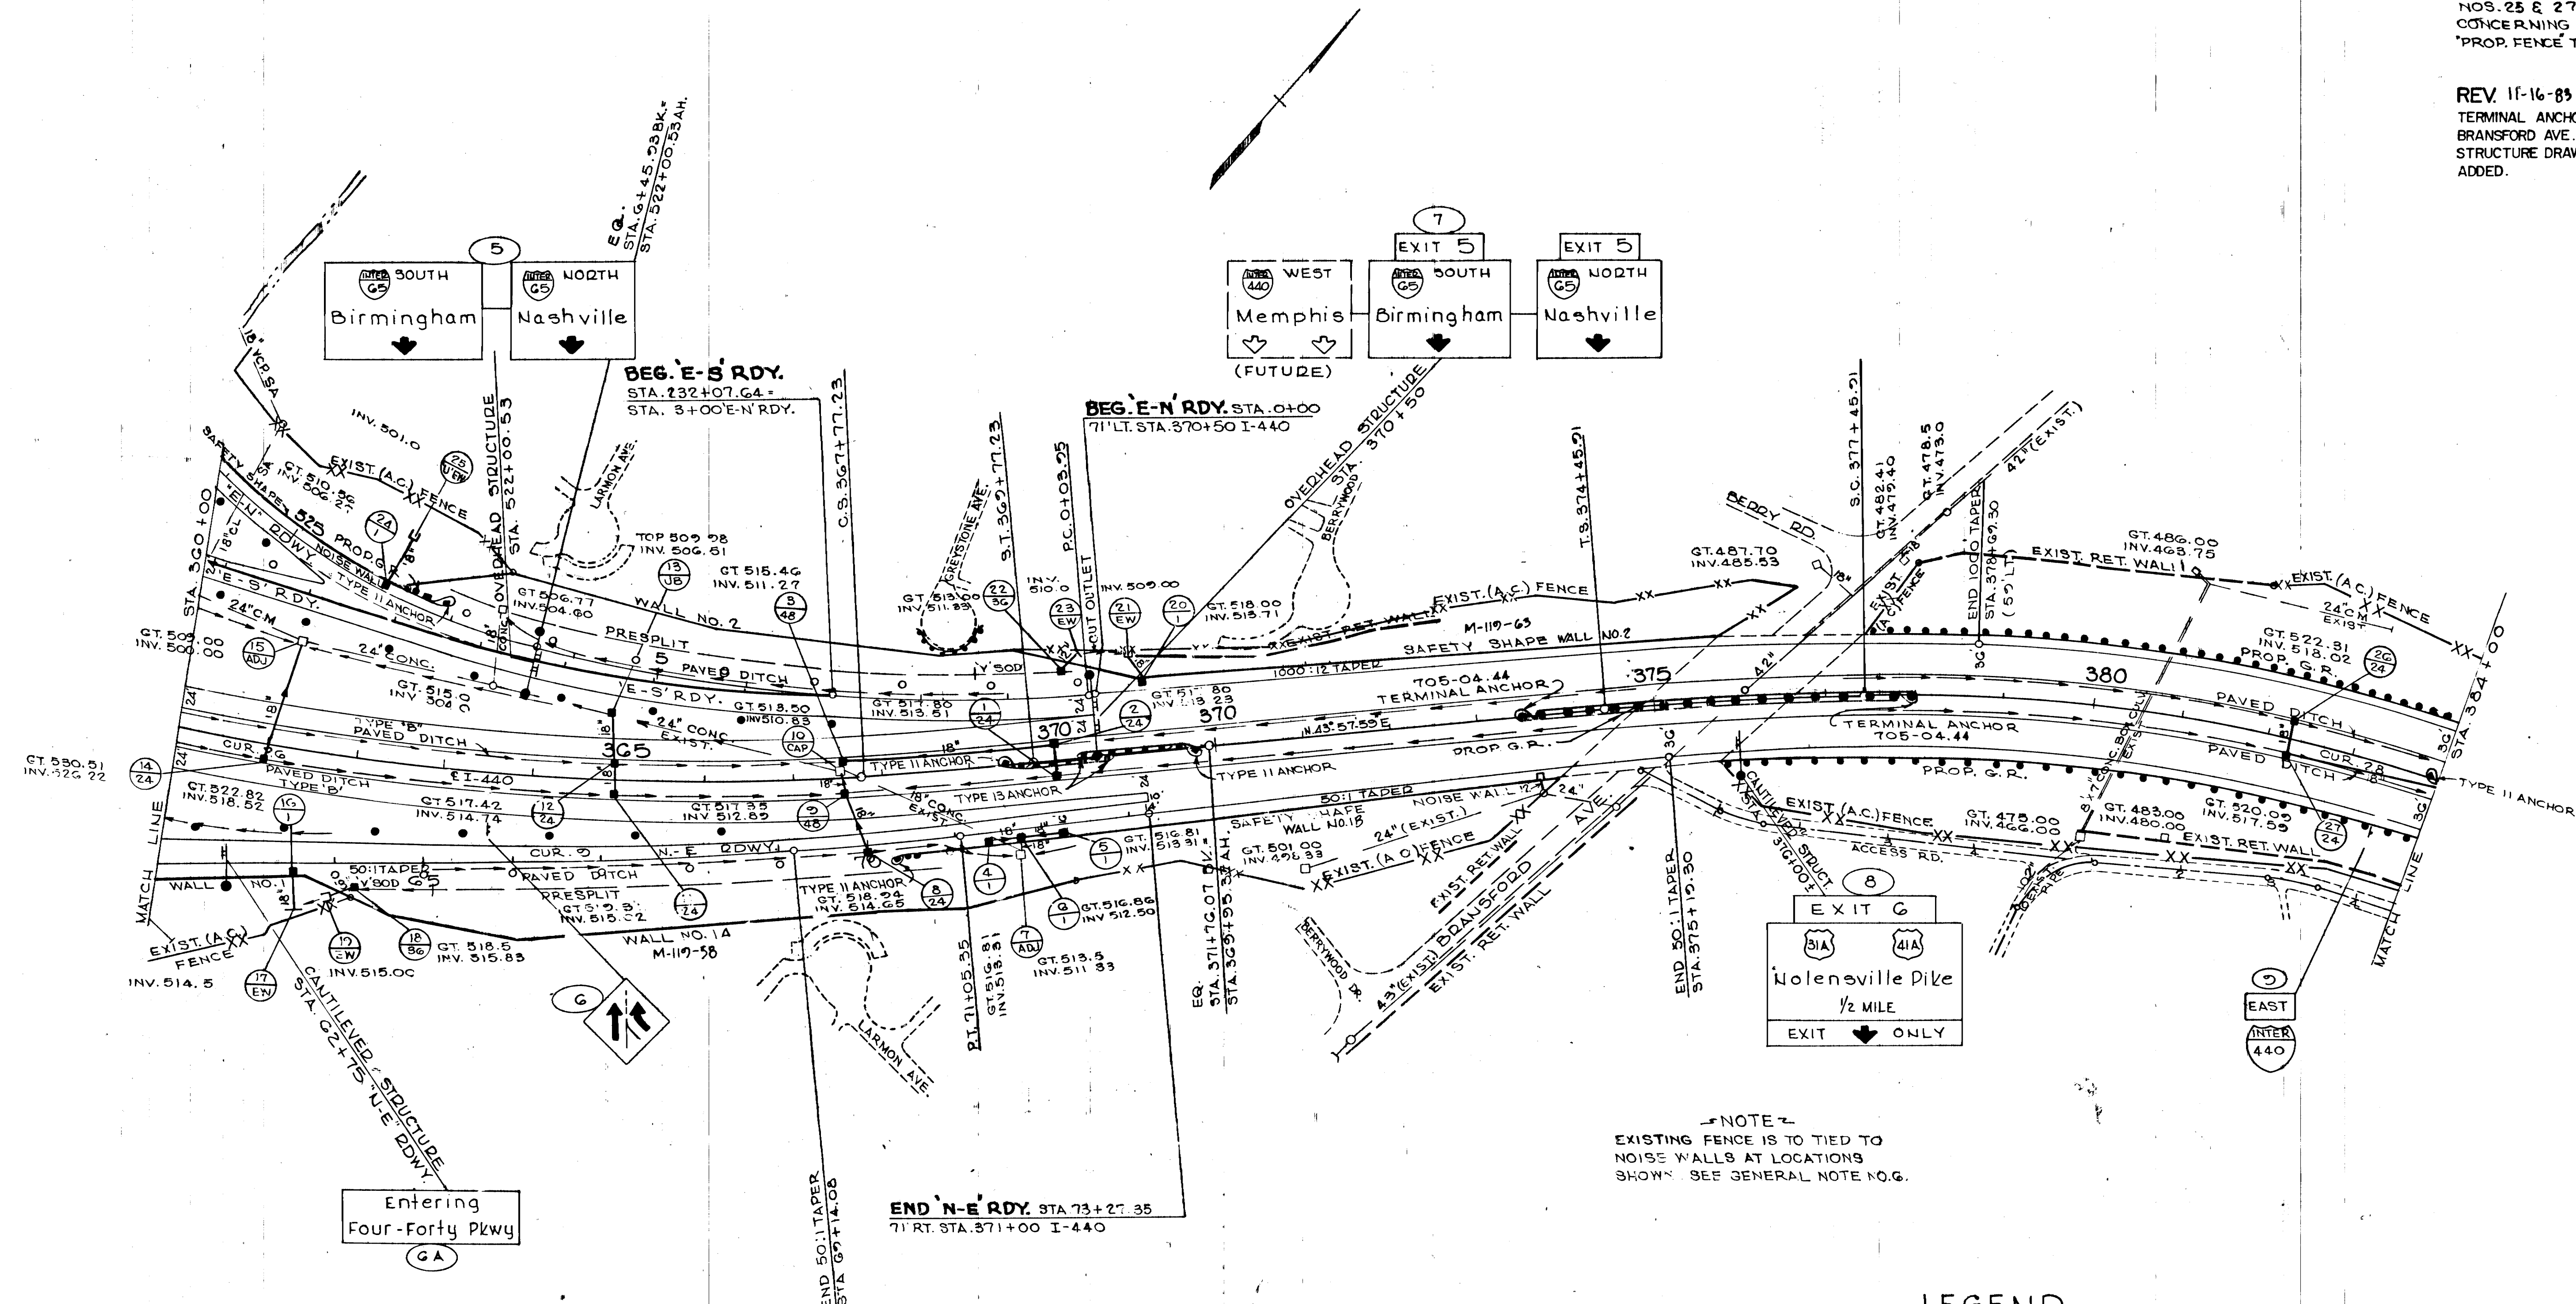

NOTE: EXISTING FENCE IS TO BE TIED TO NOISE WALLS AT LOCATIONS SHOWN. SEE GENERAL NOTE NO. 6.

NOTE: FOR MEDIAN PIER PROTECTION GRADING DETAILS SEE SHEET NO. 2P FOR DETAILS.

- LEGEND
- SINGLE WHITE DELINEATOR
 - SINGLE YELLOW DELINEATOR

STATE OF TENNESSEE
DEPARTMENT OF TRANSPORTATION
BUREAU OF HIGHWAYS

PROPOSED LAYOUT
STA. 360+00 TO STA. 384+00



SCALE: 1" = 100'

TYPE	YEAR	PROJECT NO.	SHEET NO.
PAVING	1983	I-440-4(55)211	5

REV. 3-22-83: REVISED CODE NOS. 40 & 56a. ADDED NOTE CONCERNING FENCE, CHANGED "PROP. FENCE" TO "EXIST. FENCE".

REV. 11-16-85 REFERENCE TO STRUCTURE DWG. NO ADDED TO NOISE WALLS

REV. 2-11-85: ADDED DRAINAGE CODE NOS. 29A AND 29B, AND PIPE.

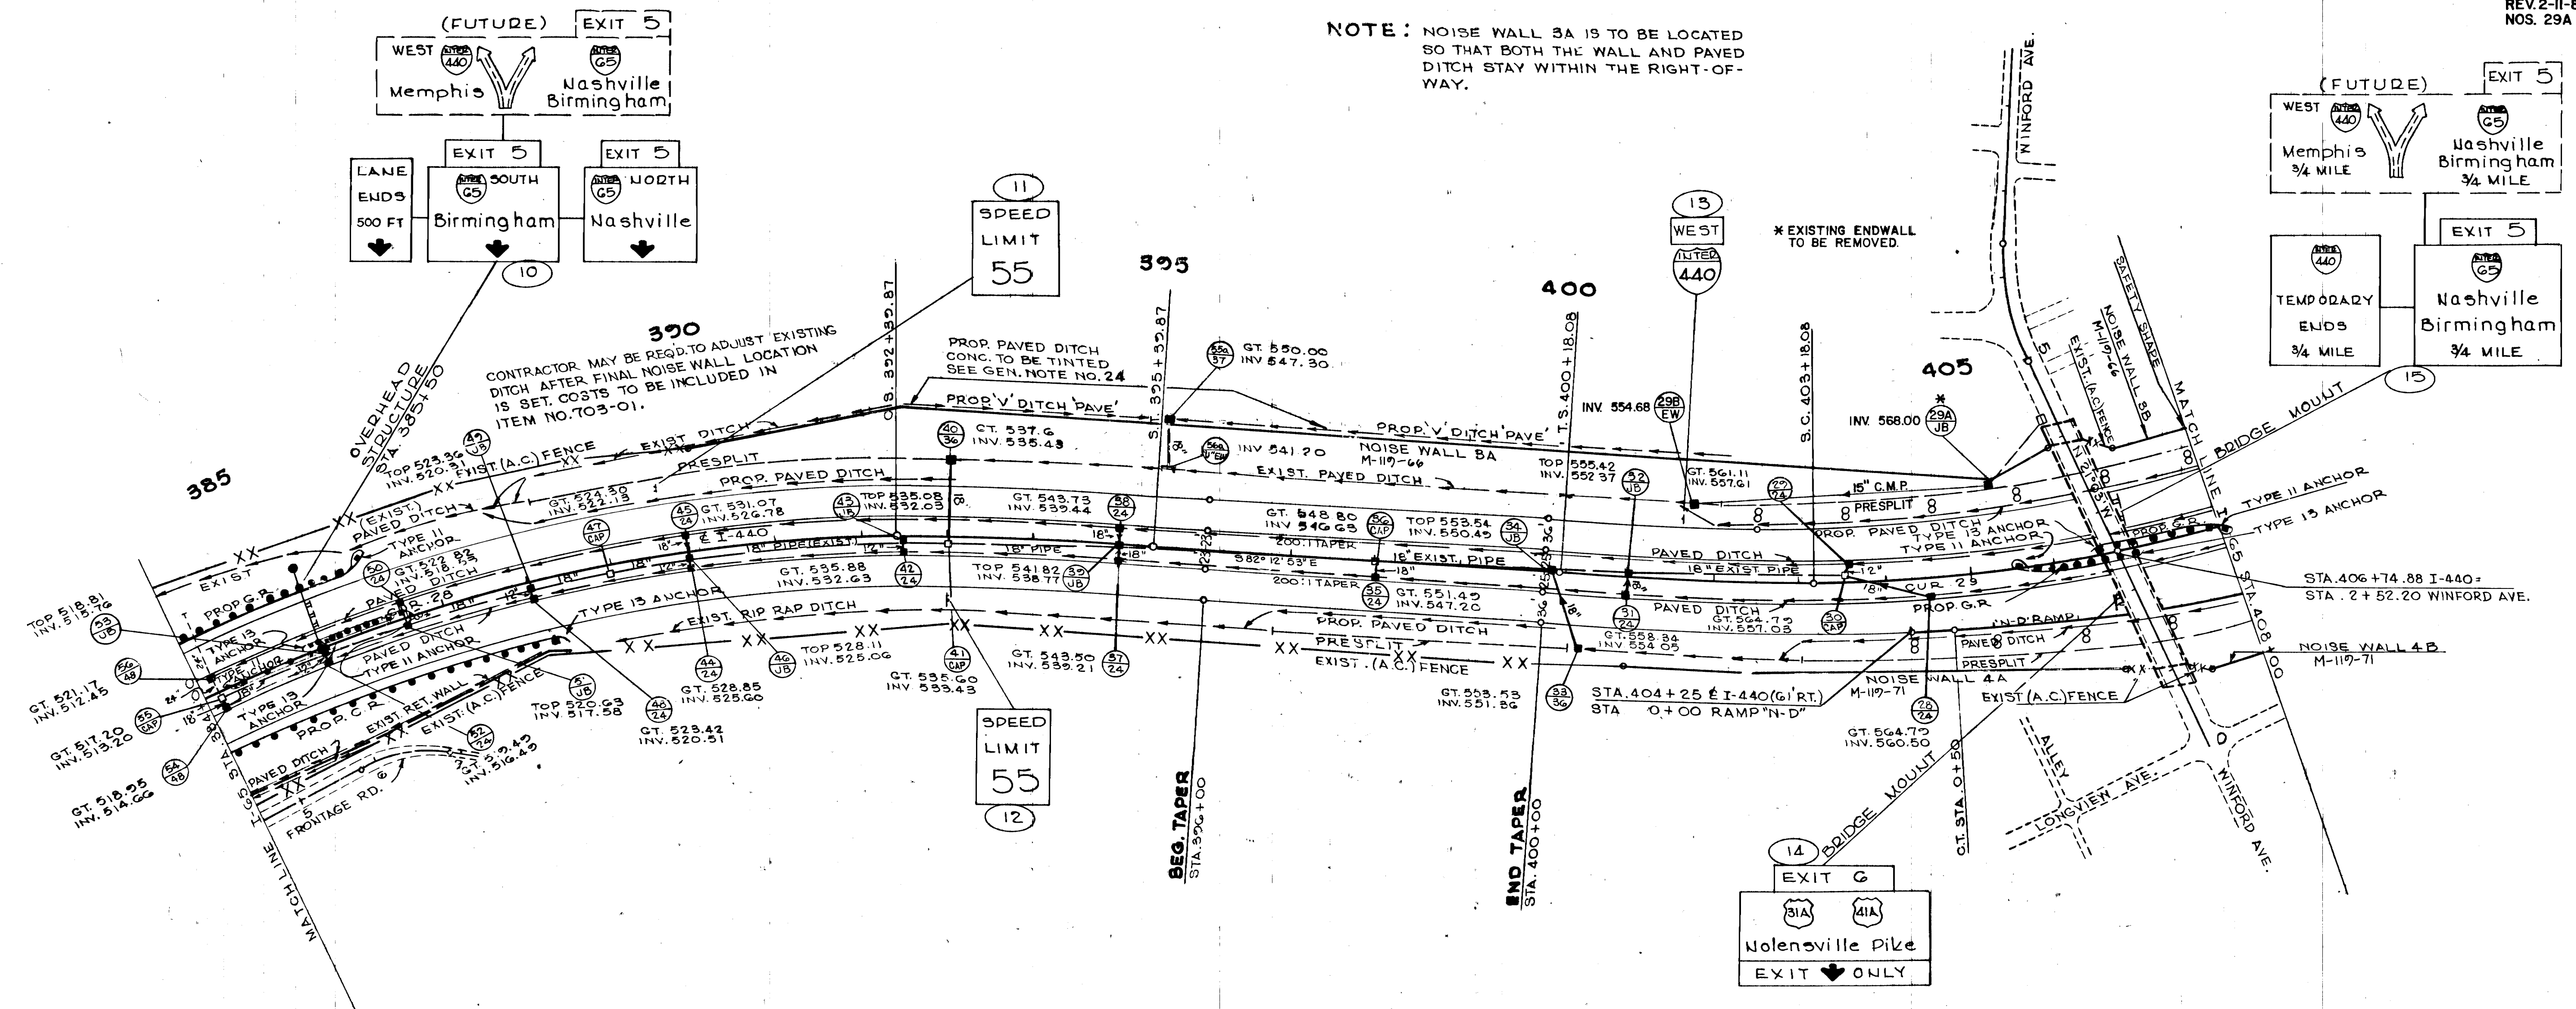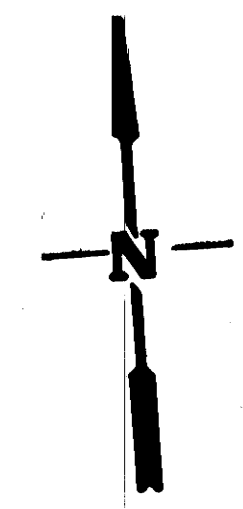

NOTE: NOISE WALL 3A IS TO BE LOCATED SO THAT BOTH THE WALL AND PAVED DITCH STAY WITHIN THE RIGHT-OF-WAY.

NOTE: FOR MEDIAN PIER PROTECTION GRADING DETAILS SEE SHEET NO. 2P FOR DETAILS.

NOTE: EXISTING FENCE IS TO BE TIED TO NOISE WALLS AT LOCATIONS SHOWN. SEE GENERAL NOTE NO. 6.

LEGEND
∞ DOUBLE WHITE DELINEATOR

STATE OF TENNESSEE
DEPARTMENT OF TRANSPORTATION
BUREAU OF HIGHWAYS

PROPOSED LAYOUT
STA. 384+00 TO STA. 408+00


SCALE: 1" = 100'

REV. 3-22-83: ADDED LIMITS OF 4' & 6' FENCE, LABELED ENERGY ATTENUATOR AS EXISTING. ADJUSTED DRAINAGE CODE NO 66. ADDED NOTE CONCERNING FENCE. CHANGED "PROP. FENCE" TO "EXIST. FENCE".

REV. 11-16-63 REFERENCE TO
STRUCTURE DWG. NOS. FOR NOISE WALLS
ADDED. LIMITS OF PAVING ADDED TO
NOLENSVILLE ROAD INTERCHANGE RAMP

REV.12-12-83: ADDED NOTE
REGARDING TO RAMP "N-F."

REV.2-II-85 :ADDED DRAINAGE
STRUCTURE NOS. 61A, 68A, 68B, 68C,
68D, 69A, 69B, 79A, 79B, 79C, 79D, 80A,
80B, 80C, 80D, 80E, 80F, 80G, & 80H.
ADDED PIPE FOR THESE STRUCTURES.
ADDED PROPOSED GUARDRAIL AND
TERMINAL ANCHORS ON RAMP "N-A",
"N-B", & "N-F". ADDED PAVED DITCH ON
RIGHT FROM STA 433+50 TO STA
435+25.

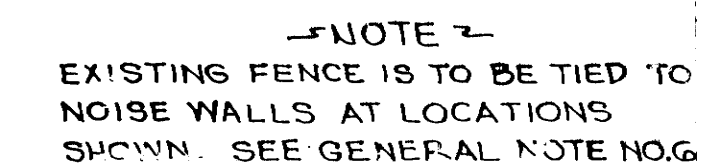

- o SINGLE WHITE DELINEATOR
- SINGLE YELLOW DELINEATOR
- ∞ DOUBLE WHITE DELINEATOR
- ← REFLECTORIZED PAVEMENT ARROW

NOTE: FOR MEDIAN PIER PROTECTION
GRADING DETAILS SEE SHEET
NO. 20 FOR DETAILS.

STATE OF TENNESSEE
DEPARTMENT OF TRANSPORTATION
BUREAU OF HIGHWAYS

PROPOSED LAYOUT

STA.408+00 TO STA.435+00

SCALE: 1" = 100'


IN-332
No. 332

TYPE	YEAR	PROJECT NO	SHEET NO
PAVING	1983	1-440-4(55)2M	7

REV. 3-22-83: ADDED NOTE CONCERNING FENCE CHANGED PROP FENCE TO EXIST FENCE

REV 11-16-85 REFERENCE TO STRUCTURE DWG NOS ADDED TO WALLS

REV 2-11-85 ADDED END OF TAPER STA 444+50 ADDED DRAINAGE STRUCTURES NOS 79E, 85A, 85B, 89A, 89B, 89C, 89D, 89E, 89F, 89G, 89H, 89I, 90A, 90B, 90C, 90D, 90E, 90F, 90G, 94A, 94B, 94C, 95A, 95B, 95C, 95D, 95E, 95F, 8 95G ADDED ALL PIPE NECESSARY FOR THESE STRUCTURES. ADDED DETAIL FOR BRIDGE DRAIN TREATMENT

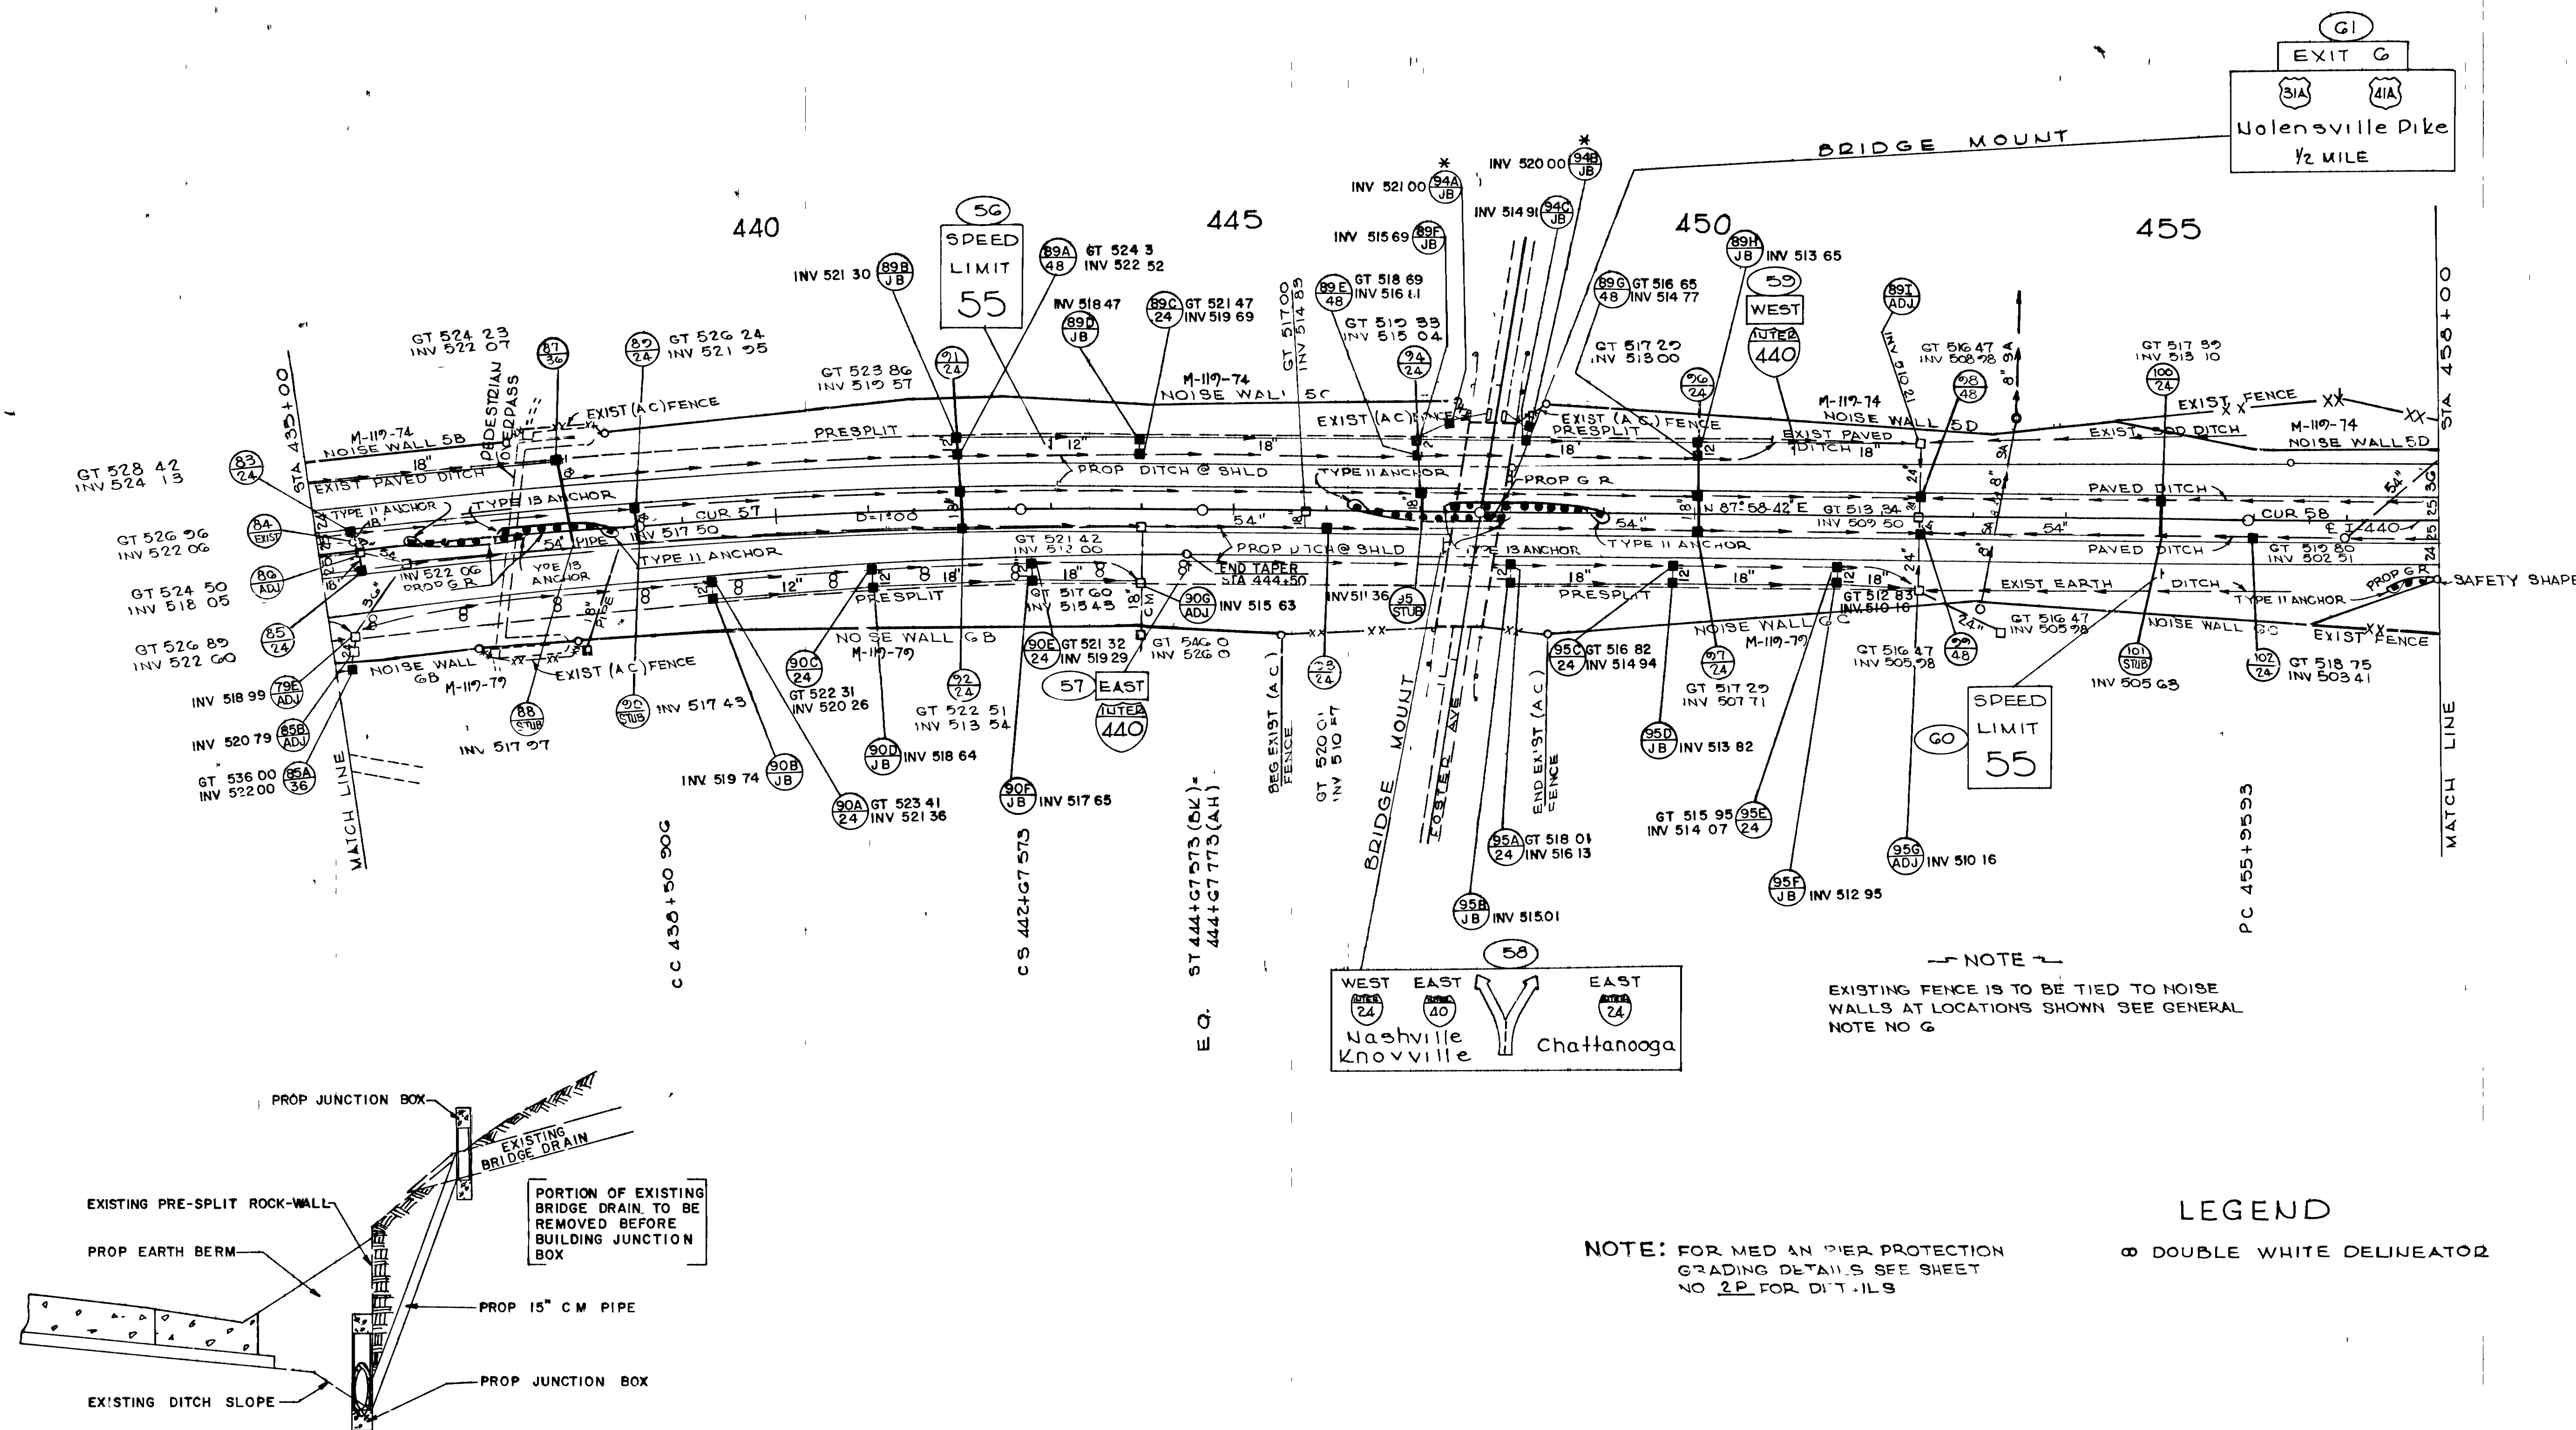

* DETAIL FOR BRIDGE DRAIN TREATMENT

LEGEND

⊙ DOUBLE WHITE DELINEATOR

NOTE: FOR MED AN PIER PROTECTION GRADING DETAILS SEE SHEET NO 2P FOR DITCHES

STATE OF TENNESSEE
DEPARTMENT OF TRANSPORTATION
BUREAU OF HIGHWAYS

PROPOSED LAYOUT

STA 435+00 TO STA 458+00

SCALE 1"=100'


TYPE	YEAR	PROJECT NO.	SHEET NO.
PAVING	1985	I-440-4(55)211	8

REV. 3-22-83: ADDED PROPOSED DRAINAGE STRUCTURES (CODES 112 TO 124). NOTES CONCERNING FENCING AND LANDSCAPING ADDED. CHANGED "PROP. FENCE" TO "EXIST. FENCE".

REV. 11-16-83: REFERENCE TO STRUCTURE DWG. NO. FOR NOISE WALL ADDED TO PLANS & CURVE POINT STATIONS AND BEARINGS ADDED TO ALIGNMENT.

REV. 12-12-83: DELETED DRAINAGE ITEMS 117 & 120, AND ADDED DRAINAGE ITEMS 121A & 12G, AND ADDED GUARDRAIL AT BRIDGE OVER GLENROSE, ALSO DRAINAGE ITEMS 123 & 124 CHANGED FROM PROPOSED TO EXISTING. CHANGED 121 FROM NO. 24 C.B. TO NO. 1 C.B.

NOTE 2
THE CONTRACTOR WILL NOT BE REQUIRED TO INSTALL POSITIVE G:1 SLOPES AT THE VERTICAL ROCK SLOPES ALONG RAMP'S 'LINE J' AND 'LINE H'. THE ROCK DITCHES ON THESE RAMP'S WILL BE CAPPED WITH COMMON MATERIAL AND SEEDED AND/OR PLANTED AS INDICATED ON THE LANDSCAPING PLANS.

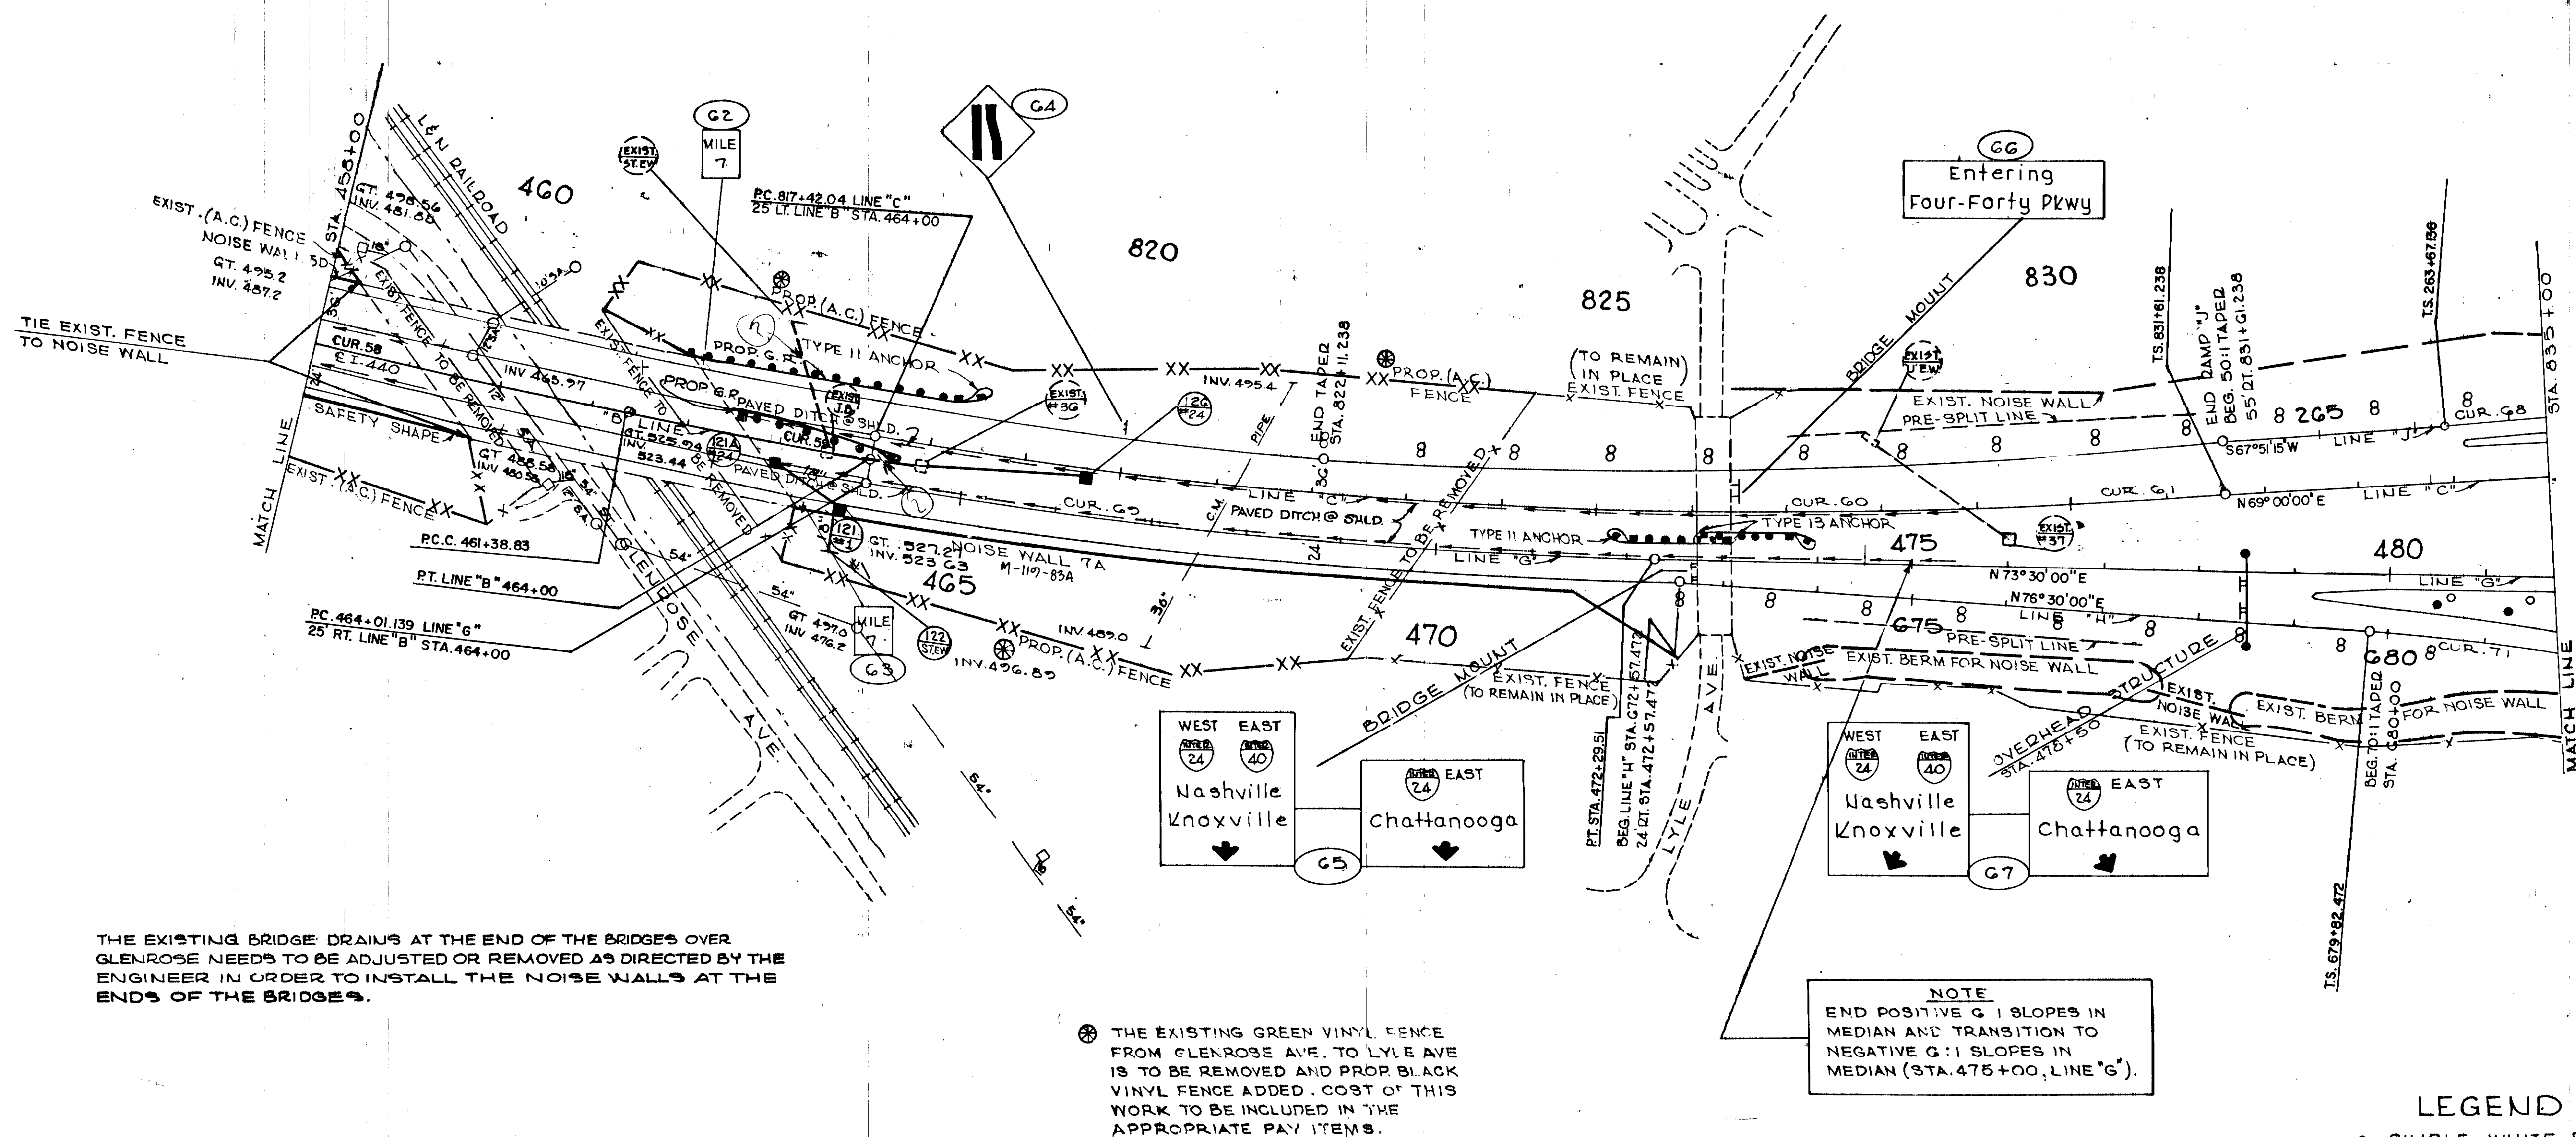

STATE OF TENNESSEE
DEPARTMENT OF TRANSPORTATION
BUREAU OF HIGHWAYS

PROPOSED LAYOUT


STA. 453+00 TO STA. 481+70

SCALE: 1"=100'

IN 332

TYPE	YEAR	PROJECT NO.	SHEET NO.
PAVING	1983	I-440-4(55)211	5

REV. 3-22-83: NOTE CONCERNING LANDSCAPING ADDED.
REV. 12-12-83: REMOVED FENCE BEHIND NOISE WALL.

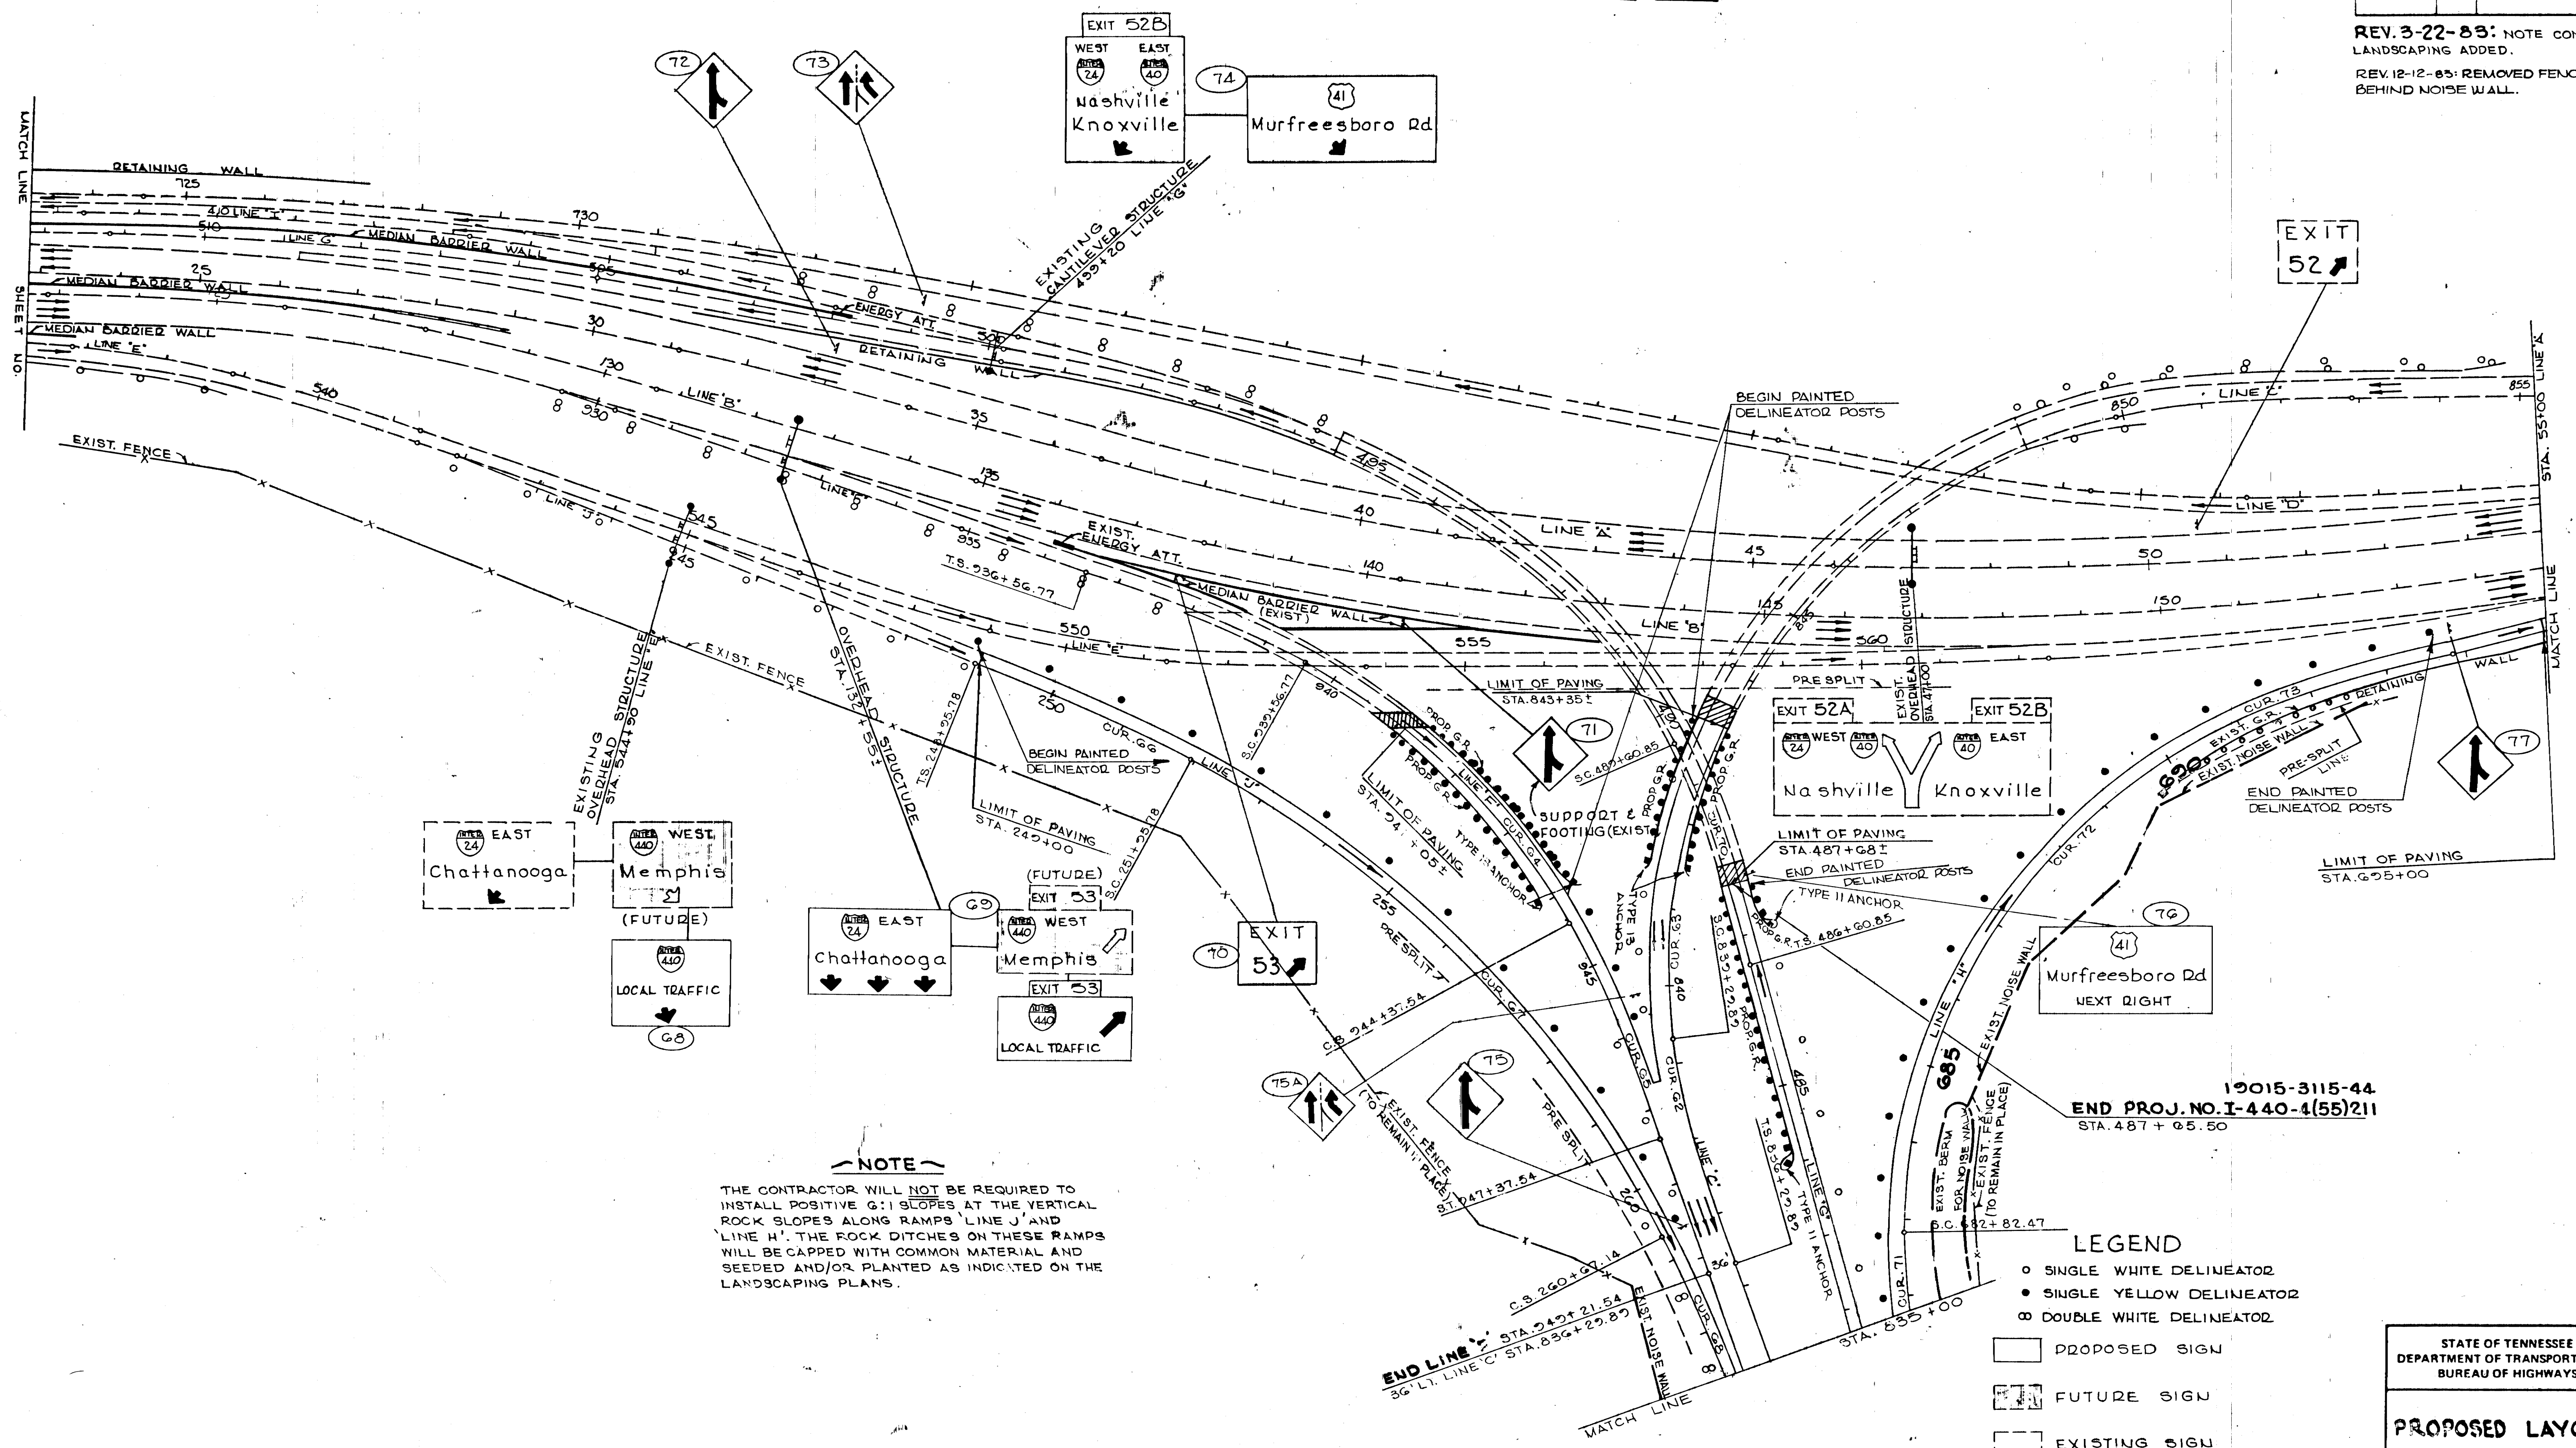

NOTE
THE CONTRACTOR WILL NOT BE REQUIRED TO
INSTALL POSITIVE G:1 SLOPES AT THE VERTICAL
ROCK SLOPES ALONG RAMP LINE J AND
LINE H. THE ROCK DITCHES ON THESE RAMP
WILL BE CAPPED WITH COMMON MATERIAL AND
SEEDED AND/OR PLANTED AS INDICATED ON THE
LANDSCAPING PLANS.


- LEGEND
- SINGLE WHITE DELINEATOR
 - SINGLE YELLOW DELINEATOR
 - ⦿ DOUBLE WHITE DELINEATOR
 - PROPOSED SIGN
 - ▤ FUTURE SIGN
 - ▭ EXISTING SIGN

STATE OF TENNESSEE
DEPARTMENT OF TRANSPORTATION
BUREAU OF HIGHWAYS


PROPOSED LAYOUT
STA. 481+70 TO END OF PROJ.
SCALE: 1"=100'

TYPE	YEAR	PROJECT NO.	SHEET NO.
PAVING	1933	I-440-4(55)211	10

REV. 3-8-64; LEFT SIGN ON OVERHEAD SIGN NO. 78 DELETED.

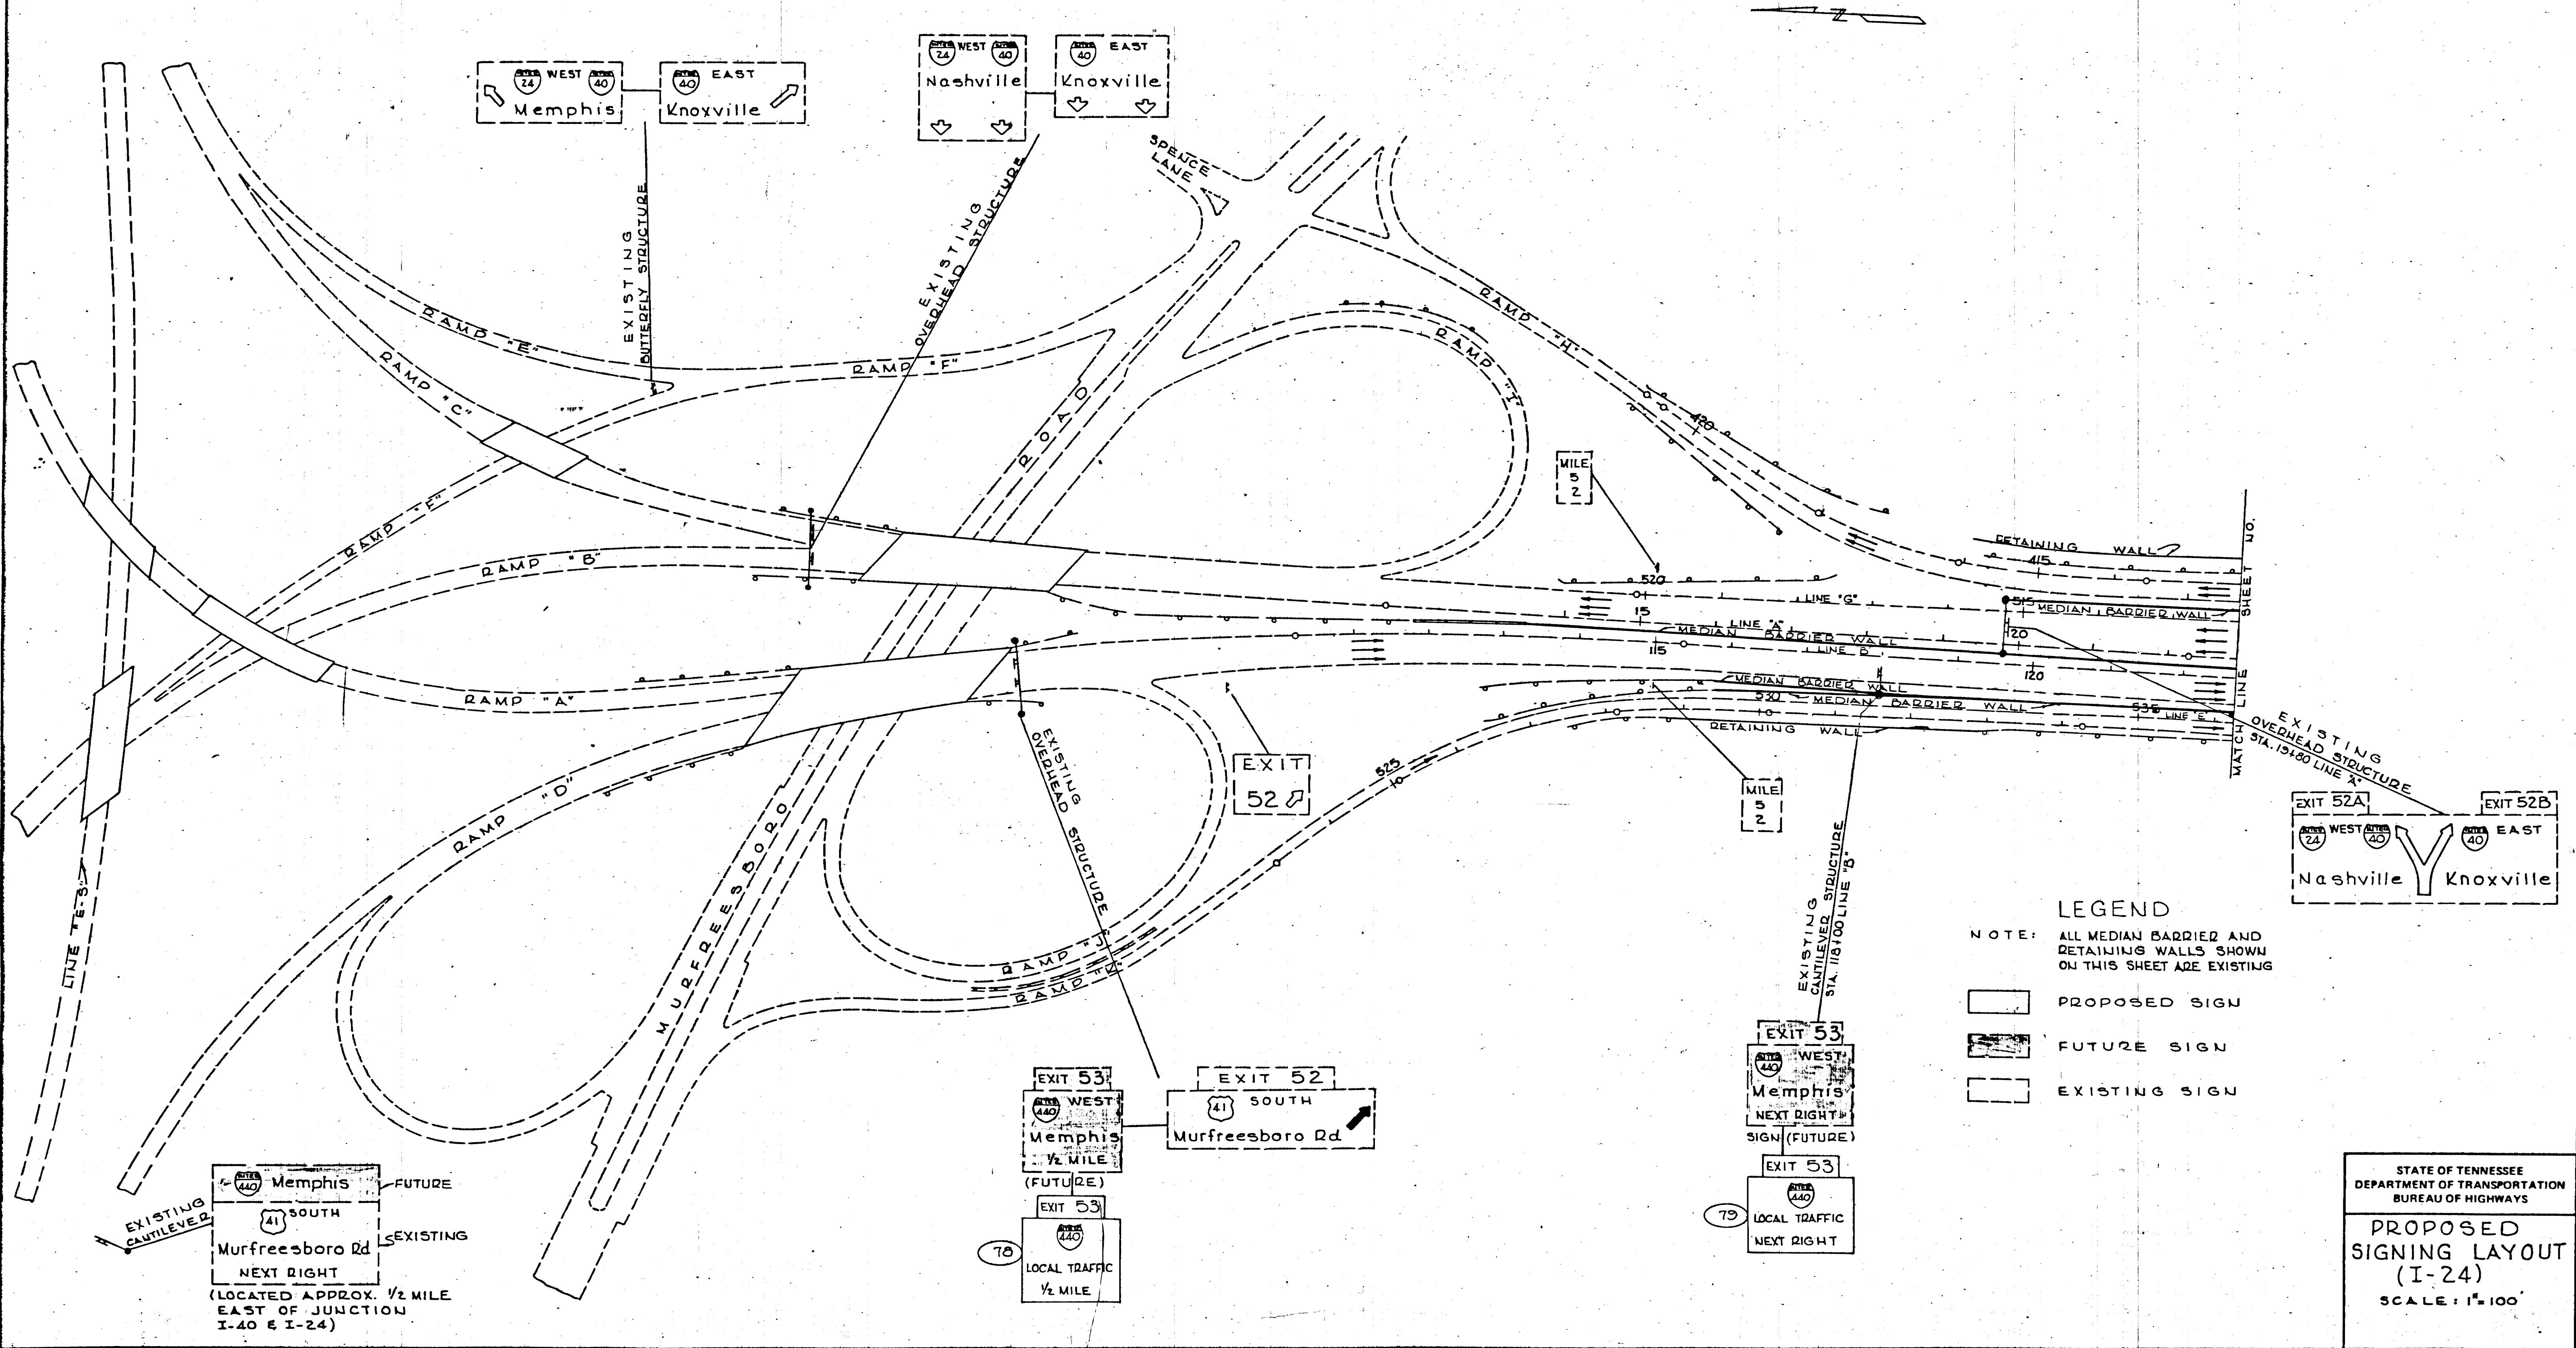

TYPE	YEAR	PROJECT NO.	SHEET NO.
PAYING	1983	I-440-4(55)211	11

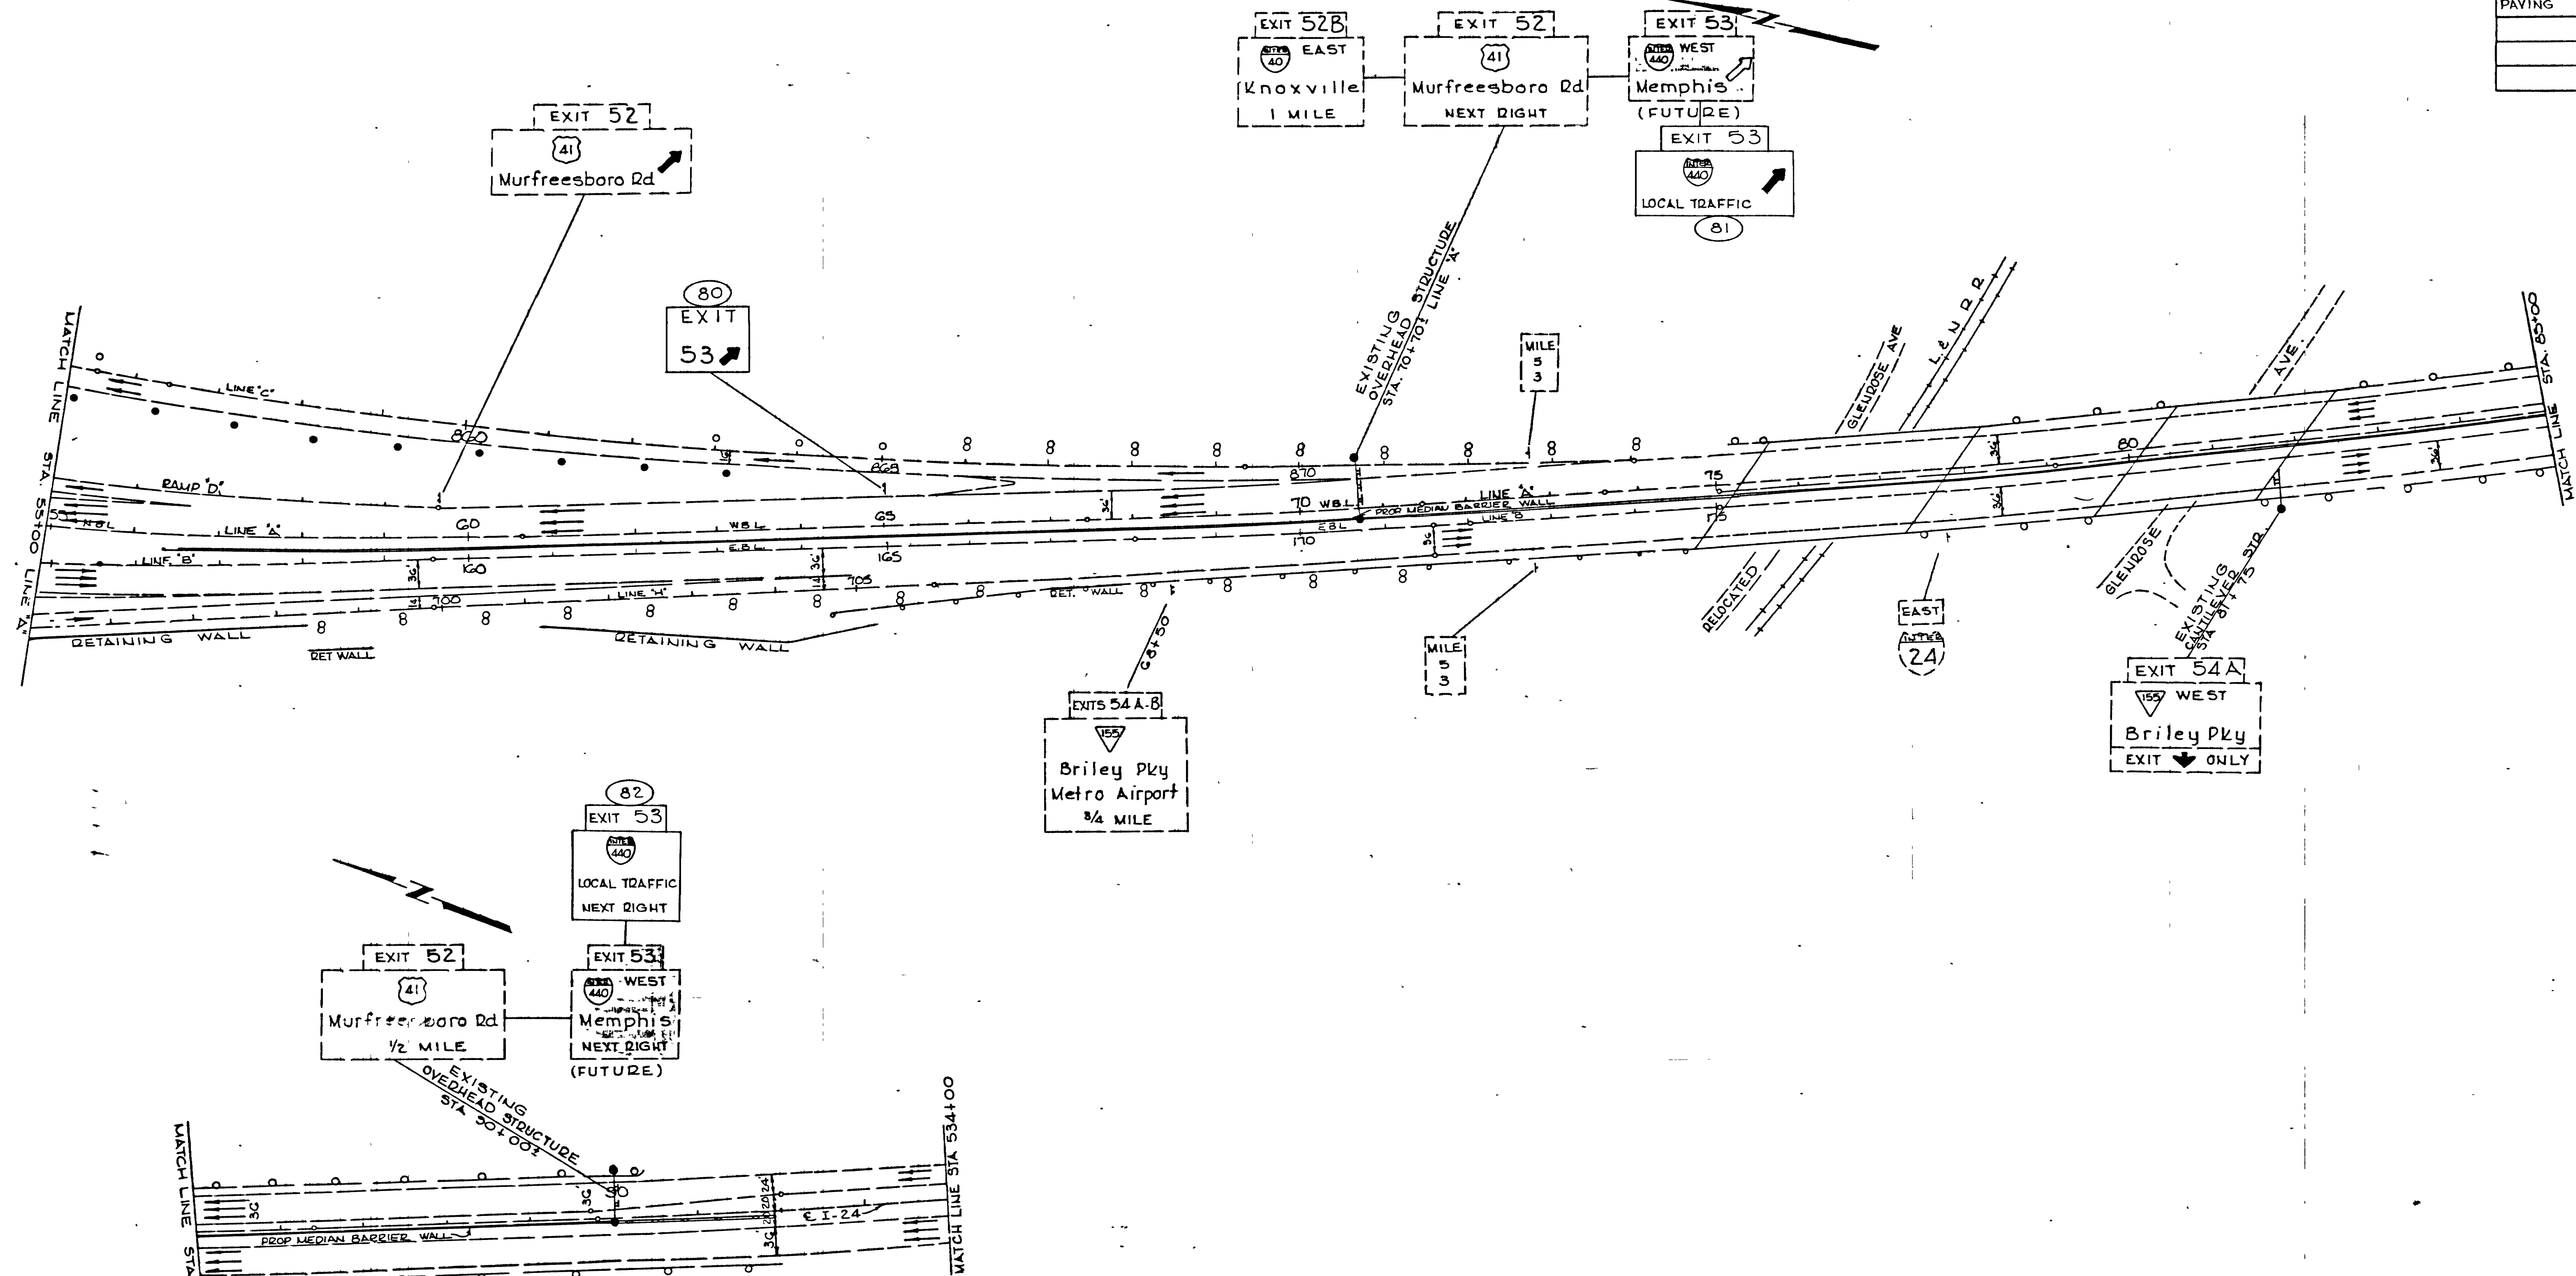

LEGEND

- SINGLE WHITE DELINEATOR
- SINGLE YELLOW DELINEATOR
- ∞ DOUBLE WHITE DELINEATOR


NOTE: ALL MEDIAN BARRIER AND RETAINING WALLS SHOWN ON THIS SHEET ARE EXISTING

	PROPOSED SIGN
	FUTURE SIGN
	EXISTING SIGN

STATE OF TENNESSEE
DEPARTMENT OF TRANSPORTATION
BUREAU OF HIGHWAYS

**PROPOSED
SIGNING LAYOUT
(I-24)**
SCALE 1"=100'

TYPE	YEAR	PROJECT NO	SHEET NO
PAVING	1983	I-440-4(55)211	12

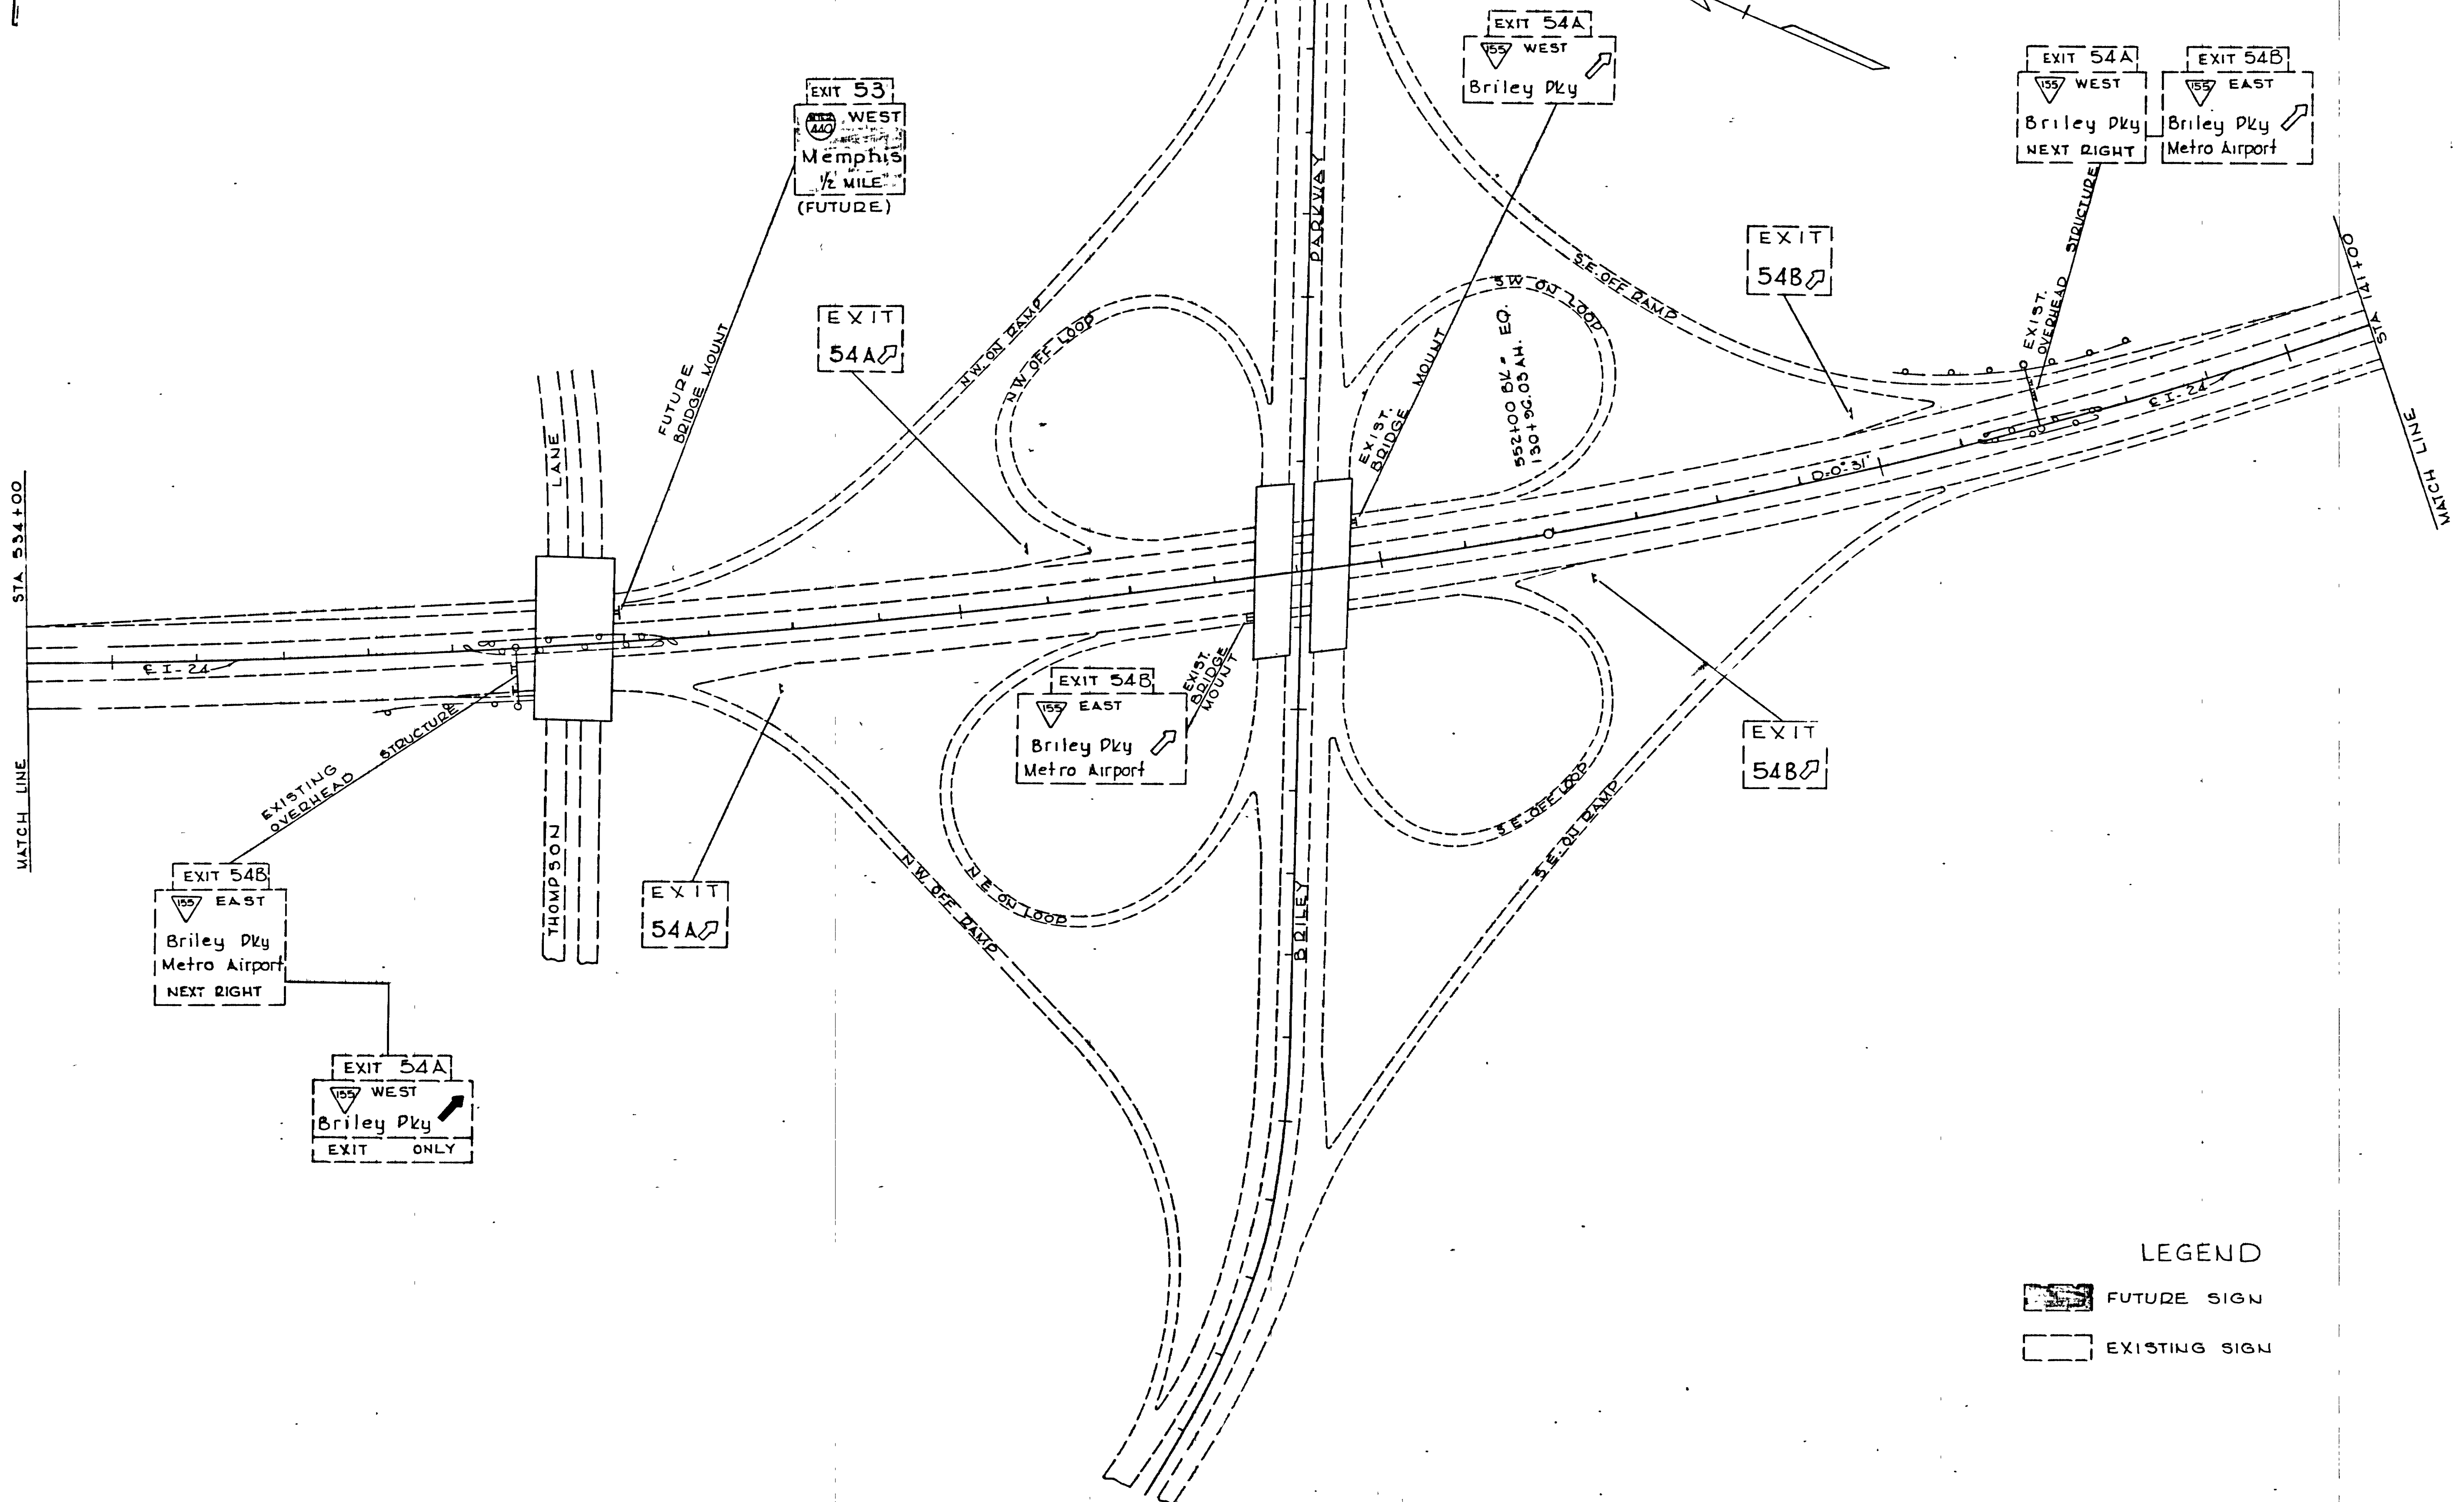


LEGEND

FUTURE SIGN

EXISTING SIGN

STATE OF TENNESSEE
DEPARTMENT OF TRANSPORTATION
BUREAU OF HIGHWAYS

PROPOSED
SIGNING LAYOUT
(I-24)
SCALE: 1" = 100'

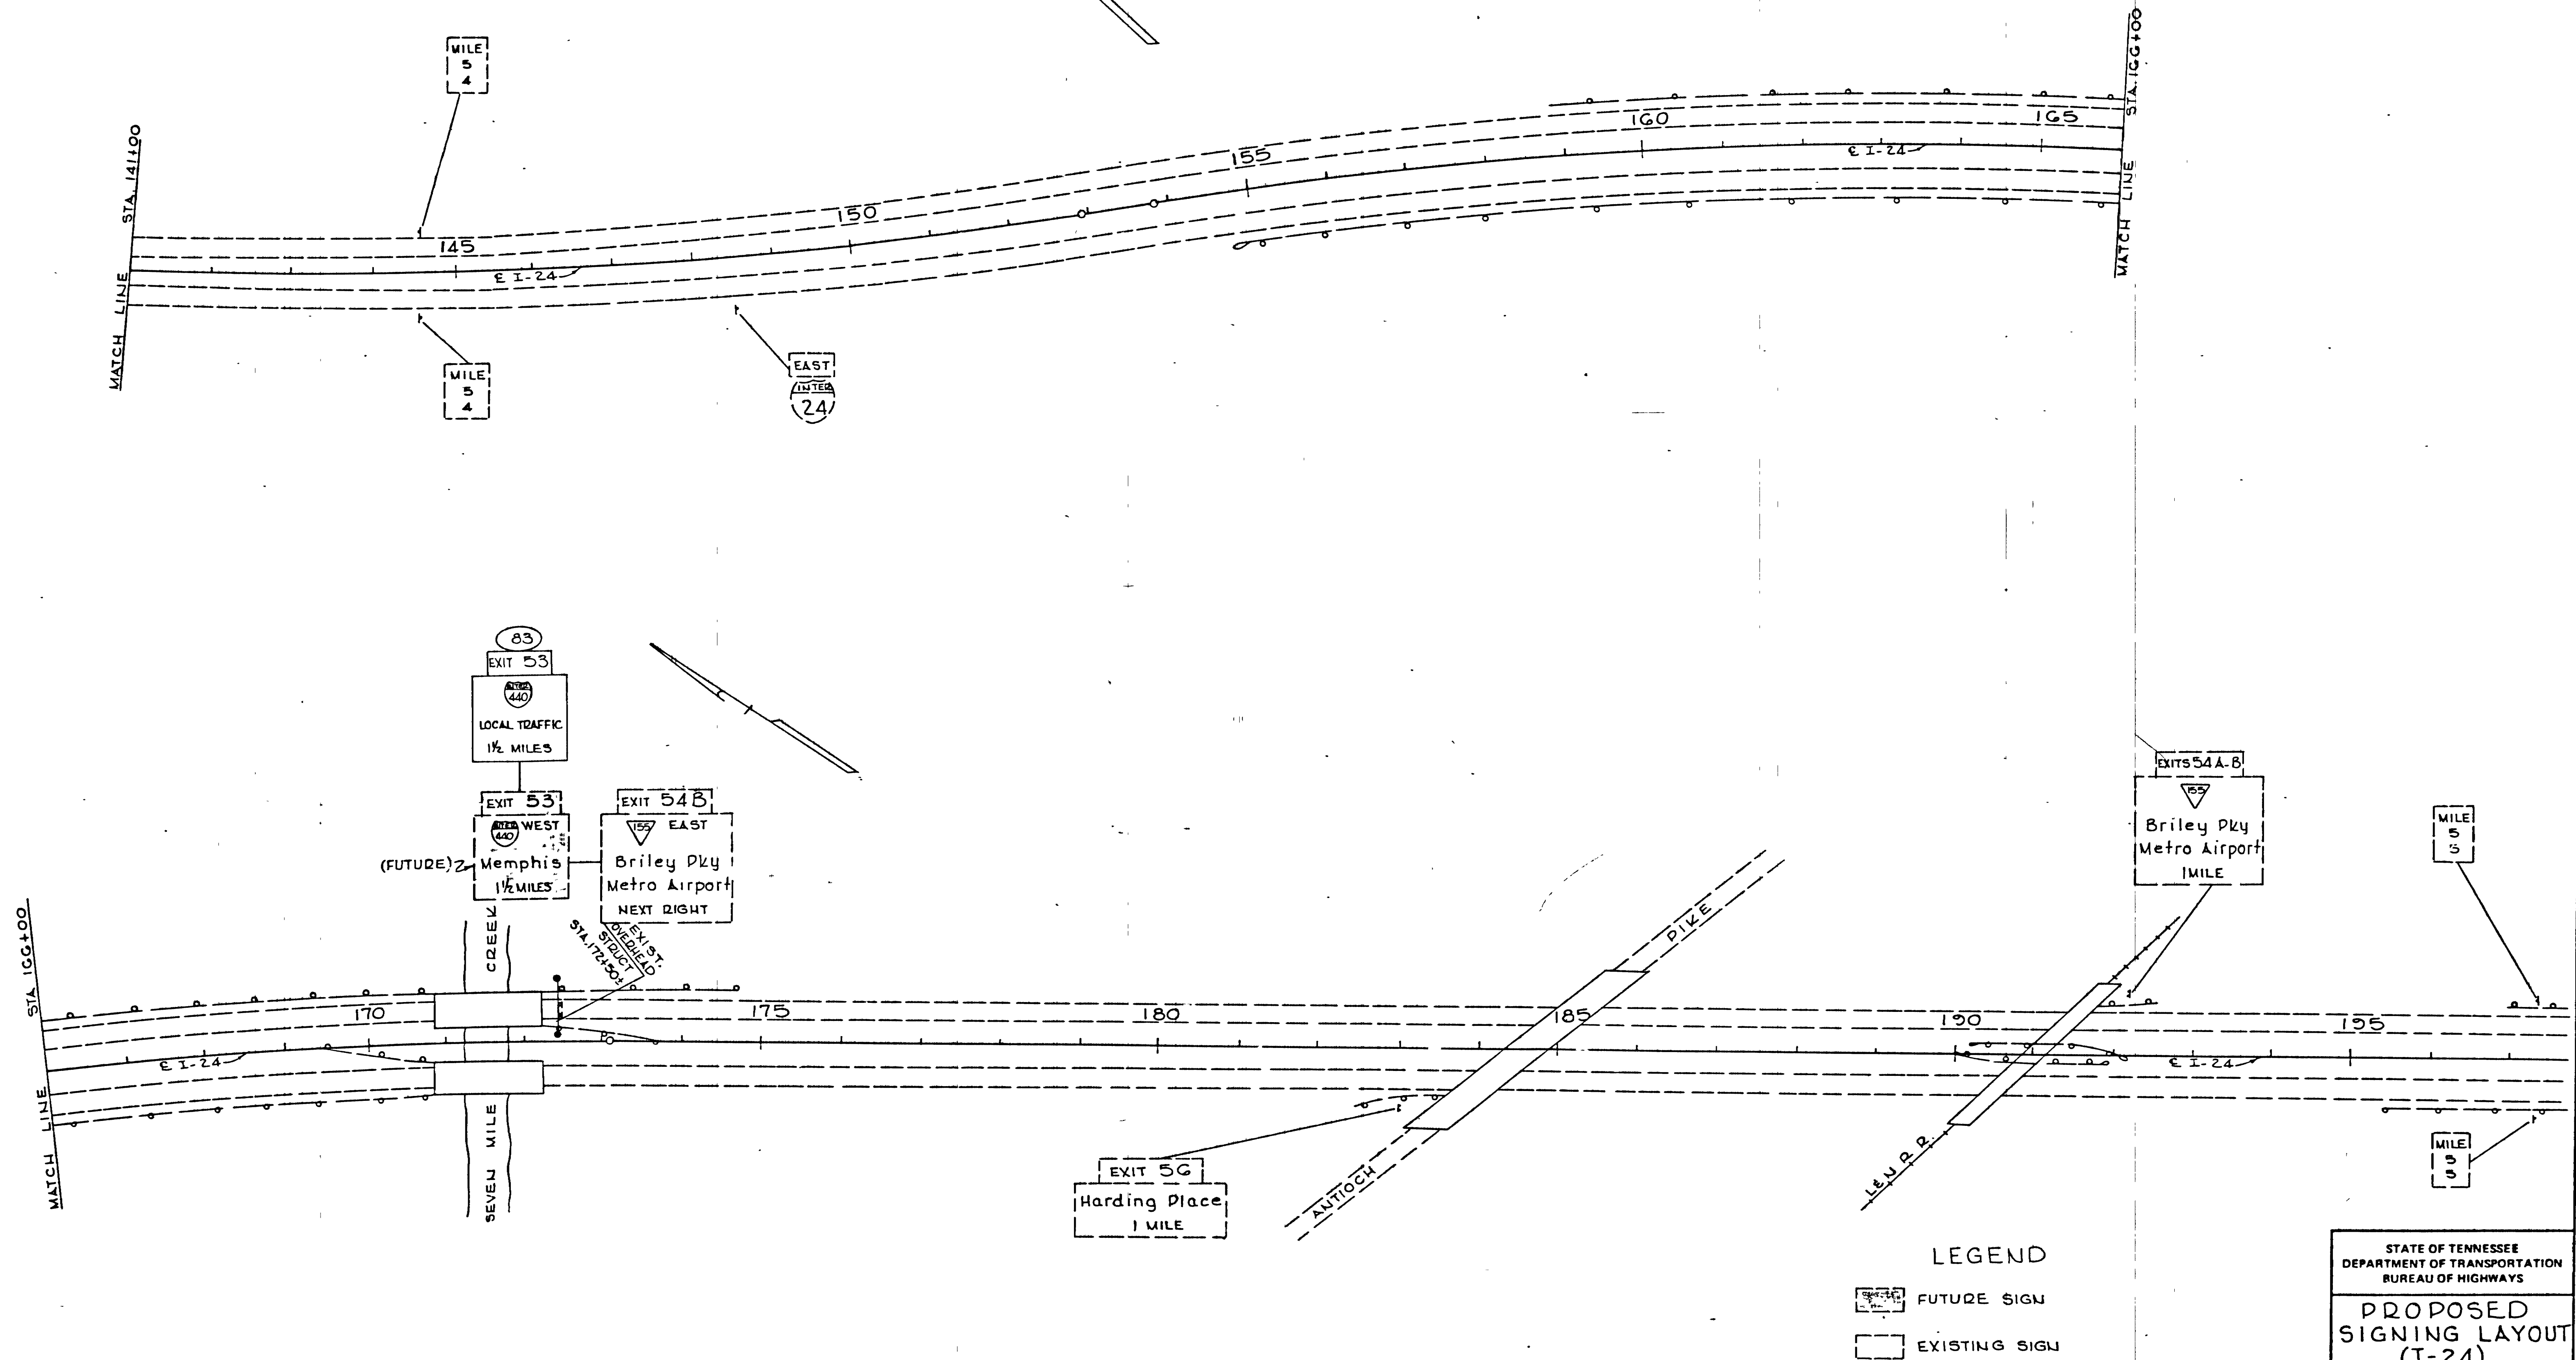


STATE OF TENNESSEE
DEPARTMENT OF TRANSPORTATION
BUREAU OF HIGHWAYS

PROPOSED
SIGNING LAYOUT
(I-24)
SCALE: 1" = 100'

TYPE	YEAR	PROJECT NO.	SHEET NO.
CONST	1983	I-440-4(55)211	14

REV. 2/14/85: REMOVED LANE LINES FROM DIRECTIONAL ARROW ON SIGN NOS 84 AND 85.

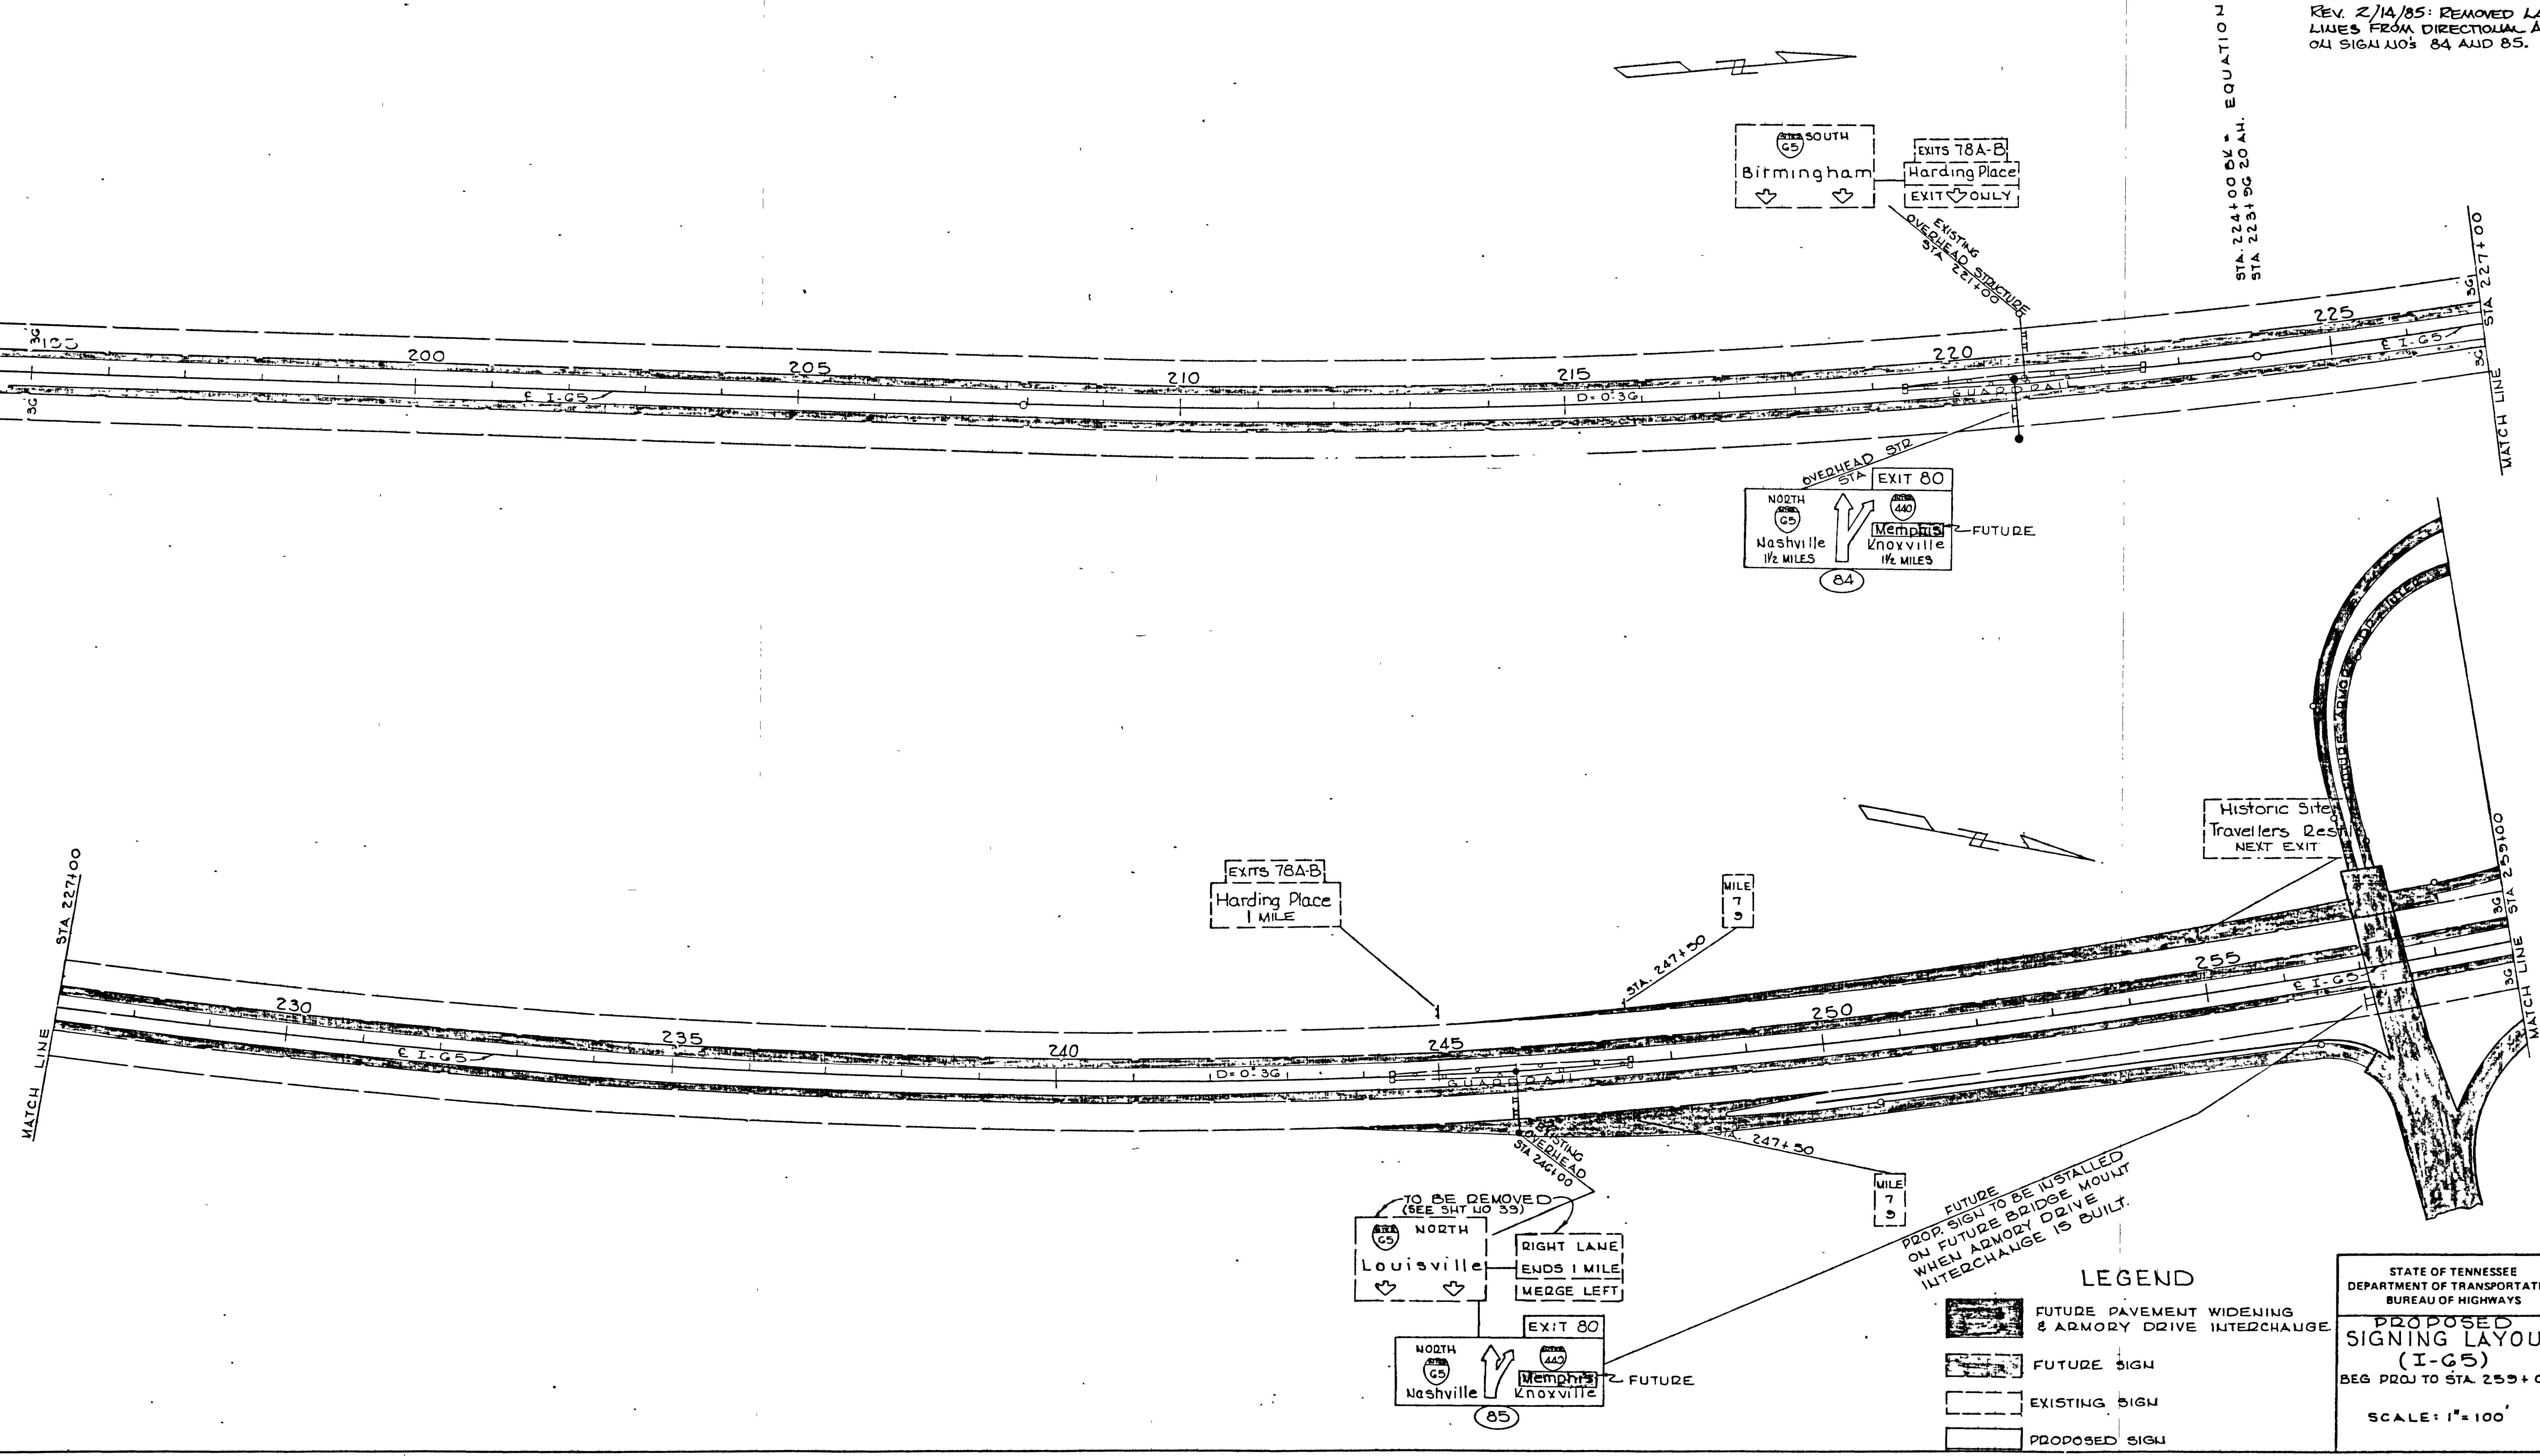

STA. 224+00 B.V. EQUATION
STA. 223+56.20 A.H.

FUTURE
PROP. SIGN TO BE INSTALLED
ON FUTURE BRIDGE MOUNT
WHEN ARMORY DRIVE
INTERCHANGE IS BUILT.

LEGEND

- FUTURE PAVEMENT WIDENING & ARMORY DRIVE INTERCHANGE
- FUTURE SIGN
- EXISTING SIGN
- PROPOSED SIGN


STATE OF TENNESSEE
DEPARTMENT OF TRANSPORTATION
BUREAU OF HIGHWAYS

**PROPOSED
SIGNING LAYOUT
(I-65)**


BEG PROJ TO STA. 255+00

SCALE: 1"=100'

TYPE	YEAR	PROJECT NO	SHEET NO
CONST	1983	I-440-4(55)211	15

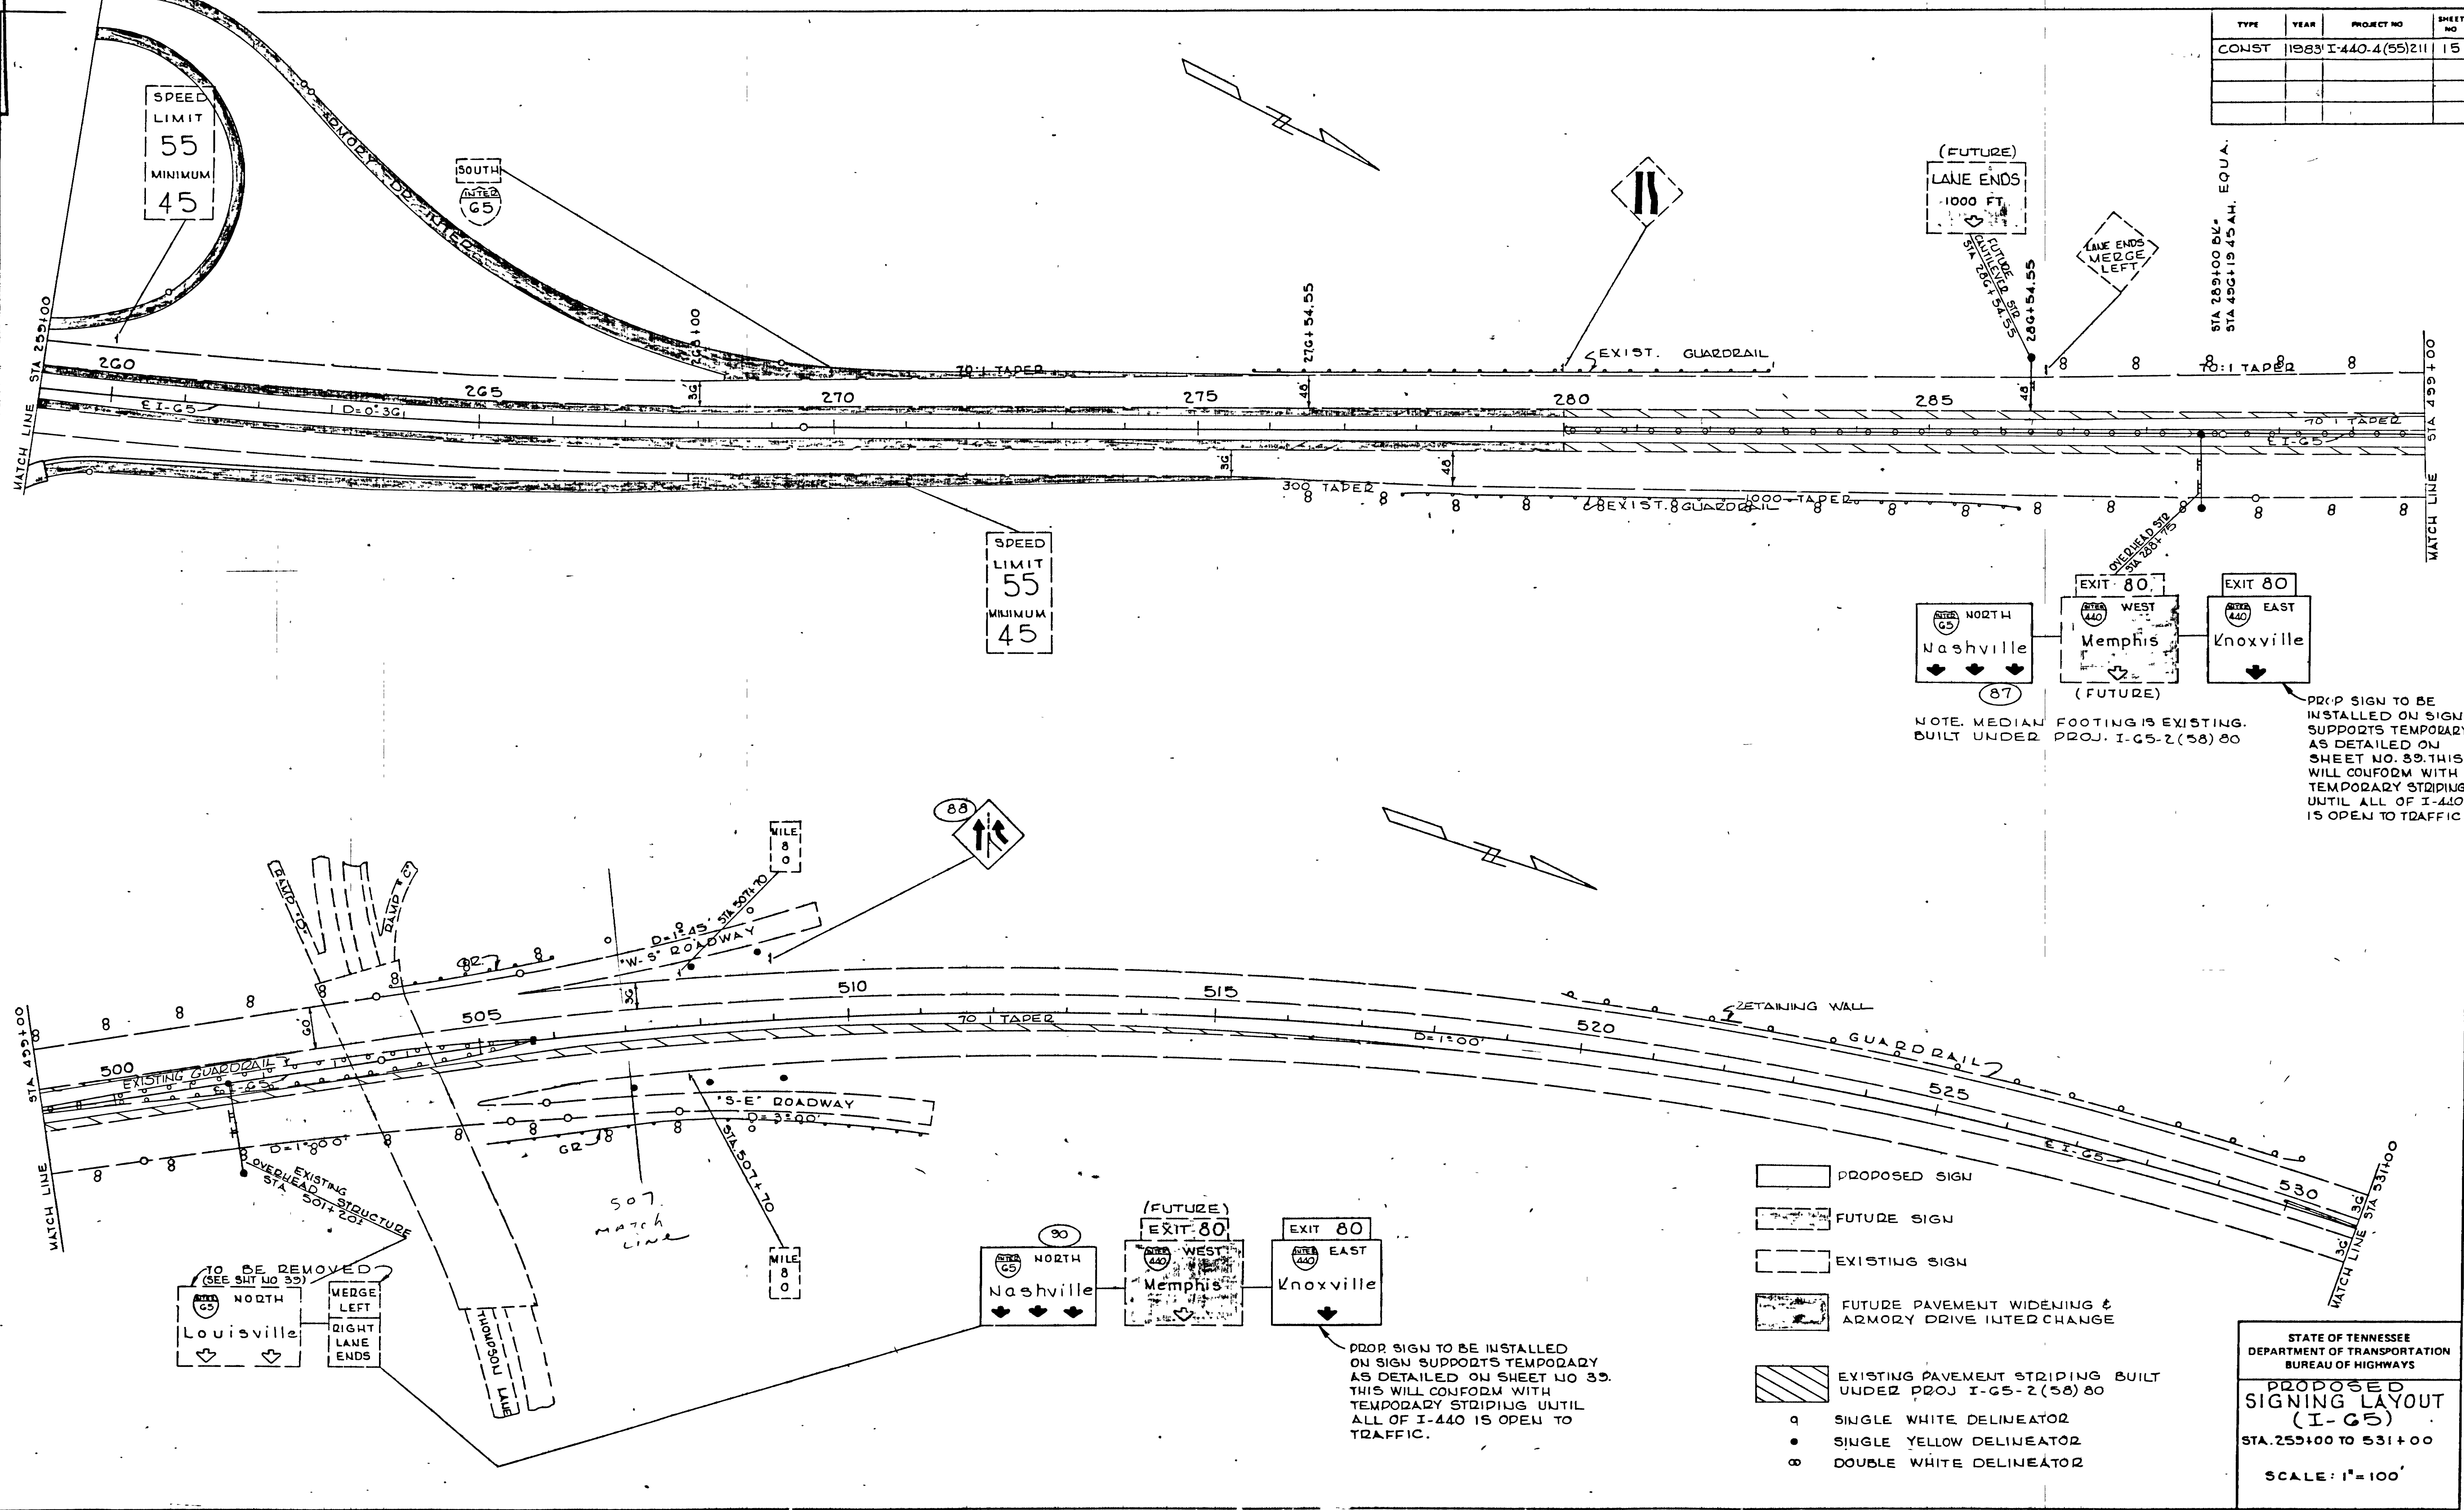

TYPE	YEAR	PROJECT NO.	SHEET NO.
CONST	1963	I-440-4(55)211	16

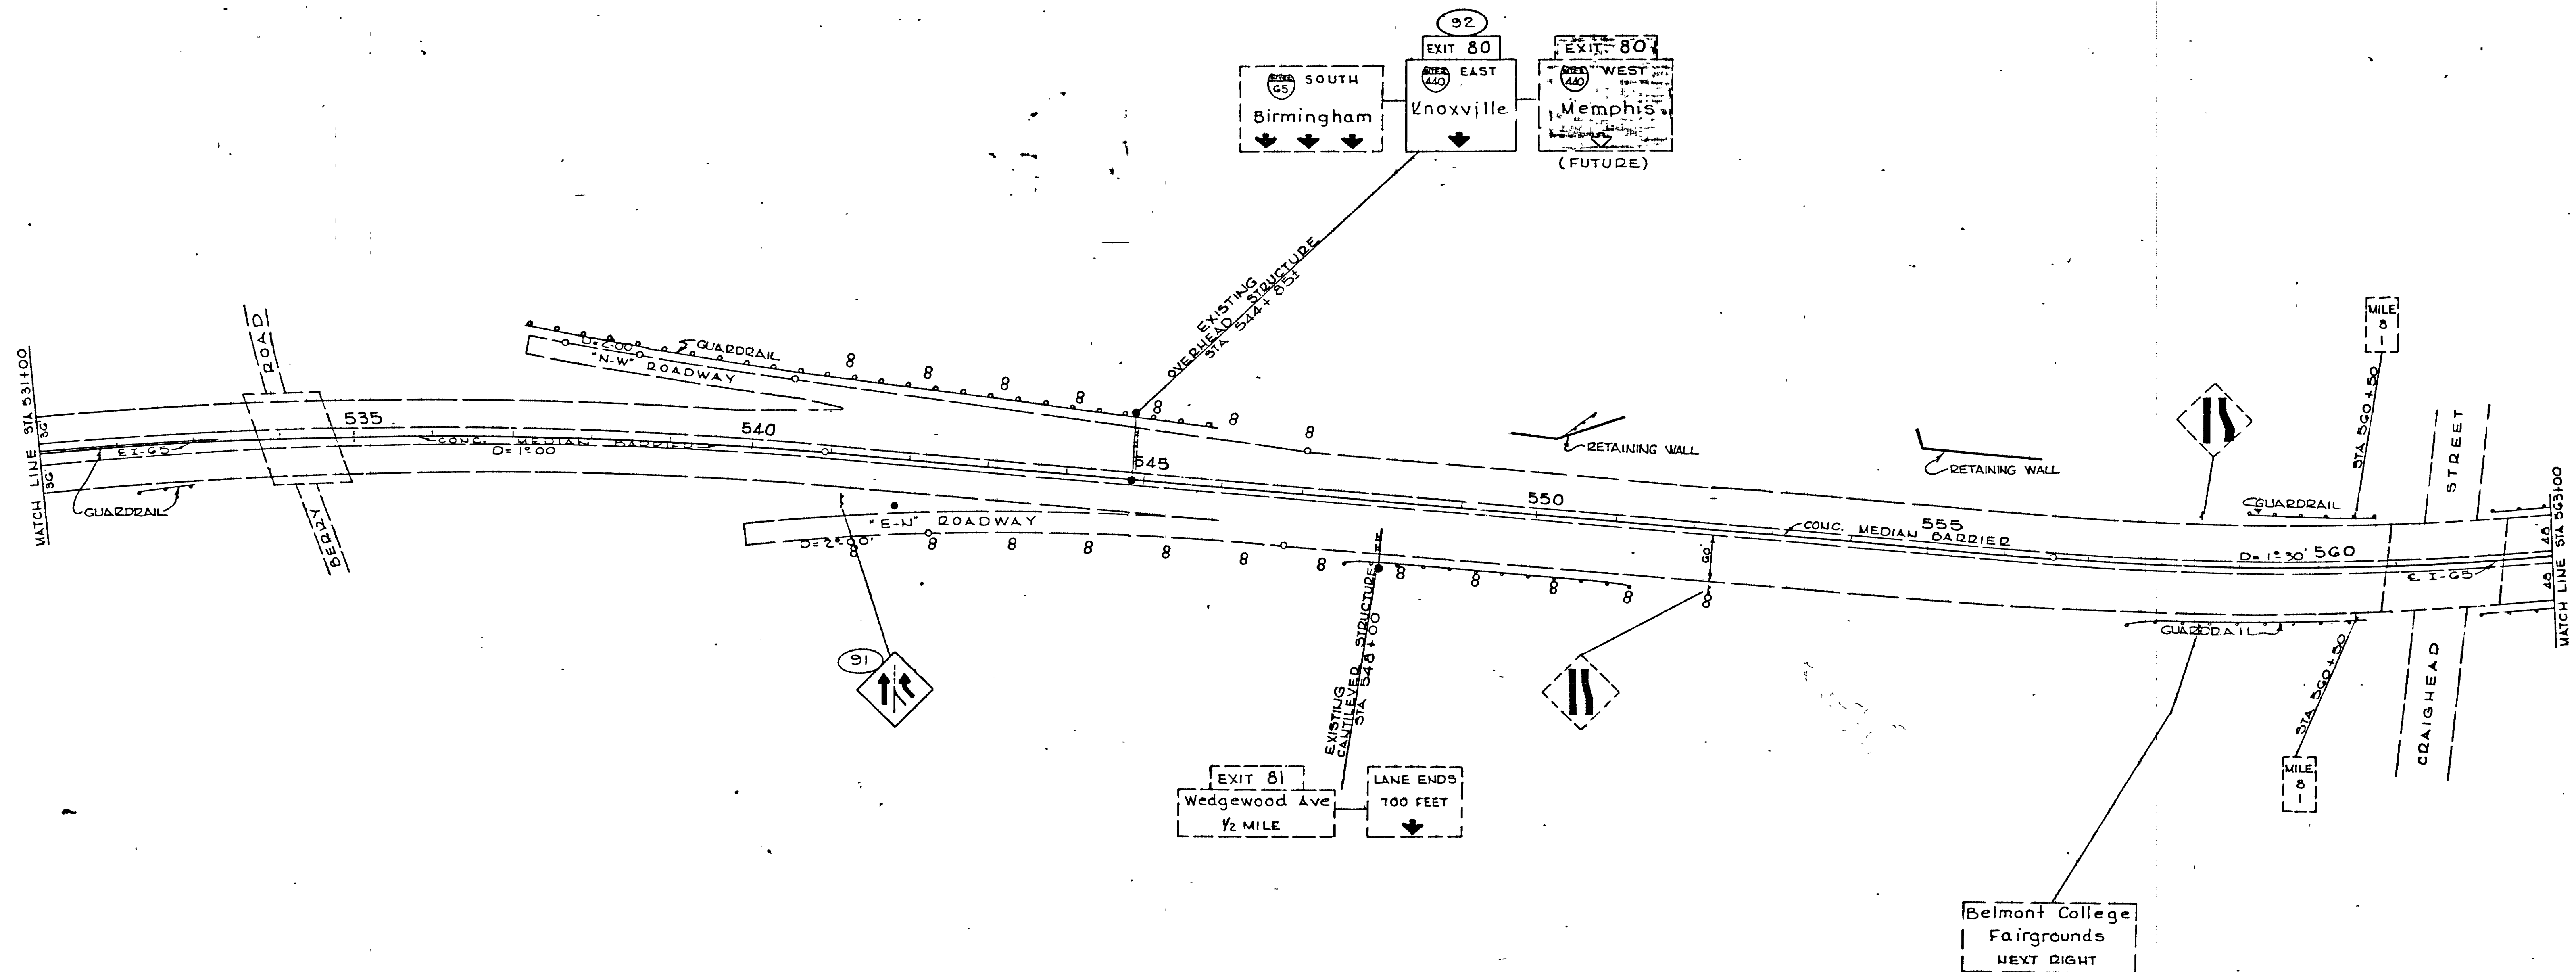


- LEGEND**
- SINGLE YELLOW DELINEATOR
 - ∞ DOUBLE WHITE DELINEATOR
 - NOTE: ALL MEDIAN BARRIER AND RETAINING WALLS SHOWN ON THIS SHEET ARE EXISTING
 - [] PROPOSED SIGN
 - [] FUTURE SIGN
 - [] EXISTING SIGN

STATE OF TENNESSEE
DEPARTMENT OF TRANSPORTATION
BUREAU OF HIGHWAYS

**PROPOSED
SIGNING LAYOUT
(I-65)**
STA. 531+00 TO 563+00

SCALE: 1"=100'

TYPE	YEAR	PROJECT NO.	SHEET NO.
CONST	1983	I-440-4(55)211	17

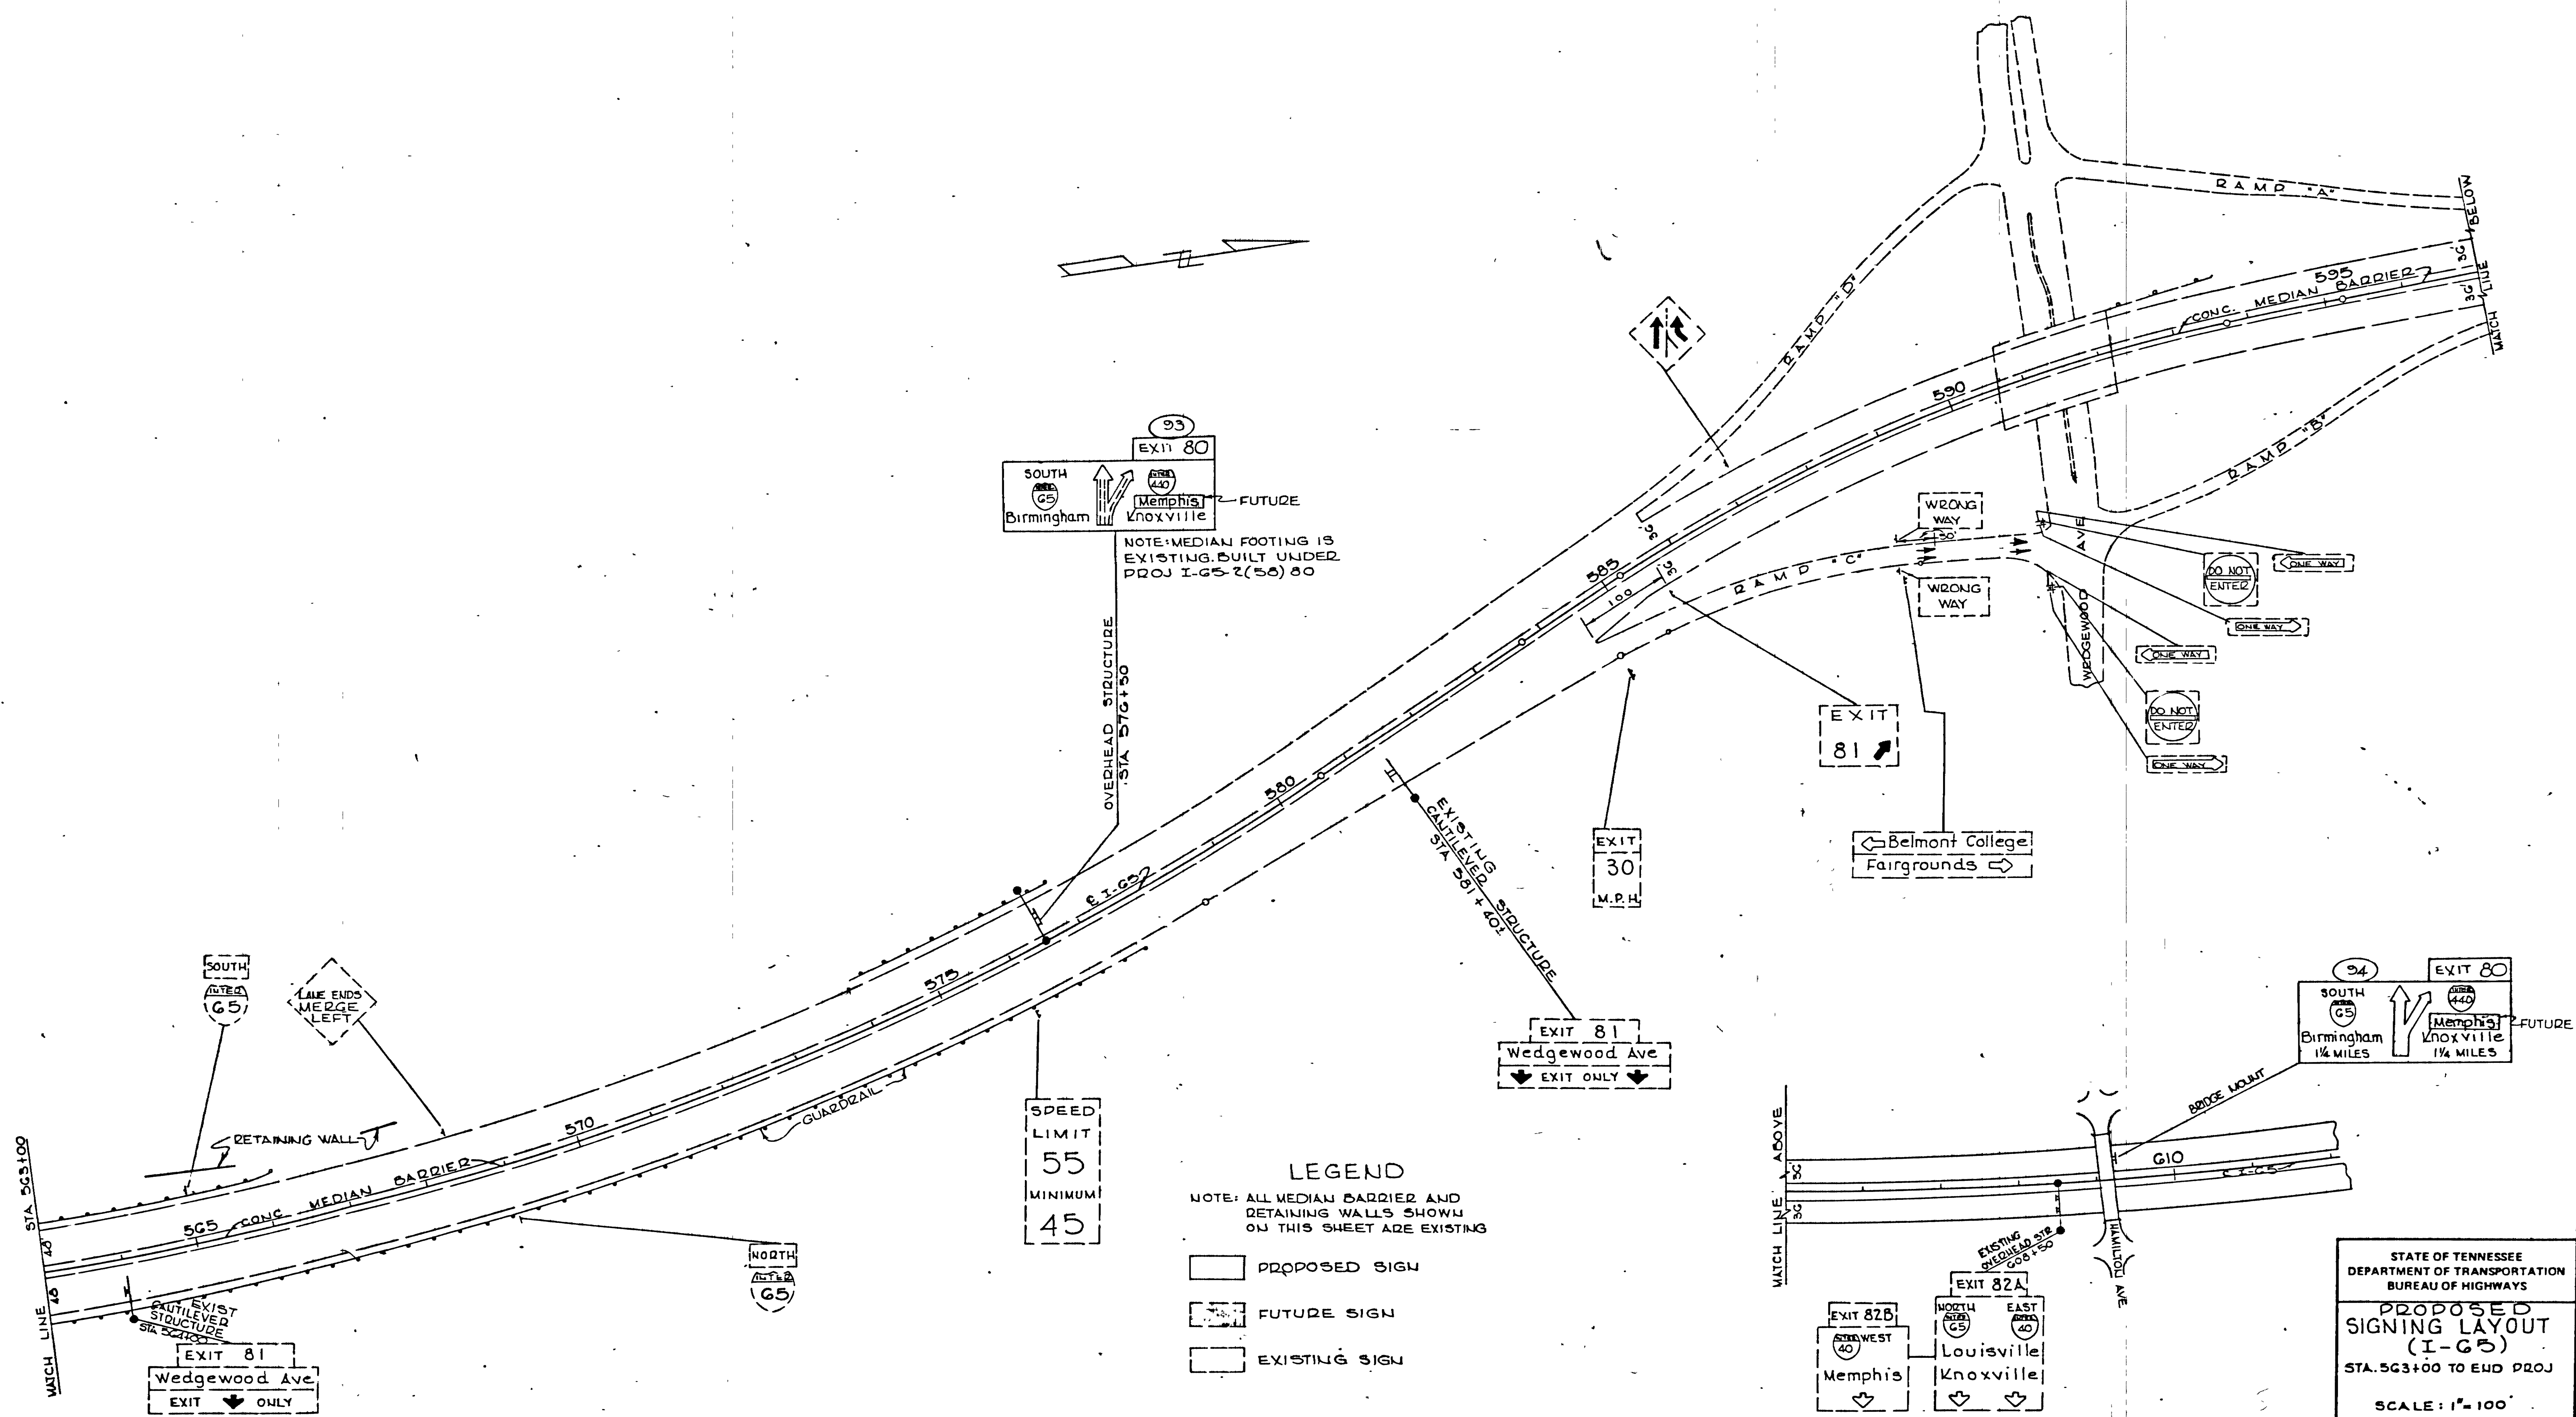

STATE OF TENNESSEE
DEPARTMENT OF TRANSPORTATION
BUREAU OF HIGHWAYS

**PROPOSED
SIGNING LAYOUT
(I-55)**

STA. 563+00 TO END PROJ

SCALE: 1" = 100'

TYPE	YEAR	PROJECT NO.	SHEET NO.
PAVING	1983	I-440-4(55)211	18

"N-W" ROADWAY

CURVE 1

PI STA. 643+06.89
 $\Delta T = 5^\circ 57' 05''$
 $D_c = 2'$
 $L_s = 200'$
 $X_c = 119.98'$
 $Y_c = 2.33'$
 $O_s = 2'$
 $R_c = 2,864.79'$
 $T_c = 18.77'$
 $L_c = 97.57'$
 $T_s = 248.95'$

PI. N = 629,732.92
 E = 1,771,414.99

CURVE 2

PI STA. 644+22.19
 $L_s = 200'$
 $O_s = 2'$
 $LT = 133.34'$
 $ST = 46.67'$
 $LC = 199.99'$
 $X_c = 119.98'$
 $Y_c = 2.33'$
 PI. N = 629,822.63
 E = 1,771,380.35

CURVE 3

PI STA. 652+15.70
 $L_s = 300'$
 $O_s = 12'$
 $LT = 200.46'$
 $ST = 100.42'$
 $LC = 299.42'$
 $X_c = 218.67'$
 $Y_c = 20.88'$
 PI. N = 629,065.56
 E = 1,771,142.60

"N-E" ROADWAY

CURVE 4

PI STA. 40+73.81
 $L_s = 250'$
 $O_s = 7^\circ 22' 30''$
 $LT = 166.90'$
 $ST = 83.55'$
 $LC = 249.70'$
 $X_c = 249.33'$
 $Y_c = 13.61'$
 PI. N = 629,247.38
 E = 1,771,208.08

CURVE 5

PAPER LOCATION (P.L.) Δ
 P.I. STA. 44+48.68
 $\Delta c = 41^\circ 48' 21.61''$
 $D_c = 7^\circ 30' 00''$
 $T = 291.77'$
 $E = 53.82'$
 $LC = 557.41'$
 $R = 763.94'$
 C.C.N. = 629,057.55
 E = 1,771,552.77
 P.I.N. = 628,875.77
 E = 1,771,155.46

"NE" ROADWAY

CURVE 6

PAPER LOCATION (P.L.) Δ
 P.I. STA. 52+59.93
 $\Delta c = 74^\circ 36' 04.32''$
 $D_c = 8^\circ 00' 00''$
 $T = 545.61'$
 $E = 184.15'$
 $LC = 932.52'$
 $R = 716.20'$
 C.C.N. = 629,031.02
 E = 1,771,913.07
 P.I.N. = 628,179.49
 E = 1,771,620.64

CURVE 7

PI STA. 54+82.84
 $\Delta = 5^\circ 40' 59.52''$
 $D = 7^\circ 54'$
 $R = 725.26'$
 $L = 71.94'$
 $T = 36'$
 $E = 0.84'$
 PI. N = 628,362.56
 E = 1,772,172.68

CURVE 8

P.I. = STA. 58+09.46
 $\Delta T = 21^\circ 28' 59.5''$
 $\Delta c = 5^\circ 40' 59.5''$
 $O_s = 15^\circ 48'$
 $D_c = 7^\circ 54'$
 $T_s B = 162.62'$
 $T_s A = 319.79'$
 $LC = 71.94'$
 $L_s = 400.0'$
 $T_c = 86.0'$
 $E_c = 0.85'$
 $R_c = 725.26'$

P.I.N. = 628,402.42
 E = 1,772,292.86
 SE = 0.06%
 V = 50 M.P.H.

CURVE 9

P.I. = STA. 68+60.72
 $\Delta = 7^\circ 20' 55.7''$
 $D = 1^\circ 30'$
 $R = 3819.72'$
 $T = 245.30'$
 $L = 489.92'$
 $E = 7.87'$
 $c/c = N. 629,078.64$
 $E. 1,773,103.60$
 SE = .028%

"S-W" ROADWAY

CURVE 10

PI STA. 142+79.16
 $L_s = 300'$
 $O_s = 12'$
 $LT = 200.46'$
 $ST = 100.42'$
 $LC = 299.42'$
 $X_c = 218.67'$
 $Y_c = 20.88'$
 PI. N = 627,853.63
 E = 1,771,942.60

"S-W" ROADWAY

CURVE 11

P.I. STA. 145+16.00
 $\Delta c = 21^\circ 42' 15''$
 $D_c = 8^\circ 00' 00''$
 $T = 137.30'$
 $E = 13.04'$
 $LC = 271.30'$
 $R = 716.20'$
 C.C.N. = 627,691.99
 E = 1,771,237.69
 P.I.N. = 628,075.71
 E = 1,771,857.81

"S-E" ROADWAY

CURVE 12

PI STA. 510+99.11
 $\Delta = 20^\circ 16' 00''$
 $D = 3'$
 $R = 1909.94'$
 $L = 675.66'$
 $T = 341.34'$
 $E = 30.26'$
 PI. N = 627,319.69
 E = 1,772,009.60

CURVE 13

P.I. = STA. 518+54.04
 $\Delta = 50^\circ 18' 58.8''$
 $\Delta c = 44^\circ 18' 38.8''$
 $O_s = 6^\circ 00' 00''$
 $D_c = 6^\circ 00'$
 $T_s B = 450.72'$
 $T_s A = 546.96'$
 $LC = 738.51'$
 $L_s = 200.00'$
 $T_c = 388.83'$
 $E_c = 76.13'$
 $R_c = 954.93'$
 $SE = .055\%$
 P.I. = N. 628,111.54
 E. 1,771,991.81

"E-S" ROADWAY

CURVE 15

PI STA. 244+53.38
 $L_s = 200'$
 $O_s = 6'$
 $LT = 133.41'$
 $ST = 66.74'$
 $LC = 199.99'$
 $X_c = 119.98'$
 $Y_c = 2.33'$
 PI. N = 628,761.12
 E = 1,771,934.27

CURVE 16

P.I. STA. 251+10.96
 $\Delta c = 65^\circ 30' 18''$
 $D_c = 6^\circ 00' 00''$
 $T = 590.99'$
 $E = 168.08'$
 $LC = 1058.42'$
 $R = 954.93'$
 C.C.N. = 627,885.27
 E = 1,772,820.58
 P.I.N. = 628,454.39
 E = 1,771,352.45

"E-S" ROADWAY

CURVE 17

P.I. STA. 257+62.35
 $\Delta c = 28^\circ 48' 41''$
 $D_c = 8^\circ 00'$
 $T = 183.26'$
 $E = 23.25'$
 $LC = 360.14'$
 $R = 716.20'$
 P.I. N = 627,679.64
 E = 1,771,370.08

CURVE 18

P.I. STA. 260+98.95
 $O_s = 12^\circ 00' 00''$
 $LT = 200.46'$
 $ST = 100.42'$
 $L_s = 300.00'$

"W-S" ROADWAY

CURVE 19

P.I. STA. 350+03.01
 $\Delta c = 12^\circ 27' 30''$
 $D_c = 1^\circ 30'$
 $T = 416.92'$
 $R = 3819.72'$
 $LC = 828.92'$
 $E = 22.65'$
 $L = 830.56'$
 P.I. N = 627,526.35
 E = 1,771,406.83

CURVE 20

P.I. STA. 357+15.06
 $\Delta c = 10^\circ 24' 57''$
 $D_c = 1^\circ 45'$
 $T = 298.42'$
 $R = 3274.05'$
 $LC = 594.37'$
 $E = 13.52'$
 P.I. N = 626,986.23
 E = 1,771,875.85

CURVE 21

P.I. = STA. 3+28.00
 $\Delta = 19^\circ 15' 34''$
 $D = 3^\circ 00'$
 $R = 1909.86'$
 $T = 324.05'$
 $E = 27.30'$
 $L = 641.98'$
 P.I. = N. 629,250.66
 E. 1,773,053.78
 SE = .044%

CURVE 22

P.I. = 530+20.15
 $\Delta = 97^\circ 42' 17.4''$
 $D_c = 8^\circ 00'$
 $R = 716.20'$
 $T = 819.62'$
 $L = 1221.31'$
 $E = 372.25'$
 $c/c = N. 629,751.40$
 $E. 1,772,447.81$
 SE = 0.06%

CURVE 23

P.I. STA. 535+22.59
 $\Delta c = 8^\circ 02' 48''$
 $D_c = 4'$
 $T = 100.75'$
 $LC = 201.17'$
 $E = 3.53'$
 $R = 1432.39'$
 P.I. N = 629,621.16
 E = 1,771,736.38

"W-S" ROADWAY

CURVE 24

P.I. STA. 539+28.78
 $\Delta = 12^\circ 11' 06''$
 $D = 2'$
 $R = 2864.79'$
 $L = 609.25'$
 $T = 305.78'$
 $E = 16.27'$
 P.I. N = 630,021.09
 E = 1,771,663.45

I-440

CURVE 25

P.I. = STA. 349+65.28
 $\Delta = 27^\circ 04' 43.5''$
 $D_c = 1^\circ 30'$
 $R = 3819.72'$
 $T = 919.81'$
 $LC = 1805.25'$
 $E = 109.19'$
 P.I. = N. 628,317.91
 E. 1,771,556.42
 SE = 0.036% V = 60 M.P.H.

CURVE 26

P.I. = STA. 363+71.194
 $O_s = 2^\circ 00'$
 $\Delta c = 18^\circ 31' 49''$
 $LC = 926.51'$
 $L_s = 200.00'$
 $T_s = 520.48'$
 $T_s A = 617.26'$
 $E_s = 38.47'$
 $D_c = 2^\circ 00'$
 $R_c = 2,864.79'$
 $Y_c = 2.33'$
 P.I. = N. 628,938.047
 E. 1,772,856.366
 SE = 0.044% V = 60 M.P.H.
 RUNOFF = 200'

CURVE 28

P.I. = 385+66.20
 $\Delta = 53^\circ 49' 08''$
 $D_c = 3^\circ 00'$
 $L_s = 300.00'$
 $T_s = 1120.29'$
 $E_s = 234.10'$
 $Y_c = 7.85'$
 $O_s = 4^\circ 30'$
 $R_c = 1909.86'$
 $LC = 1493.96'$
 P.I. = N. 630,656.219
 E. 1,774,513.638
 SE = 0.054% V = 60 M.P.H.

CURVE 29

P.I. = 406+62.61
 $\Delta = 29^\circ 00' 27''$
 $D_c = 3^\circ 00'$
 $L_s = 300.00'$
 $T_s = 644.53'$
 $E_s = 64.93'$
 $Y_c = 7.85'$
 $O_s = 4^\circ 30'$
 $R_c = 1909.86'$
 $LC = 666.92'$
 P.I. = N. 630,352.376
 E. 1,776,735.994
 SE = 0.054 V = 60 MPH

I-440

CURVE 30

P.I. = 428+47.560
 $\Delta T = 11^\circ 47' 02''$
 $\Delta c = 10^\circ 32' 02''$
 $O_s = 1^\circ 15'$
 $T_s = 571.28'$
 $L_s = 474.805'$
 $L_s = 200.0'$
 $X_s = 199.99'$
 $Y_s = 1.454'$
 $R_c = 4,583.662'$
 $T_c = 842.711'$
 $E_c = 19.435'$
 $D_c = 1^\circ 15'$
 $O_s = 1^\circ 15'$
 $SE = 0.032\%$
 P.I. = N. 631,151.312
 E. 1,778,753.406

RAMP "N-A"

CURVE 31

P.I. = 1+00.779
 $\Delta = 36^\circ 01' 05''$
 $D_c = 18.4825'$
 $R = 310'$
 $T = 100.779'$
 $L = 194.876'$

CURVE 32

P.I. = 217.53-41' RT.
 $\Delta = 217^\circ 53' 41''$
 $D_c = 38.197'$
 $R = 150'$
 $T = 100.779'$
 $L = 194.876'$
 P.I. = 1+00.779
 $\Delta = 36^\circ 01' 05''$
 $D_c = 18.4825'$
 $R = 310'$
 $T = 100.779'$
 $L = 194.876'$

CURVE 33

P.I. = 7+56.451
 $\Delta = 6^\circ 21' 39''$
 $D_c = 11'$
 $R = 520.871'$
 $T = 31.128'$
 $L = 62.183'$

CURVE 34

P.I. = 8+77.61
 $O_s = 8^\circ 15' 21''$
 $D_s = 11'$
 $LT = 100.109'$
 $ST = 50.059'$
 $L = 150'$

RAMP "N-B"

CURVE 35

P.I. = 2+60.60
 $\Delta = 39^\circ 55' 22''$
 $D_c = 8'$
 $R = 716.197'$
 $T = 260.6'$
 $L = 499.866'$
 $SE = 0.056\%$
 $V = 40$ M.P.H.

CURVE 36

P.I. = 7+00.512
 $\Delta = 19^\circ 51' 47''$
 $D_c = 5'$
 $R = 1145.916'$
 $T = 200.644'$
 $L = 397.262'$
 $SE = 0.056\%$
 $V = 50$ M.P.H.

RAMP "N-B"

CURVE 37

P.I. = 11+15.017
 $\Delta c = 33^\circ 50' 33''$
 $D_c = 6'$
 $R = 716.197'$
 $T = 217.887'$
 $L = 423.031'$
 $SE = 0.056\%$
 $V = 40$ M.P.H.

CURVE 38

P.I. = 13+70.213
 $O_s = 6^\circ 21'$
 $D_s = 8'$
 $LT = 100.058'$
 $ST = 50.052'$
 $L = 150'$
 $SE = 0.056\%$
 $V = 40$ M.P.H.

RAMP "N-C"

CURVE 39

P.I. = 222.31-54' RT.
 $\Delta = 222^\circ 31' 54''$
 $D_c = 38.197'$
 $R = 150'$
 $T = 100.779'$
 $L = 194.876'$

CURVE 40

P.I. = 7+85.597
 $\Delta = 6^\circ 21' 39''$
 $D_c = 10.75'$
 $R = 532.984'$
 $T = 29.6155'$
 $L = 59.170'$

CURVE 41

P.I. = 8+65.247
 $O_s = 8^\circ 03' 45''$
 $D_s = 10.75'$
 $LT = 100.104'$
 $ST = 50.055'$
 $L = 150'$

RAMP "N-D"

CURVE 42

P.I. = 3+26.916
 $\Delta = 16^\circ 30' 17''$
 $D_c = 3'$
 $R = 1909.859'$
 $T = 276.916'$
 $L = 550'$
 $SE = 0.044\%$
 $V = 50$ M.P.H.

CURVE 43

P.I. = 9+60.137
 $O_s = 6^\circ 11' 15''$
 $D_s = 8.25'$
 $LT = 100.0612'$
 $ST = 50.056'$
 $L = 150'$

CURVE 44

P.I. = 12+20.07
 $\Delta = 33^\circ 38' 50''$
 $D_c = 8.25'$
 $R = 694.495'$
 $T = 209.993'$
 $L = 407.845'$
 $SE = 0.06\%$
 $V = 45$ M.P.H.

RAMP "N-D"

CURVE 45

P.I. = 14+50.84
 $\Delta = 6^\circ 34' 33''$
 $D_c = 10'$
 $R = 572.958'$
 $T = 32.917'$
 $L = 65.761'$
 $SE = 0.06\%$
 $V = 40$ M.P.H.

CURVE 46

P.I. = 16+13.95
 $\Delta = 39^\circ 58' 46''$
 $D_c = 16'$
 $R = 358.099'$
 $T = 130.265'$
 $L = 249.873'$
 $SE = 0.06\%$
 $V = 30$ M.P.H.

RAMP "N-E"

CURVE 47

P.I. = 5+40.17
 $O_s = 5$

I-440

CURVE 58

P.I. = 458+67.520
N = 631,458.9530
E = 1,781,708.5703
Δ = 3°37'12"
DC = 0°40'00"
T = 271.5703
L = 543.000
R = 8574.367
PC = 455+95.930
N = 631,427.3720
E = 1,781,637.1670
CC = 461+38.930
N = 631,465.6521
E = 1,782,178.8650
SE = 0.021 FT/FT
LTRANS. = 225'

CURVE 59

P.I. = 462+69.488
N = 631,478.4868
E = 1,782,308.7902
Δ = 2°36'39"
DC = 1°
T = 130.5576
L = 261.07
R = 5729.578
PT = 464+00
N = 631,497.2262
E = 1,782,437.9960
SE = 0.027 FT/FT

RAMP C

CURVE 60

P.I. = 823+03.441
N = 631,602.5472
E = 1,782,989.9959
Δ = 11°14'28"
DC = 1°00'16"
T = 561.4014
L = 1119.1984
R = 5704.578
PC = 817+42.040
N = 631,521.9673
E = 1,782,434.4075
S.E. = .027'/1
LTRANS. = 225'

CURVE 61

P.I. = 827+61.245
N = 631,823.2584
E = 1,783,613.4919
Δ = 300'
OS = 1°30'24"
LT = 200.0072
ST = 100.0066
LC = 277.7708
XC = 277.7793
YC = 2.6273
DS = 1°00'16"
CS = 828+61.238
N = 631,789.8863
E = 1,783,519.2177
ST = 831+61.238
N = 631,874.9345
E = 1,783,800.2147
MAX.S.E. = .027'/1

RAMP C

CURVE 62

P.I. = 838+30.353
N = 632,134.7239
E = 1,784,424.8874
Δ = 300'
OS = 12°00'
LT = 200.461
ST = 100.420
LC = 277.416
XC = 278.687
YC = 20.878
DS = 8°00'
TS = 836+29.892
N = 632,062.8851
E = 1,784,237.7409
SC = 837+29.892
N = 632,150.4330
E = 1,784,524.0711
MAX.S.E. = .060'/1

CURVE 63

P.I. = 845+86.166
N = 632,255.0269
E = 1,785,172.2652
Δ = 85°00'
DC = 8°00'
T = 656.274
L = 1062.500
R = 716.197
S.E. = 0.06'/1

RAMP F

CURVE 64

P.I. = 942+03.298
N = 632,411.5349
E = 1,784,881.6657
Δ = 31°15'00"
DC = 6°30'00"
T = 246.5265
L = 480.7692
R = 881.473
S.E. = 0.06'/1

CURVE 65

P.I. = 945+37.817
N = 632,234.2168
E = 1,784,583.6209
Δ = 300'
OS = 9°45'00"
LT = 200.3042
ST = 100.2766
LC = 277.6141
XC = 277.1324
YC = 16.7818
DS = 6°30'00"
CS = 944+37.541
N = 632,285.4876
E = 1,784,667.7993
ST = 947+37.541
N = 632,162.4342
E = 1,784,376.6208
MAX.S.E. = .06'/1

RAMP J

CURVE 66

P.I. = 250+95.895
N = 632,858.9022
E = 1,784,916.5019
Δ = 300'
OS = 6°00'
LT = 200.115
ST = 100.105
LC = 277.854
XC = 277.671
YC = 10.464
DS = 4°00'
TS = 248+95.789
N = 633,045.7256
E = 1,784,988.2167
SC = 251+95.789
N = 632,769.708
E = 1,784,871.0552
MAX.S.E. = .05'/1

CURVE 67

P.I. = 256+45.410
N = 632,369.0848
E = 1,784,666.9275
Δ = 34°51'15"
DC = 4°00'
T = 449.6299
L = 871.3559
R = 1,432.394

CURVE 68

P.I. = 261+67.241
N = 632,109.7659
E = 1,784,182.1785
Δ = 300'
OS = 6°00'
LT = 200.115
ST = 100.105
LC = 277.854
XC = 277.671
YC = 10.464
DS = 4°00'
CS = 260+67.136
N = 632,156.9871
E = 1,784,270.4661
ST = 263+67.136
N = 632,034.3297
E = 1,783,776.8464
MAX.S.E. = .051'/1

RAMP G

CURVE 69

P.I. = 468+16.040
N = 631,532.0373
E = 1,782,852.1890
Δ = 8°14'52"
DC = 0°57'46"
T = 414.9008
L = 828.3688
R = 5754.578
PC = 464+01.139
N = 631,472.4851
E = 1,782,441.5844
PT = 472+29.508
N = 634,649.876
E = 1,783,250.0045
S.E. = .027'/1
LTRANS. = 175'

CURVE 70

P.I. = 488+61.808
N = 632,113.3342
E = 1,784,814.6065
Δ = 300'
OS = 12°00'
LT = 200.461
ST = 100.420
LC = 277.416
XC = 278.687
YC = 20.878
DS = 8°00'
TS = 486+60.847
N = 632,056.400
E = 1,784,622.4006
SC = 489+60.847
N = 632,161.2506
E = 1,784,902.8572
MAX.S.E. = .06'/1

RAMP H

CURVE 71

P.I. = 681+82.933
N = 631,850.8511
E = 1,784,183.5236
Δ = 300'
OS = 12°00'
LT = 200.461
ST = 100.420
LC = 277.416
XC = 278.687
YC = 20.878
DS = 8°00'
TS = 679+82.472
N = 631,804.0544
E = 1,783,988.6014
SC = 682+82.472
N = 631,853.4798
E = 1,784,283.7092
MAX.S.E. = .06'/1

CURVE 72

P.I. = 687+30.908
N = 631,865.2185
E = 1,784,732.1917
Δ = 64°6'15"
DC = 8°00'
T = 448.4361
L = 801.3030
R = 716.197
S.E. = 0.06'/1

RAMP H

CURVE 73

P.I. = 691+84.195
N = 631,377.9169
E = 1,784,984.7391
Δ = 300'
OS = 12°00'
LT = 200.461
ST = 100.420
LC = 277.416
XC = 278.687
YC = 20.878
DS = 8°00'
CS = 690+83.775
N = 631,467.0747
E = 1,784,988.5324
ST = 693+83.775
N = 631,184.6494
E = 1,785,037.9584
MAX.S.E. = .06'/1

"E-S" ROADWAY

CURVE 74











P.I. = STA. 234+89.92
Δ = 14°39'59.4" RT.
DC = 3°30'
L = 419.04
T = 210.67
RC = 1637.02
(N = 629,119.74
PI { E = 1,772,830.98
SE = .044 FT/FT.

TYPE	YEAR	PROJECT NO.	SHEET NO.
PAVING	1983	I-440-4(55)211	15

TENN. STATE HIGHWAY
File
No. 332
Date
Page
of

ALL SIGNS SHOWN WITH DESIGNATIONS ARE TO BE FABRICATED AS
DETAILED IN THE "MANUAL ON UNIFORM TRAFFIC CONTROL DEVICES"

TYPE	YEAR	PROJECT NO.	SHEET NO.
PAVING	1983	I-440-4(55)211	20

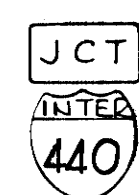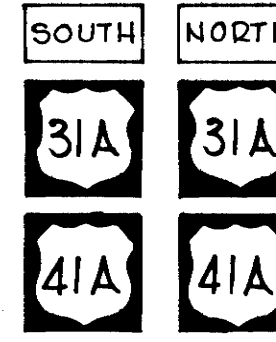 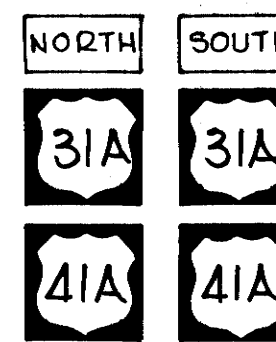 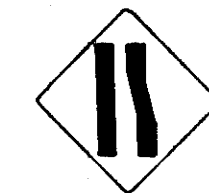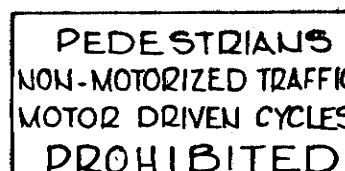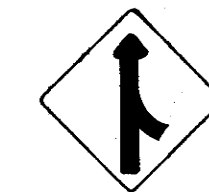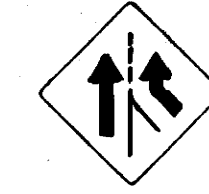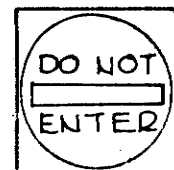SIGN NO.	LEGEND	SHEET NO.	SIZE				COPY				SHIELD	ARROW	SIGN FACE			STEEL DESIGN (BREAK-AWAY)					REMARKS	
			LENGTH	HEIGHT	RADIUS	BORDER WIDTH	CAPITAL	LOWER CASE	NUMERAL	SERIES			COPY	BACKGROUND	MATERIAL	SUPPORT TYPE	SUPPORT LENGTH	FOOTING	CONC. CU. YD.	REIN. STEEL LBS.		MINIMUM VERTICAL CLEARANCE
16	AS REQD  D10-4	G	12"	24"									WHITE (REF.)	GREEN (REF.)								SIGN#16 & 17 ARE NUMERICAL NO. 6
17		G																				
G2		8																				
G3		8																				
21	 M2-1	G	21"	15"							30"X24"		WHITE (REF.)	BLUE (REF.)	0.080" SHEET ALUMINUM	2" @ 3.12#/FT. (GALVANIZED)	h=12'-0"	TYPE 4 D=1'-0"	0.12	26.4	7'-0"	
51		G															h=12'-0"					
9	 M3-2	4	30"	15"							45"X36"		WHITE (REF.)	BLUE (REF.)	0.100" SHEET ALUMINUM (ANODIZED)	2 1/2" @ 3.98#/FT. (PAINTED)	h=14'-5"	TYPE 4 D=1'-0"	0.12	26.4	6'-0"	
57		7															h=15'-6"					
13	 M3-4	5	30"	15"							45"X36"		WHITE (REF.)	BLUE (REF.)	0.100" SHEET ALUMINUM (ANODIZED)	2 1/2" @ 3.98#/FT. (PAINTED)	h=14'-6"	TYPE 4 D=1'-0"	0.12	26.4	6'-0"	
59		7															h=15'-0"					
31	M3-3  M3-1 MG-1  MG-1 	G	24"	12'									BLACK	WHITE (REF.)	0.080" SHEET ALUMINUM (ANODIZED)	3" @ 4.83#/FT. (PAINTED)	h1=15'-6"	TYPE 4 D=1'-0"	0.12	26.4	7'-0"	
		30"	24'	h2=15'-6"																		
		30"	24'																			
		21"	15"																			
40	M3-1  M3-3 MG-1  MG-1 	G	24"	12'									BLACK	WHITE (REF.)	0.080" SHEET ALUMINUM (ANODIZED)	3" @ 4.83#/FT. (PAINTED)	h1=16'-6"	TYPE 4 D=1'-0"	0.12	26.4	5'-0"	
		30"	24'	h2=17'-0"																		
		30"	24'																			
		21"	15"																			
G4	 W4-2	8	48"	48"									BLACK	YELLOW (REF.)	0.100" SHEET ALUMINUM (ANODIZED)	33X5.7 (PAINTED)	h1=16'-0"	TYPE 5 D=1'-3"	0.18	50.1	6'-0"	
																	h2=16'-6"					
19A	 TN-21	G	36"	30"									BLACK	WHITE (REF.)	0.100" SHEET ALUMINUM (ANODIZED)	2" @ 3.12#/FT. (PAINTED)	h=11'-6"	TYPE 4 D=1'-0"	0.12	26.4	5'-0"	
32A		G															h=11'-6"					
39A		G															h=11'-6"					
52A		G															h=11'-6"					
2	 W4-1	3	48"	48"									BLACK	YELLOW (REF.)	0.100" SHEET ALUMINUM (ANODIZED)	33X5.7 (PAINTED)	h1=14'-3"	TYPE 5 D=1'-3"	0.18	50.1	6'-0"	
19		G															h2=14'-3"					
20		G															h3=14'-3"					
35		G															h4=14'-3"					
53		G															h5=14'-3"					
75		9															h6=14'-3"					
72		9															h7=14'-3"					
77		9															h8=14'-3"					
71		9															h9=14'-3"					
G	 W4-3	4	48"	48"									BLACK	YELLOW (REF.)	0.100" SHEET ALUMINUM (ANODIZED)	33X5.7 (PAINTED)	h1=14'-3"	TYPE 5 D=1'-3"	0.18	50.1	6'-0"	
73		9															h2=14'-3"					
75A		9															h3=14'-3"					
88		15															h4=14'-3"					
91		16															h5=14'-3"					
23	 25-1	G	30"	30"									WHITE (REF.)	WHITE (REF.) RED (REF.)	0.080" SHEET ALUMINUM (ANODIZED)	2" @ 3.12#/FT. (PAINTED)	h=11'-0"	TYPE 4 D=1'-0"	0.12	26.4	7'-0"	
26		G															h=11'-0"					
44		G															h=11'-0"					
46		G															h=11'-0"					
50		G															h=11'-0"					
25	 26-1(L)	G	36"	12"									BLACK	WHITE (REF.) BLACK	0.080" SHEET ALUMINUM (ANODIZED)							SIGN#25 MOUNTED UNDER SIGN# 23
28		G																				
43		G																				
47		G																				












SIGN#50 MOUNTED ON BACK OF SIGN #49
SIGN#25 MOUNTED UNDER SIGN# 23
SIGN#28 MOUNTED UNDER SIGN# 26
SIGN#43 MOUNTED UNDER SIGN# 44
SIGN#47 MOUNTED UNDER SIGN# 46

DEPARTMENT OF TRANSPORTATION
BUREAU OF HIGHWAYS

**SIGN
SCHEDULE**

ALL SIGNS SHOWN WITH DESIGNATIONS ARE TO BE FABRICATED AS
DETAILED IN THE "MANUAL ON UNIFORM TRAFFIC CONTROL DEVICES"

TYPE	YEAR	PROJECT NO.	SHEET NO.
PAVING	1983	I-440-4(55)211	21

  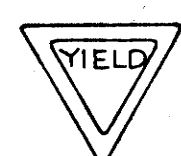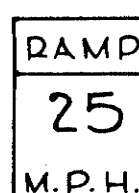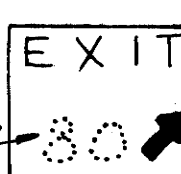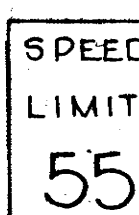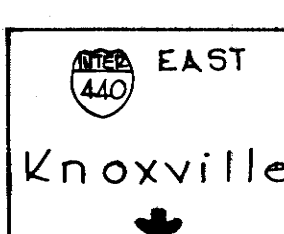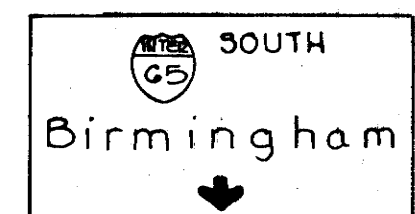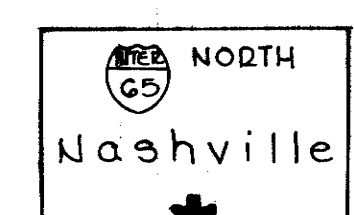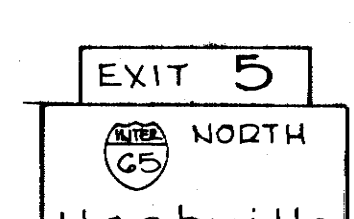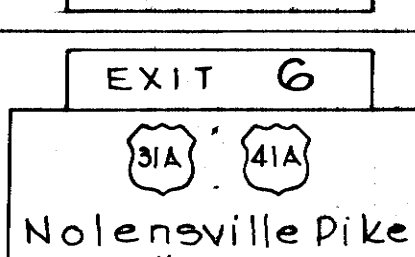SIGN NO.	LEGEND	SHEET NO.	SIZE				COPY				SHEILD	ARROW	SIGN FACE			STEEL DESIGN (BREAK-AWAY)					MINIMUM VERTICAL CLEARANCE	REMARKS	
			LENGTH	HEIGHT	RADIUS	BORDER WIDTH	CAPITAL	LOWER CASE	NUMERAL	SERIES			COPY	BACKGROUND	MATERIAL	SUPPORT TYPE	SUPPORT LENGTH	FOOTING	CONC. CU.YD.	REIN. STEEL LBS.			
24	 R6-1(2)	G	36"	12'									BLACK	WHITE (REF) BLACK	0.080" SHEET ALUMINUM (ANODIZED)								SIGN# 24 MOUNTED UNDER SIGN# 23
27		G																					SIGN# 27 MOUNTED UNDER SIGN# 26
45		G																					SIGN# 45 MOUNTED UNDER SIGN# 44
48		G																					SIGN# 48 MOUNTED UNDER SIGN# 46
29	 R1-1a	G	36"	24"									WHITE (REF)	RED (REF)	0.080" SHEET ALUMINUM (ANODIZED)	2" @ 3.12#/FT. (PAINTED)	h=10'-0"	TYPE 4 D=1'-0"	0.12	26.4	7'-0"		
30		G															h=10'-0"				5'-0"		
41		G															h=10'-0"						
42		G															h=10'-0"						
49	 R1-2	G	36" X 36" X 36"										RED (REF)	WHITE (REF)	0.080" SHEET ALUMINUM (ANODIZED)	2" @ 3.12#/FT. (PAINTED)	h=11'-0"	TYPE 4 D=1'-0"	0.12	26.4	7'-0"		
20A		G	6'-0"	5'-0"	6"	2"	12"			'E'		TYPE 'F' @ 45°	WHITE (REF)	GREEN (REF)	5-12" ALUM. EXTRUSIONS (ANODIZED)	54 X 7.7 (PAINTED)	h1=14'-3" h2=14'-3"	TYPE 5 D=1'-3"	0.18	50.1	5'-0"		
32		G															h1=14'-3" h2=14'-3"						
39		G															h1=14'-3" h2=14'-3"						
46A		G															h1=14'-3" h2=14'-3"						
33	 W13-3	G	3'-0"	4'-0"									BLACK	YELLOW (REF)	0.100" SHEET ALUMINUM (ANODIZED)	53 X 5.7 (PAINTED)	h1=15'-3" h2=13'-3"	TYPE 5 D=1'-3"	0.18	50.1	5'-0"		
38		G															h1=15'-3" h2=13'-3"						
18		G	6'-0"	5'-0"	6"	2"	12"		18"	'E'		TYPE 'F' @ 45°	WHITE (REF)	GREEN (REF)	5-12" ALUM. EXTRUSIONS (ANODIZED)	54 X 7.7 (PAINTED)	h1=15'-3" h2=15'-3"	TYPE 5 D=1'-3"	0.18	50.1	7'-0"		
54		G															h1=16'-3" h2=16'-3"						
4	 AS REQD 2	3	6'-0"	5'-0"	6"	2"	12"		18"	'E'		TYPE 'F' @ 45°	WHITE (REF)	GREEN (REF)	5-12" ALUM. EXTRUSIONS	54 X 7.7 (GALVANIZED)	h1=16'-3" h2=16'-3"	TYPE 5 D=1'-3"	0.18	50.1	7'-0"	SIGN# 4 IS NUMERAL NO. 80	
80		11															h1=16'-3" h2=16'-3"				SIGNS# 70# 80 ARE NUMERAL NO. 53		
70		9																					
11		5																					
12	 R2-1	5	48"	60"									BLACK	WHITE (REF)	0.100" SHEET ALUMINUM (ANODIZED)	53 X 5.7 (PAINTED)	h1=14'-0" h2=13'-3"	TYPE 5 D=1'-3"	0.18	50.1	6'-0"		
56		7															h1=14'-0" h2=14'-0"						
60		7															h1=16'-0" h2=16'-3"						
		7															h1=16'-3" h2=15'-3"						
1		3	12'-0"	9'-0"	12"	2"	12"	12"		'E'	45" X 36"		WHITE (REF)	GREEN (REF)	9-12" ALUM. EXTRUSIONS							OVERHEAD STRUCTURE	
3		3																				9-12" ALUM. EXTRUSIONS (ANODIZED)	OVERHEAD STRUCTURE
5		4	15'-0"	9'-0"	12"	2"	12"	12"		'E'	36" X 36"	TYPE 'H'	WHITE (REF)	GREEN (REF)	9-12" ALUM. EXTRUSIONS (ANODIZED)							OVERHEAD STRUCTURE	
			12'-0"	9'-0"	12"	2"	12"	12"		'E'	36" X 36"		WHITE (REF)	GREEN (REF)	9-12" ALUM. EXTRUSIONS (ANODIZED)								
7	 	4	8'-0"	2'-0"	6" TOP ONLY	2"	10"		15"	'E'	36" X 36"	TYPE 'H'	WHITE (REF)	GREEN (REF)	2-12" ALUM. EXTRUSIONS (ANODIZED)							OVERHEAD STRUCTURE	
			15'-0"	9'-0"	12"	2"	10"	12"		'E'					9-12" ALUM. EXTRUSIONS (ANODIZED)								
			8'-0"	2'-0"	6" TOP ONLY	2"	10"		15"	'E'					2-12" ALUM. EXTRUSIONS (ANODIZED)								
			12'-0"	9'-0"	12"	2"	10"	12"		'E'					9-12" ALUM. EXTRUSIONS (ANODIZED)								
61		7	9'-0"	2'-0"	6" TOP ONLY	2"	10"		15"	'E'	45" X 36"		WHITE (REF)	GREEN (REF)	2-12" ALUM. EXTRUSIONS (ANODIZED)							BRIDGE MOUNT	
			20'-0"	9'-0"	12"	2"	10"	12"	10"/10"	'E'					9-12" ALUM. EXTRUSIONS (ANODIZED)								

332
PLANS
DWG

ALL SIGNS SHOWN WITH DESIGNATIONS ARE TO BE FABRICATED AS
DETAILED IN THE "MANUAL ON UNIFORM TRAFFIC CONTROL DEVICES"

TYPE	YEAR	PROJECT NO.	SHEET NO.
PAVING	1983	I-440-4(55)211	22

SIGN NO.	LEGEND	SHEET NO.	SIZE				COPY				SHEILD	ARROW	SIGN FACE			STEEL DESIGN (BREAK-AWAY)					REMARKS	
			LENGTH	HEIGHT	RADIUS	BORDER WIDTH	CAPITAL	LOWER CASE	NUMERAL	SERIES			COPY	BACKGROUND	MATERIAL	SUPPORT TYPE	SUPPORT LENGTH	FOOTING	CONC. CU.YD.	REIN. STEEL LBS.		MINIMUM VERTICAL CLEARANCE
55		6	8'-0"	2'-0"	0"	2"	10"		15"	"E"	45" X 36"	TYPE "G" @ 45°	WHITE (REF.)	GREEN (REF.)	2-12" ALUM. EXTRUSIONS (ANODIZED) 9-12" ALUM. EXTRUSIONS (ANODIZED)	WG X 20 (PAINTED)	h1= 21'-0" h2= 18'-3"	TYPE G E= 5'-0"	0.23	63.4	7'-0"	USE AUXILIARY SUPPORTS ON EXIT PANEL. SEE DETAIL ON SHEET NO. 27
8		4	8'-0"	2'-0"	0"	2"	10"		15"	"E"	45" X 36"	TYPE "H"	WHITE (REF.)	GREEN (REF.)	2-12" ALUM. EXTRUSIONS (ANODIZED) 12-12" ALUM. EXTRUSIONS (ANODIZED)							CANTILEVER STRUCTURE
14		5	8'-0"	2'-0"	0"	2"	10"		15"	"E"	45" X 36"	TYPE "H"	WHITE (REF.)	GREEN (REF.)	2-12" ALUM. EXTRUSIONS (ANODIZED) 10-12" ALUM. EXTRUSIONS (ANODIZED)							BRIDGE MOUNT
15		5	13'-0"	9'-0"	12"	2"	12"		10"/10"	"E"	45" X 36"		WHITE (REF.)	GREEN (REF.)	9-12" ALUM. EXTRUSIONS (ANODIZED)							BRIDGE MOUNT
			8'-0"	2'-0"	0"	2"	10"		15"	"E"					2-12" ALUM. EXTRUSIONS (ANODIZED)							
			15'-0"	11'-0"	12"	2"	10"	12"	10"/10"	"E"	36" X 36"		WHITE (REF.)	GREEN (REF.)	11-12" ALUM. EXTRUSIONS (ANODIZED)							
22		6	12'-0"	9'-0"	12"	2"	12"	12"		"E"	45" X 36"		WHITE (REF.)	GREEN (REF.)	9-12" ALUM. EXTRUSIONS (ANODIZED)							CANTILEVER STRUCTURE
			14'-0"	7'-0"	9"	2"	12"			"E"	45" X 36"	TYPE "G" @ 45°	WHITE (REF.)	GREEN (REF.)	7-12" ALUM. EXTRUSIONS (ANODIZED)							
34		6	14'-0"	7'-0"	9"	2"	12"			"E"	45" X 36"	TYPE "G" @ 45°	WHITE (REF.)	GREEN (REF.)	7-12" ALUM. EXTRUSIONS (ANODIZED)							CANTILEVER STRUCTURE
37		6	15'-0"	7'-0"	9"	2"	10"	12"		"E"	45" X 36"	TYPE "G" @ 45°	WHITE (REF.)	GREEN (REF.)	7-12" ALUM. EXTRUSIONS (ANODIZED)							CANTILEVER STRUCTURE
52		6	12'-0"	9'-0"	12"	2"	12"			"E"	45" X 36"		WHITE (REF.)	GREEN (REF.)	9-12" ALUM. EXTRUSIONS (ANODIZED)							CANTILEVER STRUCTURE
			15'-0"	7'-0"	9"	2"	10"	12"		"E"	45" X 36"	TYPE "G" @ 45°	WHITE (REF.)	GREEN (REF.)	7-12" ALUM. EXTRUSIONS (ANODIZED)							
68		9	13'-0"	9'-0"	12"	2"	10"			"E"	45" X 36"	TYPE "H" @ 45°	WHITE (REF.)	GREEN (REF.)	9-12" ALUM. EXTRUSIONS							EXISTING OVERHEAD STRUCTURE BUILT UNDER PROJ. NO. I-24-1 (55) 51
70		9	20'-0"	9'-0"	12"	2"	10"	12"		"E"	36" X 36"		WHITE (REF.)	GREEN (REF.)	9-12" ALUM. EXTRUSIONS (ANODIZED)	W10 X 33 (PAINTED)	h1= 21'-0" h2= 27'-0"	TYPE G E= 5'-0"	0.49	154.0	7'-0"	

ALL SIGNS SHOWN WITH DESIGNATIONS ARE TO BE FABRICATED AS
DETAILED IN THE "MANUAL ON UNIFORM TRAFFIC CONTROL DEVICES"

TYPE	YEAR	PROJECT NO.	SHEET NO.
PAVING	1983	I-440-4(55)211	23

DEV. 3-8-84; TOP SIGN (LEFT
SIGN ON STRUCTURE) ON
OVERHEAD SIGN NO. 78
DELETED.

SIGN NO.	LEGEND	SHEET NO.	SIZE				COPY				SHIELD	ARROW	SIGN FACE			STEEL DESIGN (BREAK-AWAY)					REMARKS
			LENGTH	HEIGHT	RADIUS	BORDER WIDTH	CAPITAL	LOWER CASE	NUMERAL	SERIES			COPY	BACKGROUND	MATERIAL	SUPPORT TYPE	SUPPORT LENGTH	FOOTING	CONC. CU YD.	REIN. STEEL LBS.	
65		8	12'-0"	13'-0"	12"	2"	12"	12"		"E"	36" X 36"	TYPE "H"	WHITE (REF.)	GREEN (REF.)	13-12" ALUM. EXTRUSIONS (ANODIZED)						BRIDGE MOUNT
			10'-0"	9'-0"	12"	2"	12"	12"		"E"	36" X 36"		WHITE (REF.)	GREEN (REF.)	9-12" ALUM. EXTRUSIONS (ANODIZED)						
67		8	12'-0"	13'-0"	12"	2"	12"	12"		"E"	36" X 36"	TYPE "H" @ 45°	WHITE (REF.)	GREEN (REF.)	13-12" ALUM. EXTRUSIONS (ANODIZED)						OVERHEAD STRUCTURE
			10'-0"	9'-0"	12"	2"	12"	12"		"E"	36" X 36"		WHITE (REF.)	GREEN (REF.)	9-12" ALUM. EXTRUSIONS (ANODIZED)						
69		9	28'-0"	9'-0"	12"	2"	12"	12"		"E"	36" X 36"	TYPE "H"	WHITE (REF.)	GREEN (REF.)	9-12" ALUM. EXTRUSIONS						OVERHEAD STRUCTURE
			9'-0"	2'-0"	6" TOP ONLY	2"	10"		15"	"E"	45" X 36"		WHITE (REF.)	GREEN (REF.)	2-12" ALUM. EXTRUSIONS						
			15'-0"	7'-0"	9"	2"	10"			"E"	45" X 36"		WHITE (REF.)	GREEN (REF.)	7-12" ALUM. EXTRUSIONS						
74		9	12'-0"	13'-0"	12"	2"	12"	12"		"E"	36" X 36"	TYPE "H" @ 45°	WHITE (REF.)	GREEN (REF.)	13-12" ALUM. EXTRUSIONS						EXISTING CANTILEVER STRUCTURE BUILT UNDER PROJ. NO. I-24-1(55)51
			20'-0"	9'-0"	12"	2"	12"	12"		"E"	36" X 36"		WHITE (REF.)	GREEN (REF.)	9-12" ALUM. EXTRUSIONS						
78		10	9'-0"	2'-0"	6" TOP ONLY	2"	10"		15"	"E"	45" X 36"				2-12" ALUM. EXTRUSIONS						EXISTING OVERHEAD STRUCTURE BUILT UNDER PROJ. I-24-1(55)51
			13'-0"	9'-0"	12"	2"	10"		10'/10"	"E"			WHITE (REF.)	GREEN (REF.)	9-12" ALUM. EXTRUSIONS						
83		13	9'-0"	2'-0"	6" TOP ONLY	2"	10"		15"	"E"	45" X 36"				2-12" ALUM. EXTRUSIONS						EXISTING OVERHEAD STRUCTURE BUILT UNDER PROJ. I-24-1(55)51
			13'-0"	9'-0"	12"	2"	10"		15" 10'/10"	"E"			WHITE (REF.)	GREEN (REF.)	9-12" ALUM. EXTRUSIONS						
79		10	9'-0"	2'-0"	6" TOP ONLY	2"	10"		15"	"E"	45" X 36"				2-12" ALUM. EXTRUSIONS						EXISTING CANTILEVER STRUCTURE BUILT UNDER PROJ. I-24-1(55)51
82		11	13'-0"	9'-0"	12"	2"	10"			"E"			WHITE (REF.)	GREEN (REF.)	9-12" ALUM. EXTRUSIONS						

DEPARTMENT OF TRANSPORTATION
BUREAU OF HIGHWAYS

SIGN
SCHEDULE

ALL SIGNS SHOWN WITH DESIGNATIONS ARE TO BE FABRICATED AS DETAILED IN THE "MANUAL ON UNIFORM TRAFFIC CONTROL DEVICES"

SIGN NO.	LEGEND	SHEET NO.	SIZE				COPY				SHEILD	ARROW	SIGN FACE			STEEL DESIGN (BREAK-AWAY)					REMARKS
			LENGTH	HEIGHT	RADIUS	BORDER WIDTH	CAPITAL	LOWER CASE	NUMERAL	SERIES			COPY	BACKGROUND	MATERIAL	SUPPORT TYPE	SUPPORT LENGTH	FOOTING	CONC. CU. YD.	REIN. STEEL LBS.	
81		11	9'-0"	2'-0"	6" TOP ONLY	2"	10"		15"	"E"	45" X 36"	TYPE "G" @ 45°	WHITE (REF.)	GREEN (REF.)	2-12" ALUM. EXTRUSIONS 7-12" ALUM. EXTRUSIONS						EXISTING OVERHEAD STRUCTURE BUILT UNDER PROJ. I-24-I(55)51
87		15	28'-0"	9'-0"			12"			"E"	36" X 36"	TYPE "H"	WHITE (REF.)	GREEN (REF.)	9'-12" ALUM. EXTRUSIONS						OVERHEAD STRUCTURE (MEDIAN FOOTING EXISTING, BUILT UNDER PROJ. NO. I-65-2(58)80)
90		15	9'-0"	2'-0"	6" TOP ONLY	2"	10"		15"	"E"	45" X 36"	TYPE "H"	WHITE (REF.)	GREEN (REF.)	2-12" ALUM. EXTRUSIONS 9-12" ALUM. EXTRUSIONS						EXISTING OVERHEAD STRUCTURE FOR MOUNTING DETAILS SEE SHEET NO. 39
92		16	9'-0"	2'-0"	6" TOP ONLY	2"	10"		15"	"E"	45" X 36"	TYPE "H"	WHITE (REF.)	GREEN (REF.)	2-12" ALUM. EXTRUSIONS 9-12" ALUM. EXTRUSIONS						EXISTING OVERHEAD STRUCTURE FOR MOUNTING DETAILS SEE SHEET NO. 39
56		6	34'-0"	13'-0"			12"			"E"	36" X 36"	SEE SHEET NO. 26 FOR DETAILS	WHITE (REF.)	GREEN (REF.)	13-12" ALUM. EXTRUSIONS (ANODIZED)						BRIDGE MOUNT
58		7	34'-0"	11'-0"			12"			"E"	36" X 36"	SEE SHEET NO. 26 FOR DETAILS	WHITE (REF.)	GREEN (REF.)	11-12" ALUM. EXTRUSIONS (ANODIZED)						BRIDGE MOUNT
84		14 FUTURE	9'-0"	2'-0"	6" TOP ONLY	2"	10"		15"	"E"	36" X 36"	SEE SHEET NO. 26 FOR DETAILS	WHITE (REF.)	GREEN (REF.)	2-12" ALUM. EXTRUSIONS 12-12" ALUM. EXTRUSIONS						OVERHEAD STRUCTURE
85		14 FUTURE	9'-0"	2'-0"	6" TOP ONLY	2"	10"		15"	"E"	36" X 36"	SEE SHEET NO. 26 FOR DETAILS	WHITE (REF.)	GREEN (REF.)	2-12" ALUM. EXTRUSIONS 10-12" ALUM. EXTRUSIONS						EXISTING OVERHEAD STRUCTURE FOR MOUNTING DETAILS SEE SHEET NO. 39
94		17 FUTURE	9'-0"	2'-0"	6" TOP ONLY	2"	10"		15"	"E"	36" X 36"	SEE SHEET NO. 26 FOR DETAILS	WHITE (REF.)	GREEN (REF.)	2-12" ALUM. EXTRUSIONS 12-12" ALUM. EXTRUSIONS						BRIDGE MOUNT
93		17 FUTURE	9'-0"	2'-0"	6" TOP ONLY	2"	10"		15"	"E"	36" X 36"	SEE SHEET NO. 26 FOR DETAILS	WHITE (REF.)	GREEN (REF.)	2-12" ALUM. EXTRUSIONS 10-12" ALUM. EXTRUSIONS						OVERHEAD STRUCTURE (MEDIAN FOOTING EXISTING, BUILT UNDER PROJ. I-65-2(58)80)

TYPE	YEAR	PROJECT NO.	SHEET NO.
PAVING	1983	I-440-4(55)211	24

REV. 2/14/85: REMOVED LANE LINES FROM DIRECTIONAL ARROW ON SIGN NOS. 84 AND 85.

-- ALL SIGNS SHOWN WITH DESIGNATIONS ARE TO BE FABRICATED AS DETAILED IN THE "MANUAL ON UNIFORM TRAFFIC CONTROL DEVICES"

TYPE	YEAR	PROJECT NO.	SHEET NO.
PAVING	1983	I-440-4(55)211	25






SIGN NO.	LEGEND	SHEET NO.	SIZE				COPY				SHIELD	ARROW	SIGN FACE			STEEL DESIGN (BREAK-AWAY)					REMARKS	
			LENGTH	HEIGHT	RADIUS	BORDER WIDTH	CAPITAL	LOWER CASE	NUMERAL	SERIES			COPY	BACKGROUND	MATERIAL	SUPPORT TYPE	SUPPORT LENGTH	FOOTING	CONC. CU. YD.	REIN. STEEL LBS.		MINIMUM VERTICAL CLEARANCE
X10	LANE ENDS 500 FT ↓	5	8'-0"	9'-0"	12"	2"	12" 12" 12"		12"	"E" "E" "E"	36" X 36"	TYPE "H"	BLACK	YELLOW (REF.)	3-12" ALUM. EXTRUSIONS (ANODIZED)						OVERHEAD STRUCTURE	
	8'-0"		2'-0"	0' TOP ONLY	2"	10" 12"		15"	"E" "E"	WHITE (REF.)			GREEN (REF.)	2-12" ALUM. EXTRUSIONS (ANODIZED)								
	8'-0"		2'-0"	0' TOP ONLY	2"	10" 12"		15"	"E" "E"	WHITE (REF.)			GREEN (REF.)	2-12" ALUM. EXTRUSIONS (ANODIZED)								
	12'-0"		9'-0"	12"	2"	10" 12"		12"	"E"	WHITE (REF.)			GREEN (REF.)	3-12" ALUM. EXTRUSIONS (ANODIZED)								
X11A	Entering Four-Forty Pkwy	4	17'-0"	5'-0"	9"	2"	13.33"	10"		"E"			WHITE (REF.)	BROWN (REF.)	3-12" ALUM. EXTRUSIONS (ANODIZED)						CANTILEVER STRUCTURE	
X11B	8	13.33"					10"	"E"												BRIDGE MOUNT		
X12A	Entering Four-Forty Pkwy	6	10'-0"	3'-0"	3"	1"	8" 8"	6" 6"					WHITE (REF.)	BROWN (REF.)	3-12" ALUM. EXTRUSIONS (ANODIZED)	33 X 3.7 (PAINTED)	h1= 11'-3" h2= 10'-3" h1= 11'-3" h2= 10'-3" h1= 11'-3" h2= 10'-3" h1= 11'-3" h2= 10'-3"	TYPE 5 D= 1'-3"	0.18	50.1	7'-0"	
X12B		6																				
X12C		6																				
X12D		6																				

DEPARTMENT OF TRANSPORTATION
BUREAU OF HIGHWAYS



SIGN SCHEDULE

TYPE	YEAR	PROJECT NO.	SHEET NO.
PAVING	1983	I-440-4(55)211	20


REV. 2/14/85: REMOVED LAINE LINES FROM DIRECTIONAL ARROW ON SIGN NOS. 84 AND 85.

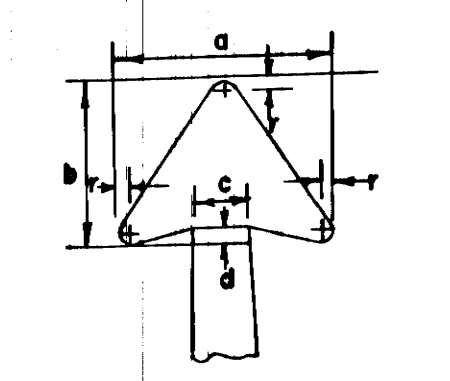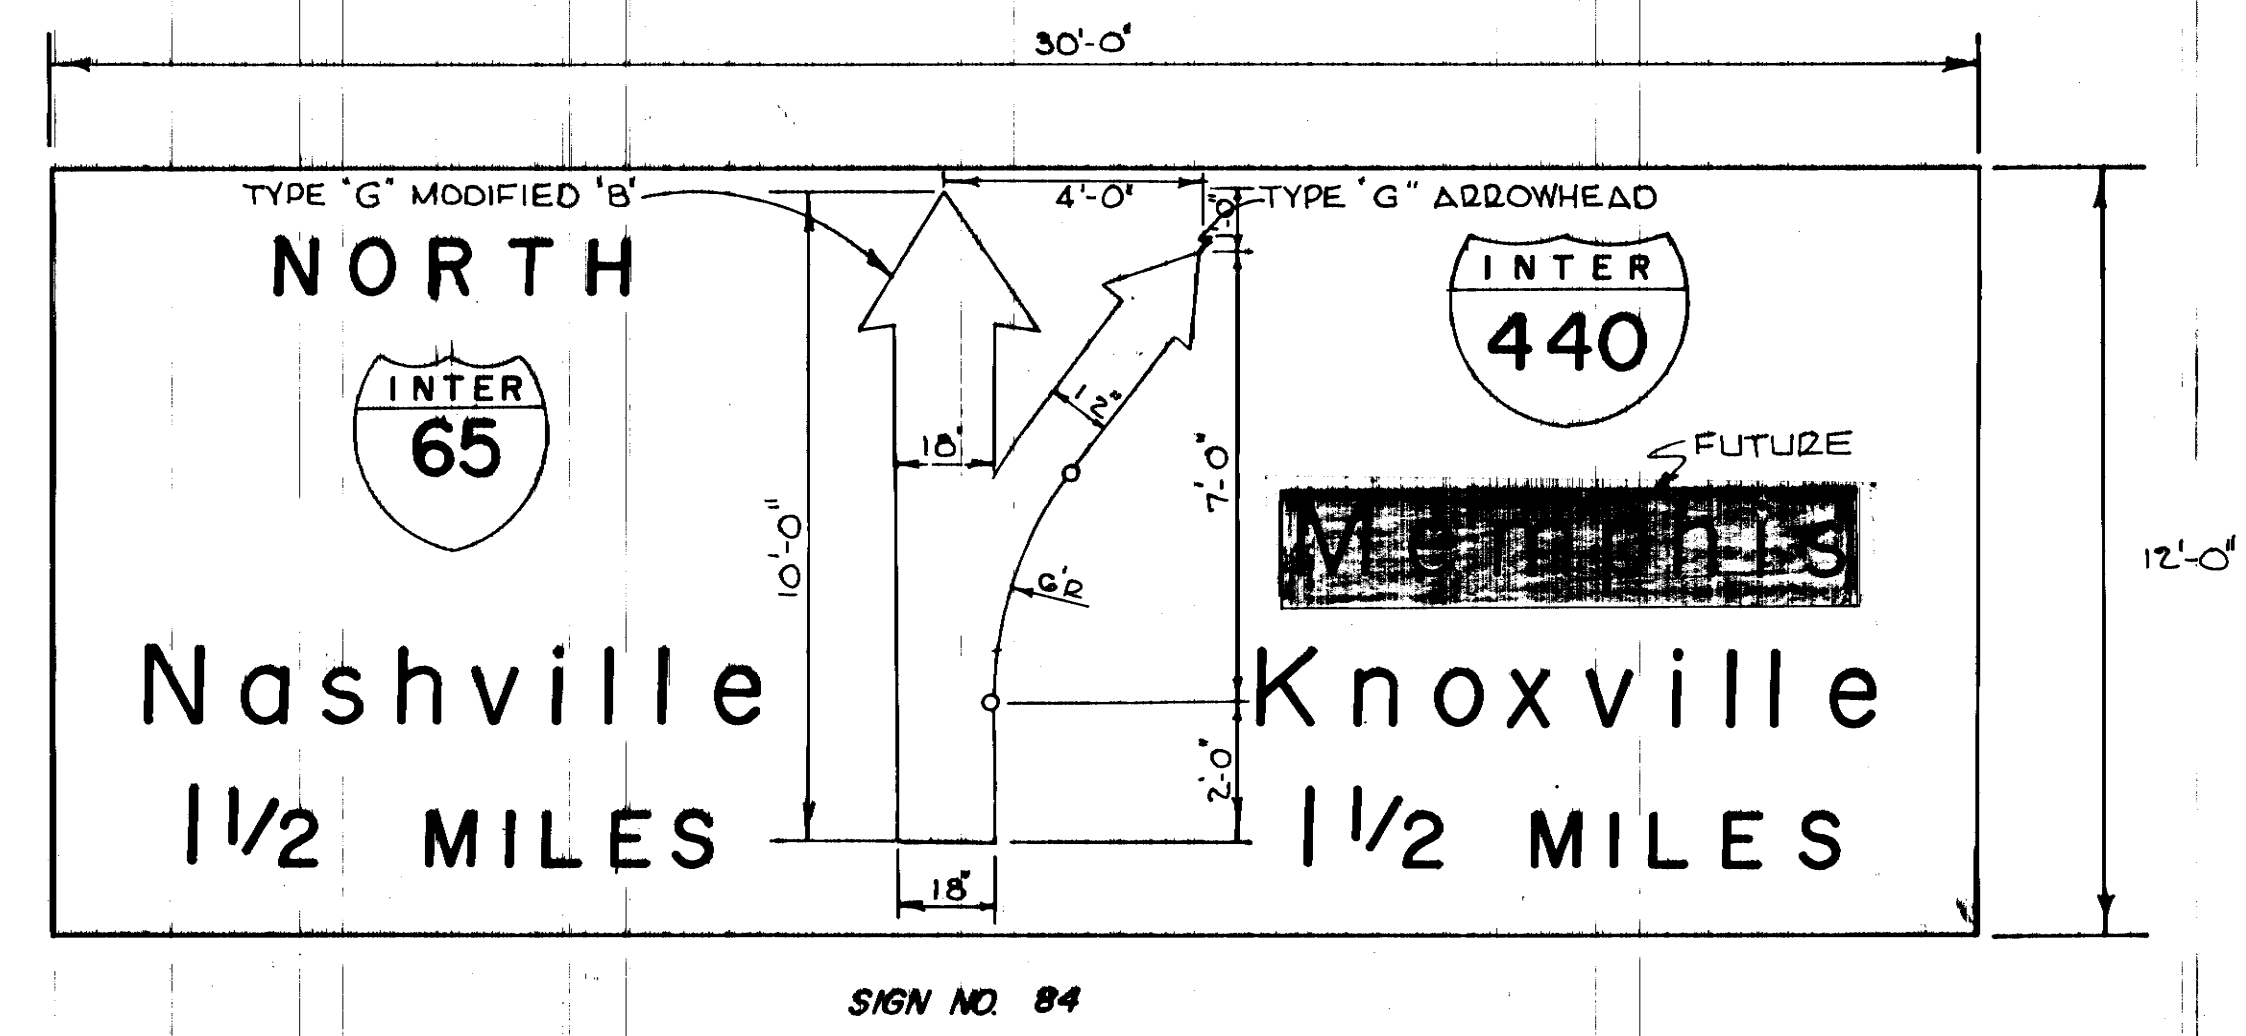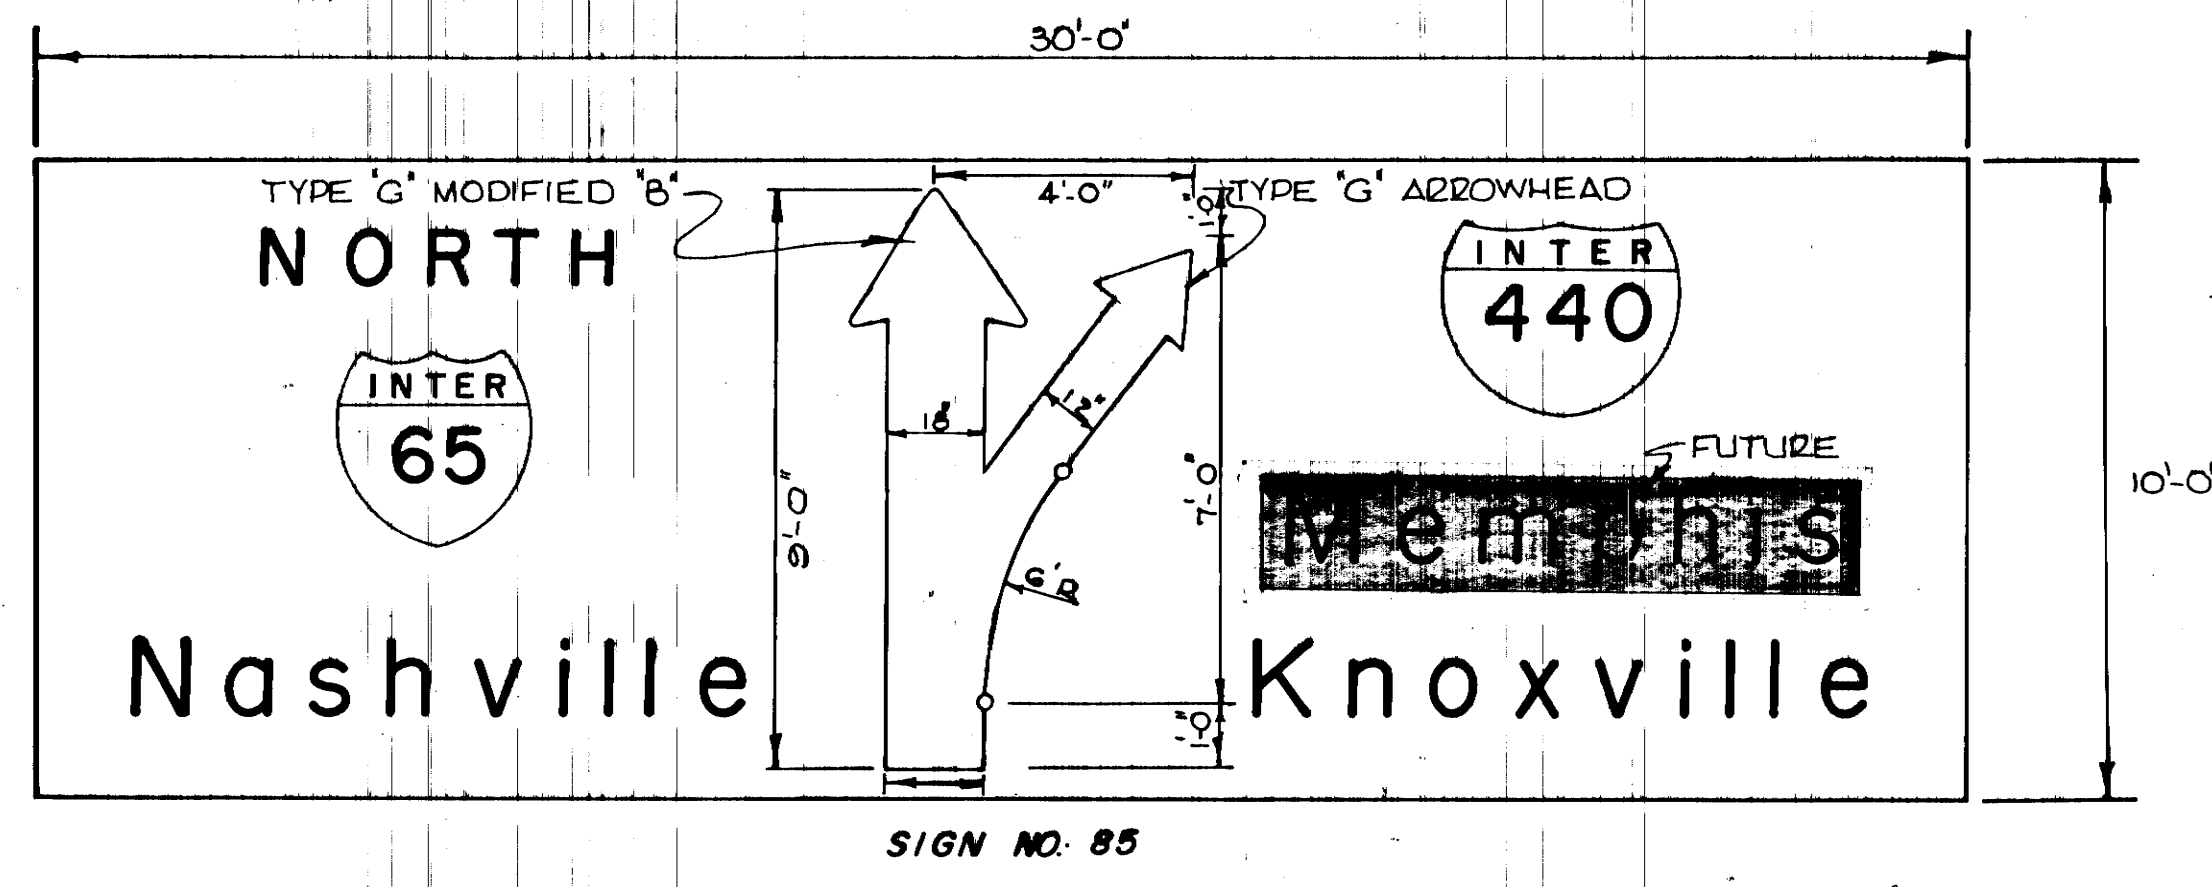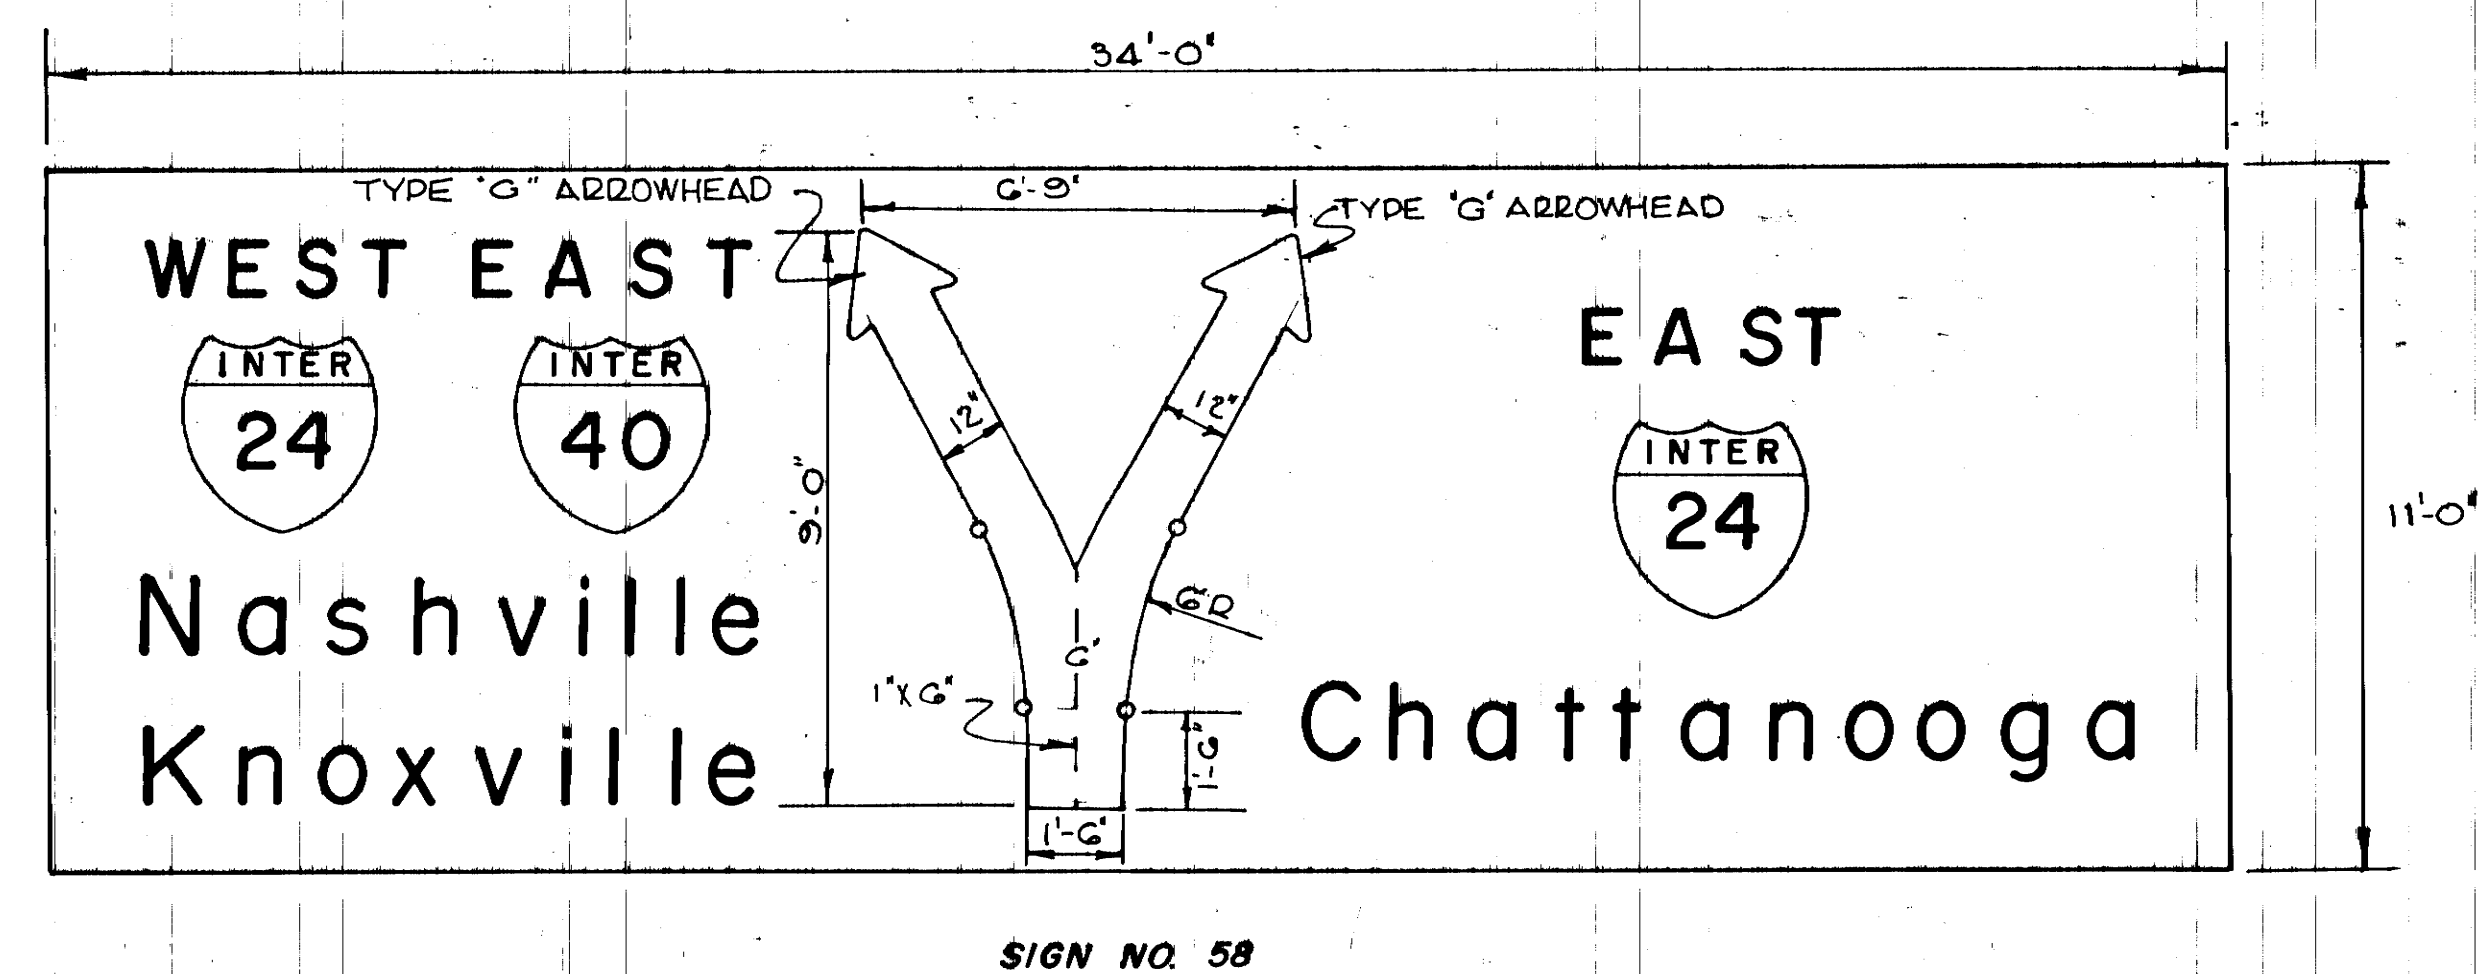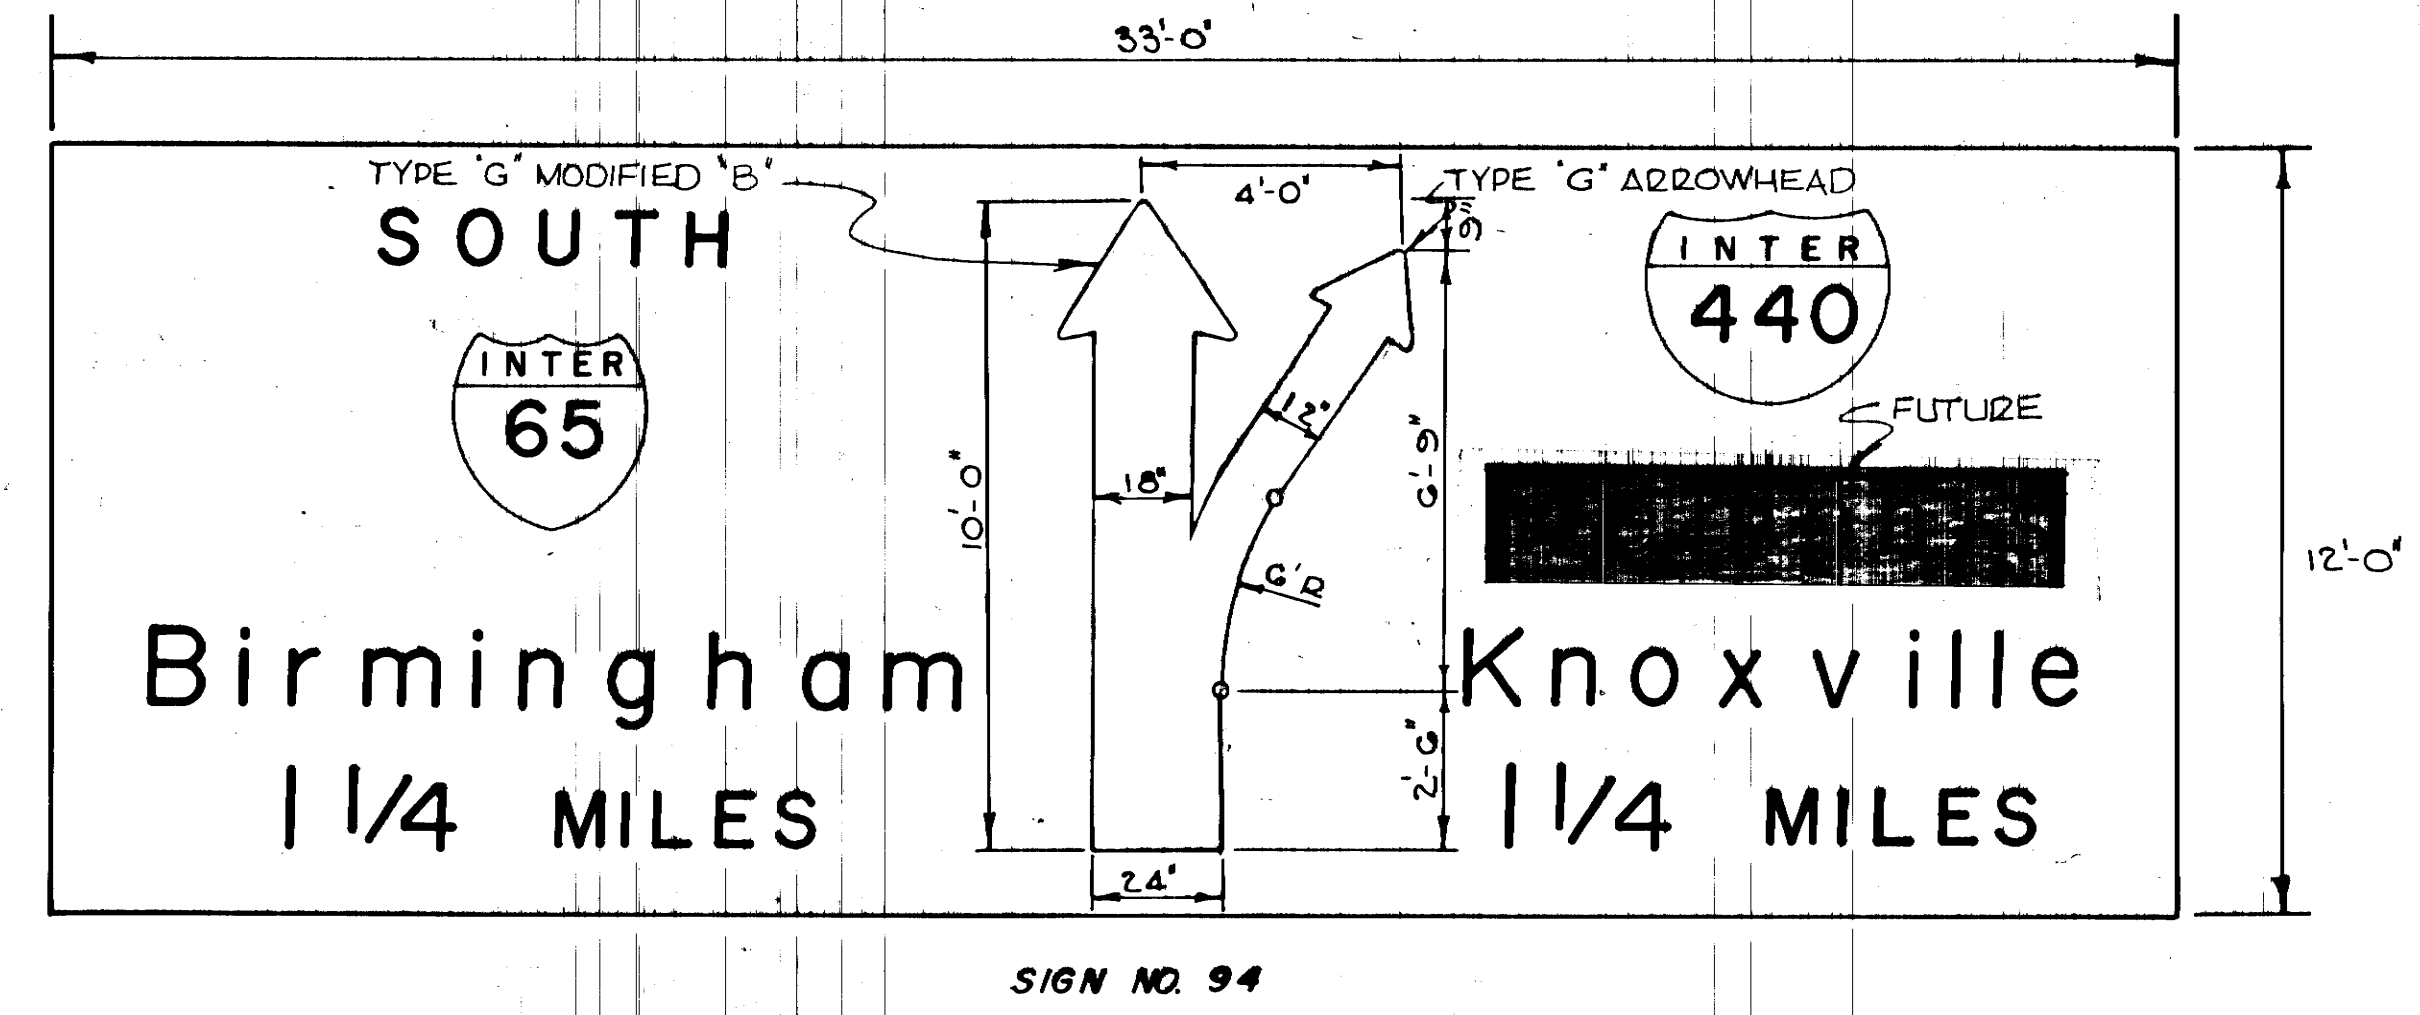


ARROWHEAD	ARROW DIMENSIONS IN INCHES				
'G'	22-1/4	17	5-3/8	1-3/4	1
'G' MODIFIED 'B'	33-3/8	25-1/2	8-1/16	2-5/8	1-1/2

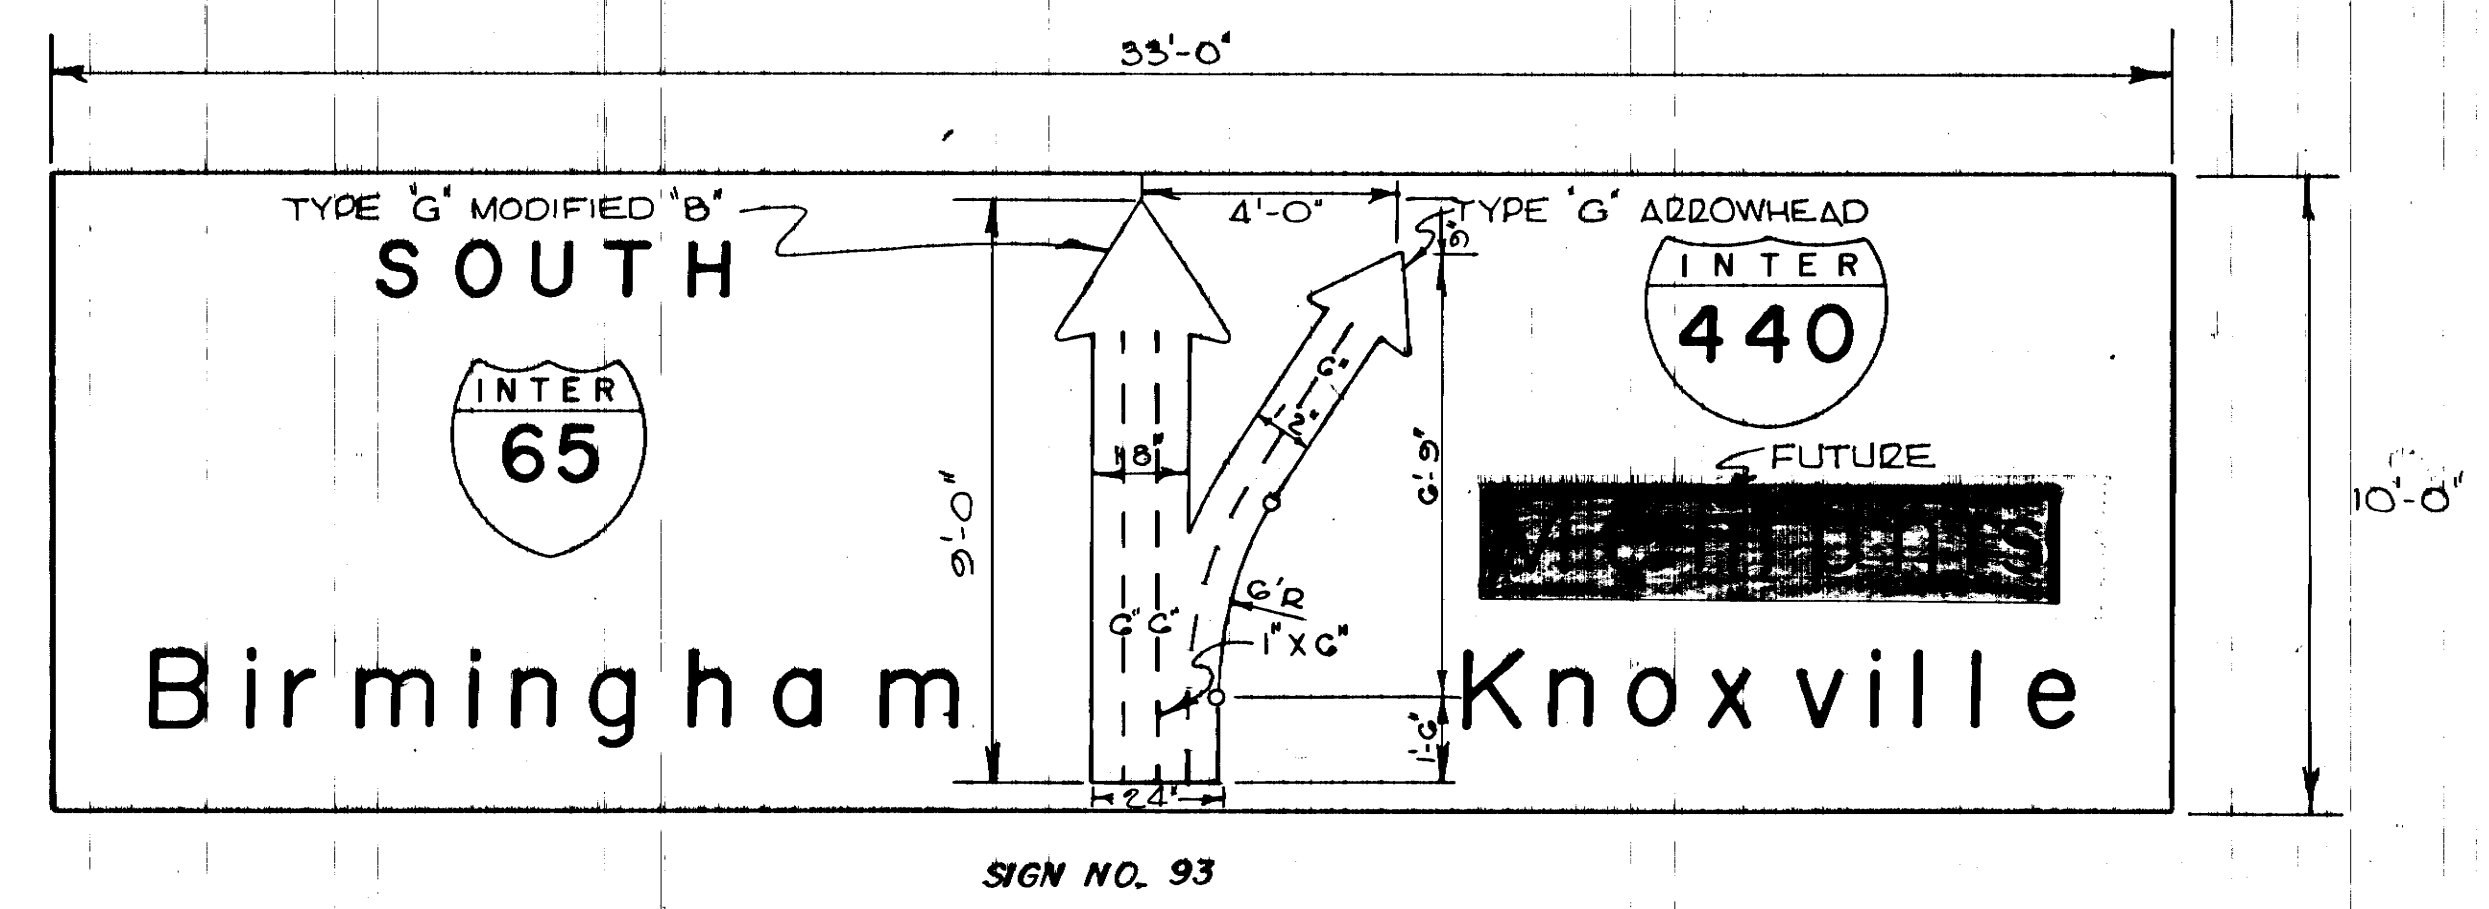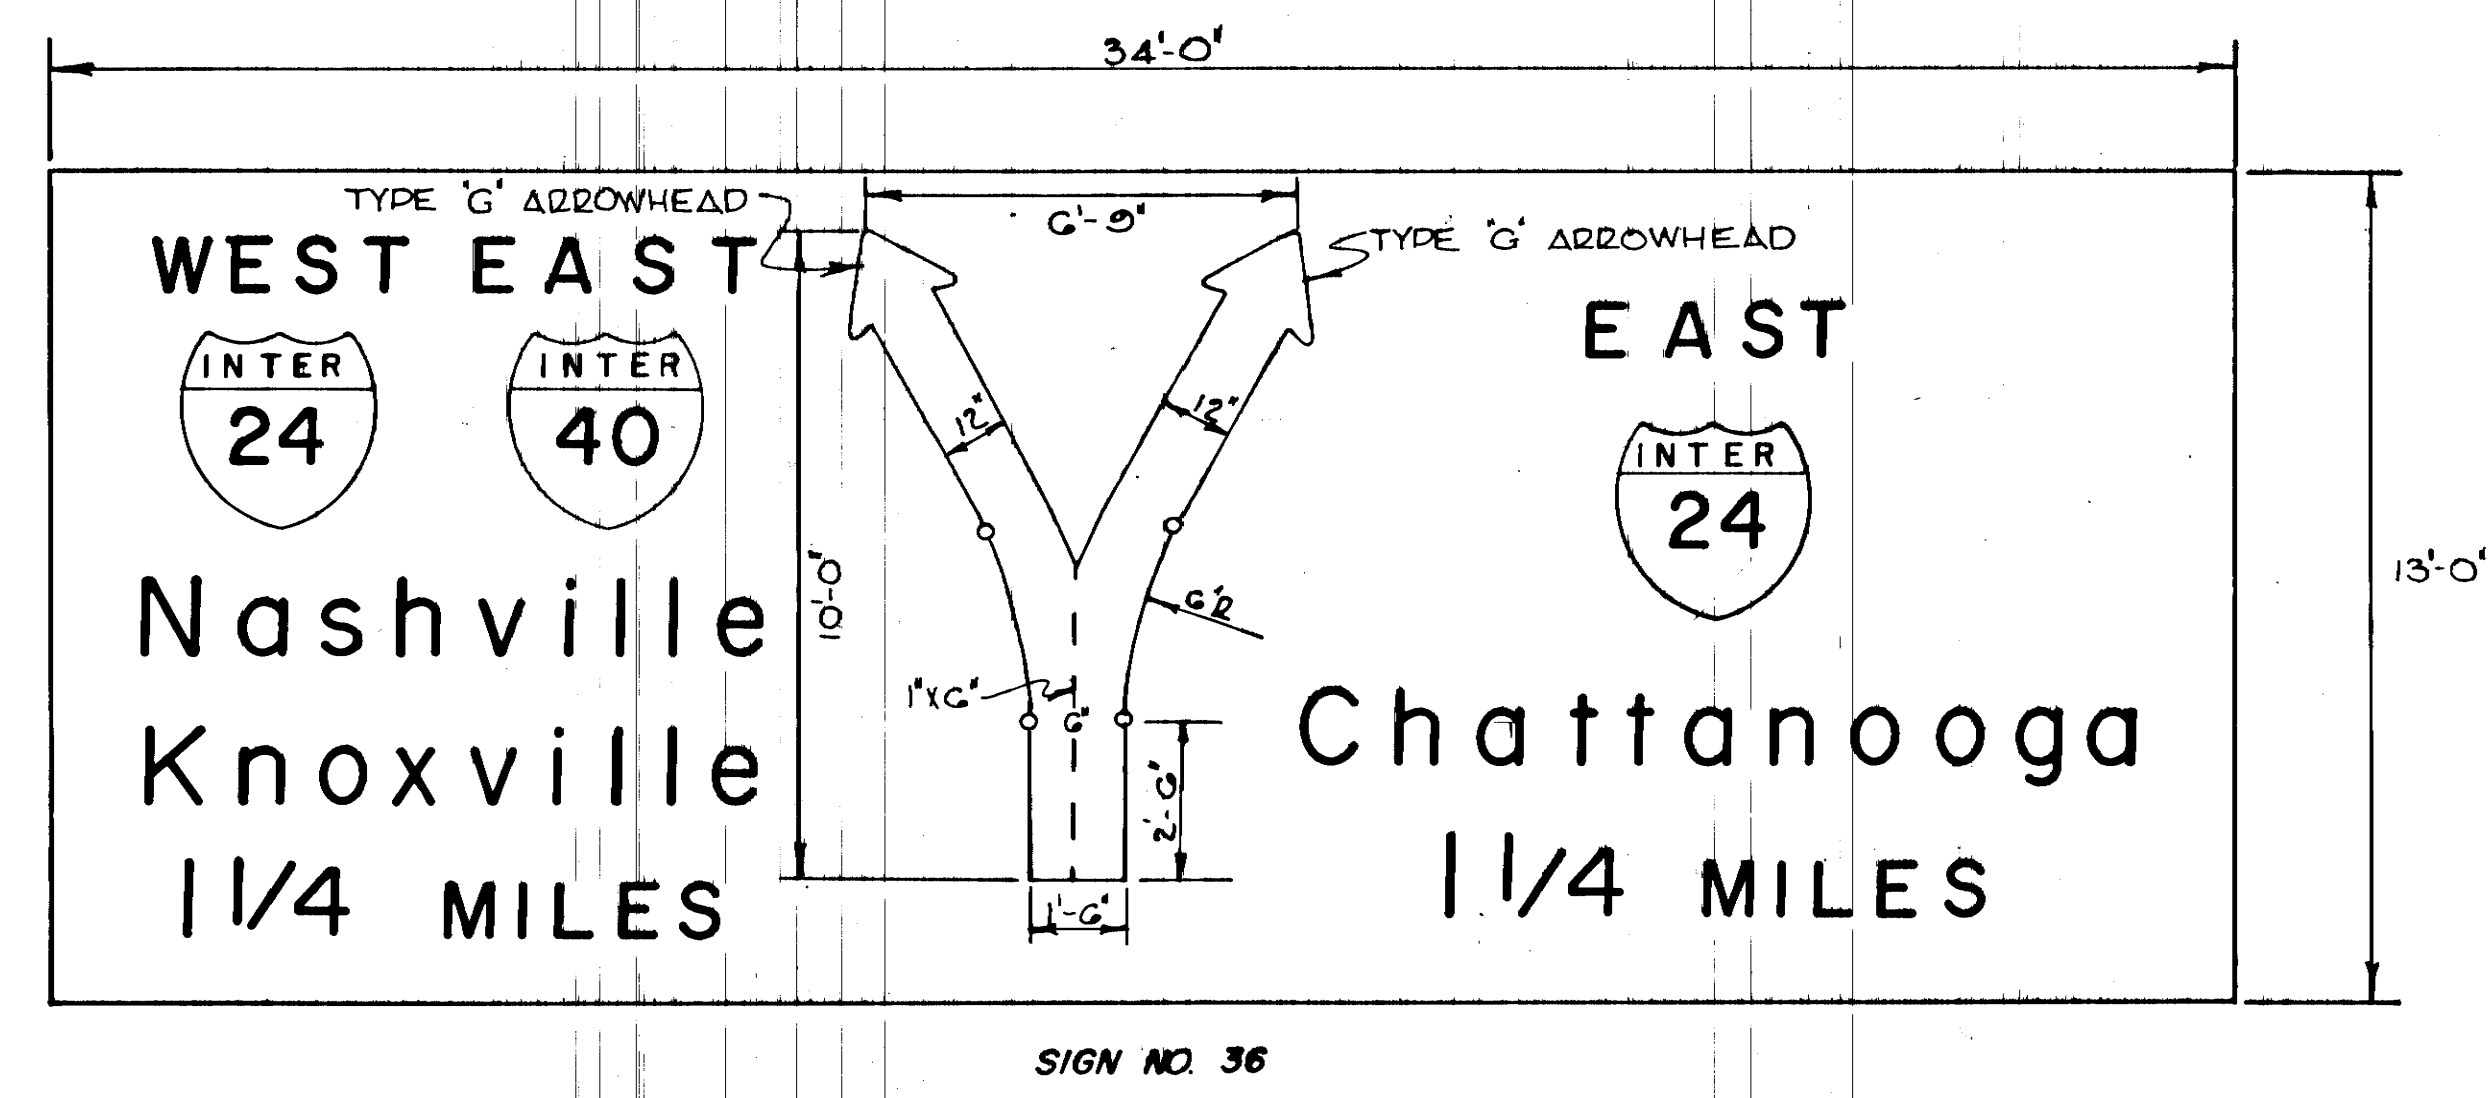


TYPE	YEAR	PROJECT NO.	SHEET NO.
PAVING	1985	T-440-4(55)211	27

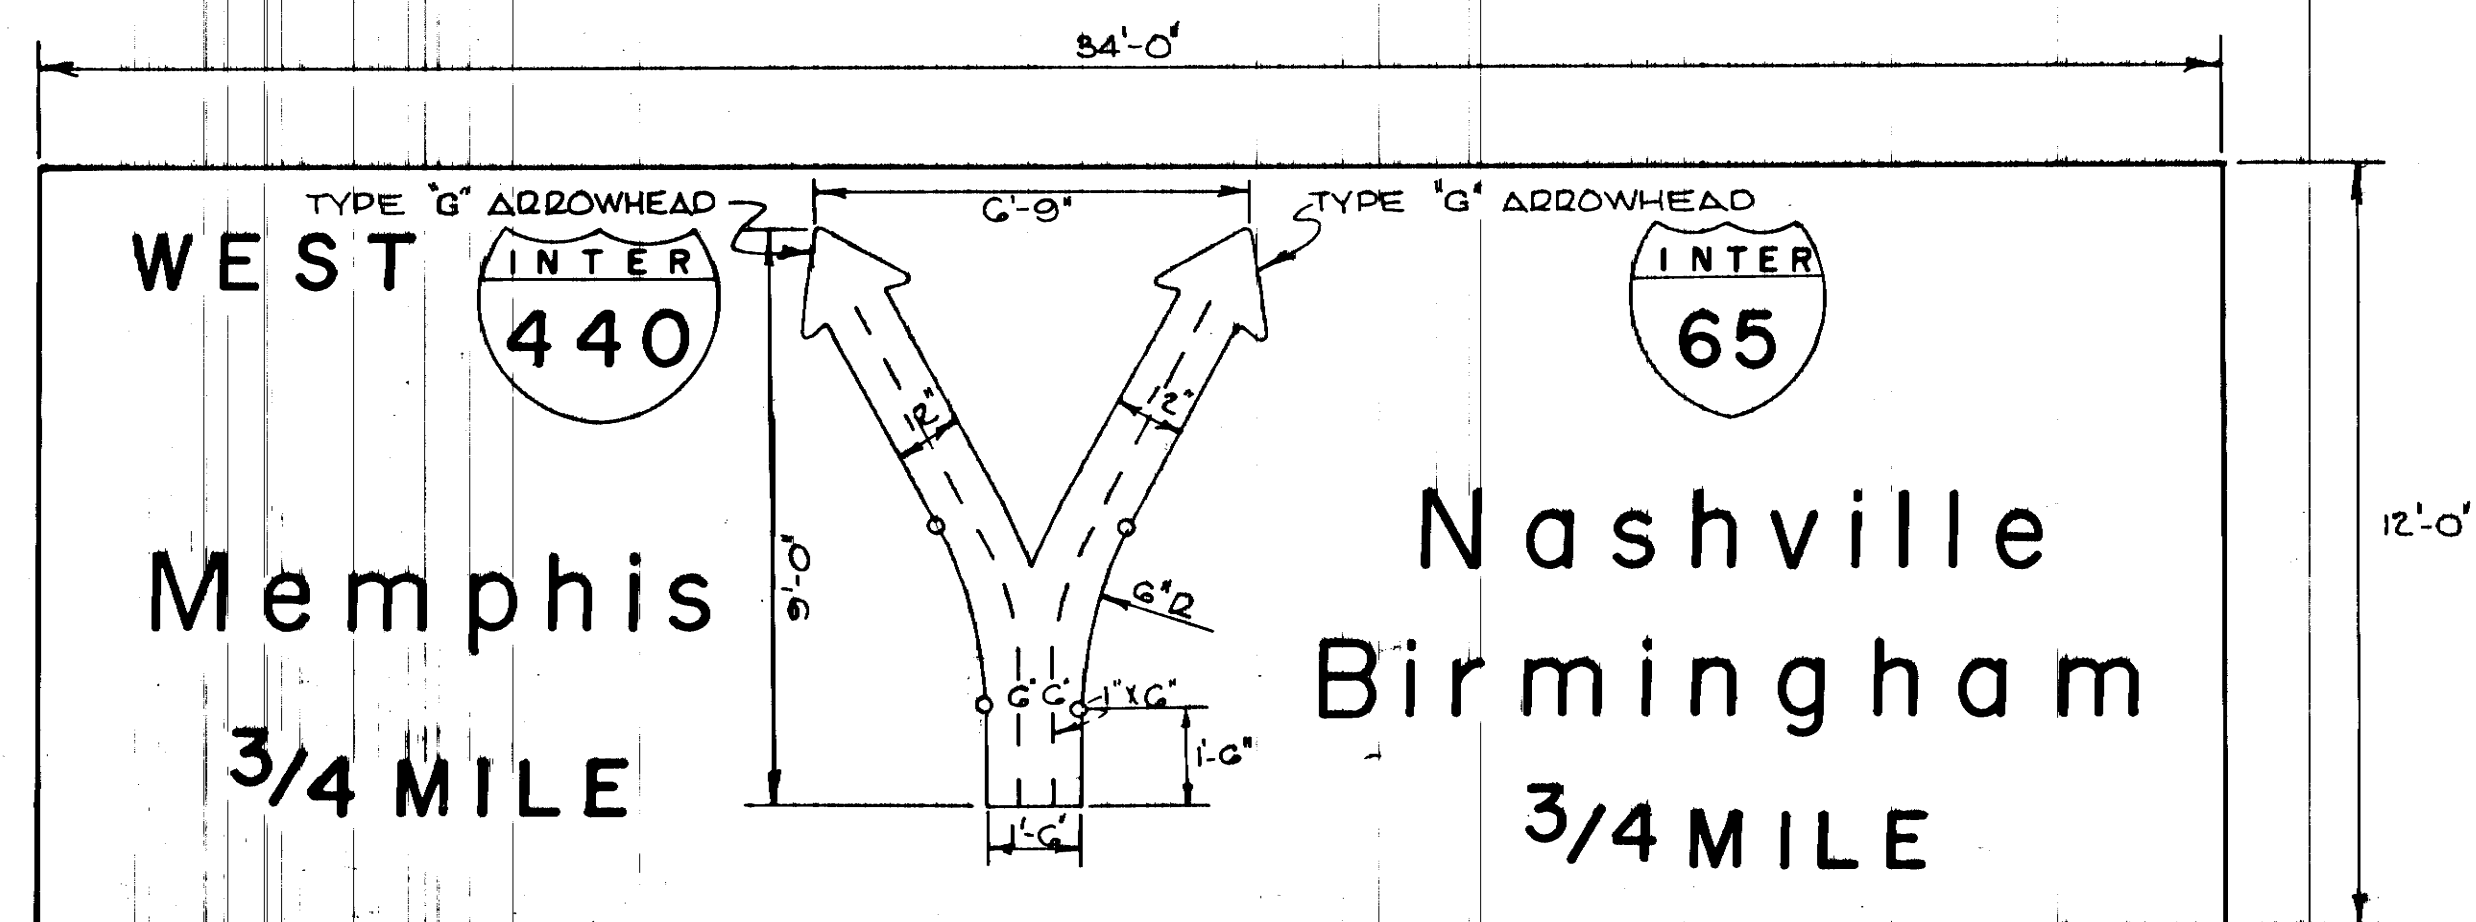

(FUTURE) SIGN NO. 13

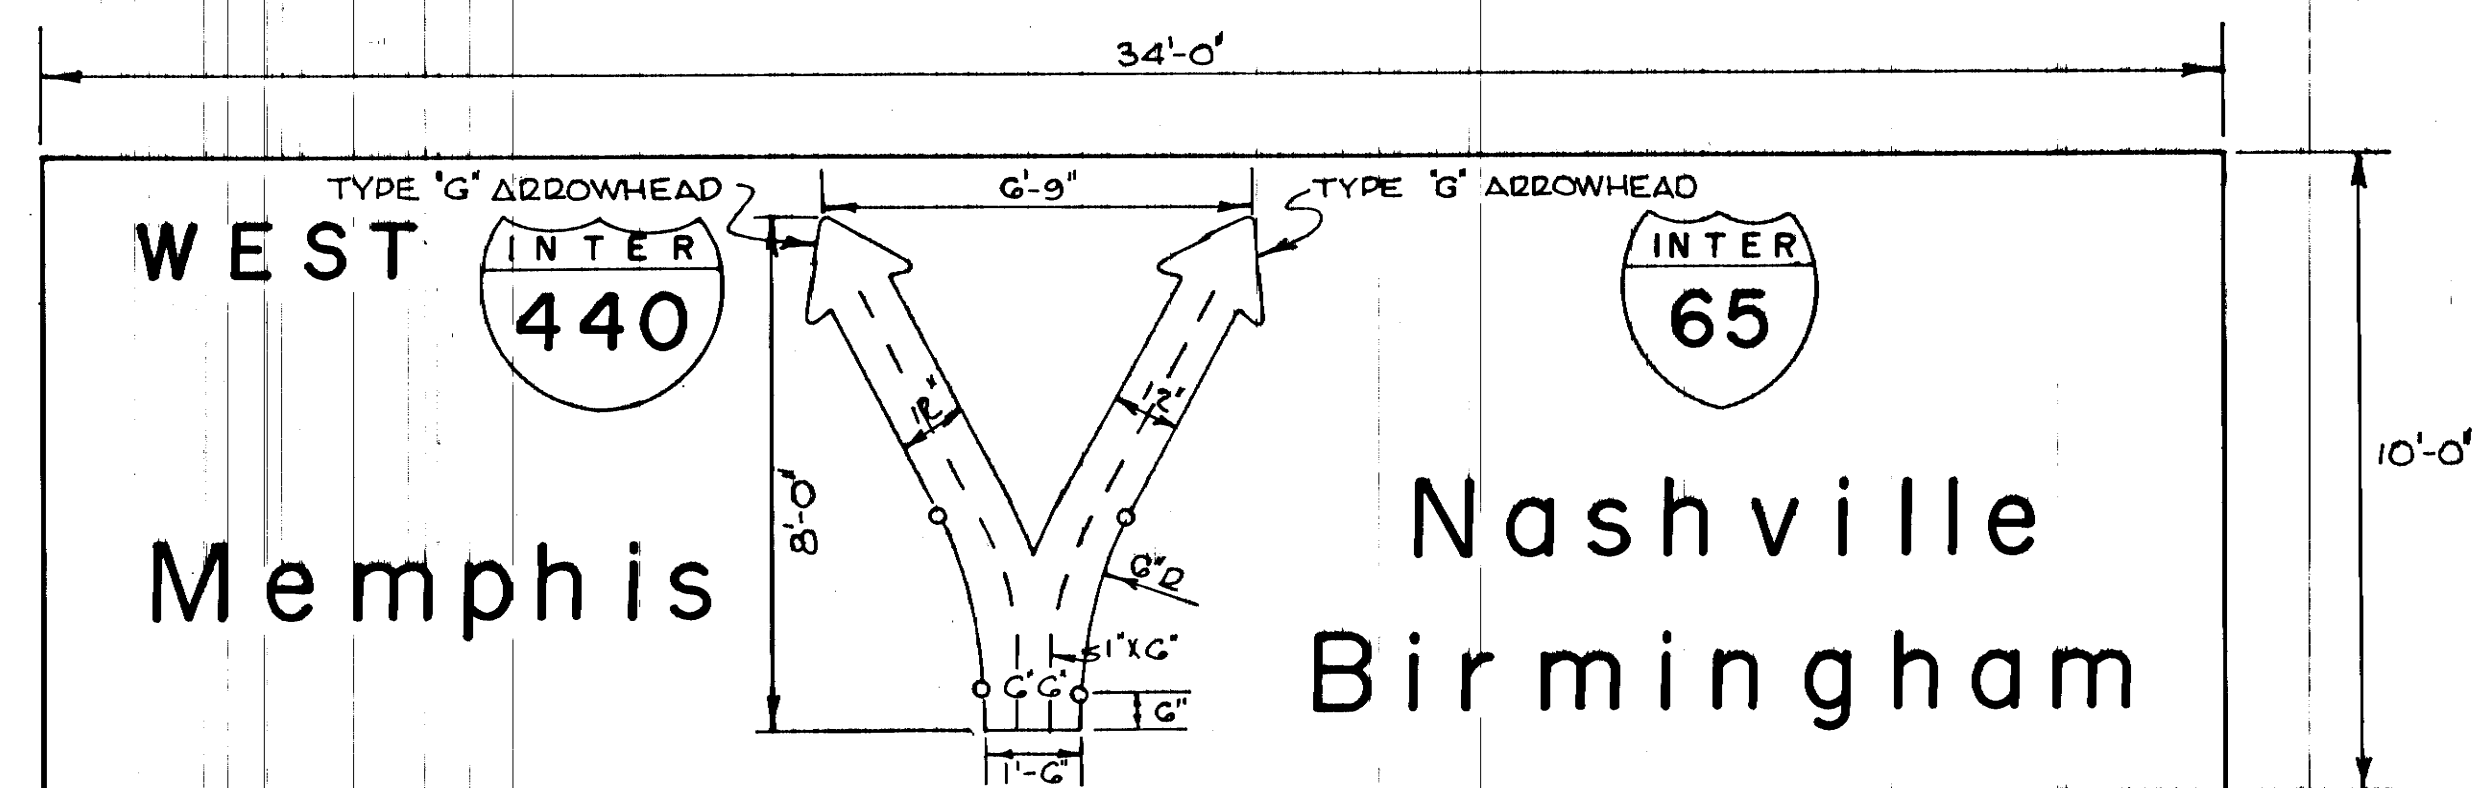


(FUTURE) SIGN NO. 10

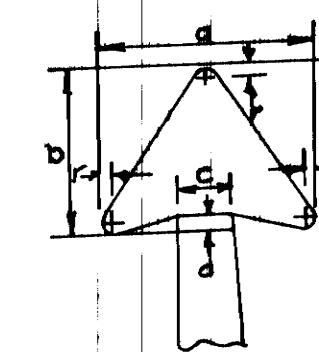

"G" ARROWHEAD

ARROWHEAD	ARROW DIMENSIONS IN INCHES				
	a	b	c	d	e
"G"	22-1/4	17	5-3/8	1-3/4	1

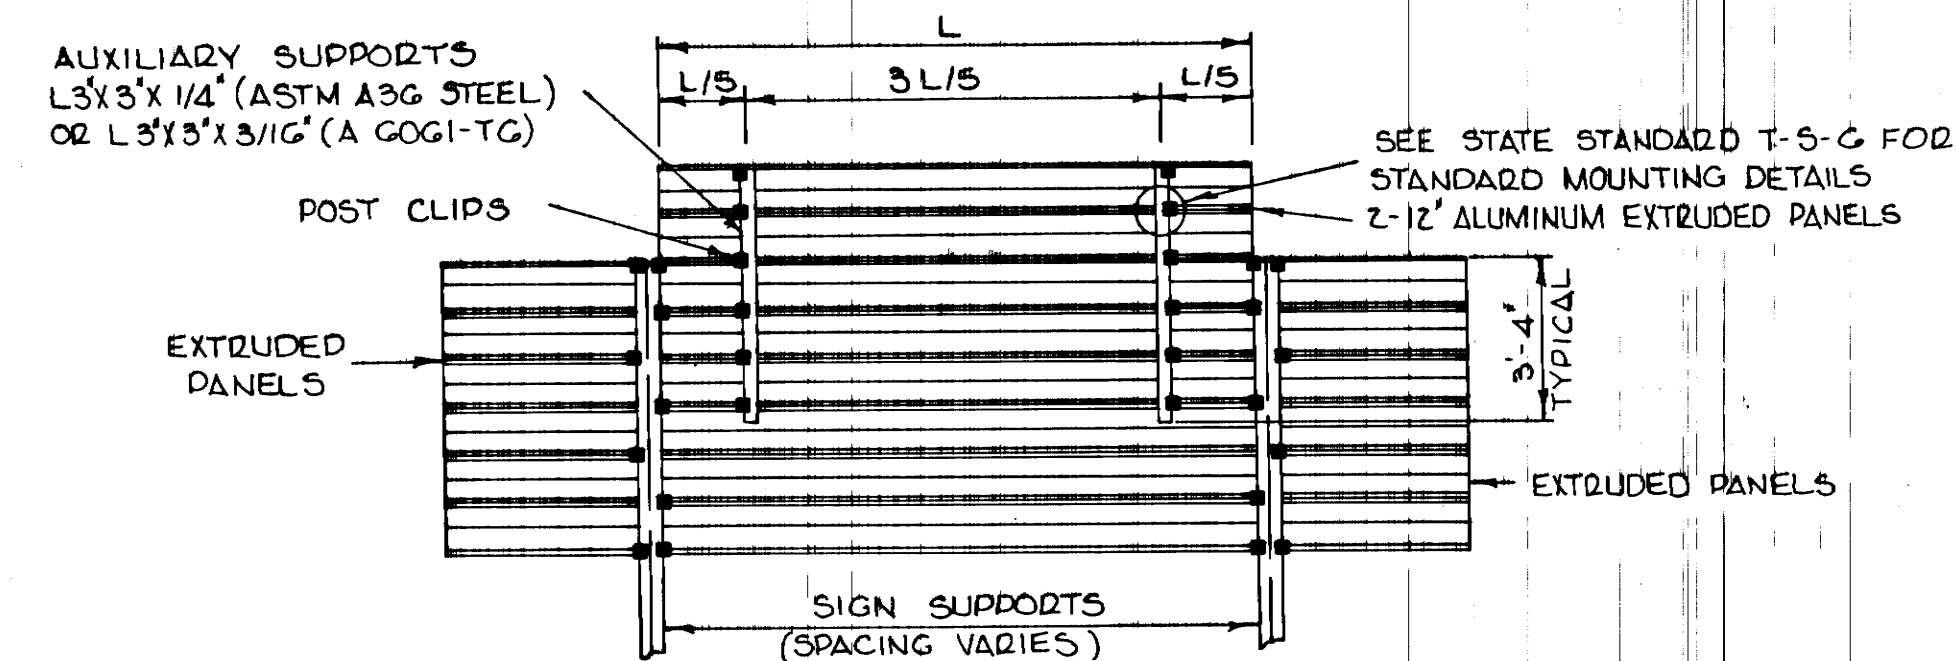


EXIT PANEL MOUNTING DETAIL


ITEM NO. 713-17.02
 (INCLUDES THE COST OF AUXILIARY SUPPORTS & POST CLIPS.)

NOTE: TO BE USED WHERE EXIT PANEL LENGTH IS LESS THAN LENGTH BETWEEN SIGN SUPPORTS.

STATE OF TENNESSEE
 DEPARTMENT OF TRANSPORTATION
 BUREAU OF HIGHWAYS

MISCELLANEOUS
 SIGNING
 DETAILS

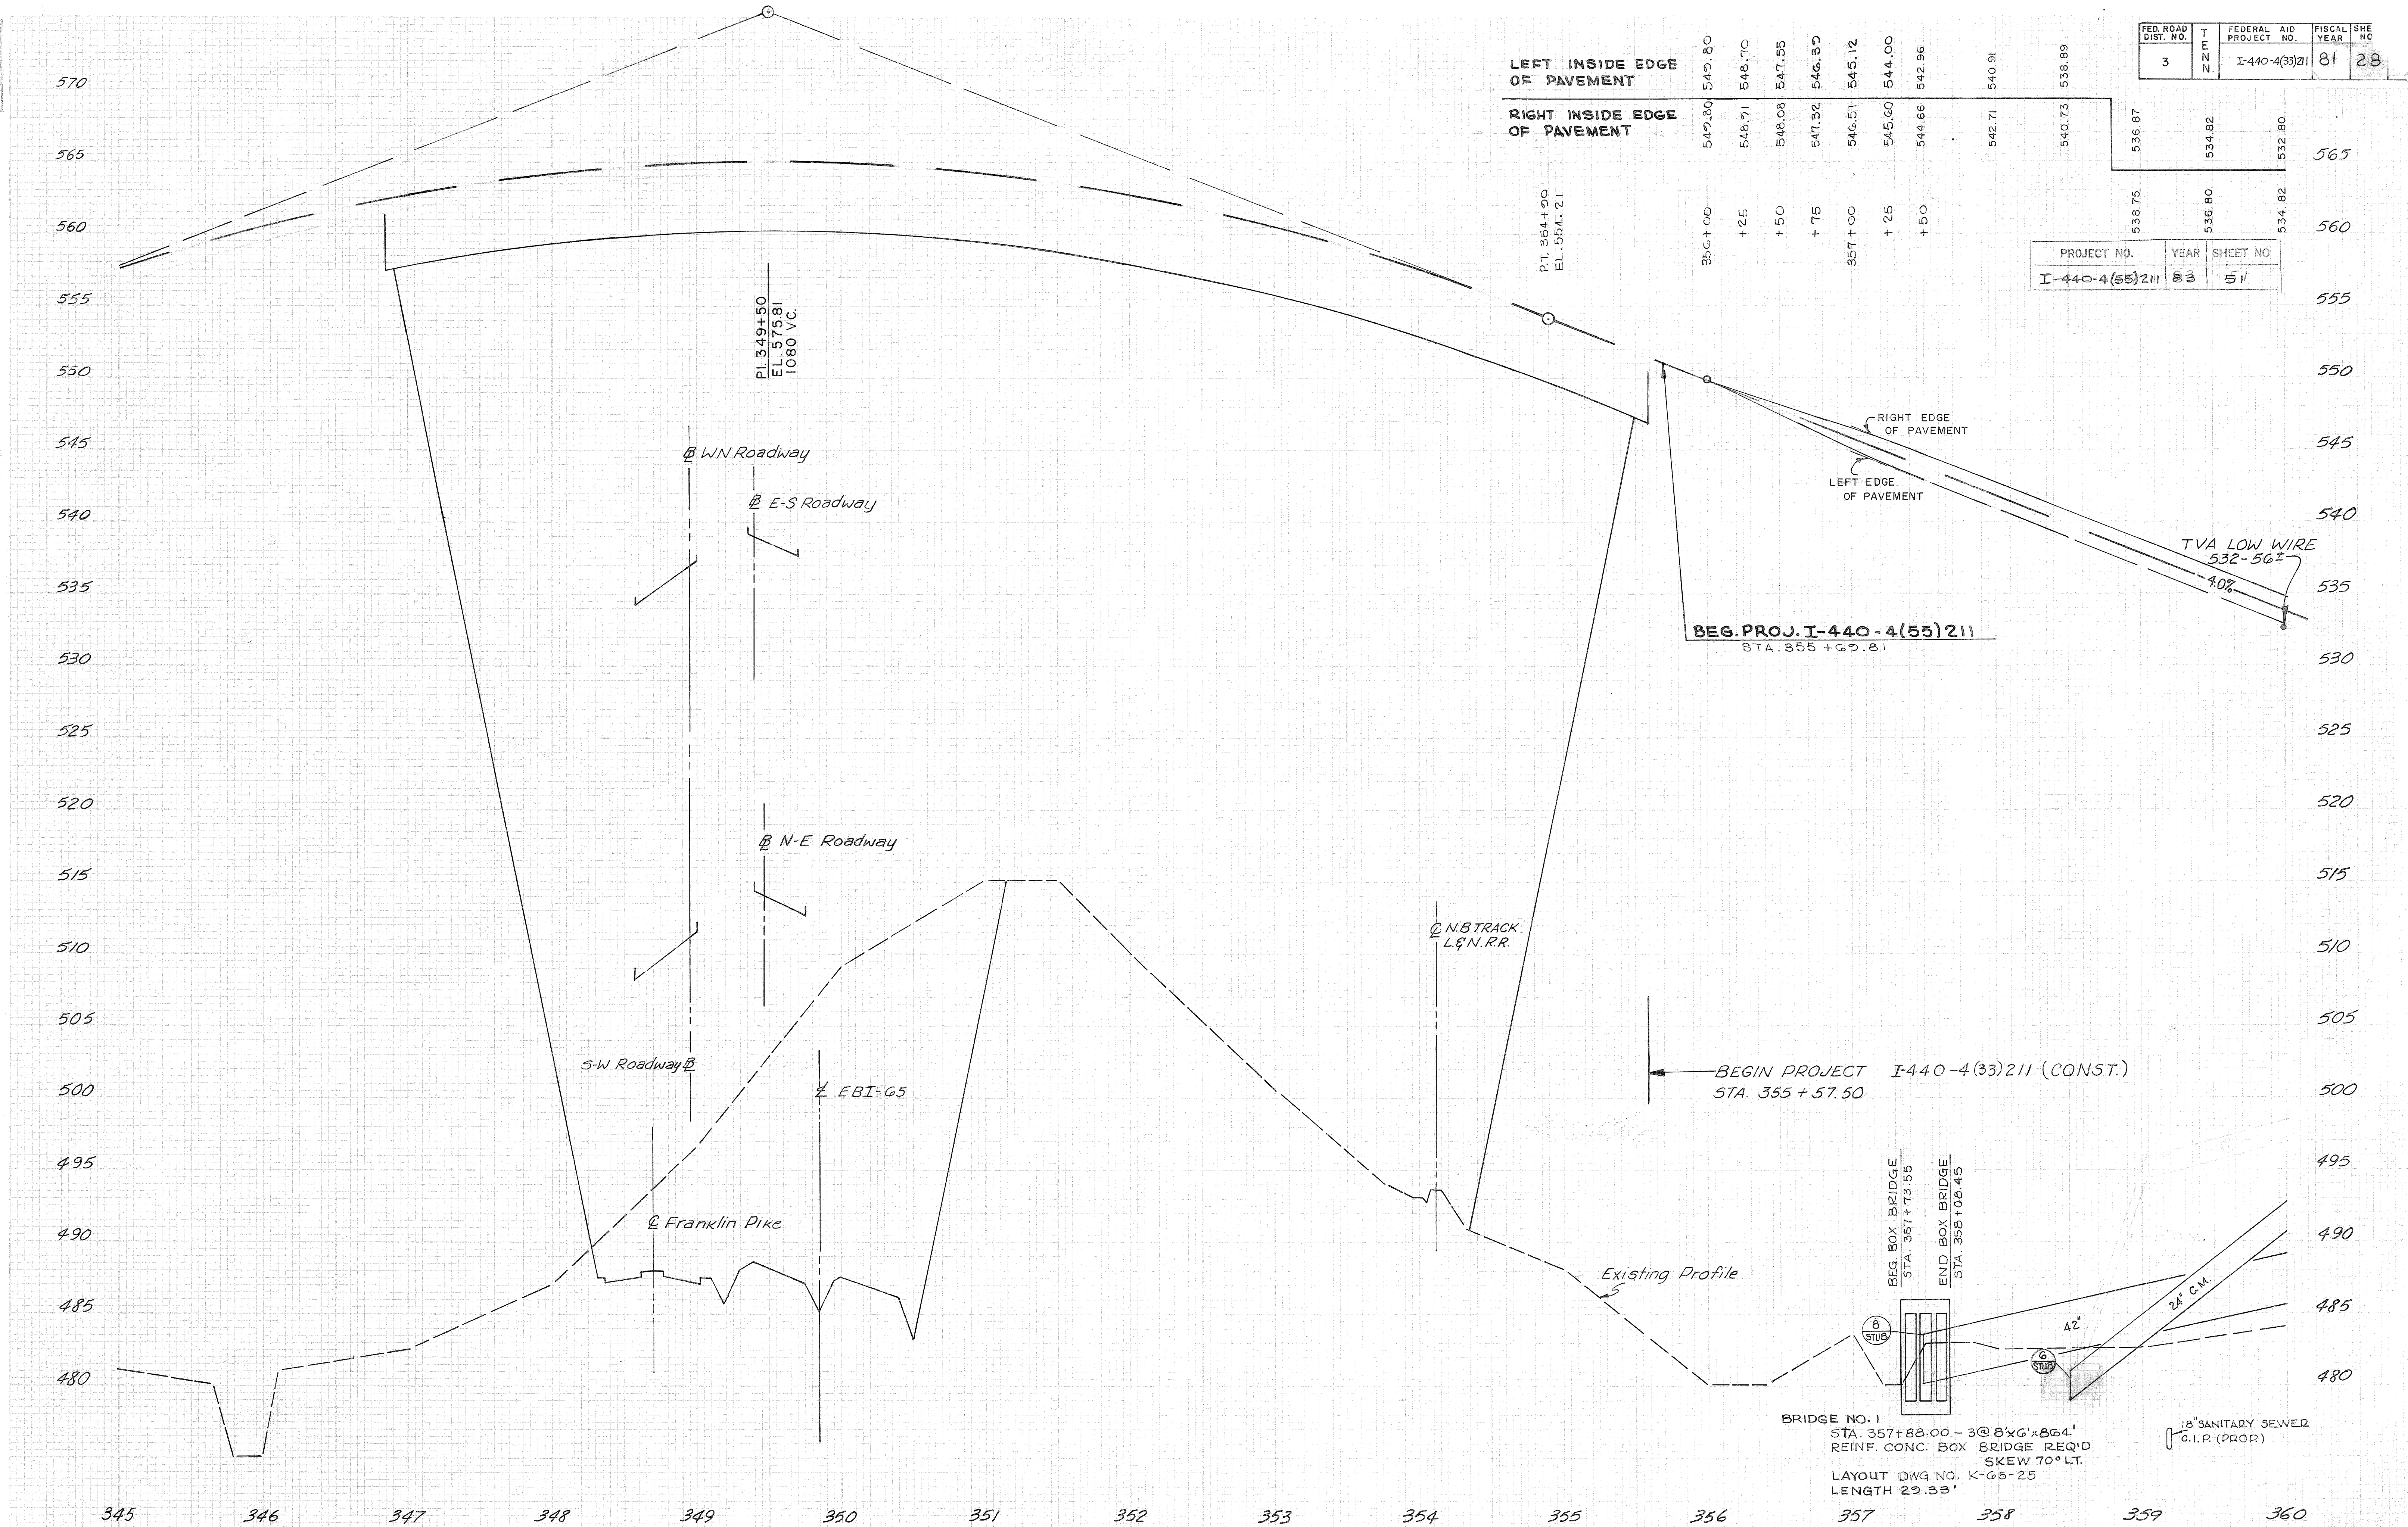

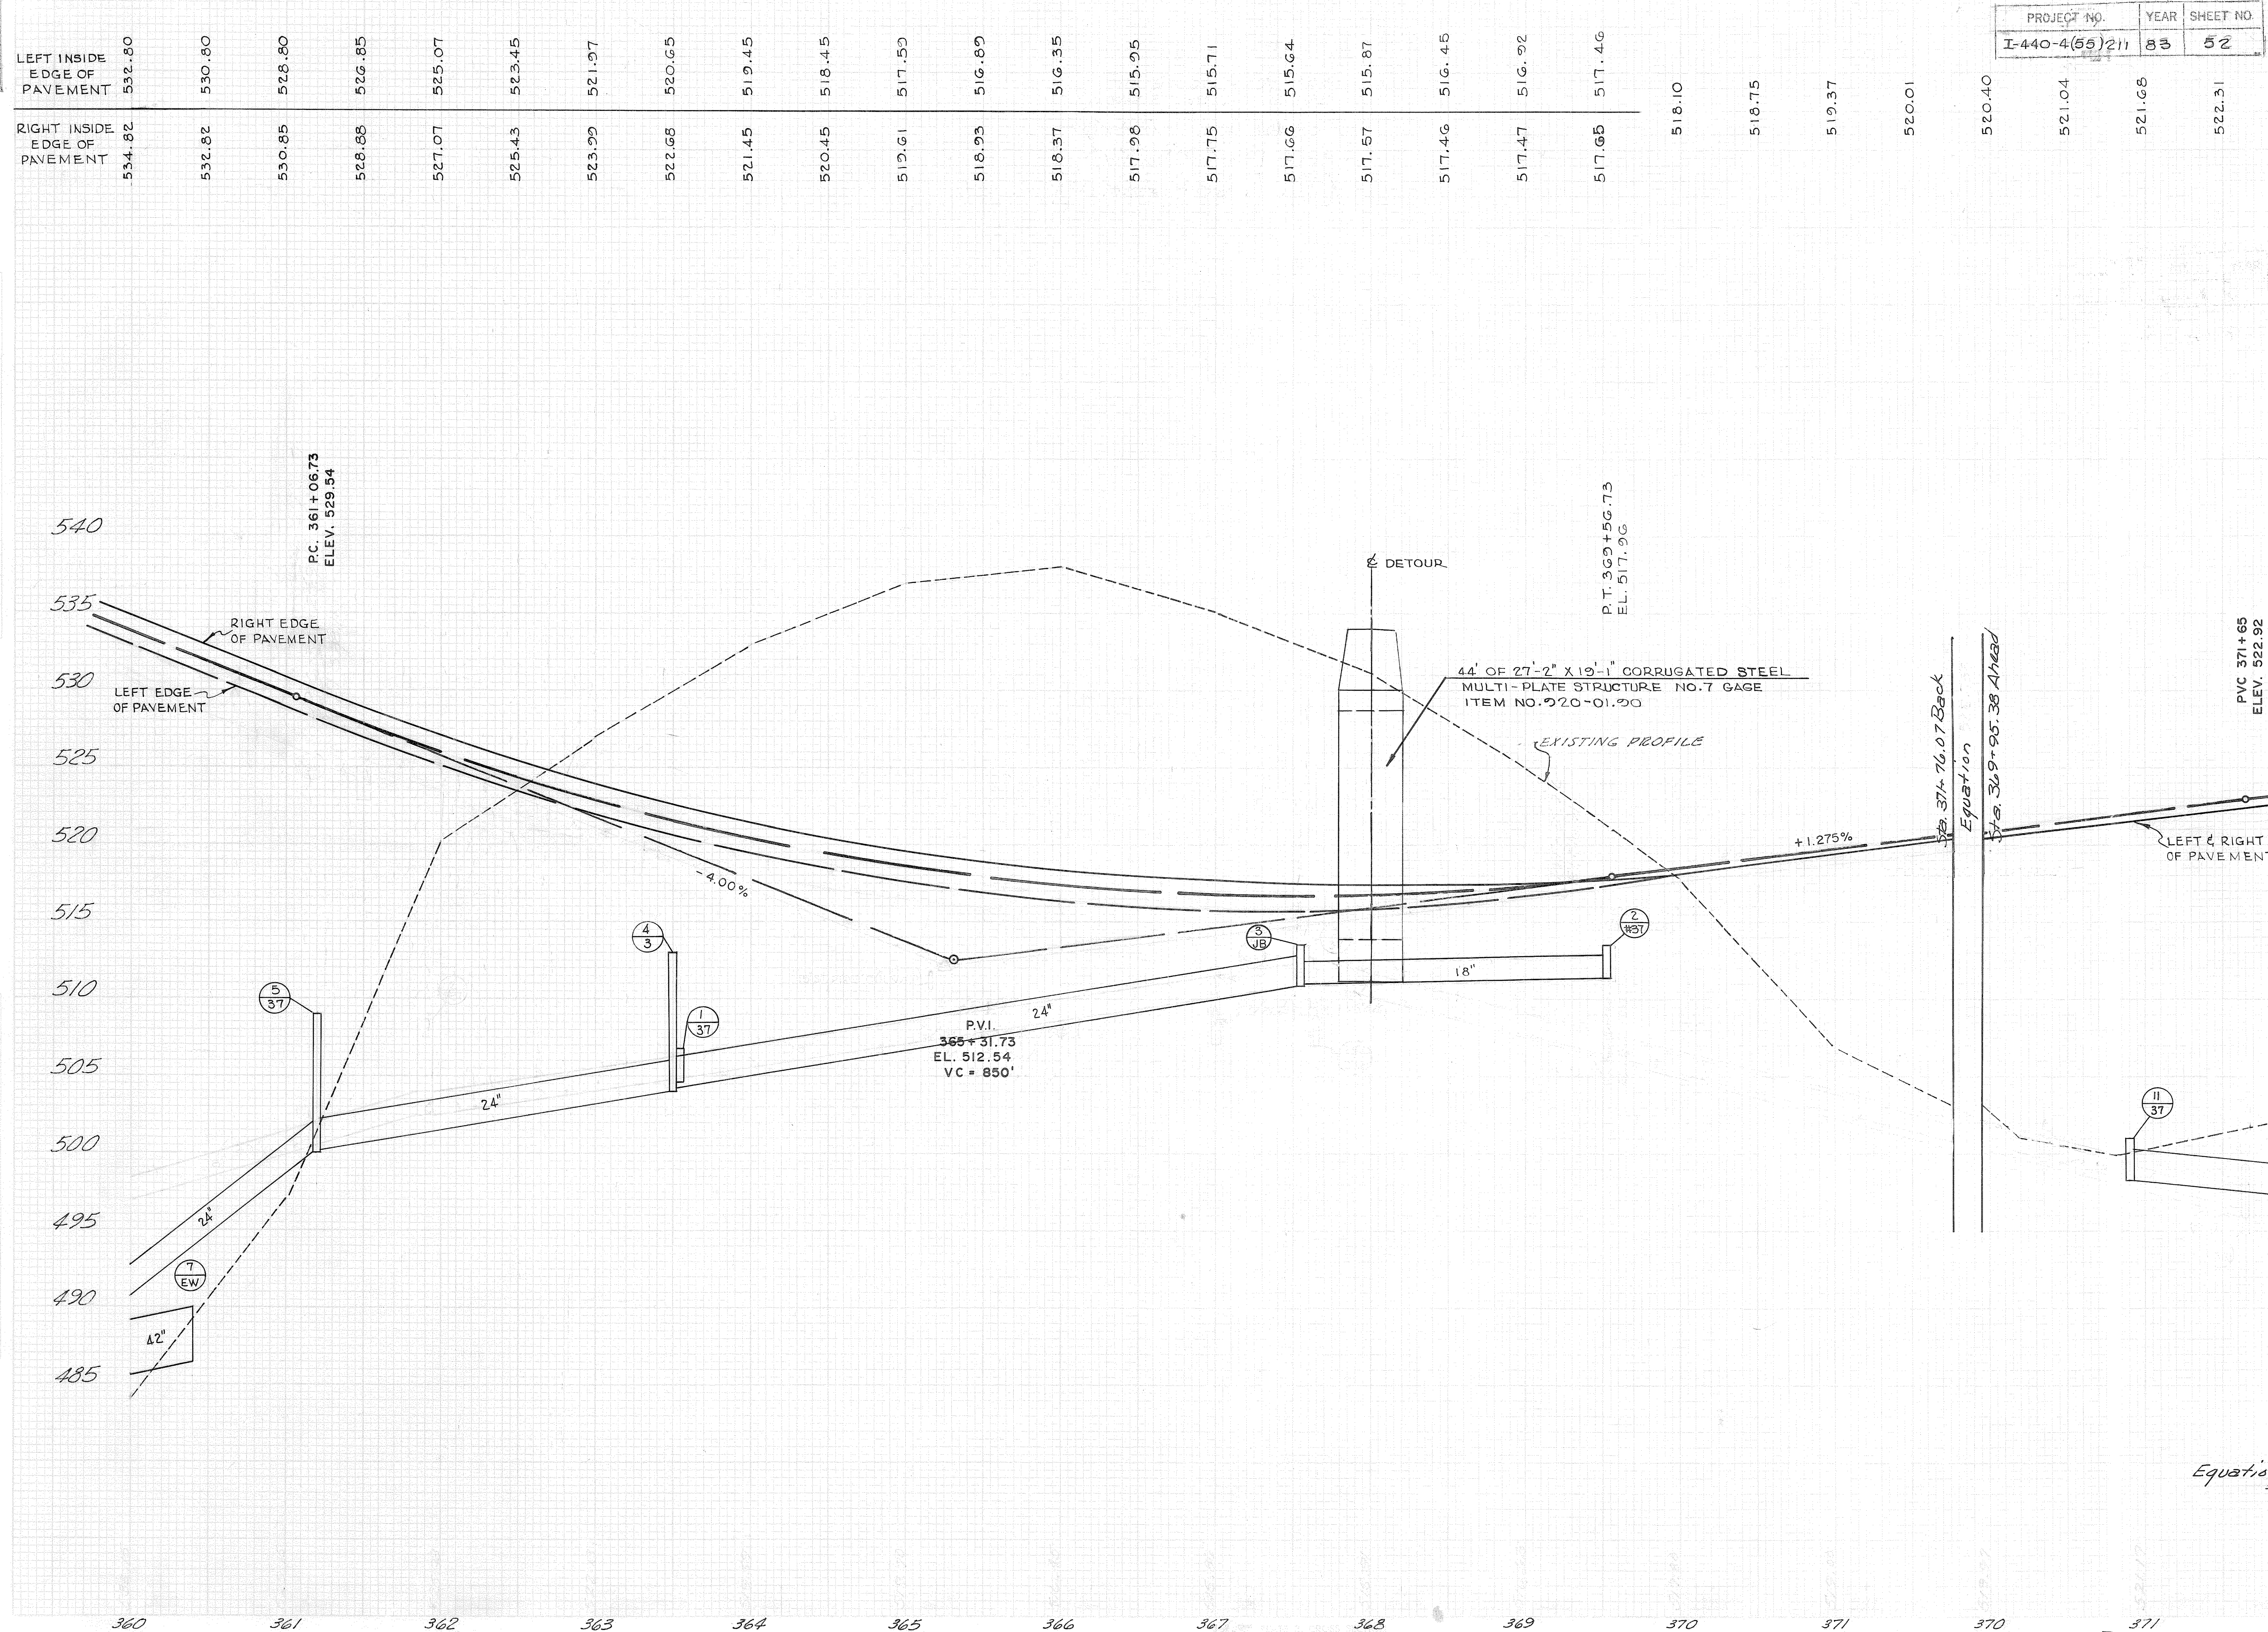


PROJECT NO.	YEAR	SHEET NO.
I-440-4(55)211	83	52

FED. ROAD DIST. NO.	FEDERAL AID PROJECT NO.	FISCAL YEAR	SHEET NO.	TOTAL SHEETS
3	I-440-4(33)211	81	29	

REV. 4-24-81: RIGHT INSIDE EDGE OF PAVEMENT ELEVATION ADJUSTED AT STA. 369+50.
REV. 2-11-82: MULTI-PLATE STRUCTURE ADDED TO PROFILE AT STA. 368+00±.
REV. 2-9-83 CHANGED STRUCTURE NO. 3 TO JUNCTION BOX.

Equation Sta. 371+76.07 Back
= Sta. 369+95.38 Ahead

PROJECT NO.	YEAR	SHEET NO.
I-440-4(55)211	83	53

 

SCANNED

EXCAVATION (UNCLAS)
1,290,132 c.y.

COMMON 678,283 c.y. (INCLUDES 21,174 C.Y. TOPSOIL FROM EXC. AREAS, 10,353 C.Y. FROM EMB. AREAS, 21,708 C.Y. FOR THE I-65 INTERCHANGE RAMP, 144,003 C.Y. FOR NOLENSVILLE RD. INTERCHANGE RAMP, 9,290 C.Y. FOR BRANSFORD AVE., 841 C.Y. FOR FRONTAGE RD. "B", 15,291 C.Y. FOR NOLENSVILLE RD. DETOUR, 2,213 C.Y. FOR L & N R.R. RUNAROUND, 4,666 C.Y. FOR GLENROSE AVE. 41,870 C.Y. TO BE EXCESS MATERIAL, 1300 C.Y. TO BE RESERVED FOR WINFORD AVE.)

ROCK 611,849 c.y. (INCLUDES 8,954 C.Y. FOR I-65 INTERCHANGE RAMP, 250,617 C.Y. FOR NOLENSVILLE RD. INTERCHANGE RAMP, 3,944 C.Y. FOR BRANSFORD AVE., 20,289 C.Y. FOR NOLENSVILLE RD. DETOUR.)

CHANNEL 4,110 c.y. (NOT USED IN THIS BALANCE)

EMBANKMENT
1,225,485 c.y.

INCLUDES 10,353 C.Y. TO REPLACE STRIPPED TOPSOIL, 1200 C.Y. FOR BERMS AT STREET CLOSURES, 6,702 C.Y. FOR CAPPING ROCK CUT SLOPES AT THE NOLENSVILLE ROAD INTERCHANGE, 11,100 C.Y. FOR CAPPING ROCK FILLS, 403,983 C.Y. FOR THE I-65 INTERCHANGE RAMP, 12,787 C.Y. FOR NOLENSVILLE ROAD INTERCHANGE RAMP, 32 C.Y. FOR BRANSFORD AVE., 287 C.Y. FOR FRONT RD. "B", 2,304 C.Y. FOR NOLENSVILLE RD. DETOUR, 10,453 C.Y. FOR L & N R.R. RUNAROUND, 4,455 C.Y. FOR GLENROSE AVE., 1179 C.Y. FOR WINFORD AVE. 3,371 C.Y. FOR BACKFILLING MEDIAN DITCHES IN ROCK CUT.

FED. ROAD DIST. NO.	FEDERAL AID PROJECT NO.	FISCAL YEAR	SHEET NO.	TOTAL SHEETS
3	I-440-4(33)211	81	31	


REV. 2-20-81:
EARTHWORK
QUANTITIES REVISED.

REV. 8-19-81:
E.M.B. EARTHWORK
QUANTITIES REVISED

REV. 2-11-82:
EARTHWORK
QUANTITIES REVISED.

LEFT INSIDE EDGE OF PAVEMENT	526.02	527.27	528.65	530.05	531.45	532.85	534.25	535.65	537.05	538.40	539.52	540.65	541.77	542.90	544.02	545.19	546.59	547.96	549.28	550.56	551.79	552.96	554.09	555.17	556.21	557.20	558.14	559.03	559.67	560.17	560.62
RIGHT INSIDE EDGE OF PAVEMENT	523.53	524.78	526.16	527.56	528.96	530.36	531.76	533.16	534.56	536.01	537.68	539.36	540.99	542.39	543.79	545.19	546.59	547.96	549.28	550.56	551.79	552.96	554.09	555.17	556.21	557.40	558.64	559.83	560.97	562.07	563.12

PROJECT NO.	YEAR	SHEET NO.
I-440-4(55)211	83	54

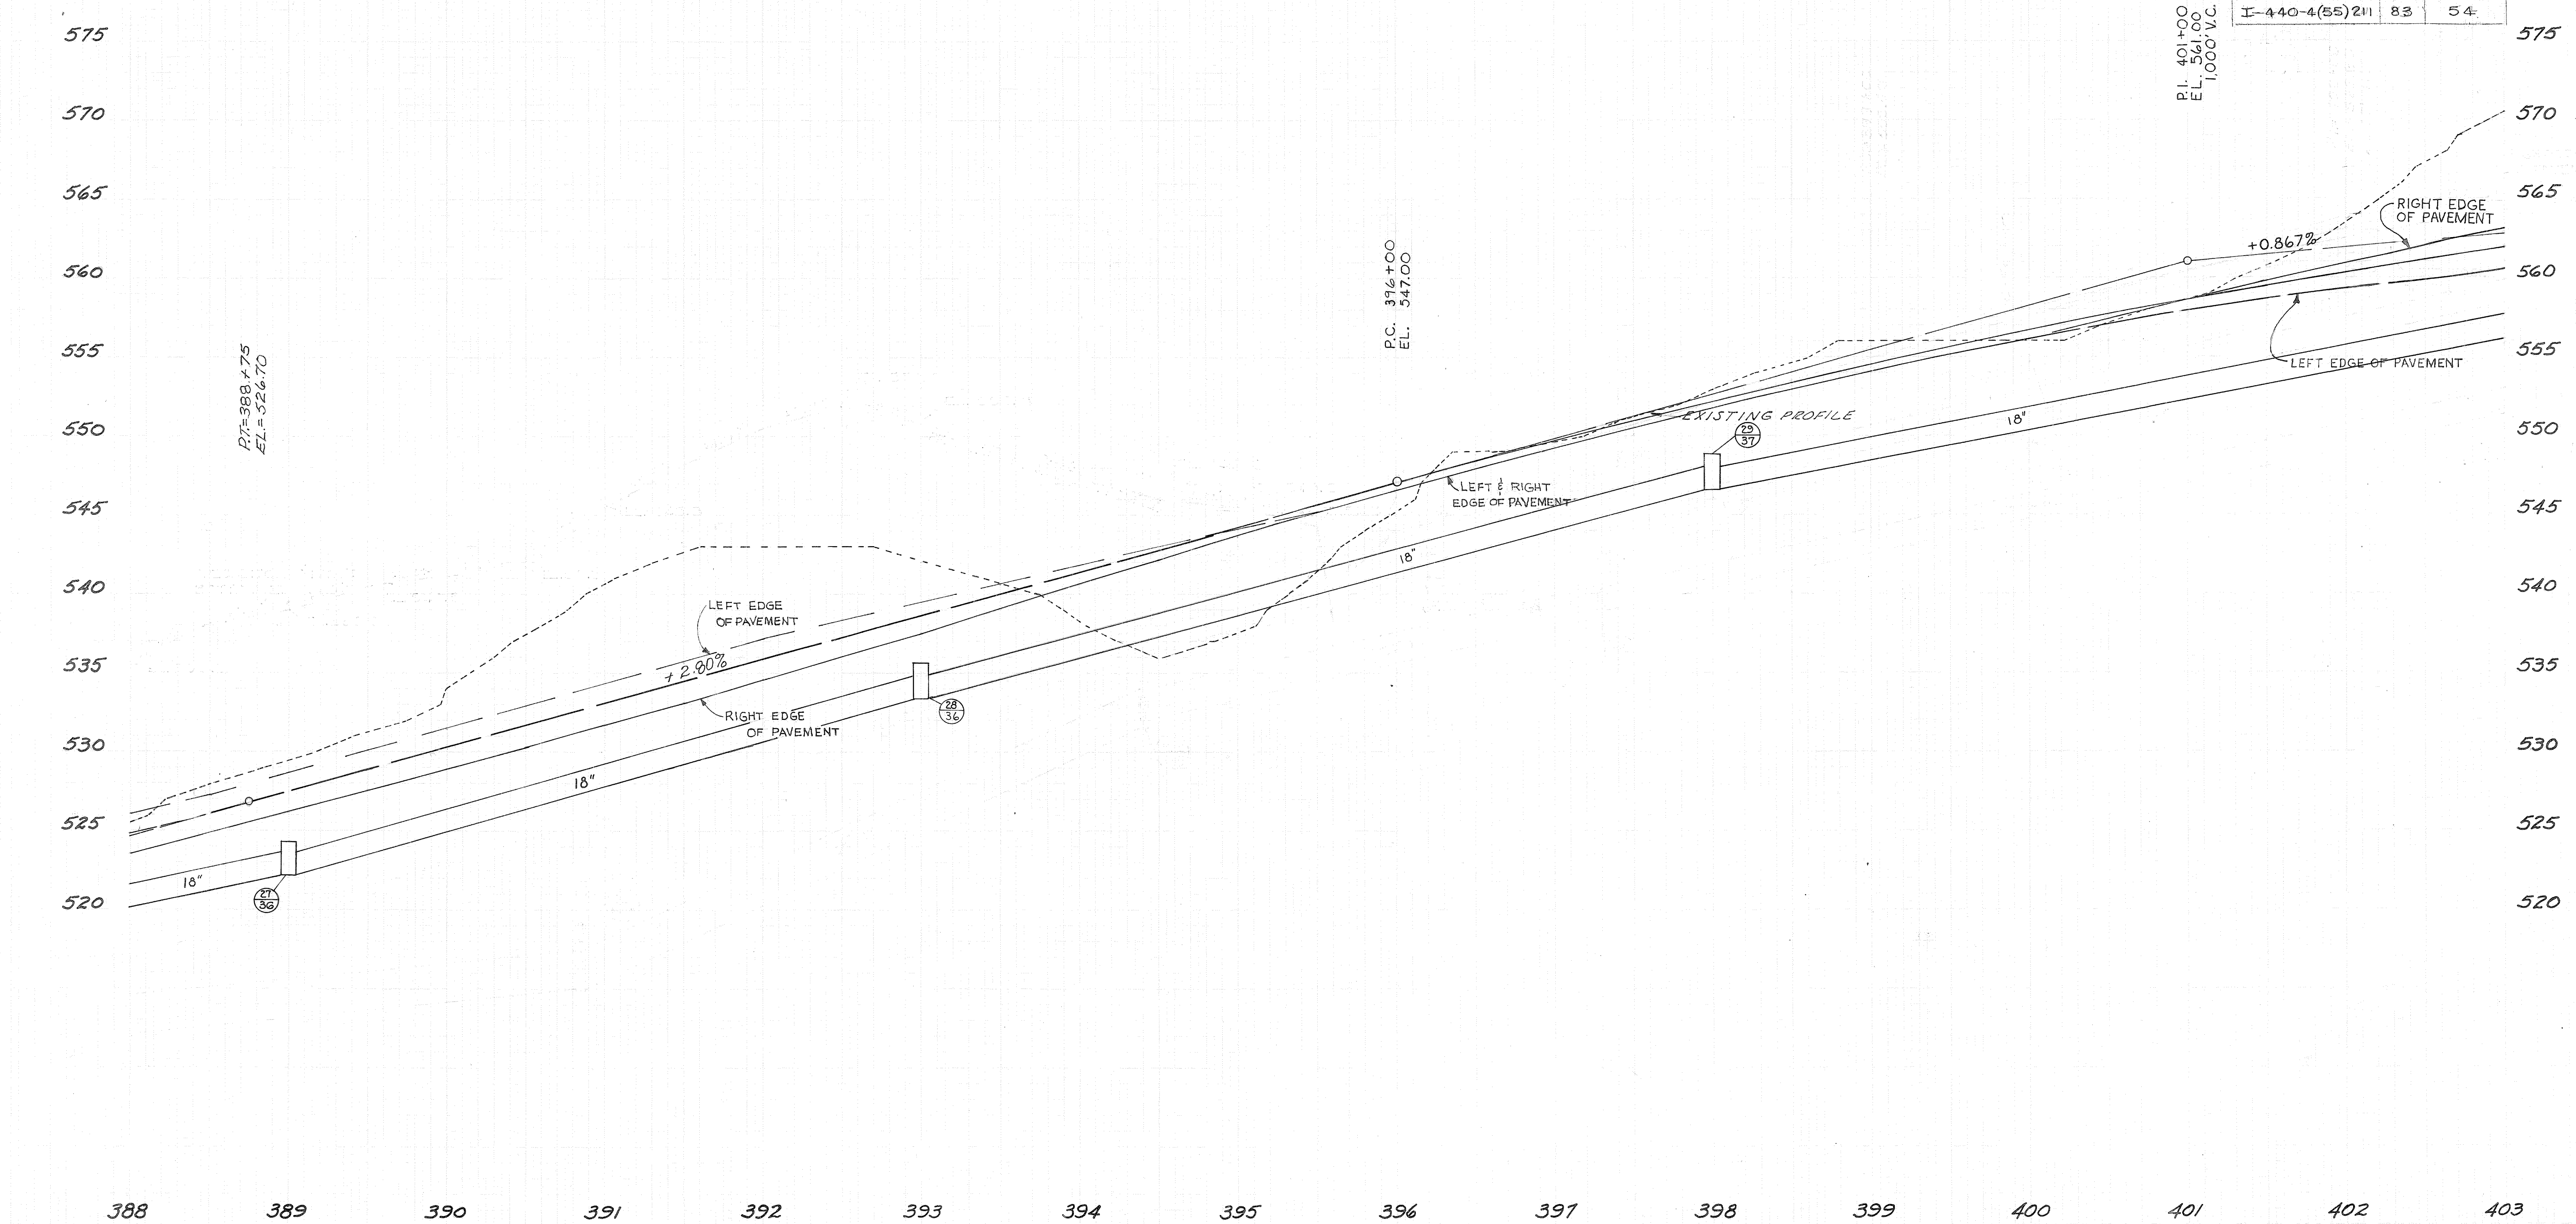


"S" LINE PROFILE STA. 388+00 TO STA. 403+00

FED. ROAD DIST. NO.	TENN	FEDERAL AID PROJECT NO.	FISCAL YEAR	SHEET NO.	TOTAL SHEETS
3		I-440-4(33)211	81	33	

REV. 5-14-81: STORM SEWER SYSTEM REVISED FROM STA. 418+00 TO STA. 433+00.

REV. 2-9-83: DELETED STRUCTURES NOS. 34a, 41, & 42.
ADJUSTED STRUCTURE NO. 46. CHANGED STRUCTURE NOS. 34 & 47
TO JUNCTION BOX.

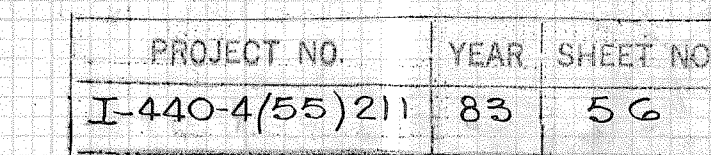

"S" LINE PROFILE STA 418+00 TO STA 433+00

TERN. STATE

Plans

Divn.

File No.

IN-308

FINAL SURVEY

DATE

BY


NO.

ORIGINAL SURVEY

DATE

BY

NO.

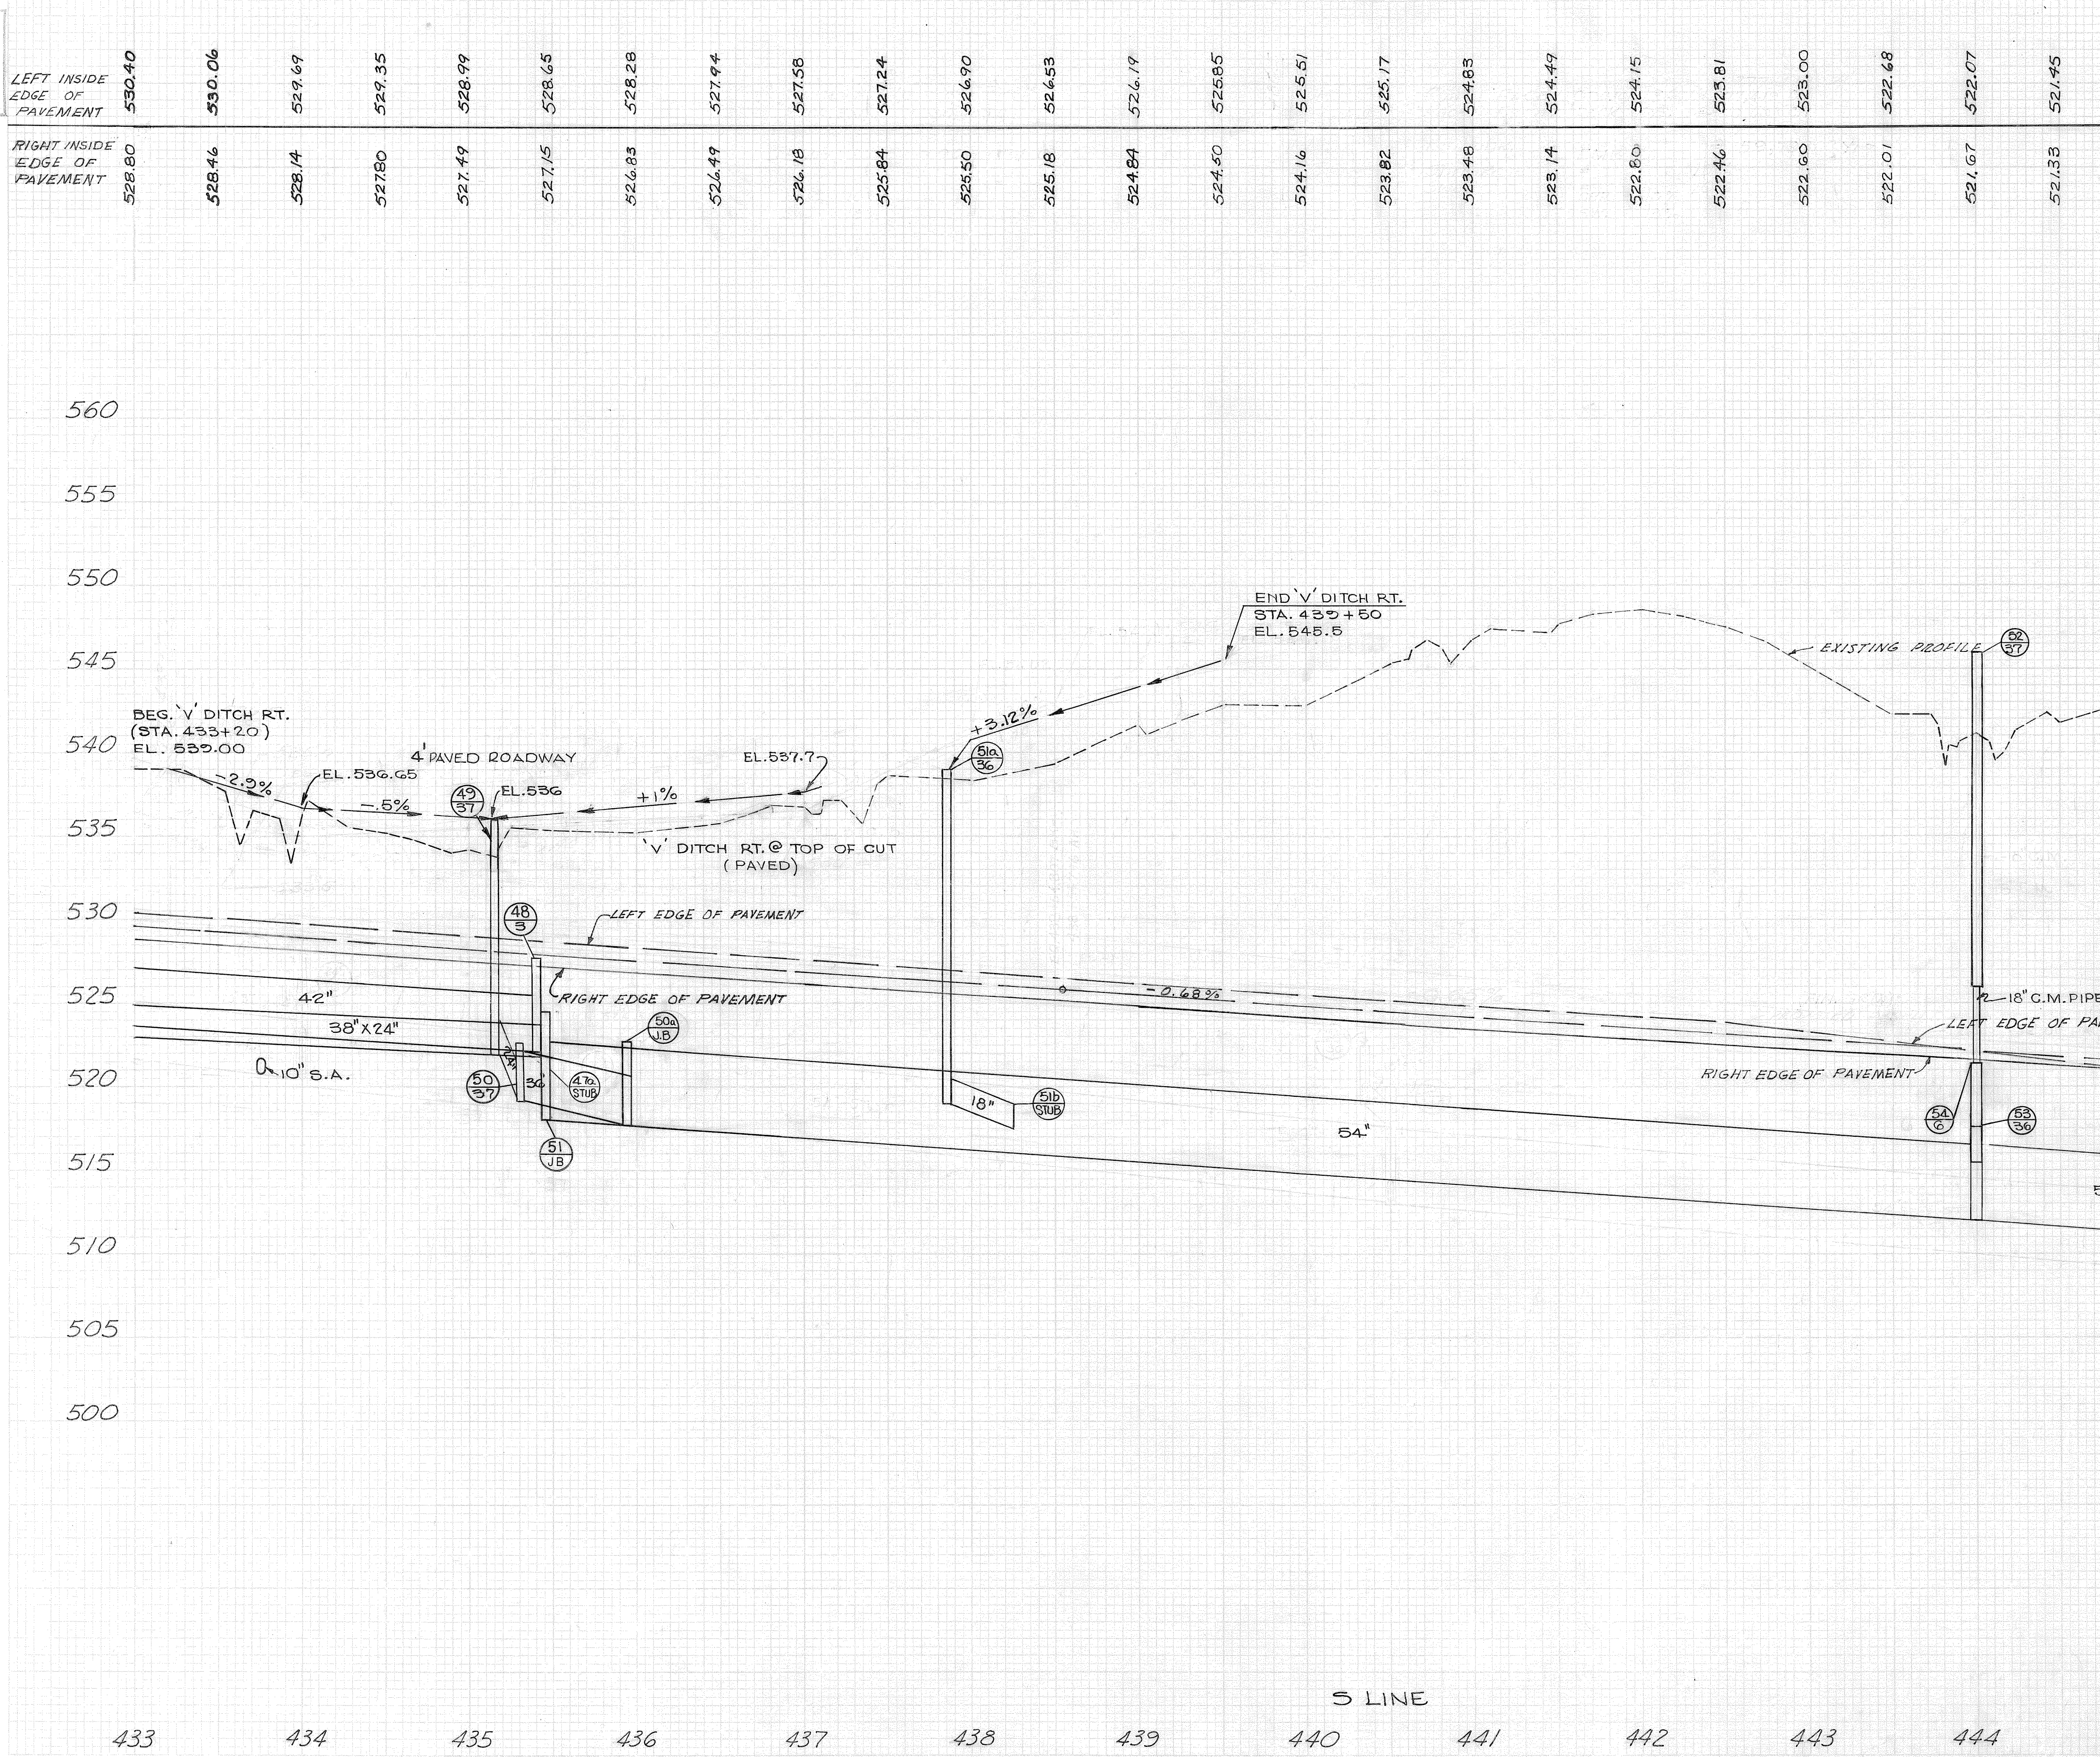

PROJECT NO.	YEAR	SHEET NO.	FED. ROAD DIST. NO.	T	FEDERAL AID PROJECT NO.	FISCAL YEAR	SHEET NO.	TOTAL SHEETS
I-440-4(55)211	83	57	3	22	I-440-4(33)211	81	34	

520.99	520.65	520.31	519.97	519.63	519.29	518.95
--------	--------	--------	--------	--------	--------	--------

REV. 2-20-81: GRADE ADJUSTED ON 54" PIPE FROM STA. 444+00 TO STA. 448+00. DRAINAGE STRUCTURE # 56 ADJUSTED ACCORDINGLY.

REV. 4-24-81: LOCATION OF C.B. #55 AND STUB #56 REVISED.

REV. 5-14-81: DRAINAGE SYSTEM REVISED AT STA. 436+00 AND STA. 444+00.

560	555	550	545	540	535	530	525	520	515	510	505	500
-----	-----	-----	-----	-----	-----	-----	-----	-----	-----	-----	-----	-----

S LINE

433 434 435 436 437 438 439 440 441 442 443 444 445 446 447 448


"S" LINE PROFILE STA 433+00 TO STA 448+00

FED. ROAD DIST. NO.	TEN	FEDERAL AID PROJECT NO.	FISCAL YEAR	SHEET	TOTAL SHEETS
3	TEN	I-440-4(33)211	81	35	

REV. 2-20-81. GRADE
ADJUSTED ON 54" PIPE FROM
STA. 448+00 TO STA. 458+65.
THE FOLLOWING STRUCTURES
ADJUSTED ACCORDINGLY: # 59
61, # 62 AND # 63.

REV. 4-24-81: LEFT &
RIGHT EDGE OF PVMT. ELEV
ADDED FROM STA. 455+0
TO STA. 462+00.

REV. 5-14-81 : #G3 J.B. CTELEV. REVISED.
REV. 2-9-83 : CHANGED STRUCTURE NO. 61 TO JUNCTION BOX

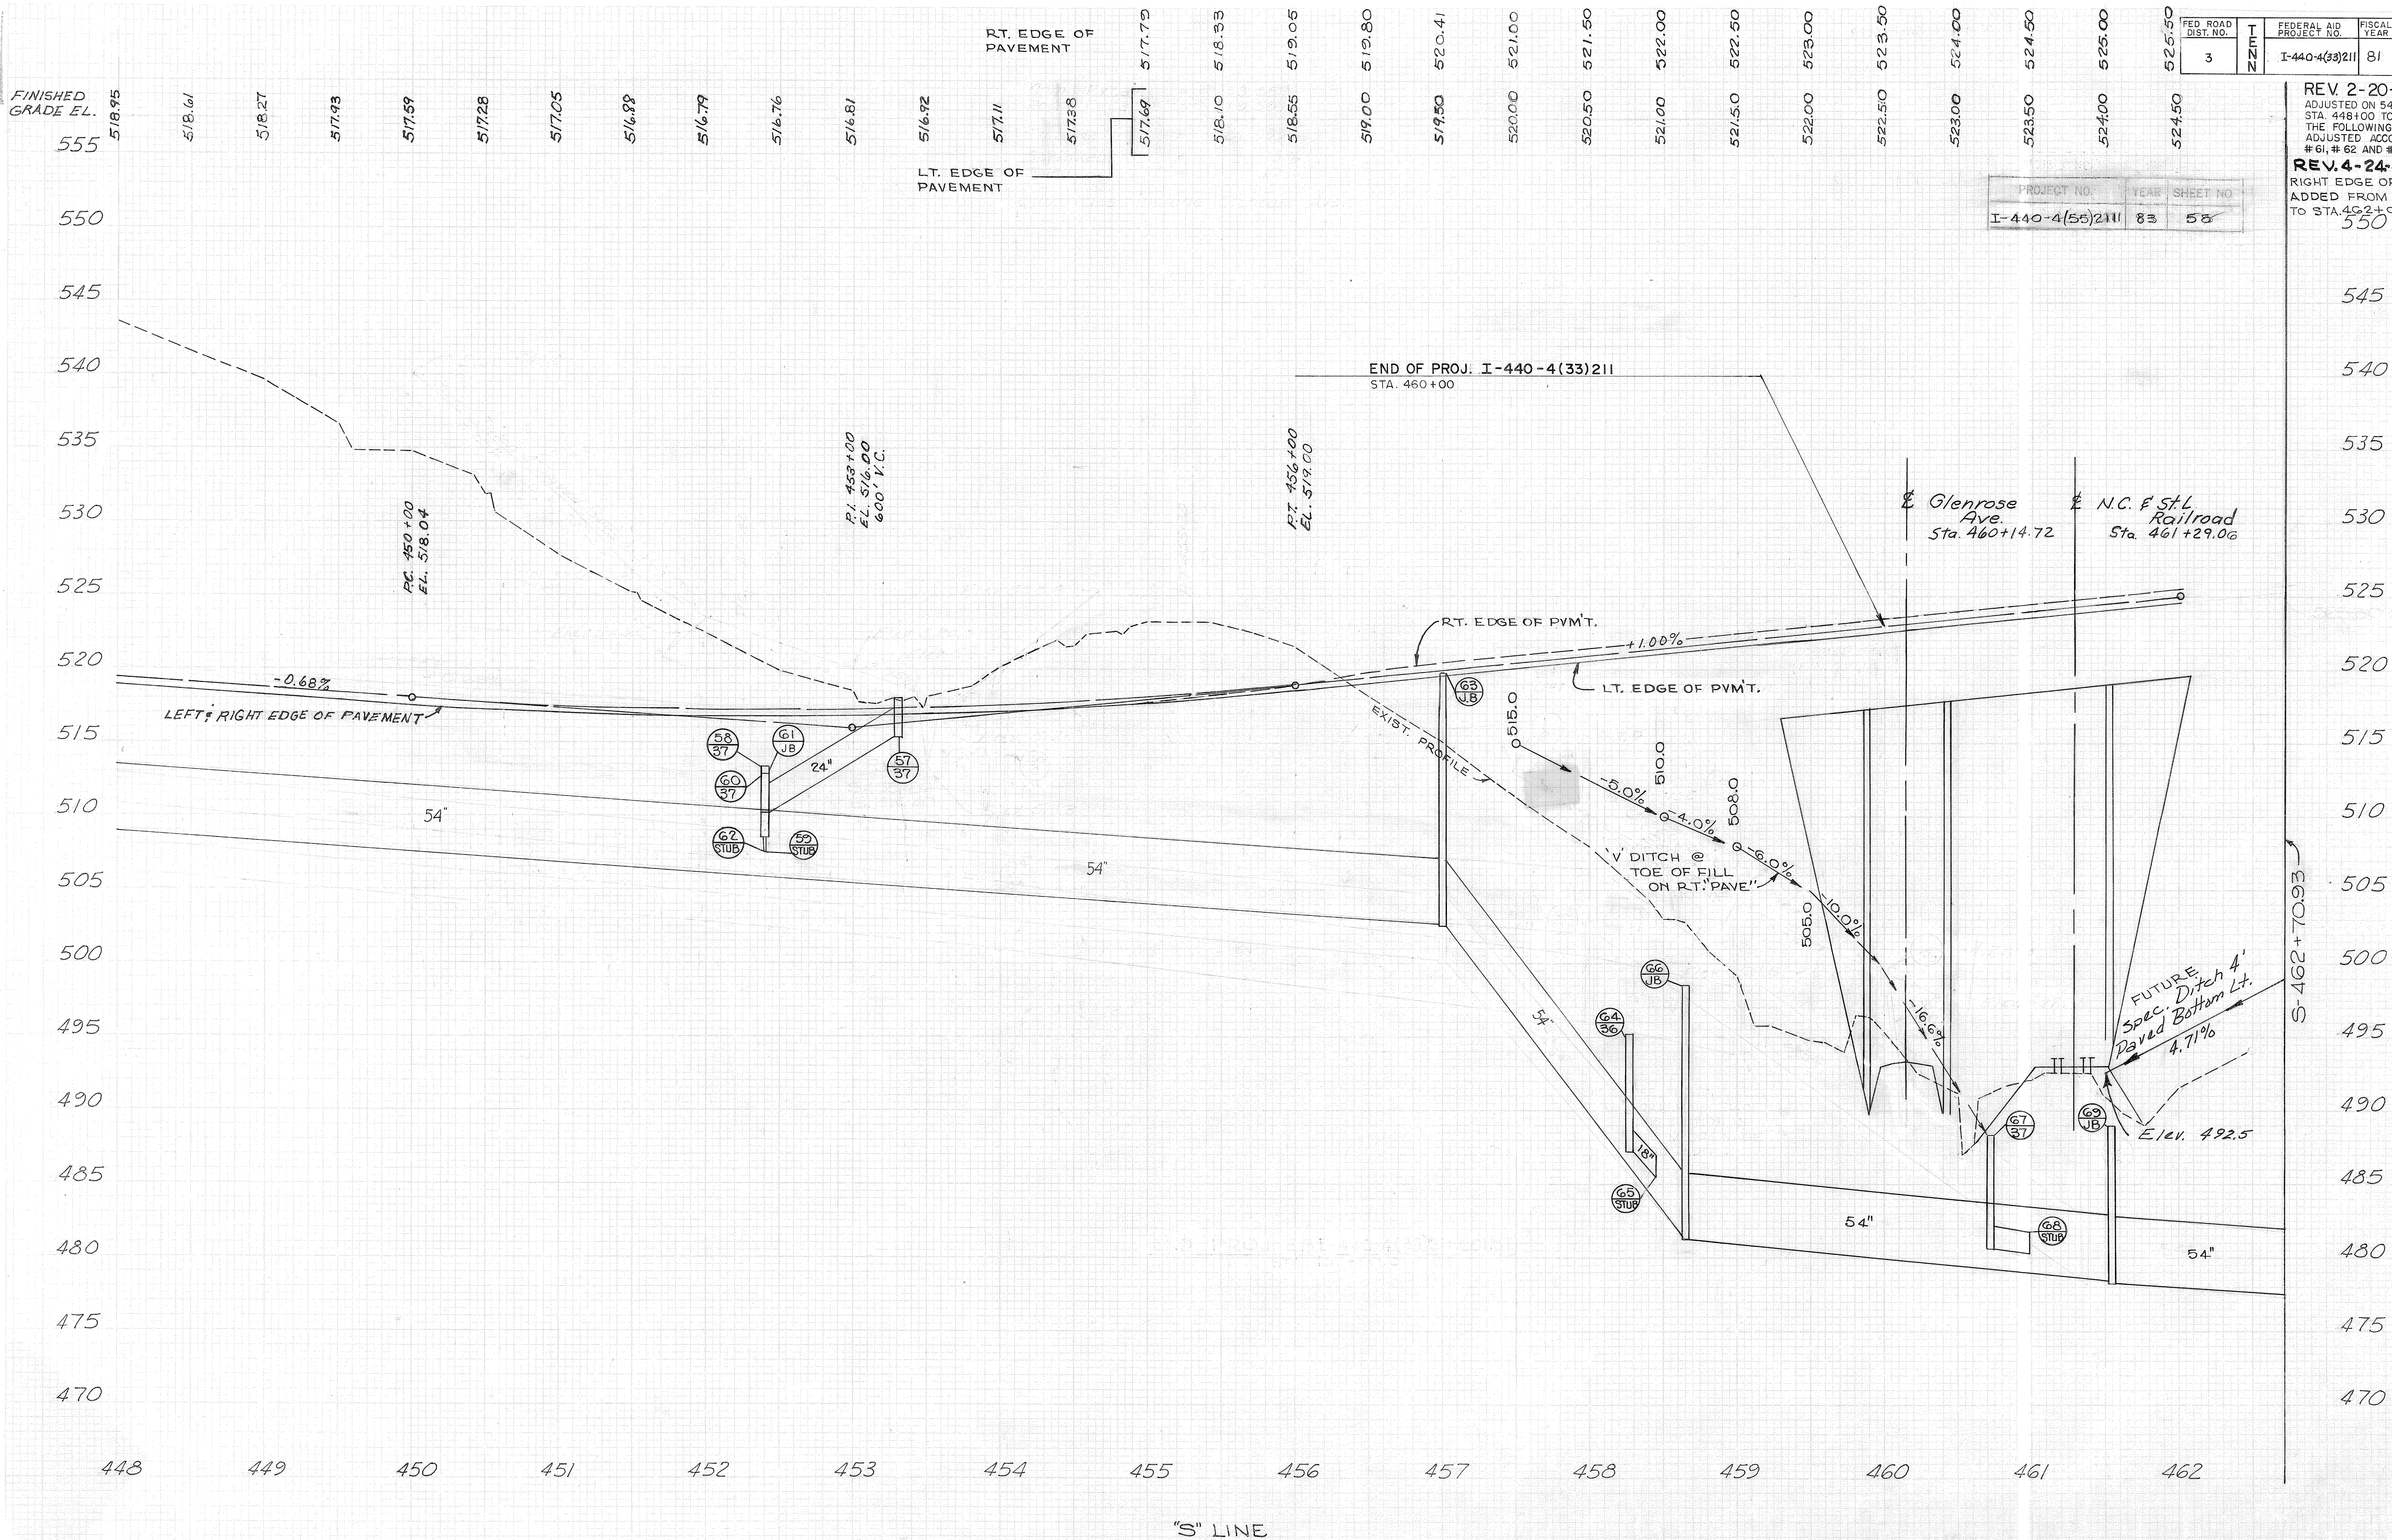


"S" LINE PROFILE STA 448+00 TO STA 462+70.93

TENN. STATE HIGHWAYS
IN-332
DATE
BY

FINAL SURVEY
SURVEYED
PLATTED
DATE
BY
NO.
AREAS
AREAS
AREAS

ORIGINAL SURVEY
SURVEYED
PLATTED
DATE
BY
NO.
AREAS
AREAS
AREAS

TYPE	YEAR	PROJECT NO.	SHEET NO.
PAVING	1983	I-440-4(55)211	57

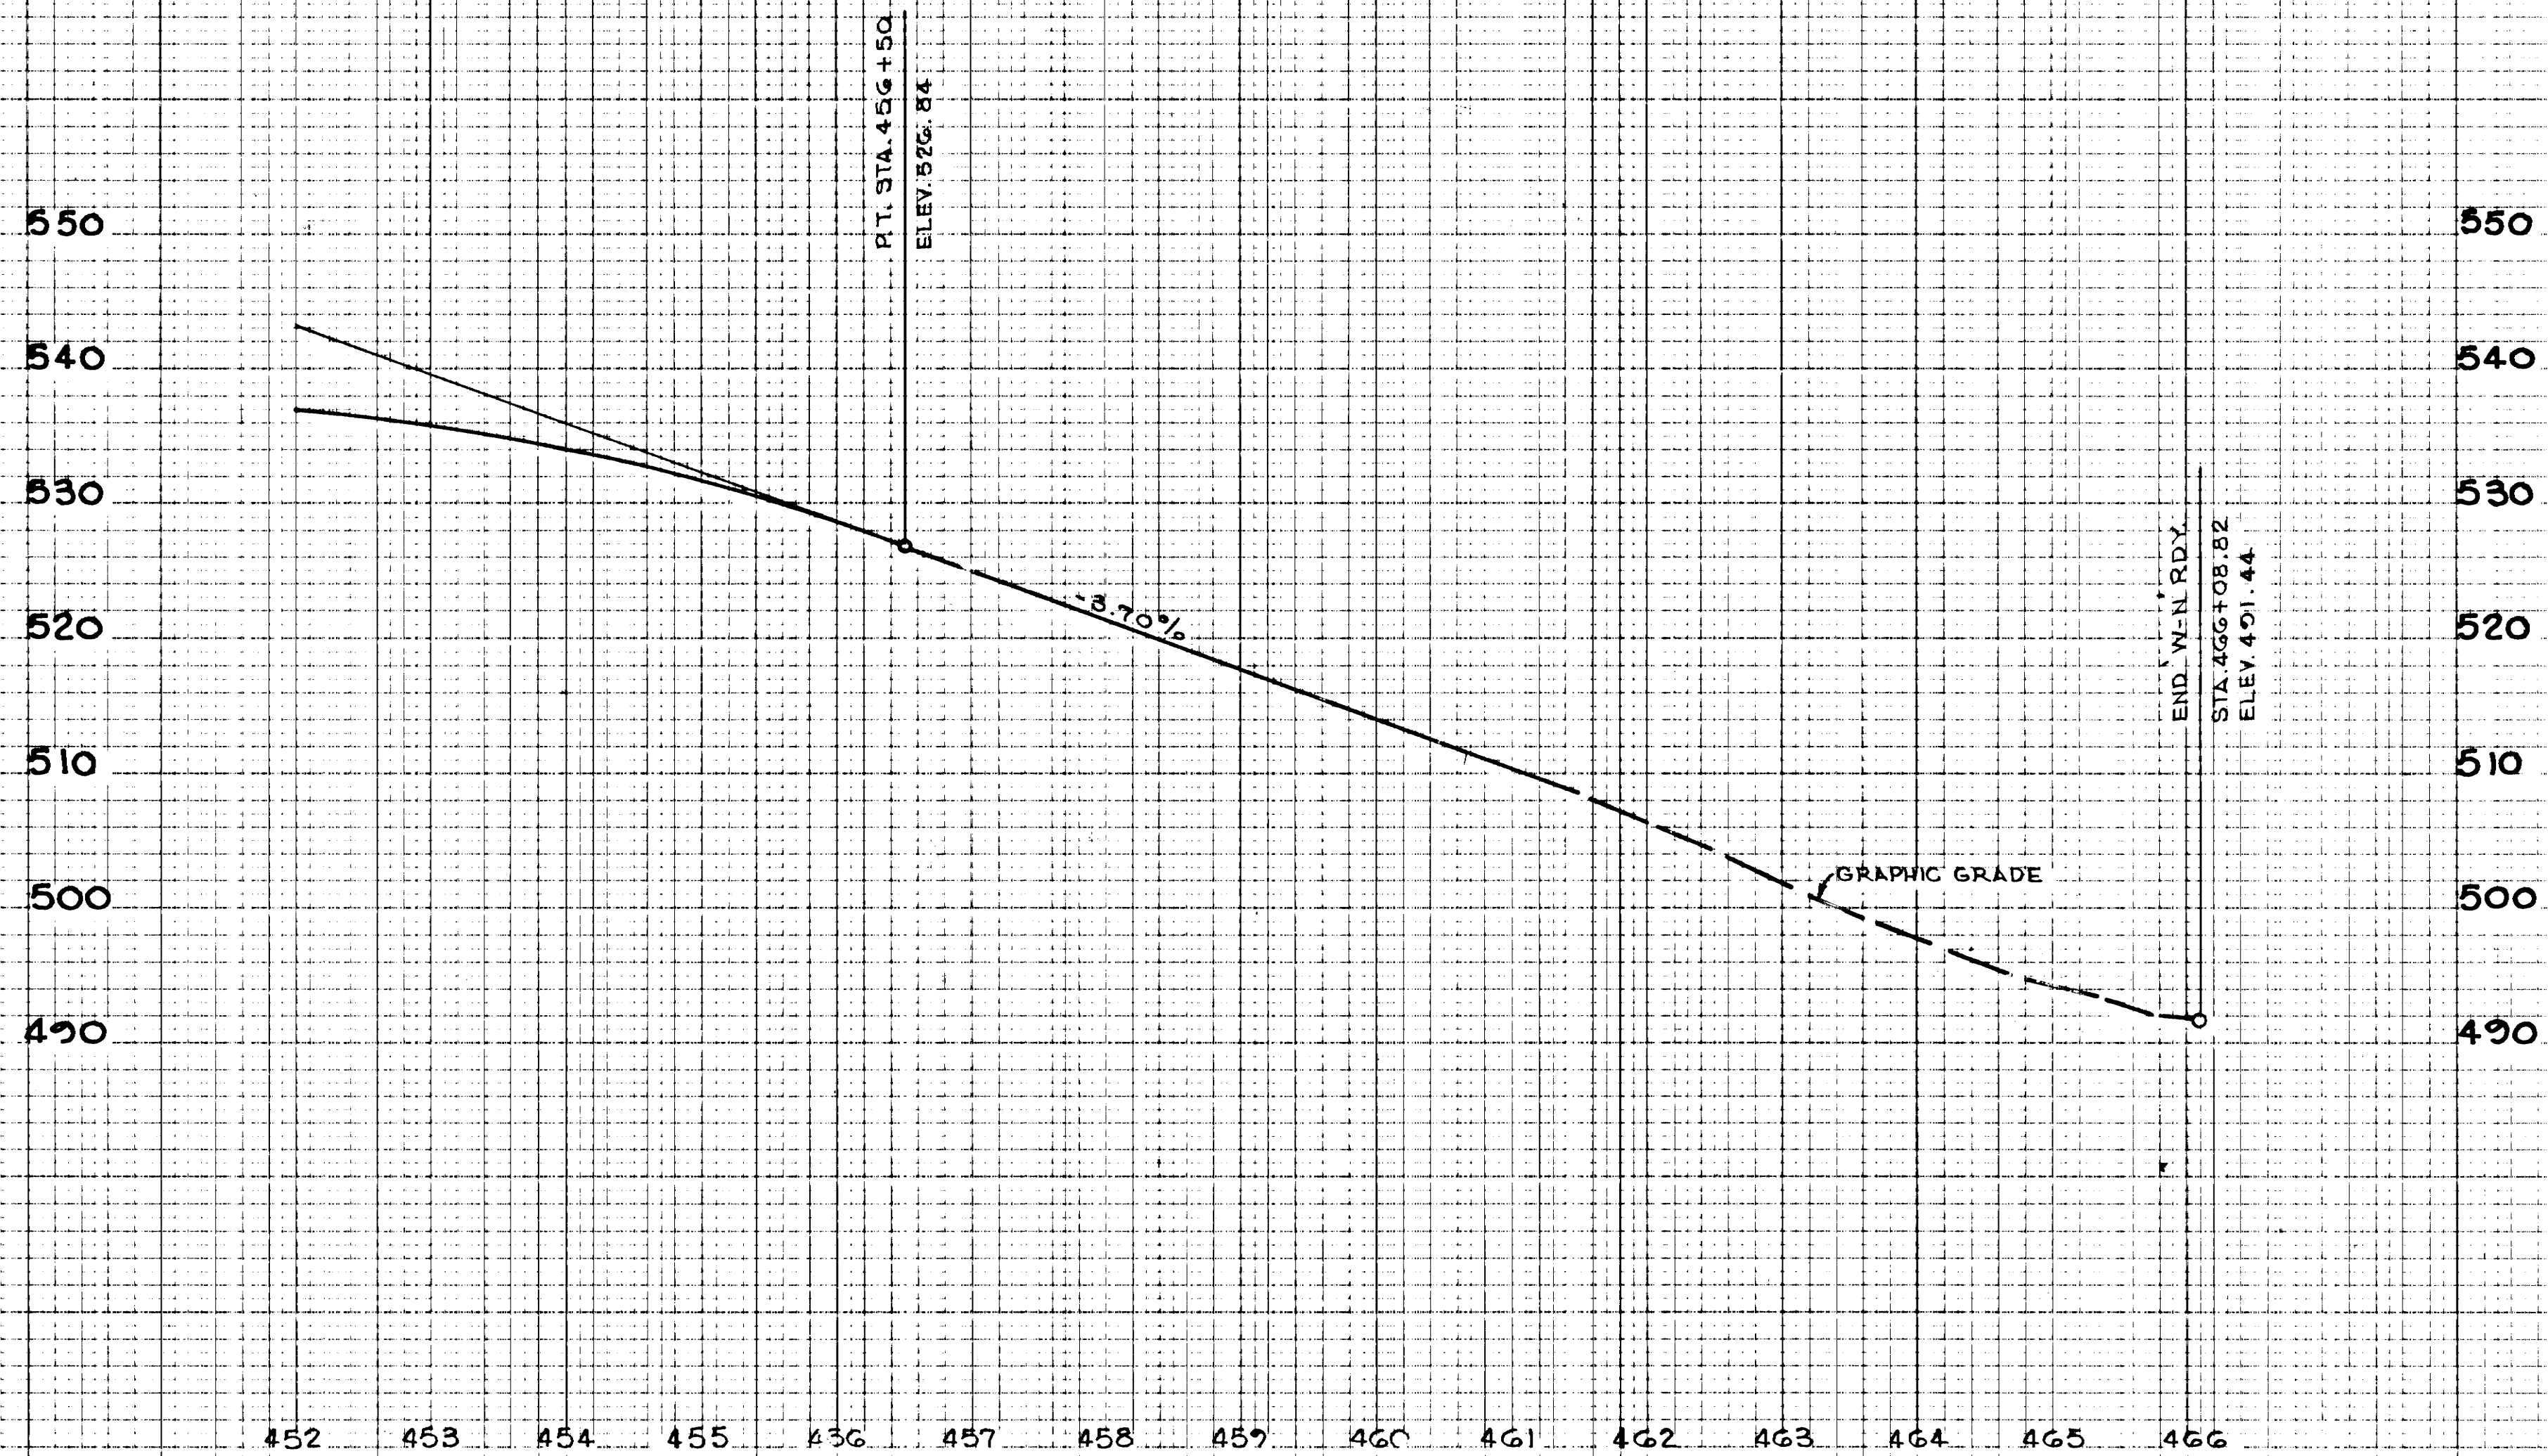

RAMP PROFILE 'W-N' ROADWAY

STATE OF TENNESSEE
DEPARTMENT OF TRANSPORTATION
BUREAU OF HIGHWAYS



RAMP PROFILE
'W-N' ROADWAY
STA. 452+00 TO STA. 466+08.82

SCALE: HORIZ. 1" = 50'
VERT. 1" = 5'

TYPE	VE/R	PROJECT NO	SHEET NO.
PAVING	1983	I-440-4(55)211	60

DATE	BY	NO.

DATE	BY	NO.

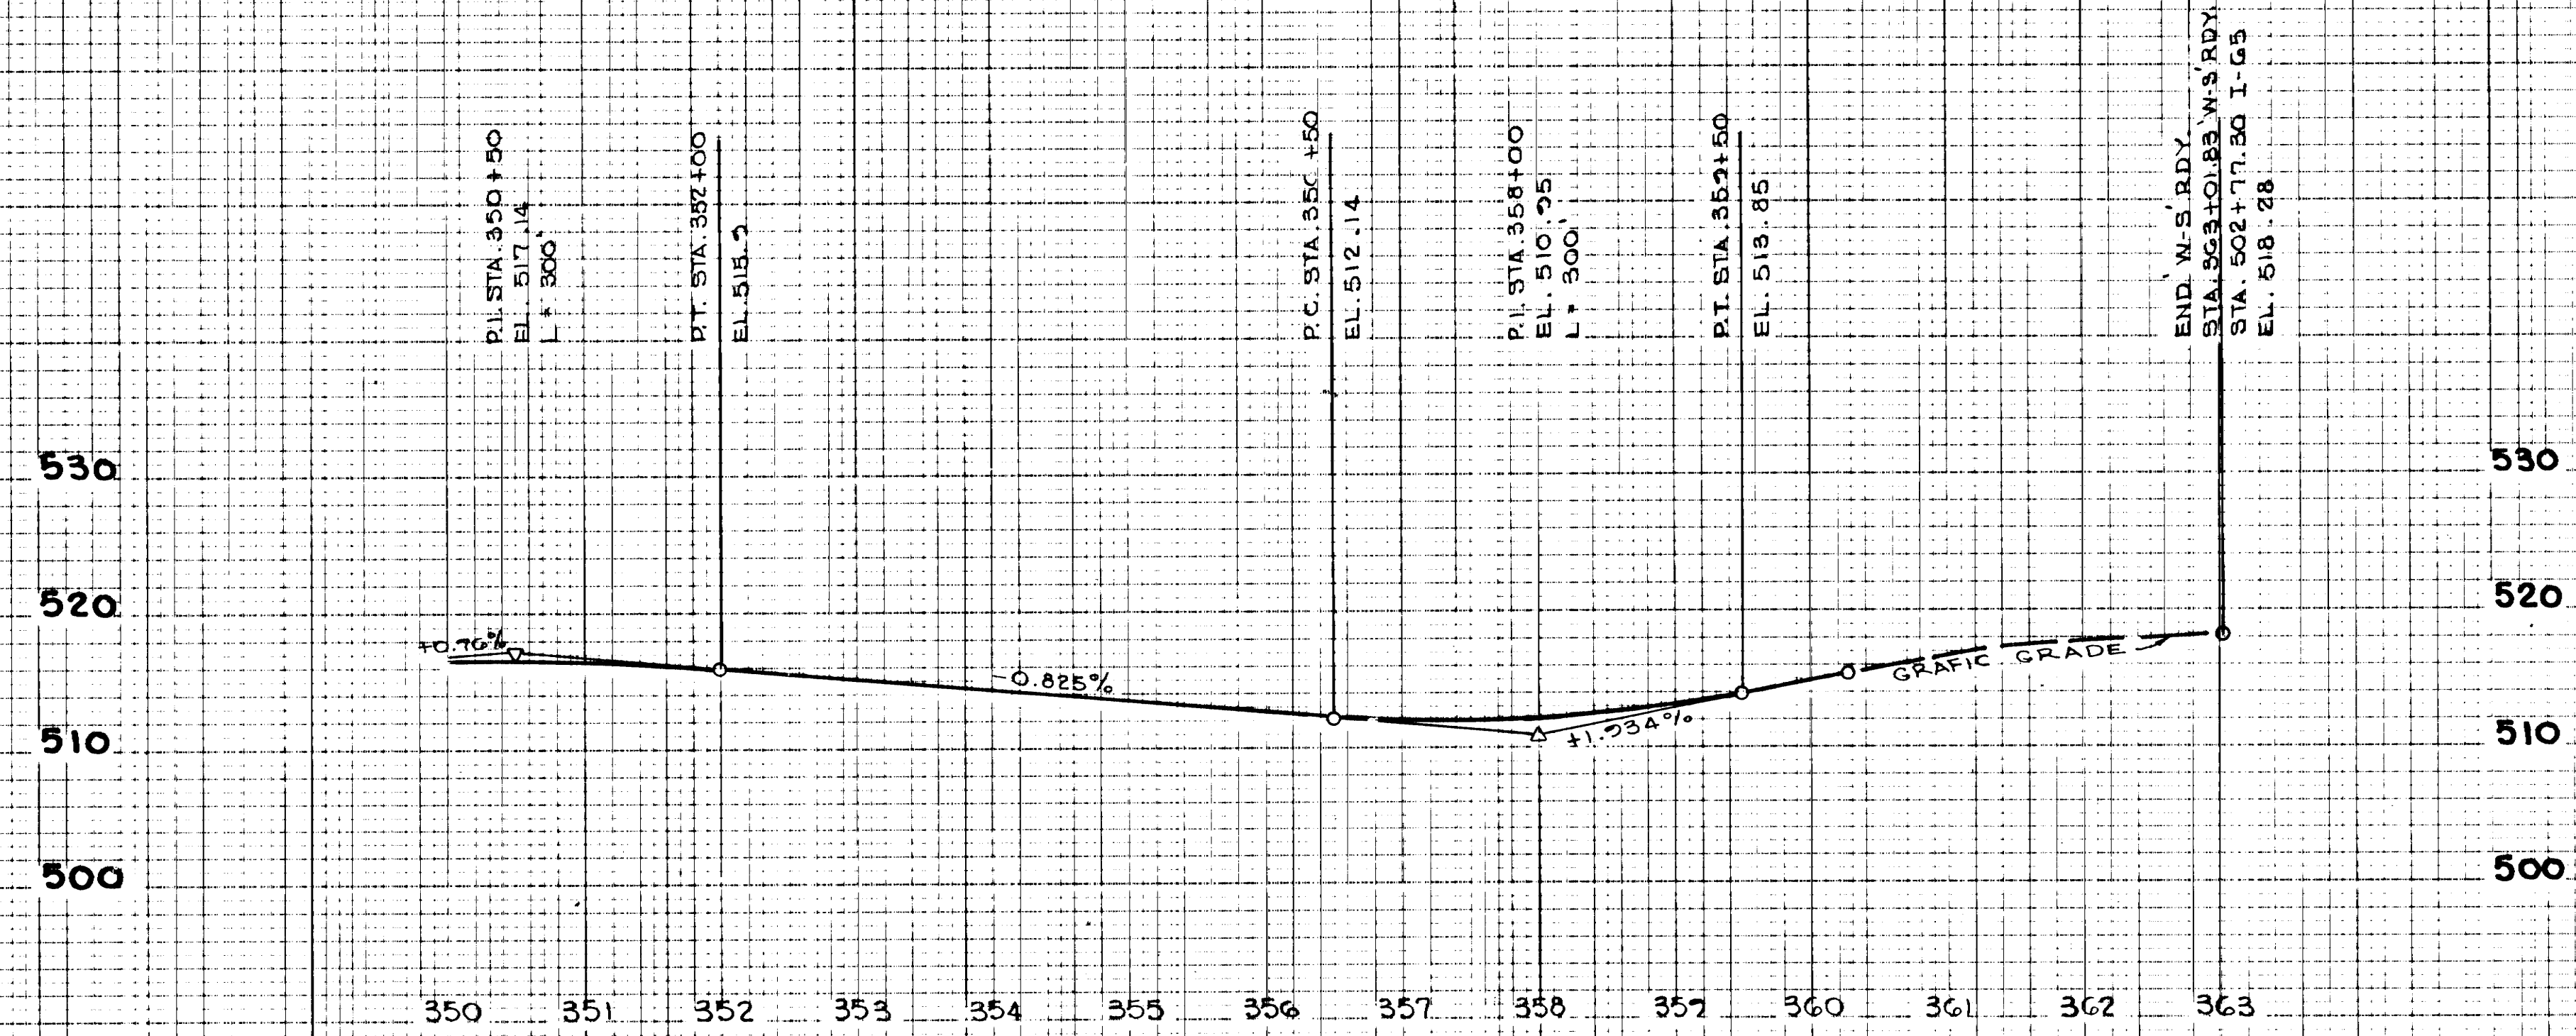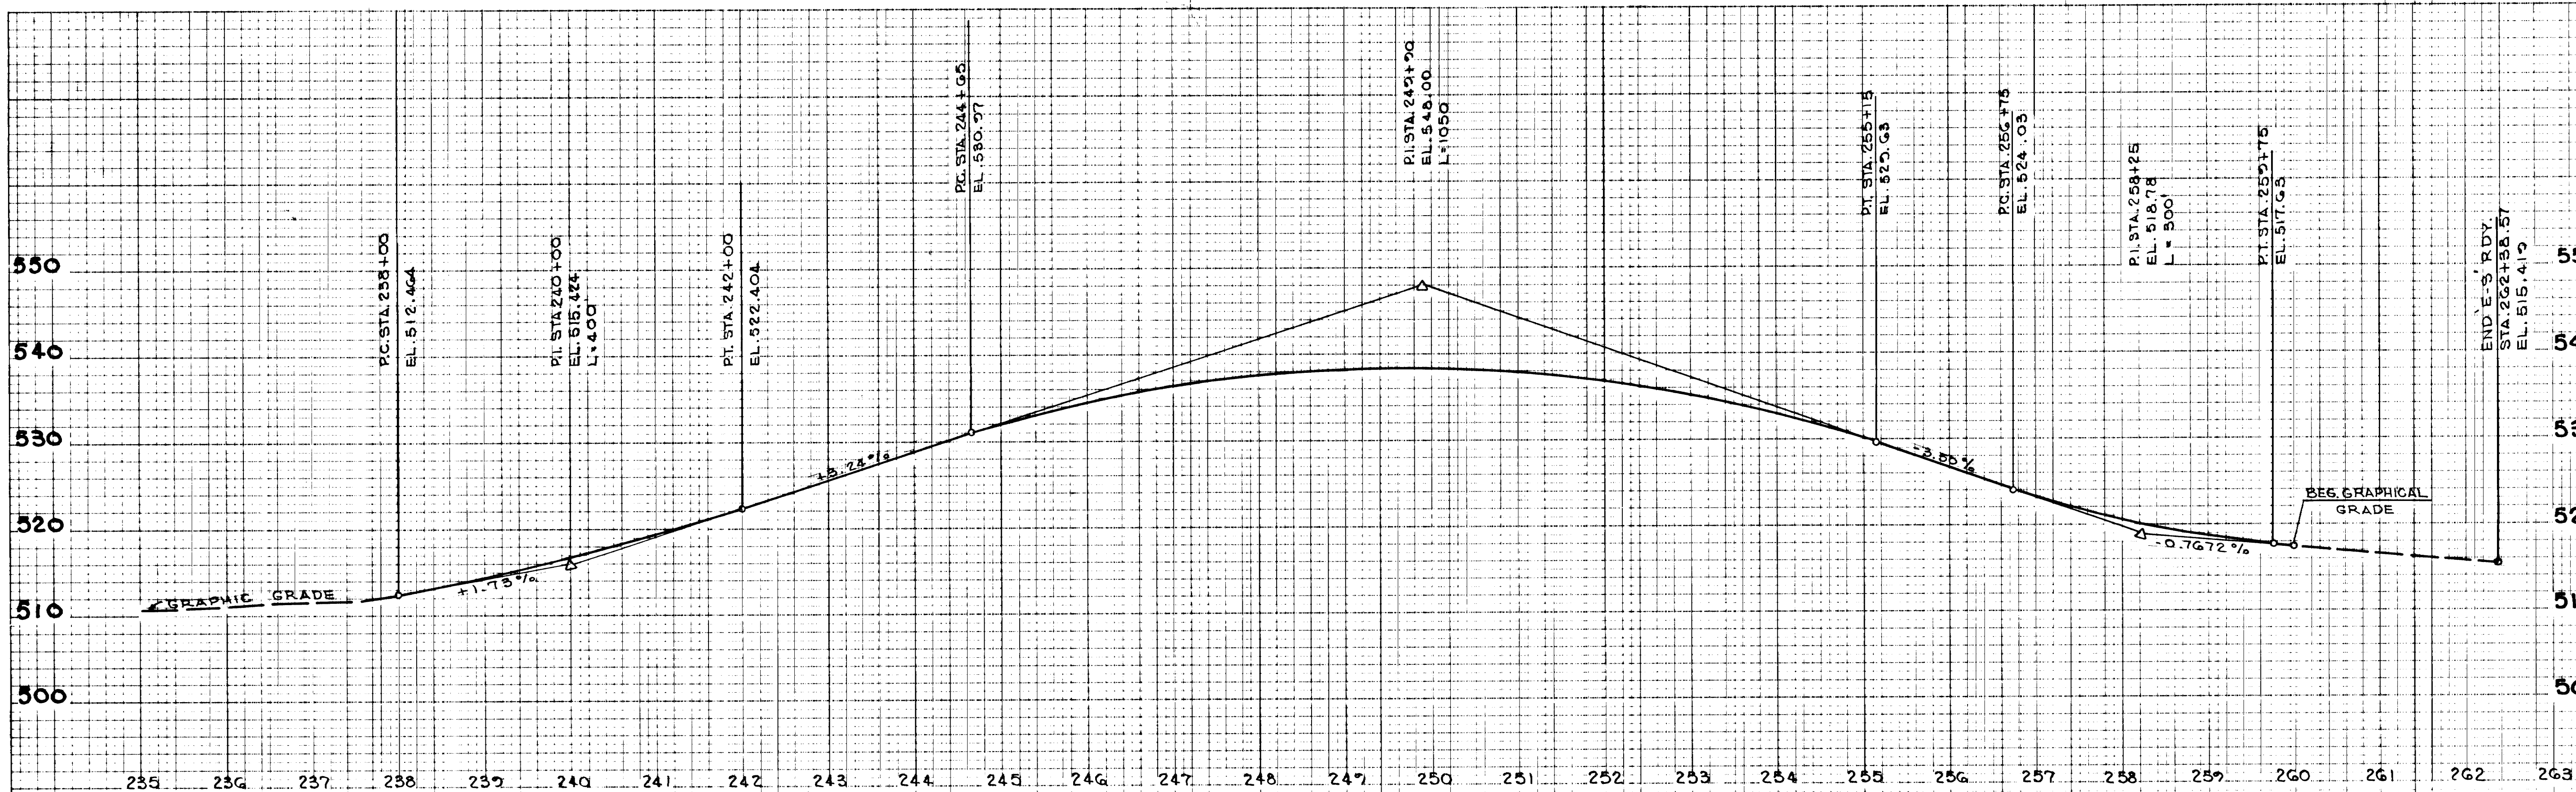


RAMP PROFILE 'E-S' ROADWAY
STA. 235+00 TO STA. 262+38.57

RAMP PROFILE 'W-S' ROADWAY
STA. 350+00 TO STA. 363+01.83

STATE OF TENNESSEE
DEPARTMENT OF TRANSPORTATION
BUREAU OF HIGHWAYS

RAMP PROFILE
'E-S' ROADWAY
STA. 235+00 TO STA. 262+38.57
'W-S' ROADWAY
STA. 350+00 TO STA. 363+01.83
HORIZ. 1" = 50'
VERT. 1" = 5'

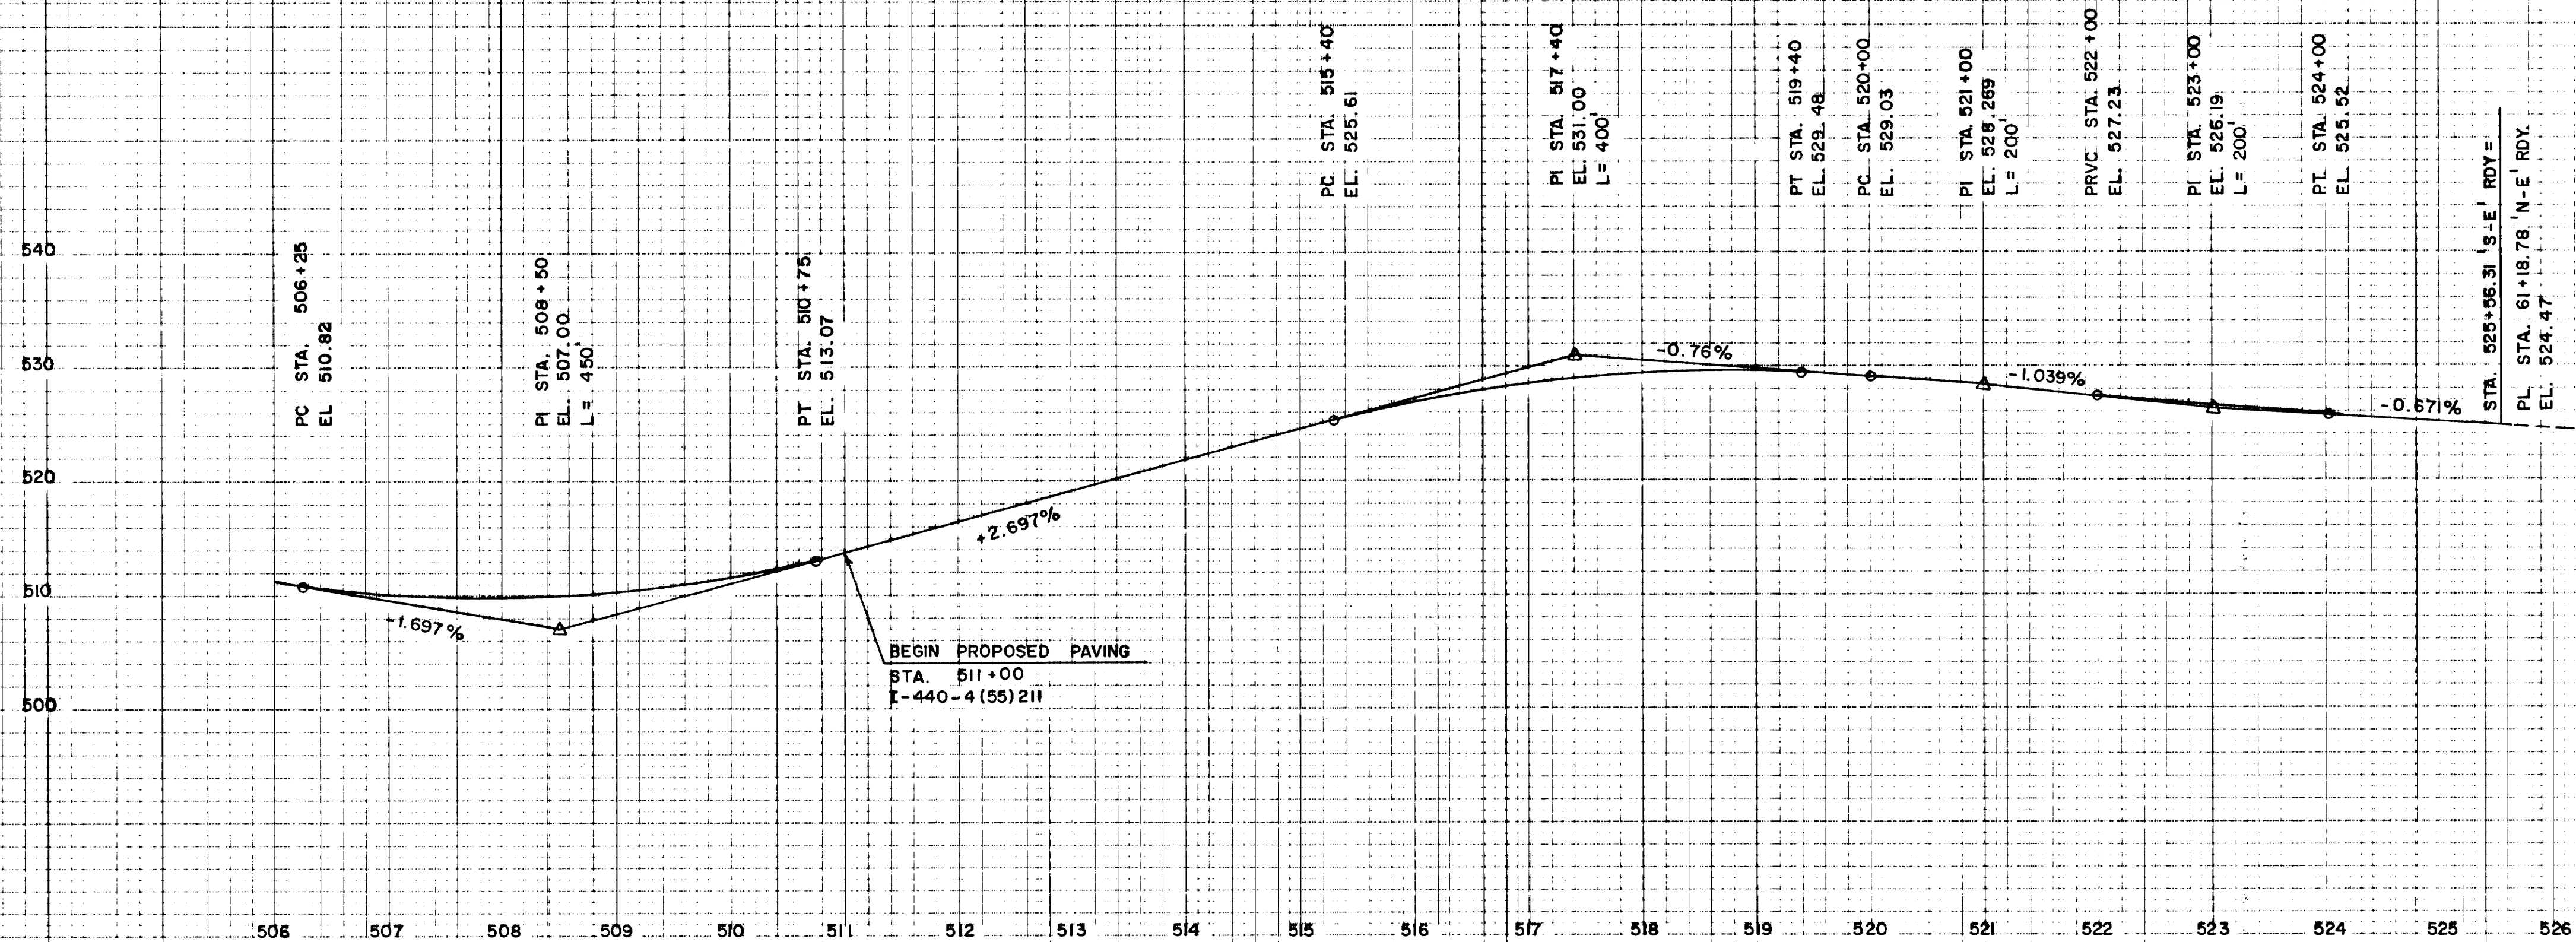

RAMP PROFILE 'S-E' ROADWAY

332

FINAL SURVEY	SURVEYED	BY	DATE
NOTE BOOK	PLOTTED		
NO.	TEMPLATE		
	AREAS CHECKED		

ORIGINAL SURVEY	SURVEYED	BY	DATE
NOTE BOOK	PLOTTED		
NO.	TEMPLATE		
	AREAS CHECKED		

TYPE	YEAR	PROJECT NO.	SHEET NO.
PAVING	1983	I-440-4(55)211	G2

BEG. P.L. 'N-E' RDWY.
TS STA. 39+06.91
EL. 505.98

PC STA. 43+40
EL. 503.72

PI STA. 45+65
EL. 501.96
L = 450'

PT STA. 47+90
EL. 507.91

PC STA. 52+55
EL. 521.02

PI STA. 54+30
EL. 525.95
L = 350'

PT STA. 56+05
EL. 526.44

PC STA. 56+50
EL. 526.57

PI STA. 58+00
EL. 526.986
L = 300'

PT STA. 59+50
EL. 525.939

+2.82%

-0.96%

-0.698%

RAMP PROFILE 'N-E' ROADWAY

MATCH LINE STA. 62+00 (SEE THIS SHEET FOR MATCH LINE)

PI STA. 67+50
EL. 520.86
VC = 300'

-0.698%


+0.292%

GRAPHICAL GRADE


STATE OF TENNESSEE
DEPARTMENT OF TRANSPORTATION
BUREAU OF HIGHWAYS

RAMP PROFILE
'N-E' RDWY.

SCALE: HORIZ. 1" = 100'
VERT. 1" = 10'

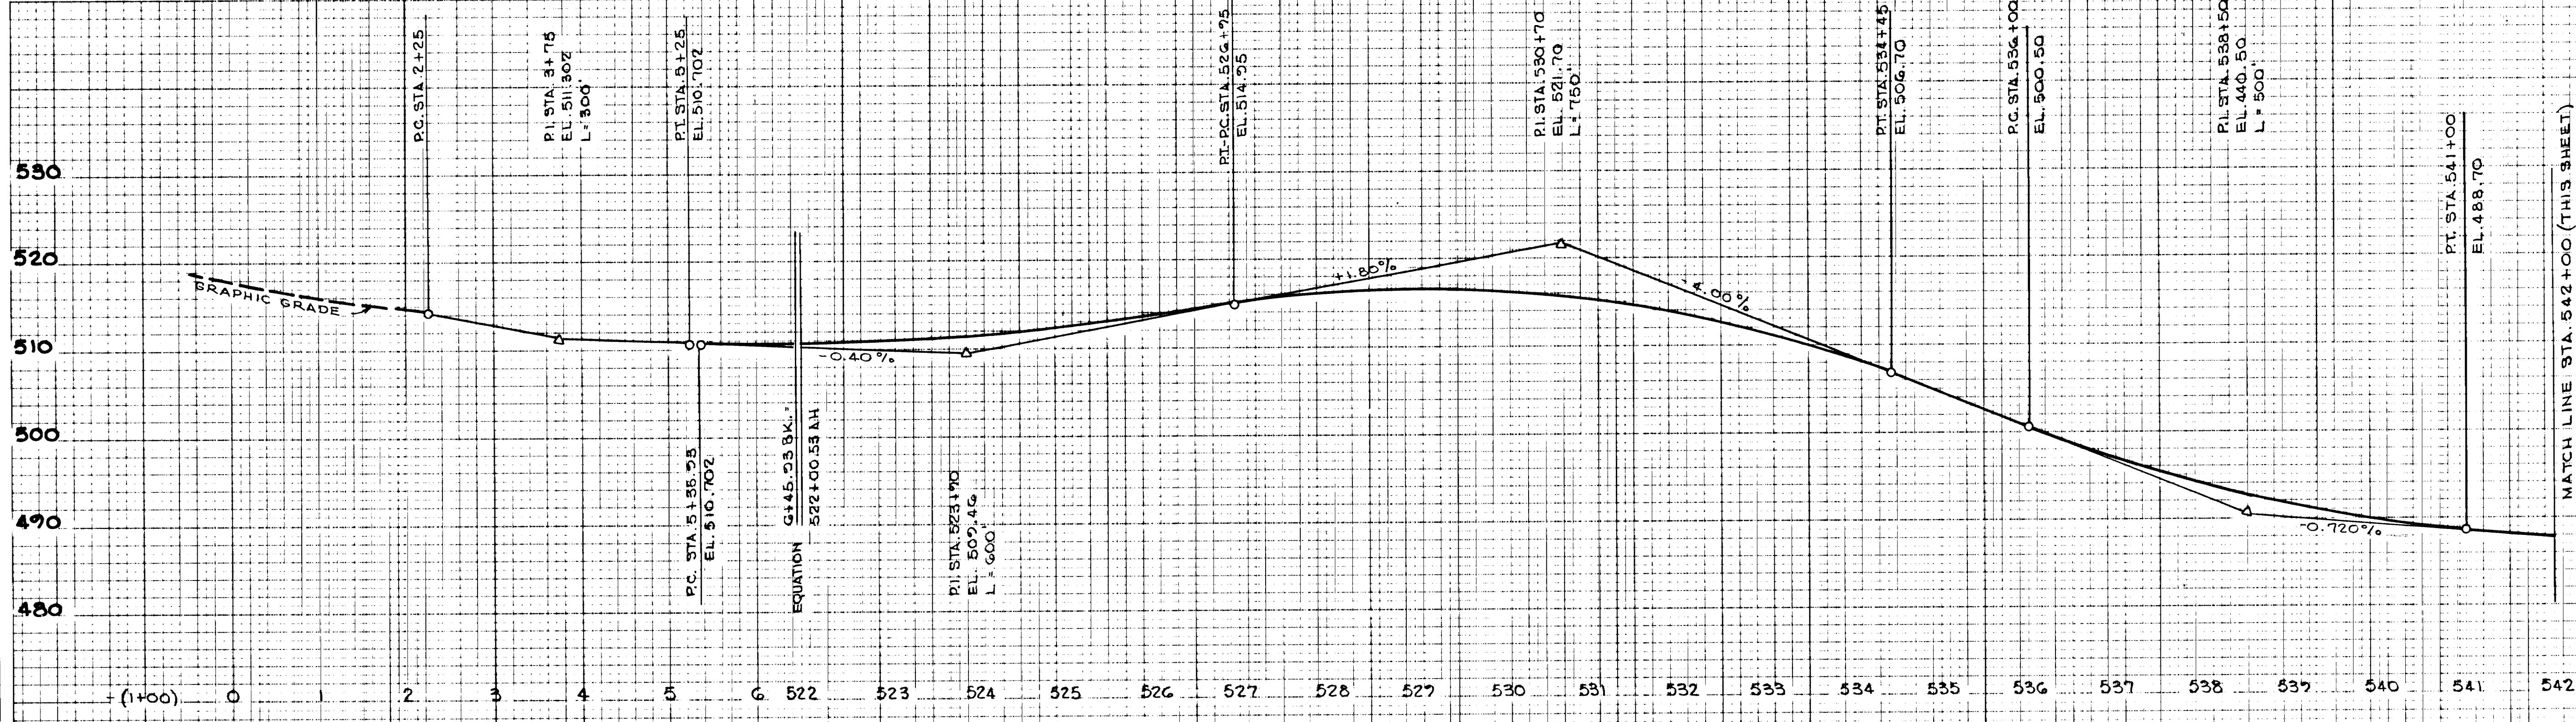

RAMP PROFILE 'E-N' ROADWAY

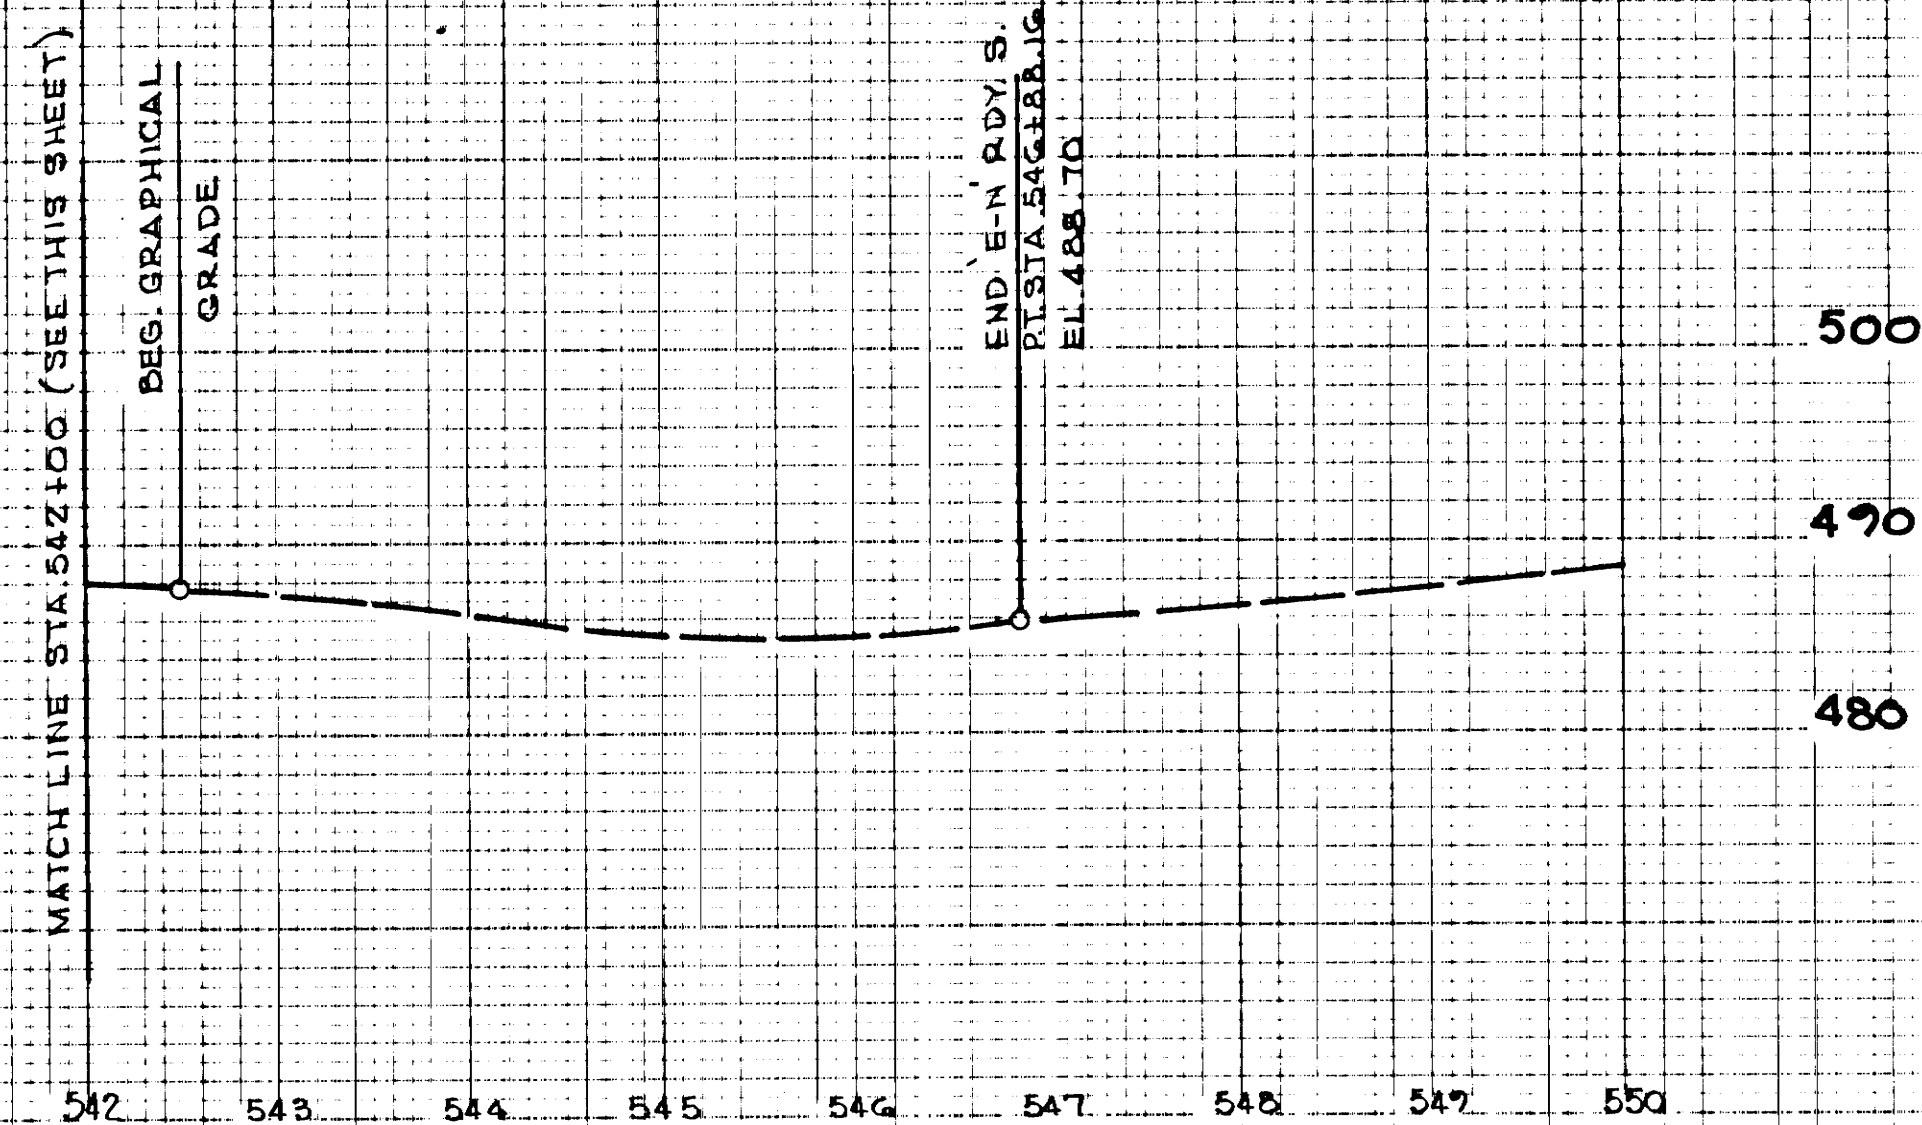


TYPE	YEAR	PROJECT NO.	SHEET NO.
PAVING	1983	I-440-4(55)211 G3	

STATE OF TENNESSEE
DEPARTMENT OF TRANSPORTATION
BUREAU OF HIGHWAYS
PROJECT NO. 11-332
SHEET NO. 40

FINAL SURVEY
NOTED BOOK
NO.

DATE
BY
REVISION
DATE
BY
REVISION
DATE
BY
REVISION

TYPE	YEAR	PROJECT NO.	SHEET NO.
PAVING	1983	I-440-4(55)211 G.4	

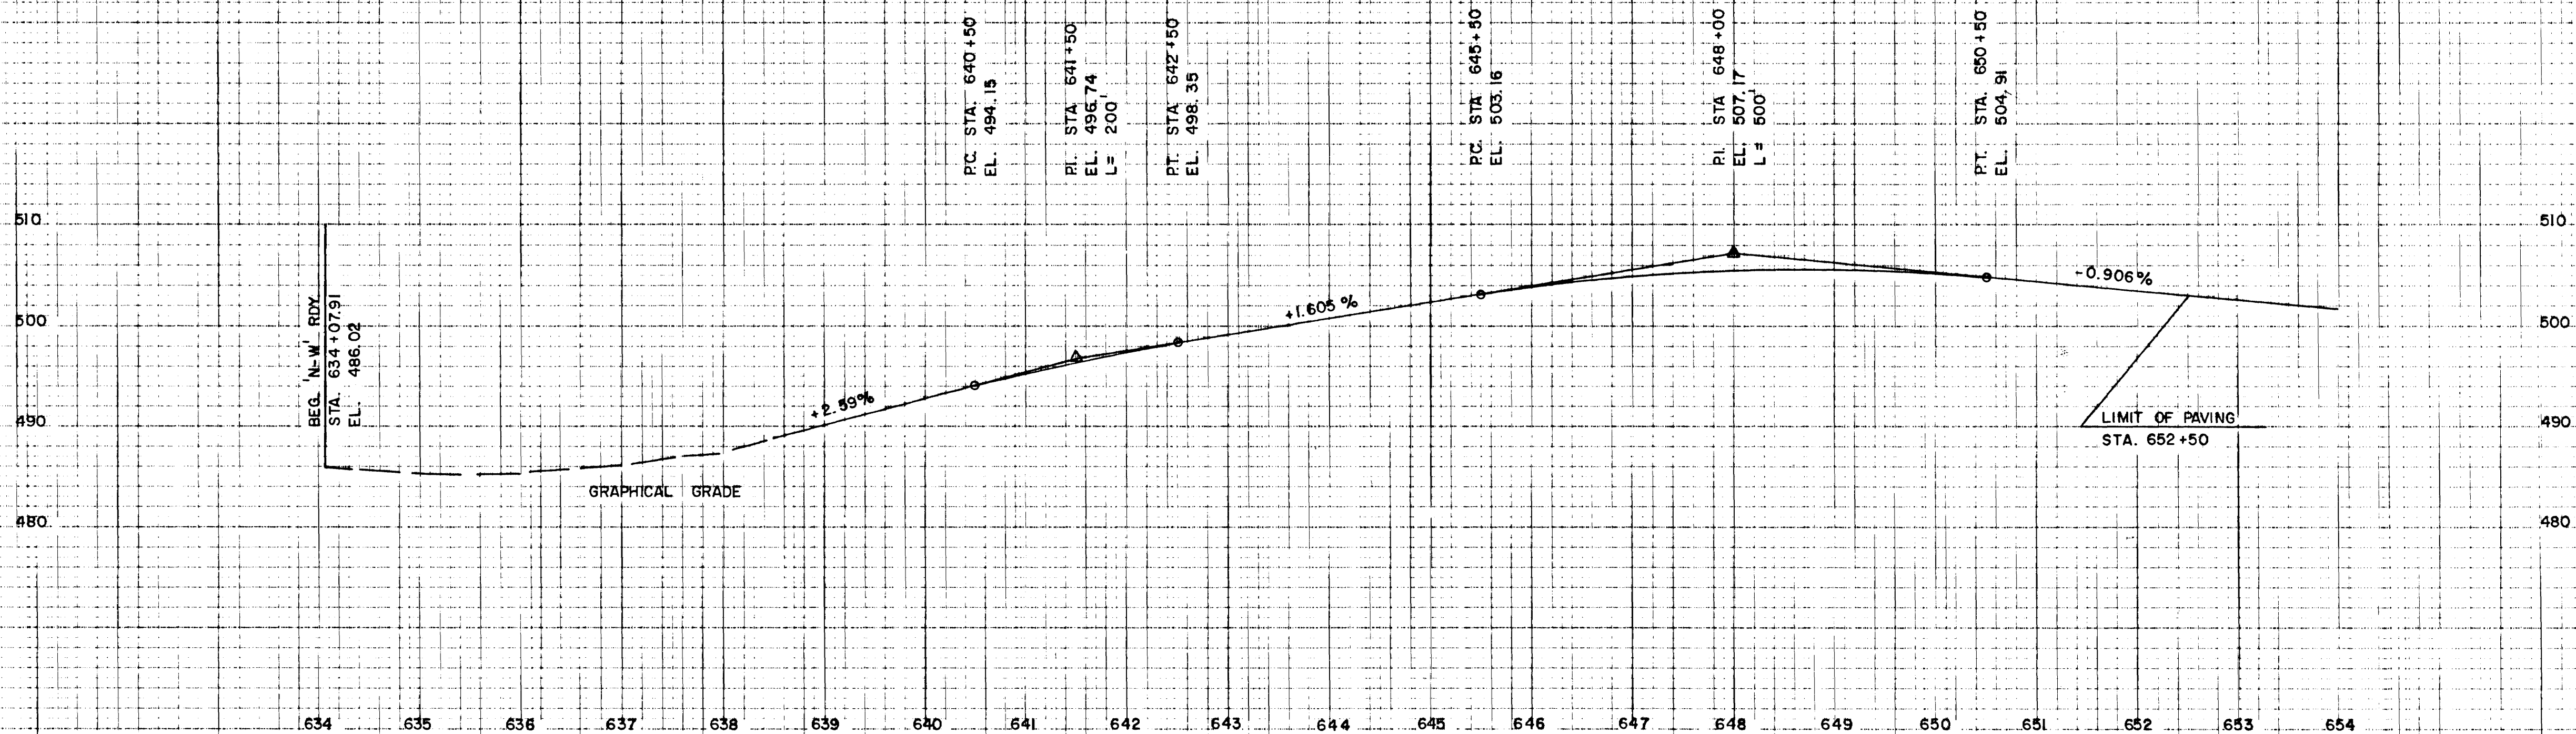

RAMP PROFILE 'N-W' ROADWAY

STATE OF TENNESSEE
DEPARTMENT OF TRANSPORTATION
BUREAU OF HIGHWAYS

RAMP PROFILE
'N-W' RDY.

SCALE: HORIZ. 1"=100'
VERT. 1"=10'

TYPE	YEAR	PROJECT NO	SHEET NO
PAVING	1983	I-440-4/55/211	65



STATE OF TENNESSEE
DEPARTMENT OF TRANSPORTATION
BUREAU OF HIGHWAYS

RAMP PROFILES
RAMPS 'C' & 'G'

SCALE: HORIZ. 1" = 100'
VERT. 1" = 10'

ORIGINAL	DATE
SURVEYED	
PLOTTED	
CHECKED	
DATE	

BY _____

DATE _____


NOTE BOOK AREA

ORIGINAL	DATE
SURVEYED	
PLOTTED	
CHECKED	
DATE	

BY _____

DATE _____

NOTE BOOK AREA

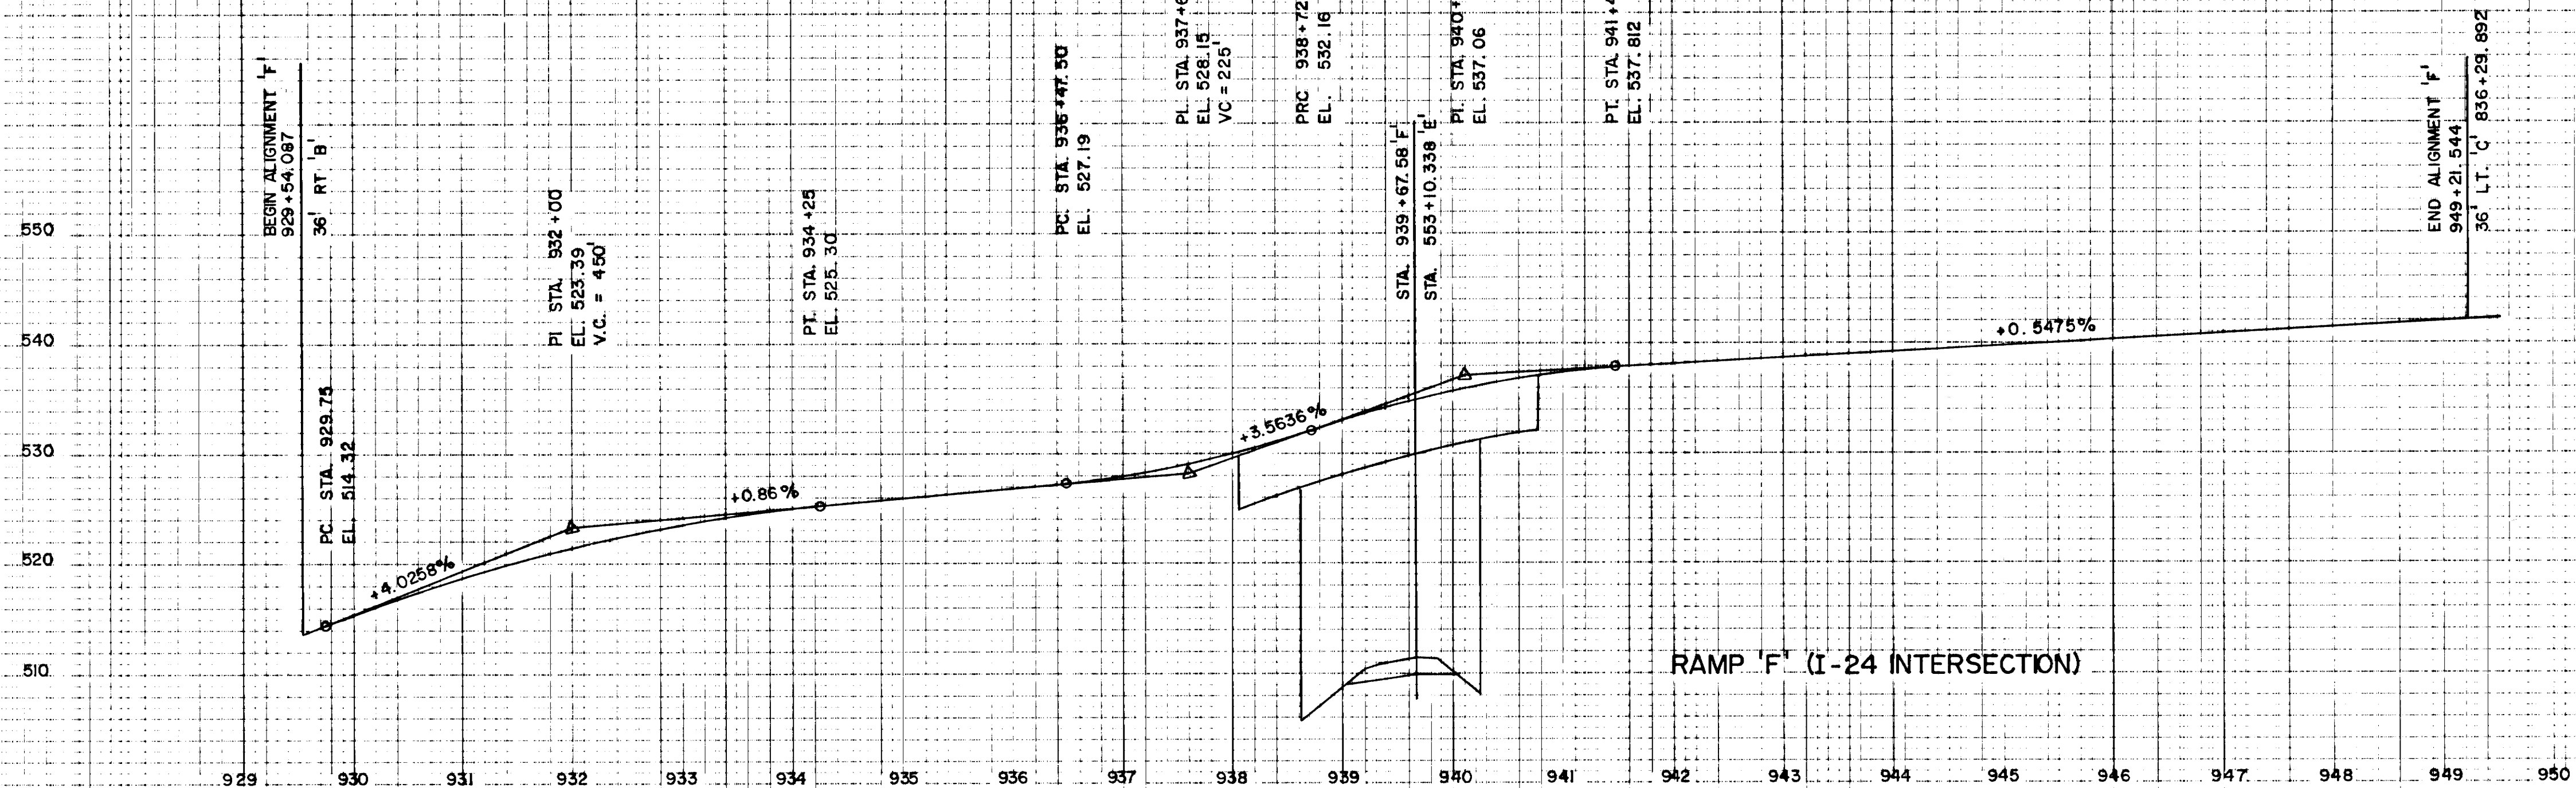

STATE OF TENNESSEE
DEPARTMENT OF TRANSPORTATION
BUREAU OF HIGHWAYS

RAMP PROFILE
RAMP 'F'

SCALE: HORIZ. 1"=100'
VERT. 1"=10'

FINAL SURVEY
DATE: 1/27/33
BY: J. H. 332
NO. 40

FINAL SURVEY
DATE: 1/27/33
BY: J. H. 332
NO. 40

ORIGINAL SURVEY
DATE: 1/27/33
BY: J. H. 332
NO. 40

TYPE	YEAR	PROJECT NO	SHEET NO
PAVING	1983	I-440-4(55)211	67



RAMP 'H' PROFILE

STATE OF TENNESSEE
DEPARTMENT OF TRANSPORTATION
BUREAU OF HIGHWAYS

RAMP PROFILE

RAMP 'H'


SCALE: HORIZ. 1"=100'
VERT. 1"=10'

TELE. STATE HIGHWAY
Plan
Div.
No. 332



FINAL SURVEY
SURVEY PLOTTED
NOTE BOOK TEMPLATE
NO. AREAS CHECKED

ORIGINAL SURVEY
SURVEY PLOTTED
NOTE BOOK TEMPLATE
NO. AREAS CHECKED

TYPE	YEAR	PROJECT NO.	SHEET NO.
PAVING	1983	I-440-4(55)211	68

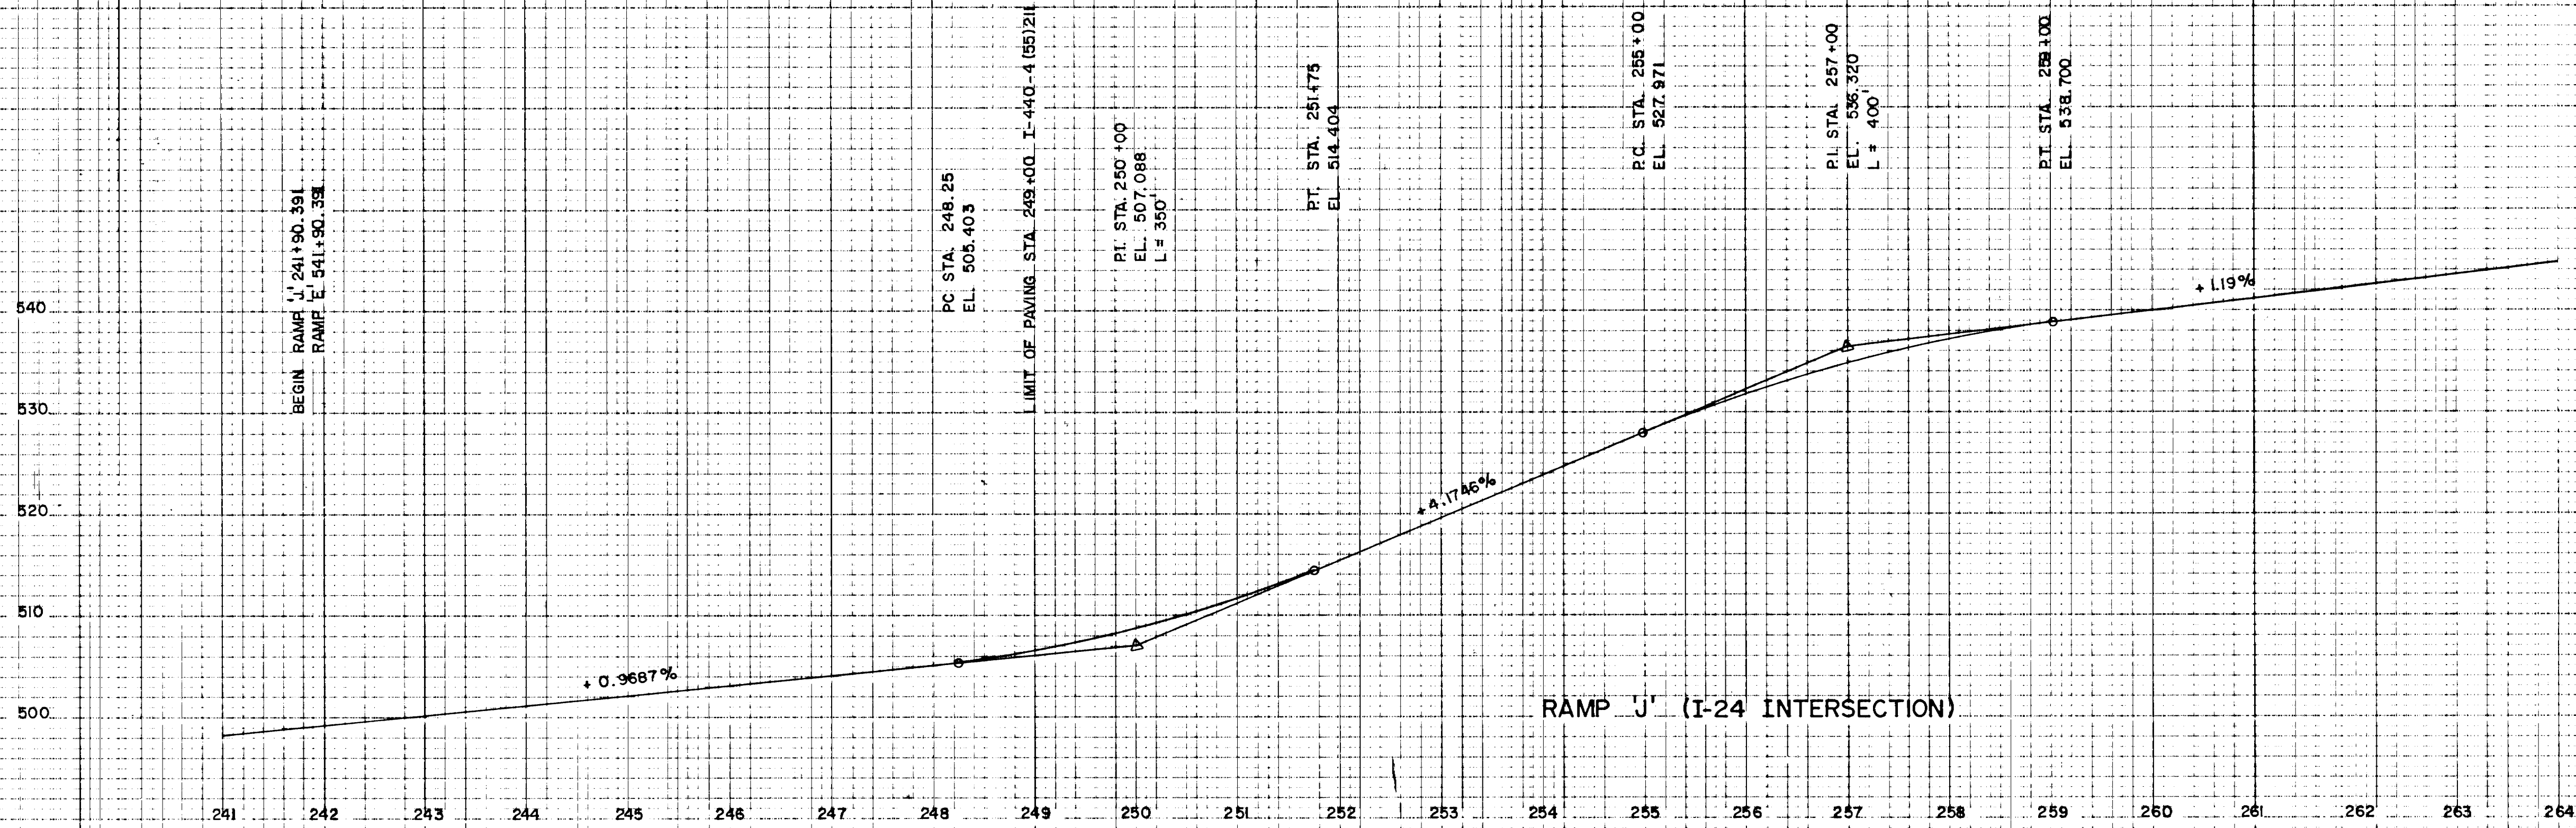

STATE OF TENNESSEE
DEPARTMENT OF TRANSPORTATION
BUREAU OF HIGHWAYS
RAMP PROFILE
RAMP 'J'
SCALE: HORIZ. 1"=100'
VERT. 1"=10'

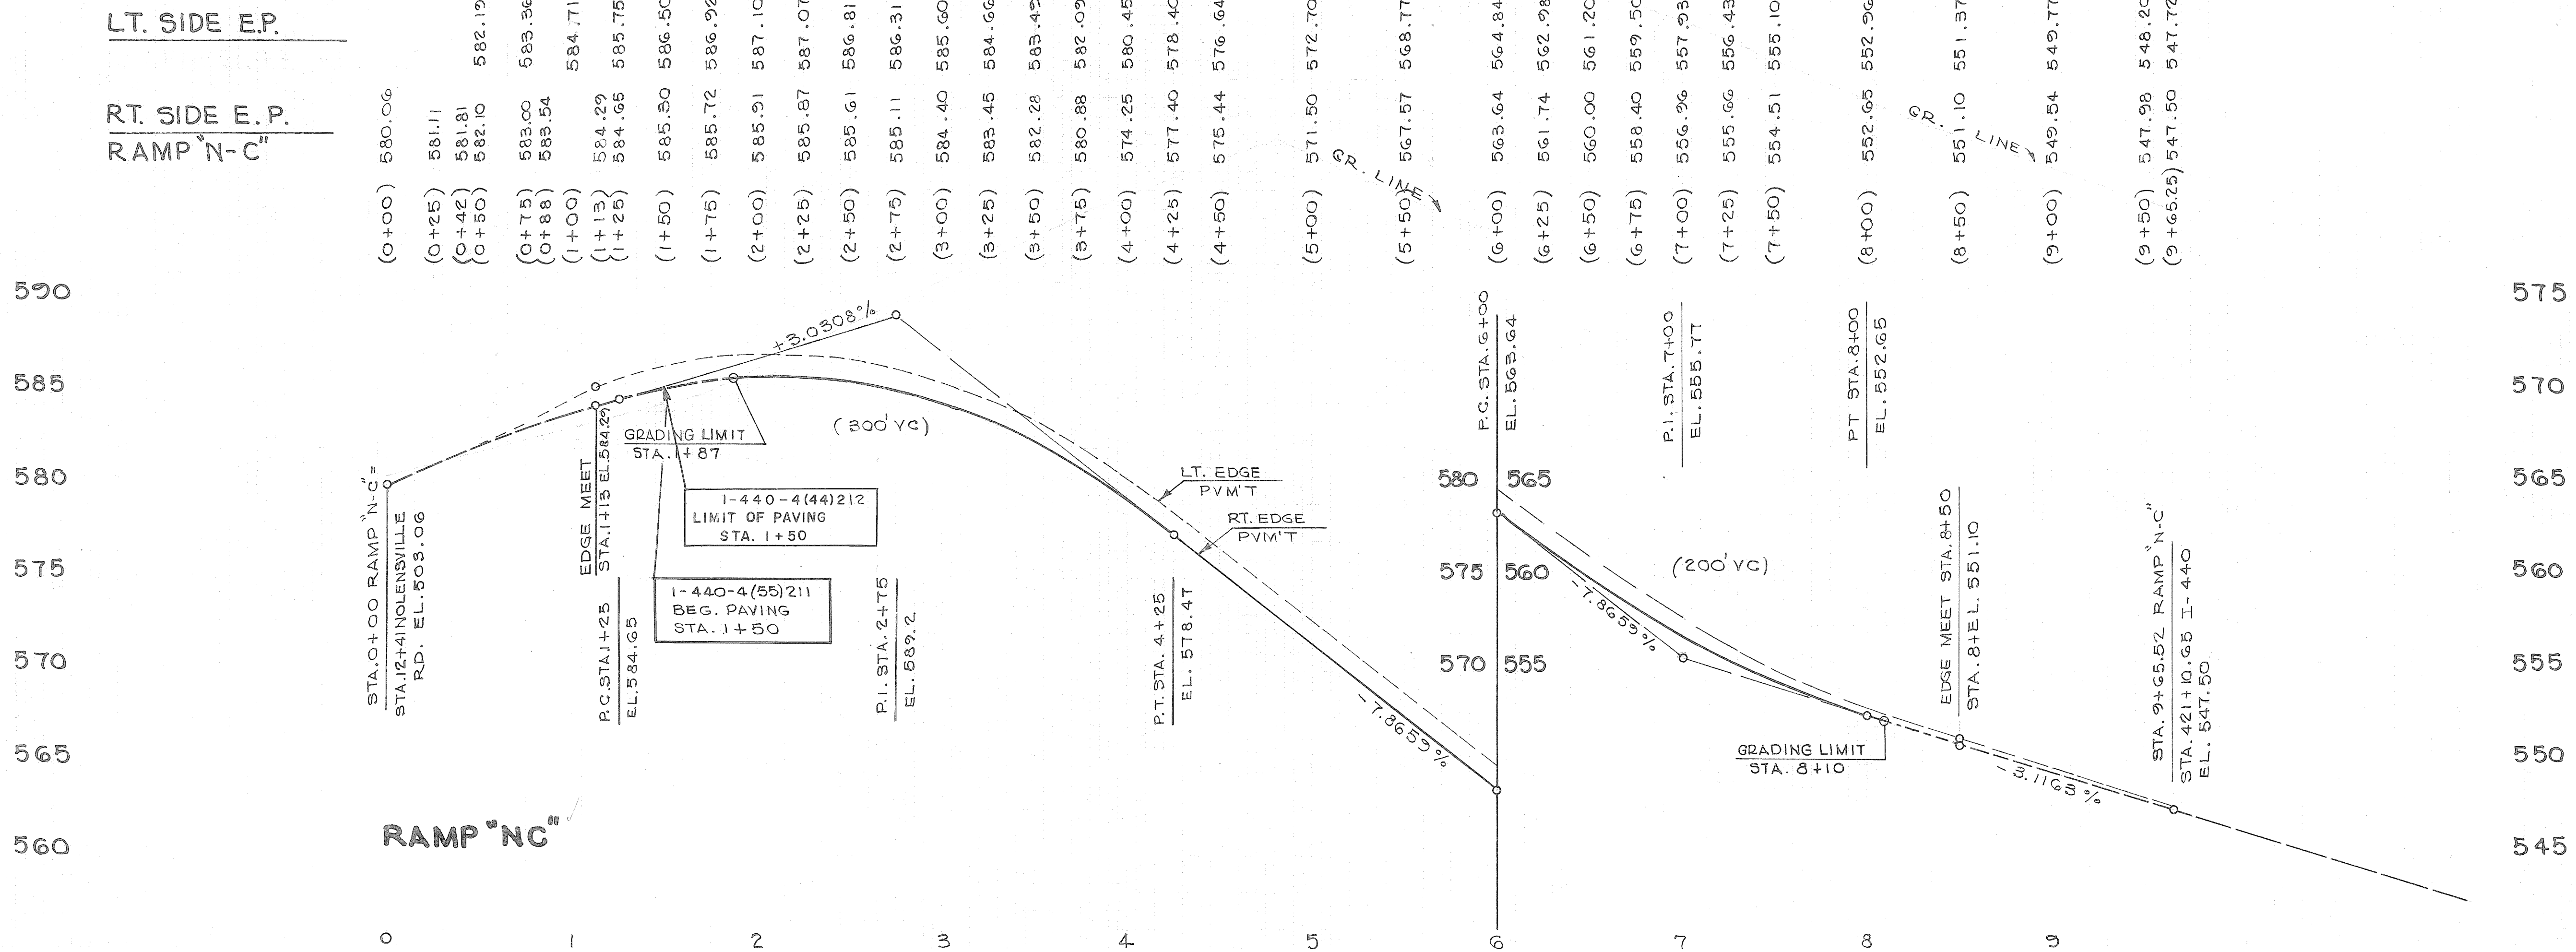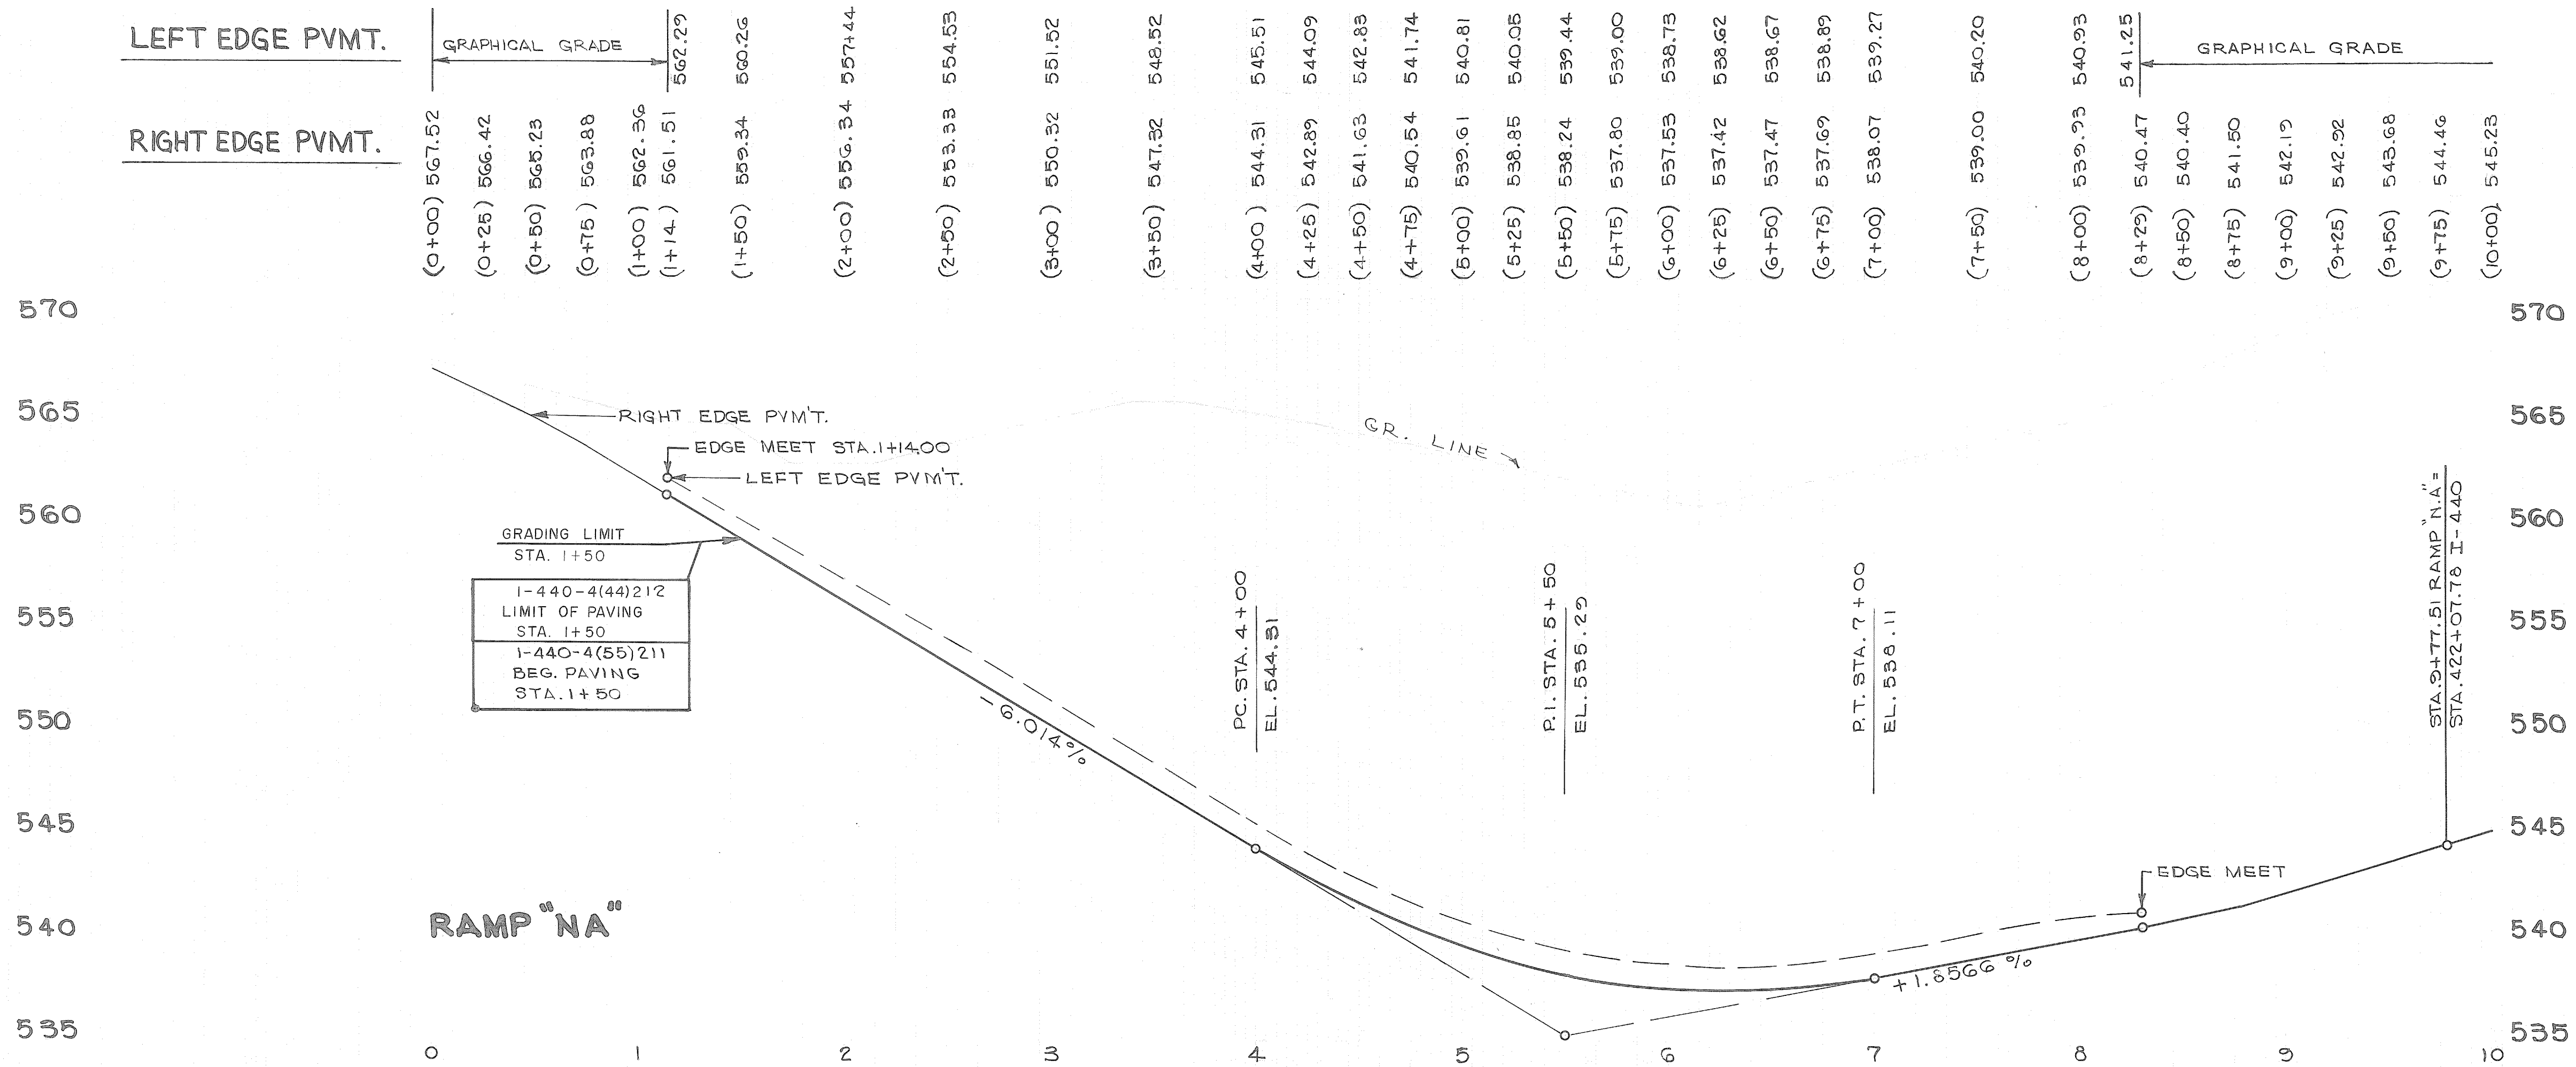


PROFILE
OF RAMP 'N-A' & 'N-C'

MIN. STATE HIGHWAYS
FILED
JUN 11 1981
IN
508

SCANNED

GRADING
SURVEY
PL 1314
DATE MADE
NO.

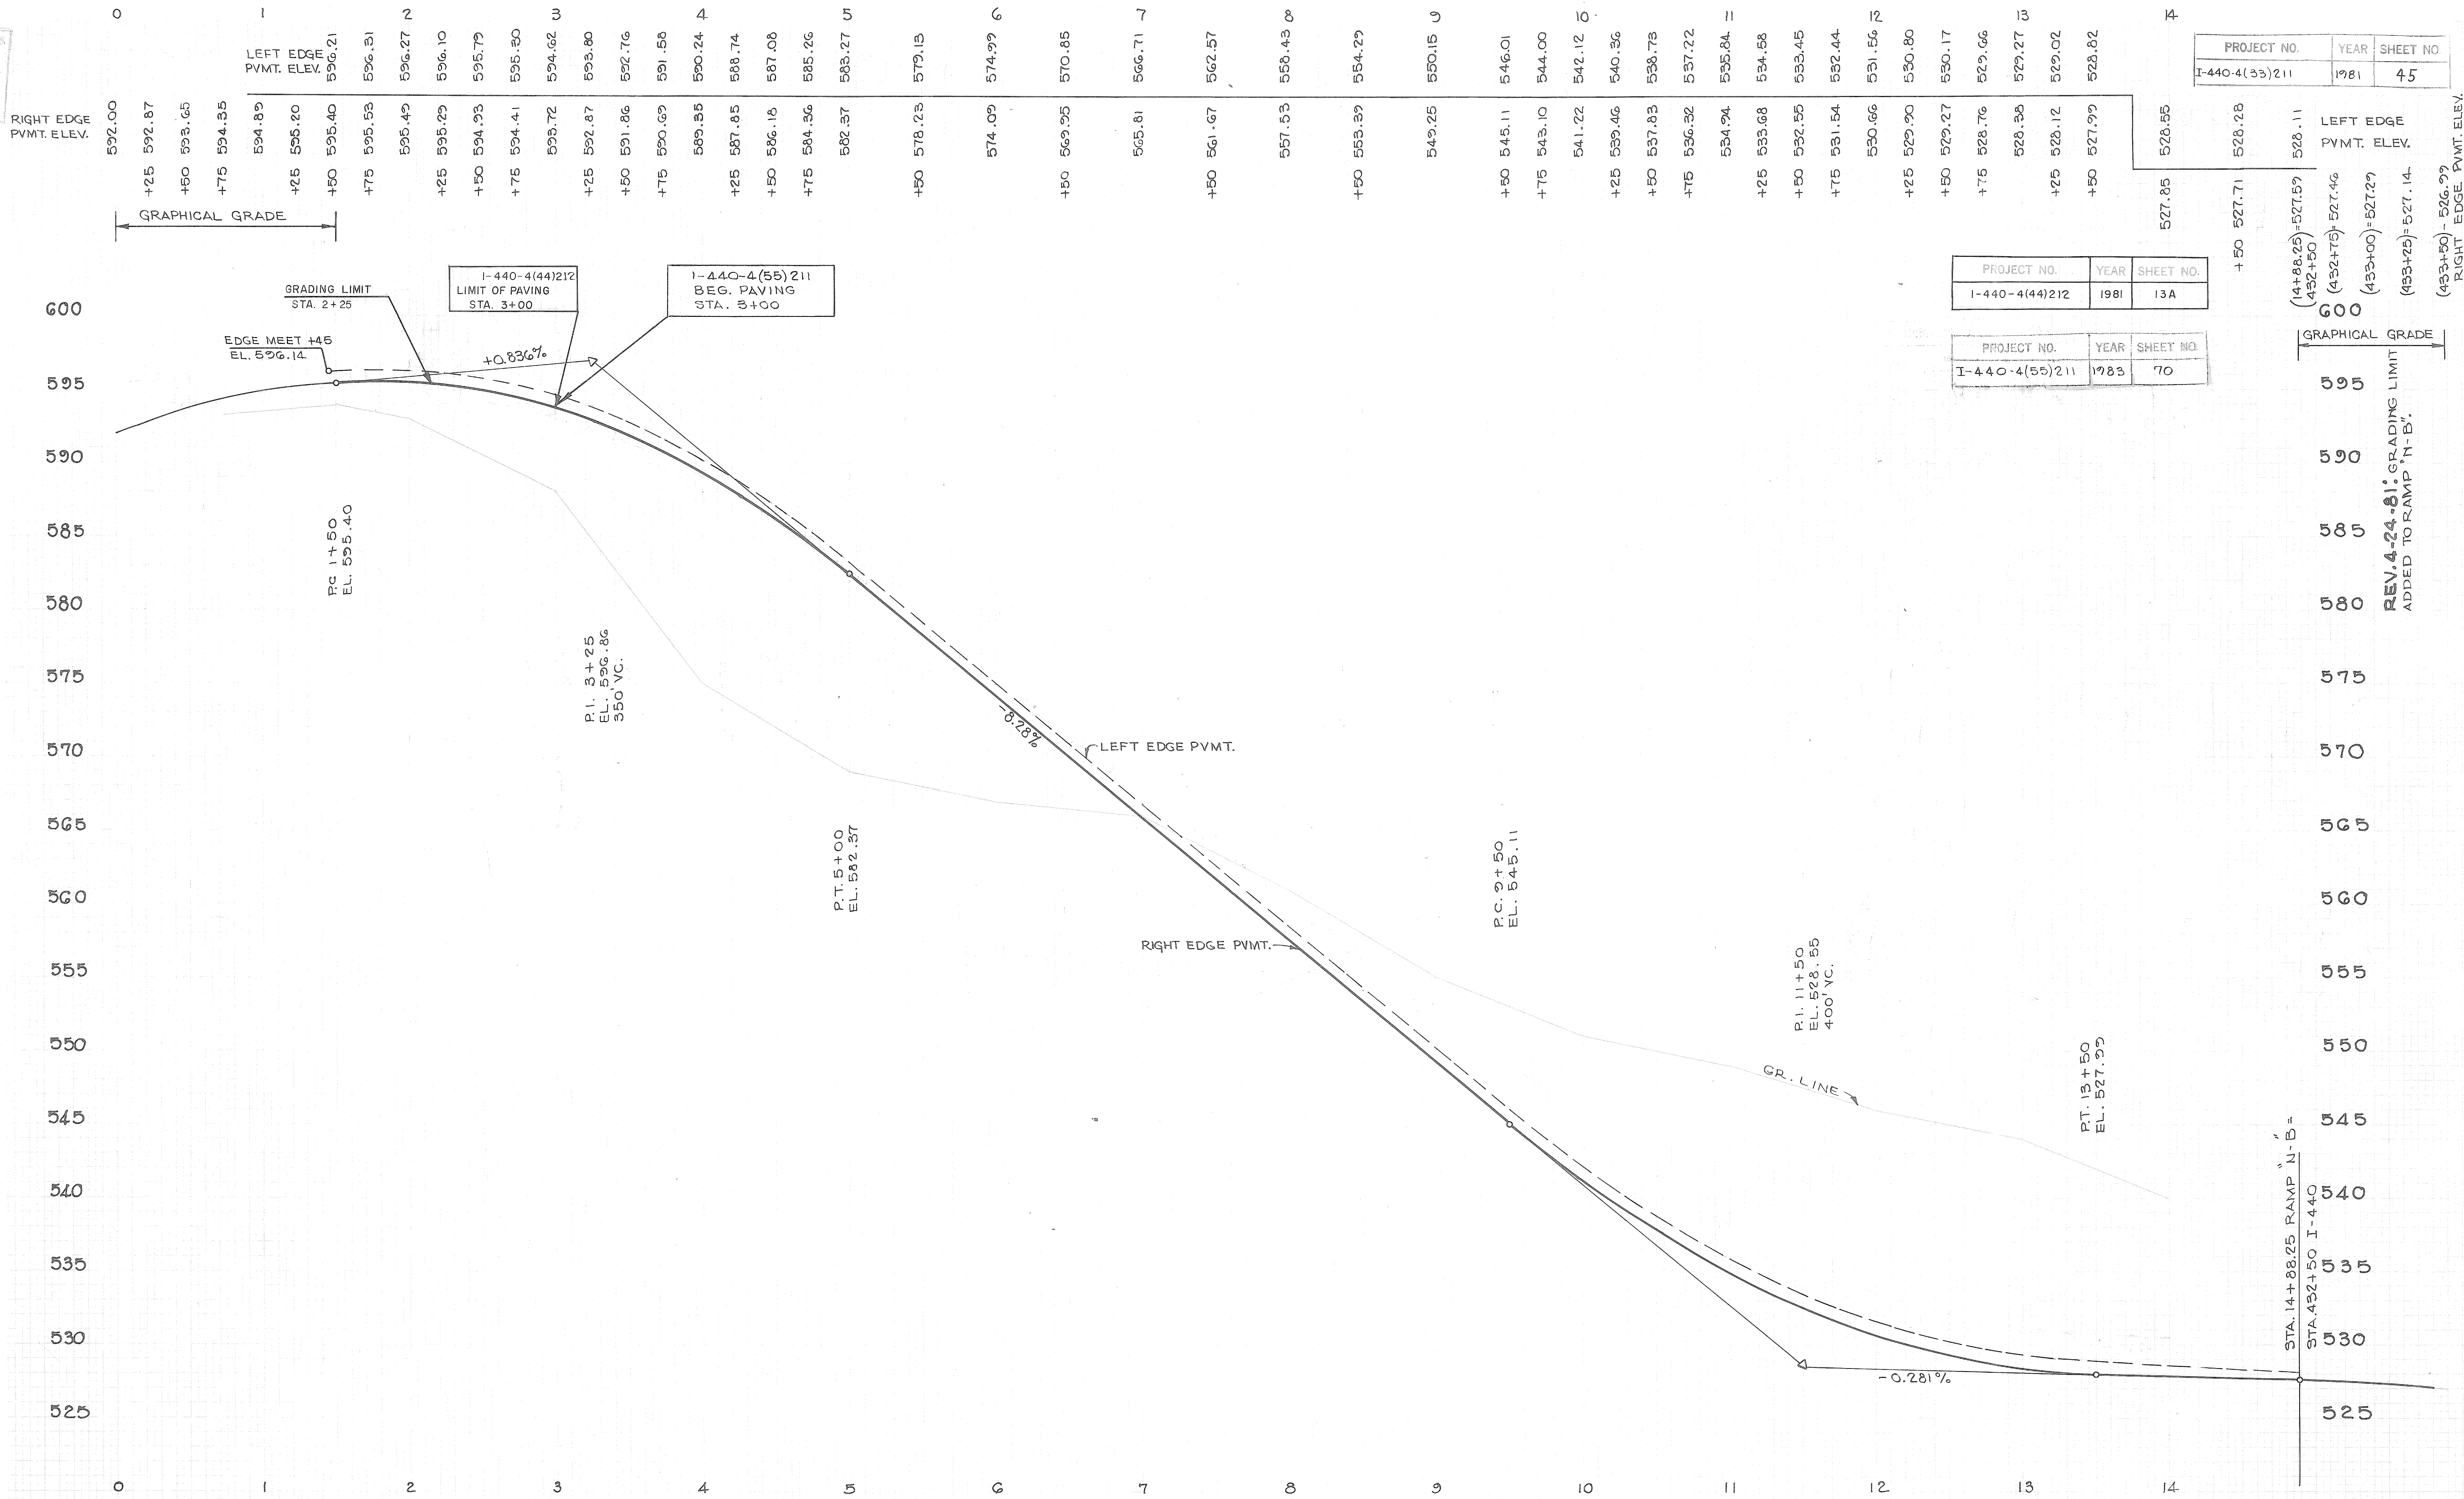

PROJECT NO.	YEAR	SHEET NO.
I-440-4(44)212	1981	13A

PROJECT NO.	YEAR	SHEET NO.
I-440-4(55)211	1983	70

PROJECT NO.	YEAR	SHEET NO.
I-440-4(53)211	1981	45

GRAPHICAL GRADE

LEFT EDGE P.V.M.T. ELEV.

STATION	ELEVATION
14	528.55
+50	527.71
15	528.11

RIGHT EDGE P.V.M.T. ELEV.

STATION	ELEVATION
14	528.55
+50	527.71
15	528.11

REV. 4-24-81: GRADING LIMIT
ADDED TO RAMP "N-B"

RAMP "N-B"

RAMP "N-B" @ NOLENSVILLE RD. & I-440 INTERCHANGE

PENN. STATE HIGHWAYS
FILE NO. 2-2



SCANNED

FINAL	DESIGNED	BY
SURVEY	PLANNED	DATE
TEMPLATE	AREA	NO.
AREA	NO.	NO.
NO.	NO.	NO.

ORIGINAL	DESIGNED	BY
SURVEY	PLANNED	DATE
TEMPLATE	AREA	NO.
AREA	NO.	NO.
NO.	NO.	NO.


TYPE	YEAR	PROJECT NO.	SHEET NO.
CONST.	1981	I-440-4(33)211	47
BRIDGE	1981	I-440-4(44)212	13C
PAVING	1983	I-440-4(55)211	72

REV. 2-20-81, GRADING LIMITS OF L&N R.R. RUNAROUND REVISED.
REV. 4-24-81: GRADING LIMIT ADDED TO RAMP "N-F".

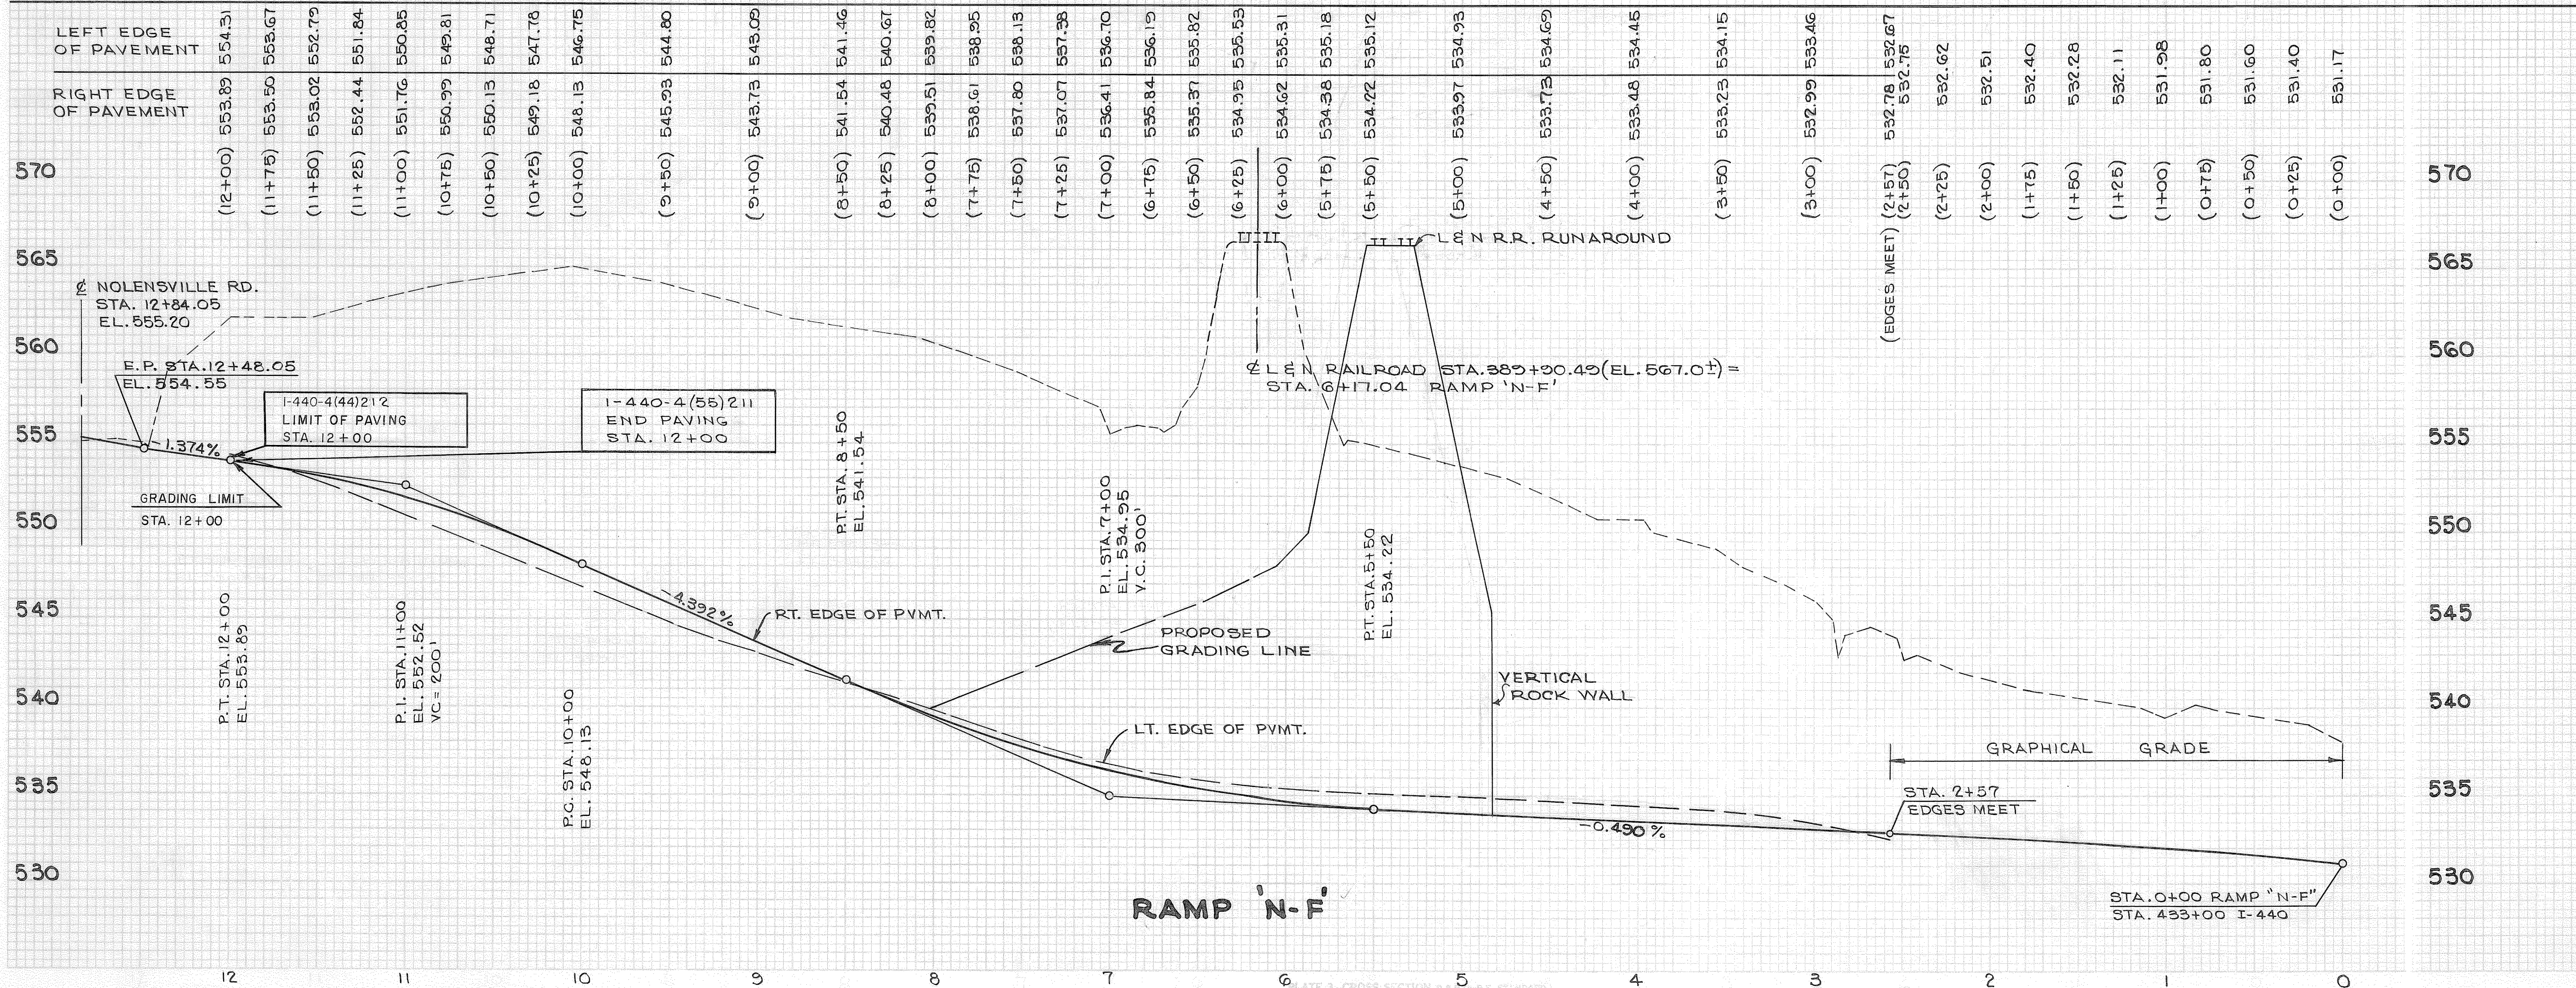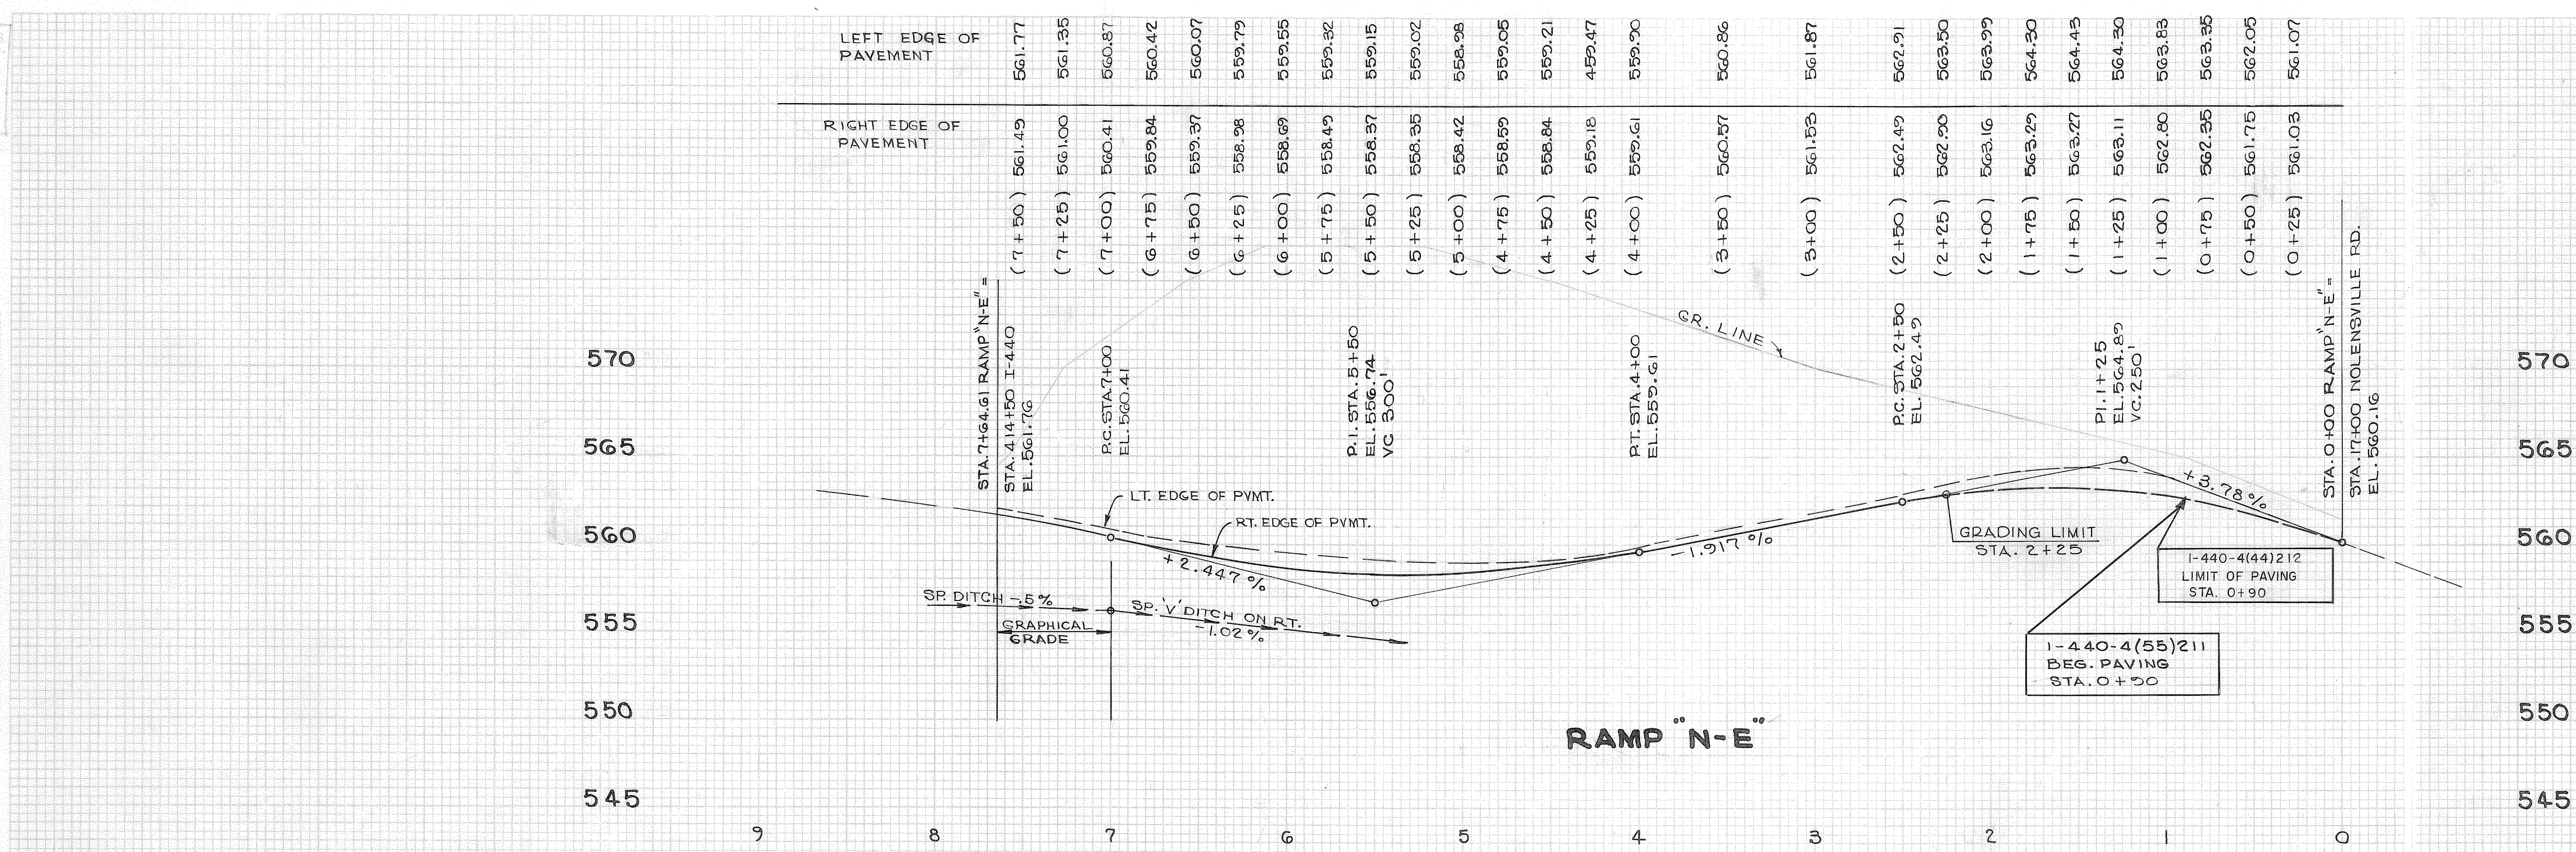

STATE OF TENNESSEE
DEPARTMENT OF HIGHWAYS
PROFILES
RAMP "N-E"
RAMP "N-F"

2444

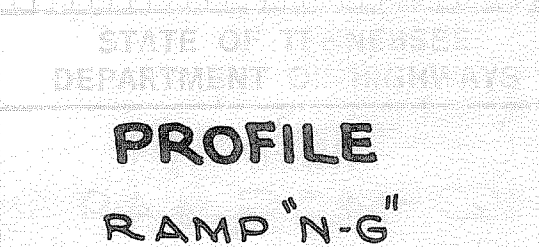

GENERAL NOTES

TYPE	YEAR	PROJECT NO.	SHEET NO.
PAVING	83	I-440-4(55)211	74

REV. 1-24-83: NOTE Q ADDED UNDER LIGHTING GENERAL.

LIGHTING GENERAL

- A. THIS PROJECT SHALL BE CONSTRUCTED UNDER THE STANDARD SPECIFICATIONS OF THE TENNESSEE DEPARTMENT OF HIGHWAYS DATED MARCH 1981, AND ADDITIONAL SPECIFICATIONS AND SPECIAL PROVISIONS CONTAINED IN THE PLANS AND IN THE PROPOSED CONTRACT.
- B. CONDUITS TO BE INSTALLED UNDER EXIST. PAVEMENT SHALL BE RIGID GALVINIZED STEEL CONDUIT SHALL BE JACKED OR BORED UNDER EXISTING PAVEMENT, UNLESS ROCK IS ENCOUNTERED. WHERE ROCK IS ENCOUNTERED, OBTAIN APPROVAL FROM THE ENGINEER TO SAW CUT EXISTING PAVEMENT. BURIAL DEPTH OF CONDUIT UNDER PAVEMENT SHALL BE 36" CONDUIT SHALL BE EXTENDED 3'-0" BEYOND EDGE OF PAVED SHOULDER.
- C. CONDUITS IN UNPAVED AREAS SHALL BE SCHEDULE 40 POLYVINYL CHLORIDE (RIGID)
- D. 250W LUMINAIRES SHALL BE EQUIPPED WITH 240V AUTO REGULATOR BALLAST AND A.N.S.I. CODE S50 LAMPS. FUSE EACH LUMINAIRE WITH A 15A, SLOW BLOWING 600V FUSE WITH A WEATHER PROOF FUSE HOLDER IN THE BASE OF EACH POLE.
- E. LUMINAIRES SHALL BE BOLTED TO EXTENSION ARMS AND EXTENSION ARMS SHALL BE BOLTED TO POLE TOPS. USE OF SLIP FIT TENNON CONNECTIONS WILL NOT BE PERMITTED.
- F. THE CONTRACTOR SHALL SUBMIT SHOP DRAWINGS TO THE LIGHTING ENGINEER FOR APPROVAL PRIOR TO PURCHASING MATERIAL.
- G. THE RESIDENT ENGINEER SHALL INSPECT EACH LUMINAIRE TO VERIFY THAT THE LAMP POSITION MATCHES THAT WHICH IS CALLED FOR IN THE APPROVED SHOP DRAWINGS.
- H. THIS CONSTRUCTION SHALL COMPLY WITH THE LATEST REVISIONS TO THE NATIONAL ELECTRICAL CODE, N.E.P.A. NO. 70, AND THE NATIONAL ELECTRICAL SAFETY CODE.
- I. ALL INCIDENTAL EQUIPMENT AND MATERIAL REQUIRED FOR THE SUCCESSFUL EXECUTION OF THIS WORK SHALL BE FURNISHED WHETHER SPECIFICALLY NOTED OR NOT.
- J. OMITTED.
- K. CONTROL POINT CIRCUIT FUSES SHALL BE DUAL-ELEMENT SLOW BLOWING TYPE 600 V, 100,000 AMP INTERRUPTING CAPACITY.
- L. 150 W LUMINAIRES SHALL BE EQUIPPED WITH 240V AUTO REGULATOR BALLAST AND A.N.S.I. CODE S55 LAMPS. FUSE EACH LUMINARE WITH A 15A, SLOW BLOWING 600V FUSE WITH A WEATHER PROOF FUSE HOLDER.
- M. THE POLES SHALL BE SQUARE TAPERED STEEL POLES DESIGNED IN ACCORDANCE WITH THE REQUIRMENTS OF THE 1981 EDITION OF THE STANDARD SPECIFICATION FOR STRUCTURAL SUPPORTS FOR HIGHWAY SIGNS, LUMINAIRES AND TRAFFIC SIGNALS PUBLISHED BY THE AMERICAN ASSOCIATION OF THE STATE HIGHWAY AND TRANSPORTATION OFFICALS. EXCEPT AS FURTHER PROVIDED HEREIN.
- N. POLES SHALL BE DESIGNED FOR 80 M.P.H. WIND PRESSURE. THE DESIGN SHALL SUPPORT THE NUMBER AND TYPE LUMINAIRES AND MOUNTING HEAD SPECIFIED ON THE PLANS.
- O. EXISTING LUMINAIRES CHANGED OUT ARE TO BE STOCKPILED AT A LOCATION APPROVED BY THE ENGINEER AND ARE TO REMAIN THE PROPERTY OF THE STATE.
- P. CONTROL POINTS #1, #2, AND #3 SHALL BE PROVIDED WITH A SPARE CIRCUIT AND CONDUIT FOR FUTURE USE.
- Q. ALL 1" GALVANIZED CONDUIT AND JUNCTION BOXES IN STRUCTURE IS TO BE INSTALLED BY OTHERS.

PERFORMANCE SPECIFICATIONS (ROADWAY LUMINAIRES)

- A. 250 WATT HIGH PRESSURE SODIUM LUMINAIRE SHALL CONFORM TO I.E.S. CLASSIFICATIONS: TYPE II MEDIUM DISTRIBUTION SEMI-CUTOFF.
- B. 150 WATT HIGH PRESSURE SODIUM UNDER BRIDGE LUMINAIRES SHALL BE SET FOR MAX. C.P. AT $\theta = 70^\circ$ EXCEPT THE I-65/I-440 STACKED BRIDGES SHALL BE SET FOR MAX. C.P. AT $\theta = 60^\circ$ WITH A CUT-OFF SHEILD AT $\theta = 80^\circ$
- C. DESIGN ILLUMINATION BASIS:
- | | |
|------------------------------------|-------------------|
| I-440 | 0.6 fc MAINTAINED |
| NOLENSVILLE ROAD | 0.9 fc MAINTAINED |
| NOLENSVILLE ROAD RAMPS | 0.8 fc MAINTAINED |
| LAMP LUMEN DEPRECIATION FACTOR | 0.73 |
| LUMINAIRE DIRT DEPRECIATION FACTOR | 0.90 |
- D. 250 W H.P.S. LAMPS PROVIDED SHALL BE RATED TO PROVIDE AN AVERAGE LIFE NOT LESS THAN 24,000 HOURS.
- E. MAXIUM CANDLE POWER SHALL OCCUR BETWEEN $\theta = 60^\circ$ AND $\theta = 70^\circ$ EXCEPT AS NOTED IN PAR. B (ABOVE).
- F. OMITTED.
- G. 150 W H.P.S. LAMPS SHALL BE RATED TO PROVIDE AN AVERAGE LIFE NOT LESS THAN 24,000 HOURS.

CONSTRUCTION SPECIFICATIONS (ROADWAY LUMINAIRES)

- A. LUMINAIRES SHALL BE "RECTILINEAR" TYPE WITH:
- HINGED AND GASKETED ACCESS DOOR, POSITIVE LOCKING WITH SAFETY CHAIN.
 - BALLAST AND CAPACITOR MOUNTED ON A SINGLE PLATE WITH HIGH TEMPERATURE DISCONNECT OR SCREW PLUG TERMINALS.
 - ALUMINUM HOUSING, ANODIZED DARK BRONZE "313" COLOR OR PRIMED AND PAINTED DARK BRONZE U.C. 20059.
- B. FRANGIBLE BASES SHALL BE AASHTO APPROVED WITH ACCESS DOOR.
- C. POLES SHALL BE SQUARE TAPERED STEEL AND LENGTH AS REQUIRED BY MOUNTING HEIGHT. BOLT CIRCLE FOR PARAPET MOUNTED POLES SHALL BE 11 $\frac{3}{4}$ " FOR FOUR 1"x40 ANCHOR BOLTS.
- D. BRACKET ARMS SHALL BE SQUARE STRAIGHT STEEL AND LENGTH AS REQUIRED BY MOUNTING OFFSET.
- E. FRANGIBLE BASES, POLES AND BRACKET ARMS SHALL BE PRIMED AND PAINTED USING "SYSTEM B-INORGANIC ZINC/VINYL" CONFORMING TO SECTION 603 OF THE STANDARD SPECIFICATIONS FOR ROAD AND BRIDGE CONSTRUCTION. FINISH COAT COLOR SHALL BE DARK BRONZE COLOR U.S. 20059.
- F. THE CONTRACTOR SHALL PROVIDE THE STATE ONE FINISHED LUMINAIRE AND A REPRESENTATIVE POLE SECTION (PRIMED AND PAINTED) FOR APPROVAL OF LUMINAIRE CONSTRUCTION, COLOR, AND PAINTING METHODS.

POST TOP LUMINAIRES:

- A. POST TOP LUMINAIRES TO BE INSTALLED AT THE PEDESTRIAN OVERPASS SHALL HAVE A CLEAR "VANDALPROOF" GLOBE 18" DIA. WITH INTERNAL "PYREX" OPTICAL REFRACTOR.
- B. ANSI S55 150 W H.P.S. LAMPS SHALL BE PROVIDED WITH A 240 VOLT AUTO REGULATOR BALLAST. FUSE EACH LUMINAIRE WITH A 15A SLOW BLOWING 600V FUSE WITH A WEATHERPROOF FUSE HOLDER IN THE BASE OF EACH POLE.
- C. 150 W H.P.S. LAMPS SHALL BE RATED TO PROVIDE AN AVERAGE LIFE NOT LESS THAN 24,000 HOURS.
- D. POLES SHALL BE SQUARE STRAIGHT STEEL AND PRIMED AND PAINTED ACCORDING TO THE SAME SPECIFICATIONS REQUIRED FOR ROADWAY LUMINAIRE POLES.

REV. 7-6-83: DELETED NOTE J AND REVISED NOTES D AND L IN LIGHTING GENERAL, DELETED NOTE F AND REVISED NOTES B, D, & G IN PER. SPEC., REVISED NOTE B IN CONST. SPEC., REVISED NOTES B AND C IN POST TOP LUM.

GENERAL NOTES (CONT.)

TYPE	YEAR	PROJECT NO.	SHEET NO.
PAVING	83	I-440-4(55)211	75

REV. 3-22-83: CHANGED NOTE 1 UNDER CONSTRUCTION SPECIFICATIONS (HIGH MAST POLES).

CONSTRUCTION SPECIFICATIONS (HIGH MAST POLES)

- A. THE POLES SHALL BE ROUND TAPERED STEEL POLES DESIGNED IN ACCORDANCE WITH THE REQUIREMENTS OF THE 1981 EDITION OF THE STANDARD SPECIFICATION FOR STRUCTURAL SUPPORTS FOR HIGHWAY SIGNS, LUMINAIRES AND TRAFFIC SIGNALS PUBLISHED BY THE AMERICAN ASSOCIATION OF THE STATE HIGHWAY AND TRANSPORTATION OFFICIALS. EXCEPT AS FURTHER PROVIDED HEREIN.
- B. POLES SHALL BE DESIGNED FOR 100 MPH WIND PRESSURE. THE DESIGN SHALL SUPPORT THE NUMBER AND TYPE LUMINAIRES AND MOUNTING HEAD SPECIFIED ON THE PLANS.
- C. MATERIAL USED IN THE MANUFACTURE OF STEEL HIGH MAST POLES SHALL BE:
1. ASTM A-572 GRADE 60 HIGH STRENGTH STEEL
 2. POLES SHALL BE HOT DIPPED GALVANIZED IN ACCORDANCE WITH ASTM A-123.
 3. ANCHOR BOLTS SHALL CONFORM TO ASTM A-687 AND ANCHOR BOLT NUTS SHALL CONFORM TO ASTM A-563.
 4. ANCHOR BOLTS SHALL BE THREADED ON END (LOWER THREADING IS FOR A PLATE NUT ATTACHMENT)
 5. ANCHOR BOLTS SHALL BE GALVANIZED ON THE THREADED ENDS A MINIMUM OF 10"
 6. ANCHOR BOLTS AND ANCHOR BOLT NUTS SHALL BE GALVANIZED IN ACCORDANCE WITH ASTM A-123
 7. AN ANCHOR BOLT DRIVING METHOD TO MECHANICALLY ALIGN ANCHOR BOLTS SHALL BE PROVIDED. NO WELDING OF ANCHOR BOLTS SHALL BE PERMITTED.
- D. FABRICATION AND WELDING OF THESE POLES SHALL BE IN ACCORDANCE WITH THE REQUIREMENTS OF THE AWS D1.1 SPECIFICATION.
1. ALL WELDS SHALL BE INSPECTED ACCORDING TO THE AWS STANDARDS, SECTION 6, USING DYE PENETRANT OR MAGNETIC PARTICLE INSPECTIONS.
 2. THE FIRST WELDED JOINT OF EACH FULL PENETRATION TRANSVERSE WELD FOR EACH POLE SHALL BE NONDESTRUCTIVELY EXAMINED TO VERIFY THE PREPARATION, PROCEDURES, MAINTENANCE OF UNIFORMITY, AND THAT THE WELD IS OF REQUIRED QUALITY.
 3. LONGITUDINAL SEAM WELDS SHALL HAVE A MINIMUM OF 60% PENETRATION AND SHALL BE VERIFIED BY POLISHING, ETCHING AND EXAMINING A TRIMMING CUT-OFF FROM SELECTED MALE TUBE ENDS.
 4. THE FEMALE TUBE ENDS IN THE AREA OF TELESOPING JOINTS SHALL BE WELDED BOTH INSIDE AND OUTSIDE TO INSURE THE INTEGRITY OF THE WELD.
 5. NO TRANSVERSE WELDING SHALL BE PERMITTED TO SECURE OVERLAPPING TELESOPING JOINTS.
- E. EACH POLE SHALL BE FURNISHED WITH A TOP MOUNTING TENON TO ACCEPT THE LUMINAIRE MOUNTING DEVICE.
- F. THE POLE, NEAR THE BASE, SHALL HAVE A HANDHOLE OPENING 10" WIDE BY 20" HIGH TO RECEIVE THE MOUNTING HEAD LOWERING MECHANISM. HANDHOLE MUST BE OVAL IN SHAPE.
1. THE OPENING SHALL BE REINFORCED ON THE INSIDE WITH A STEEL SLEEVE. THE SLEEVE SHALL HAVE SUFFICIENT THICKNESS AND LENGTH TO REPLACE THE EQUIVALENT STRENGTH OF THE TUBE SECTION LOST BY THE 10" BY 20" OPENING.
 2. A MOUNTING PLATE FOR ATTACHING THE LOWERING MECHANISM SHALL BE ATTACHED TO THE REINFORCING SLEEVE AND BE ACCESSIBLE THROUGH THE HANDHOLE.
 3. EACH POLE SHALL HAVE A HANDHOLE COVER, ATTACHED BY FOUR STAINLESS HEX. BOLTS
- G. EACH POLE SHALL BE PROVIDED WITH A MEANS FOR GROUNDING CONSISTING OF 1/2" UNC-2 NUT WELDED TO THE INSIDE OF THE POLE.
- H. THE CONTRACTOR SHALL BE REQUIRED TO PERFORM A SOIL ANALYSIS AFTER COMPACTION AT EACH POLE LOCATION TO VERIFY FOOTING DESIGNS AND TO SUBMIT TO THE ENGINEER OF STRUCTURES SHOP DRAWINGS OF FOOTINGS. ANY ADJUSTMENTS IN DEPTHS OF FOOTINGS WILL BE PAID FOR AT THE UNIT PRICE BID FOR ITEM NO. 714-13.

I. ONLY QUALIFIED MANUFACTURERS WILL MANUFACTURE THE SPECIFIED POLES. RESPONSIBILITY FOR COMPLIANCE WITH THE SPECIFICATION REMAINS WITH THE CONTRACTOR. MANUFACTURER WILL SUPPLY A CERTIFICATE OF COMPLIANCE TO SPECIFICATION BY AN INDEPENDENT TESTING LABORATORY HIRED BY THE MANUFACTURER AND APPROVED BY THE STATE.

PERFORMANCE SPECS. & CONSTRUCTION SPECIFICATIONS (HIGH MAST LUMINAIRES)


- A. DESIGN ILLUMINATION BASIS:
- | | |
|--------------------|-------------------|
| I-440 & I-65 | 0.6 fc MAINTAINED |
| I-440 & I-65 RAMPS | 0.6 fc MAINTAINED |
- B. LUMINAIRES SHALL BE A COMPLETE ASSEMBLY CONSISTING OF A BALLAST HOUSING, REFRACTOR, BALLAST, LAMP SOCKET, AND ALL MISCELLANEOUS HARDWARE. THE BALLAST HOUSING SHALL BE CAST ALUMINUM WITH A 2" SIDE ENTRY SLIP-FITTER MOUNT. THE REFLECTOR SHALL BE SHEET ALUMINUM SPUN, OR PRESSED. REFRACTORS SHALL BE BOROSILICATE GLASS. ALL SCREWS, CLAMPS BANDS, AND OTHER HARDWARE ON THE LUMINAIRE SHALL BE STAINLESS STEEL. THE LUMINAIRE SHALL BE FOR OPERATION WITH A AN A.N.S.I. S52 1000 W H.P.S. LAMP. THE BALLAST SHALL REGULATOR TYPE FOR 480 VOLT SUPPLY VOLT-SUPPLY VOLTAGE. EACH LUMINAIRE SHALL BE INDIVIDUALLY FUSED WITH A 5.0A, 600V FUSE WITH WEATHERPROFF FUSEHOLDER. THE LUMINAIRES SHALL HAVE A TYPE V DISTRIBUTION (DESIGN IS BASED ON MANVILLE-HOLOPHANE NO. 1171-SYM. TEST NO. 27895.
- C. 1000 W H.P.S. LAMPS SHALL BE RATED TO PROVIDE AN AVERAGE LIFE NOT LESS THAN 126,000 HOURS.
- LOWERING SYSTEM (HIGH MAST LUMINAIRES)
- A. THE LOWERING SYSTEM SHALL CONSIST OF A HEAD FRAME, A LUMINAIRE RING AND A WINCH AND HOISTING ASSEMBLY. THE HEAD FRAME SHALL BE GALVANIZED STEEL CONSTRUCTION, AND SHALL ATTACH TO THE POLE BY MEANS OF A SLIP-FITTER AND SET SCREWS. THE HEAD FRAME SHALL BE EQUIPPED WITH SIX CABLE SHEAVES GROOVED TO THE EXACT DIAMETER OF THE HOIST CABLES. THE HOIST CABLES SHALL BE STAINLESS STEEL, 7 X 19 STRANDED AIRCRAFT CABLES, 3/16 DIAMETER.
- B. A POWER CABLE SHEAVE SHALL BE PROVIDED AND SHALL BE EQUIPPED WITH "KEEPER" DEVICES TO PREVENT THE CABLE FROM JUMPING THE GROOVE DURING OPERATION.
- C. THREE LATCHING DEVICES SHALL BE PROVIDED IN THE HEAD FRAME TO SUPPORT THE LUMINAIRE RING ASSEMBLY WHEN THE LOWERING DEVICE IS NOT IN OPERATION. THE LATCHES SHALL ALTERNATELY LATCH AND UNLATCH UPON SUCCESSIVE ACTUATIONS OF RAISING THE LUMINAIRE RING. EACH LATCH SHALL BE EQUIPPED WITH A FLAG TO INDICATE THE LATCHED-UNLATCHED POSITIONS. ALL COMPONENTS OF THE LATCH MECHANISM MUST BE SERVICABLE FROM THE GROUND WHEN THE RING IS LOWERED.
- D. THE LUMINAIRE RING SHALL BE GALVANIZED STEEL CHANNEL CONSTRUCTION WITH 2" NPS GALVANIZED PIPE MOUNTING ARMS FOR THE LUMINAIRES. RING SHALL BE PREWIRED WITH TYPE ST. 105°C, 600V CABLE TO A MAIN TERMINAL BLOCK MOUNTED WITHIN A WEATHERPROOF HOUSING. A WEATHERTIGHT TWISTLOCK POWER PLUG AND

- RECEPTACLE, NEMA L8-20R CONFIGURATION, SHALL BE PROVIDED ON THE RING FOR TESTING THE LUMINAIRES WHILE IN THE LOWERED POSITION.
- E. ROLLER CONTACT, SPRING LOADED CENTERING ARMS SHALL BE PROVIDED TO CENTER THE LUMINAIRE RING DURING RAISING OR LOWERING. ROLLERS SHALL BE CONSTRUCTED OF A WATER RESISTANT NON-MARKING COMPOSITION MATERIAL. ALL SHAFTS, HARDWARES, ETC. ON THE LUMINAIRE RING SHALL BE STAINLESS STEEL.
- F. THE WINCH SHALL BE WORM GEAR, SELF-LOCKING TYPE, DESIGNED FOR HAND OPERATION OR FOR OPERATION BY A 1/2" HEAVY DUTY REVERSING DRILL MOTOR. TWO (2) PORTABLE HAND CRANKS SHALL BE FURNISHED TO THE ENGINEER.
- G. ONE COMPLETE ASSEMBLY OF A PORTABLE POWER UNIT CONSISTING OF 1/2" HEAVY DUTY DRILL MOTOR, A TORQUE-LIMITING SLIP CLUTCH, REMOVE CONTROL UNIT WITH 15' CORD AND 480V-120V STEP-DOWN TRANSFORMER WITH NEMA L8-20P PLUG, SHALL BE FURNISHED TO THE ENGINEER. THIS ASSEMBLY SHALL BE MOUNTED ON A SUITABLE BED PLATE AND HAVE A QUICK-CONNECT SHAFT CONNECTOR TO THE WINCH DRIVE.
- H. A 1/4" STAINLESS STEEL 7 X 19 AIRCRAFT CABLE SHALL BE PROVIDED ON THE WINCH. A NON-AUTOMATIC CIRCUIT BREAKER DISCONNECT AND A MATCHING NEMA L8-20P PLUG AND RECEPTACLE SHALL BE FURNISHED IN THE BASE OF THE POLE.


STATE OF TENNESSEE
DEPARTMENT OF TRANSPORTATION
BUREAU OF HIGHWAYS

LIGHTING
GENERAL NOTES


11/1/81 2:11 PM

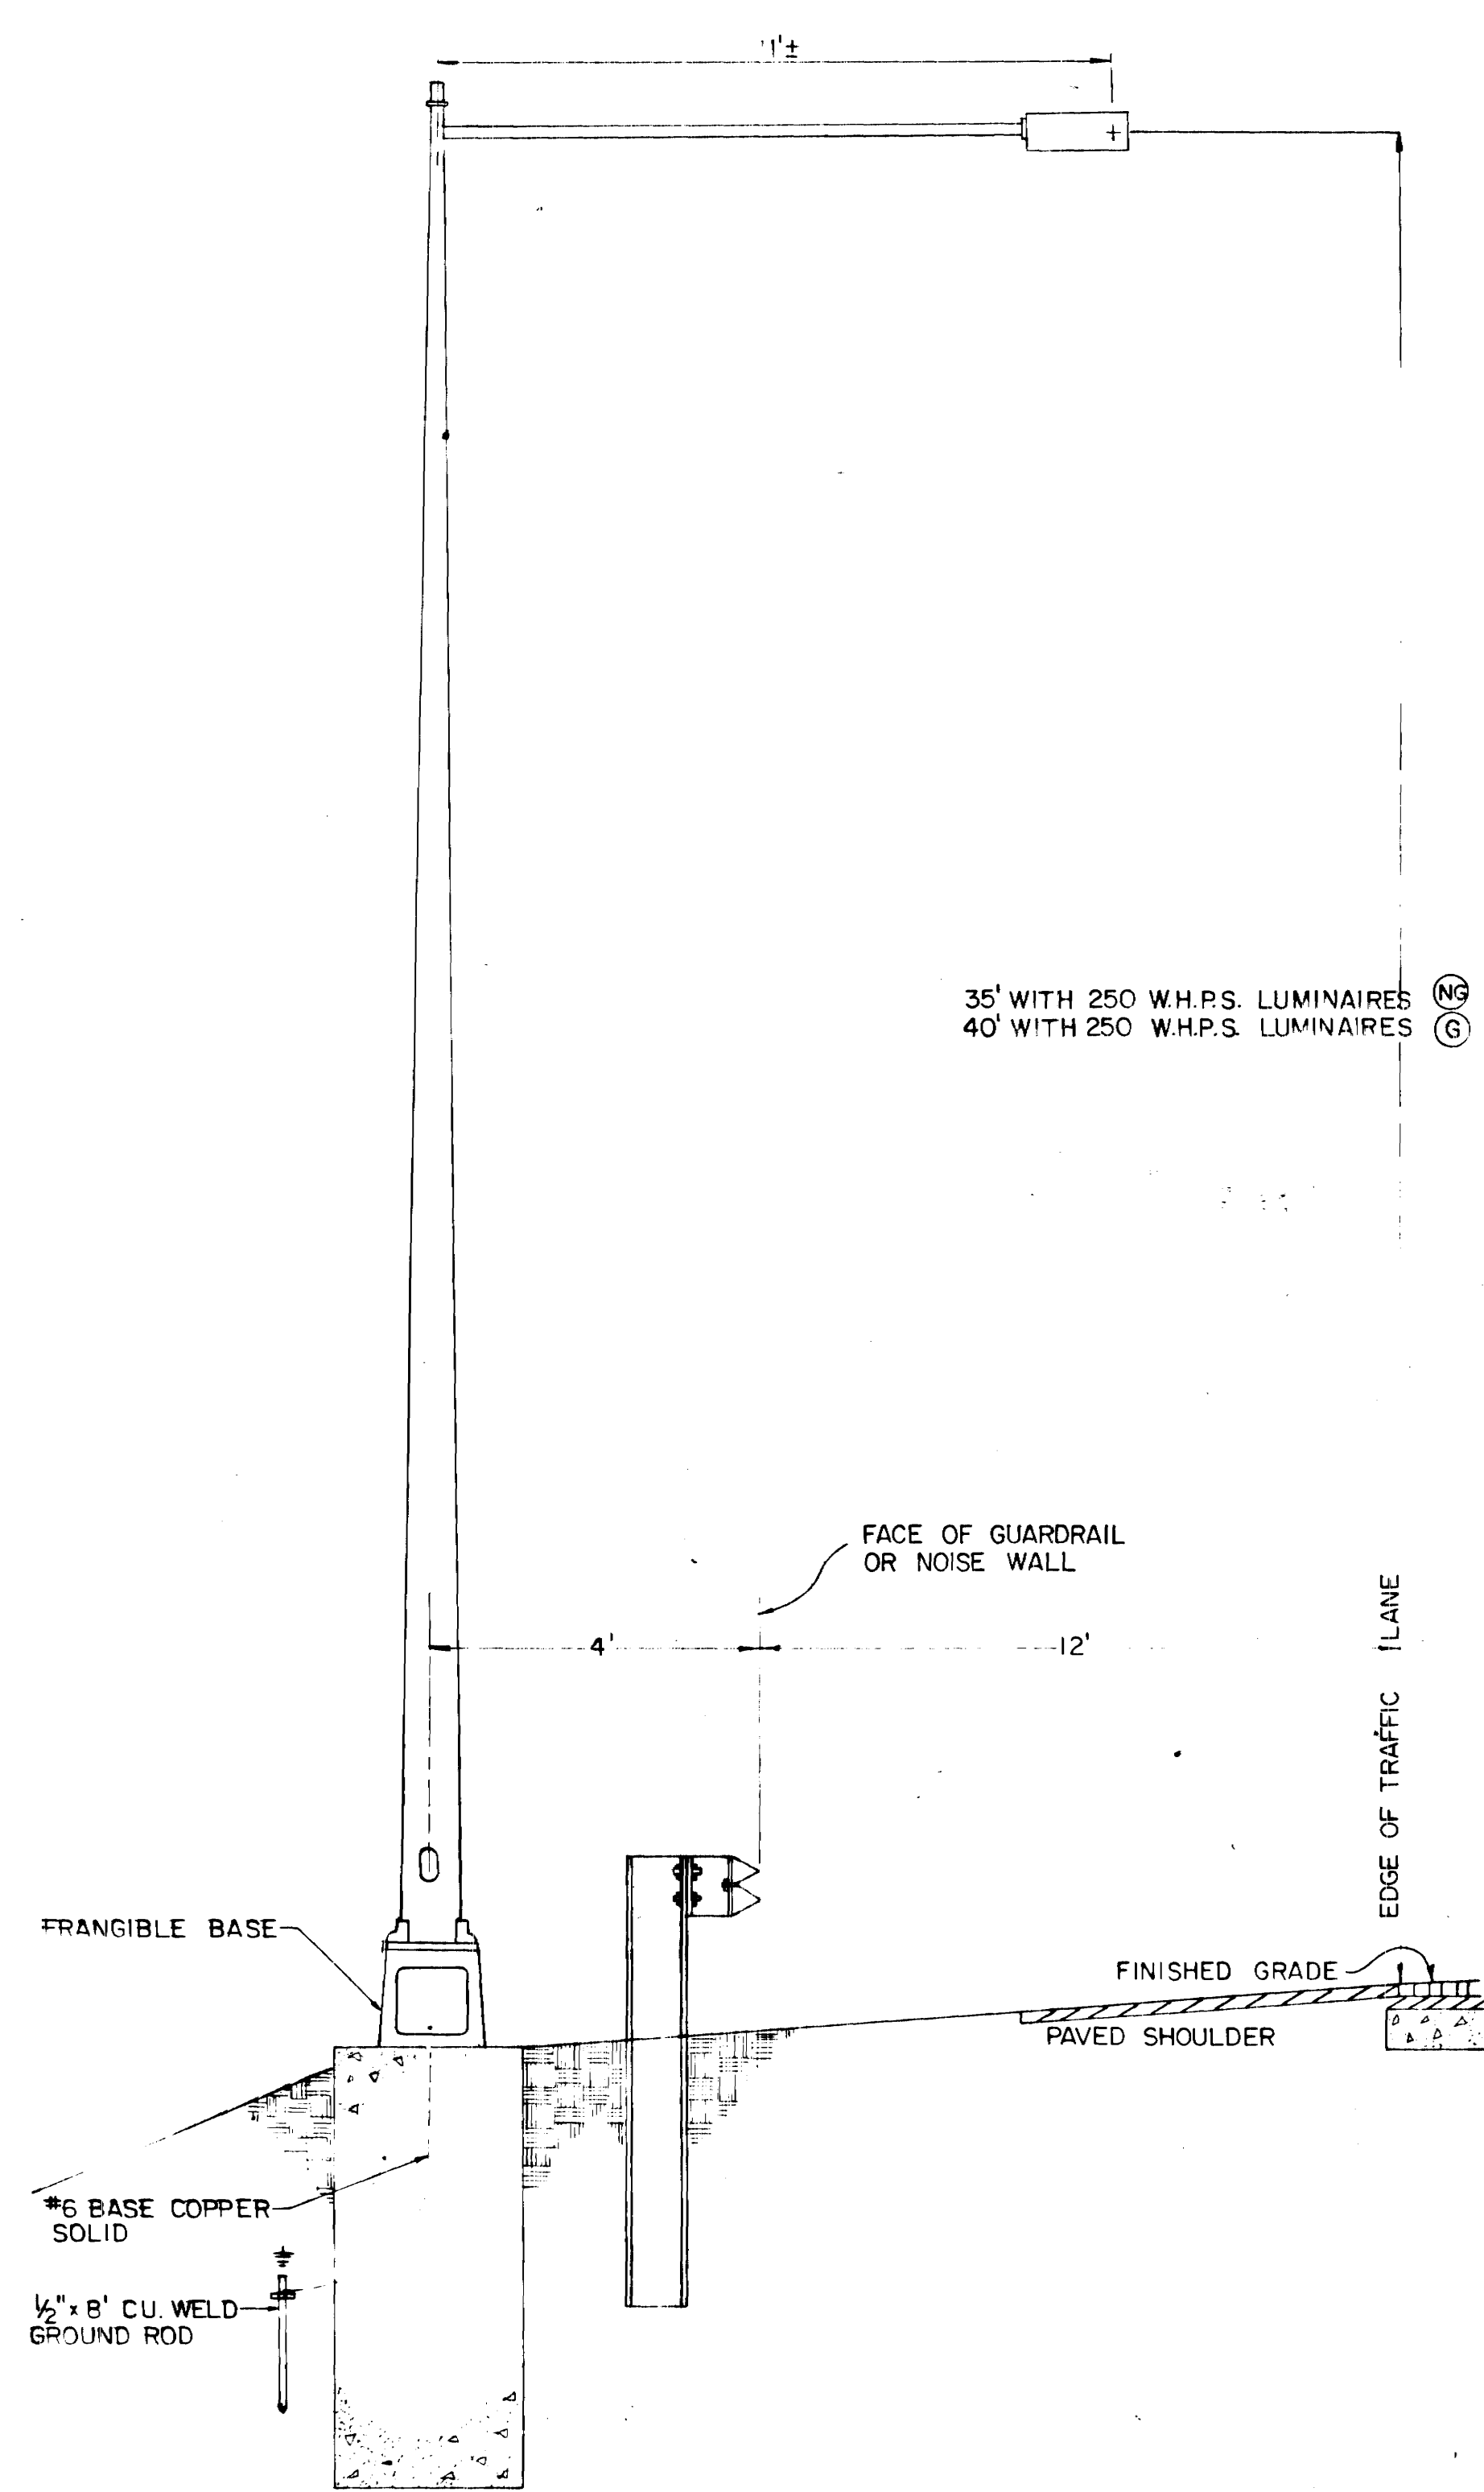


SHOULDER MOUNTED LUMINAIRE (G) (NG)
WITH GUARDRAIL OR NOISE WALL

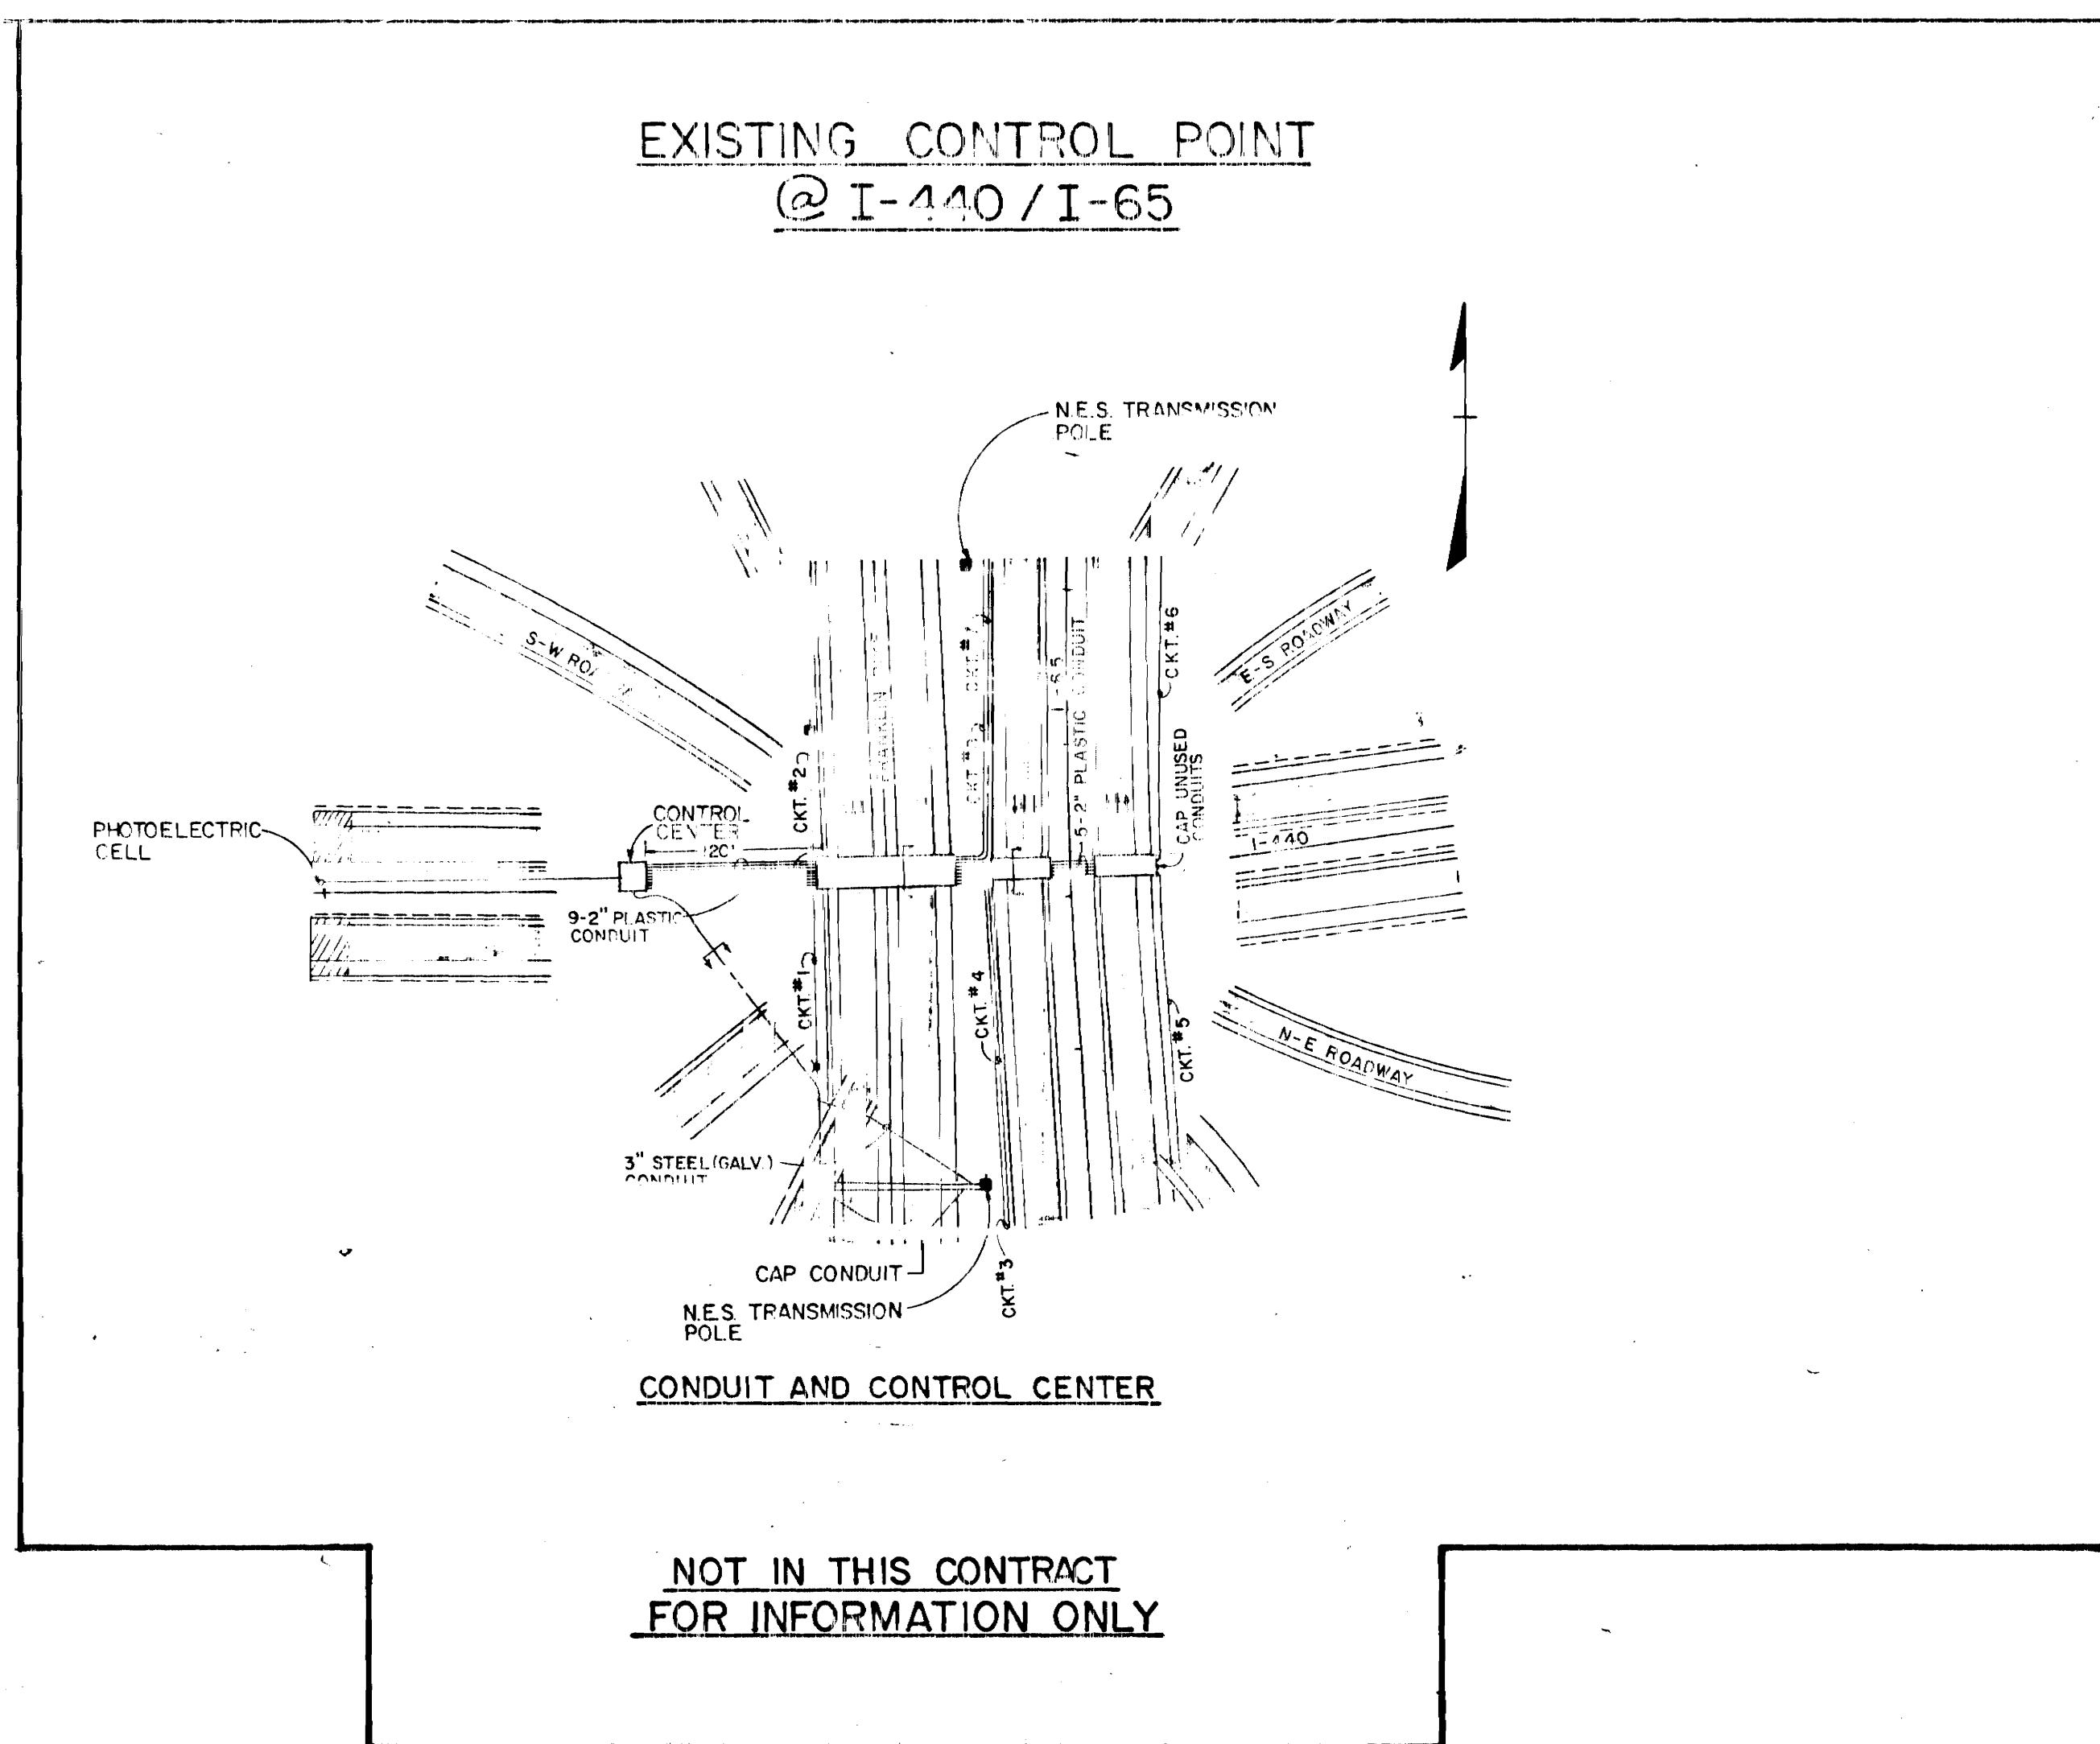

NOT IN THIS CONTRACT
FOR INFORMATION ONLY

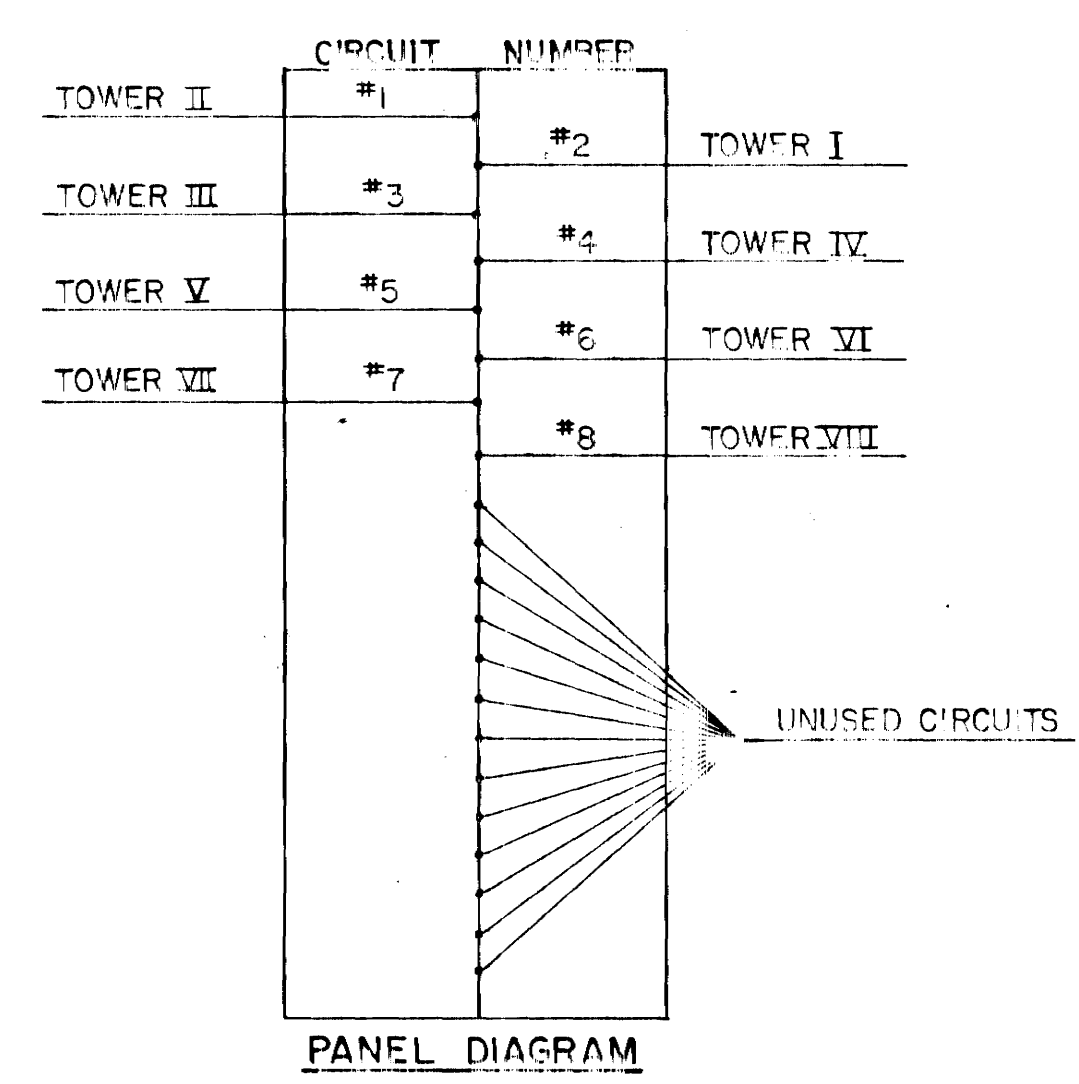


TYPE	YEAR	PROJECT NO.	SHEET NO.
PAVING	87	I-440-4(5)211	76
REV. 3-22-83: ADDED NOISE WALL TO SHOULDER MOUNTED LUMINAIRE BEHIND GUARDRAIL DETAIL.			
REV. 3-29-83: ADDED LUMINAIRE ARM FOR SHOULDER MOUNTED LUMINAIRE DETAIL.			
REV. 7-6-83: OMITTED CONTROL POINT CONSTRUCTION DETAIL AND WIRING DETAIL. ADDED UNDERPASS LUMINAIRE MOUNTING HEIGHT DETAIL.			

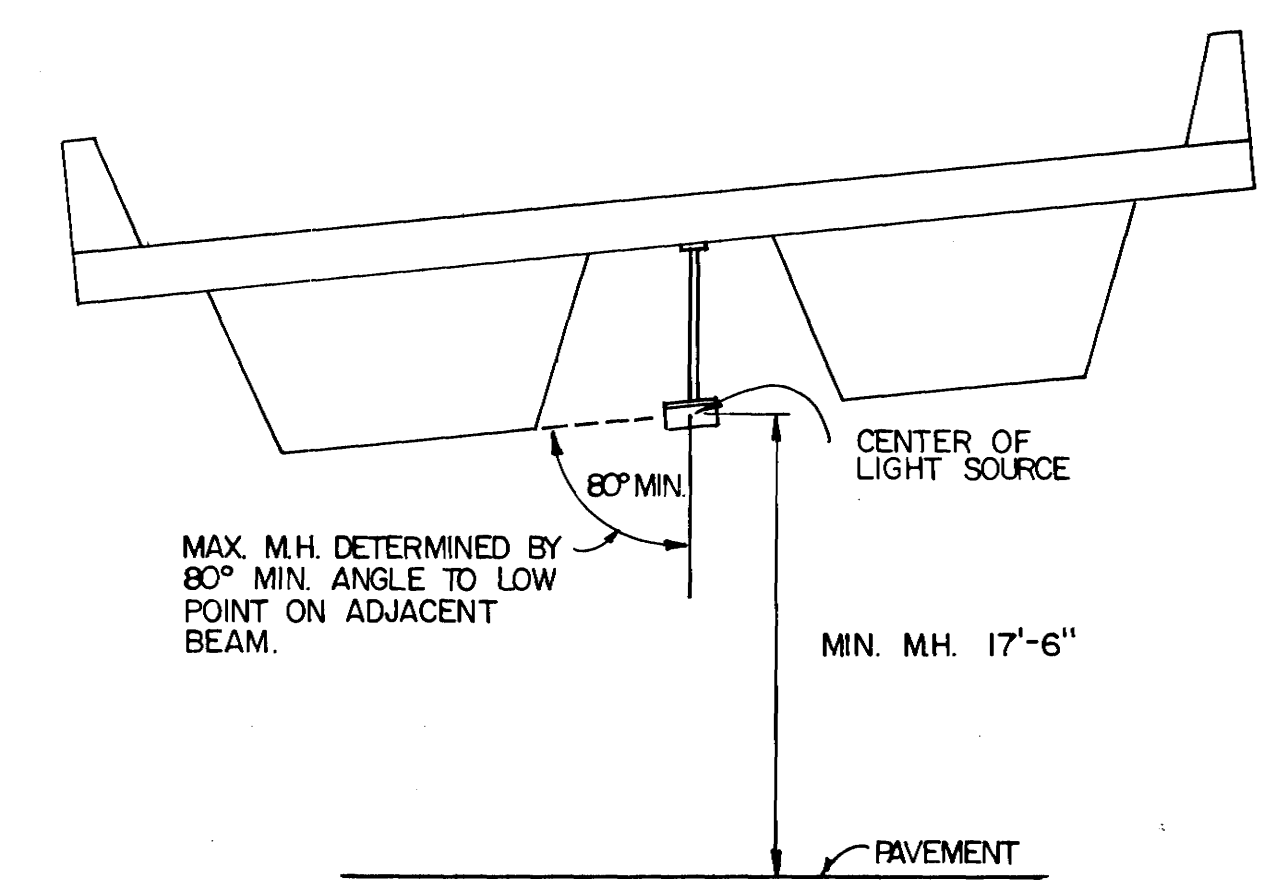

UNDERPASS LUMINAIRE
MOUNTING HEIGHT DETAIL


10-332

REV. 7-6-83, ADDED NEW SHEET.

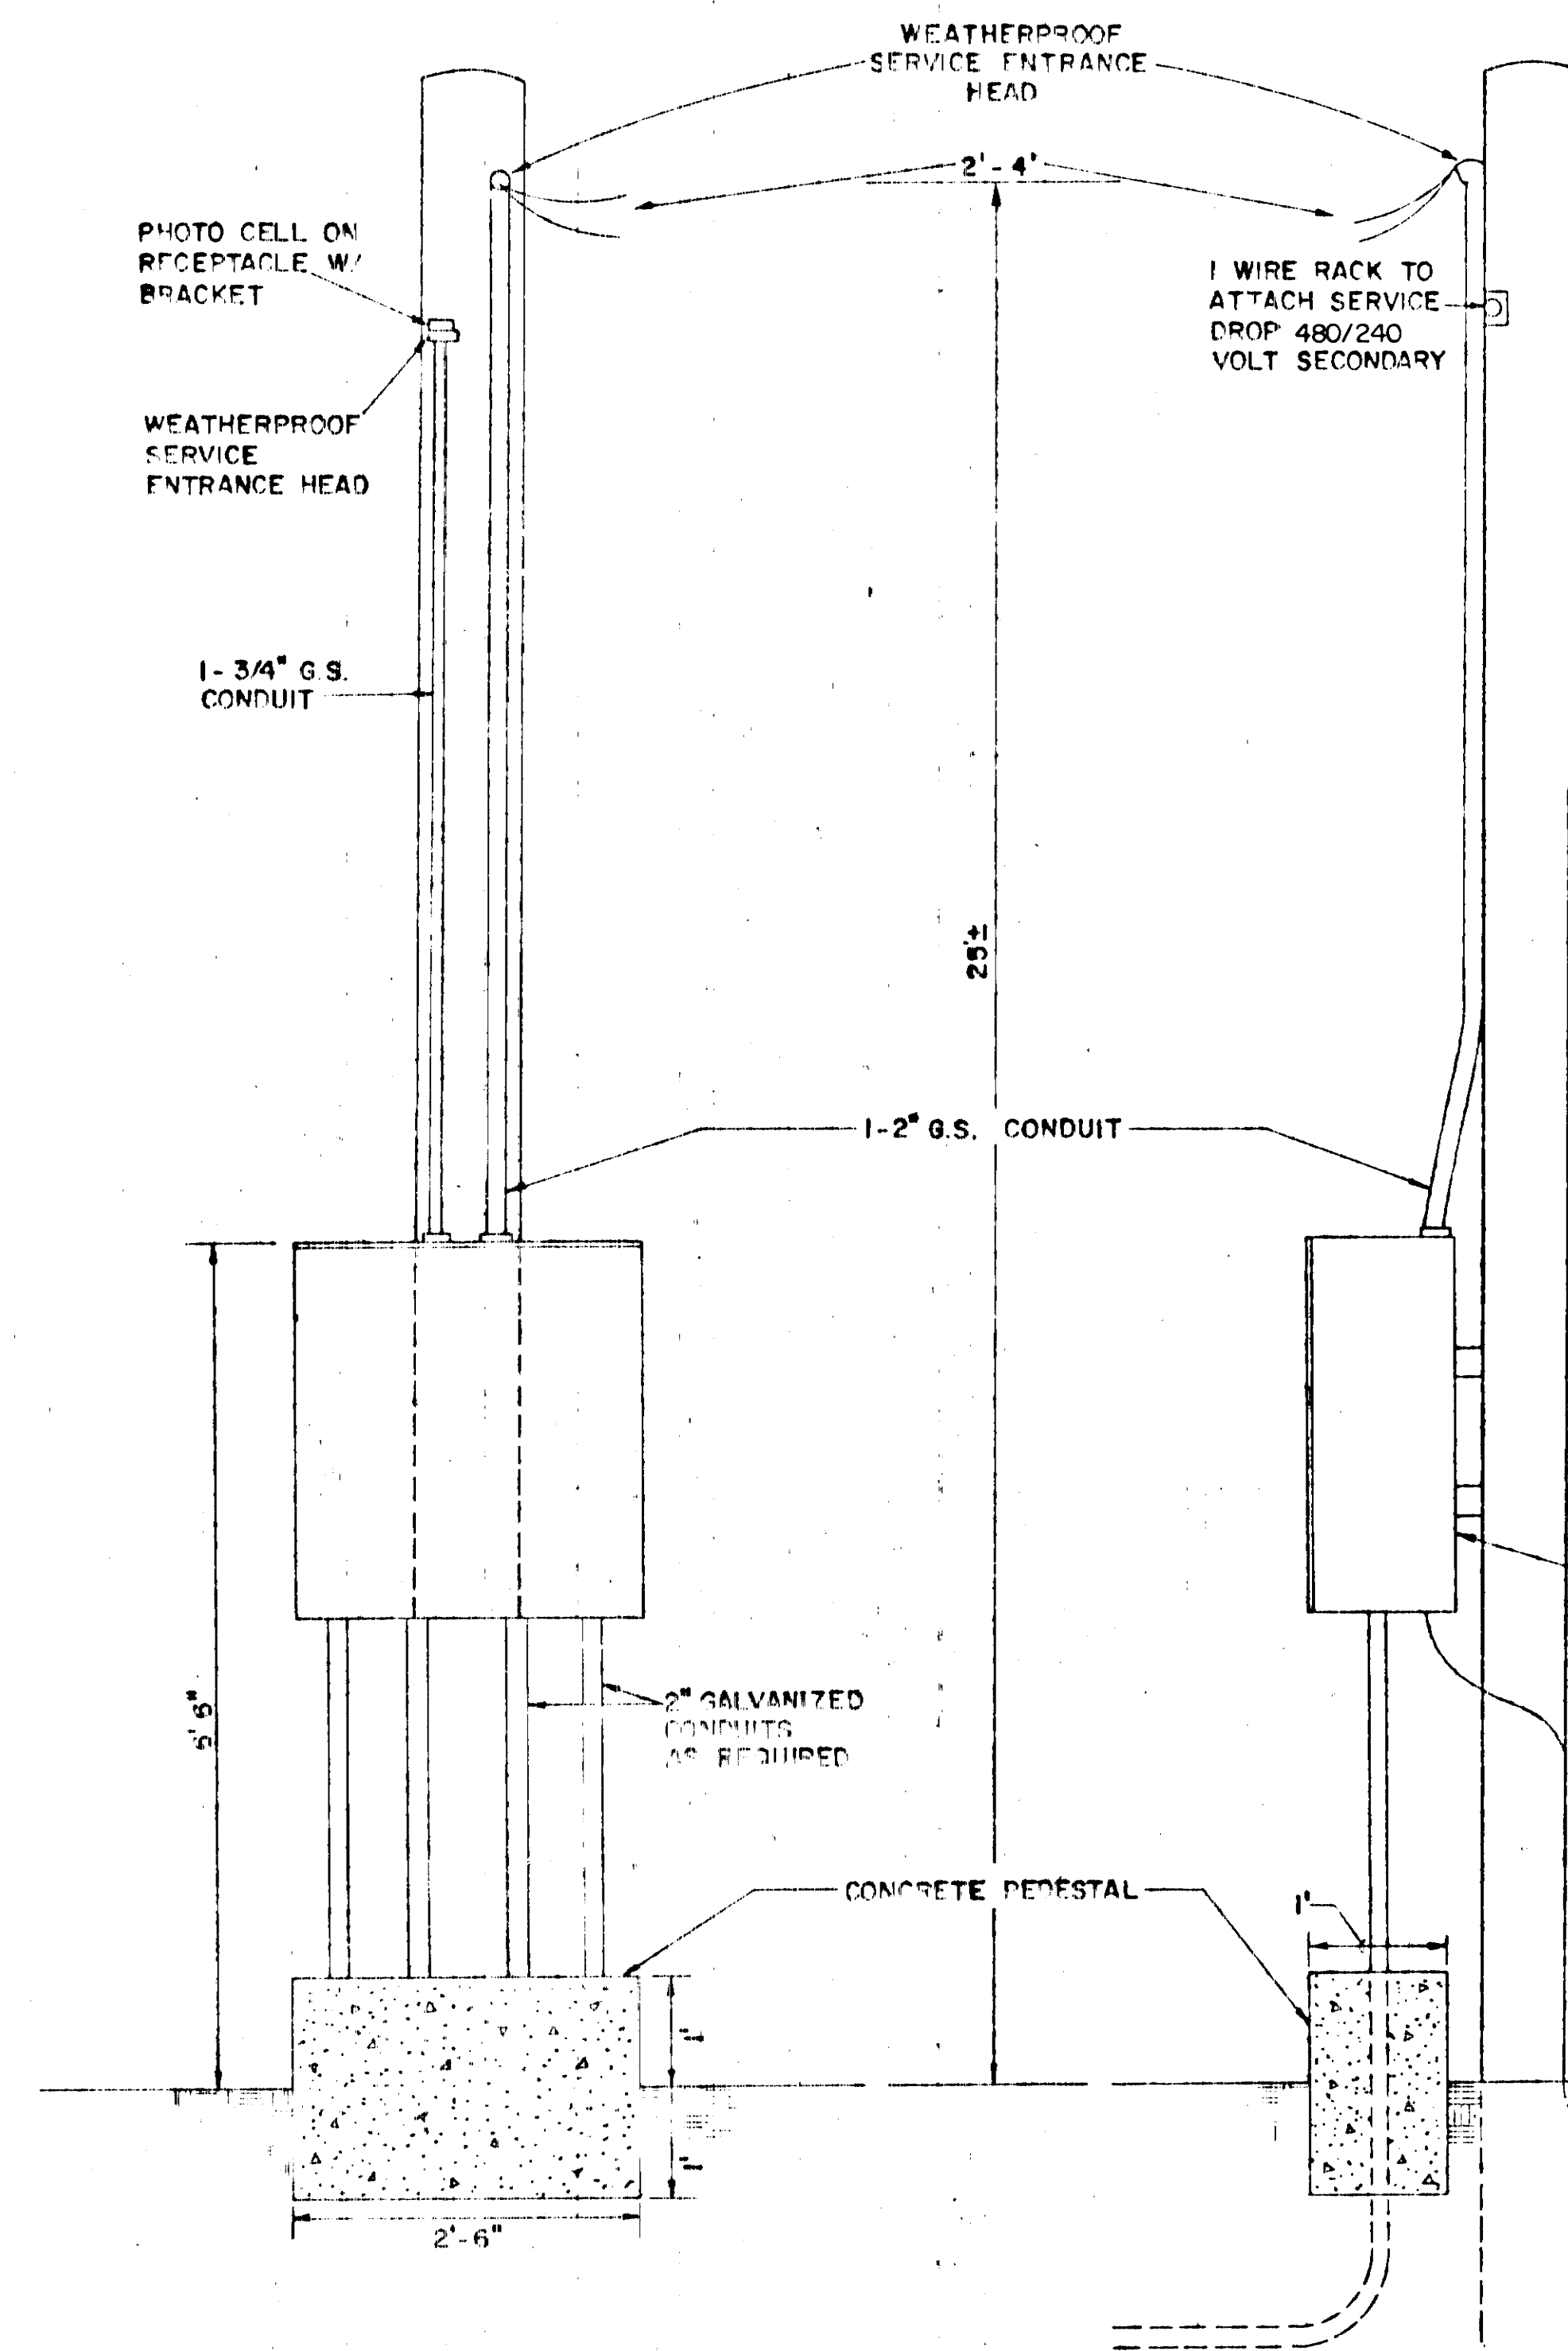


CONSTRUCTION DETAIL
CONTROL POINT

NUMBER OF CABINETS AS REQUIRED-SEE
ESTIMATED ROADWAY QUANTITIES FOR
LIGHTING

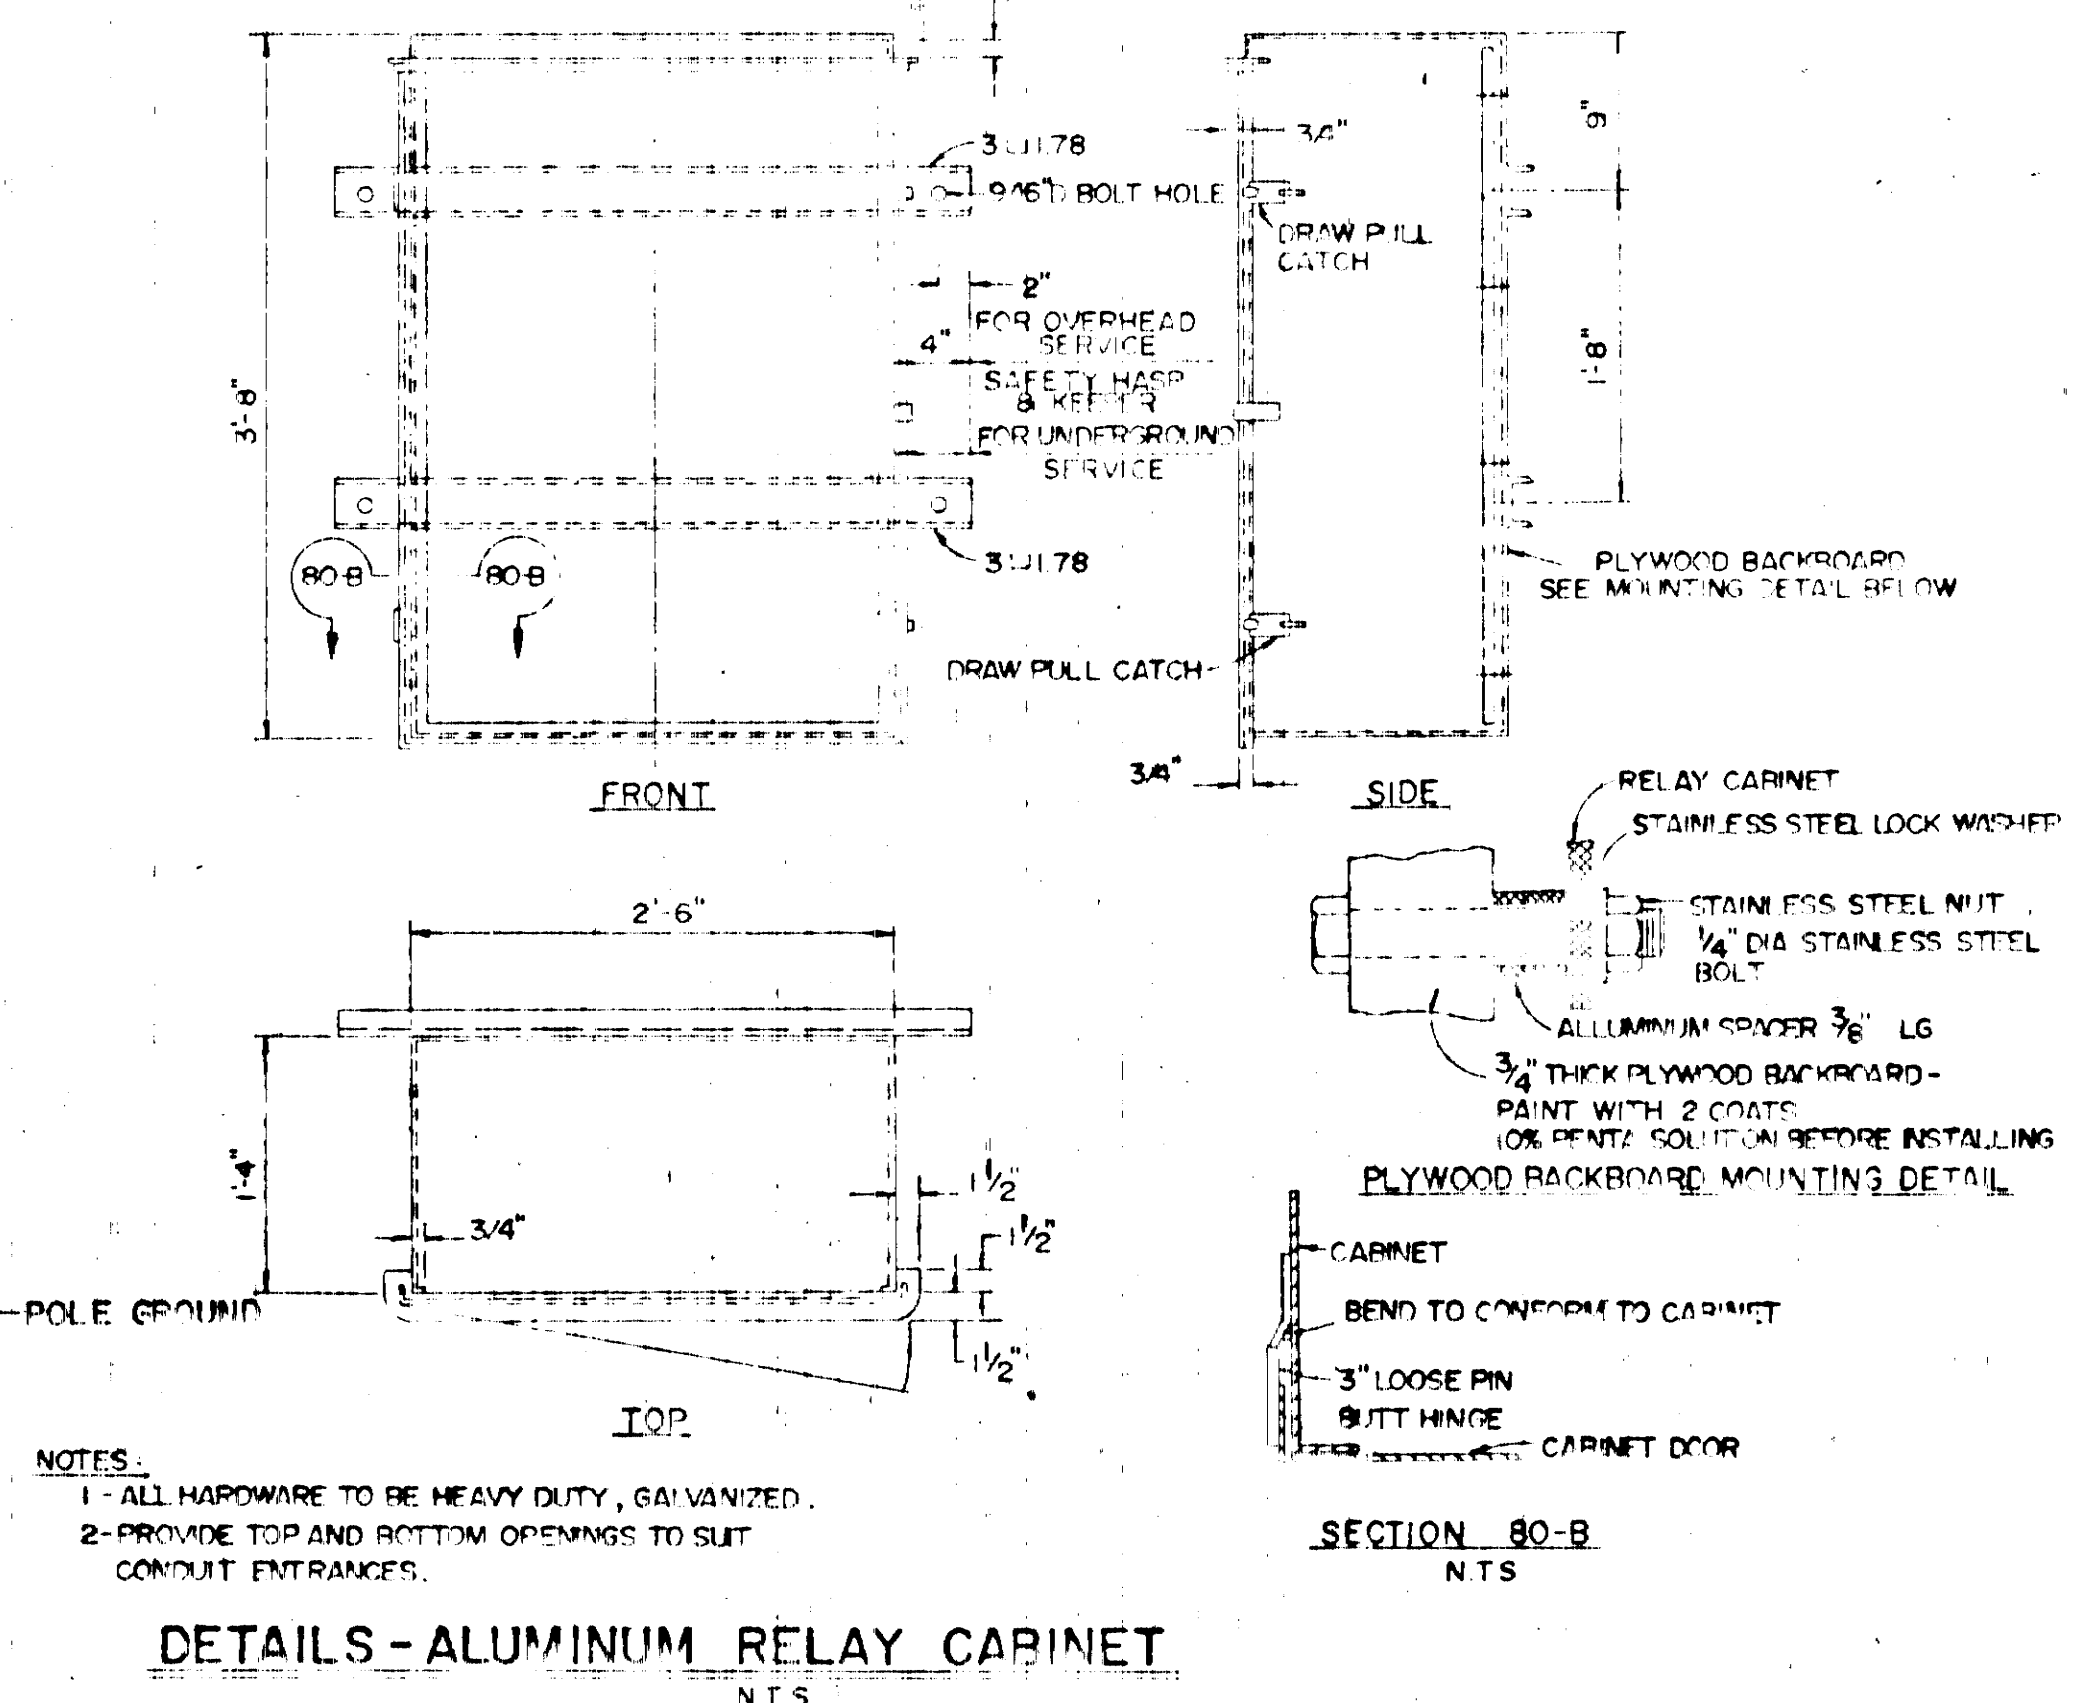

DETAILS-ALUMINUM RELAY CABINET
N.T.S.

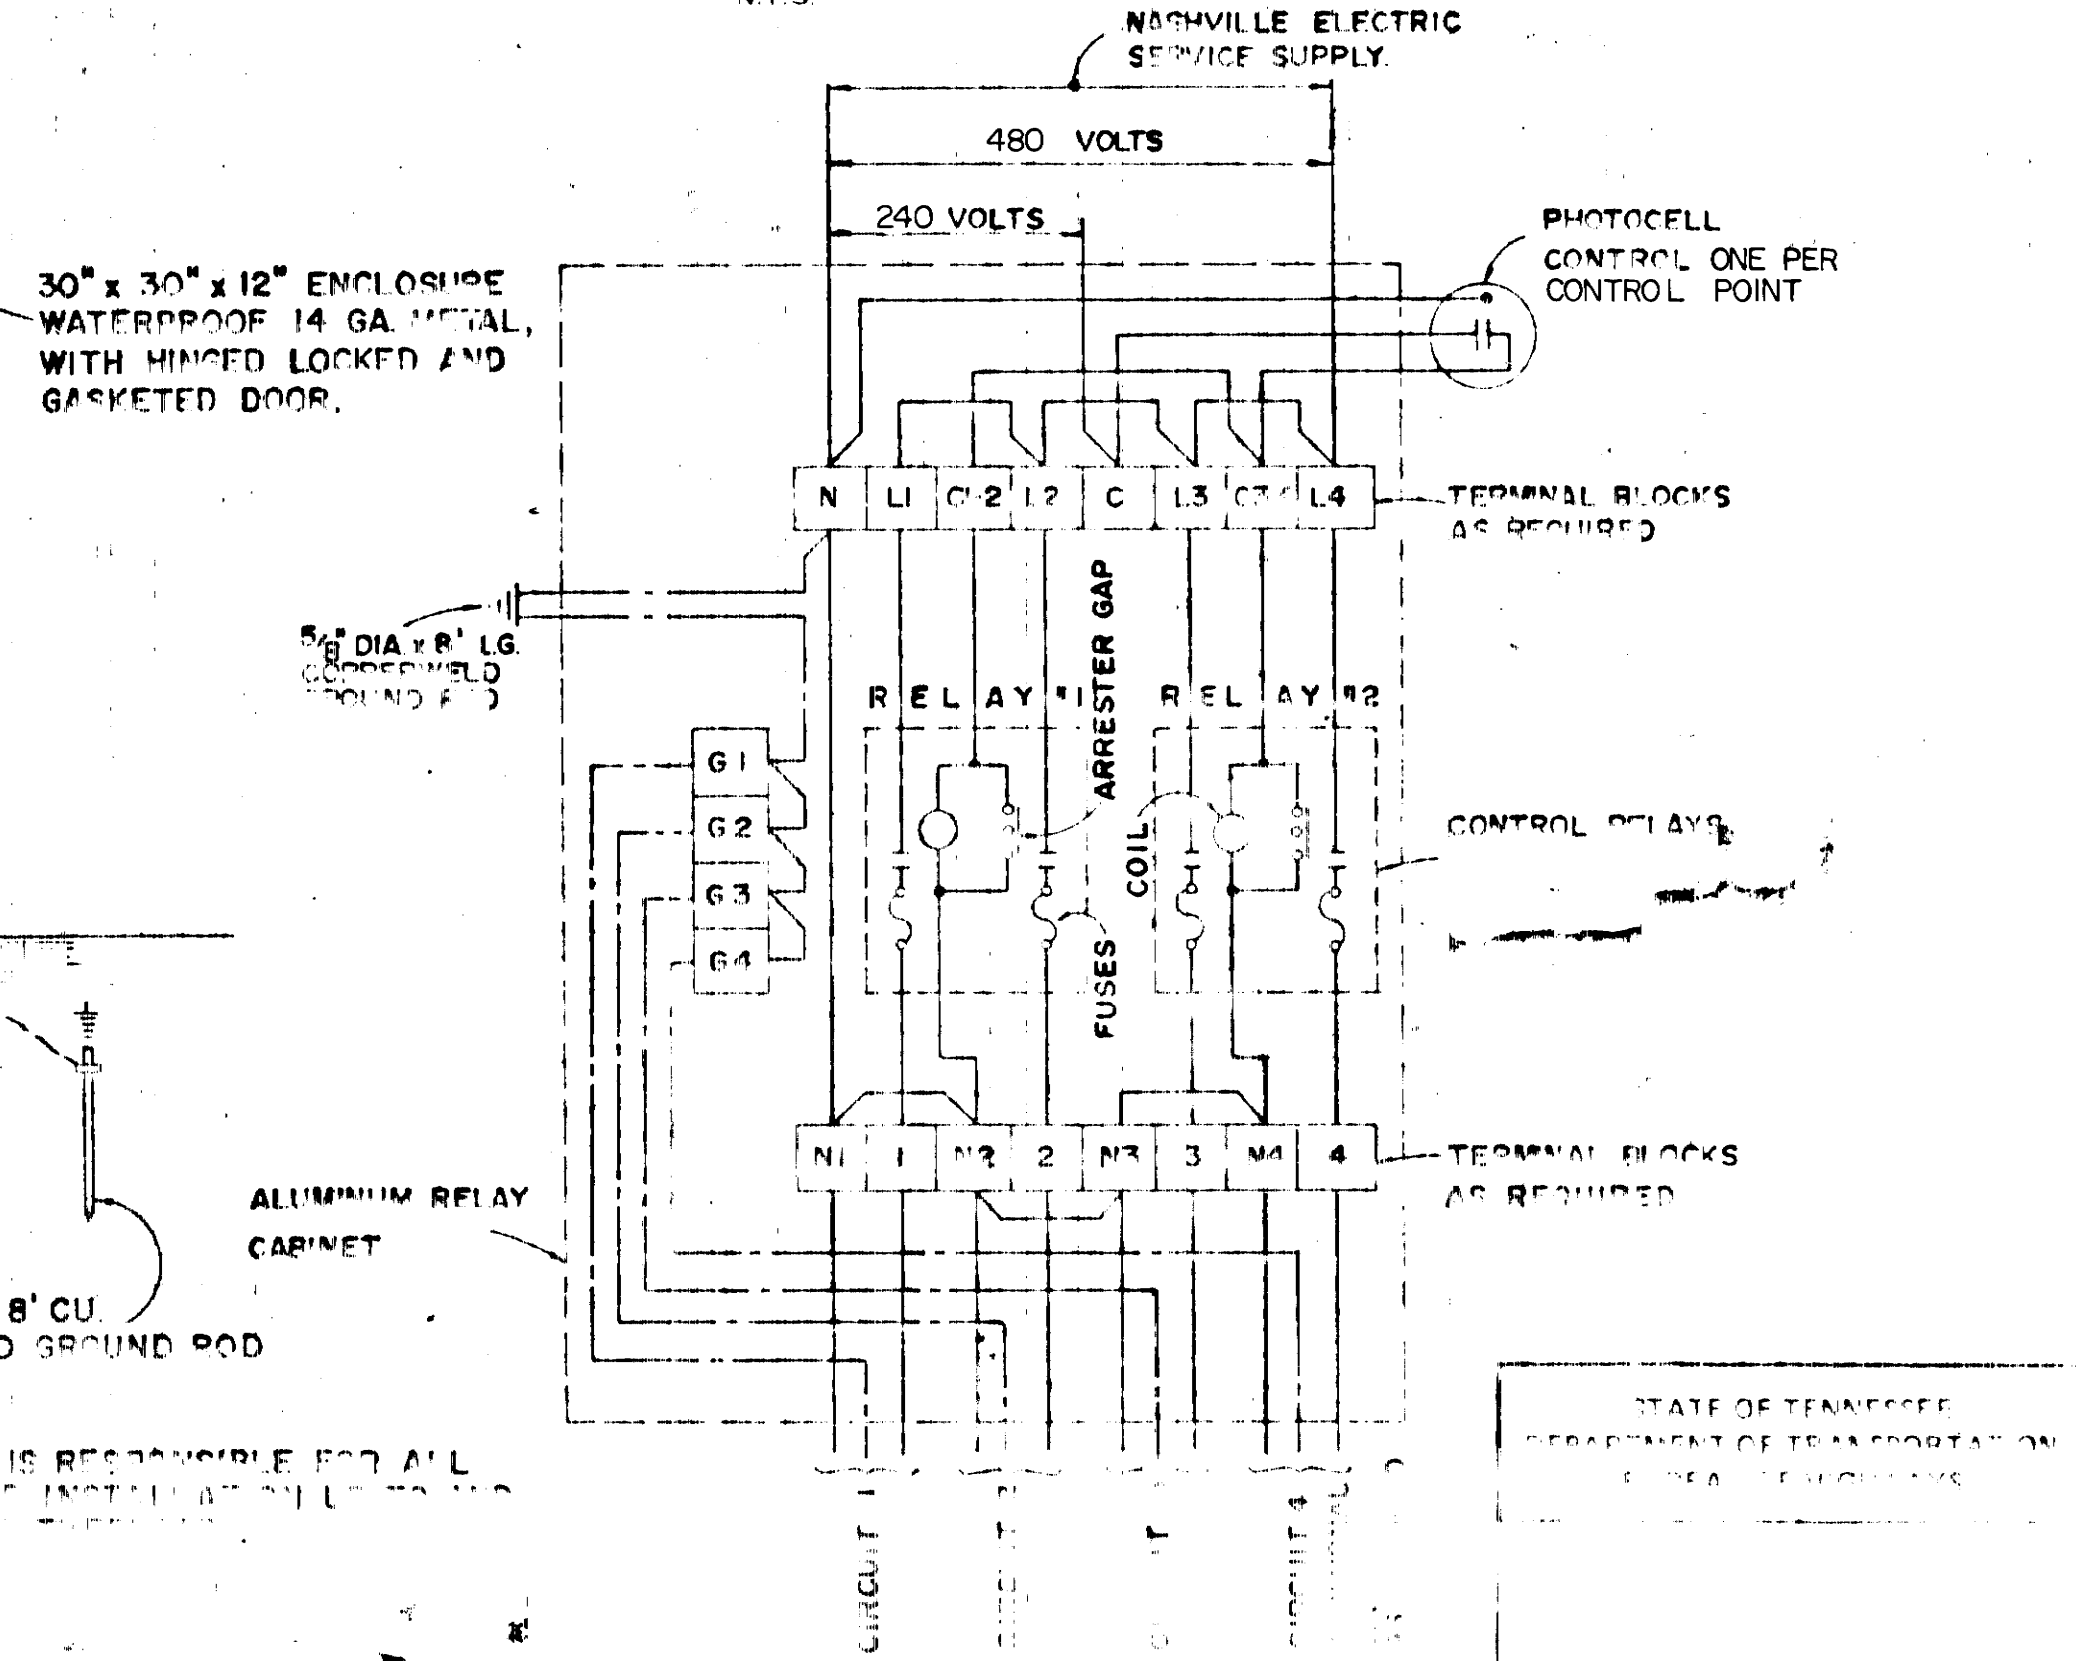

NOTE:
1. CONTRACTOR IS RESPONSIBLE FOR ALL
MATERIAL AND INSTALLATION OF THIS
EQUIPMENT.

WIRING DIAGRAM



STATE OF TENNESSEE
DEPARTMENT OF TRANSPORTATION
DESIGN DIVISION

LIGHTING DETAIL


TYPE	YEAR	PROJECT NO.	SHEET NO.
PAVING	83	I-440-4(55)211	77

REV. 3-29-83: REVISED LUMINAIRE ARM LENGTH ON SHOULDER MOUNTED LUMINAIRE WITHOUT GUARDRAIL.


35' WITH 250 W.H.P.S. LUMINAIRES (NS)
40' WITH 250 W.H.P.S. LUMINAIRES (S)

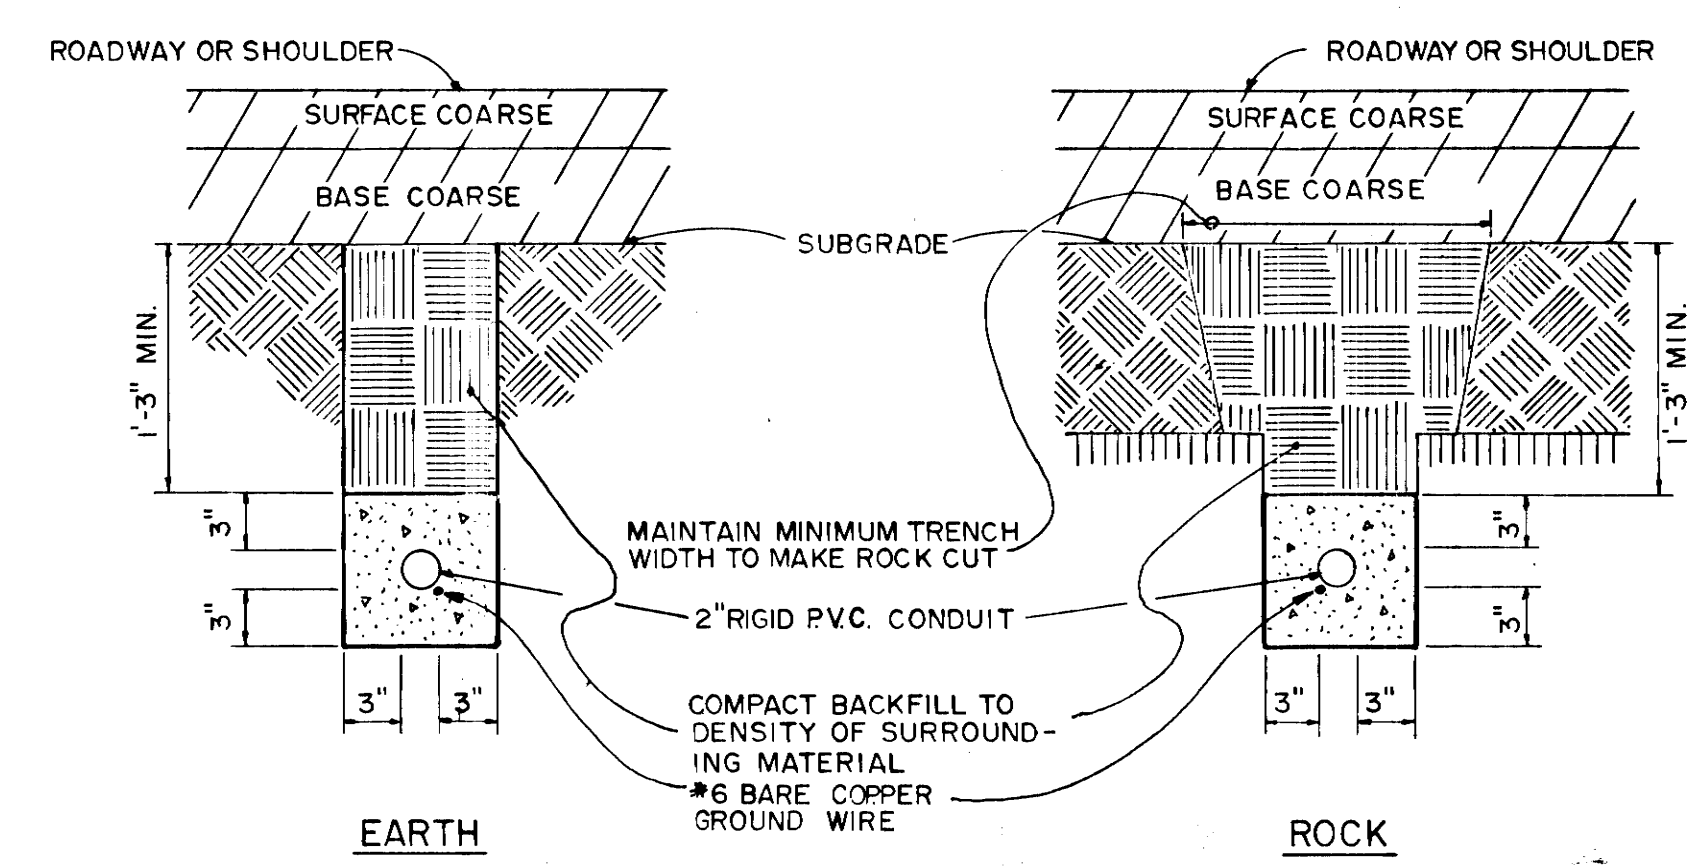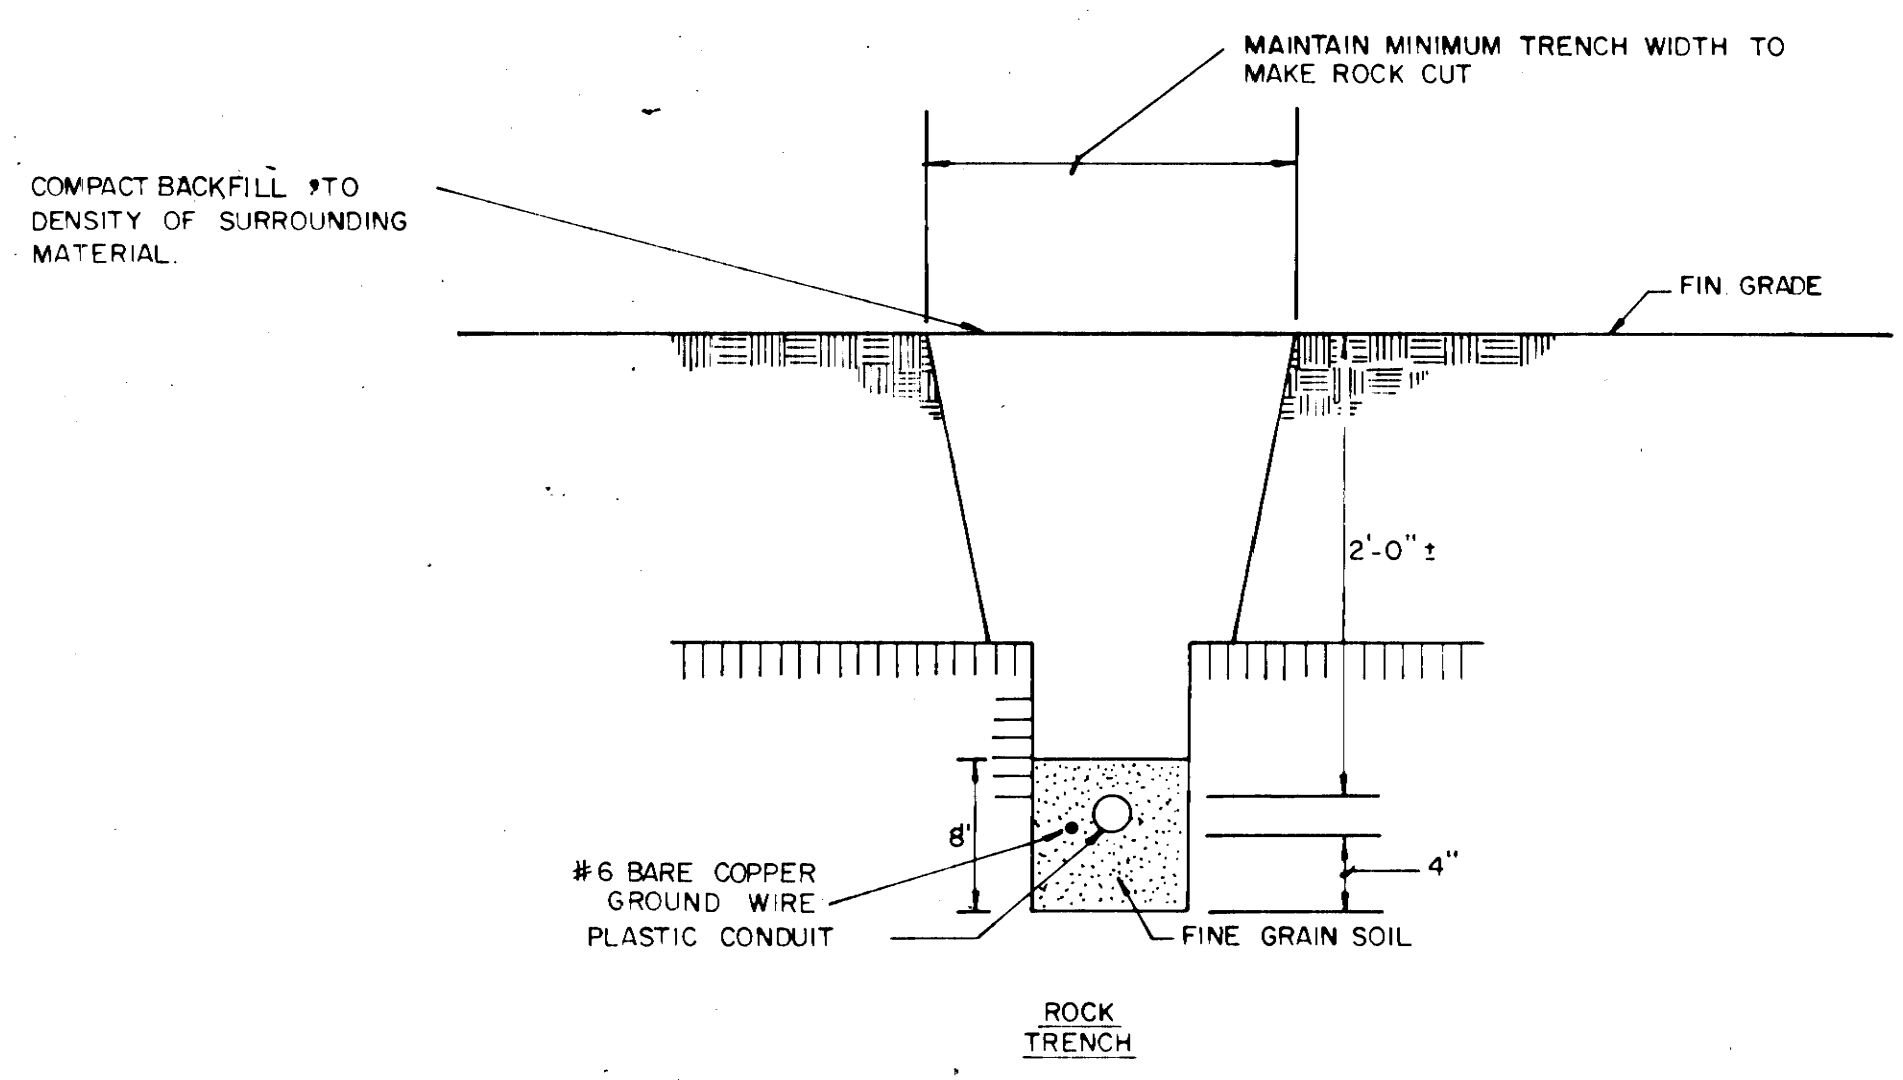


CONCRETE ENCASED CONDUIT DETAILS
NO SCALE

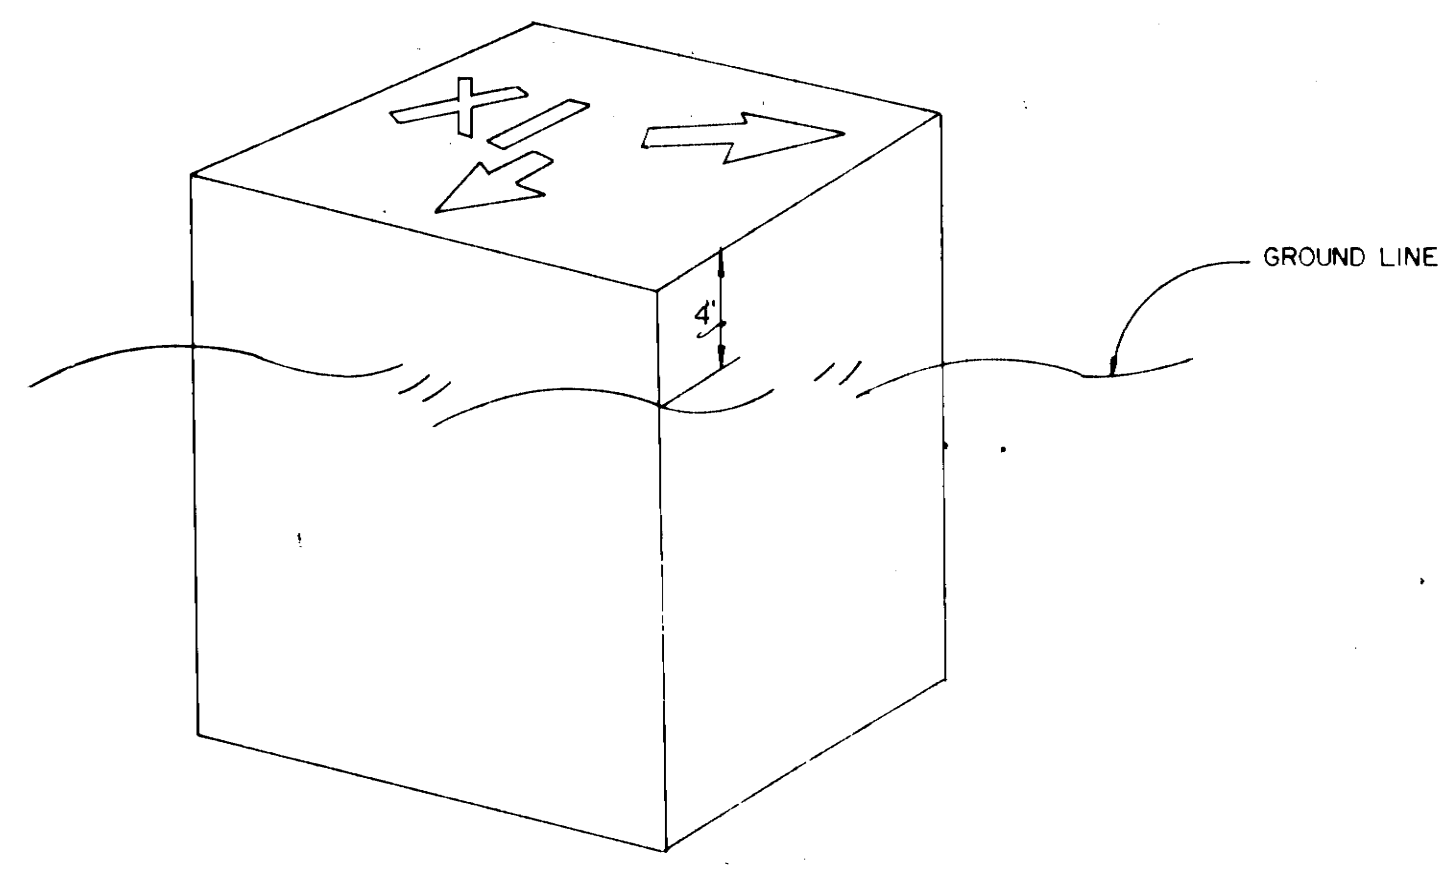


6" x 6" x 1' CLASS 'A' CONCRETE
CABLE MARKER
NO SCALE

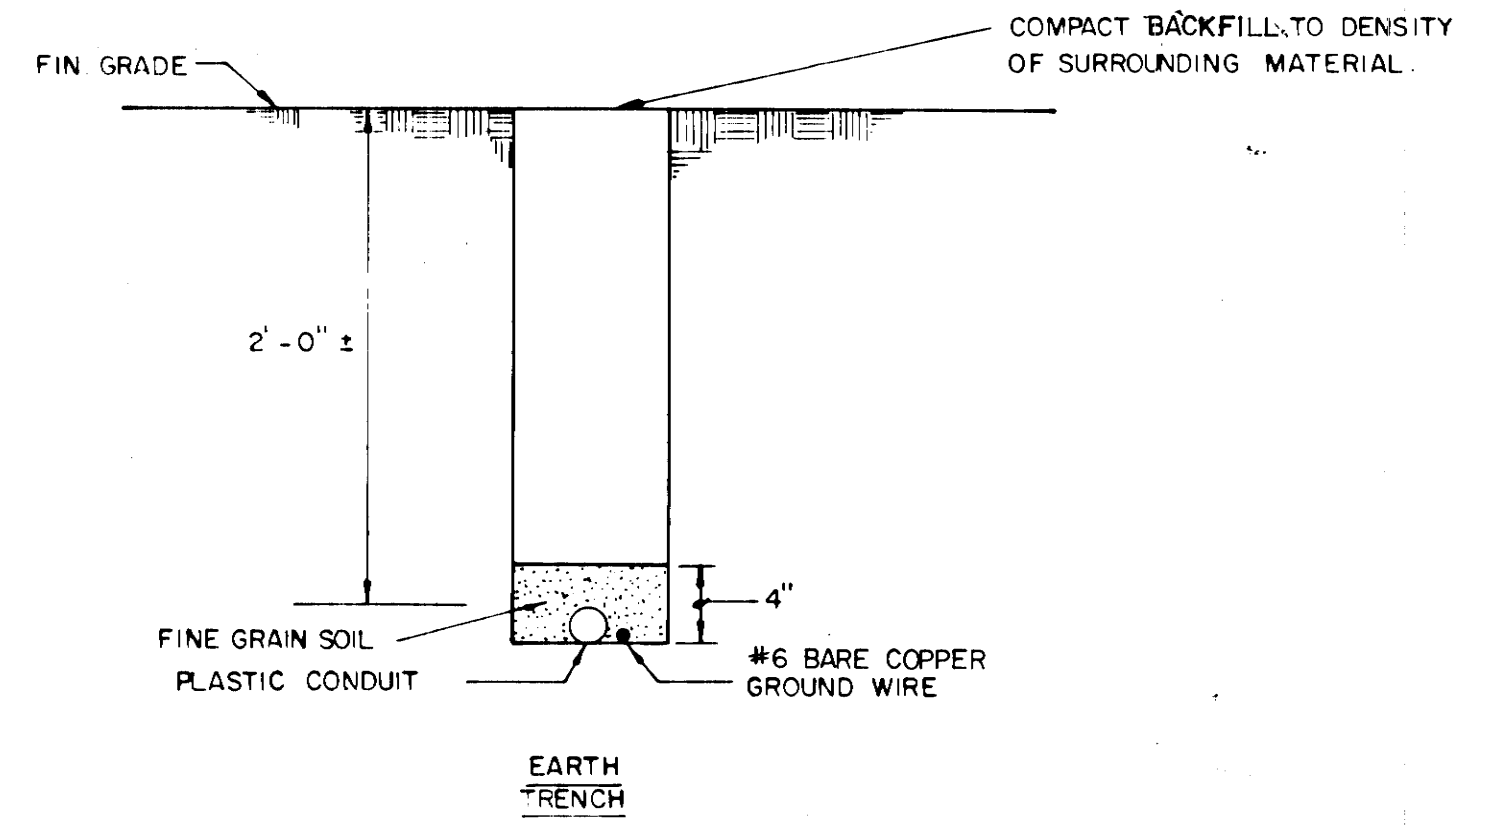


DIRECT BURIAL CONDUIT DETAILS

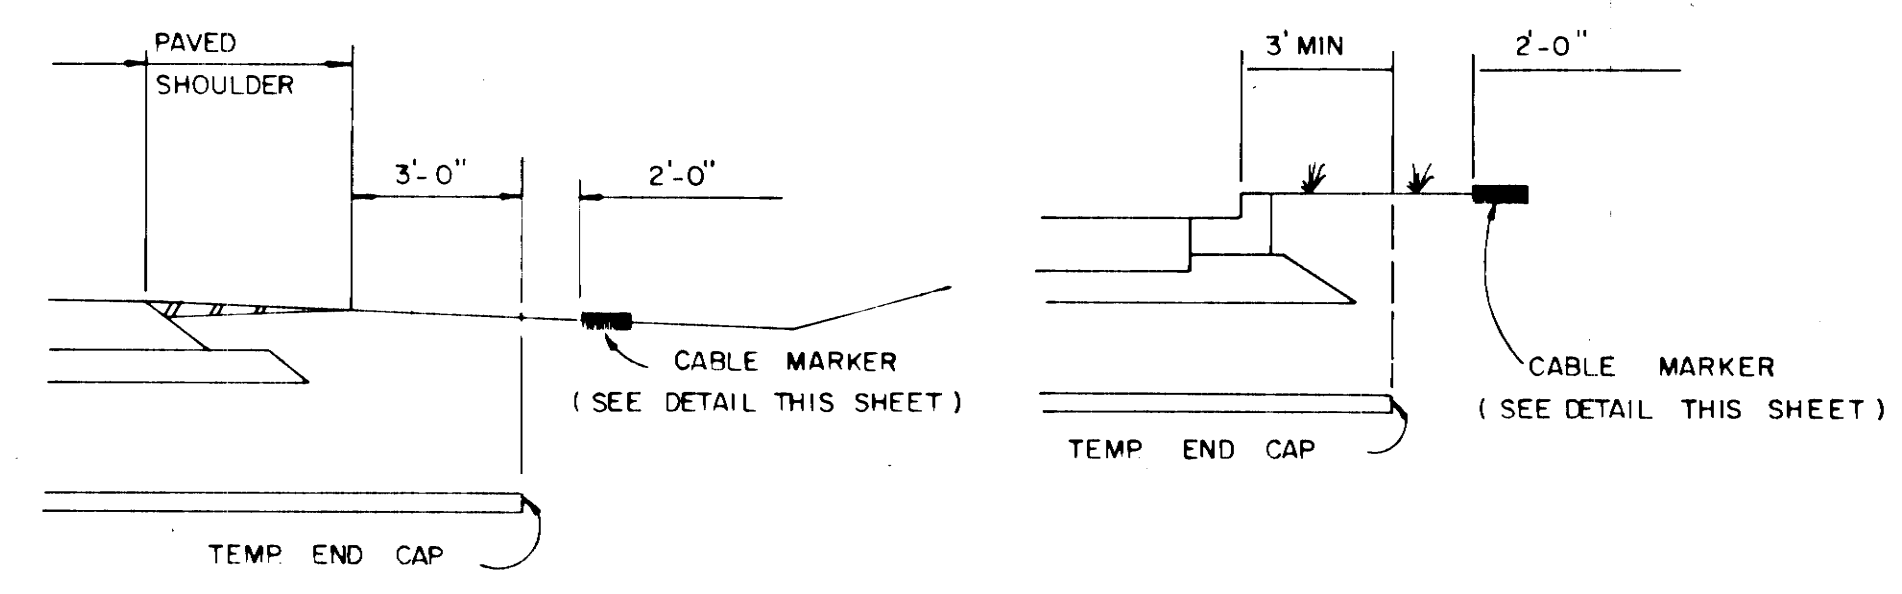

CONDUIT CROSSING
CABLE MARKER LOCATIONS
NO SCALE

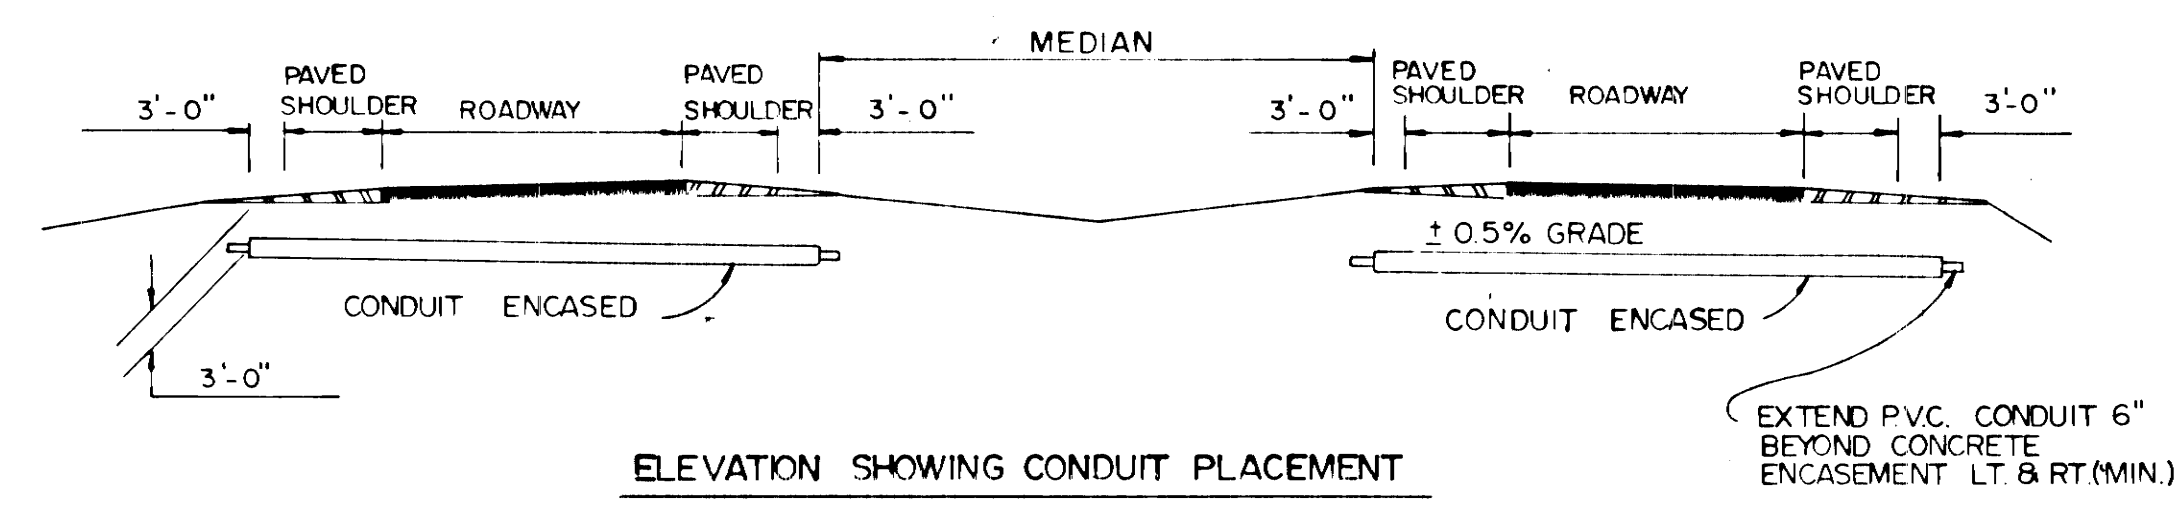

ELEVATION SHOWING CONDUIT PLACEMENT

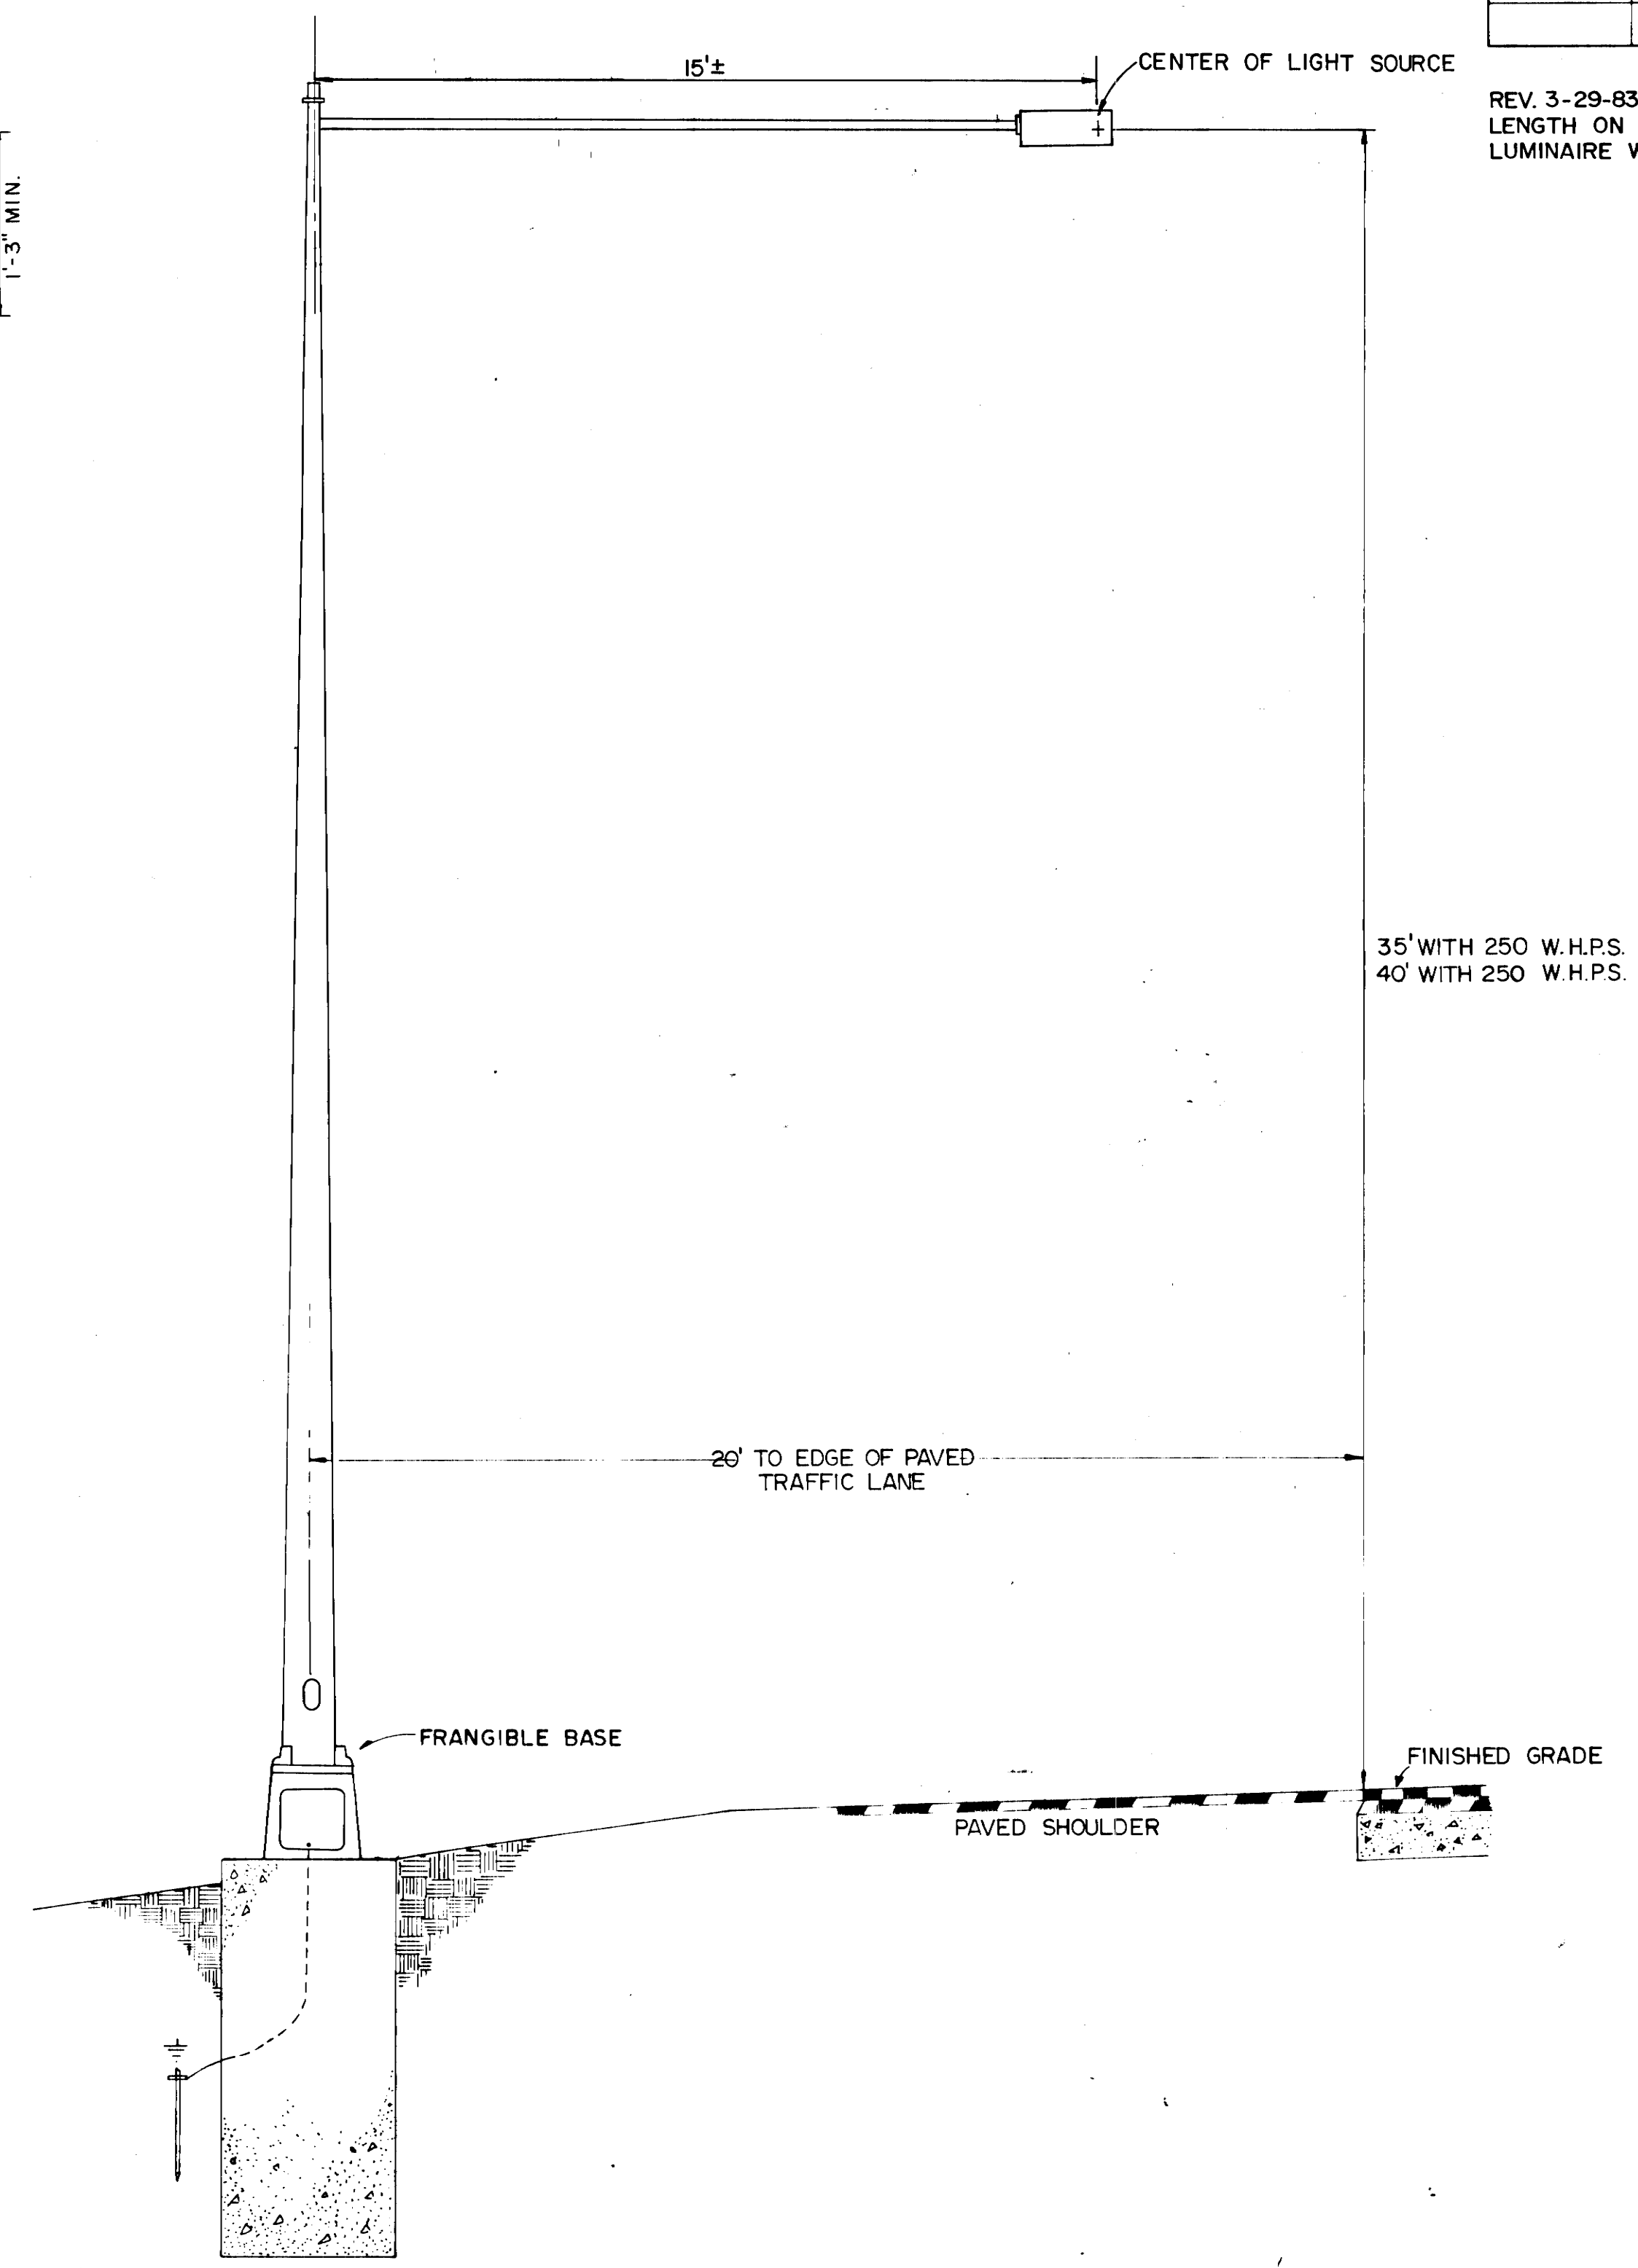

SHOULDER MOUNTED LUMINAIRE (S) (NS)
(WITHOUT GUARDRAIL)


STATE OF TENNESSEE
DEPARTMENT OF TRANSPORTATION
BUREAU OF HIGHWAYS

LIGHTING DETAIL


NO SCALE

TYPE	YEAR	PROJECT NO.	SHEET NO.
PAVING	83	I-440-4(55)211	78


REV. 3-29-83: ADDED LUMINAIRE ARM FOR BRIDGE PARAPET & CURB & GUTTER MOUNTED LUMINAIRE DETAILS.

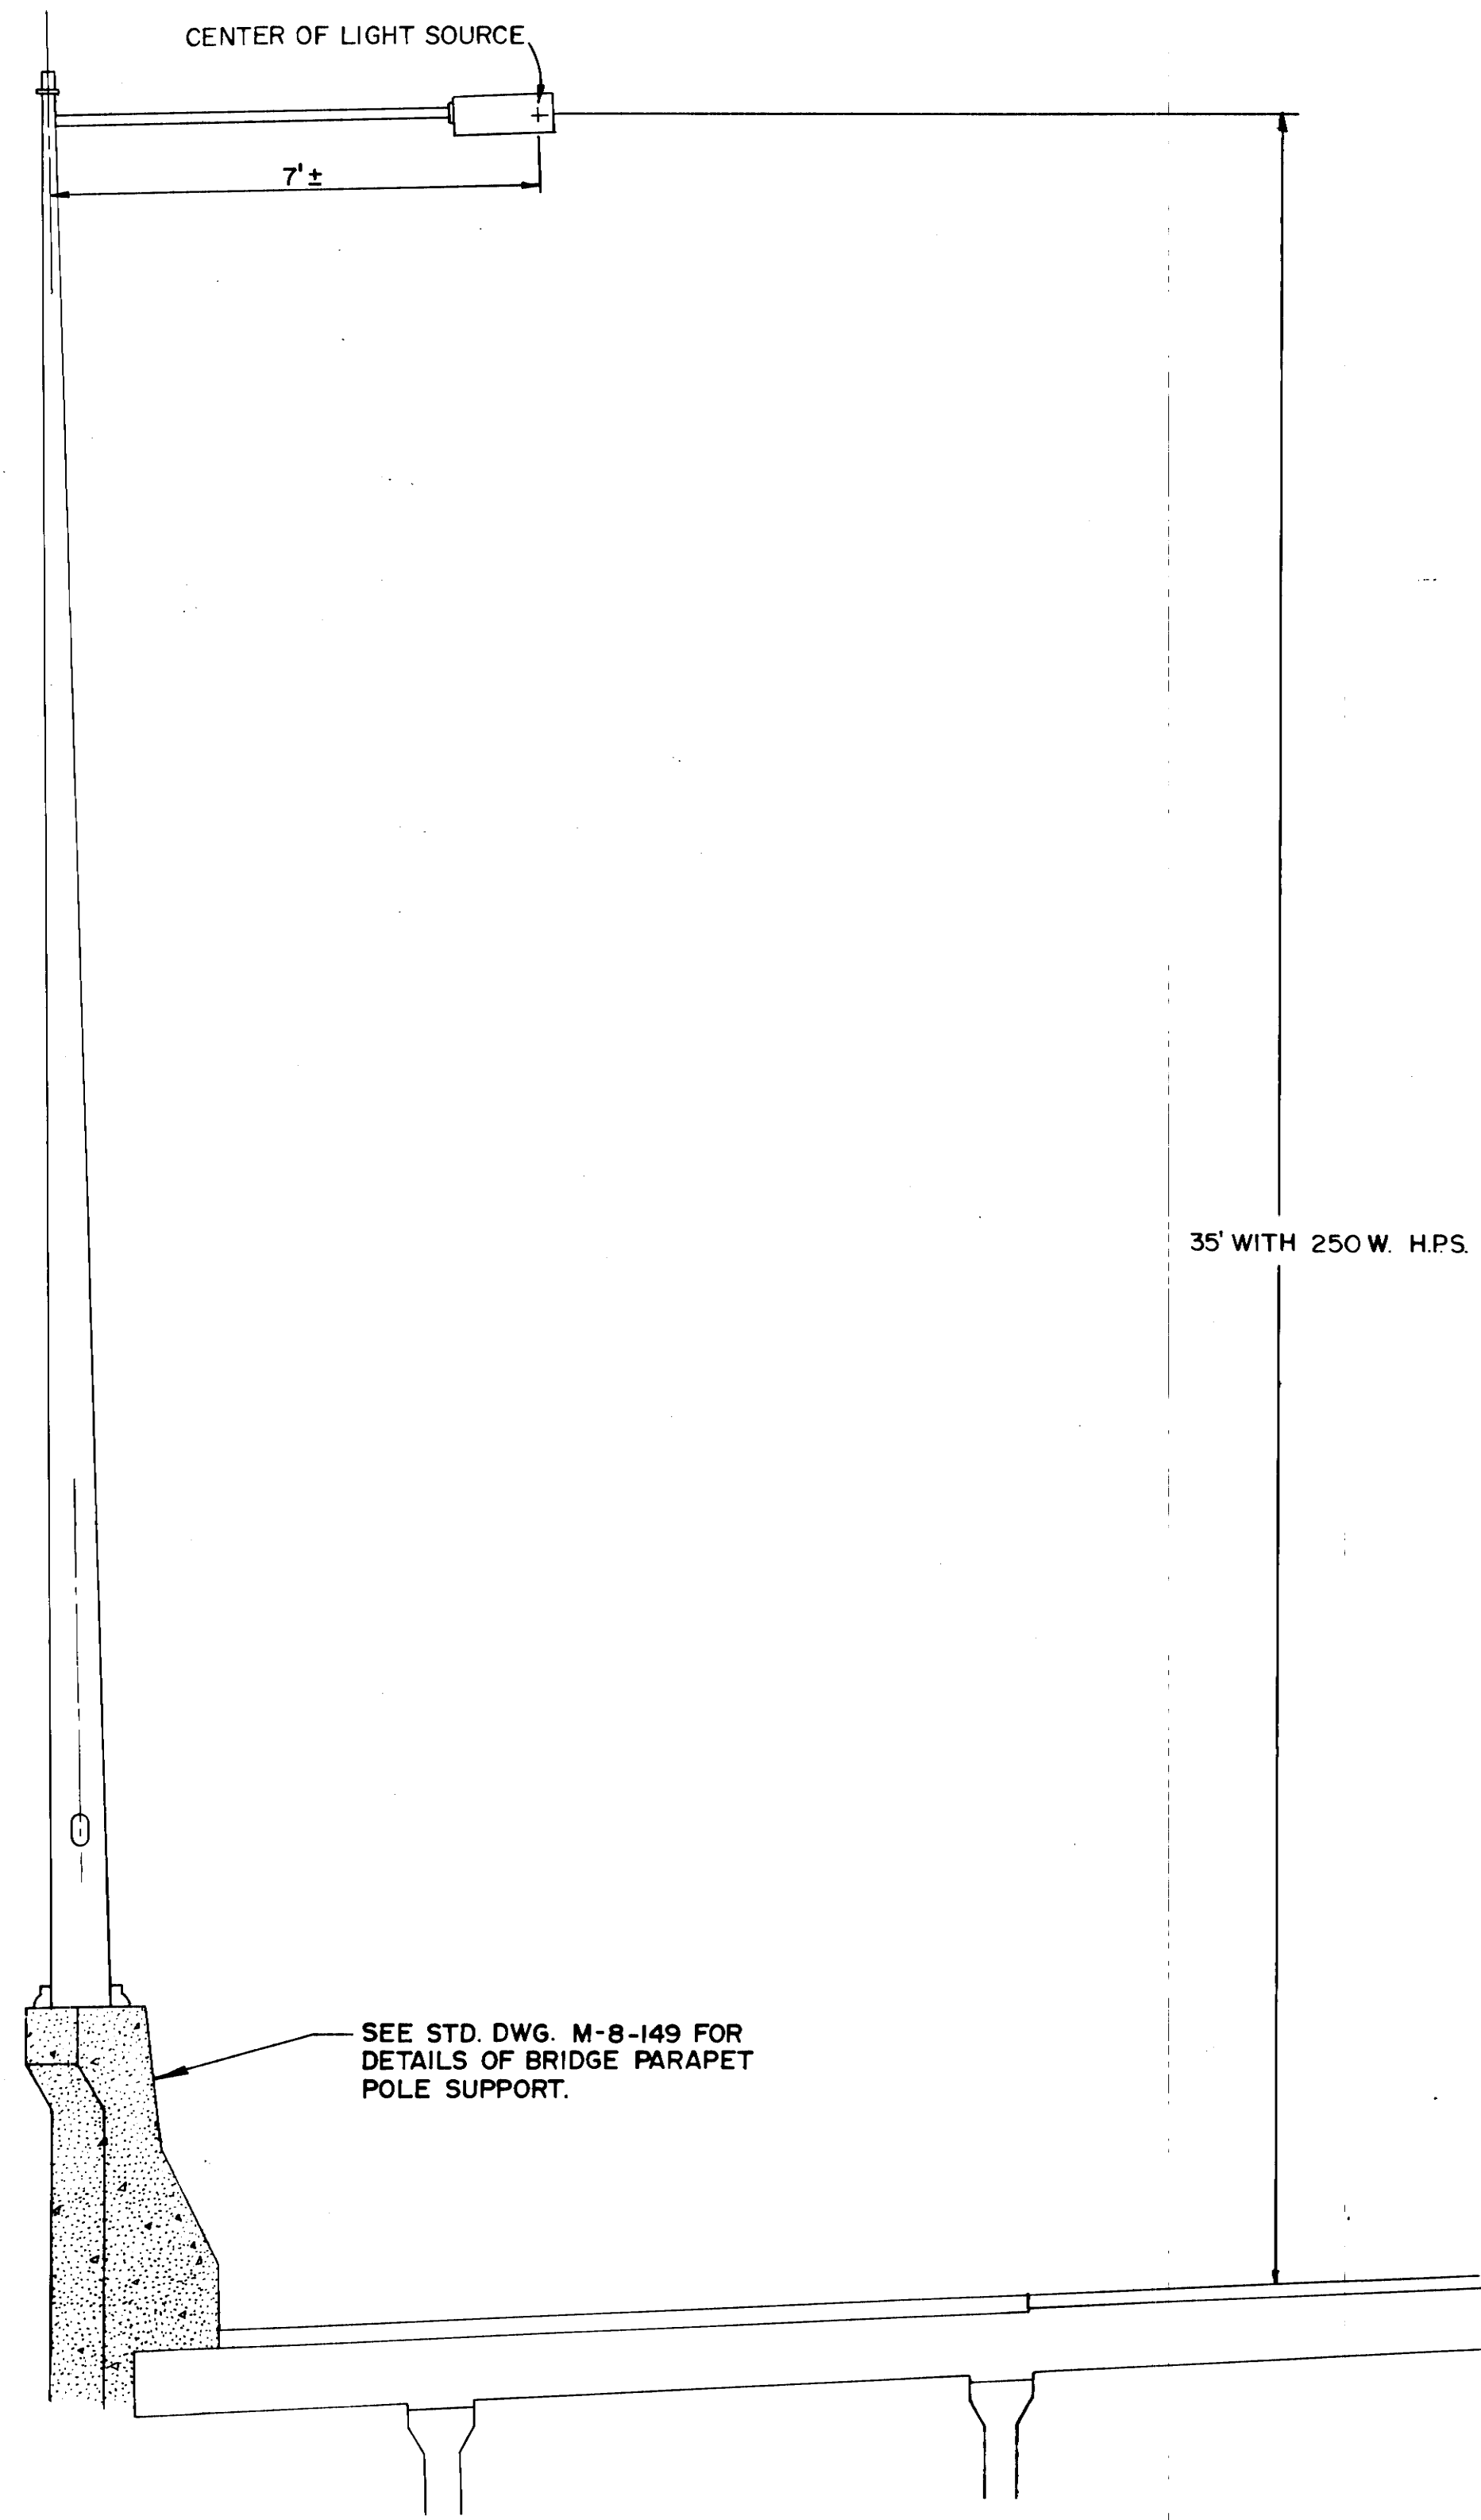

BRIDGE PARAPET MOUNTED LUMINAIRE ©
NO SCALE

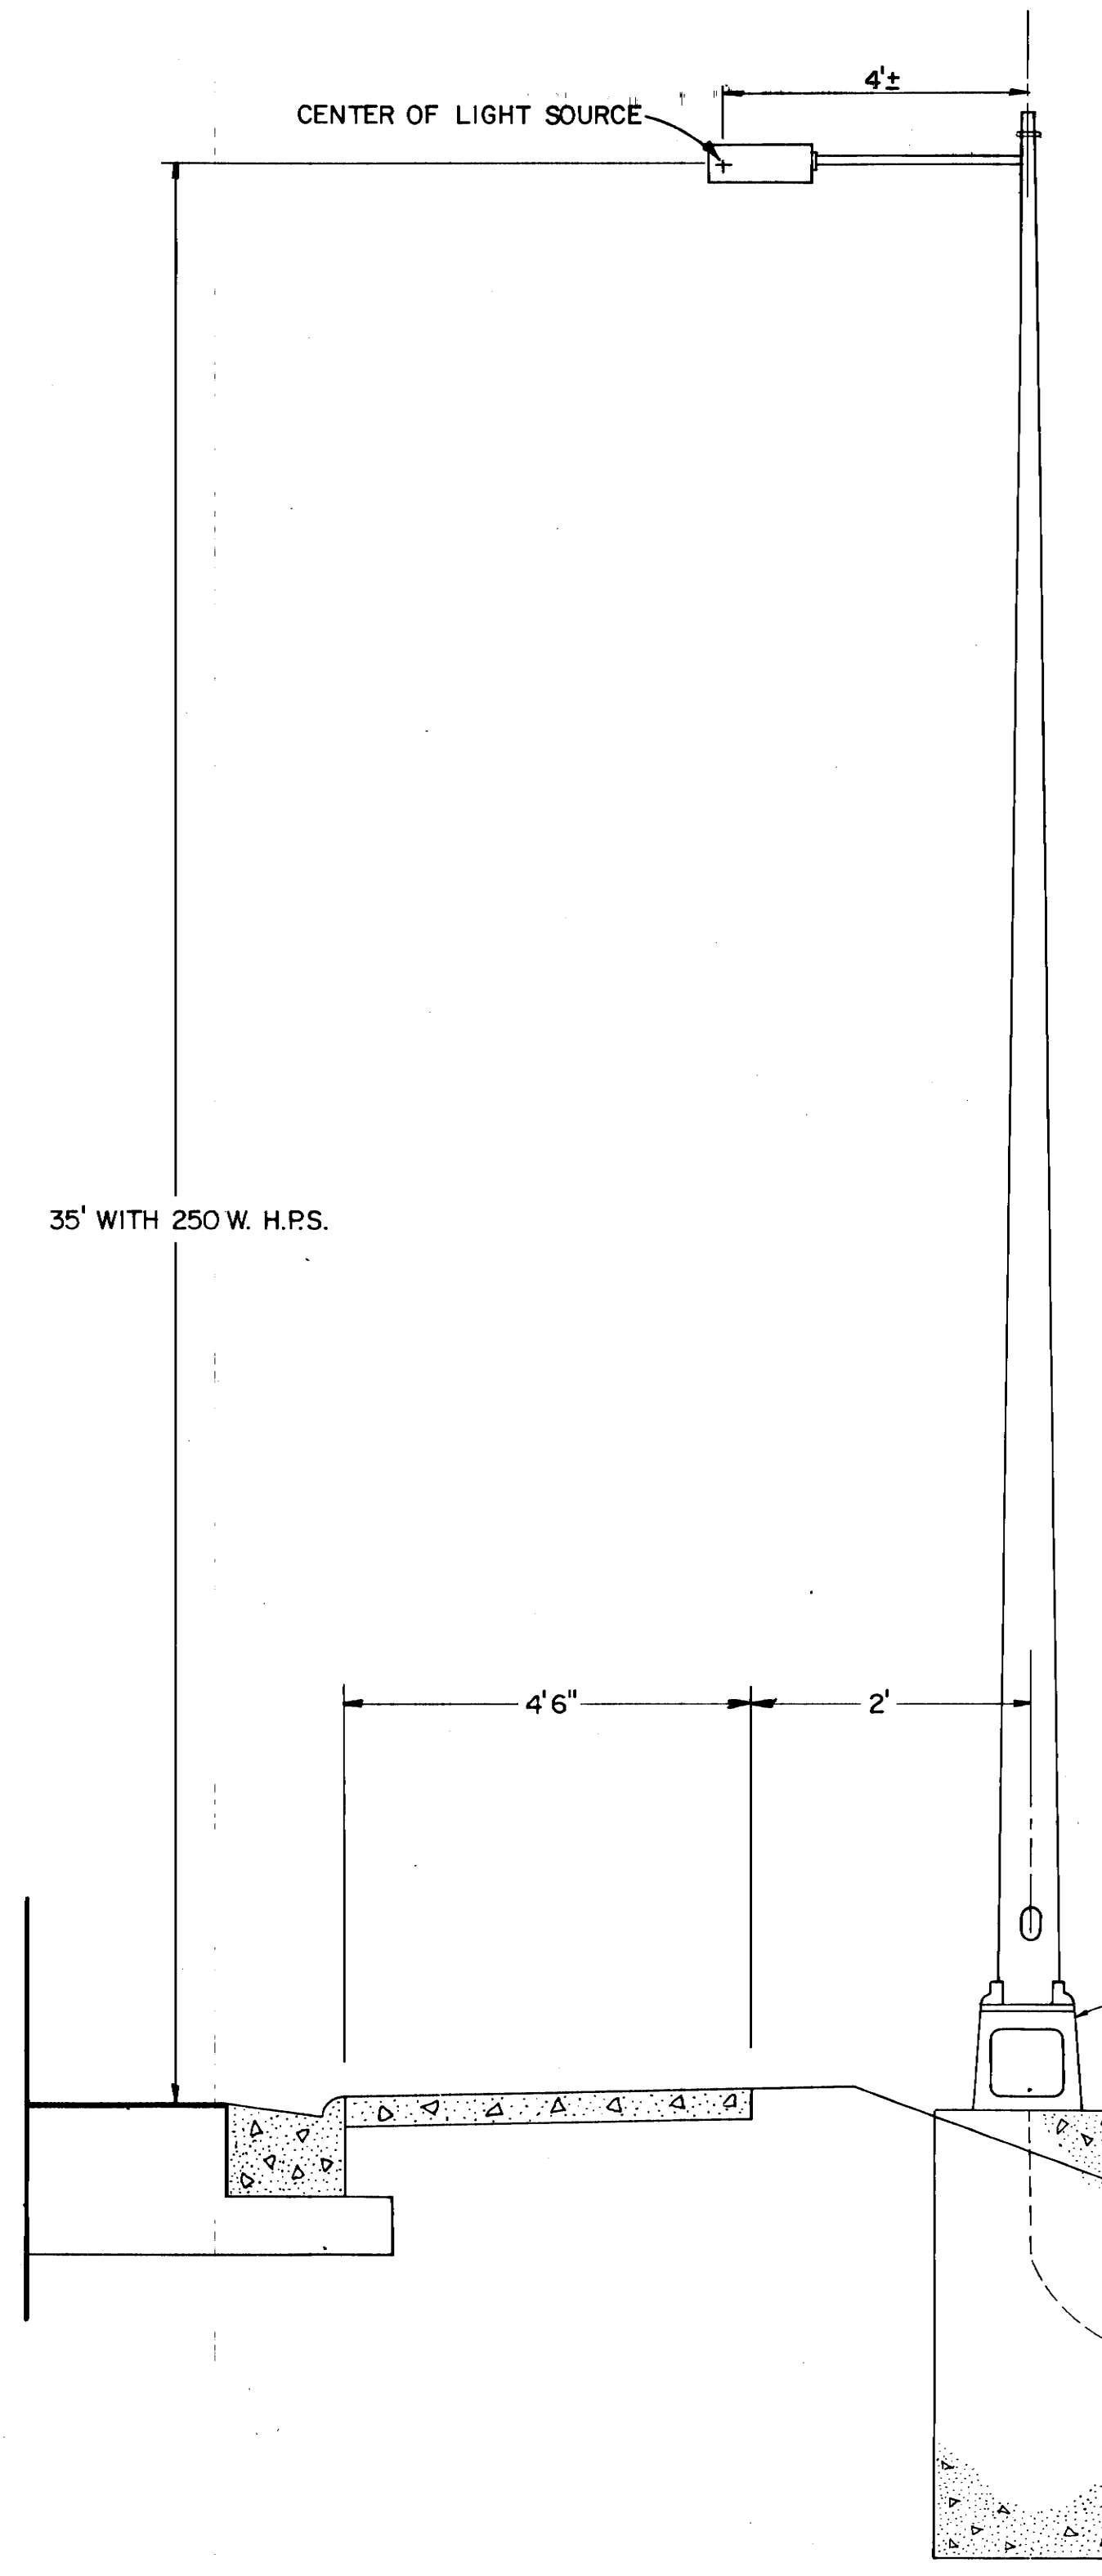

CURB & GUTTER MOUNTED LUMINAIRE ©
NO SCALE

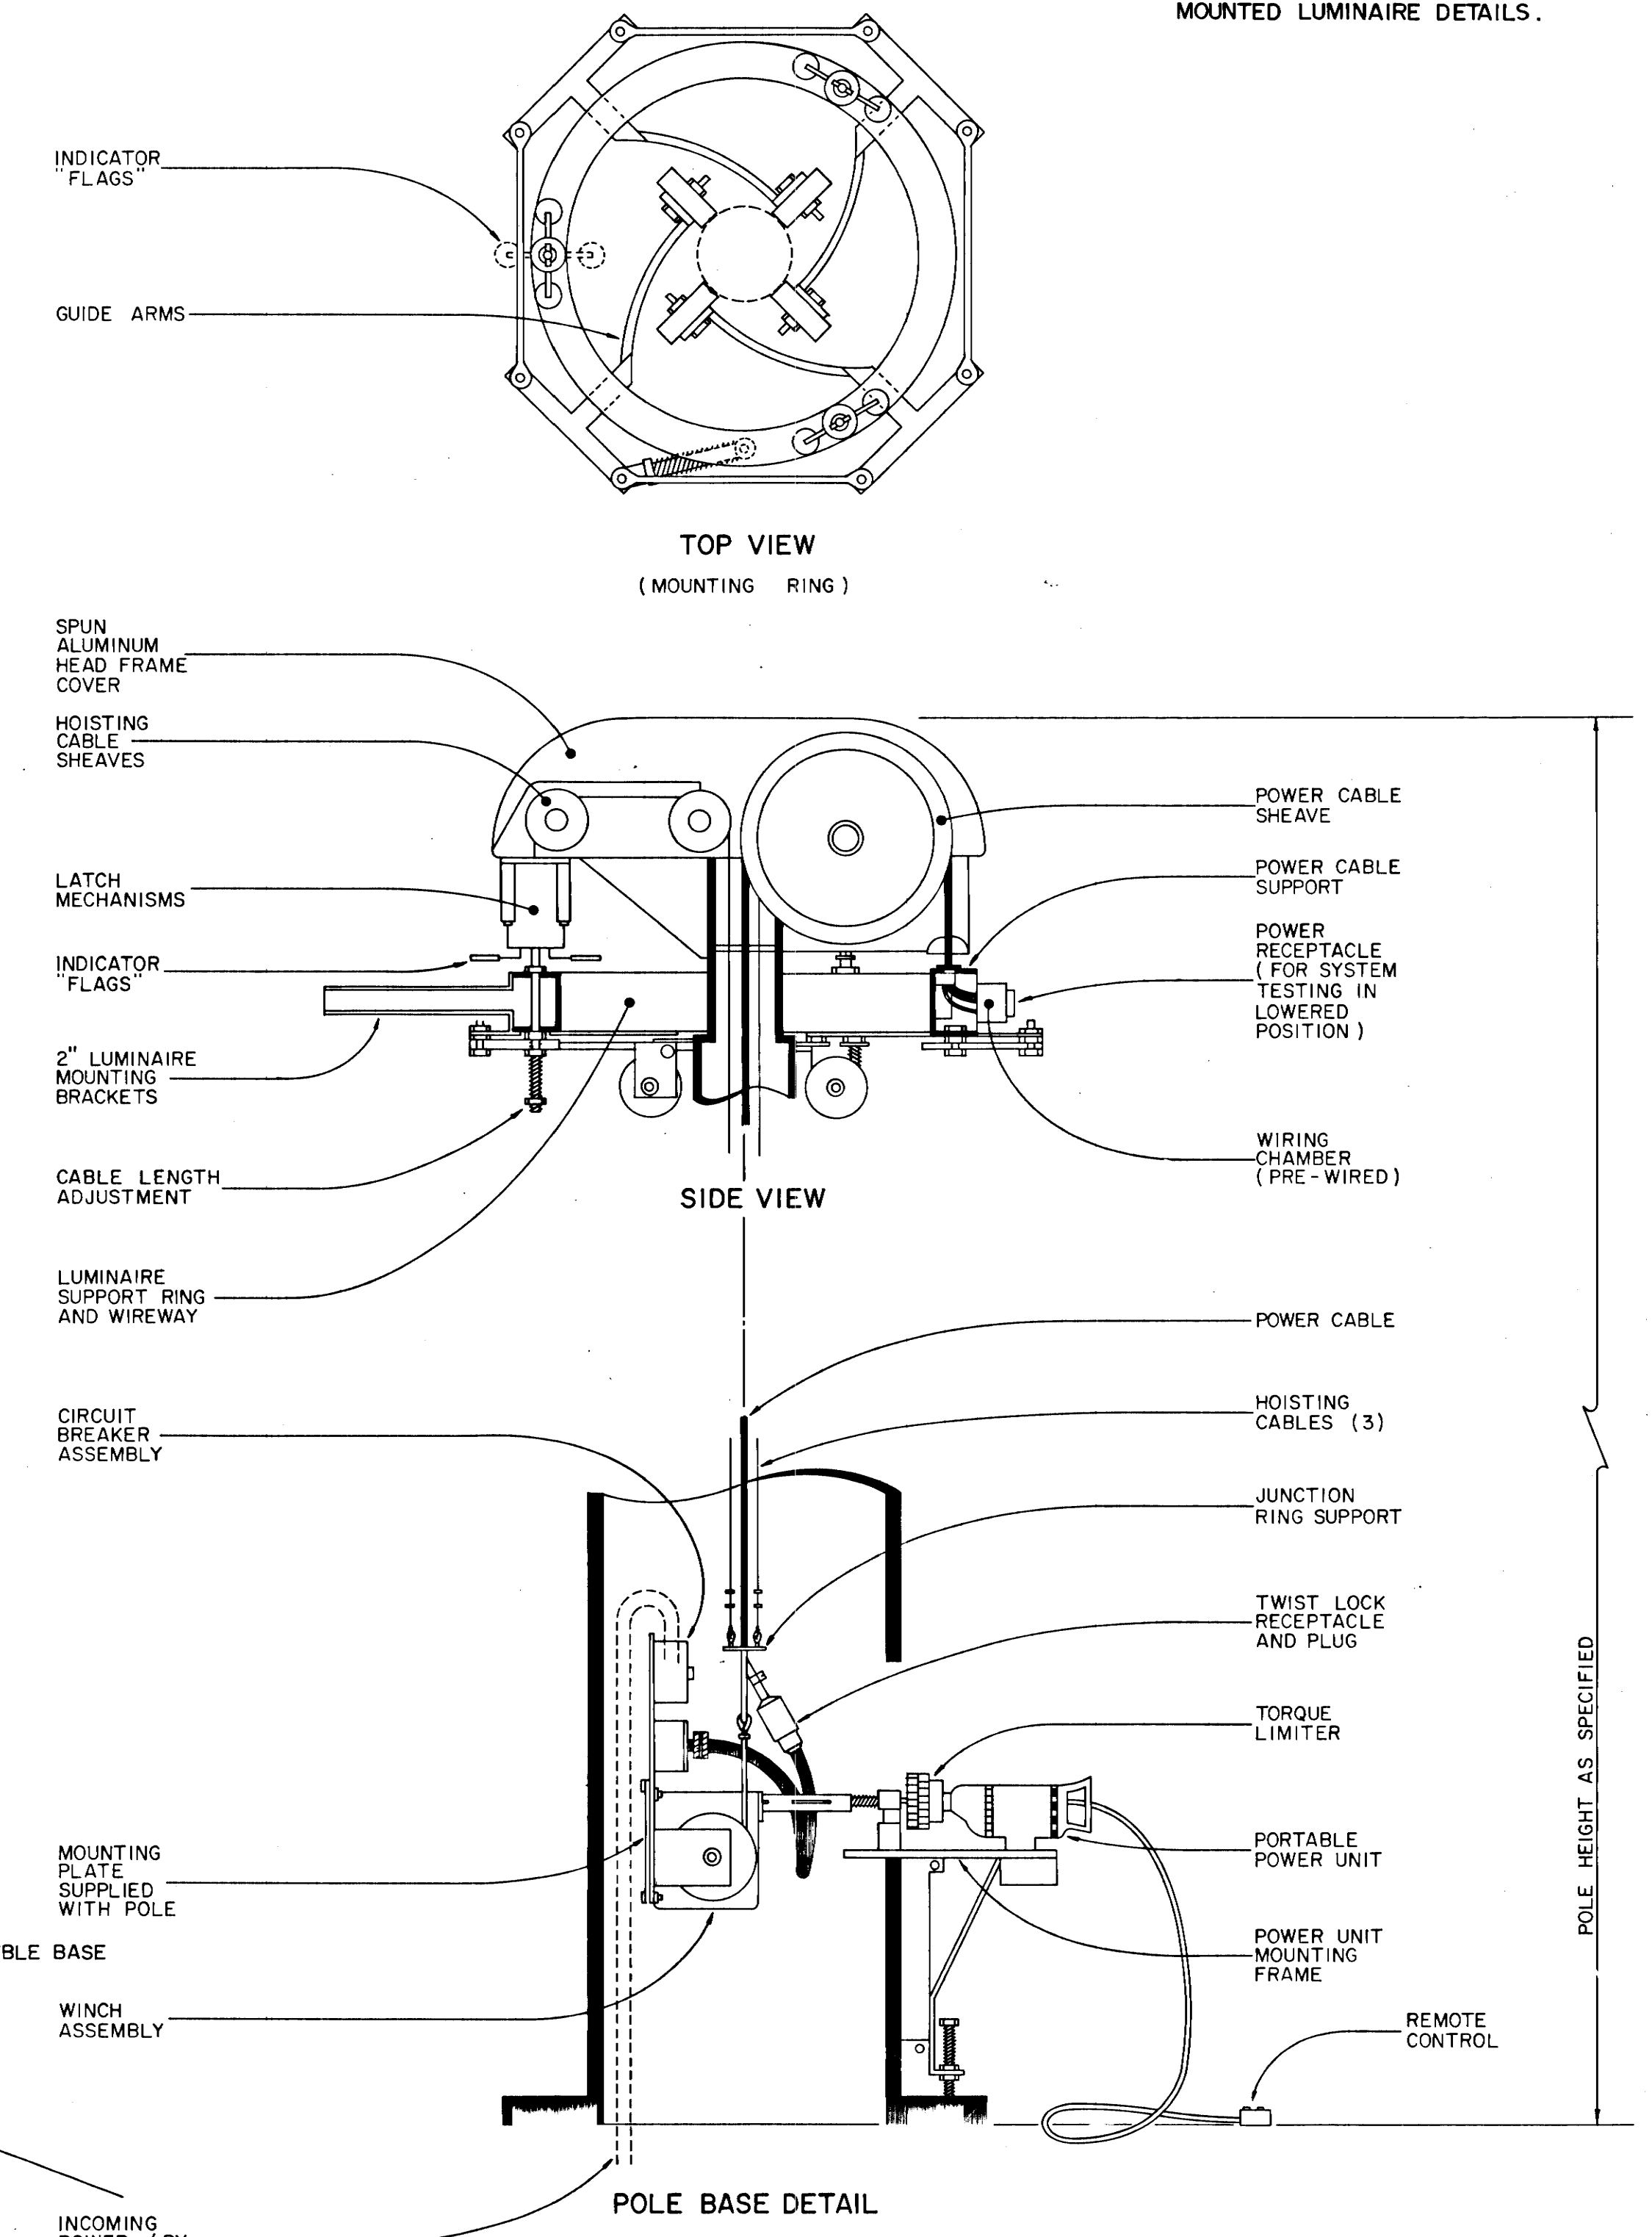


NOTE: THE ABOVE DETAILS INDICATE THE FEATURES AND FUNCTIONS REQUIRED FOR THE HIGHMAST LOWERING DEVICE. THESE DETAILS SHALL NOT BE CONSTRUED AS LIMITING COMPETITION OR SPECIFYING PROPRIETARY EQUIPMENT OR DEVICES.


HIGH-MAST LOWERING DEVICE
NO SCALE

STATE OF TENNESSEE
DEPARTMENT OF TRANSPORTATION
BUREAU OF HIGHWAYS


LIGHTING DETAIL

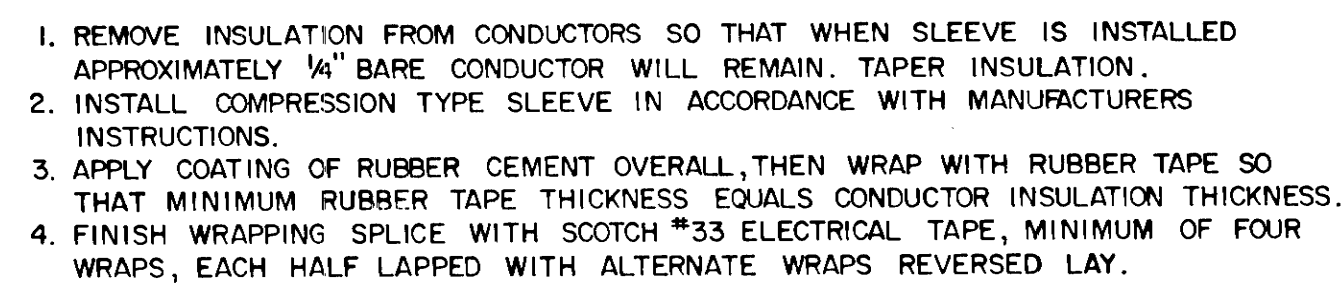



NO SCALE

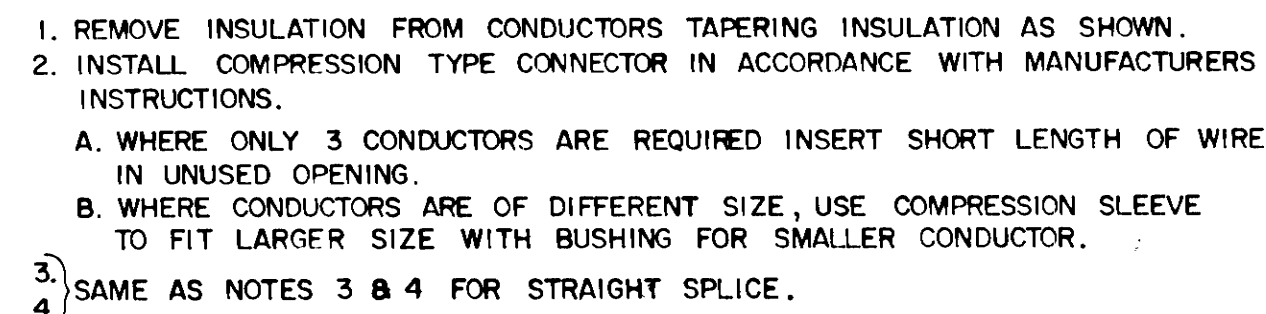

NO SCALE

 

NO SCALE

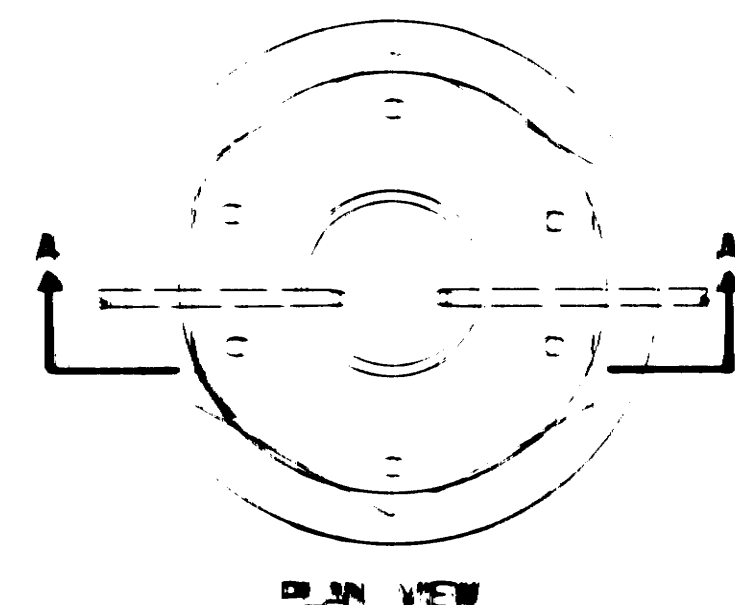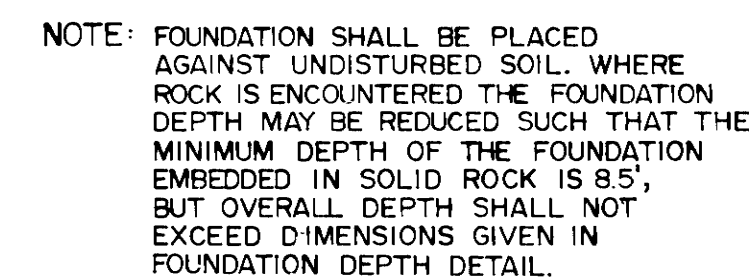


TYPE	YEAR	PROJECT NO.	SHEET NO.
PAVING	83	I-440-4(55)211	80


REV. 1-24-83: SPECIAL NOTE ADDED AND WATTAGE CHANGED FOR LUMINAIRE MOUNTED ON BRIDGE SLAB.

REV. 7-6-83 CHANGED DETAIL OF CONDUCTOR CONNECTIONS INSIDE STANDARD TO TWO (2) WIRES.



CHANGED 3/4" CONDUIT TO 1" PIERRED LUMINAIRE MOUNTED AT PER DETAIL, 5AMP TO 15AMP

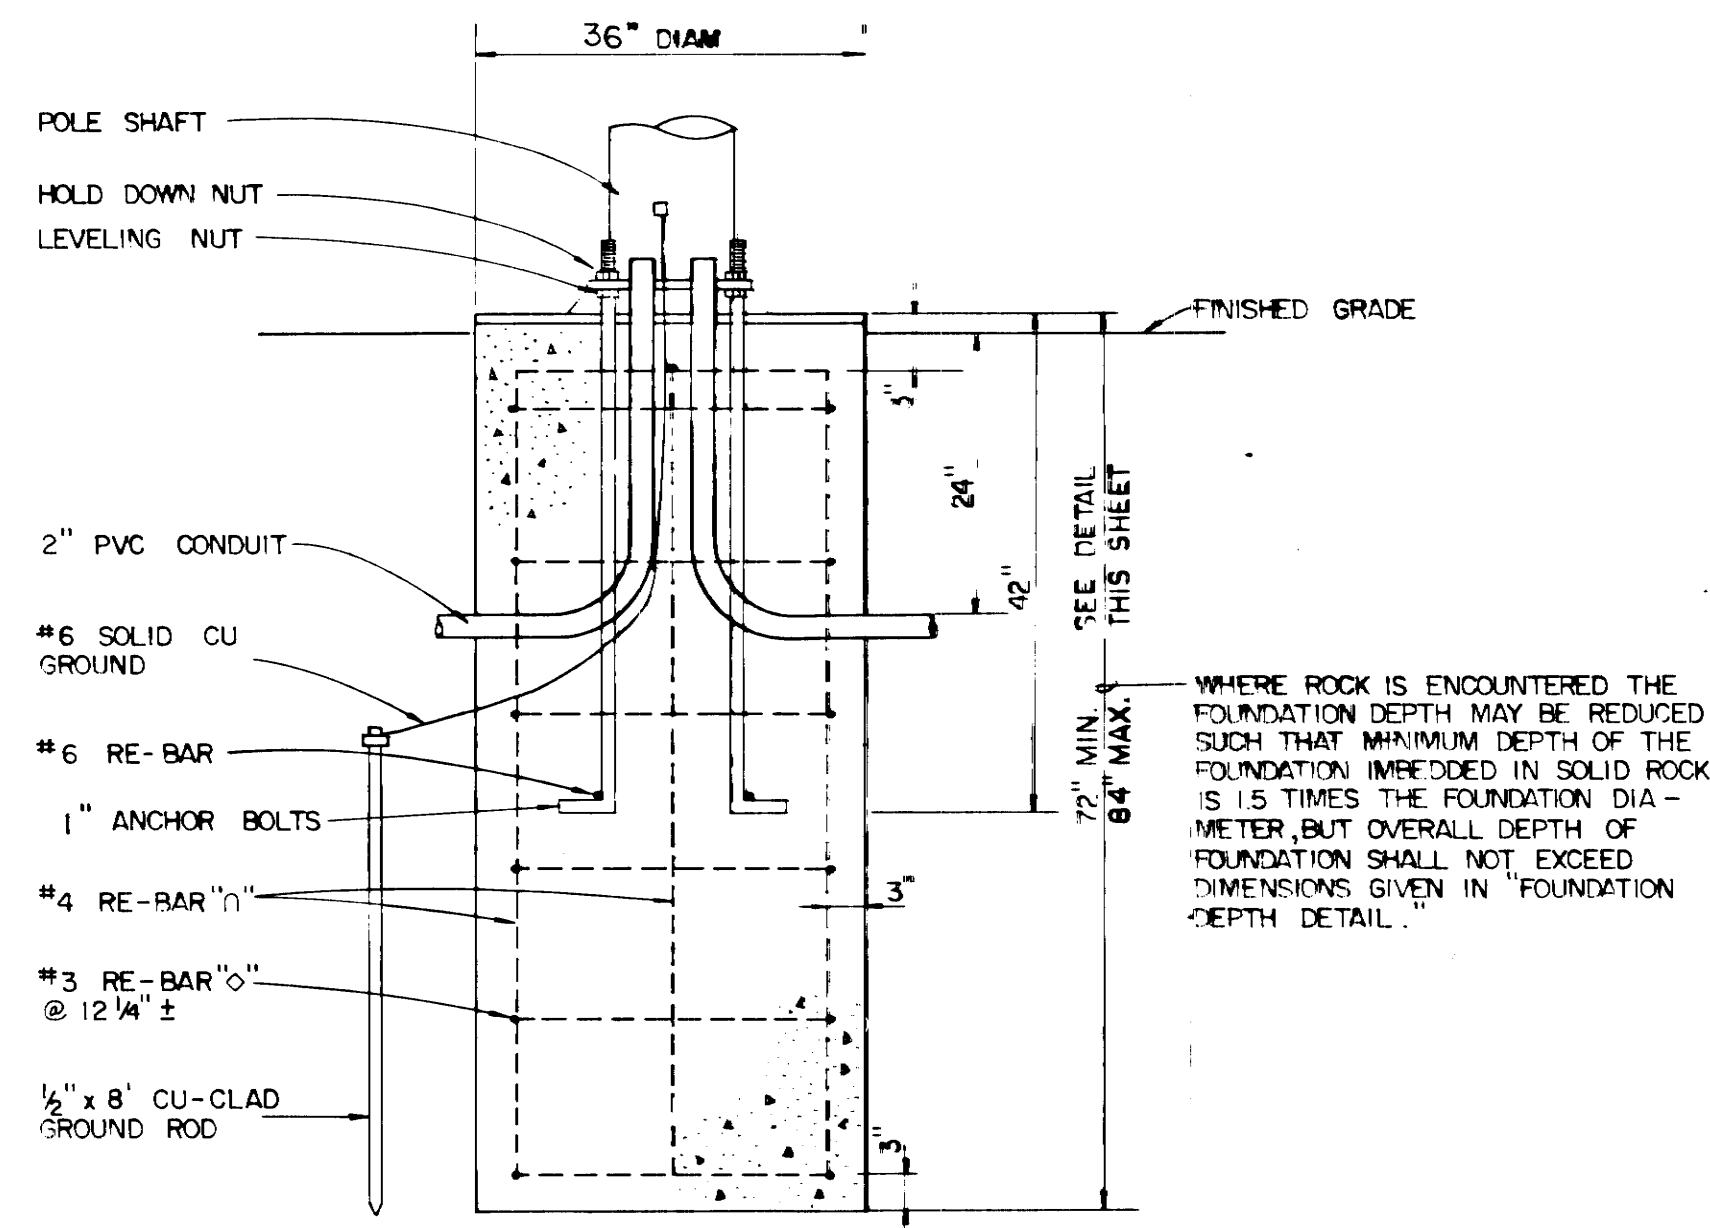


**FOUNDATION DETAILS
FOR
ROADWAY LIGHT STANDARDS**
NO SCALE

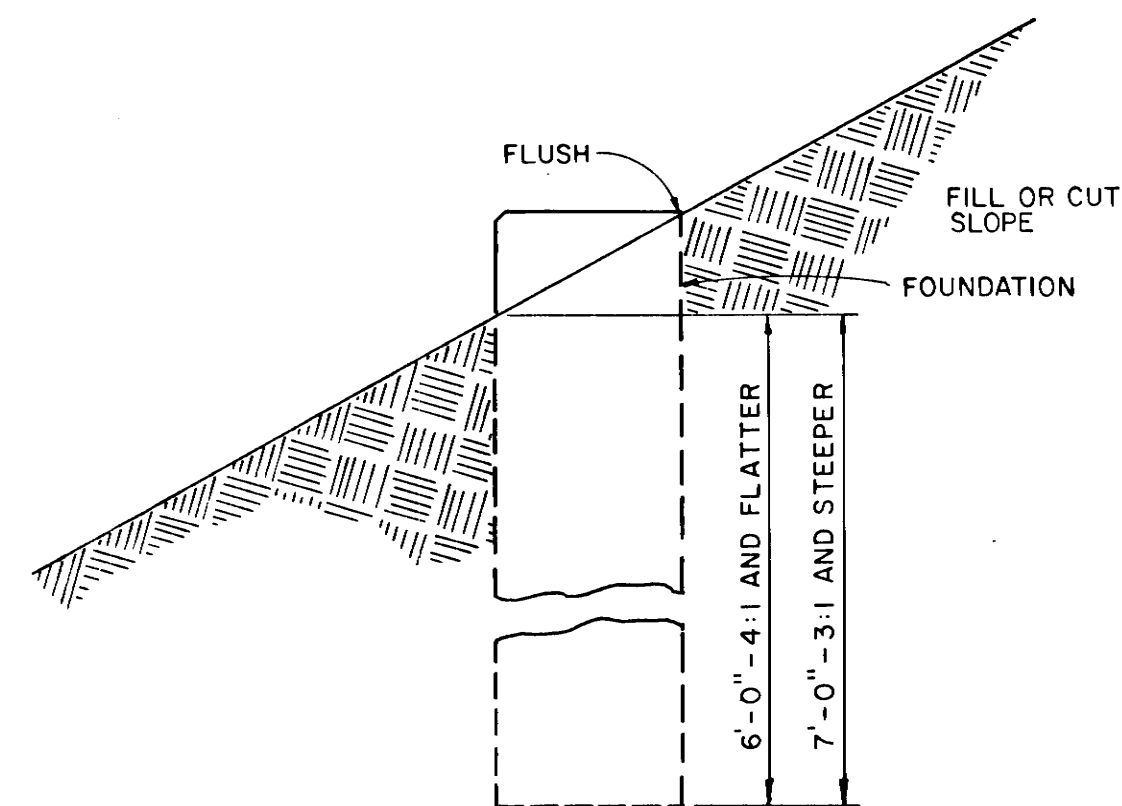



FOUNDATION DEPTH DETAIL
NO SCALE

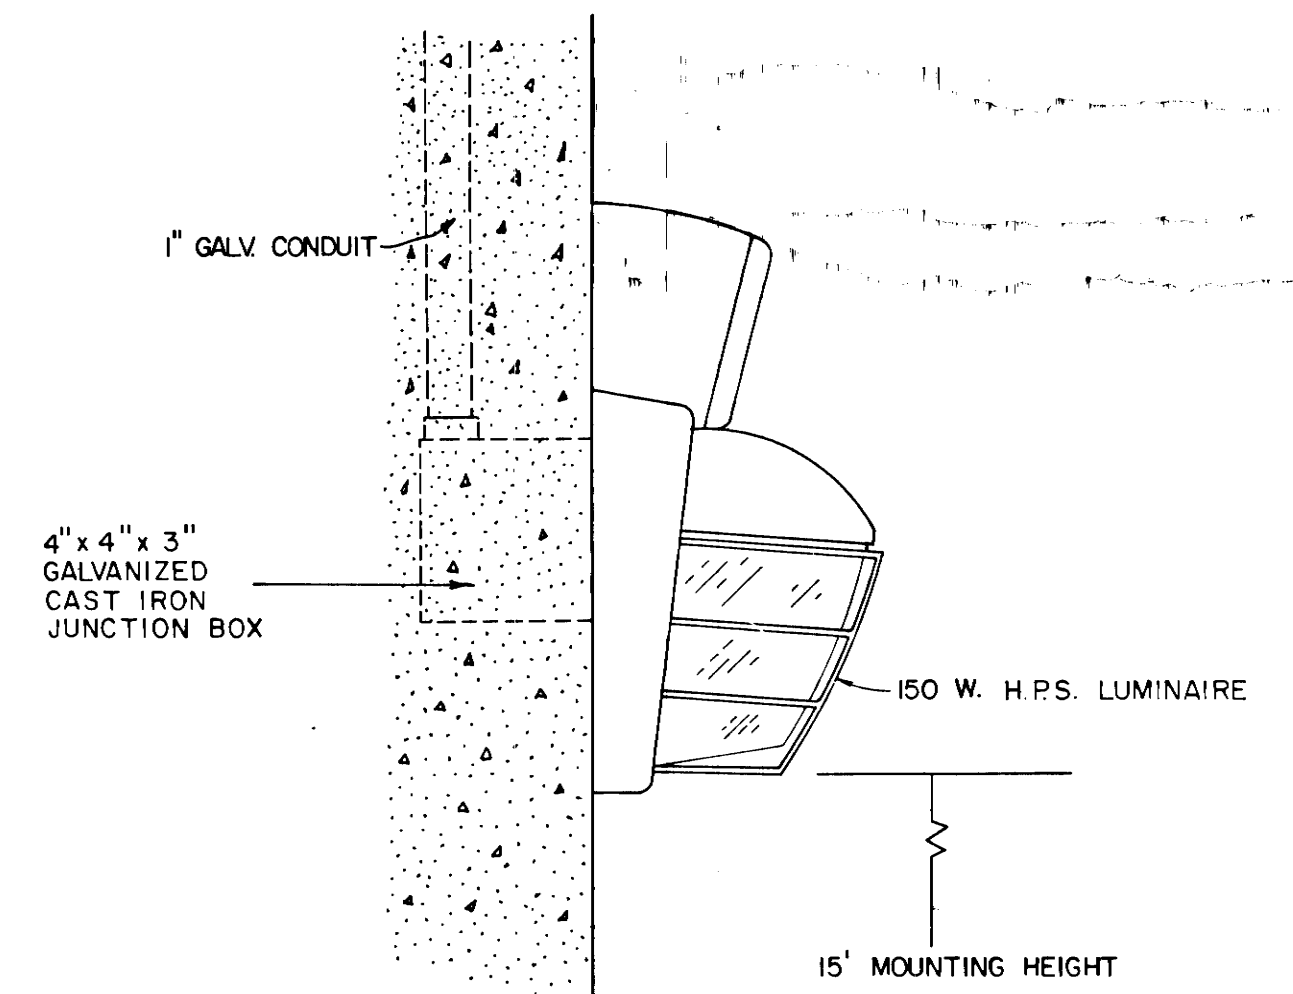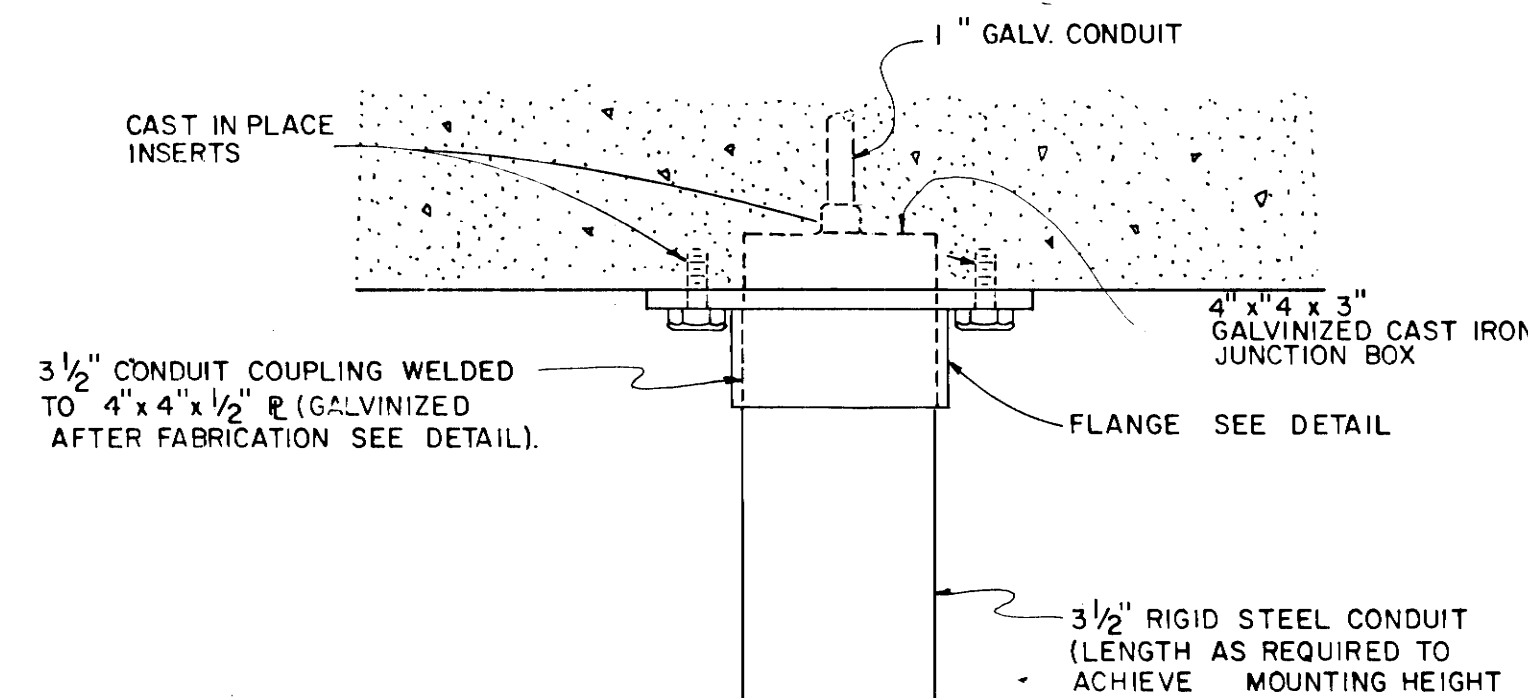

LUMINAIRE MOUNTED ON PIER
NO SCALE

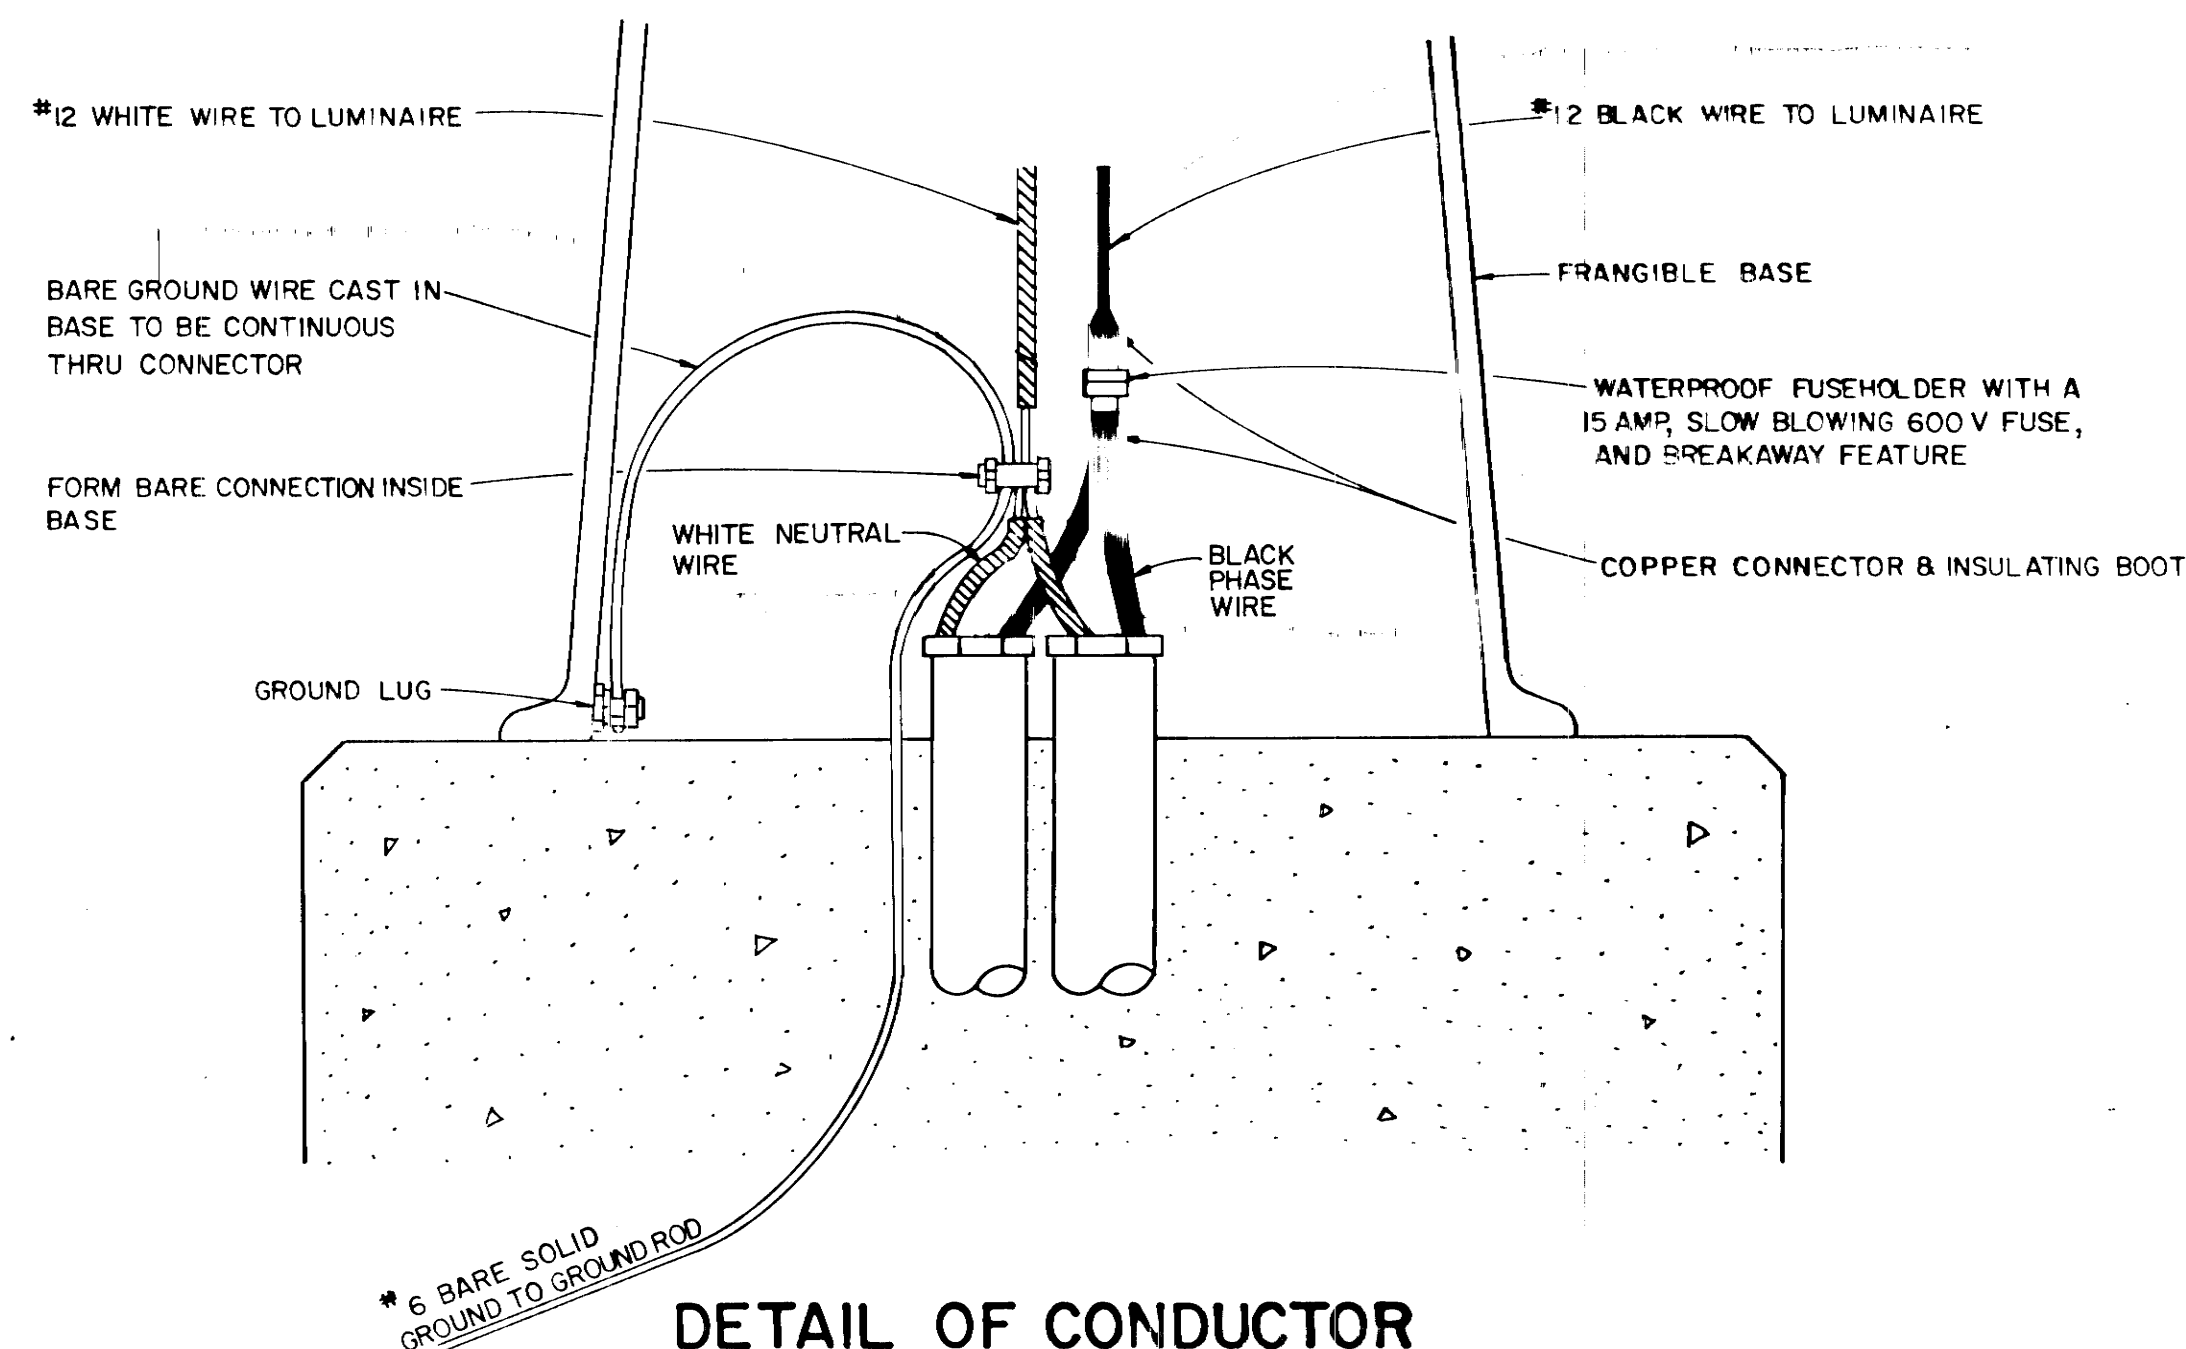

**DETAIL OF CONDUCTOR
CONNECTIONS INSIDE STANDARD**
NO SCALE

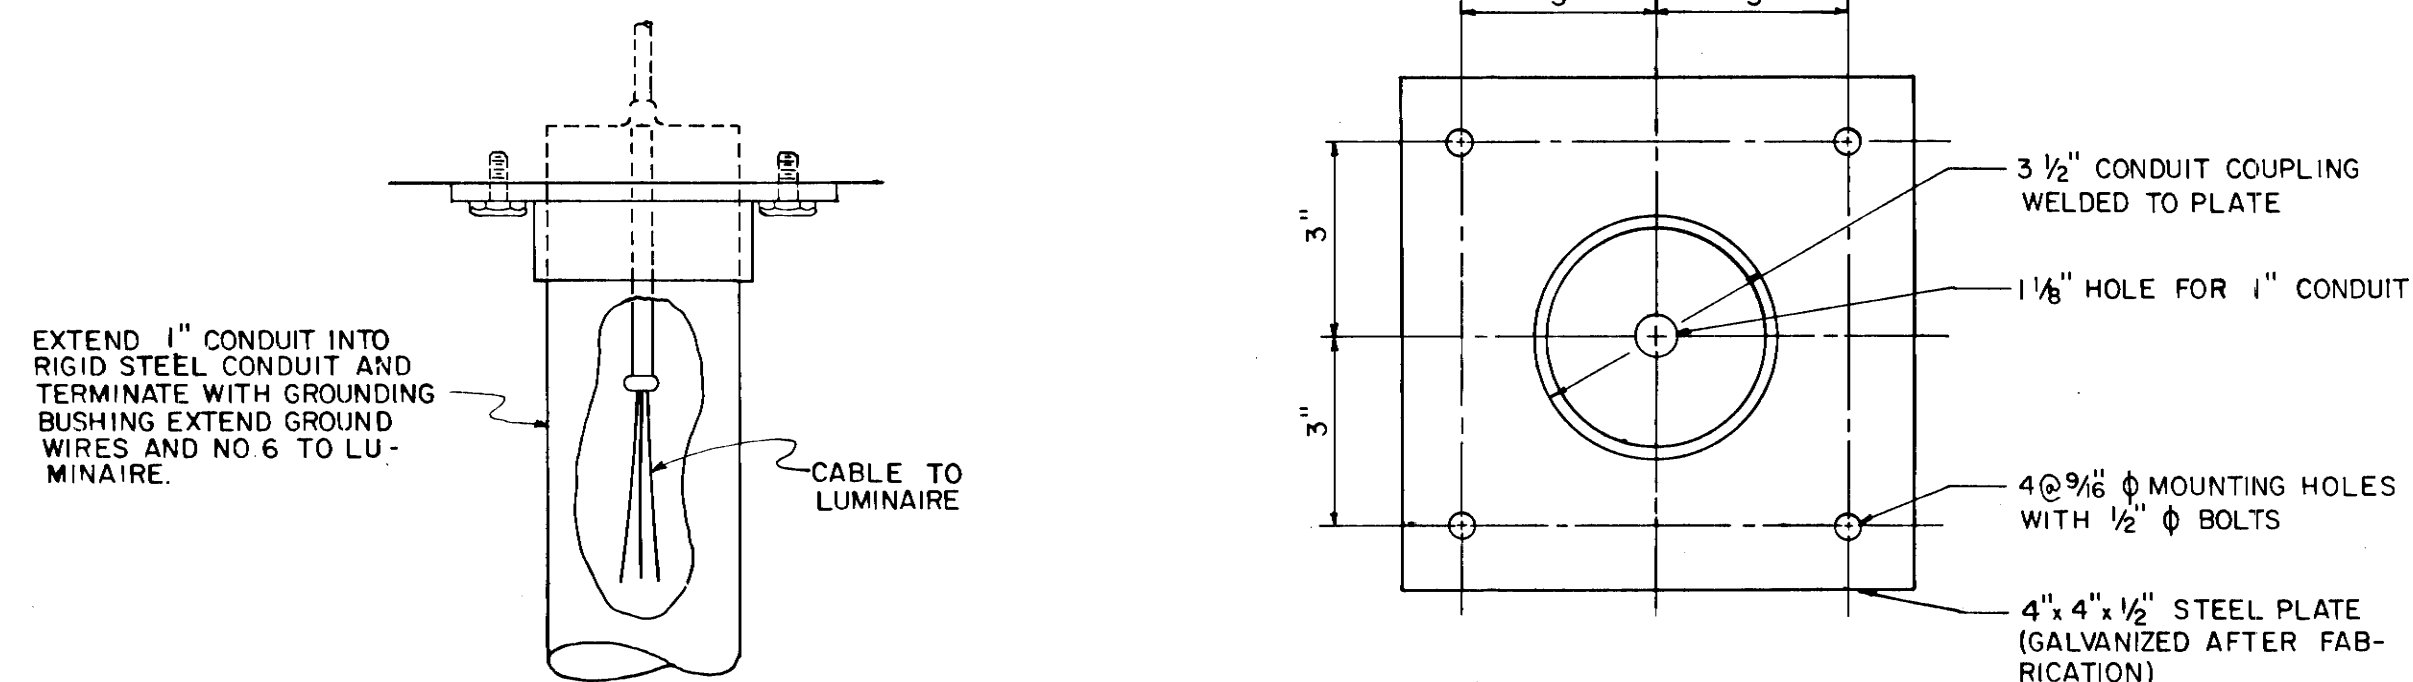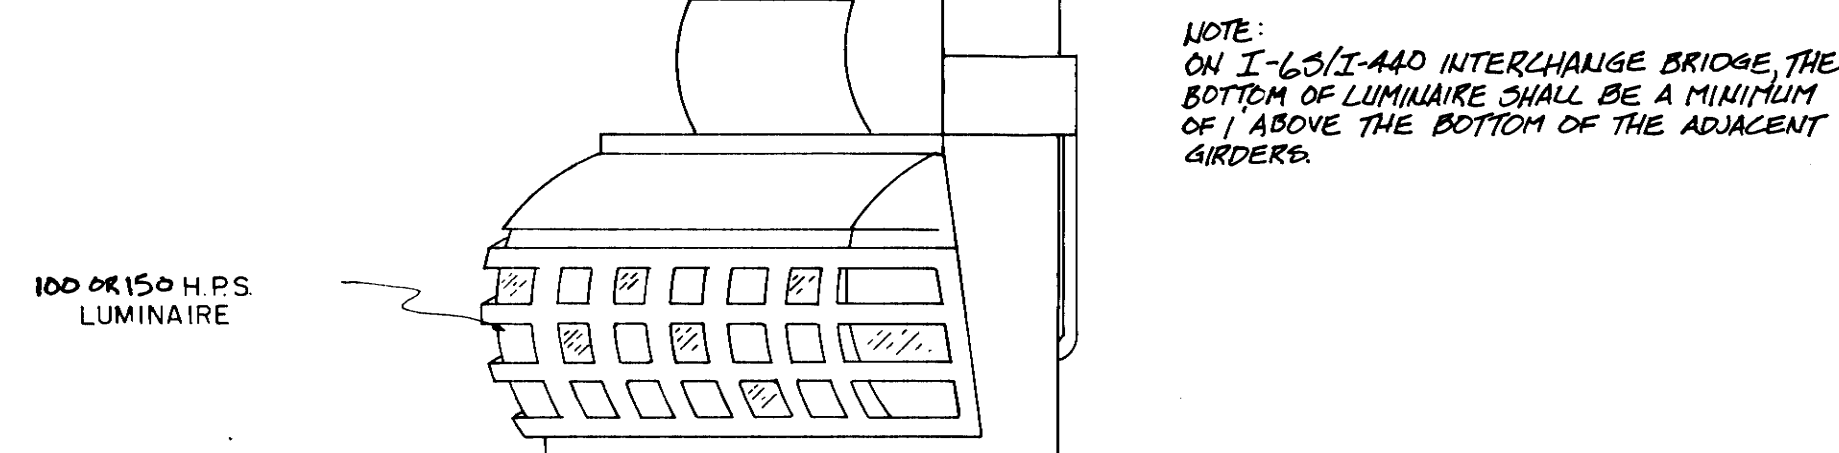


LUMINAIRE MOUNTED ON BRIDGE SLAB
NO SCALE


STATE OF TENNESSEE
DEPARTMENT OF TRANSPORTATION
BUREAU OF HIGHWAYS

LIGHTING DETAIL


CIRCUIT DIAGRAM CONTROL POINT NO. 1

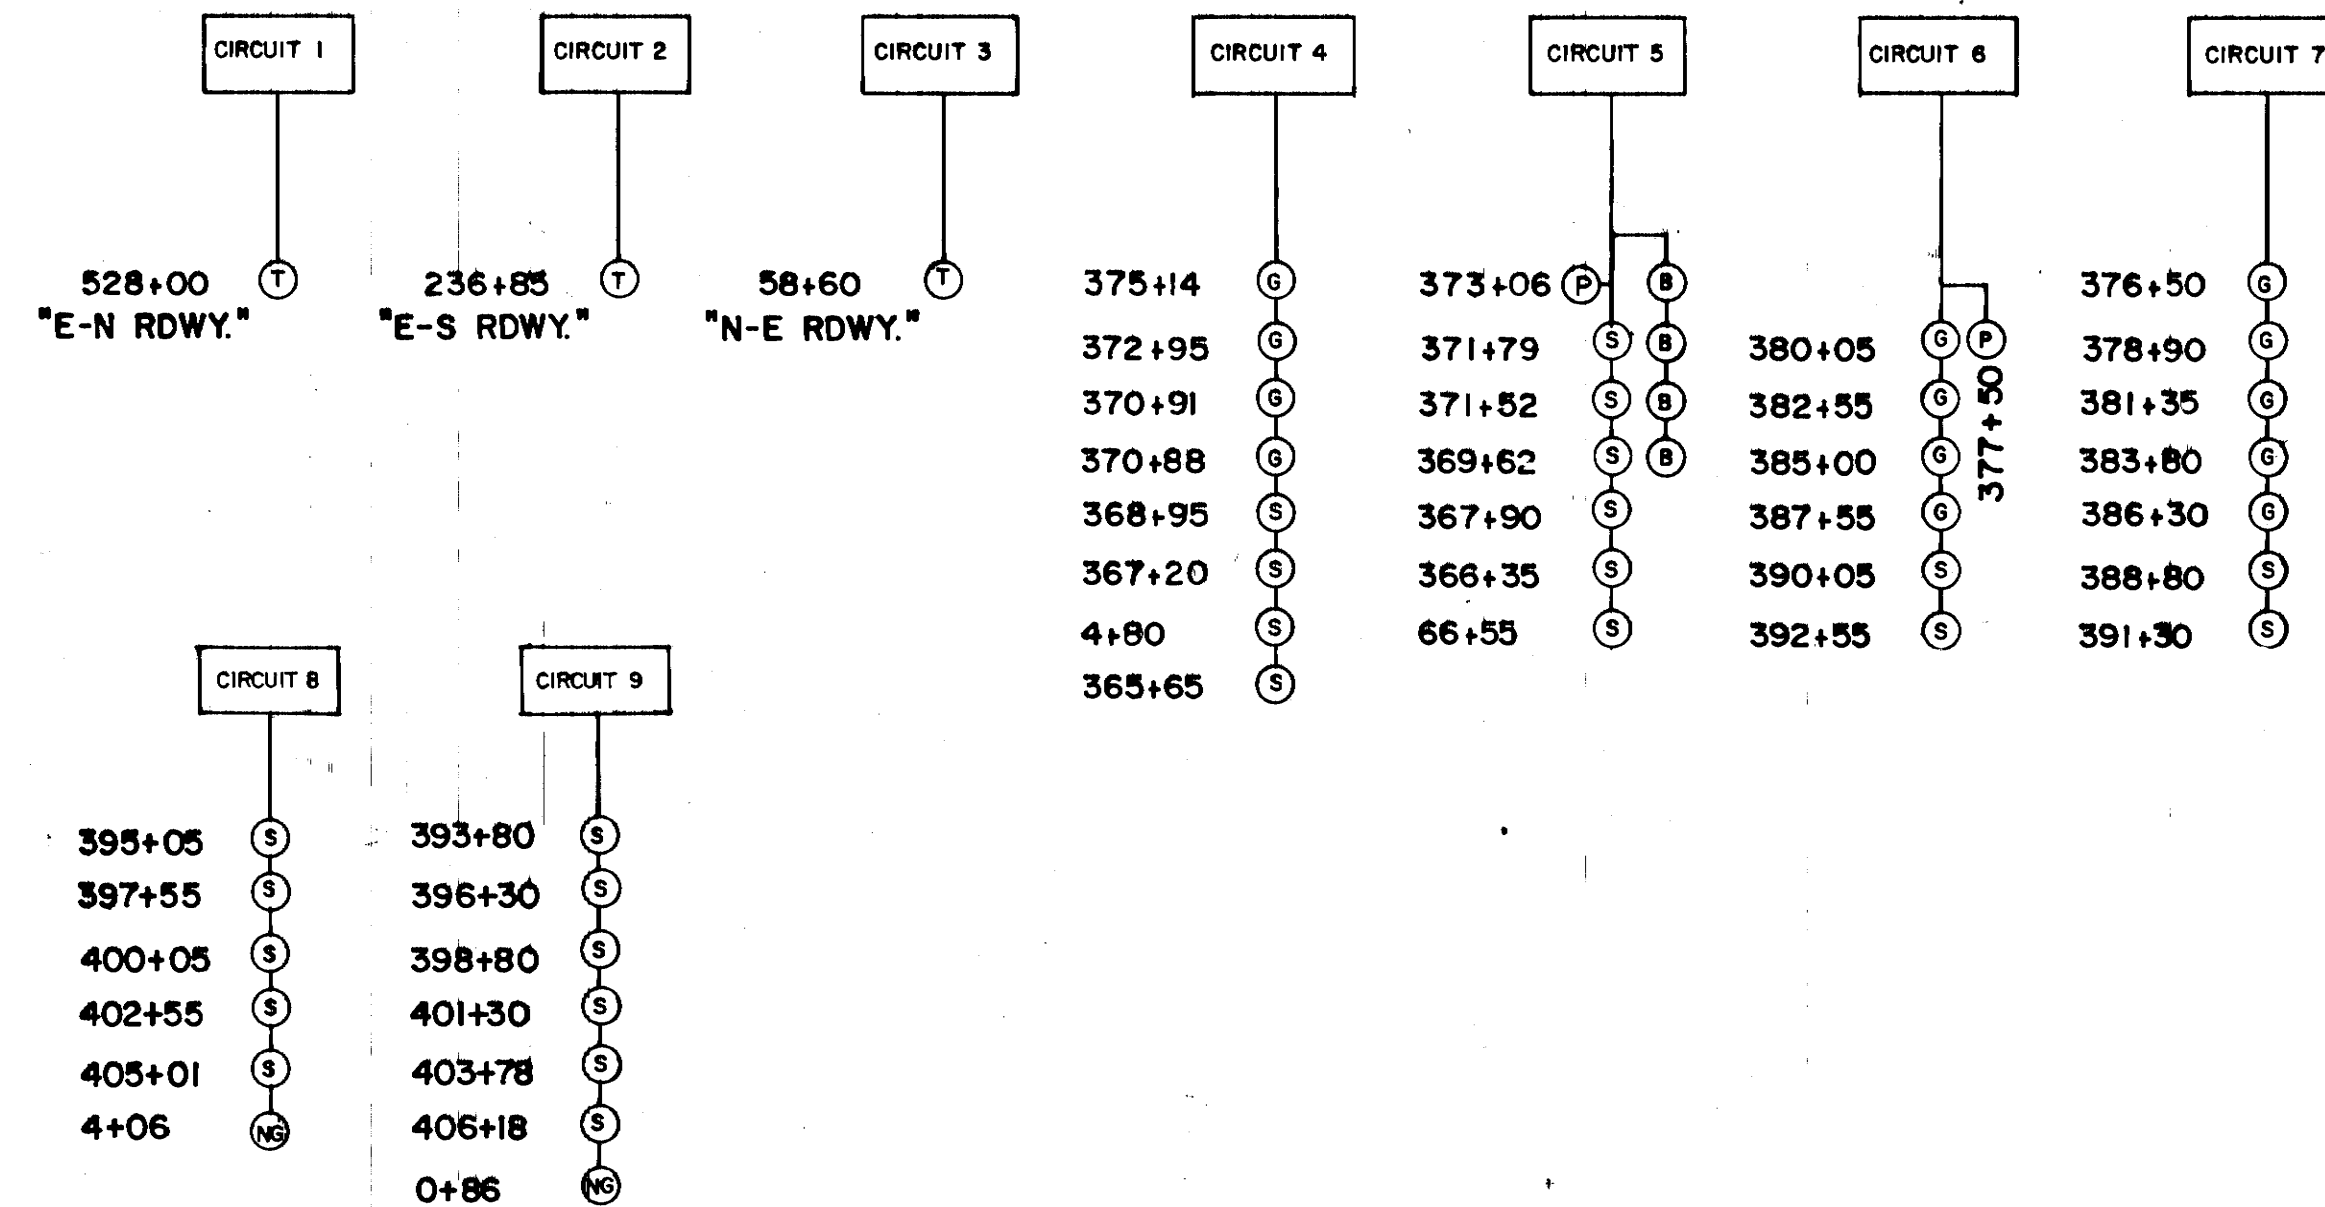


CIRCUIT DIAGRAM CONTROL POINT NO. 3

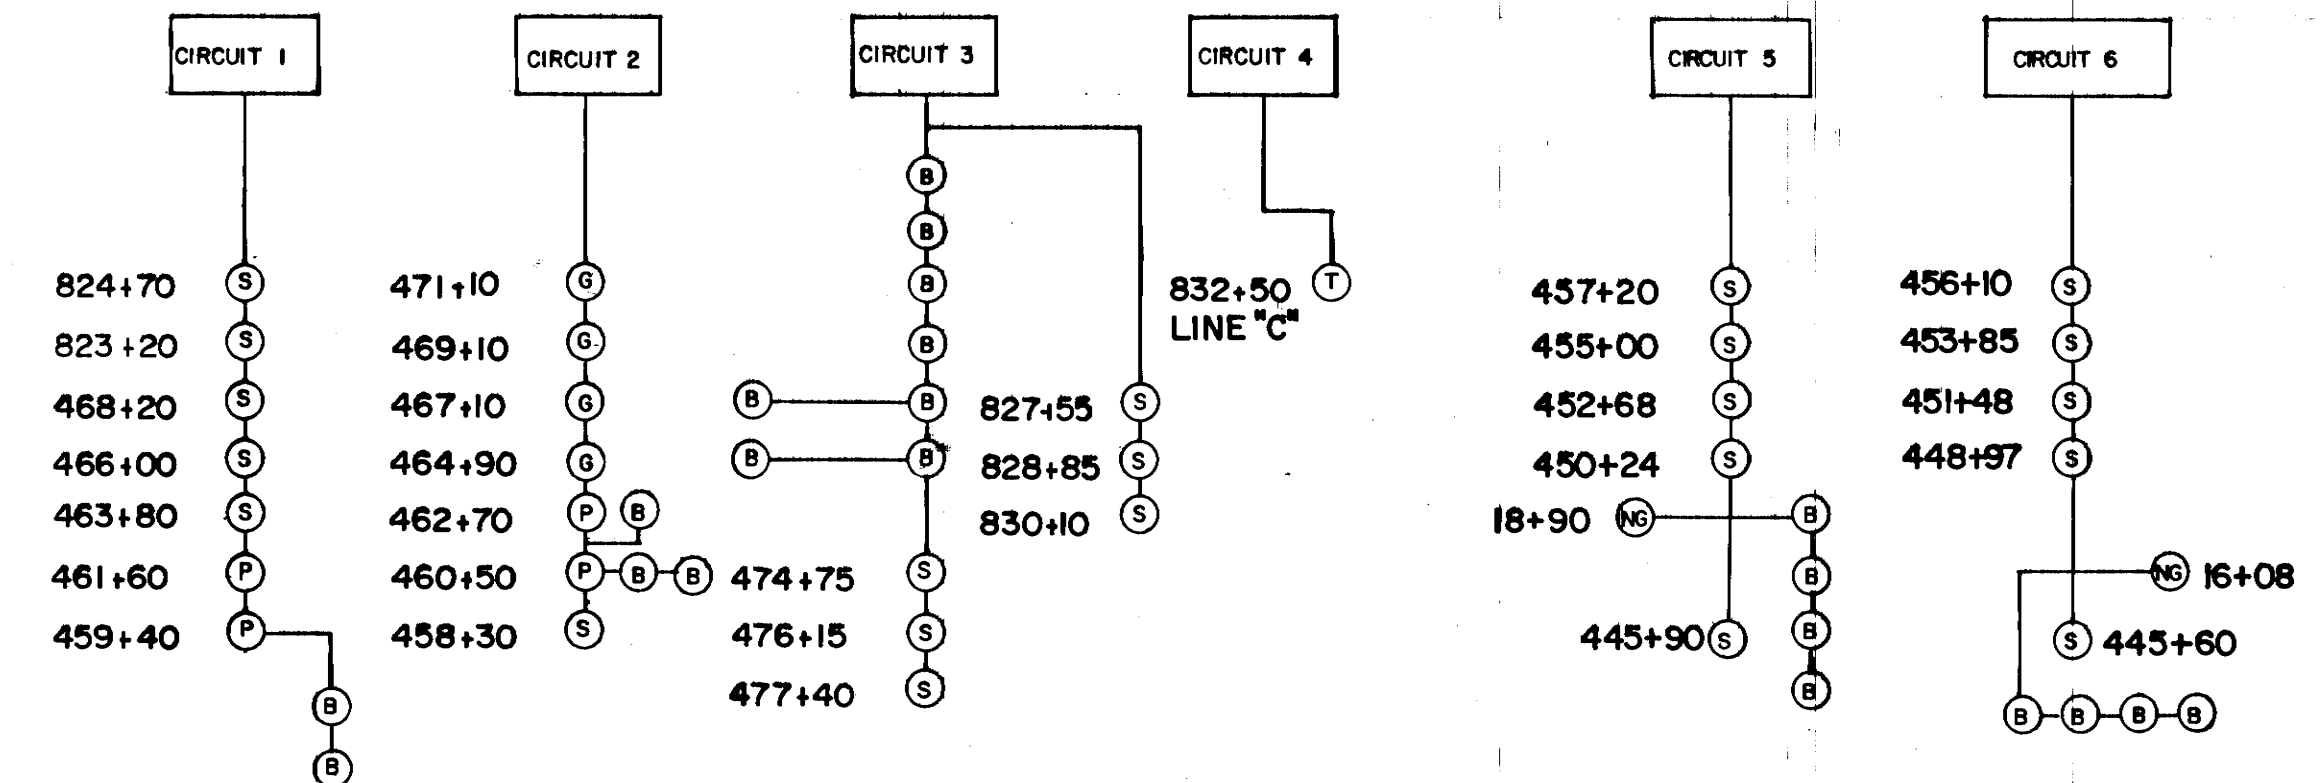


CIRCUIT DIAGRAM CONTROL POINT NO. 2

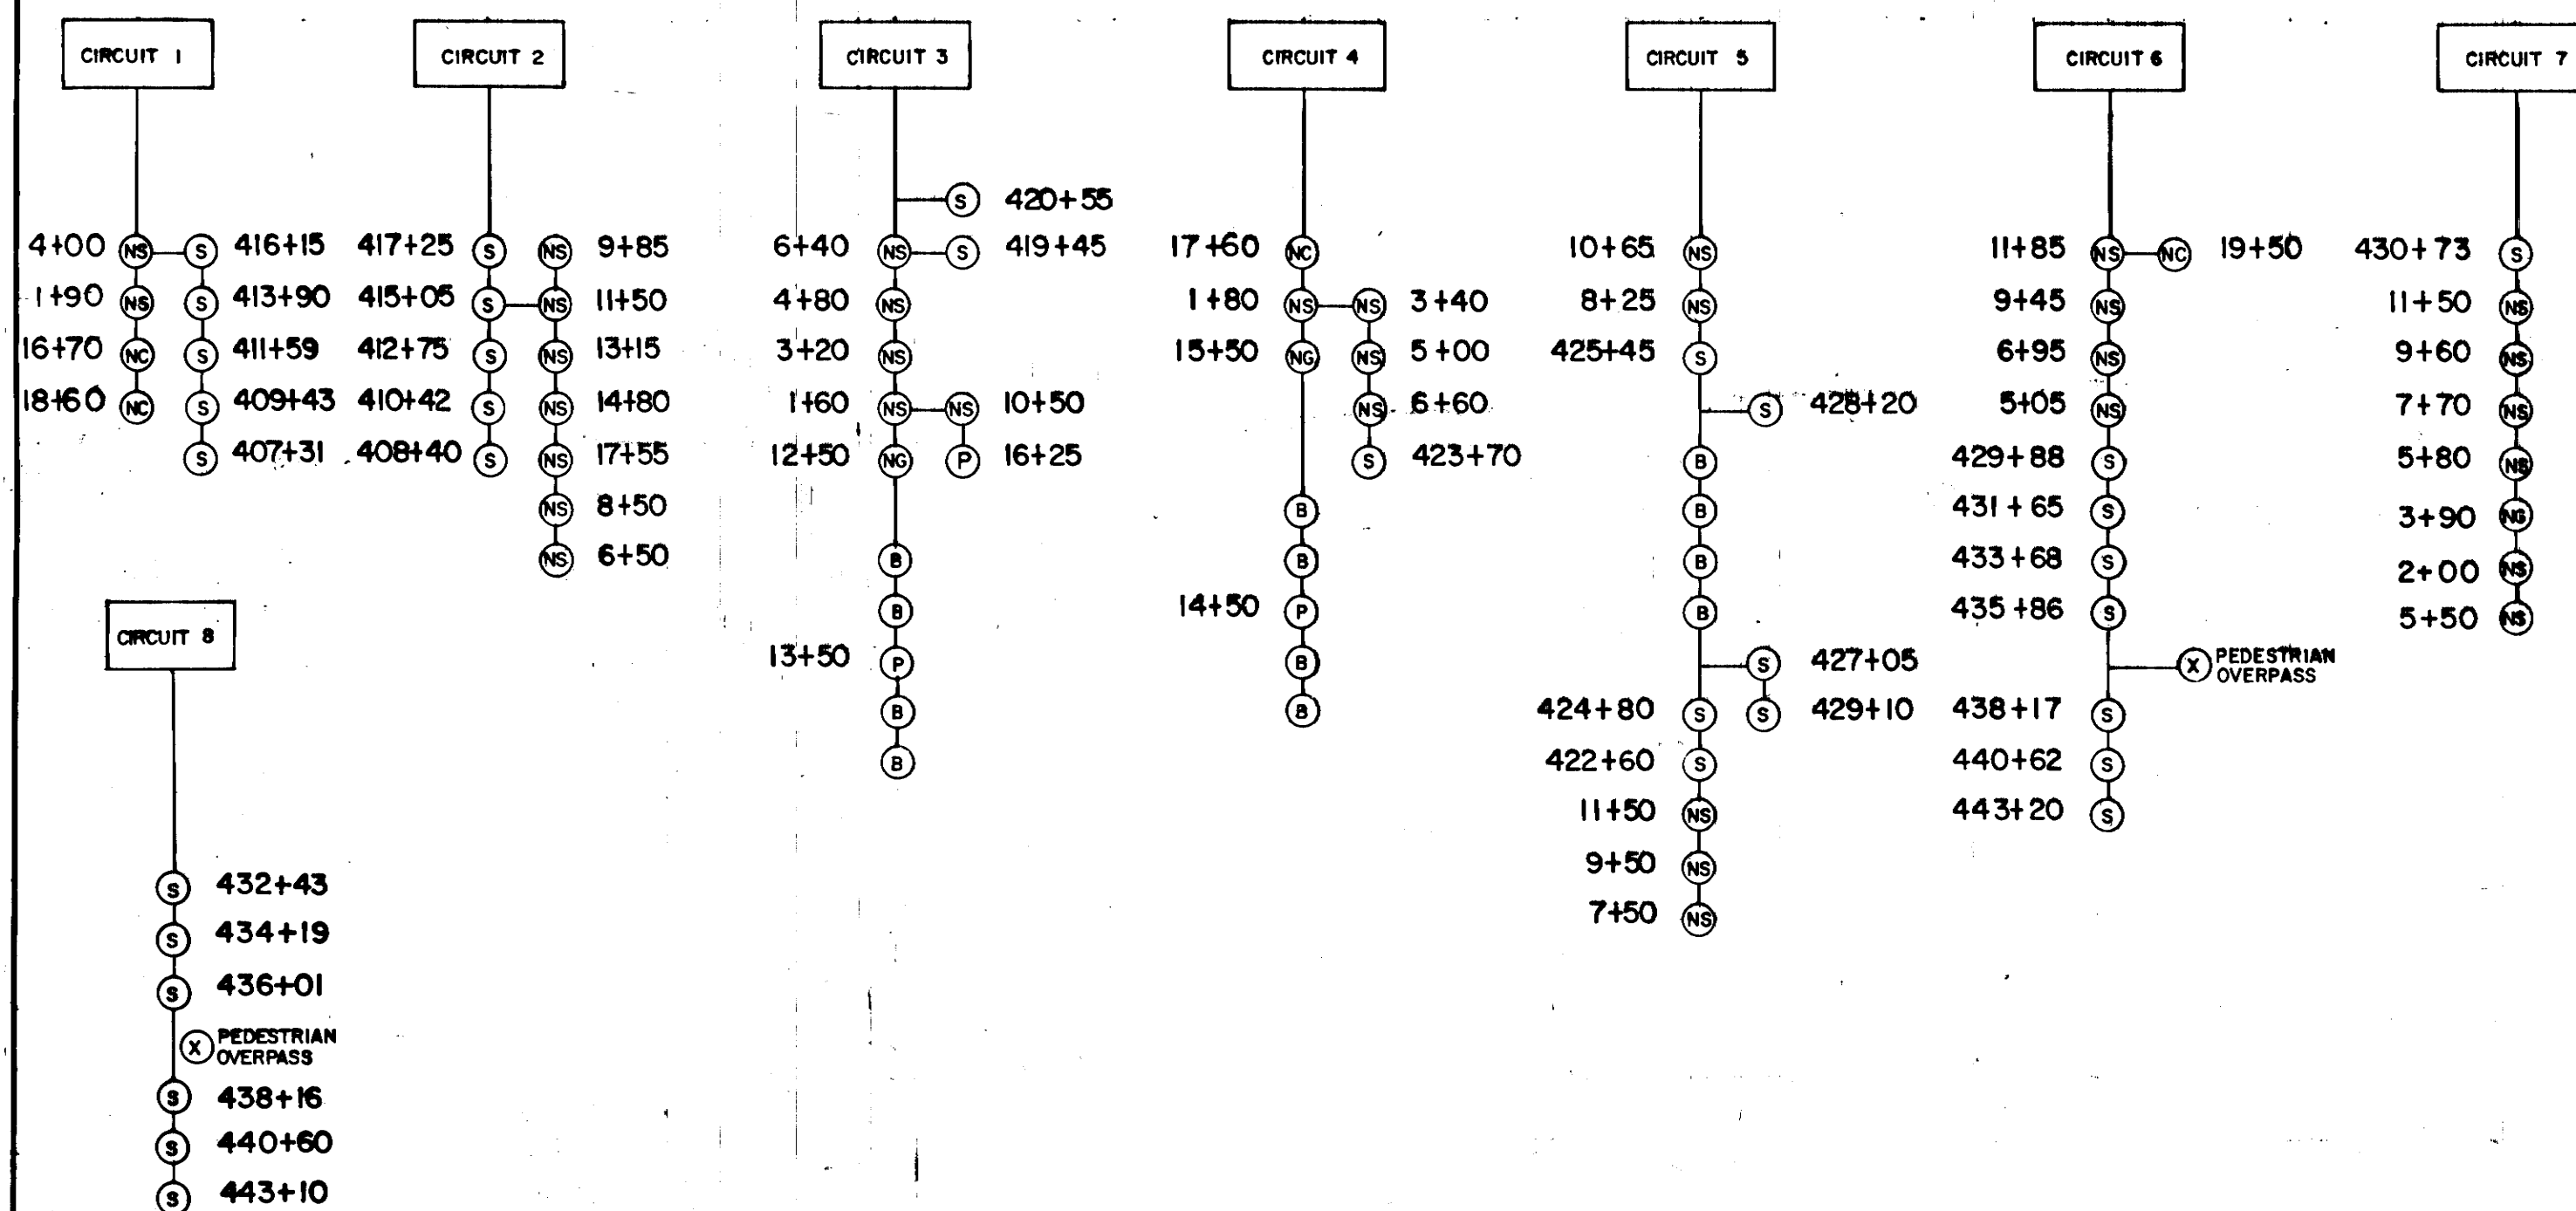

CIRCUIT DIAGRAM CONTROL POINT NO. 4

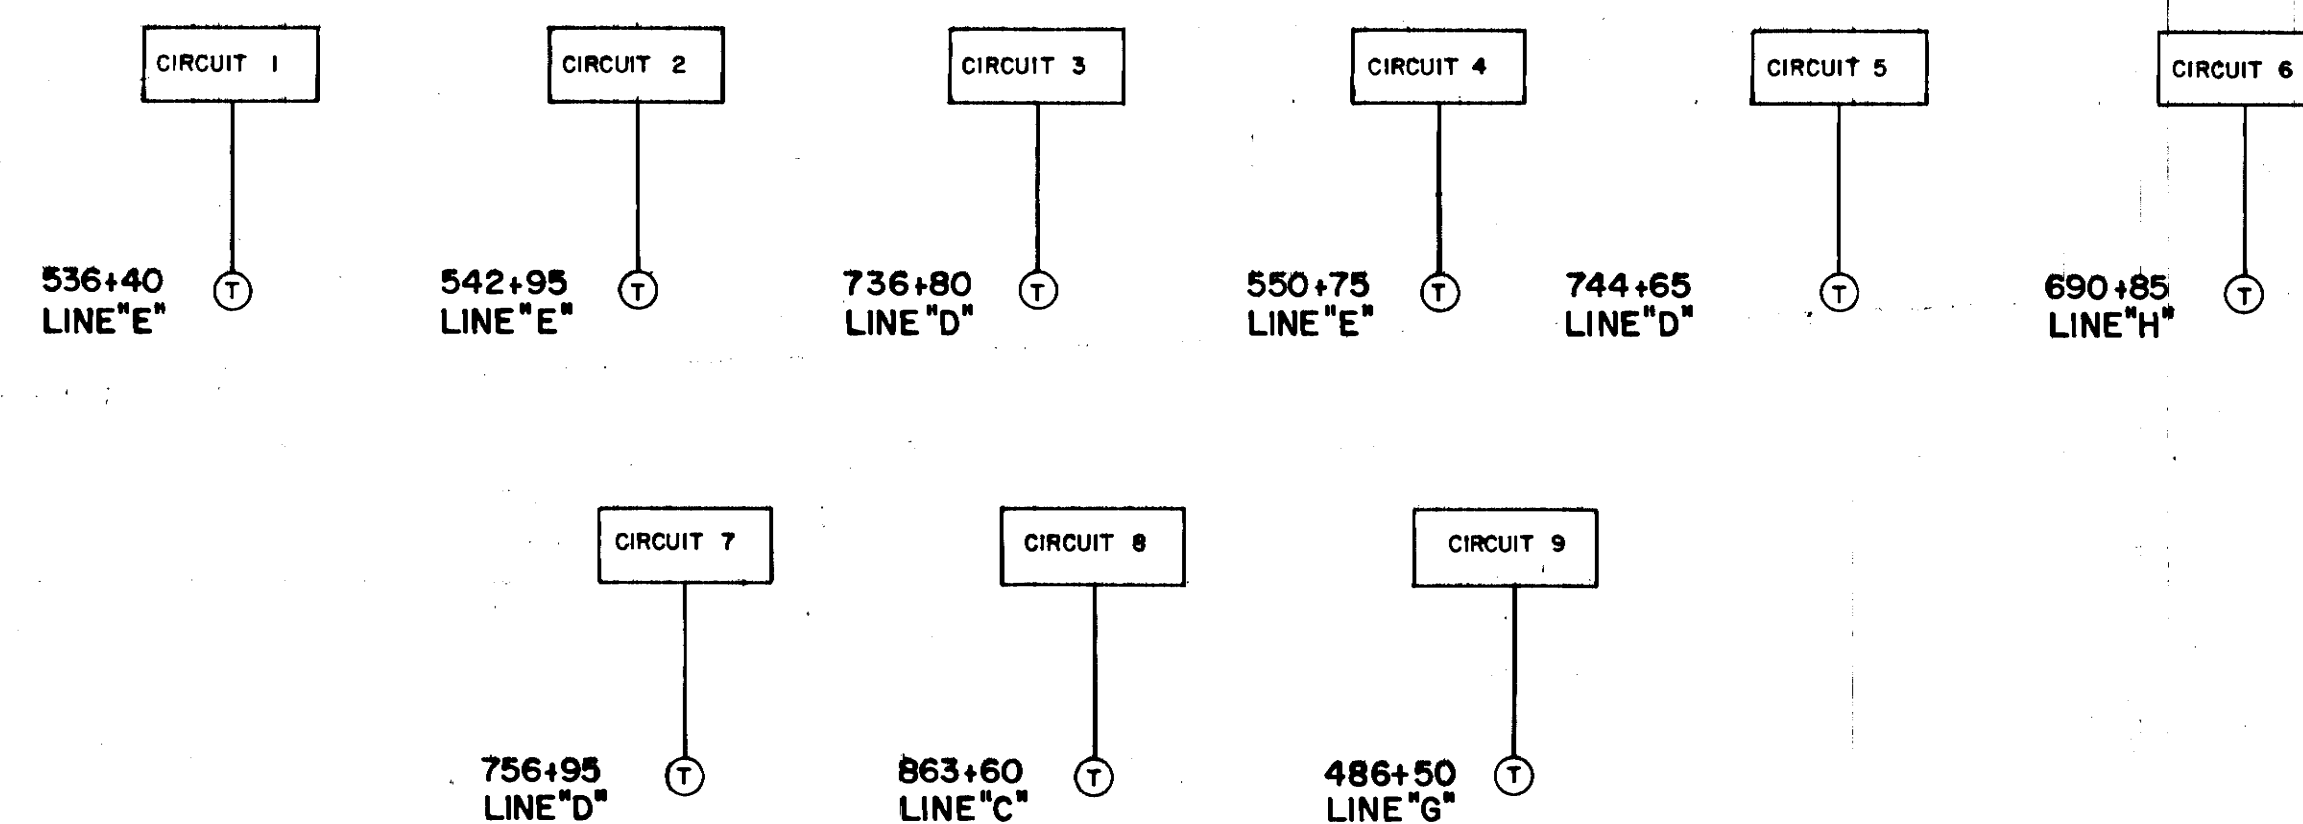

EXISTING CONTROL POINT
I-65 & I-440

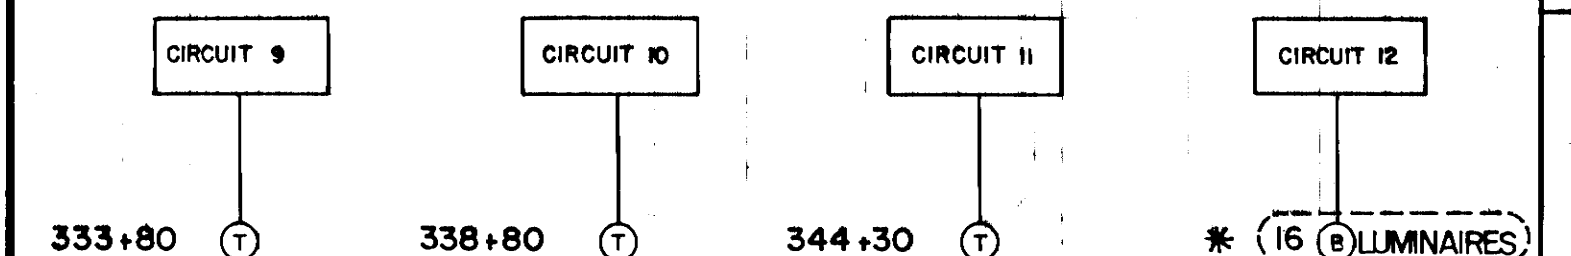

* SEE I-440/I-65 UNDER BRIDGE LIGHTING DETAILS, SHTS. 85-87.

TYPE	YEAR	PROJECT NO.	SHEET NO.
PAVING	83	I-440-4(55)211	81


REV. 7-6-83: CHANGED CIRCUITS IN CONTROL POINTS 1-3 & CIRCUIT 12 IN EXISTING CONTROL POINT. CHANGED SHEET NOS. FOR UNDER BRIDGE LIGHTING DETAILS.

STATE OF TENNESSEE
DEPARTMENT OF TRANSPORTATION
BUREAU OF HIGHWAYS


CIRCUIT DIAGRAM

FILE NO. 332
PLANS
DATE 1/1/71

TYPE	YEAR	PROJECT NO.	SHEET NO.
PAVING	83	I-440-4(55) 211	82

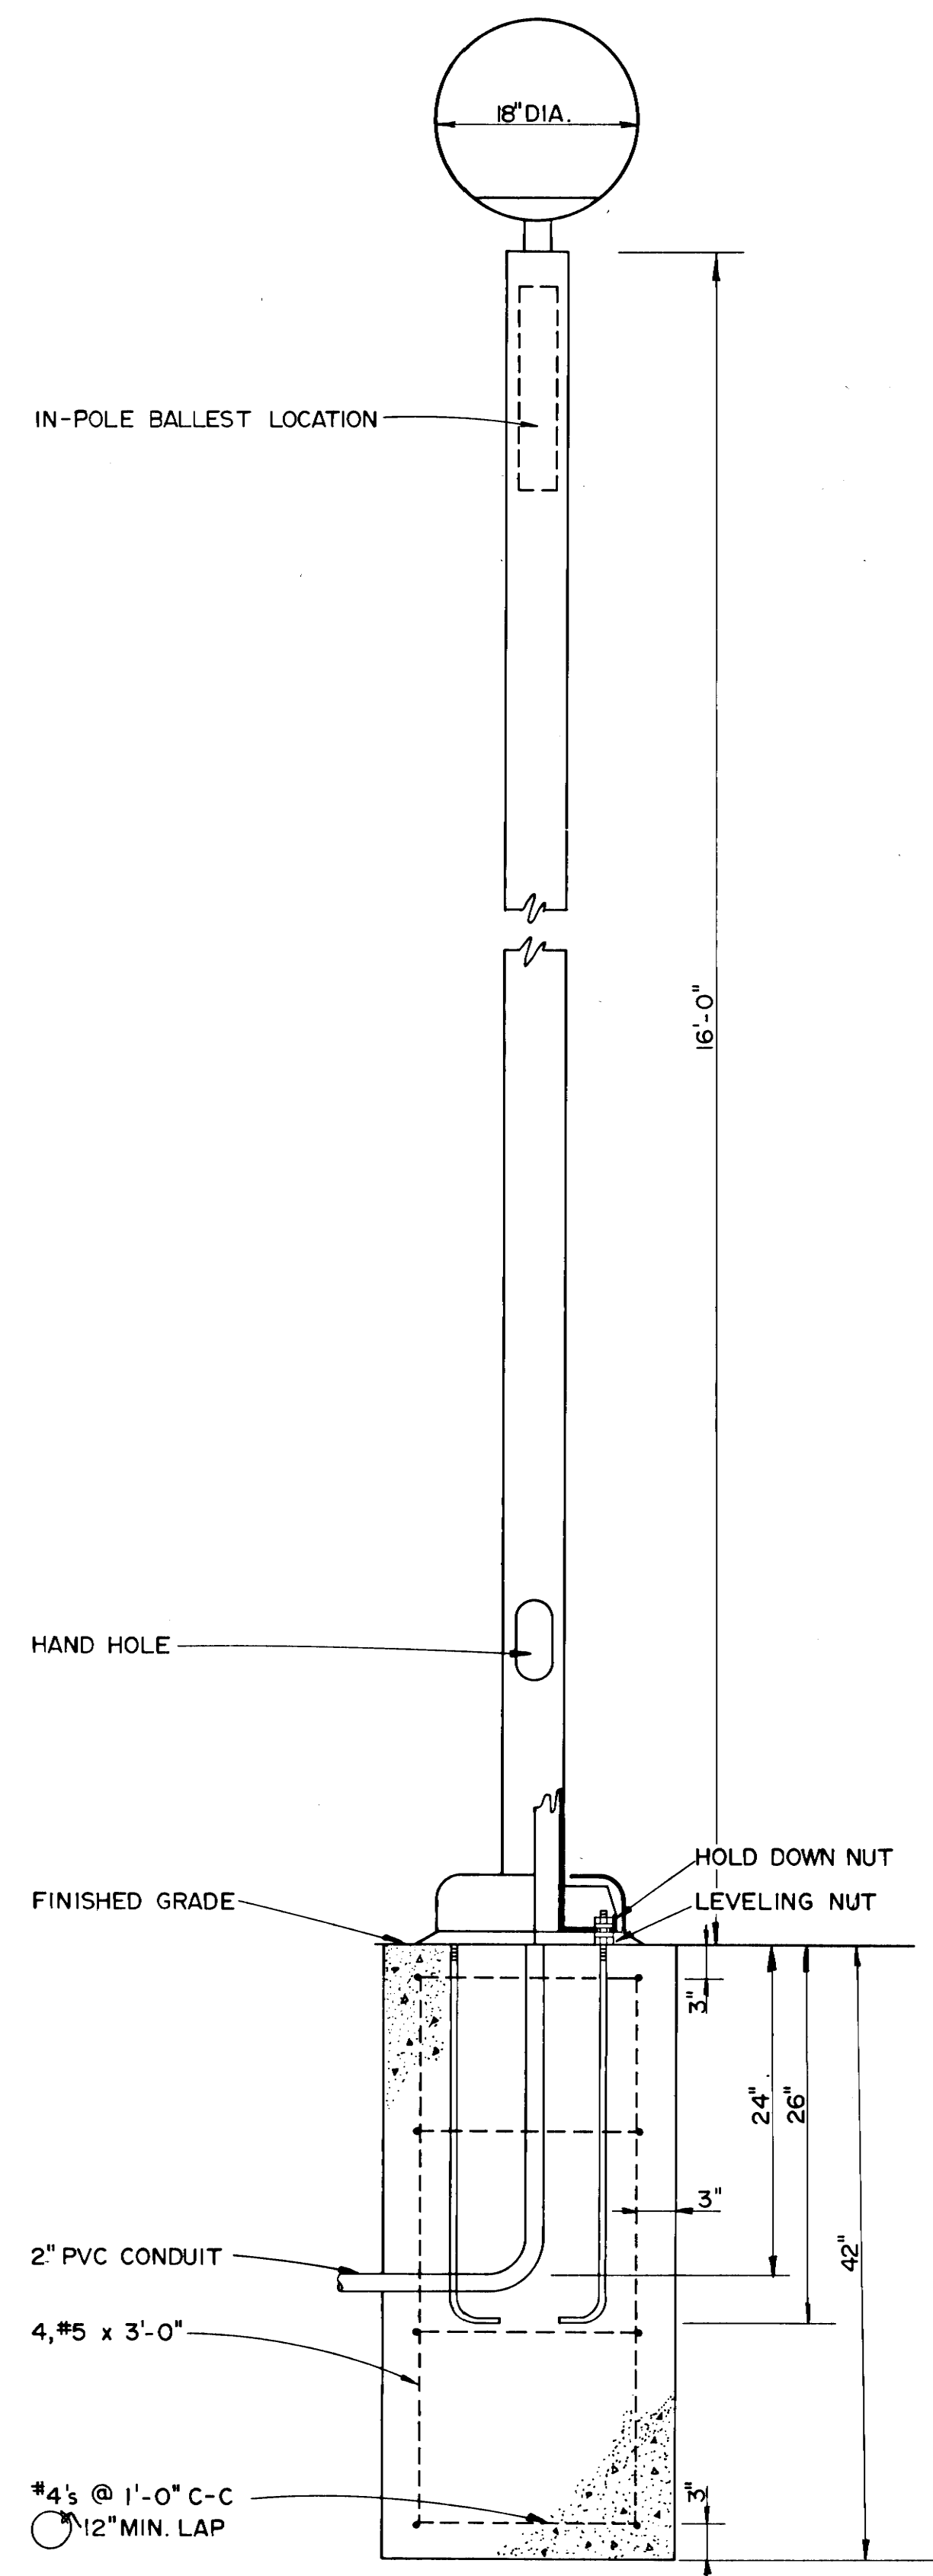

POLE TOP LUMINAIRE
N.T.S.

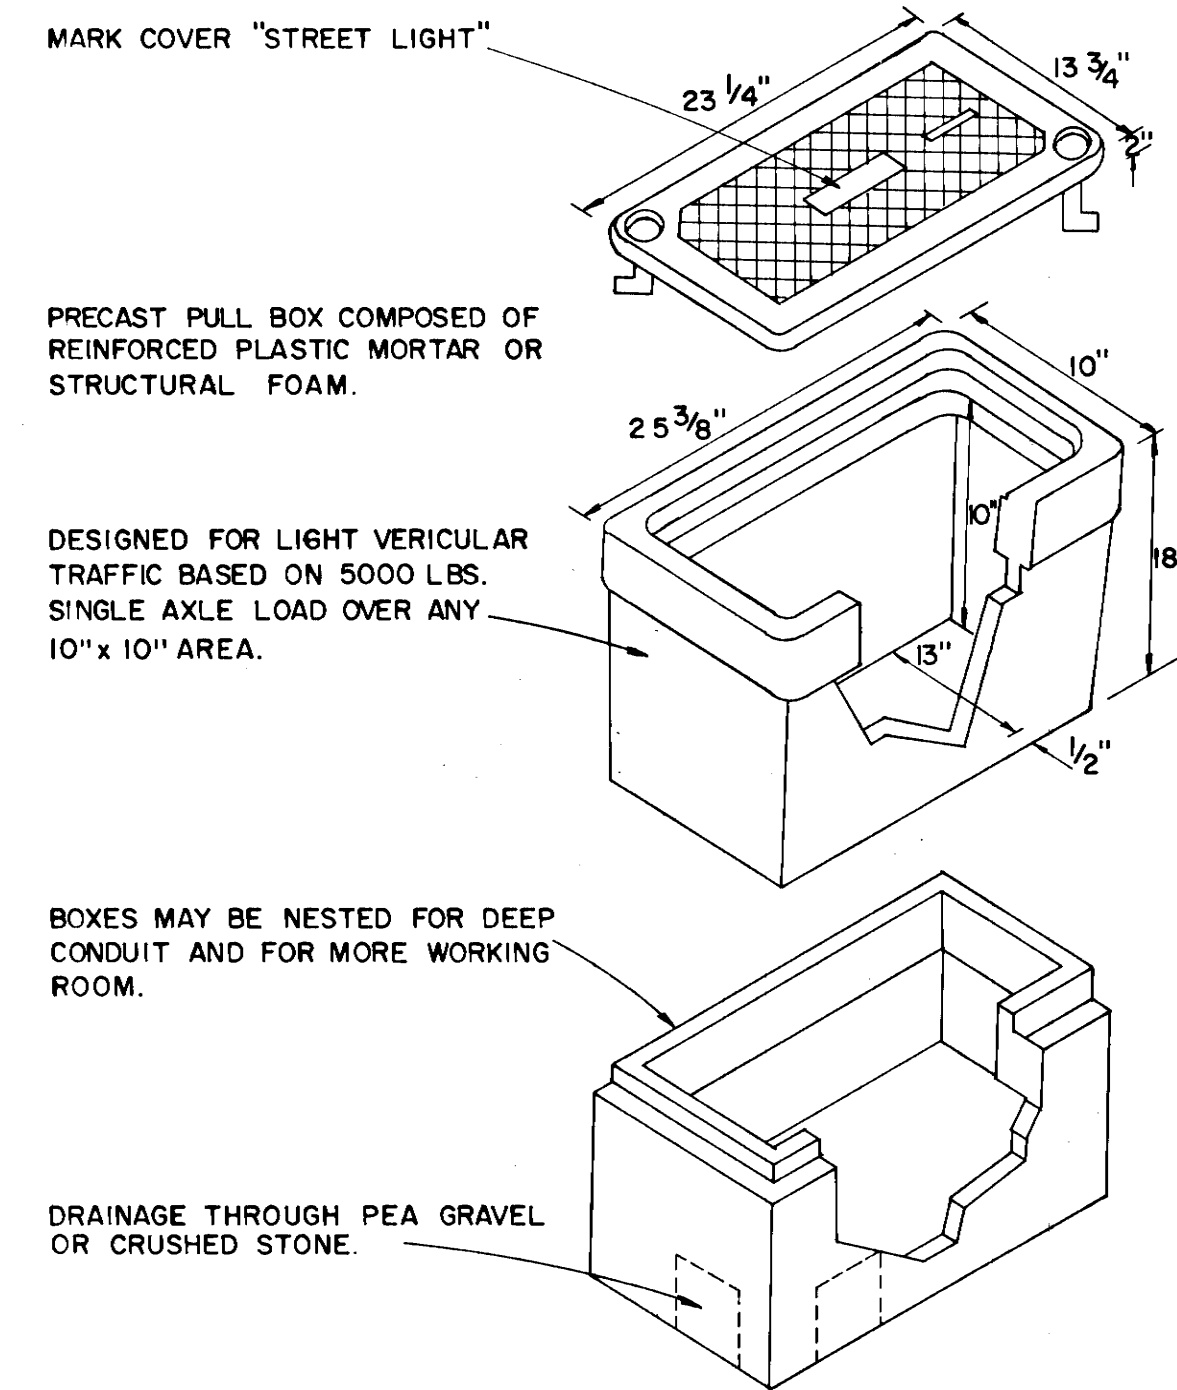

**ALTERNATE UNDERGROUND
PULL BOX DETAIL**
N.T.S.

W-S PL RDY CURVE DATA
PI STA 357+15.06
AC = 10' 24' 57"
DC = 1' 45"
T = 258.42'
R = 3274.05'
LC = 524.37'
E = 13.52'
PIN = G26,986.23
E = 1,771,875.85

W-S RDY CURVE DATA
PI STA 350+03.01
AC = 12' 27' 30"
DC = 1' 30"
T = 416.92'
R = 3819.72'
LC = 1828.92'
E = 22.60'
L = 830.56'
PIN = G27,526.35
E = 1,771,406.83

FRANKLIN PIKE CURVE DATA
PI STA 28+06.53
AC = 15' 31' 16" LT.
DC = 0' 40"
T = 1171.26'
R = 79.44'
LC = 2328.17'
E = 85.04.37'
PIN = G28,158.129
E = 1,771,525.602

PROJ NO I-65-2(53)80
LIMIT OF PAVING
STA 356+00
STA 509+74 I-65
REPLACE EXISTING
W/1000 W HPS LUM

PCC STA 354+16.64
N G27,211.55
E 1,771,680.19

END "E-S" RDY 24' LT
STA 353+40.12 W-S RDY
ST STA 262+38.57
N G27,284.93
E 1,771,647.20

"E-S" RDY CURVE DATA
PI STA 260+38.57
AC = 12' 00" LT.
LT = 200.42'
ST = 100.42'
LS = 300.00'


I-65 CURVE DATA
PI STA 522+93.25
AC = 37' 17' 14" 2T
DC = 1' 00"
T = 1,933.07'
LC = 3,728.72'
E = 317.31'
R = 5,729.53'
PIN = G28,290.39
E = 1,771,274.19

"E-S" RDY CURVE DATA
PI STA 251+10.96
AC = 63' 30' 18" LT.
DC = 6' 00"
T = 590.99'
R = 168.08'
LC = 1058.42'
E = 254.93'
PIN = G28,454.39
E = 1,771,352.45

"E-S" PL RDY CURVE DATA
PI STA 257+42.35
AC = 28' 48' 41" LT.
DC = 8' 00"
T = 183.26'
R = 23.25'
LC = 360.14'
E = 716.20'
PIN = G27,677.64
E = 1,771,370.09

REV. 11-19-82: ADDED 12'
TRAFFIC LANE IN THE MEDIAN
ON N B L MEDIAN DRAINAGE
ADJUSTED.

TYPE	YEAR	PROJECT NO	SHEET NO
PAVING		I-440-4(55)211	83

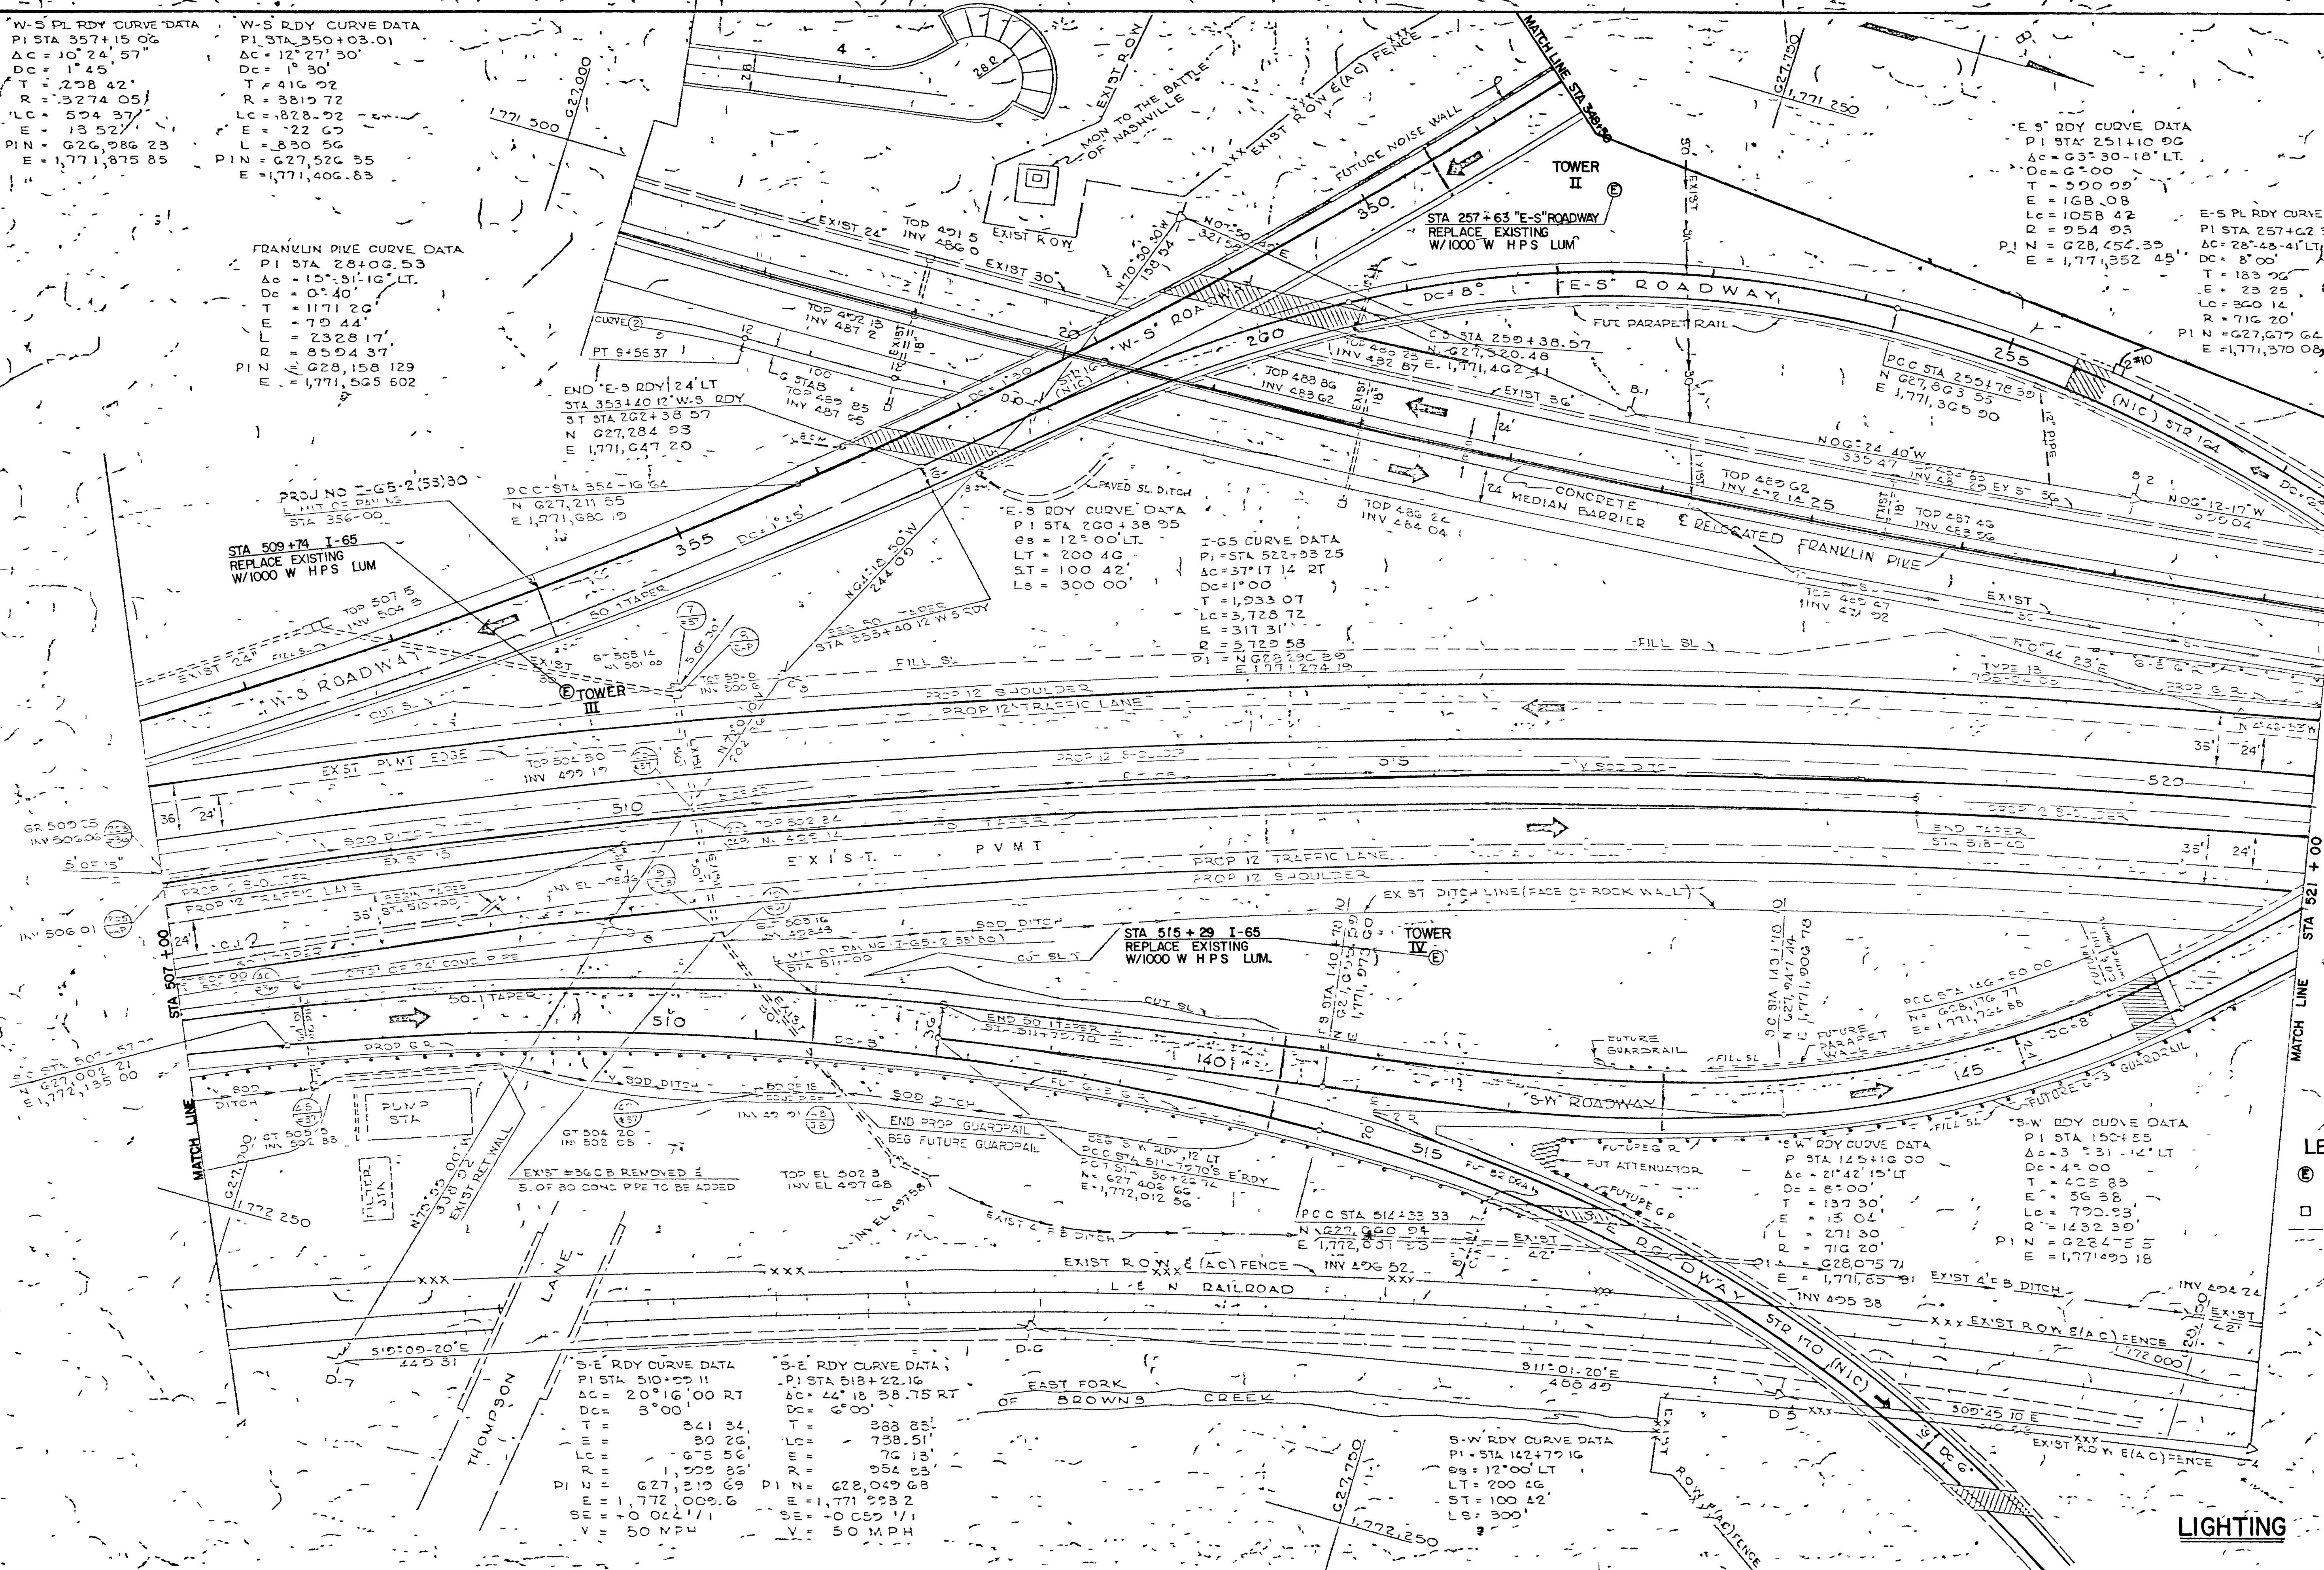

- LEGEND
- ⊙ REMOVE & REPLACE EXIST TOWER LAMPS W/1000 W HPS
 - PULL BOX
 - FLEXIBLE CONDUIT


LIGHTING

STATE OF TENNESSEE
DEPARTMENT OF TRANSPORTATION
BUREAU OF HIGHWAYS

PROPOSED LAYOUT
I-65
STA 507+00 TO 521+00
SCALE 1"=50'

TYPE	YEAR	PROJECT NO.	SHEET
PAVING		I-440-4(55)211	84

REV 3-22-83 CHANGED LEGEND,
CHANGED NOTE CONCERNING SHEET
REFERENCE FROM 2C TO 76
REV 7-6-83 CHANGED LEGEND

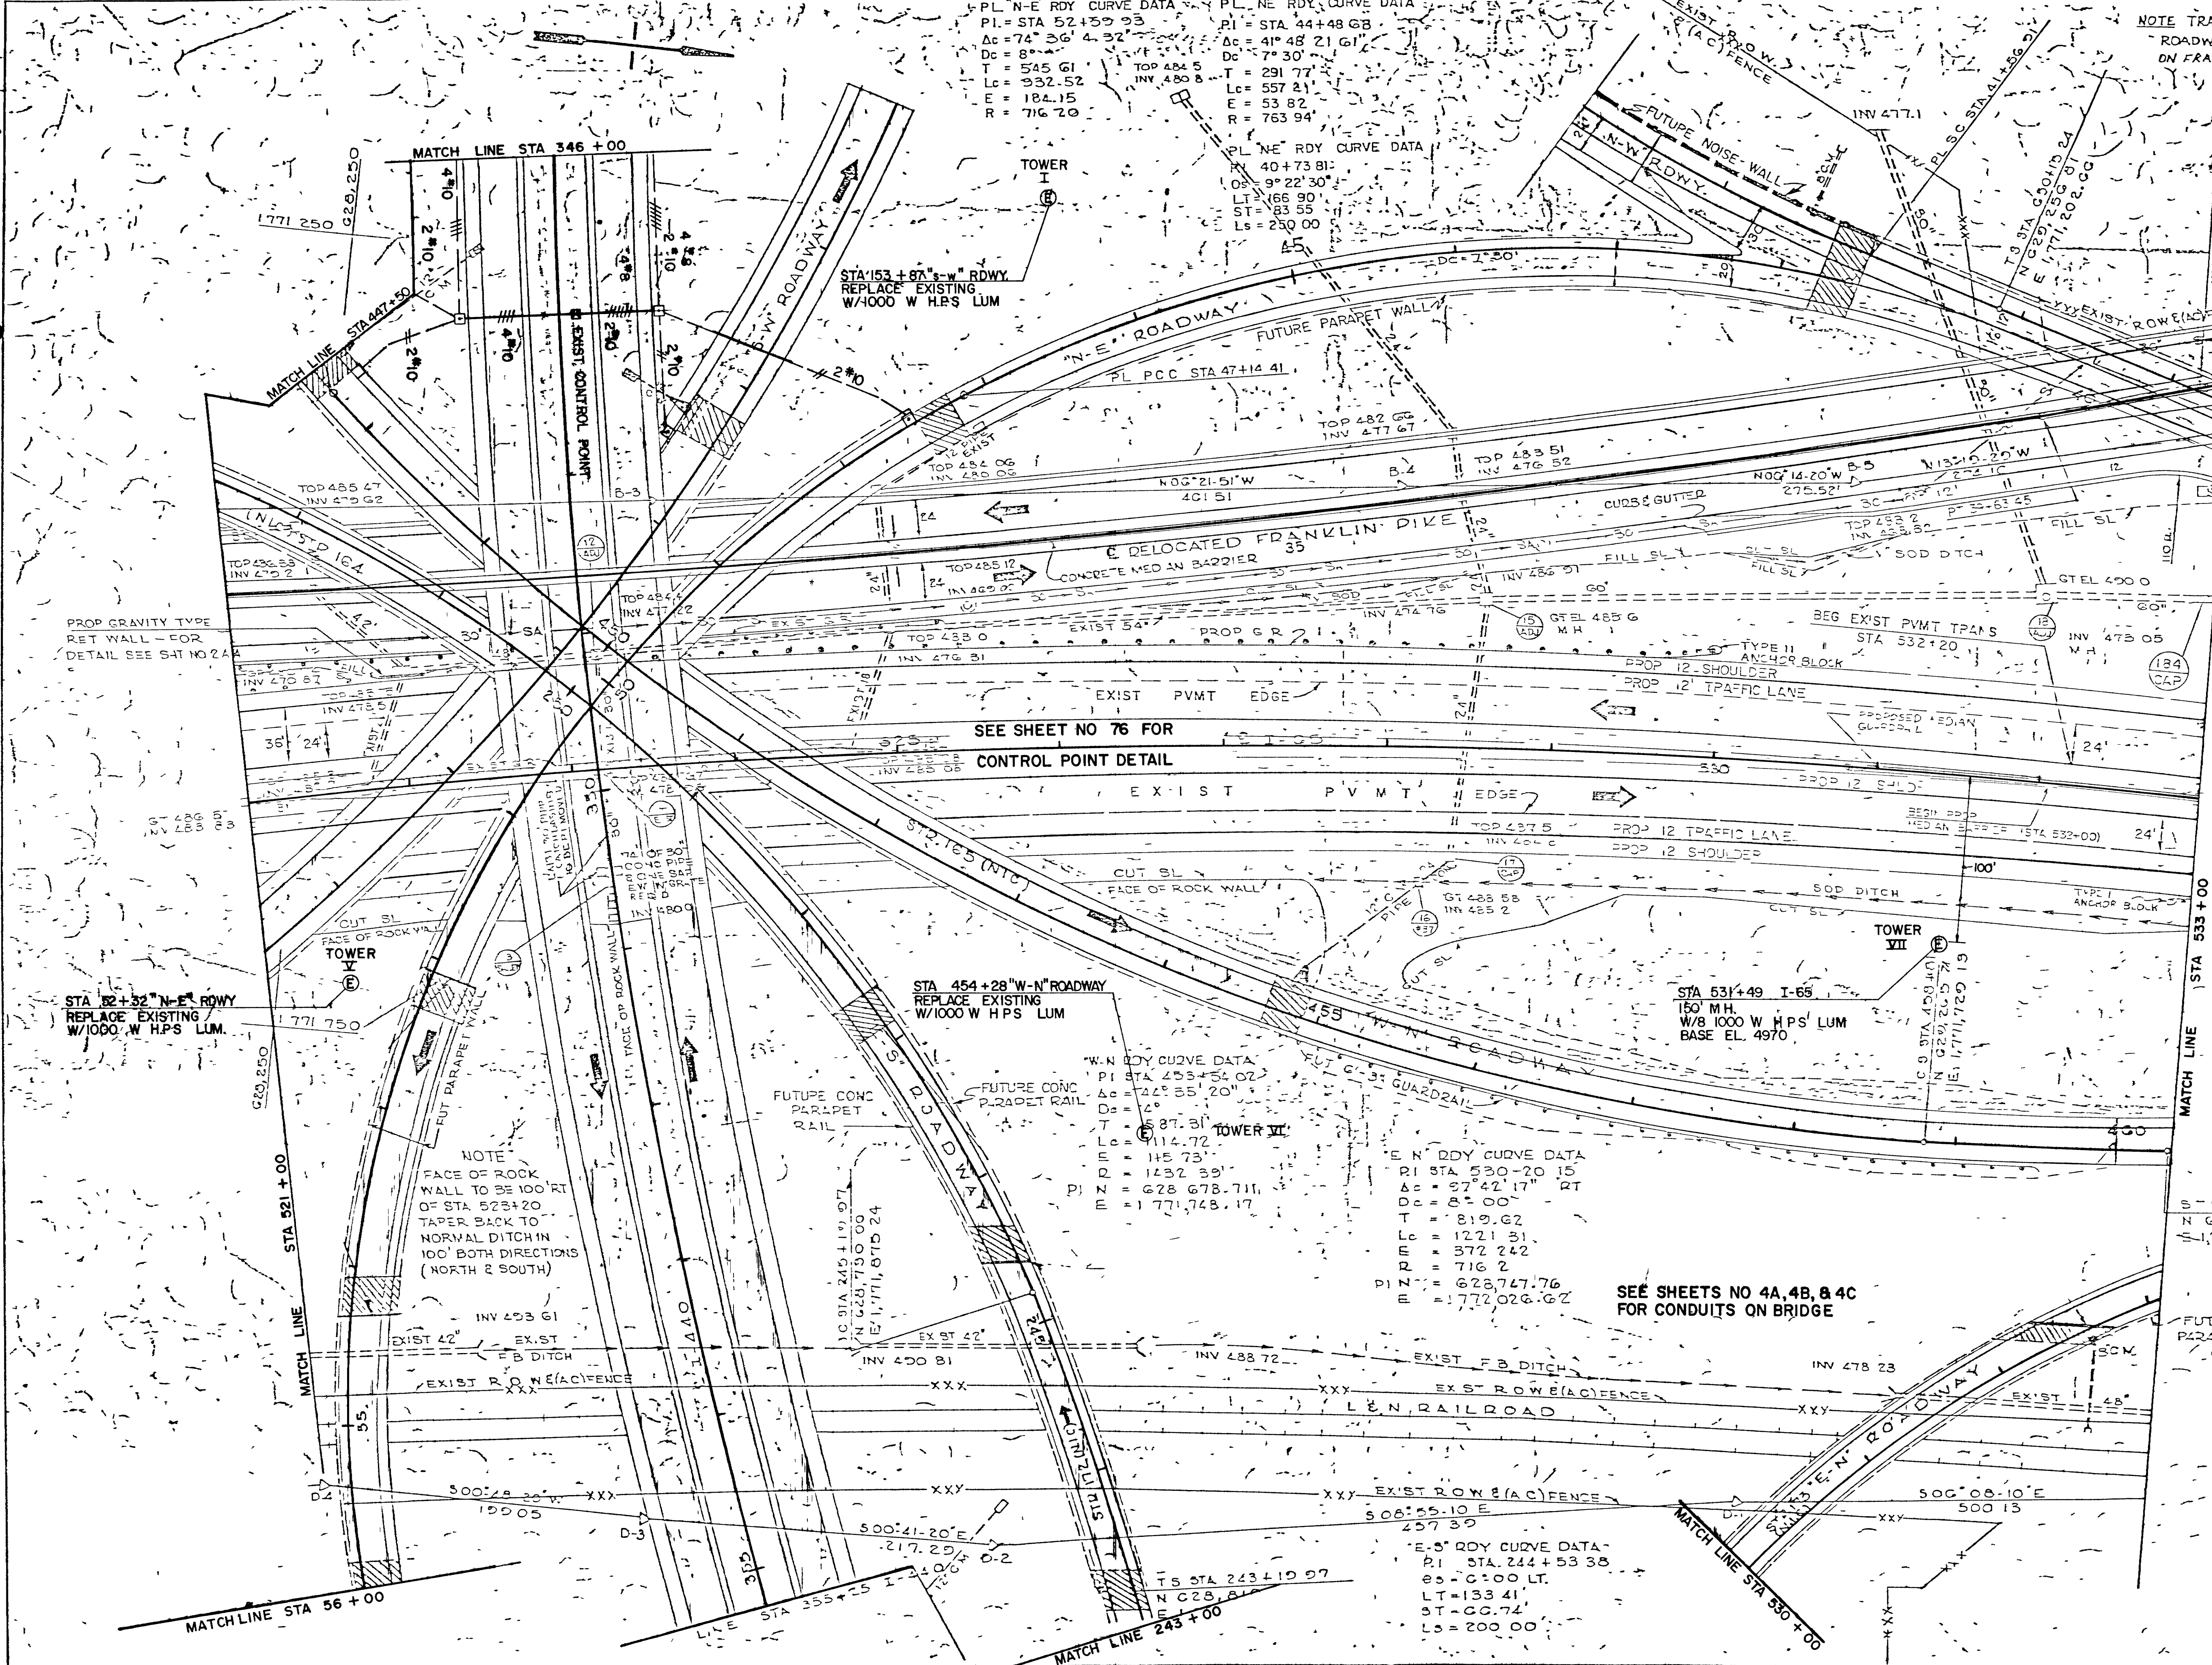

LEGEND

- (S) SHOULDER MOUNTED LUMINAIRE
- (G) SHOULDER MOUNTED LUMINAIRE BEHIND GR OR NOISE WALL
- (T) TOWER LIGHTING
- (B) BRIDGE PARAPET MOUNTED LUMINAIRE
- (P) 150 W HPS UNDER STRUCTURE LUMINAIRE
- (E) REMOVE & REPLACE EXIST TOWER LAMPS W/1000 W HPS
- (□) PULL BOX
- (□) CONTROL POINT
- (---) RIGID CONDUIT
- (---) FLEXIBLE CONDUIT

W-N RDY CURVE DATA
PI=STA 455+31.43
OS= 5°00'
L= 100.01'
ST= 50.01'
LS= 150.00'
PIN= 629,515.7
E= 1,771,727.51

SEE SHEETS NO 4A, 4B, & 4C
FOR CONDUITS ON BRIDGE

LIGHTING

STATE OF TENNESSEE
DEPARTMENT OF TRANSPORTATION
BUREAU OF HIGHWAYS

PROPOSED LAYOUT


STA 521+00 TO 533+00

SCALE 1"=50'

332

TYPE	YEAR	PROJECT NO.	SHEET NO.
PAVING	83	I-440-4(55)211	85

REV. 1-24-83: FIXTURE LOCATION CHANGED.

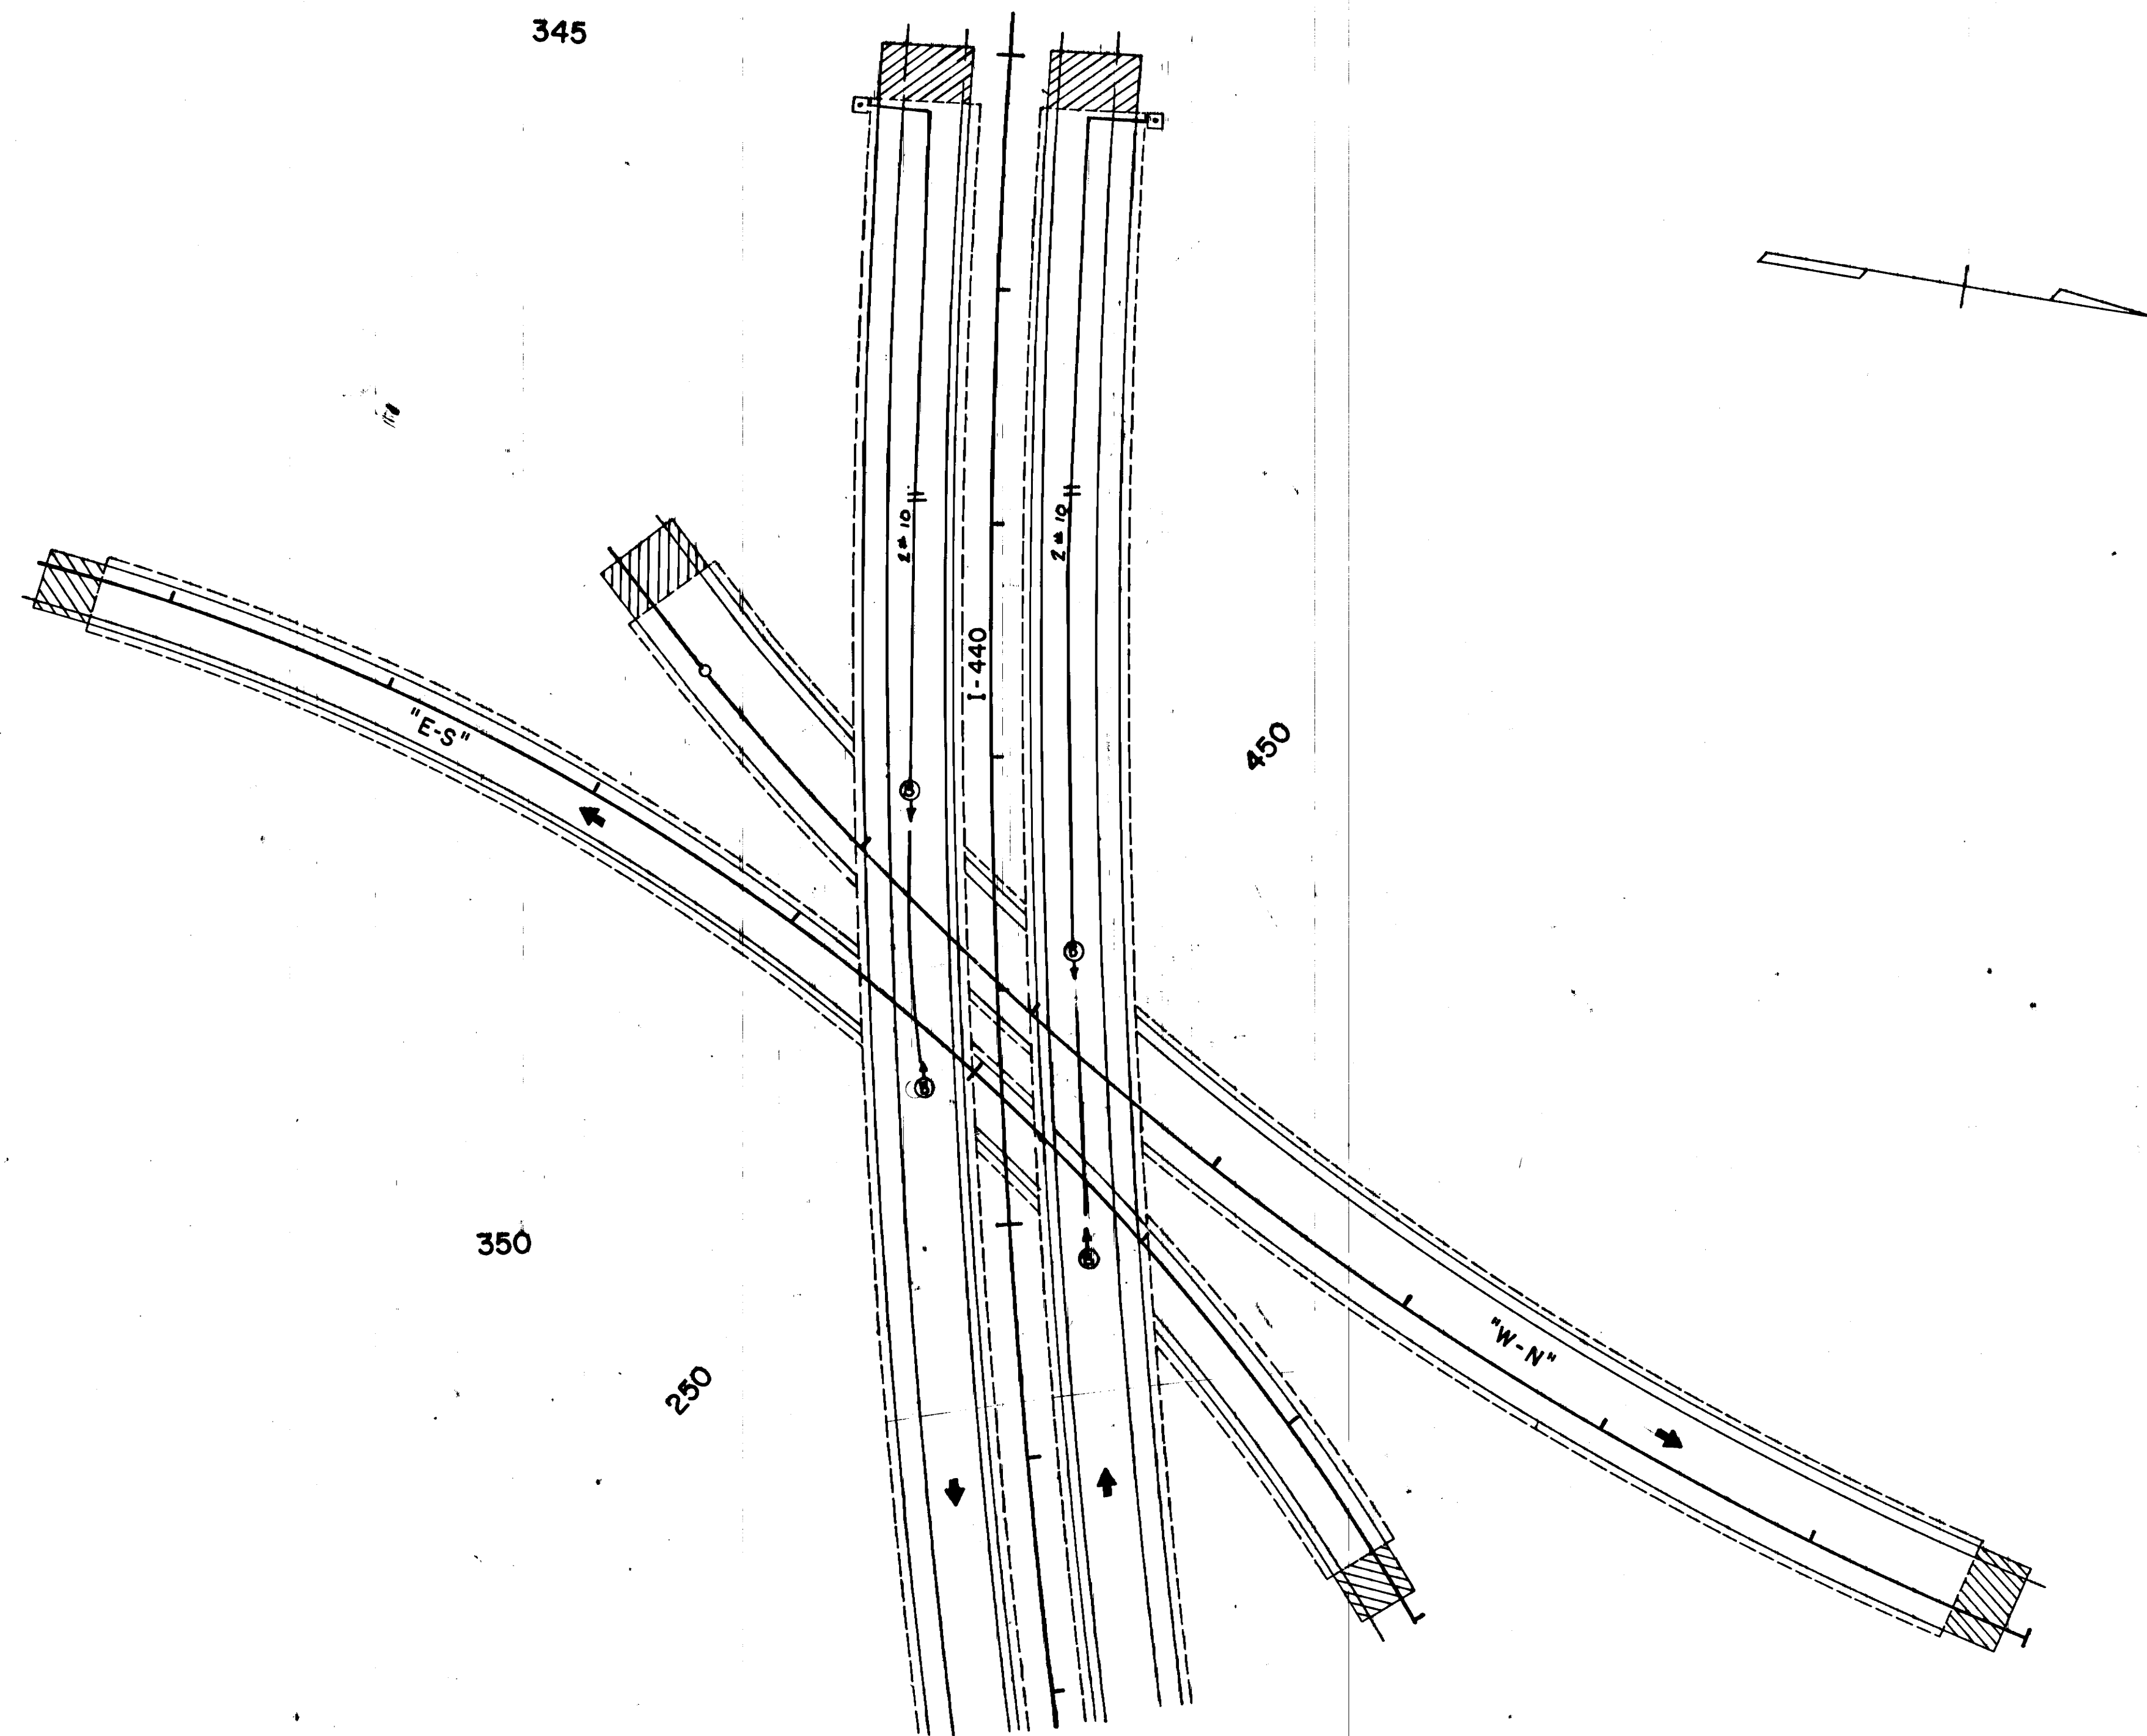


STATE OF TENNESSEE
DEPARTMENT OF TRANSPORTATION
BUREAU OF HIGHWAYS

UNDER BRIDGE
LIGHTING
I-440 AT I-65


TYPE	YEAR	PROJECT NO.	SHEET NO.
PAVING	83	I-440-4(55)211	86

REV. I-24-B3: FIXTURE LOCATION CHANGED.

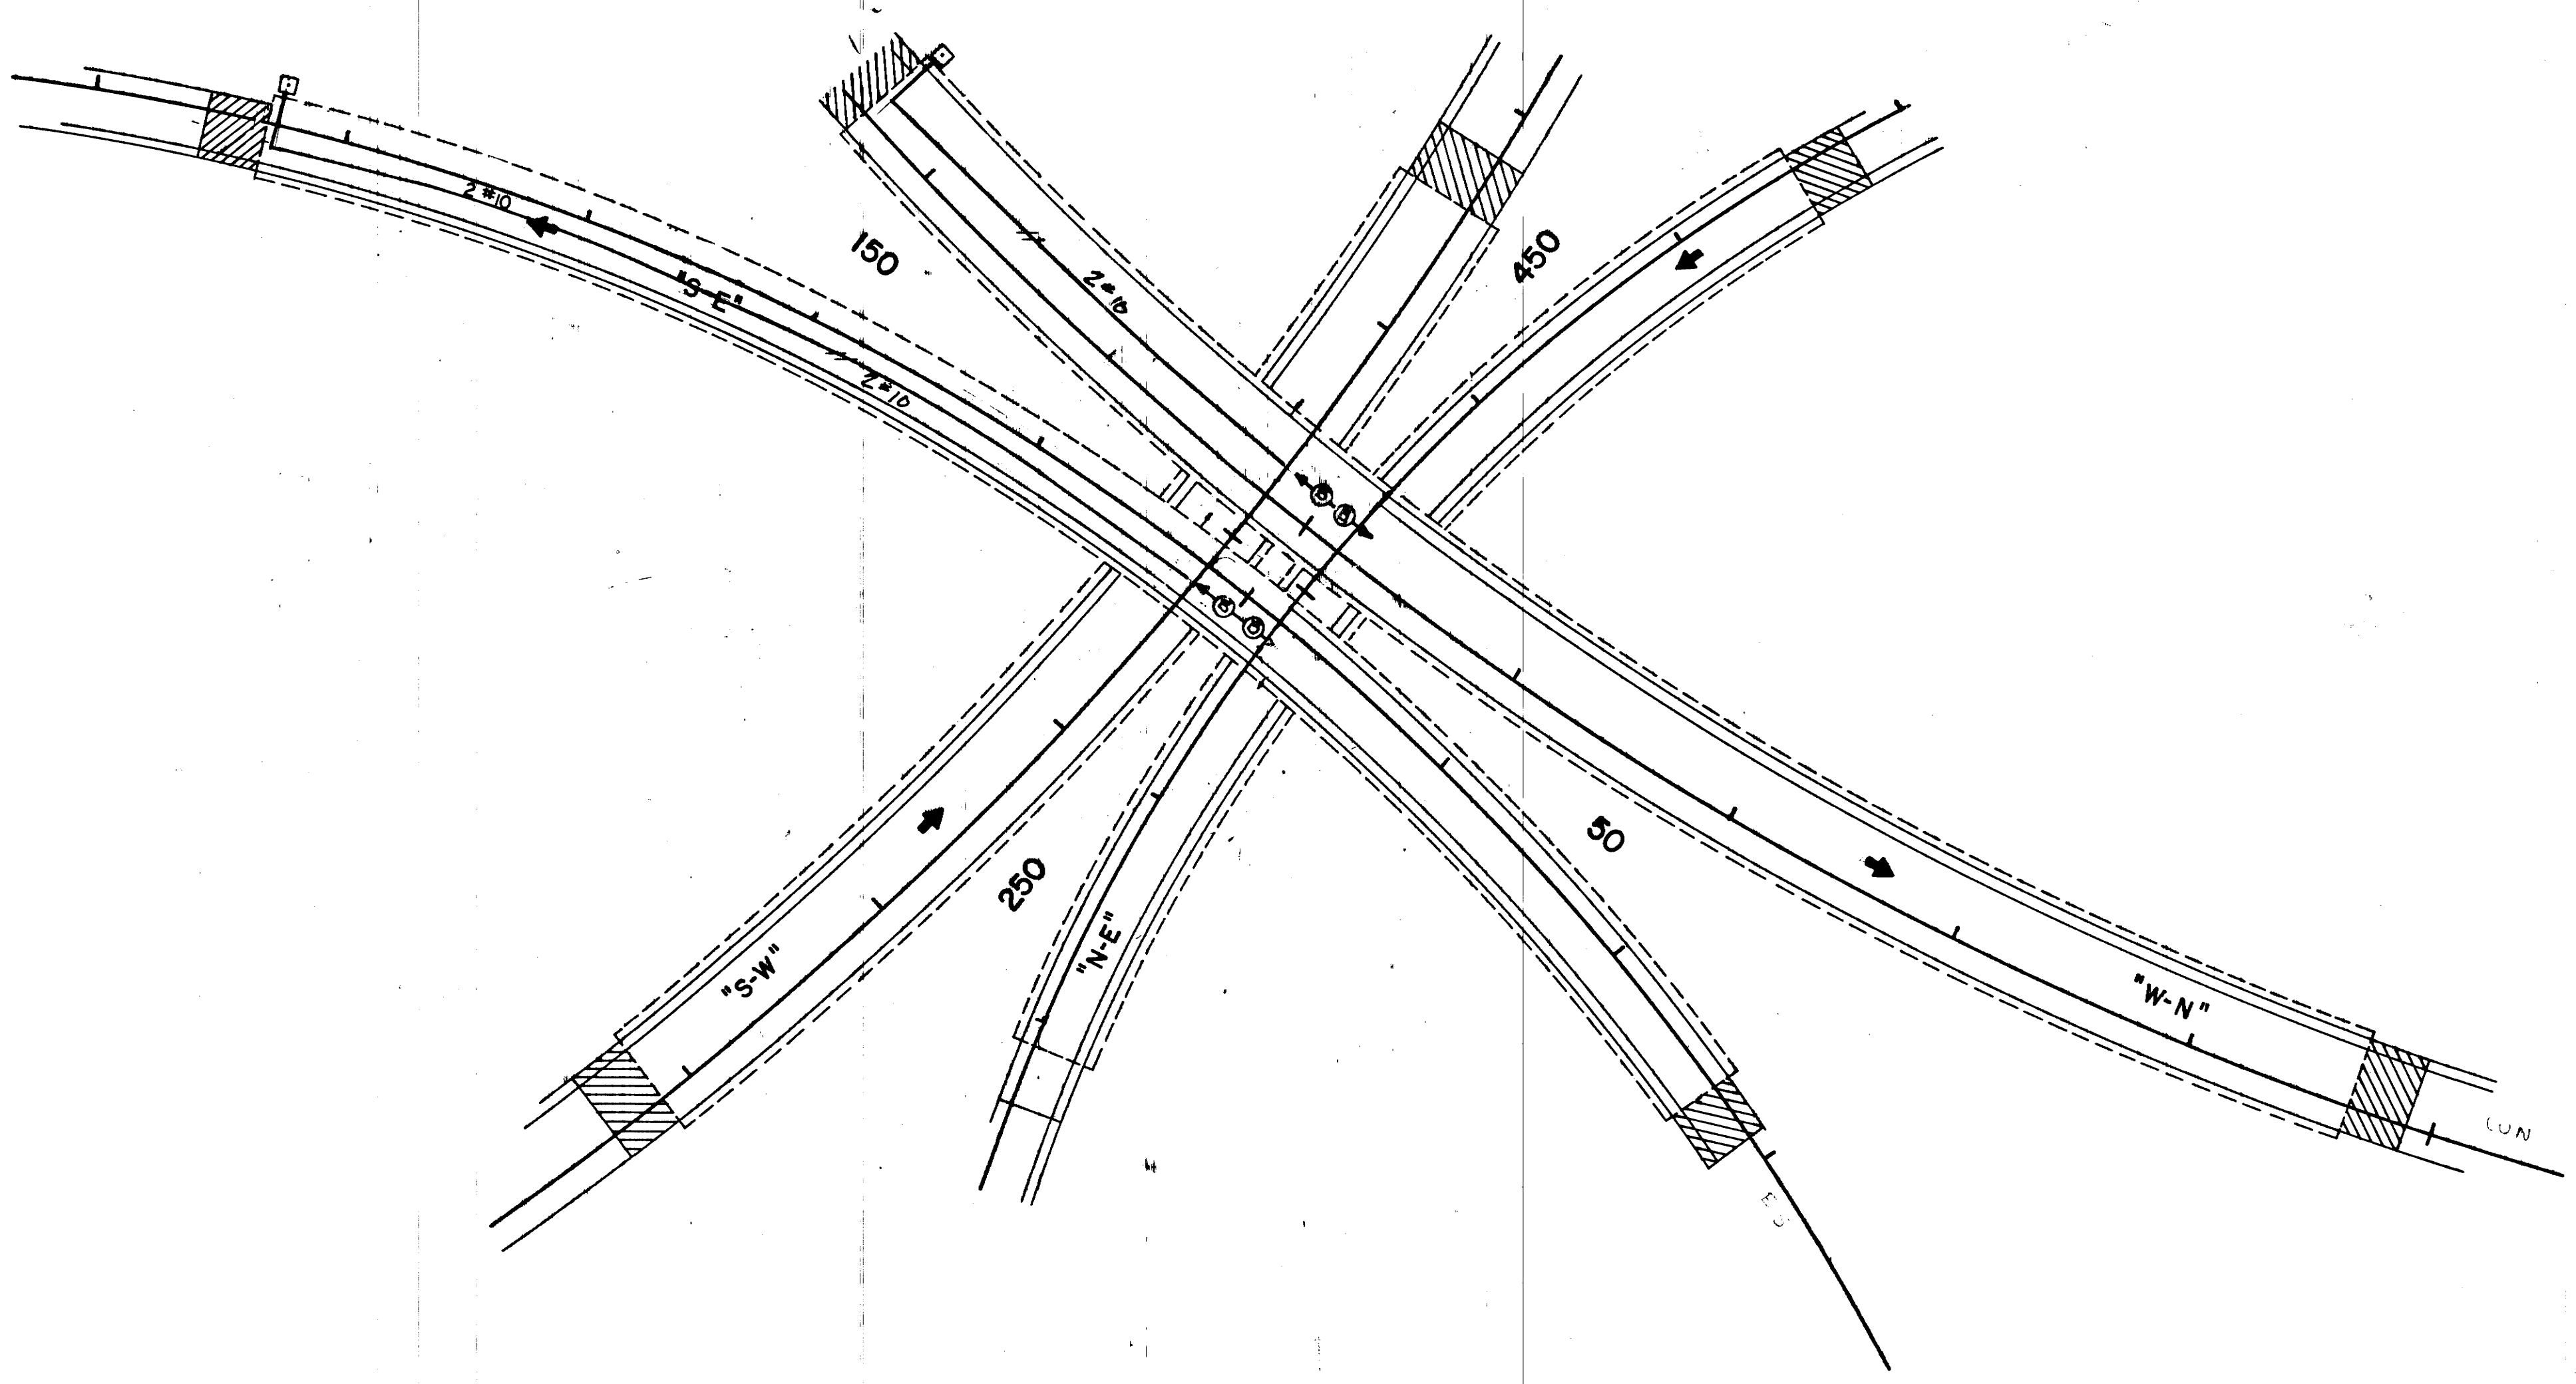

TYPE	YEAR	PROJECT NO.	SHEET NO.
PAVING	83	I-440-4(55)211	87

REV. 1-24-83: FIXTURE LOCATIONS CHANGED.

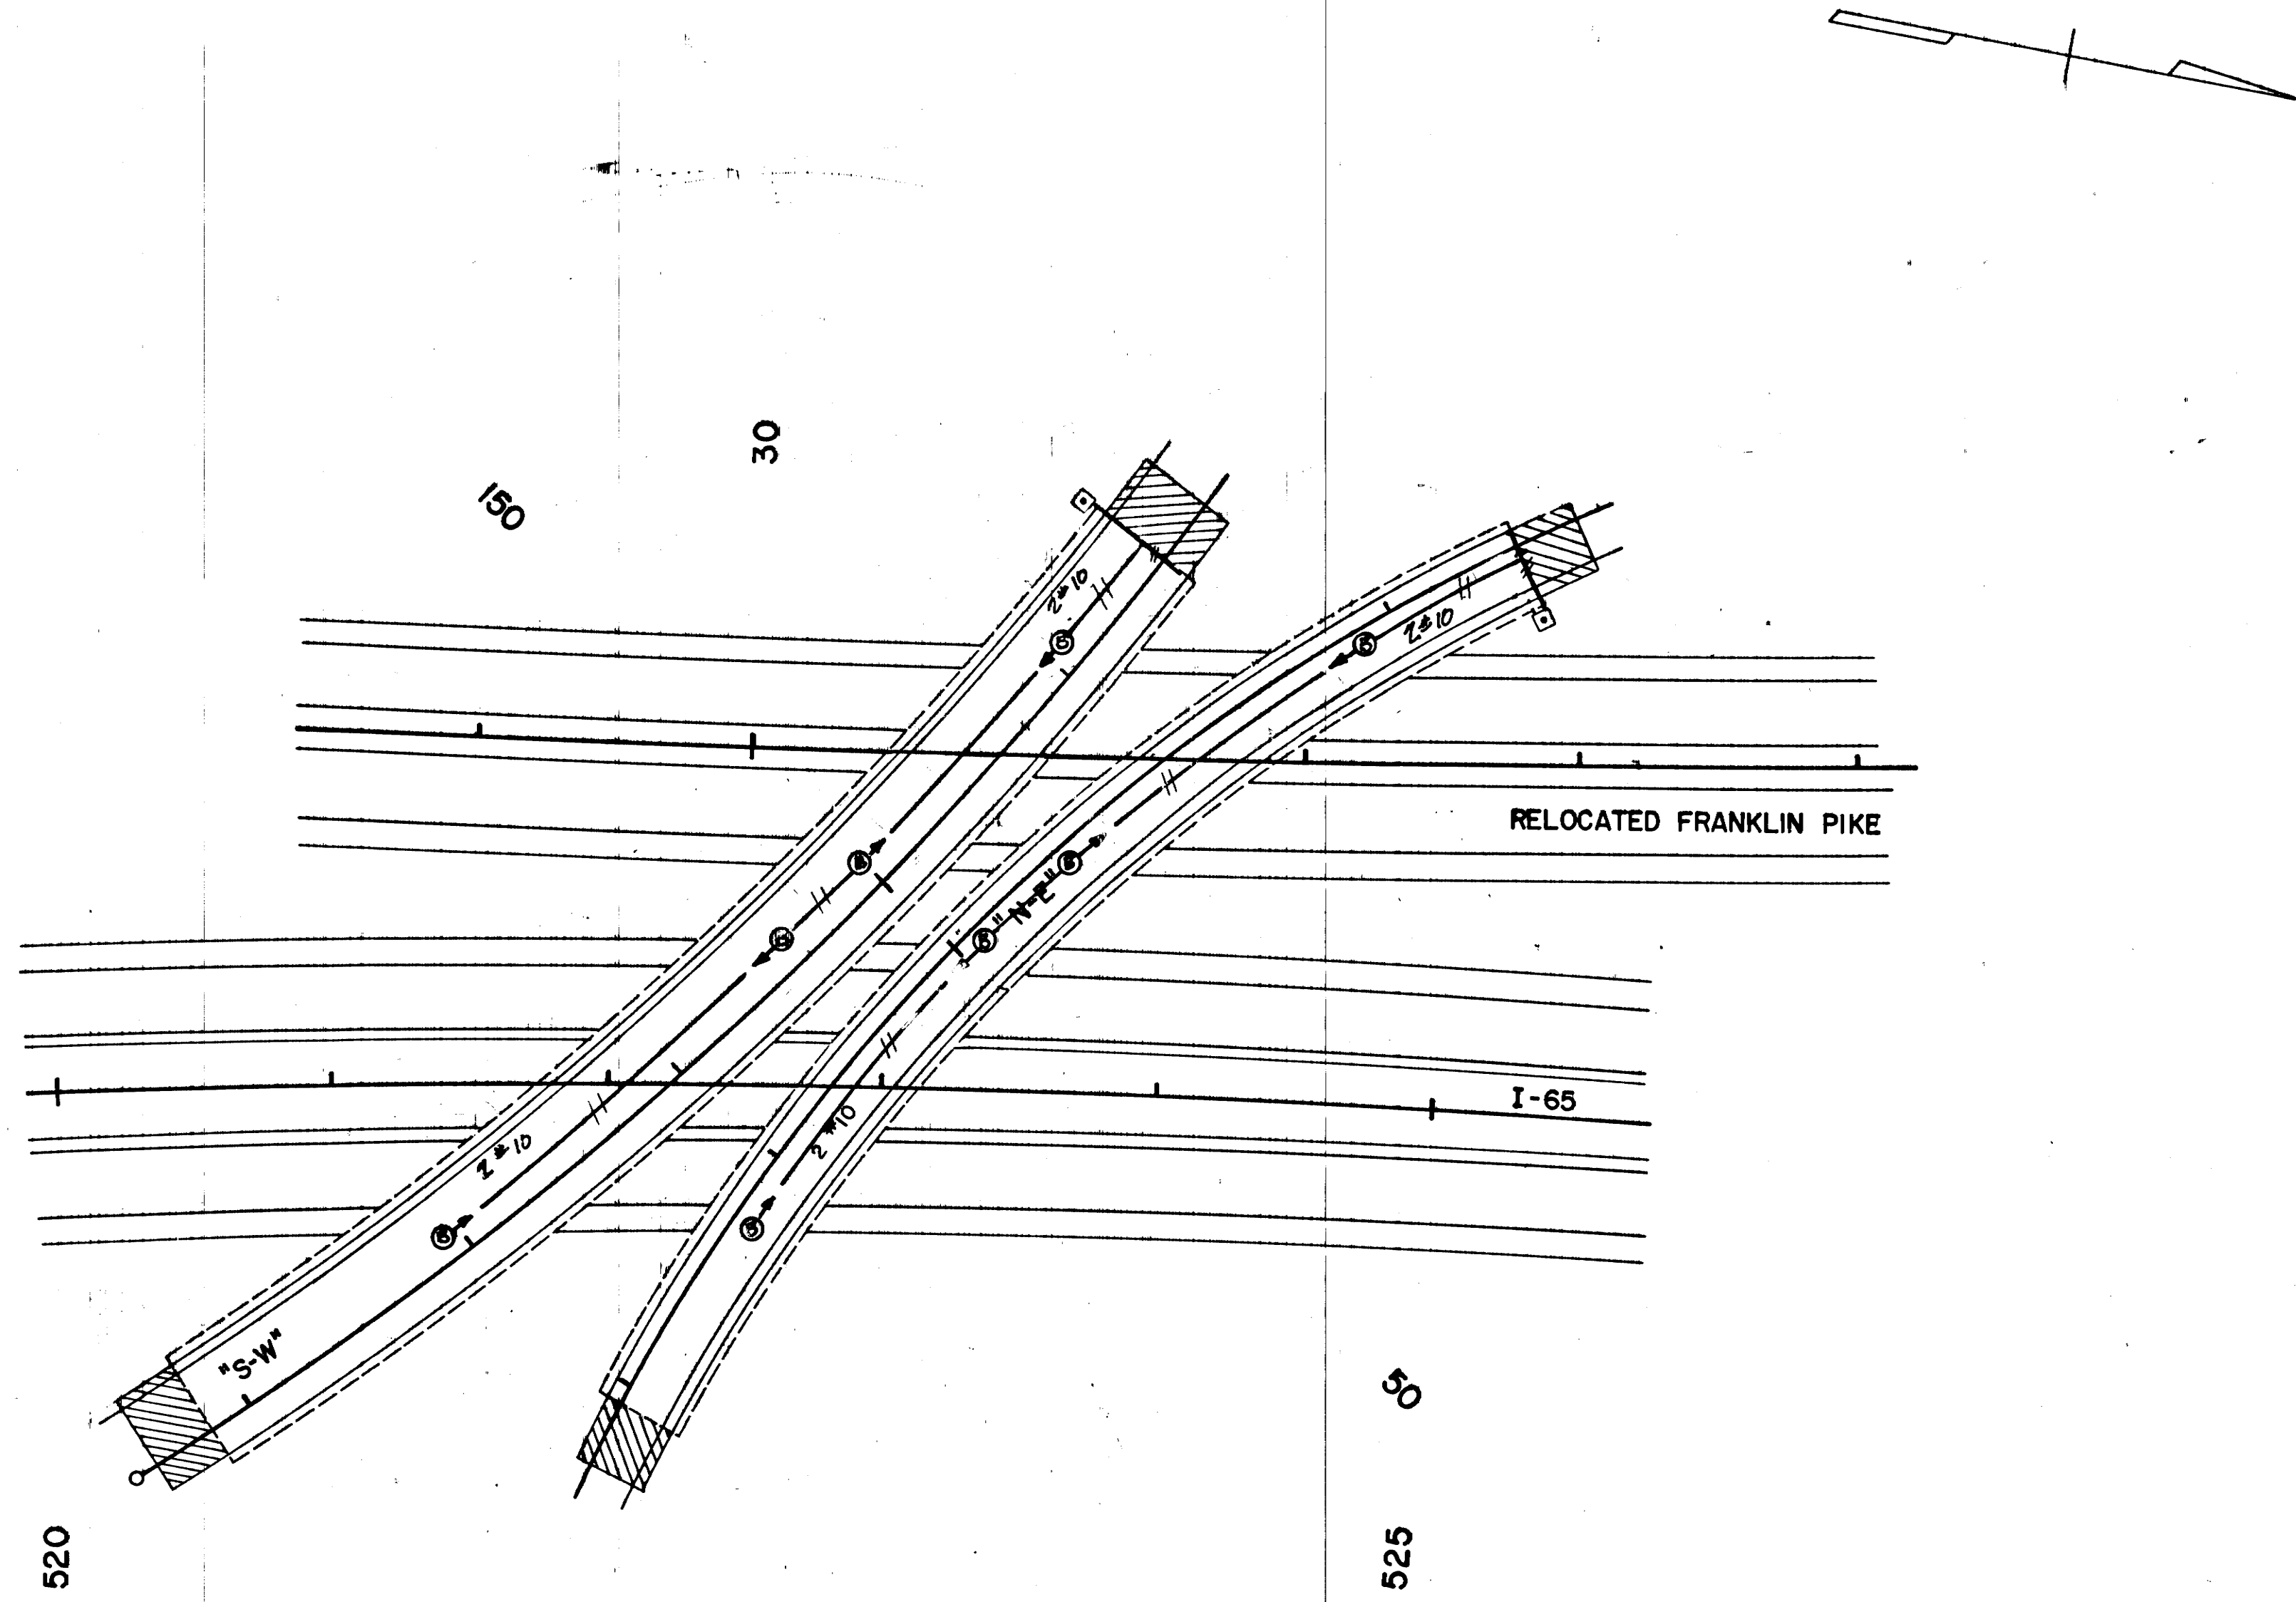

STATE OF TENNESSEE
DEPARTMENT OF TRANSPORTATION
BUREAU OF HIGHWAYS


UNDER BRIDGE
LIGHTING
I-440 AT I-65

TYPE	YEAR	PROJECT NO.	SHEET NO.
PAVING		I-440-4(55)21	88

REV 3-22-83 CHANGED LEGEND
REV 7-6-83 CHANGED LEGEND

LEGEND

- (S) SHOULDER MOUNTED LUMINAIRE
- (S) SHOULDER MOUNTED LUMINAIRE BEHIND GUARDRAIL OR NOISE WALL
- (T) TOWER LIGHTING
- (B) BRIDGE PARAPET MOUNTED LUMINAIRE
- (B) 150 W HPS UNDER STRUCTURE LUMINAIRE
- (E) REMOVE & REPLACE EXIST TOWER LAMPS W/1000 W HPS
- (E) PULL BOX
- (C) CONTROL POINT
- (—) RIGID CONDUIT
- (—) FLEXIBLE CONDUIT

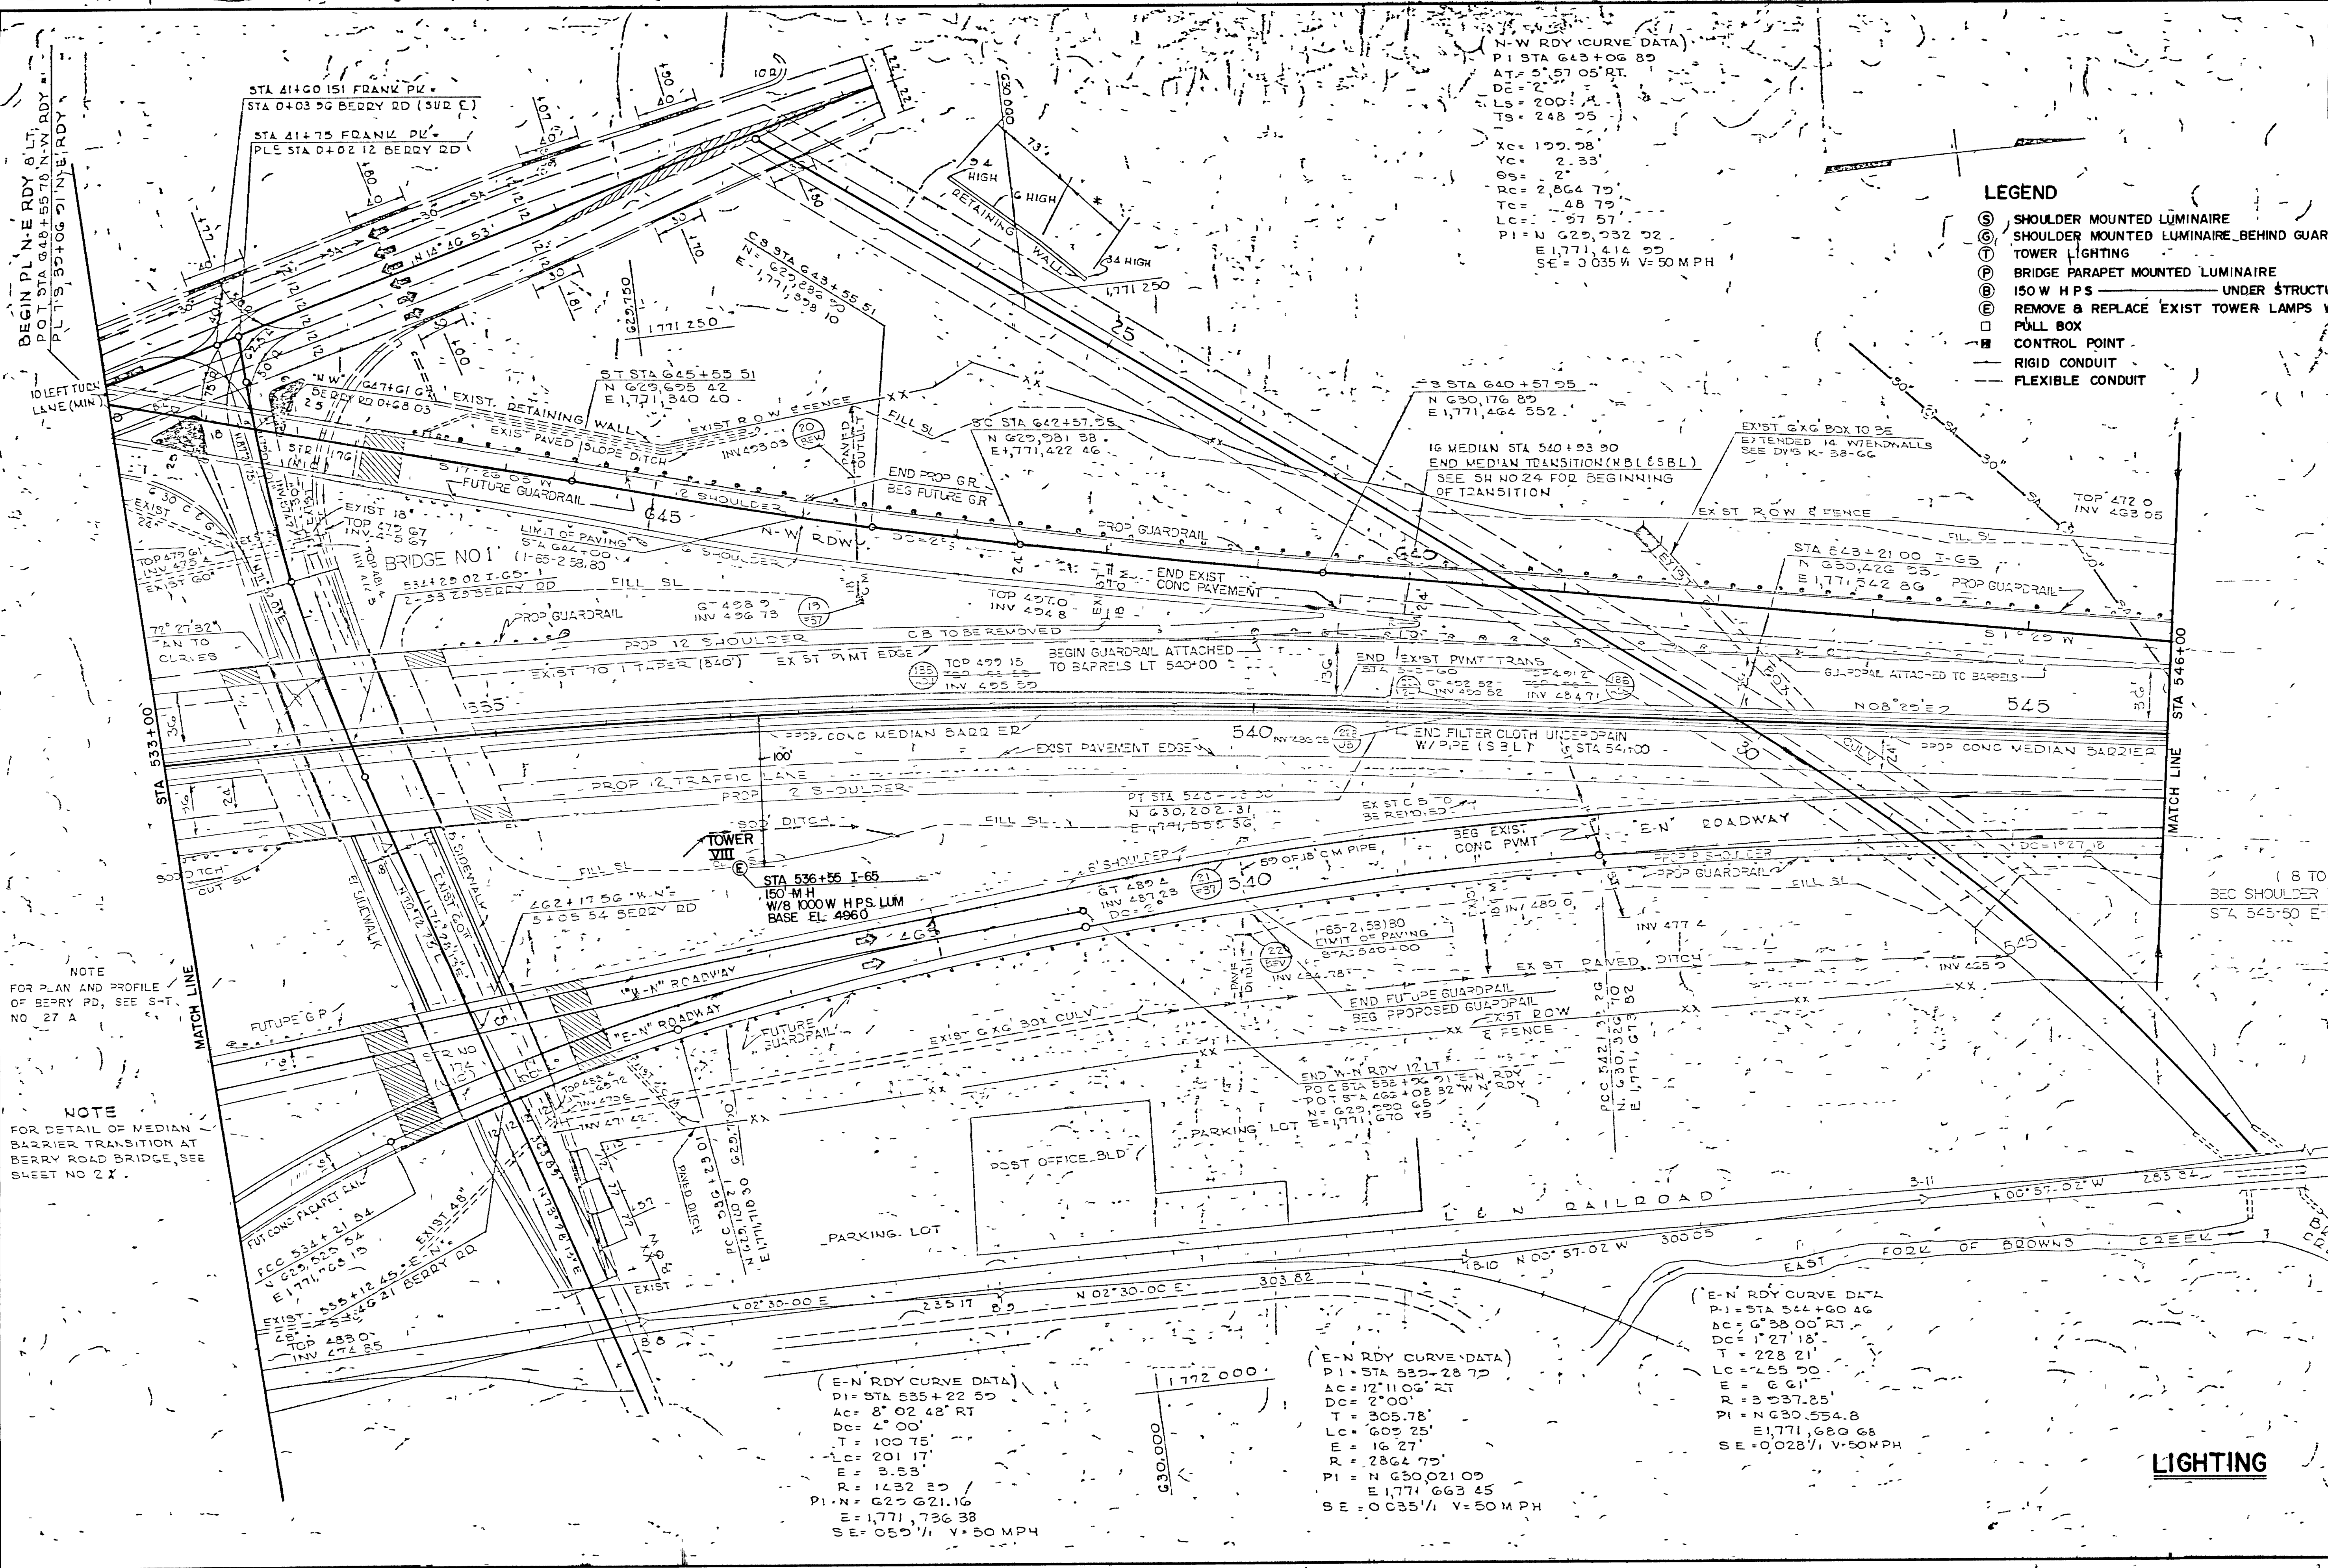

LIGHTING

STATE OF TENNESSEE
DEPARTMENT OF TRANSPORTATION
BUREAU OF HIGHWAYS

PROPOSED LAYOUT
I-65
STA 533+00 TO 546+00
SCALE 1"=50'

STA 333+80 I-440
150' M.H.
W/8 1000W HPS LUM
BASE EL 5200

END CONST UNDER PROJ I-65-2(33)81 (GR DR SEW & WATER)
STA. 337+50 (I-440)

STA 338+80 I-440
150' M.H.
W/8 1000W HPS LUM
BASE EL 5200


I-440 CURVE DATA
PIs Sta 339+95.47
Bs = 1°07'30" Lt
LT = 100.00
ST = 50.00
Ls = 150.00'

BEGIN BRIDGE
STA. 339+76.42

I-440 CURVE DATA
PIs Sta 349+65.28
Δc = 27°04'43.5" Lt
Dc = 1°30'
T = 919.81
L = 1805.25
E = 106.15'
R = 3819.72'
CC N 632 161.47
E 1720.741.96

FED. ROAD DIST. NO.	TENN.	FEDERAL AID PROJECT NO.	FISCAL YEAR	SHEET NO.	TOTAL SHEETS
5				89	

PAVING 83 I-440-4(55)211
REV 3-2-83 CHANGED LEGEND, CHANGED NOTE CONCERNING SHEET REFERENCE FROM 4A,4B & 4C TO 85,86 & 87
REV 7-6-83 CHANGED LEGEND

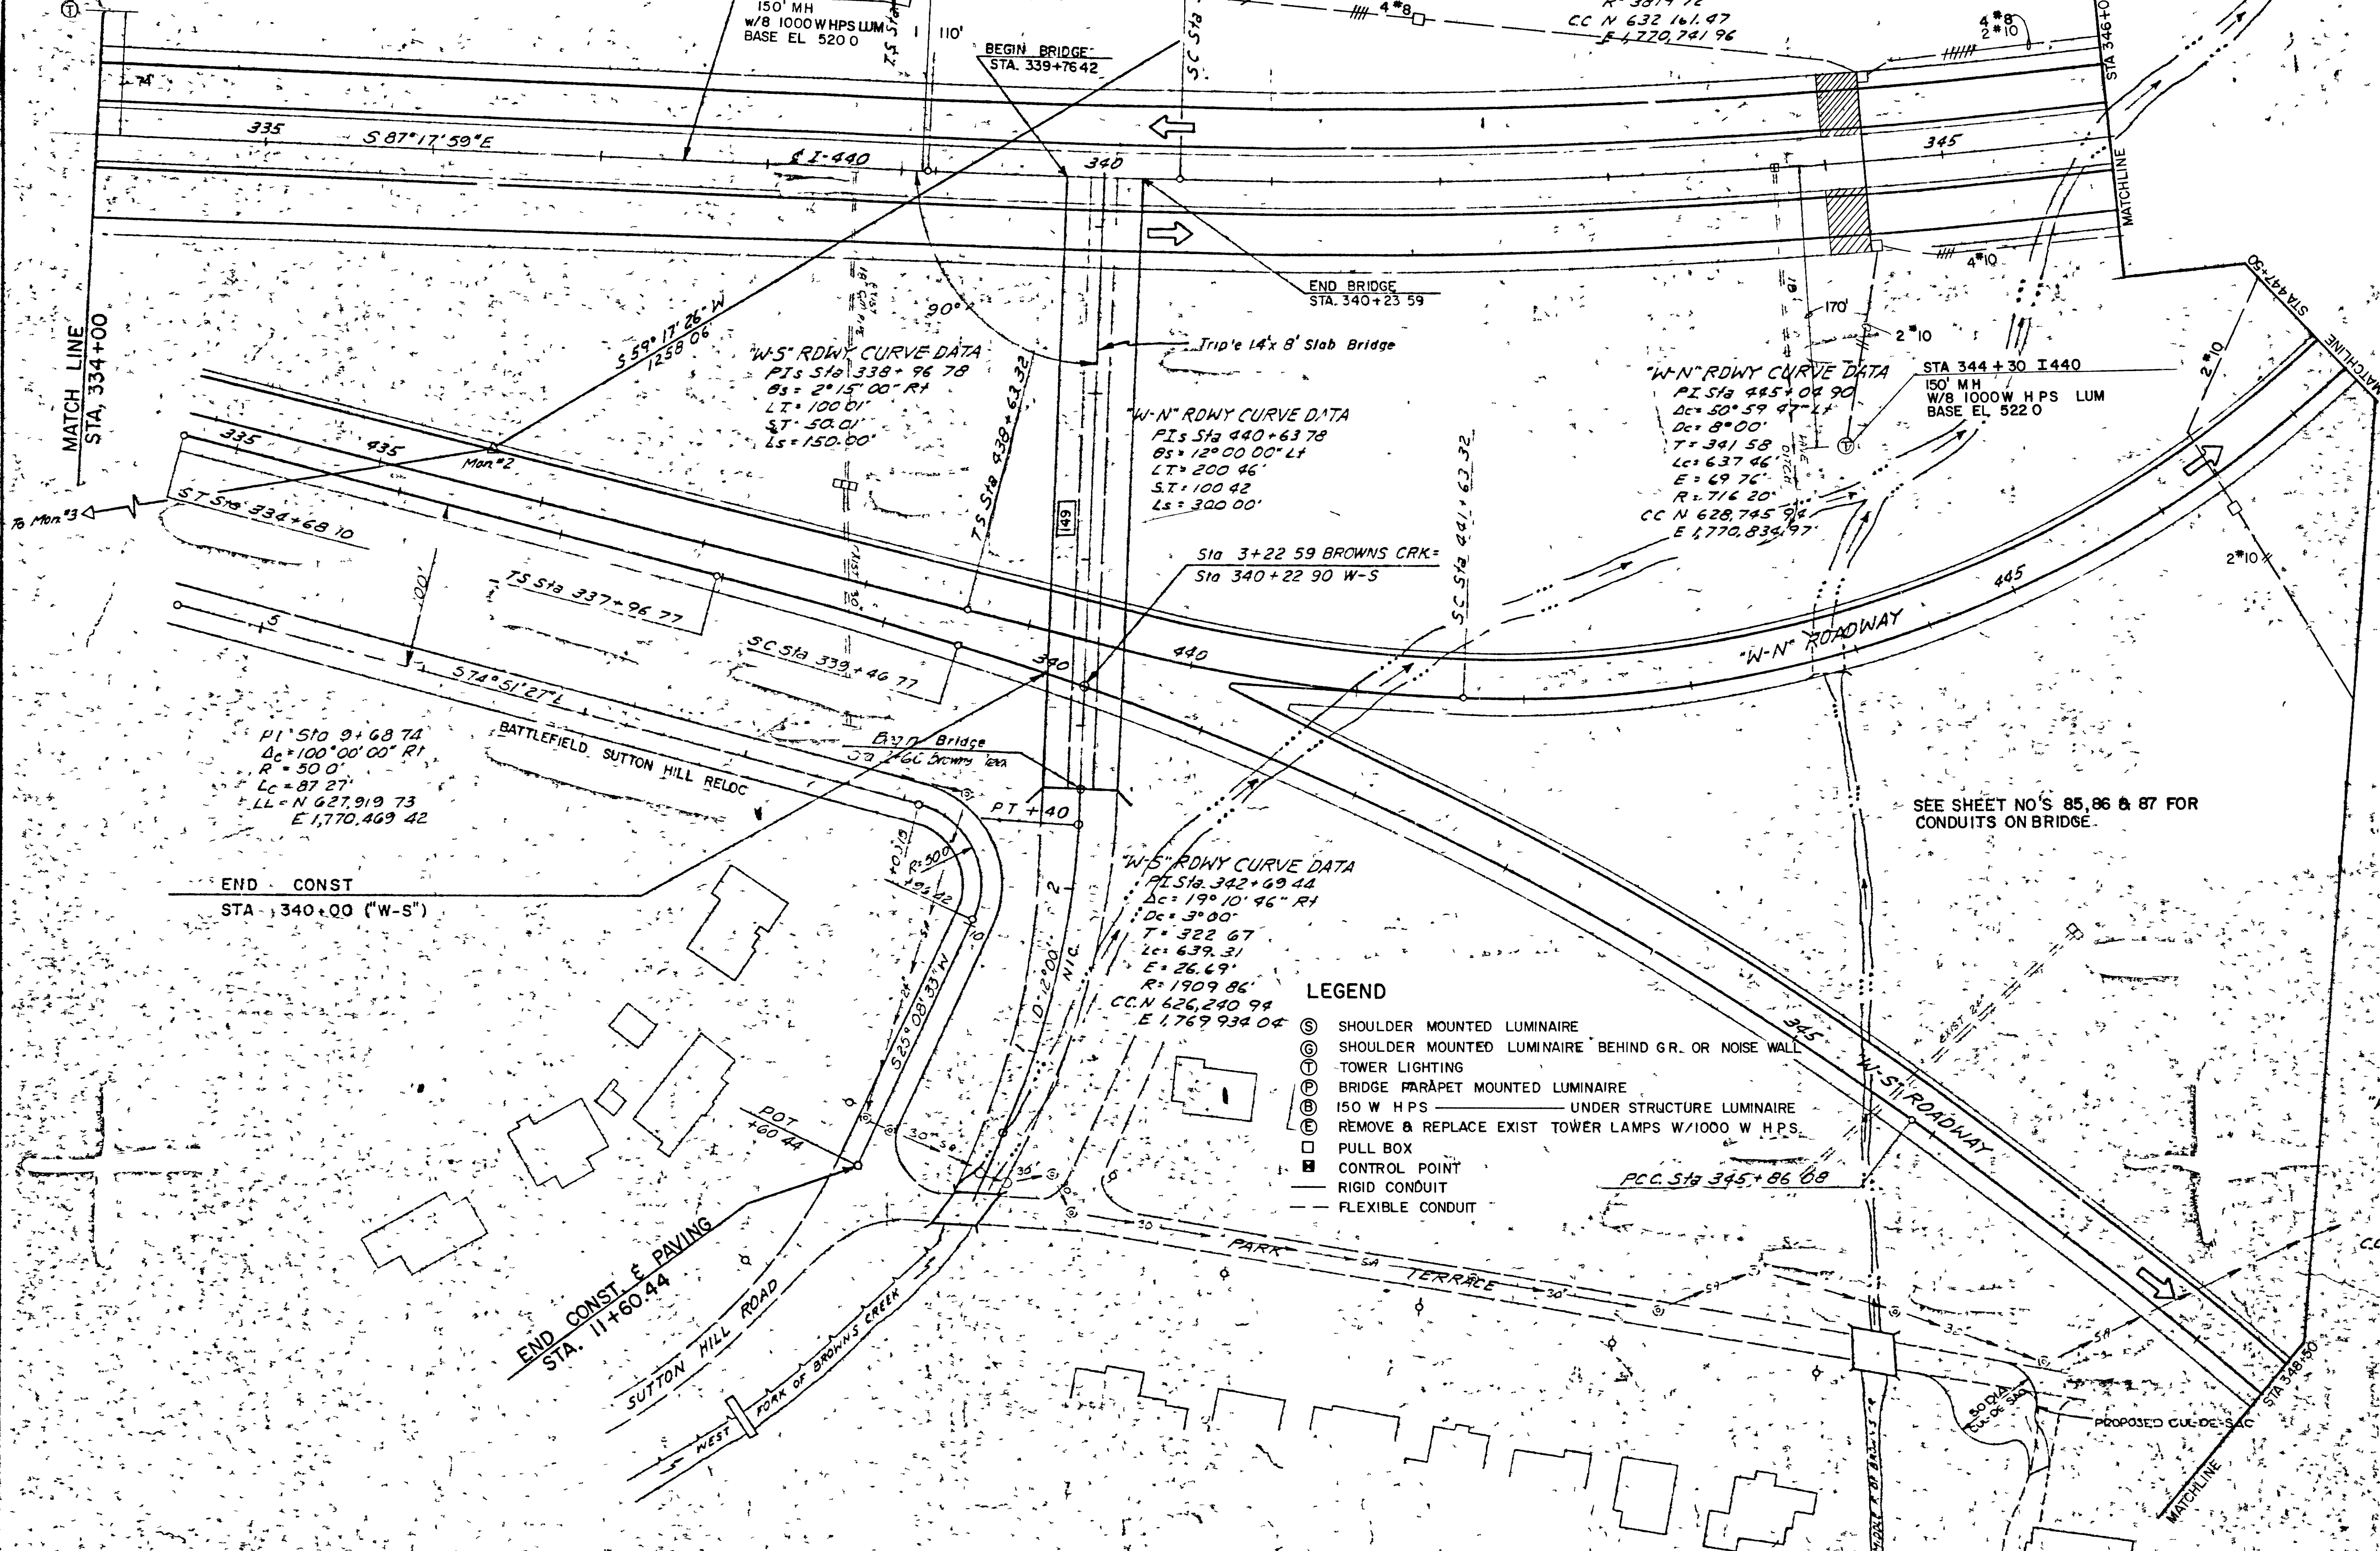

LEGEND

- ⊙ SHOULDER MOUNTED LUMINAIRE
- ⊙ SHOULDER MOUNTED LUMINAIRE BEHIND GR. OR NOISE WALL
- ⊙ TOWER LIGHTING
- ⊙ BRIDGE PARAPET MOUNTED LUMINAIRE
- ⊙ 150 W HPS UNDER STRUCTURE LUMINAIRE
- ⊙ REMOVE & REPLACE EXIST TOWER LAMPS W/1000 W HPS
- PULL BOX
- CONTROL POINT
- RIGID CONDUIT
- FLEXIBLE CONDUIT

SEE SHEET NO'S 85, 86 & 87 FOR CONDUITS ON BRIDGE.

"W-S" RDWY CURVE DATA
PIs Sta 353+80.55
Δc = 23°29'57" Rt
Dc = 1°30'
T = 794.47'
Lc = 1566.61'
E = 80.03'
R = 3819.72'
CC N 624,707.11
E 1,768,796.09

DEPARTMENT OF HIGHWAYS
STATE OF TENNESSEE
INTERSTATE ROUTE NO. I-65-2(33)81

ALIGNMENT
STA 335+00 TO STA 345+00 W-S RDWY
STA 435+00 TO STA 445+00 W-N RDWY

BRIGHTON ENGINEERING COMPANY
NASHVILLE, TENNESSEE

SCALE:
DATE:
DRAWING NO:

TENN. STATE HIGHWAYS
SHEET NO. 332
DATE 11/1/83
DWG. 332

TYPE	YEAR	PROJECT NO.	SHEET NO.
PAVING		I-440-4(55)211	90

REV. 3-22-83 CHANGED LEGEND


REV. 7-6-83 CHANGED LEGEND

SURVEY 1
E-N ROADWAY
P.I. = STA. 530 + 13.10
 Δ = $91^{\circ} 07' 46''$
Dc = 8°00'
R = 716.20'
T = 730.47'
Lc = 1139.12'
E = 306.79
c/c = N. 629,751.589
E. 1,772,447.992
S.E. = 0.06 %

PAP LOC. 2
E-N ROADWAY
P.I. = 530 + 20.24
 Δ = $97^{\circ} 42' 174''$ RT.
Dc = 8°00'
R = 716.20'
T = 819.63'
Lc = 1221.31
E = 372.25
c/c = N. 629,751.589
E. 1,772,447.992
S.E. = 0.06 %

LEGEND

- Ⓢ SHOULDER MOUNTED LUMINAIRE
- Ⓢ SHOULDER MOUNTED LUMINAIRE BEHIND GUARDRAIL OR NOISE WALL
- Ⓣ TOWER LIGHTING
- Ⓟ BRIDGE PARAPET MOUNTED LUMINAIRE
- Ⓢ 150 W H.P.S. UNDER STRUCTURE LUMINAIRE
- Ⓢ REMOVE & REPLACE EXIST. TOWER LAMPS W/1000 W. H.P.S.
- FULL BOX
- Ⓢ CONTROL POINT
- RIGID CONDUIT
- FLEXIBLE CONDUIT

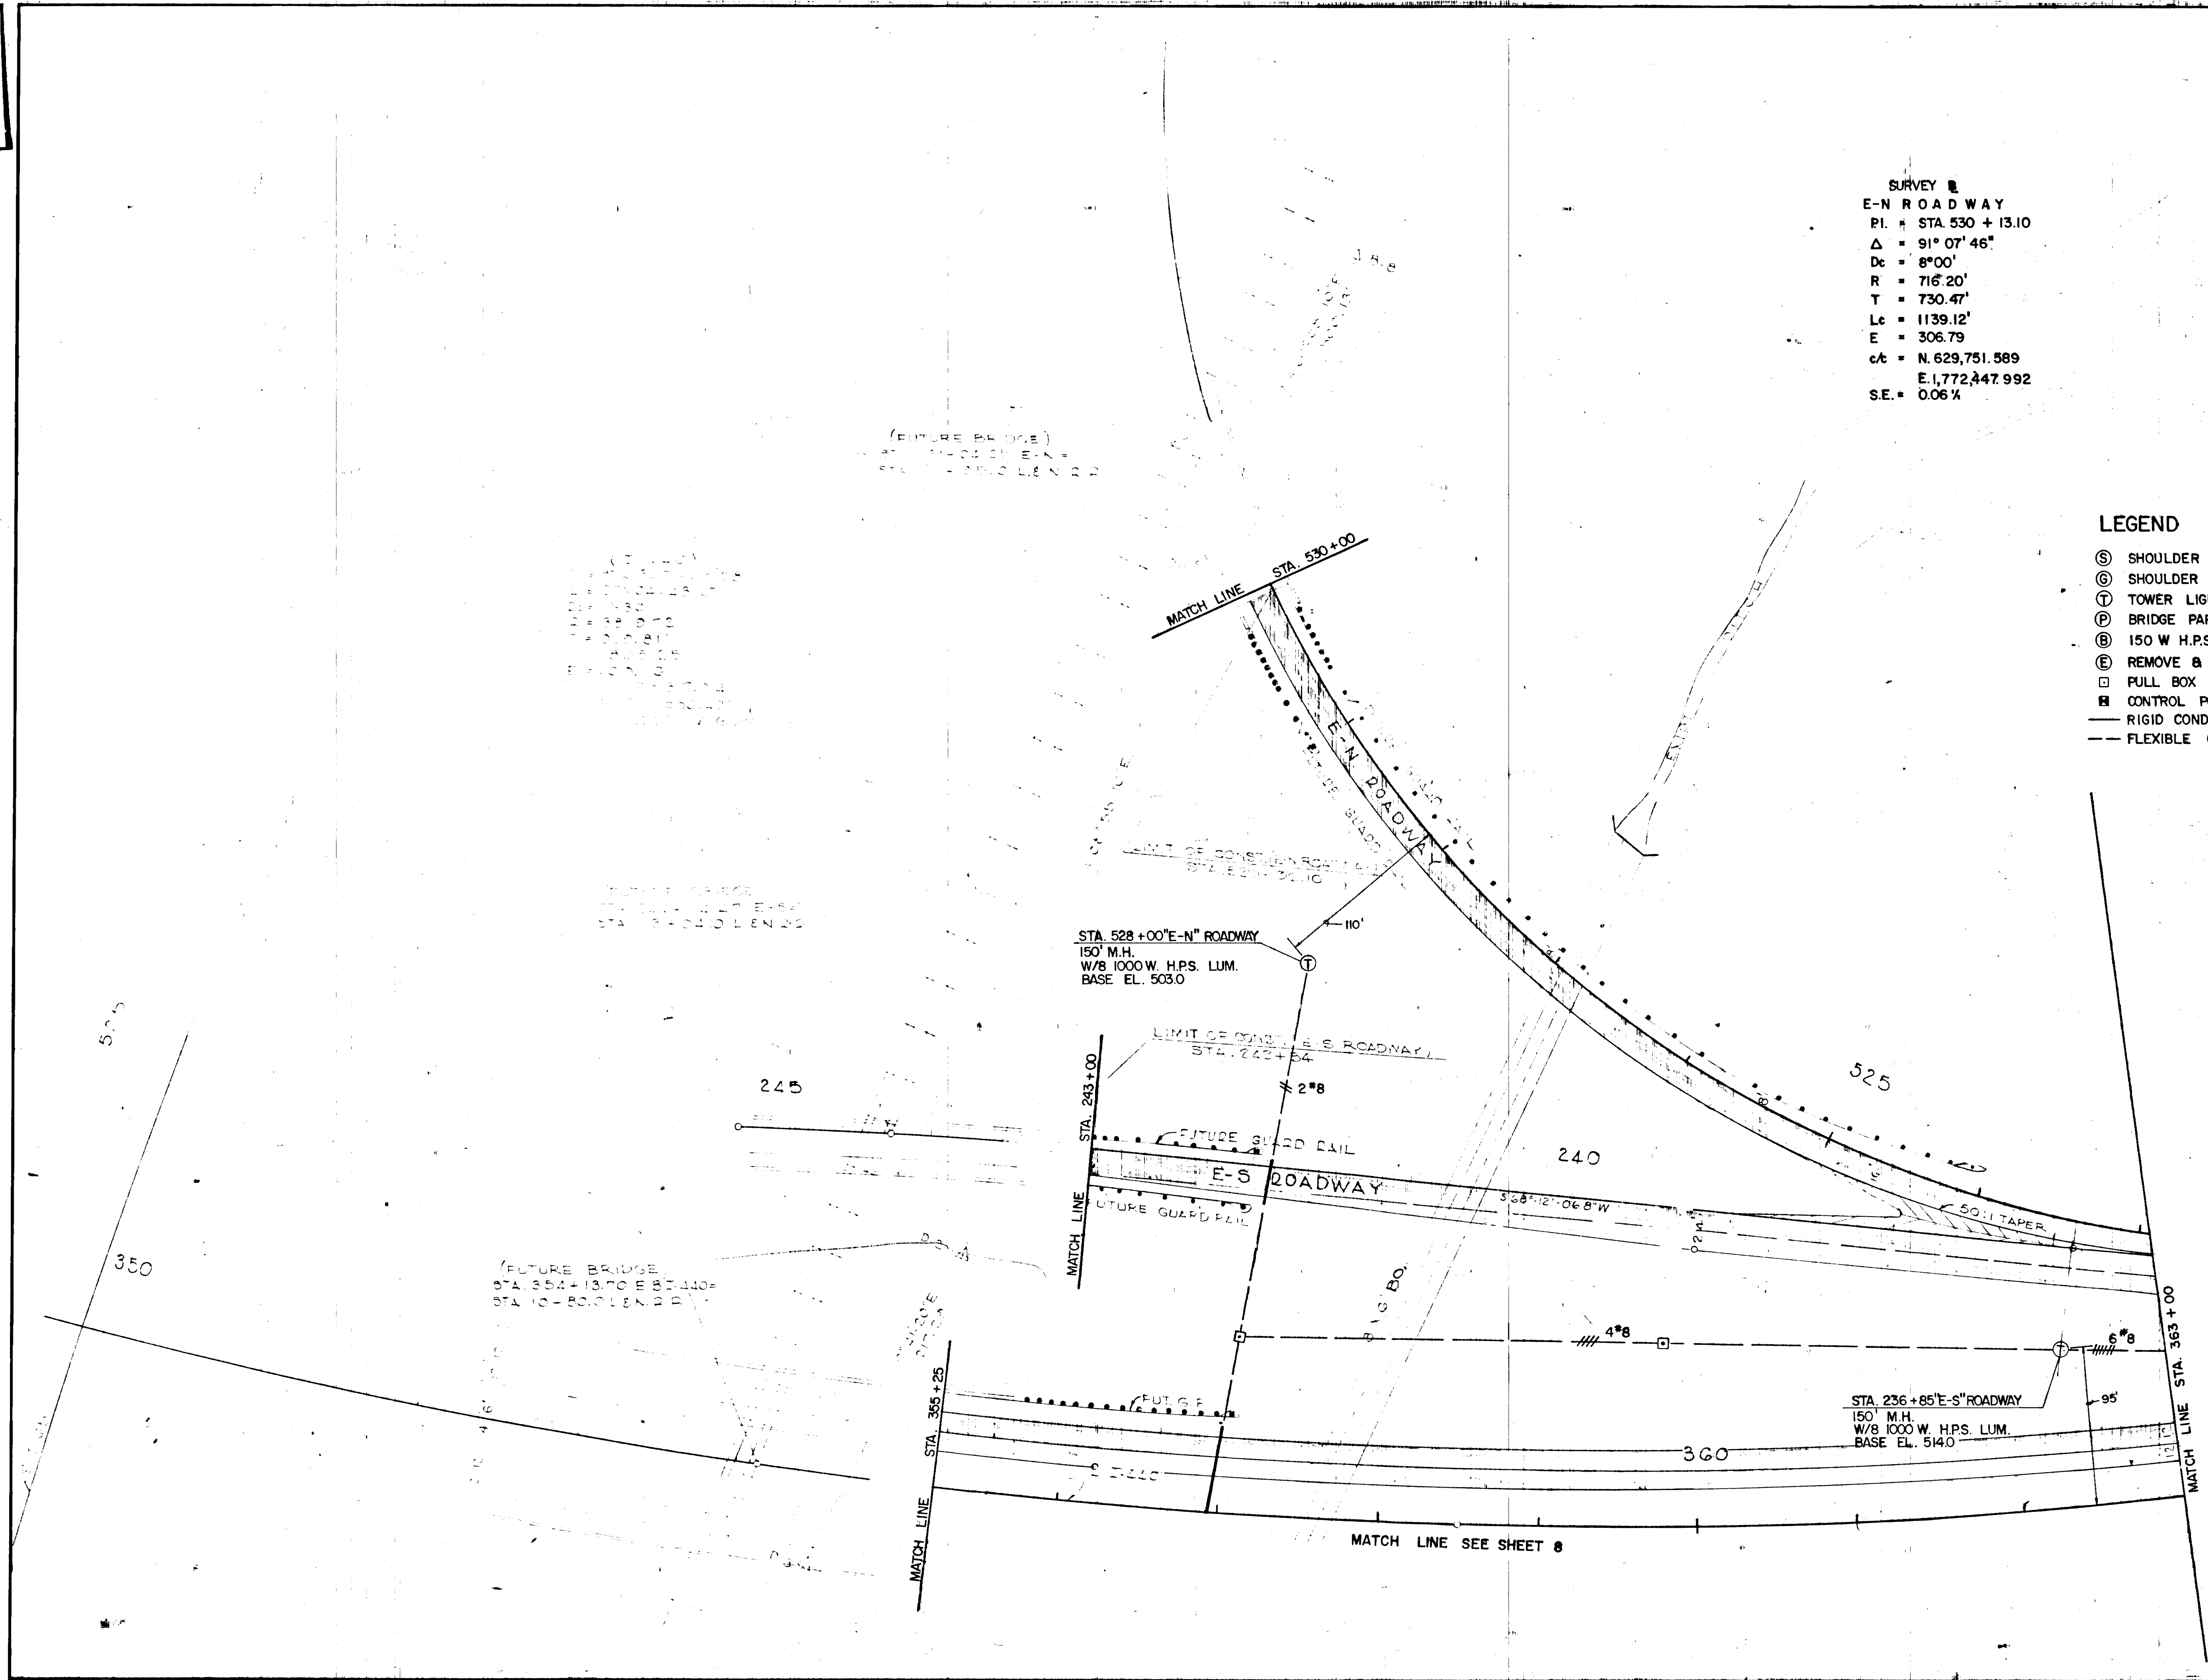


STATE OF TENNESSEE
DEPARTMENT OF TRANSPORTATION
BUREAU OF HIGHWAYS

PROPOSED LAYOUT

STA. 352+00 TO 363+00

SCALE 1"=50'

LIGHTING

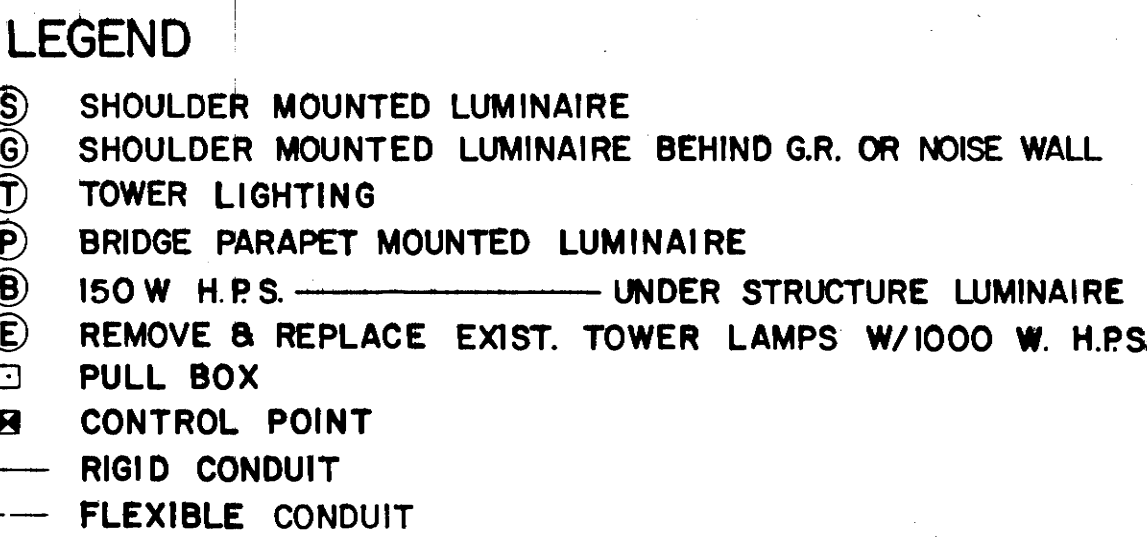

LIGHTING

PROPOSED LAYOUT

STA. 352+00 TO 363+00

SCALE 1"= 50'

REV. 3-22-83 CHANGED LEGEND & LUMINAIRES
AT STA. 369+62 & STA. 371+52
FROM (S) TO (G).

REV. 7-6-83 CHANGED WIRE SIZES, CHANGED
LEGEND



- (S) SHOULDER MOUNTED LUMINAIRE
 (G) SHOULDER MOUNTED LUMINAIRE BEHIND G.R. OR NOISE WALL
 (T) TOWER LIGHTING
 (P) BRIDGE PARAPET MOUNTED LUMINAIRE
 (B) 150W H.P.S. _____ UNDER STRUCTURE LUMINAIRE
 (E) REMOVE & REPLACE EXIST. TOWER LAMPS W/1000 W. H.P.S.
☐ PULL BOX
☒ CONTROL POINT
 _____ RIGID CONDUIT
 _____ FLEXIBLE CONDUIT

LIGHTING


STATE OF TENNESSEE
DEPARTMENT OF TRANSPORTATION
BUREAU OF HIGHWAYS

PROPOSED LAYOUT

STA. 363 +00 TO 370 +00

SCALE 1" = 50'

REV. 3-22-83 CHANGED LEGEND & LUMINAIRE
AT STA. 371+79 FROM (S) TO (C)
REV. 7-6-83 CHANGED WIRE SIZES
CHANGED LEGEND

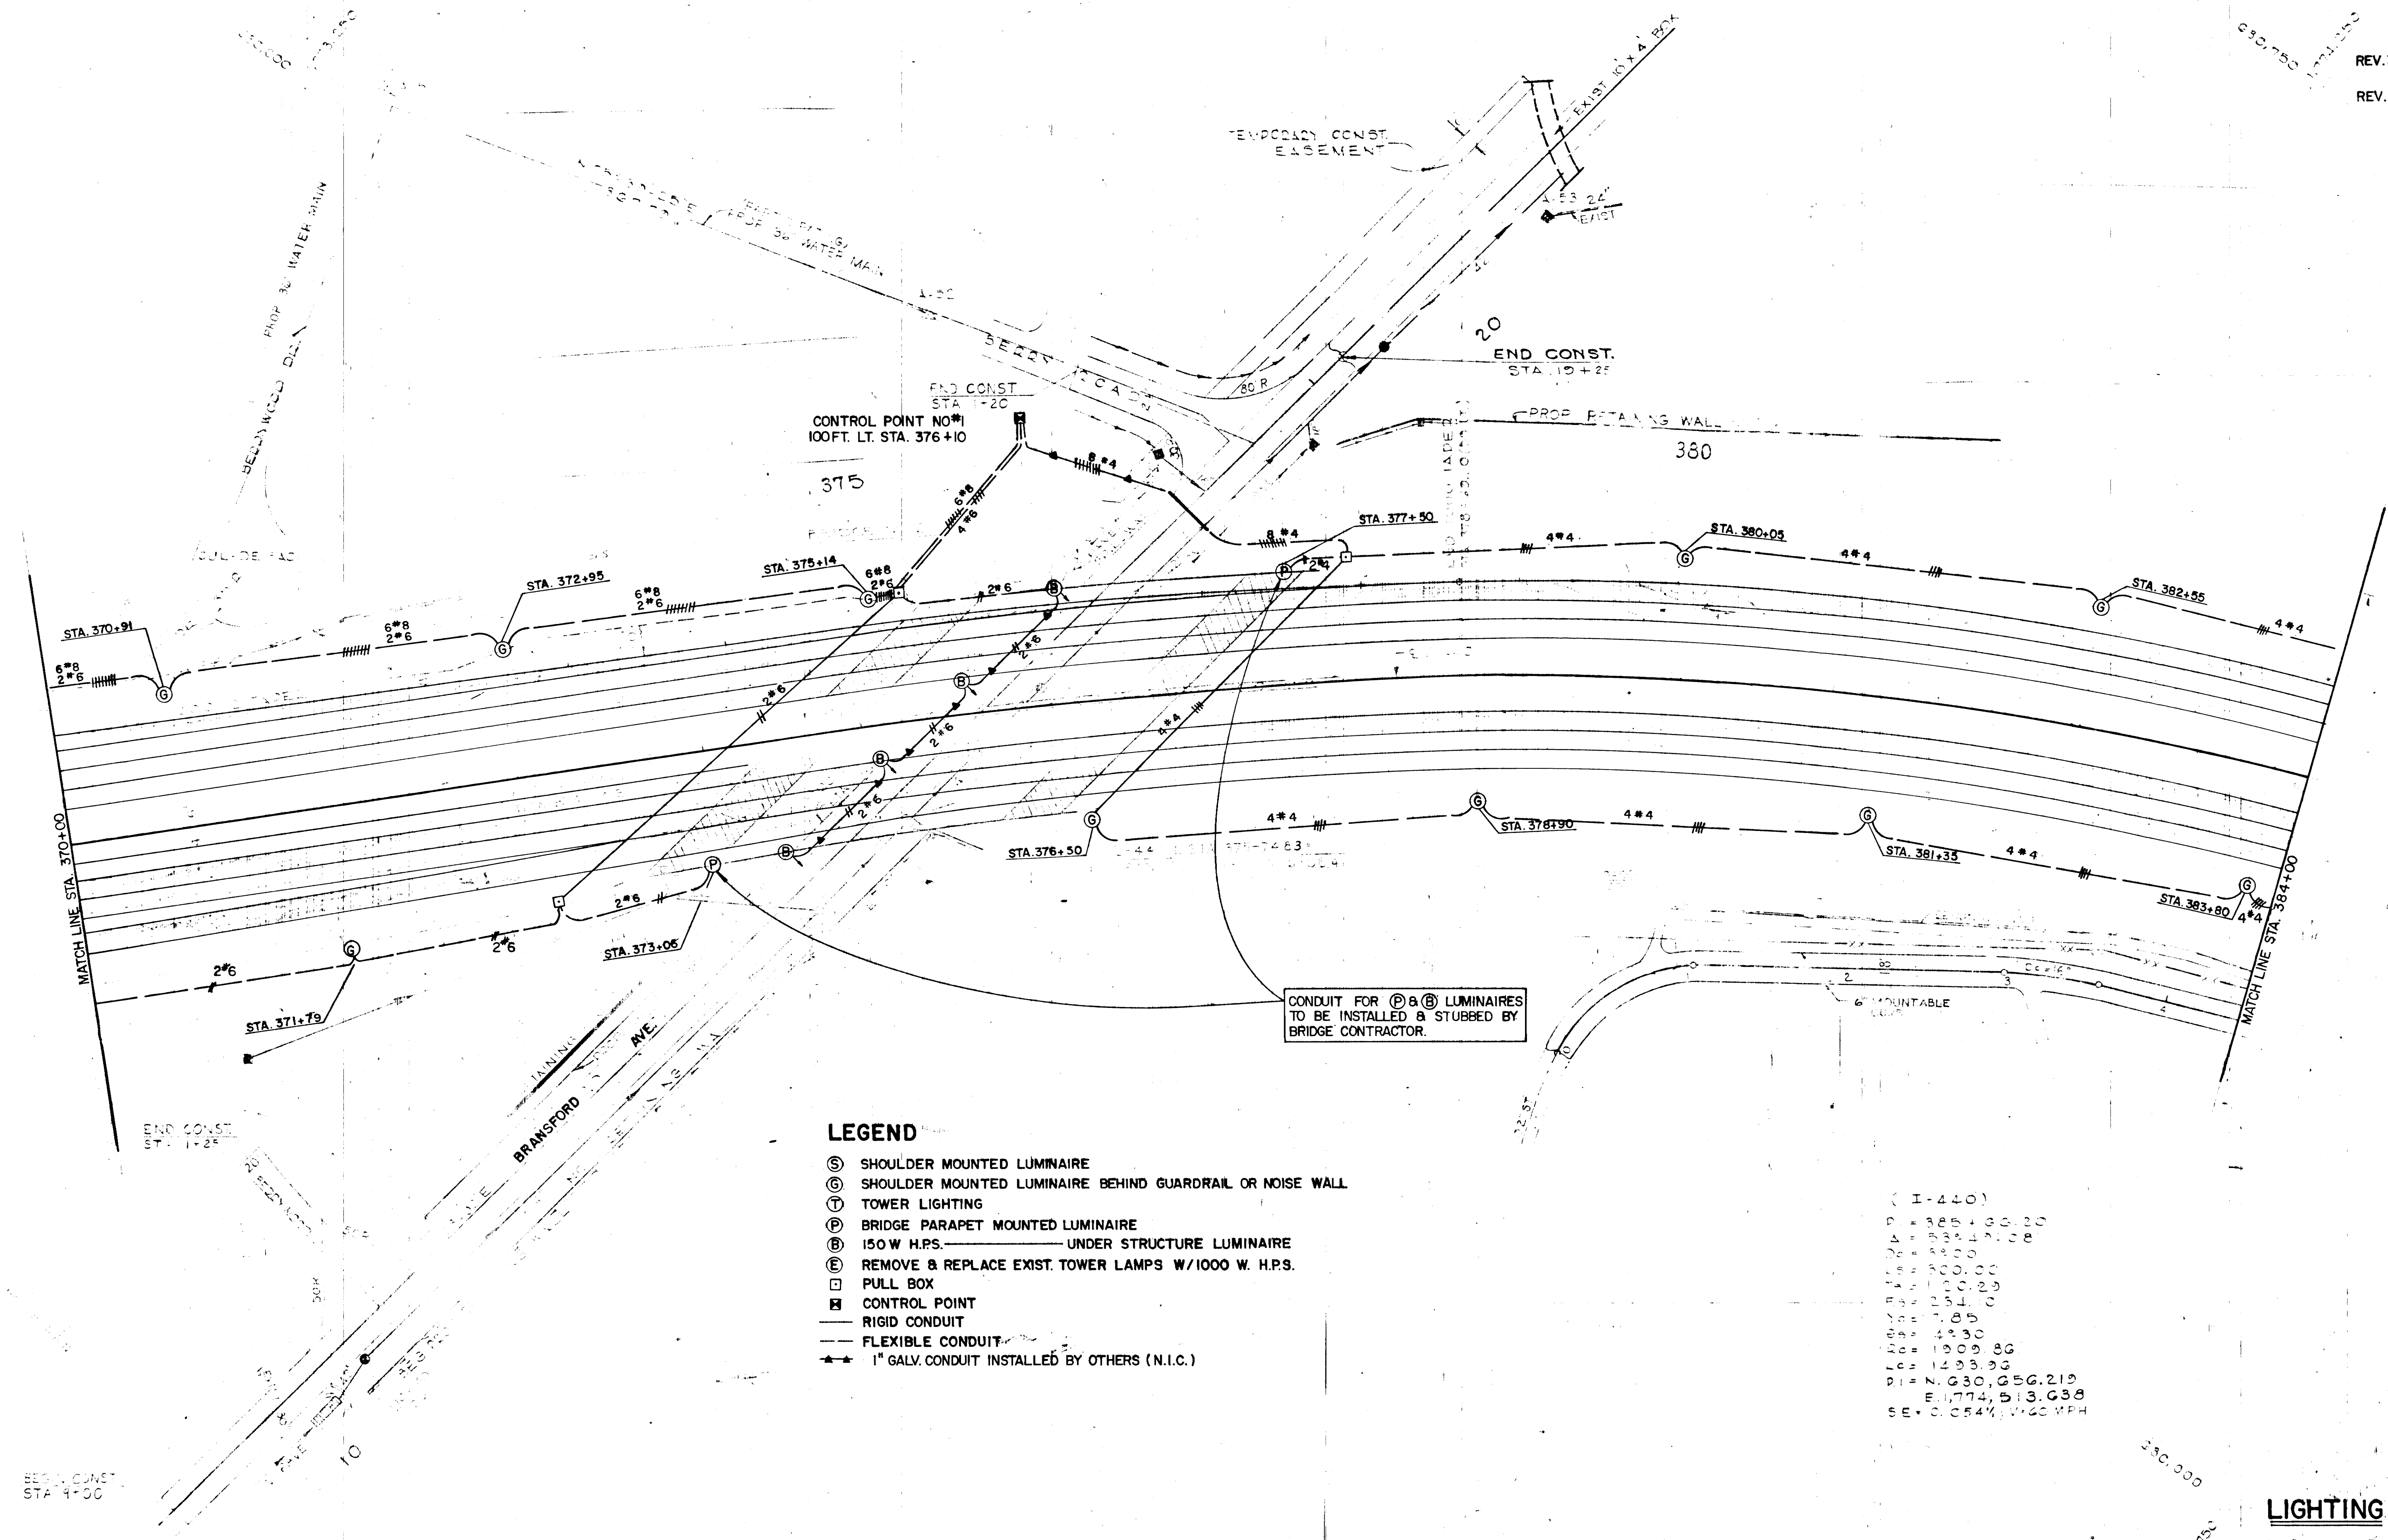

LEGEND

- (S) SHOULDER MOUNTED LUMINAIRE
- (C) SHOULDER MOUNTED LUMINAIRE BEHIND GUARDRAIL OR NOISE WALL
- (T) TOWER LIGHTING
- (P) BRIDGE PARAPET MOUNTED LUMINAIRE
- (B) 150 W. H.P.S. UNDER STRUCTURE LUMINAIRE
- (E) REMOVE & REPLACE EXIST. TOWER LAMPS W/1000 W. H.P.S.
- [] PULL BOX
- [X] CONTROL POINT
- RIGID CONDUIT
- - - FLEXIBLE CONDUIT
- 1" GALV. CONDUIT INSTALLED BY OTHERS (N.I.C.)


(I-440)
PI = 385+60.20
Δ = 53°12'08"
D = 550.00
Ls = 300.00
T = 100.29
P = 151.10
Ys = 7.85
Es = 4°30'
Dc = 1009.86
Lc = 1493.96
PI = N. 630, 656.219
E = 1774, 513.638
SE = 0.054%, V = 60 MPH

LIGHTING

STATE OF TENNESSEE
DEPARTMENT OF TRANSPORTATION
BUREAU OF HIGHWAYS

PROPOSED LAYOUT
STA. 370+00 TO 384+00
SCALE 1" = 50'

REV. 3-22-83 CHANGED LEGEND
REV. 7-6-83 CHANGED WIRE SIZES
CHANGED LEGEND

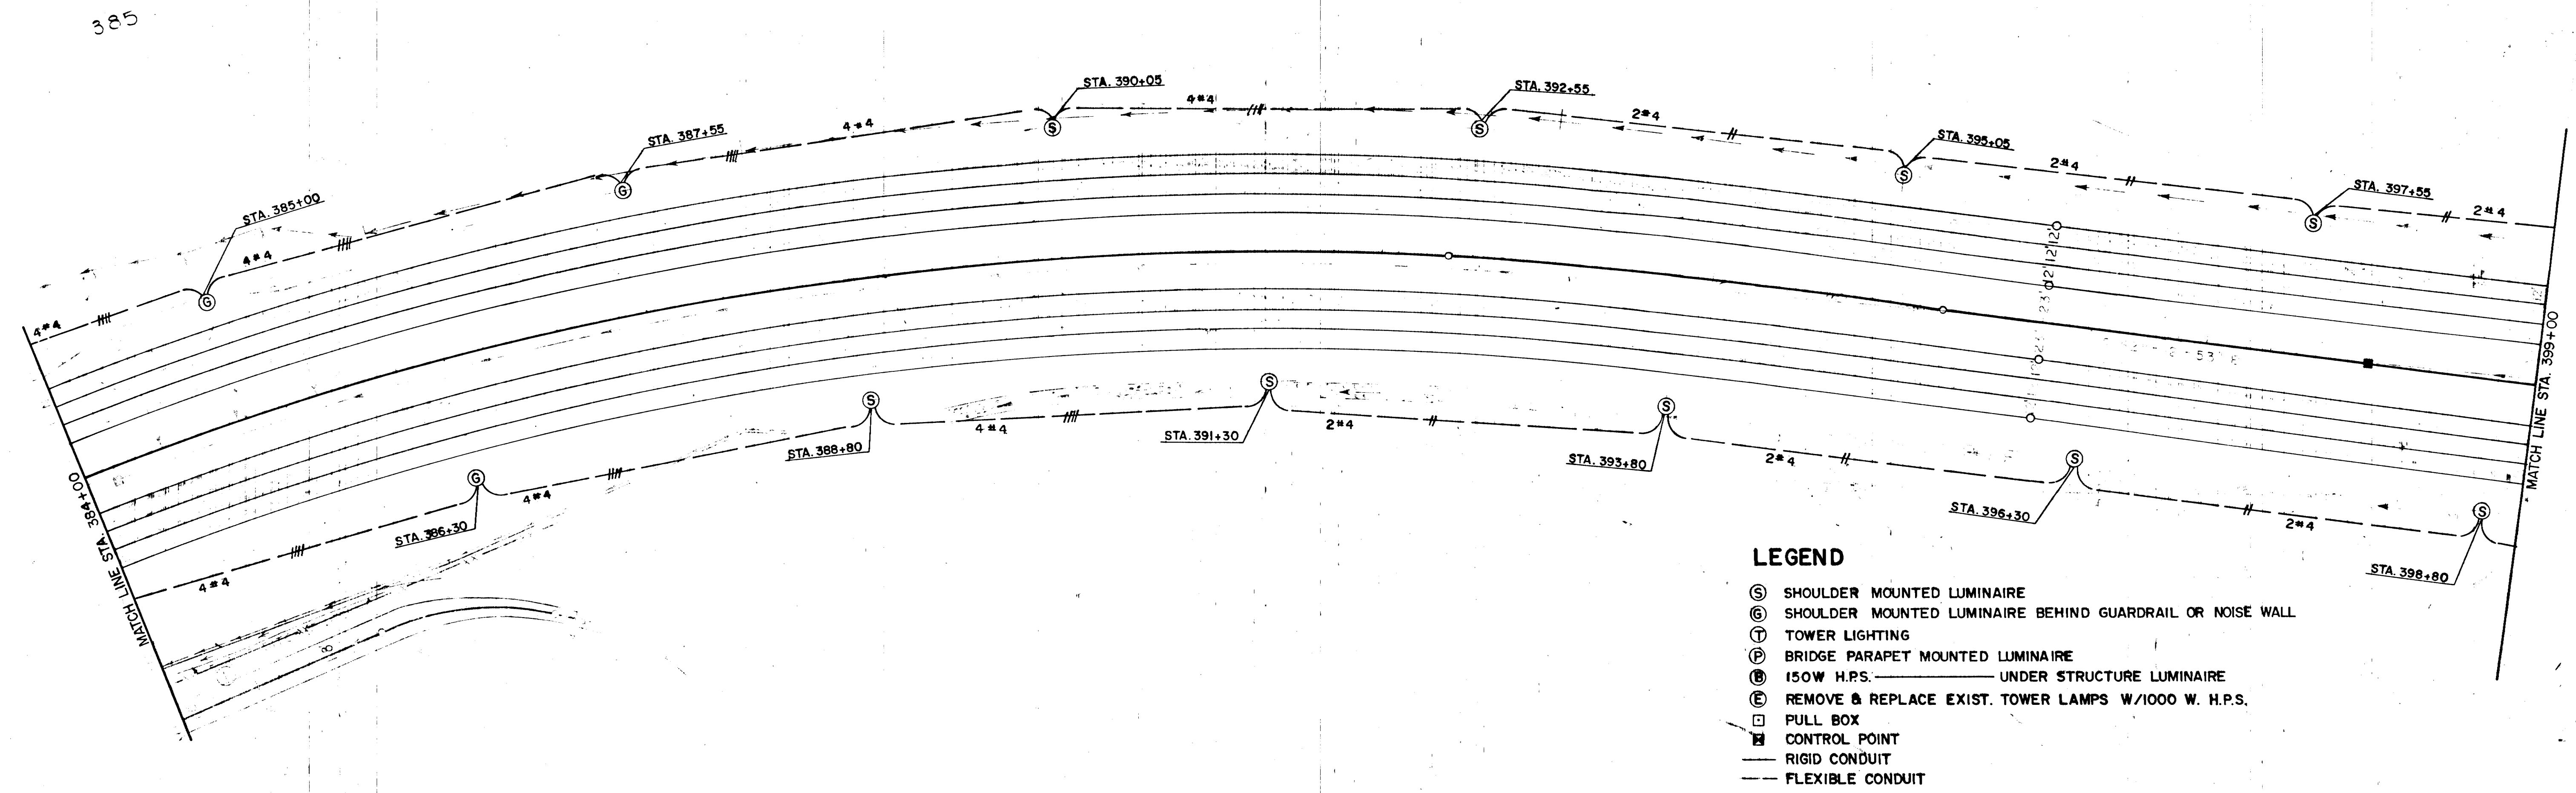

- LEGEND**
- Ⓢ SHOULDER MOUNTED LUMINAIRE
 - ⓖ SHOULDER MOUNTED LUMINAIRE BEHIND GUARDRAIL OR NOISE WALL
 - Ⓣ TOWER LIGHTING
 - Ⓟ BRIDGE PARAPET MOUNTED LUMINAIRE
 - Ⓡ 150W H.P.S. ——— UNDER STRUCTURE LUMINAIRE
 - ⓔ REMOVE & REPLACE EXIST. TOWER LAMPS W/1000 W. H.P.S.
 - ▢ PULL BOX
 - ▣ CONTROL POINT
 - RIGID CONDUIT
 - - - FLEXIBLE CONDUIT

LIGHTING

STATE OF TENNESSEE
DEPARTMENT OF TRANSPORTATION
BUREAU OF HIGHWAYS

PROPOSED LAYOUT
STA. 384+00 TO 399+00
SCALE 1" = 50'

STATE OF TENNESSEE
DEPARTMENT OF TRANSPORTATION
BUREAU OF HIGHWAYS

STA. 399+00 TO 413+00

SCALE 1"=50'




332

LEGEND



- ⑤ SHOULDER MOUNTED LUMINAIRE
- ⑥ SHOULDER MOUNTED LUMINAIRE BEHIND GUARDRAIL OR NOISE WALL
- ⑦ TOWER LIGHTING
- ⑧ BRIDGE PARAPET MOUNTED LUMINAIRE
- ⑨ 150 W H.P.S. UNDER STRUCTURE LUMINAIRE
- ⑩ SHOULDER MOUNTED LUMINAIRE (NOLENSVILLE ROAD, 35' MT. HT.)
- ⑪ GUARDRAIL OR NOISE WALL MOUNTED LUMINAIRE (NOLENSVILLE ROAD, 35' MT. HT.)
- ⑫ BRIDGE PARAPET MOUNTED LUMINAIRE (NOLENSVILLE ROAD, 250 WATT.)
- ⑬ REMOVE & REPLACE EXIST. TOWER LAMPS W/1000 W. H.P.S.
- ⑭ PULL BOX
- ⑮ CONTROL POINT
- RIGID CONDUIT
- - - FLEXIBLE CONDUIT
- ① 1" GALV. CONDUIT APPLIED TO BRIDGE FOR STRUCTURE LIGHTING INSTALLED BY OTHERS (N.I.C.)
- ② CURB & GUTTER MOUNTED LUMINAIRE

TYPE YEAR PROJECT NO. 5-11 NC
PAVING 83 I-440-4(55)211 96
REV. 1-24-83: FIXTURE LOCATIONS CHANGED.
REV. 3-22-83: CHANGED LEGEND 8
LUMINAIRE AT STA. 5+80 FROM ⑩ TO ⑪.
REV. 7-6-83: CHANGED WIRE SIZES.
CHANGED LEGEND. CHANGED FIXTURE
FROM "NS" TO "P" STA. 16+25 & ADDED
NOTE.

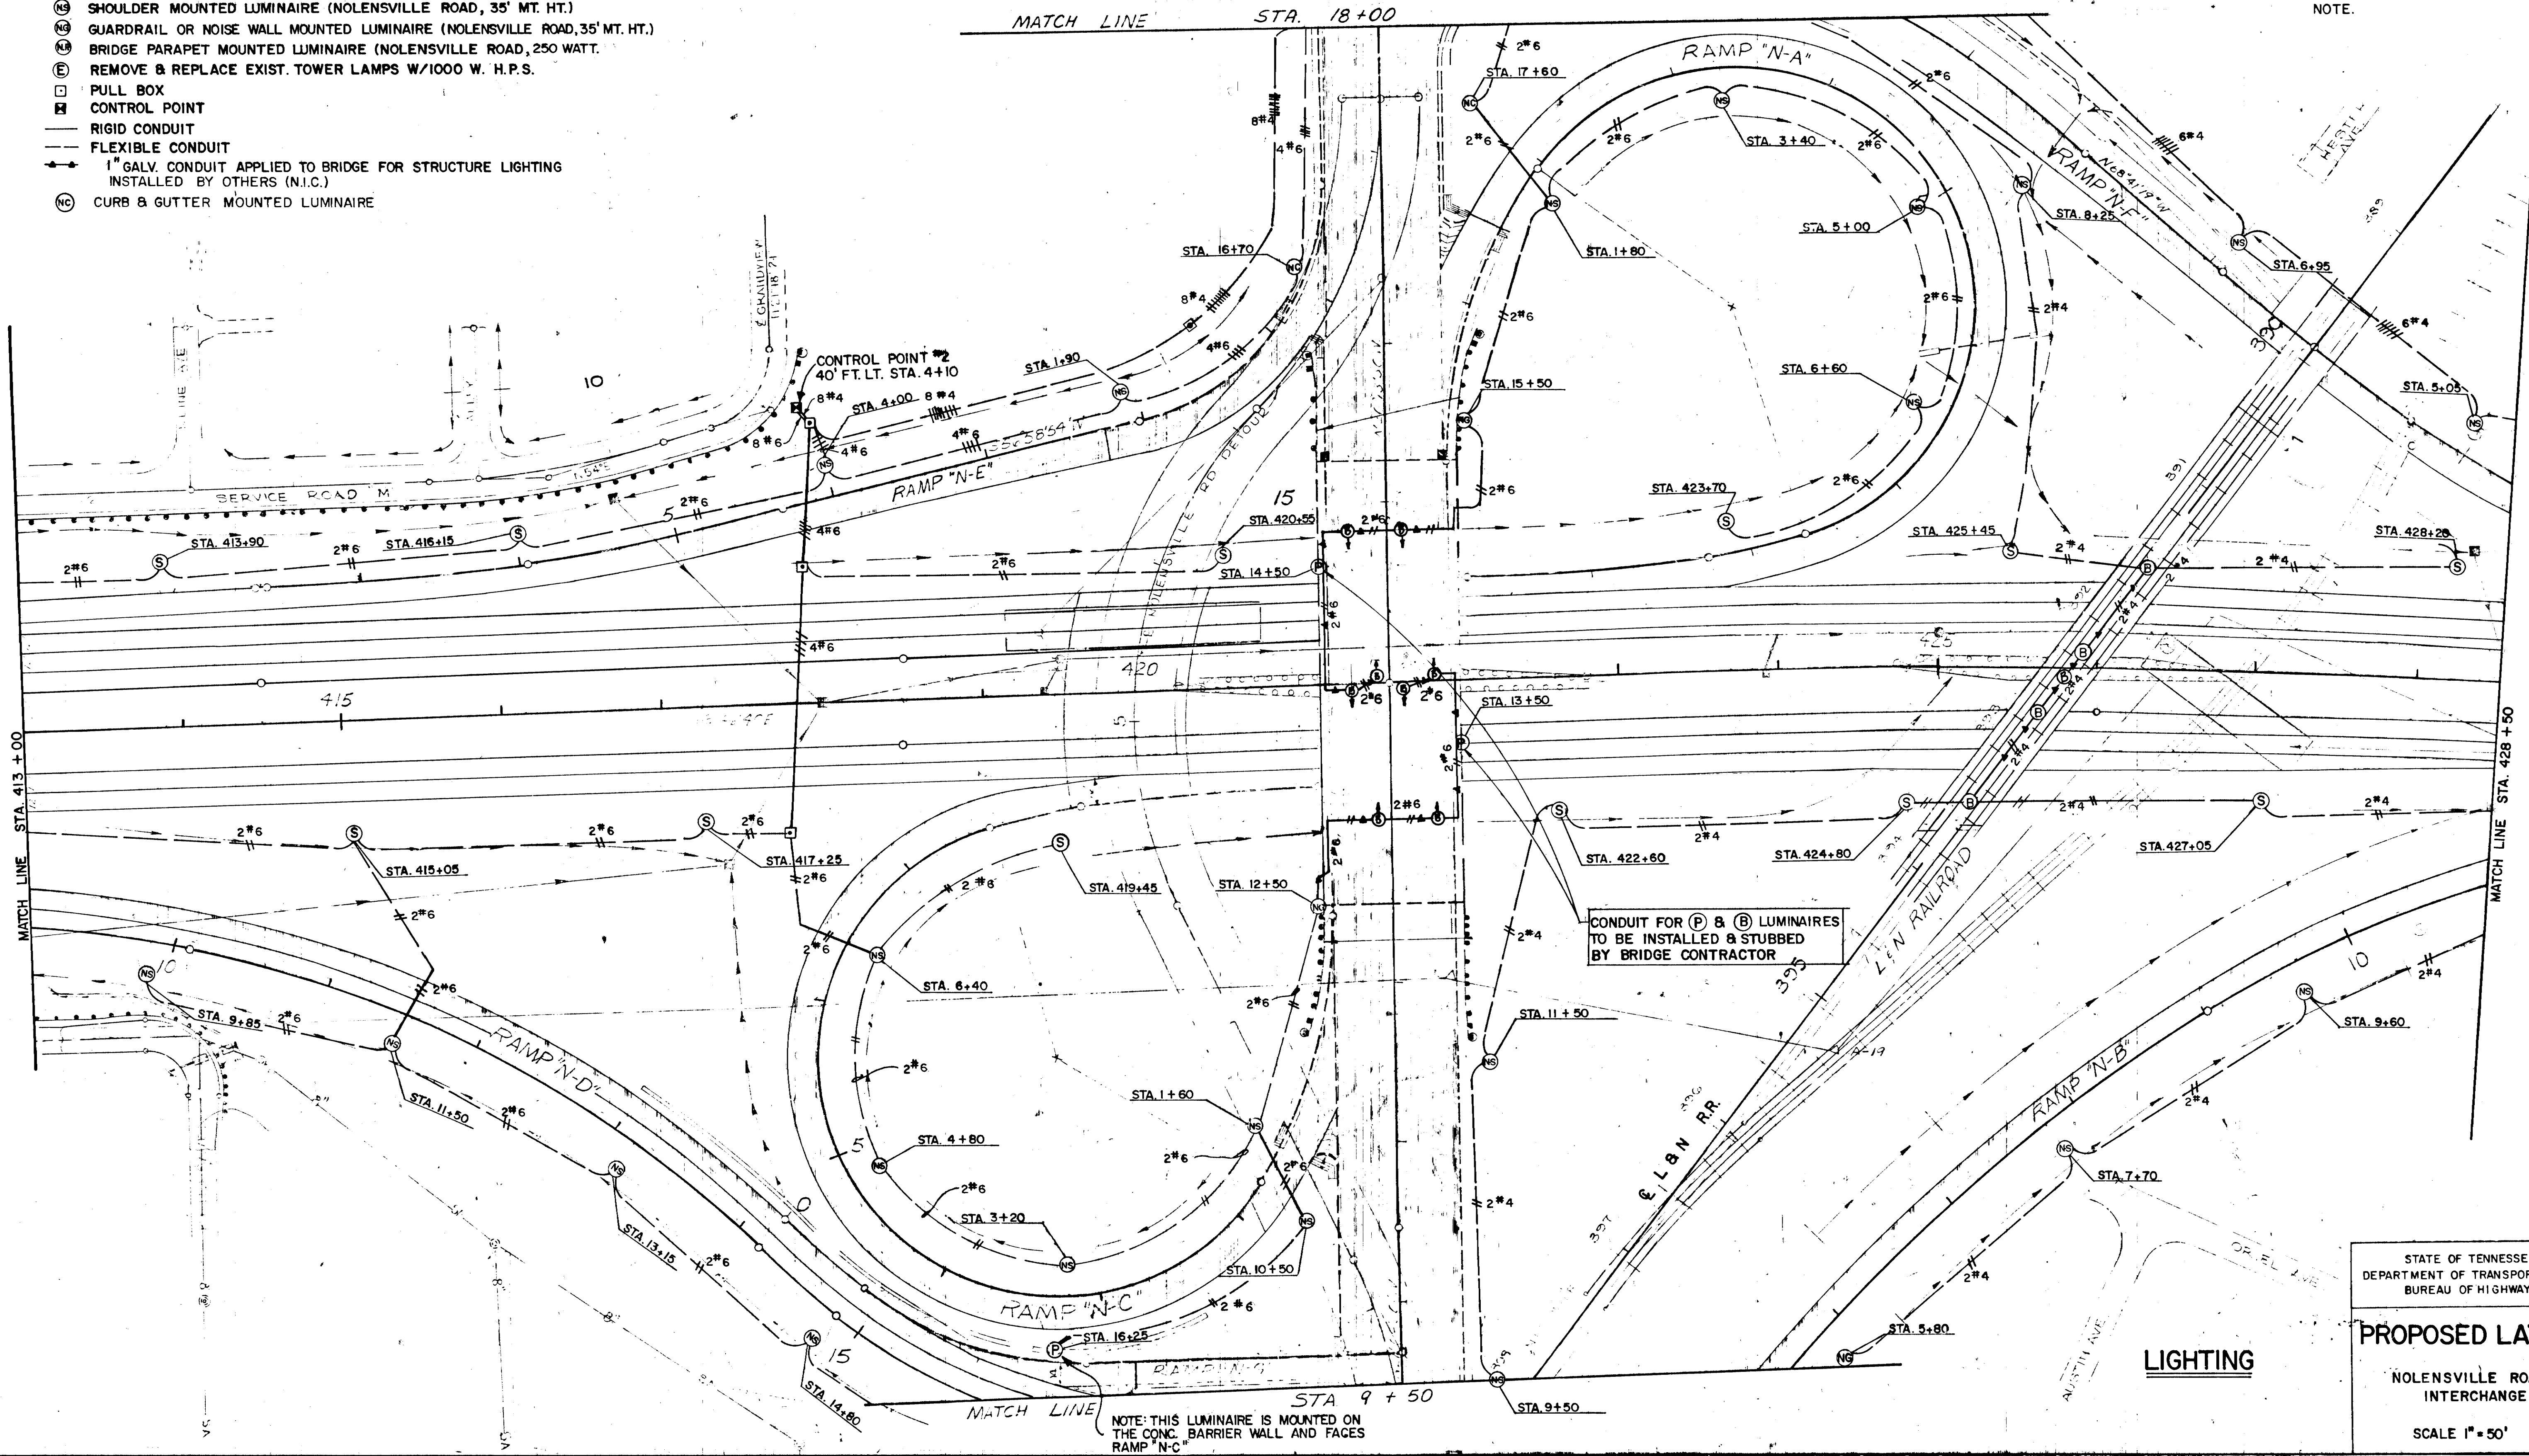

STATE OF TENNESSEE
DEPARTMENT OF TRANSPORTATION
BUREAU OF HIGHWAYS
PROPOSED LAYOUT
NOLENSVILLE ROAD
INTERCHANGE
SCALE 1" = 50'

REV. 3-22-83 CHANGED LEGEND & LUMINAIRE AT STA. 3+90 FROM NS TO NG.
REV. 7-6-83 CHANGED WIRE SIZES CHANGED LEGEND

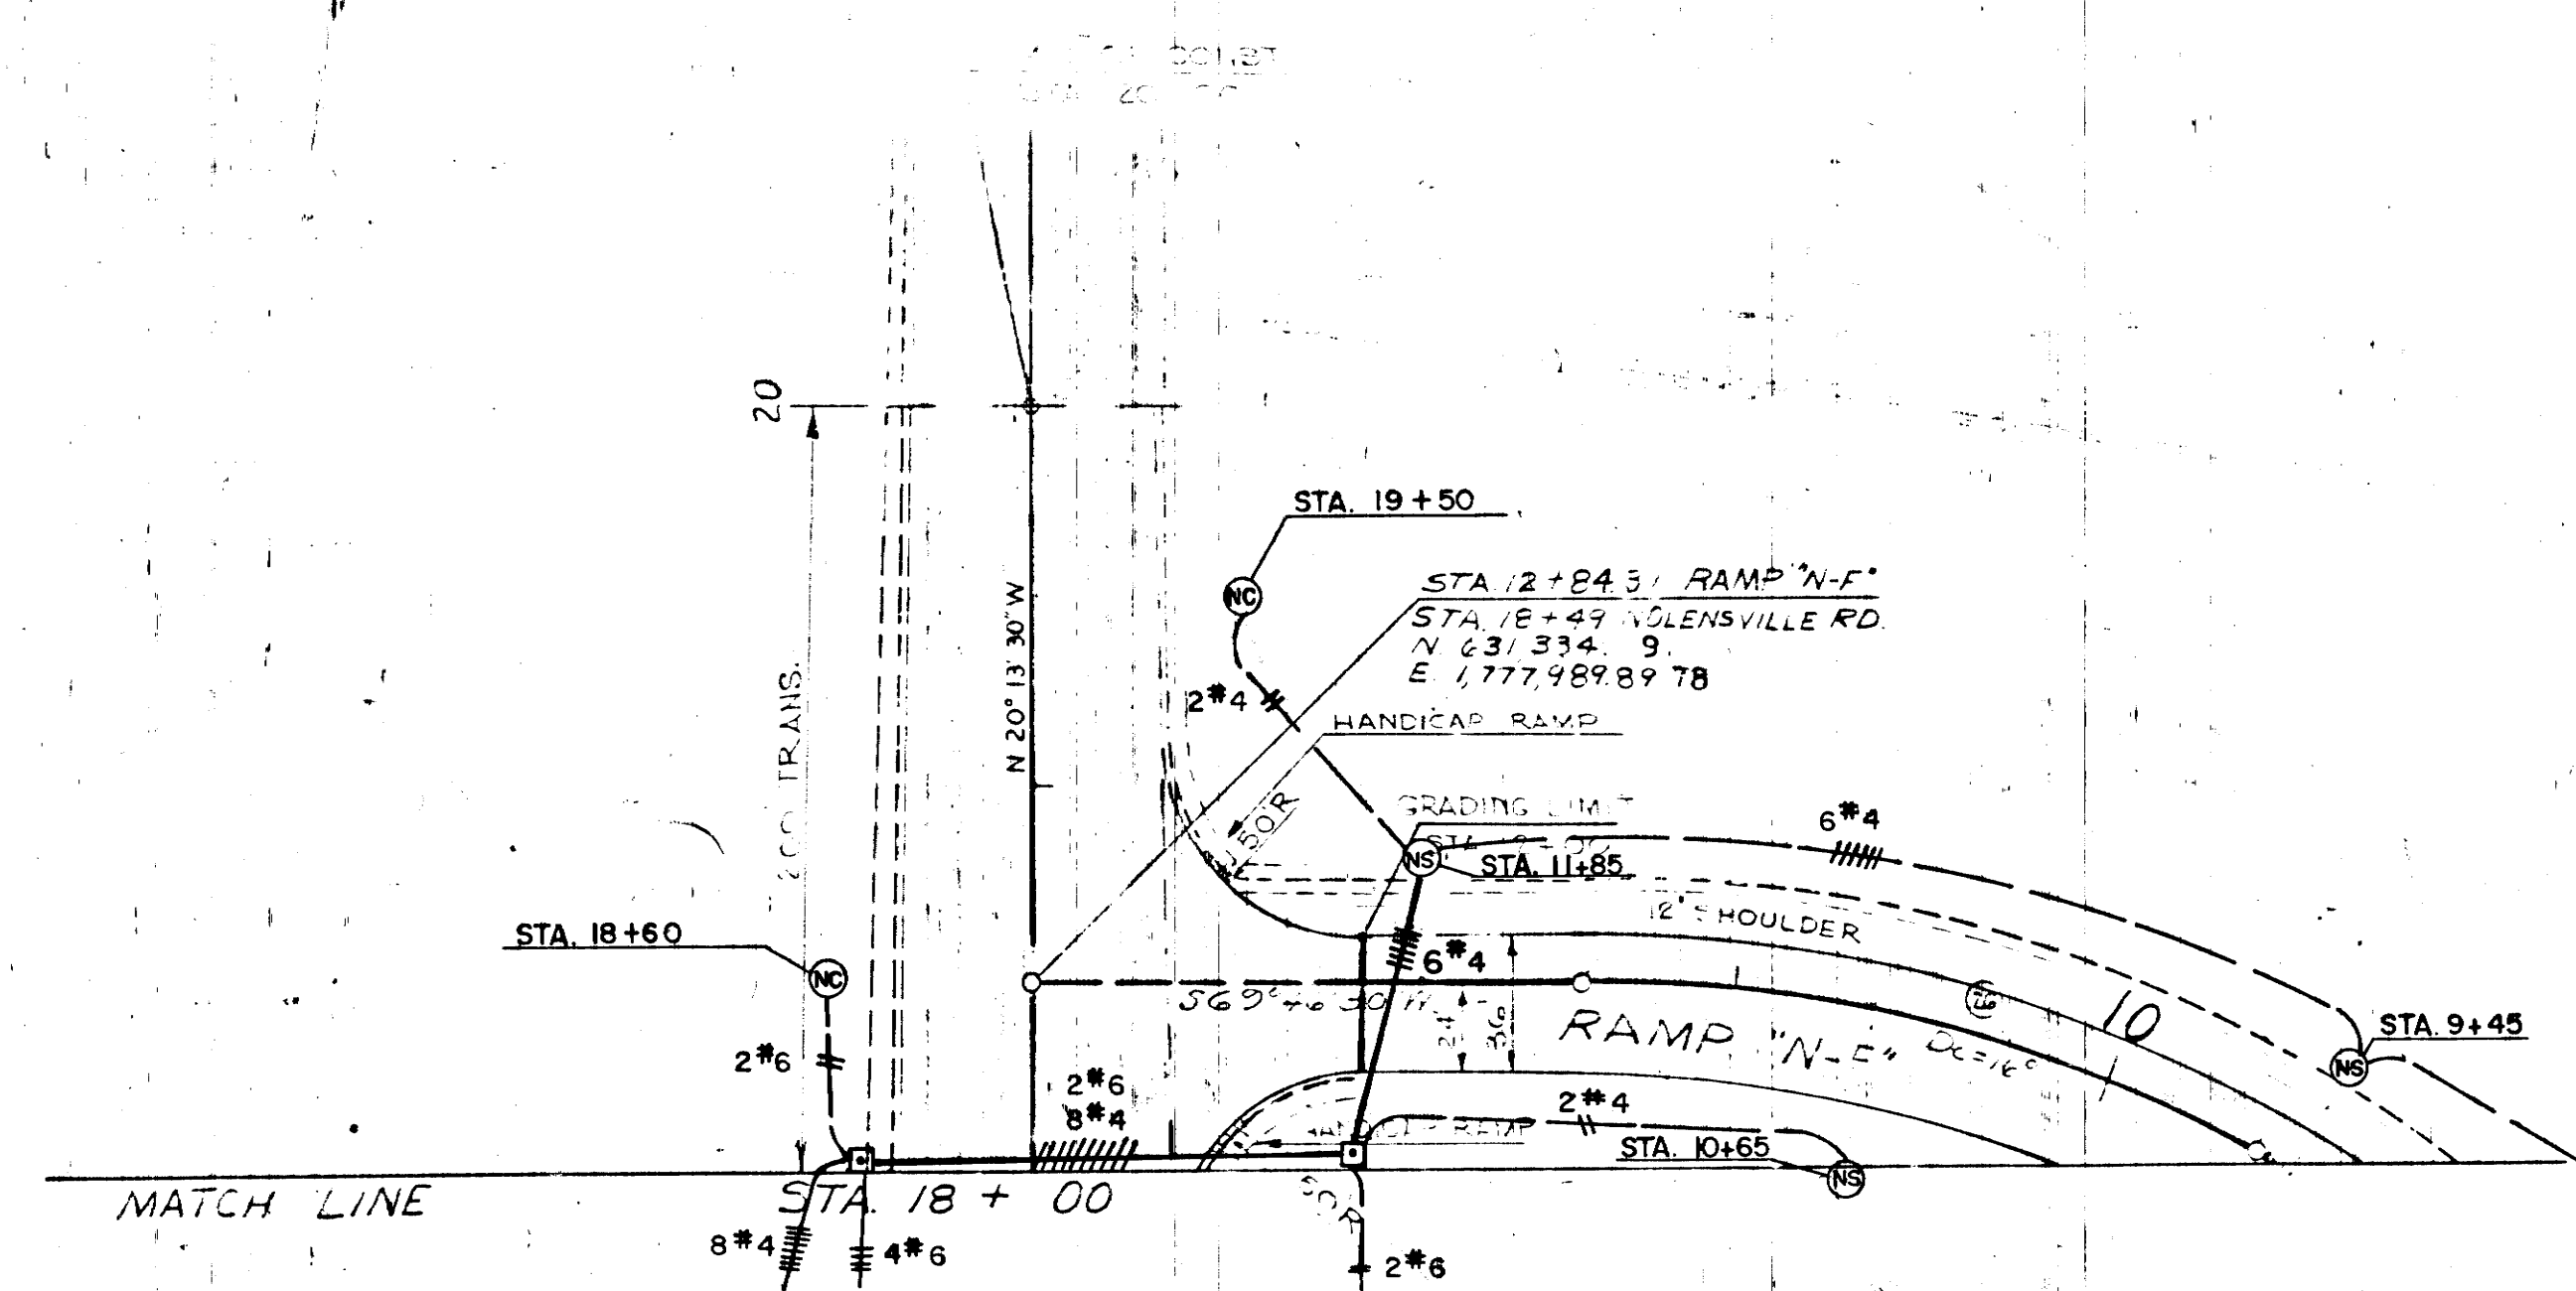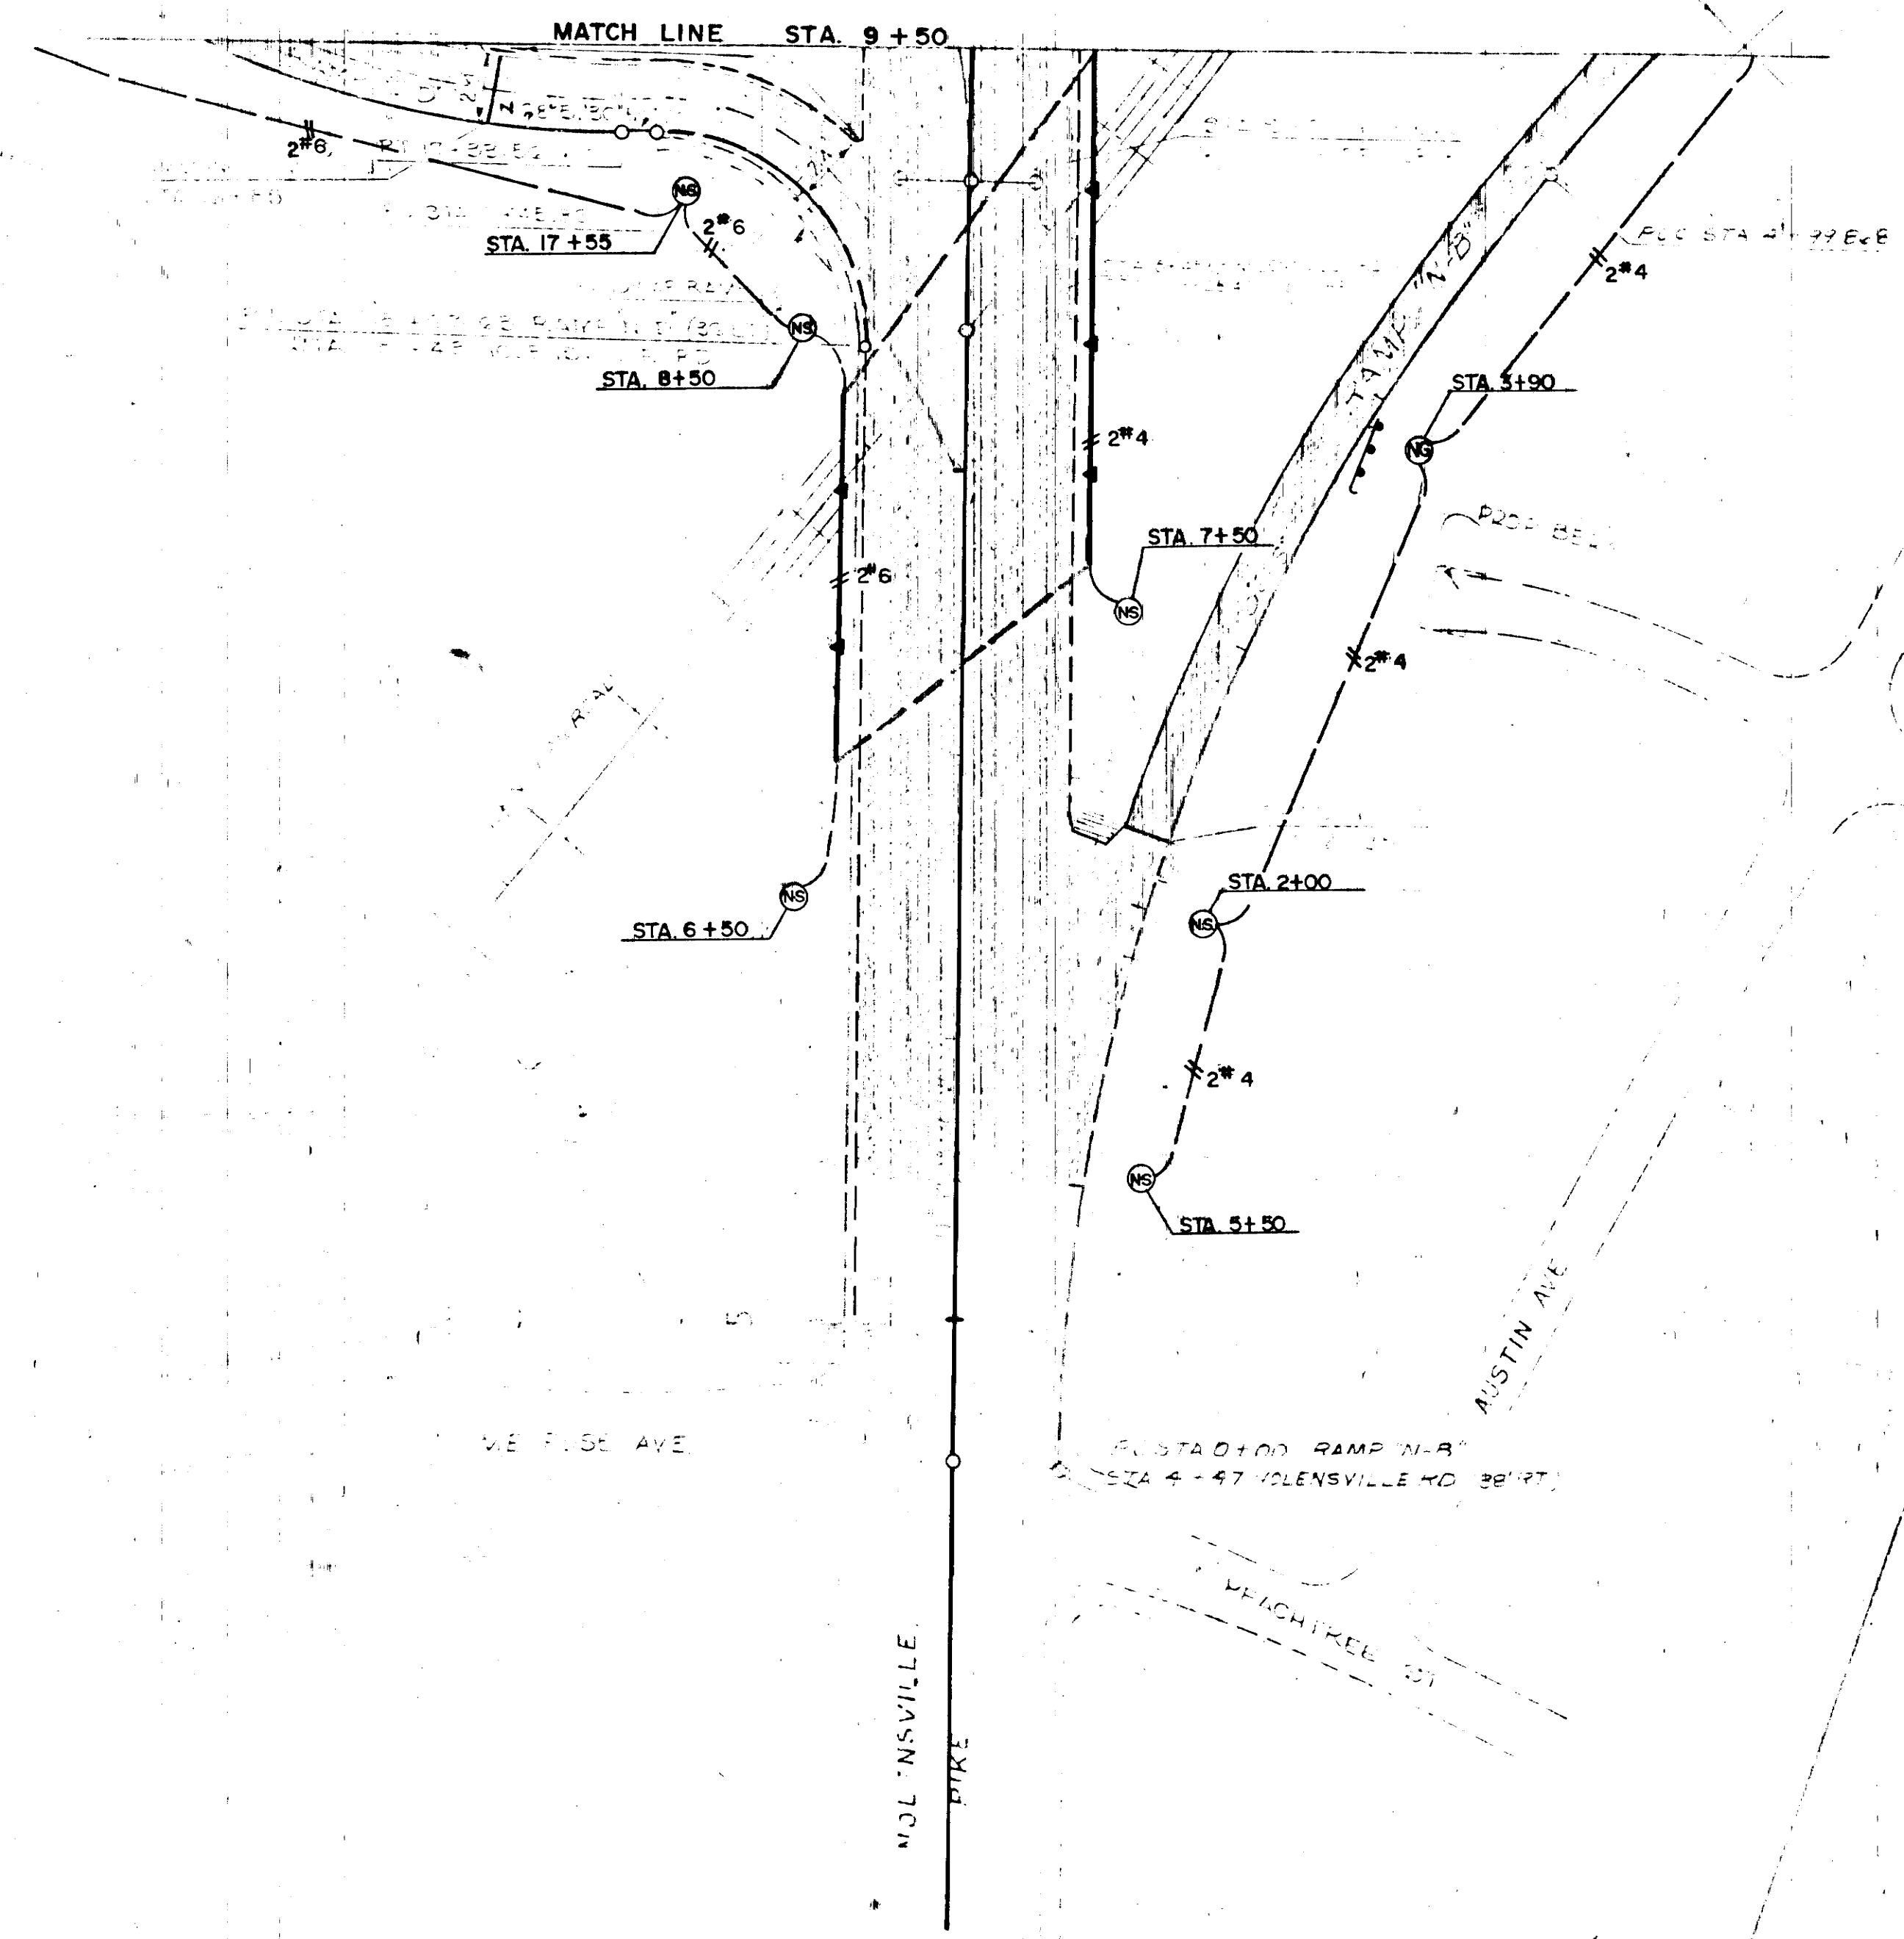

- LEGEND**
- ⑤ SHOULDER MOUNTED LUMINAIRE
 - ⑥ SHOULDER MOUNTED LUMINAIRE BEHIND GUARDRAIL OR NOISE WALL
 - ⑦ TOWER LIGHTING
 - ⑧ BRIDGE PARAPET MOUNTED LUMINAIRE
 - ⑨ 150W H.P.S. UNDER STRUCTURE LUMINAIRE
 - ⑩ SHOULDER MOUNTED LUMINAIRE (NOLNSVILLE ROAD, 35' MT. HT.)
 - ⑪ GUARDRAIL OR NOISE WALL MOUNTED LUMINAIRE (NOLNSVILLE ROAD 35' MT. HT.)
 - ⑫ BRIDGE PARAPET MOUNTED LUMINAIRE (NOLNSVILLE ROAD, 250 WATT.)
 - ⑬ REMOVE & REPLACE EXIST. TOWER LAMPS W/1000 W. H.P.S.
 - ⑭ PULL BOX
 - ⑮ CONTROL POINT
 - RIGID CONDUIT
 - - - FLEXIBLE CONDUIT
 - 1" GALV. CONDUIT INSTALLED BY OTHERS (N.I.C.)
 - ⑯ CURB & GUTTER MOUNTED LUMINAIRE


LIGHTING

STATE OF TENNESSEE
DEPARTMENT OF TRANSPORTATION
BUREAU OF HIGHWAYS

PROPOSED LAYOUT

NOLANSVILLE ROAD
INTERCHANGE

SCALE 1"=50'

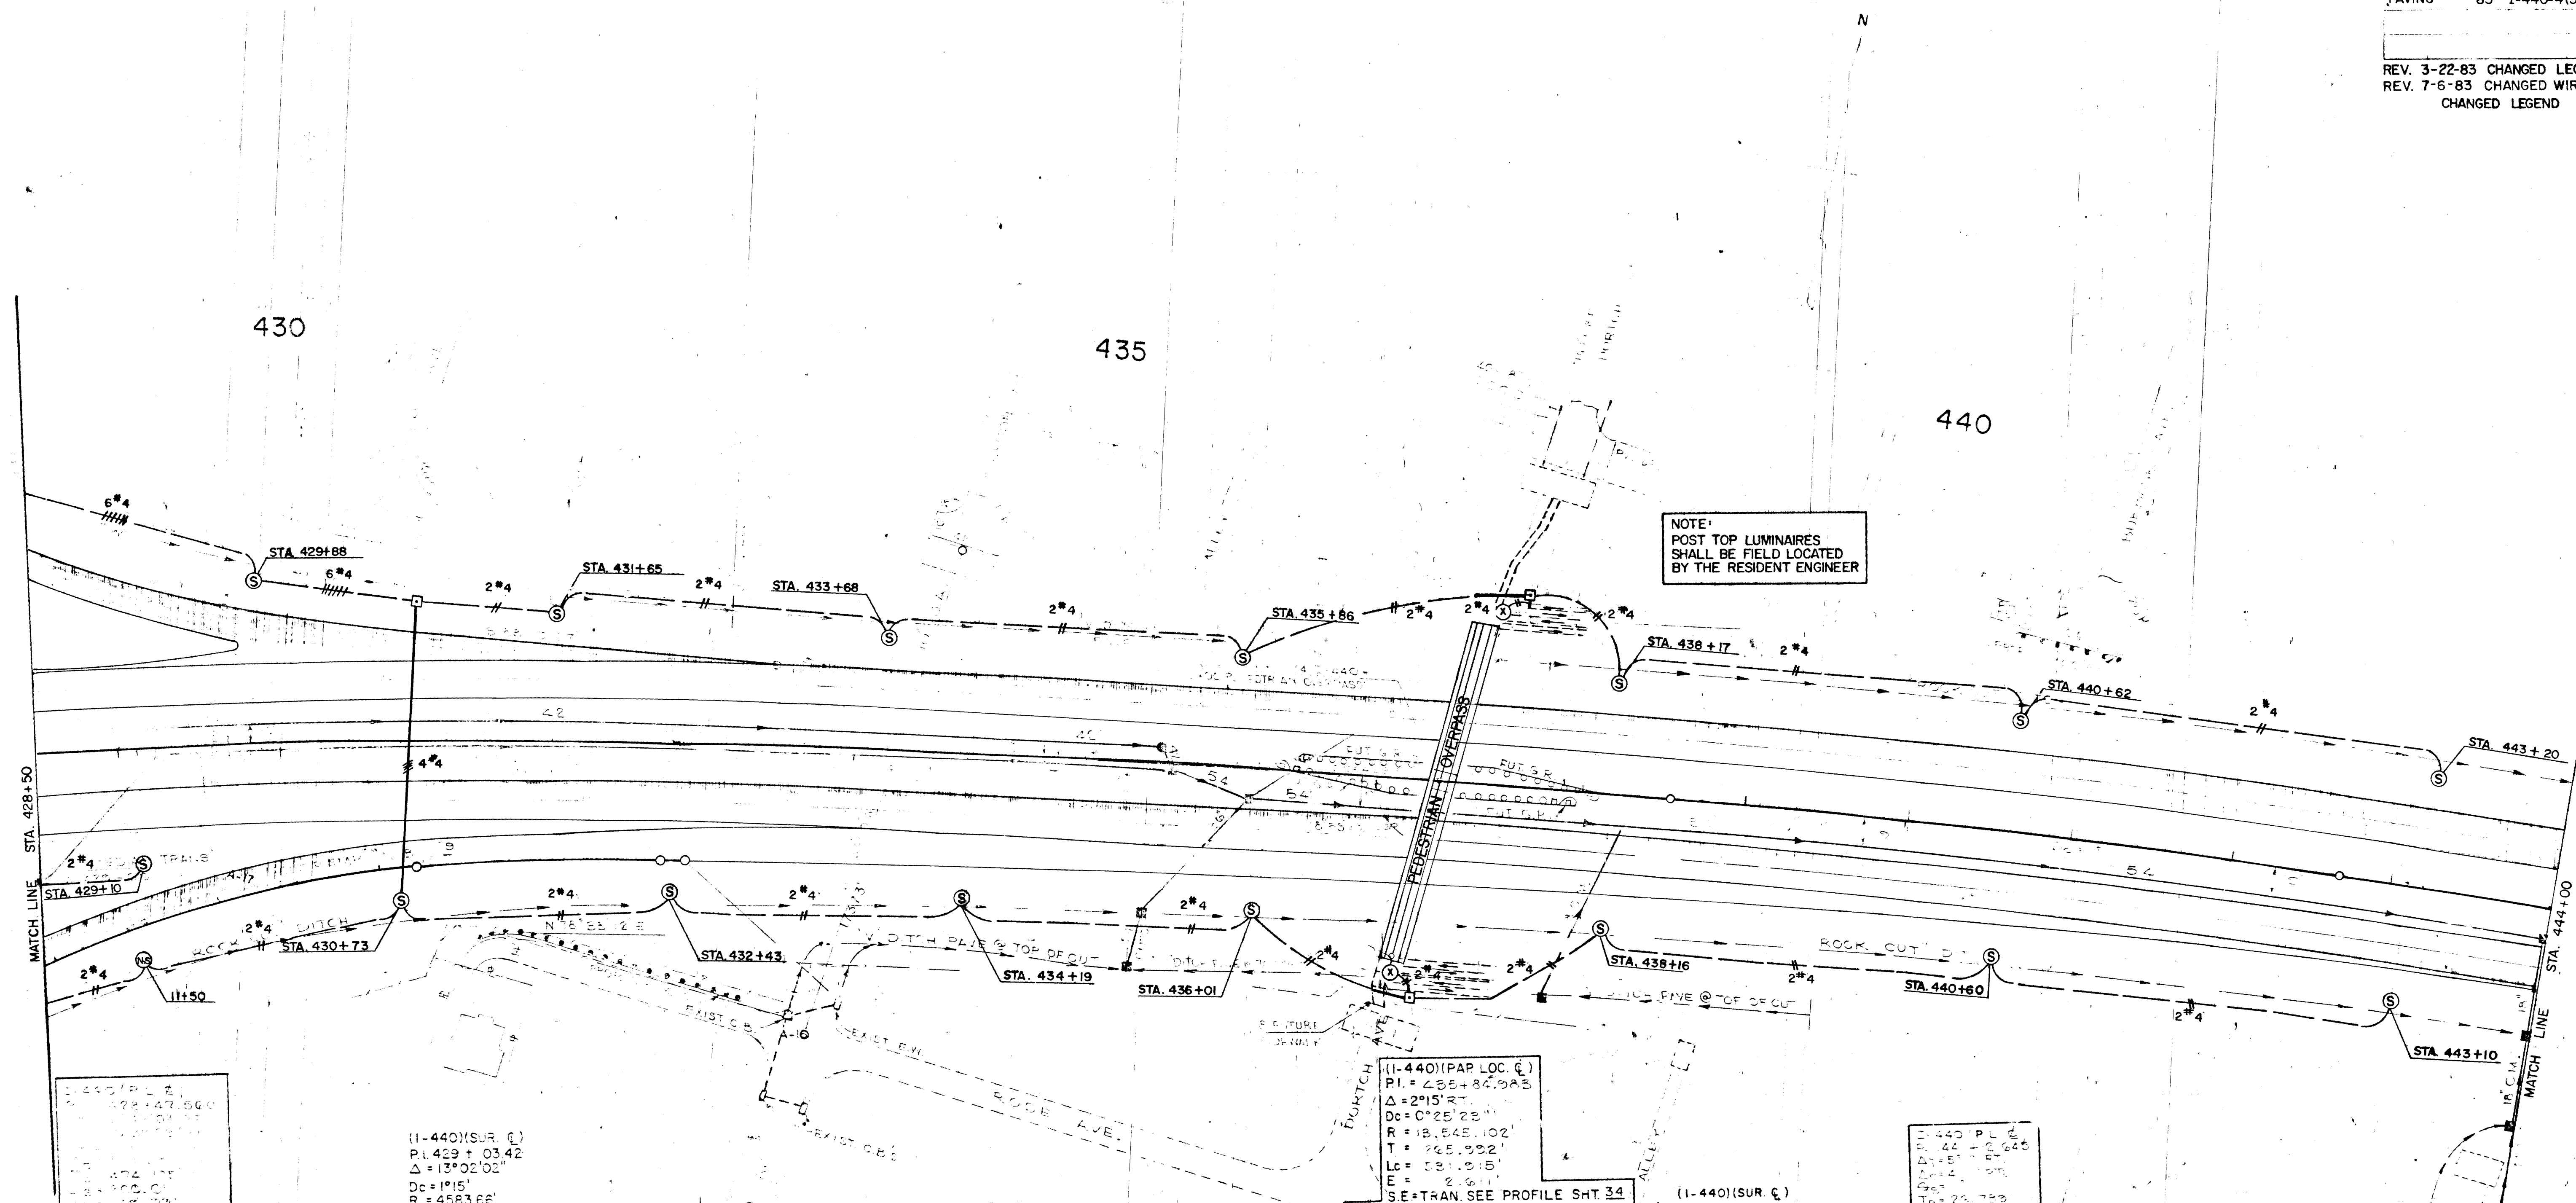

NOTE:
 POST TOP LUMINAIRES
 SHALL BE FIELD LOCATED
 BY THE RESIDENT ENGINEER

(I-440) (P.L. 1)
 P.I. = 429+03.42
 $\Delta = 13^{\circ}02'02''$
 D.C. = 1915'
 R = 4583.66'
 T = 523.62'
 L.C. = 1042.71'
 E = 29.81'
 S.E. =
 N = 631,171.533
 E = 1,778,845.478

(I-440) (SUR. 1)
 P.I. = 429+03.42
 $\Delta = 13^{\circ}02'02''$
 D.C. = 1915'
 R = 4583.66'
 T = 523.62'
 L.C. = 1042.71'
 E = 29.81'
 S.E. =
 N = 631,171.533
 E = 1,778,845.478

(I-440) (PAP. LOC. 1)
 P.I. = 435+84.983
 $\Delta = 2^{\circ}15'27''$
 D.C. = 0'25'23"
 R = 18,545.102'
 T = 265.992'
 L.C. = 581.915'
 E = 2.611'
 S.E. = TRAN. SEE PROFILE SHT. 34
 N = 221,272.718
 E = 222,524.114

(I-440) (SUR. 2)
 P.I. = 440+63.48
 $\Delta = 6^{\circ}10'$
 D.C. = 1'00'
 R = 5729.58'
 T = 308.63'
 L.C. = 616.67'
 E = 8.3'
 S.E. =
 N = 631,337.08
 E = 1,779,998.235


(I-440) (P.L. 2)
 P.I. = 440+63.48
 $\Delta = 6^{\circ}10'$
 D.C. = 1'00'
 R = 5729.58'
 T = 308.63'
 L.C. = 616.67'
 E = 8.3'
 S.E. =
 N = 631,337.08
 E = 1,779,998.235

- LEGEND**
- ⑤ SHOULDER MOUNTED LUMINAIRE
 - ⑥ SHOULDER MOUNTED LUMINAIRE BEHIND GUARDRAIL OR NOISE WALL
 - ⑦ TOWER LIGHTING
 - ⑧ BRIDGE PARAPET MOUNTED LUMINAIRE
 - ⑨ 150W H.P.S. UNDER STRUCTURE LUMINAIRE
 - ⑩ SHOULDER MOUNTED LUMINAIRE (NOLENSVILLE ROAD, 35' MT. HT.)
 - ⑪ GUARDRAIL OR NOISE WALL MOUNTED LUMINAIRE (NOLENSVILLE ROAD 35' MT. HT.)
 - ⑫ BRIDGE PARAPET MOUNTED LUMINAIRE (NOLENSVILLE ROAD, 250 WATT.)
 - PULL BOX
 - CONTROL POINT
 - RIGID CONDUIT
 - - - FLEXIBLE CONDUIT
 - ⊗ POST TOP LUMINAIRE W/150 W H.P.S.

LIGHTING

PAVING	83	I-440-4(55)211	99
--------	----	----------------	----

REV. 1-24-83: FIXTURE LOCATION CHANGED.
 REV. 3-22-83: CHANGED LEGEND & LUMINAIRE AT STA. 457+20 FROM ⑤ TO ⑥.
 REV. 7-6-83: CHANGED WIRE SIZES CHANGED LEGEND

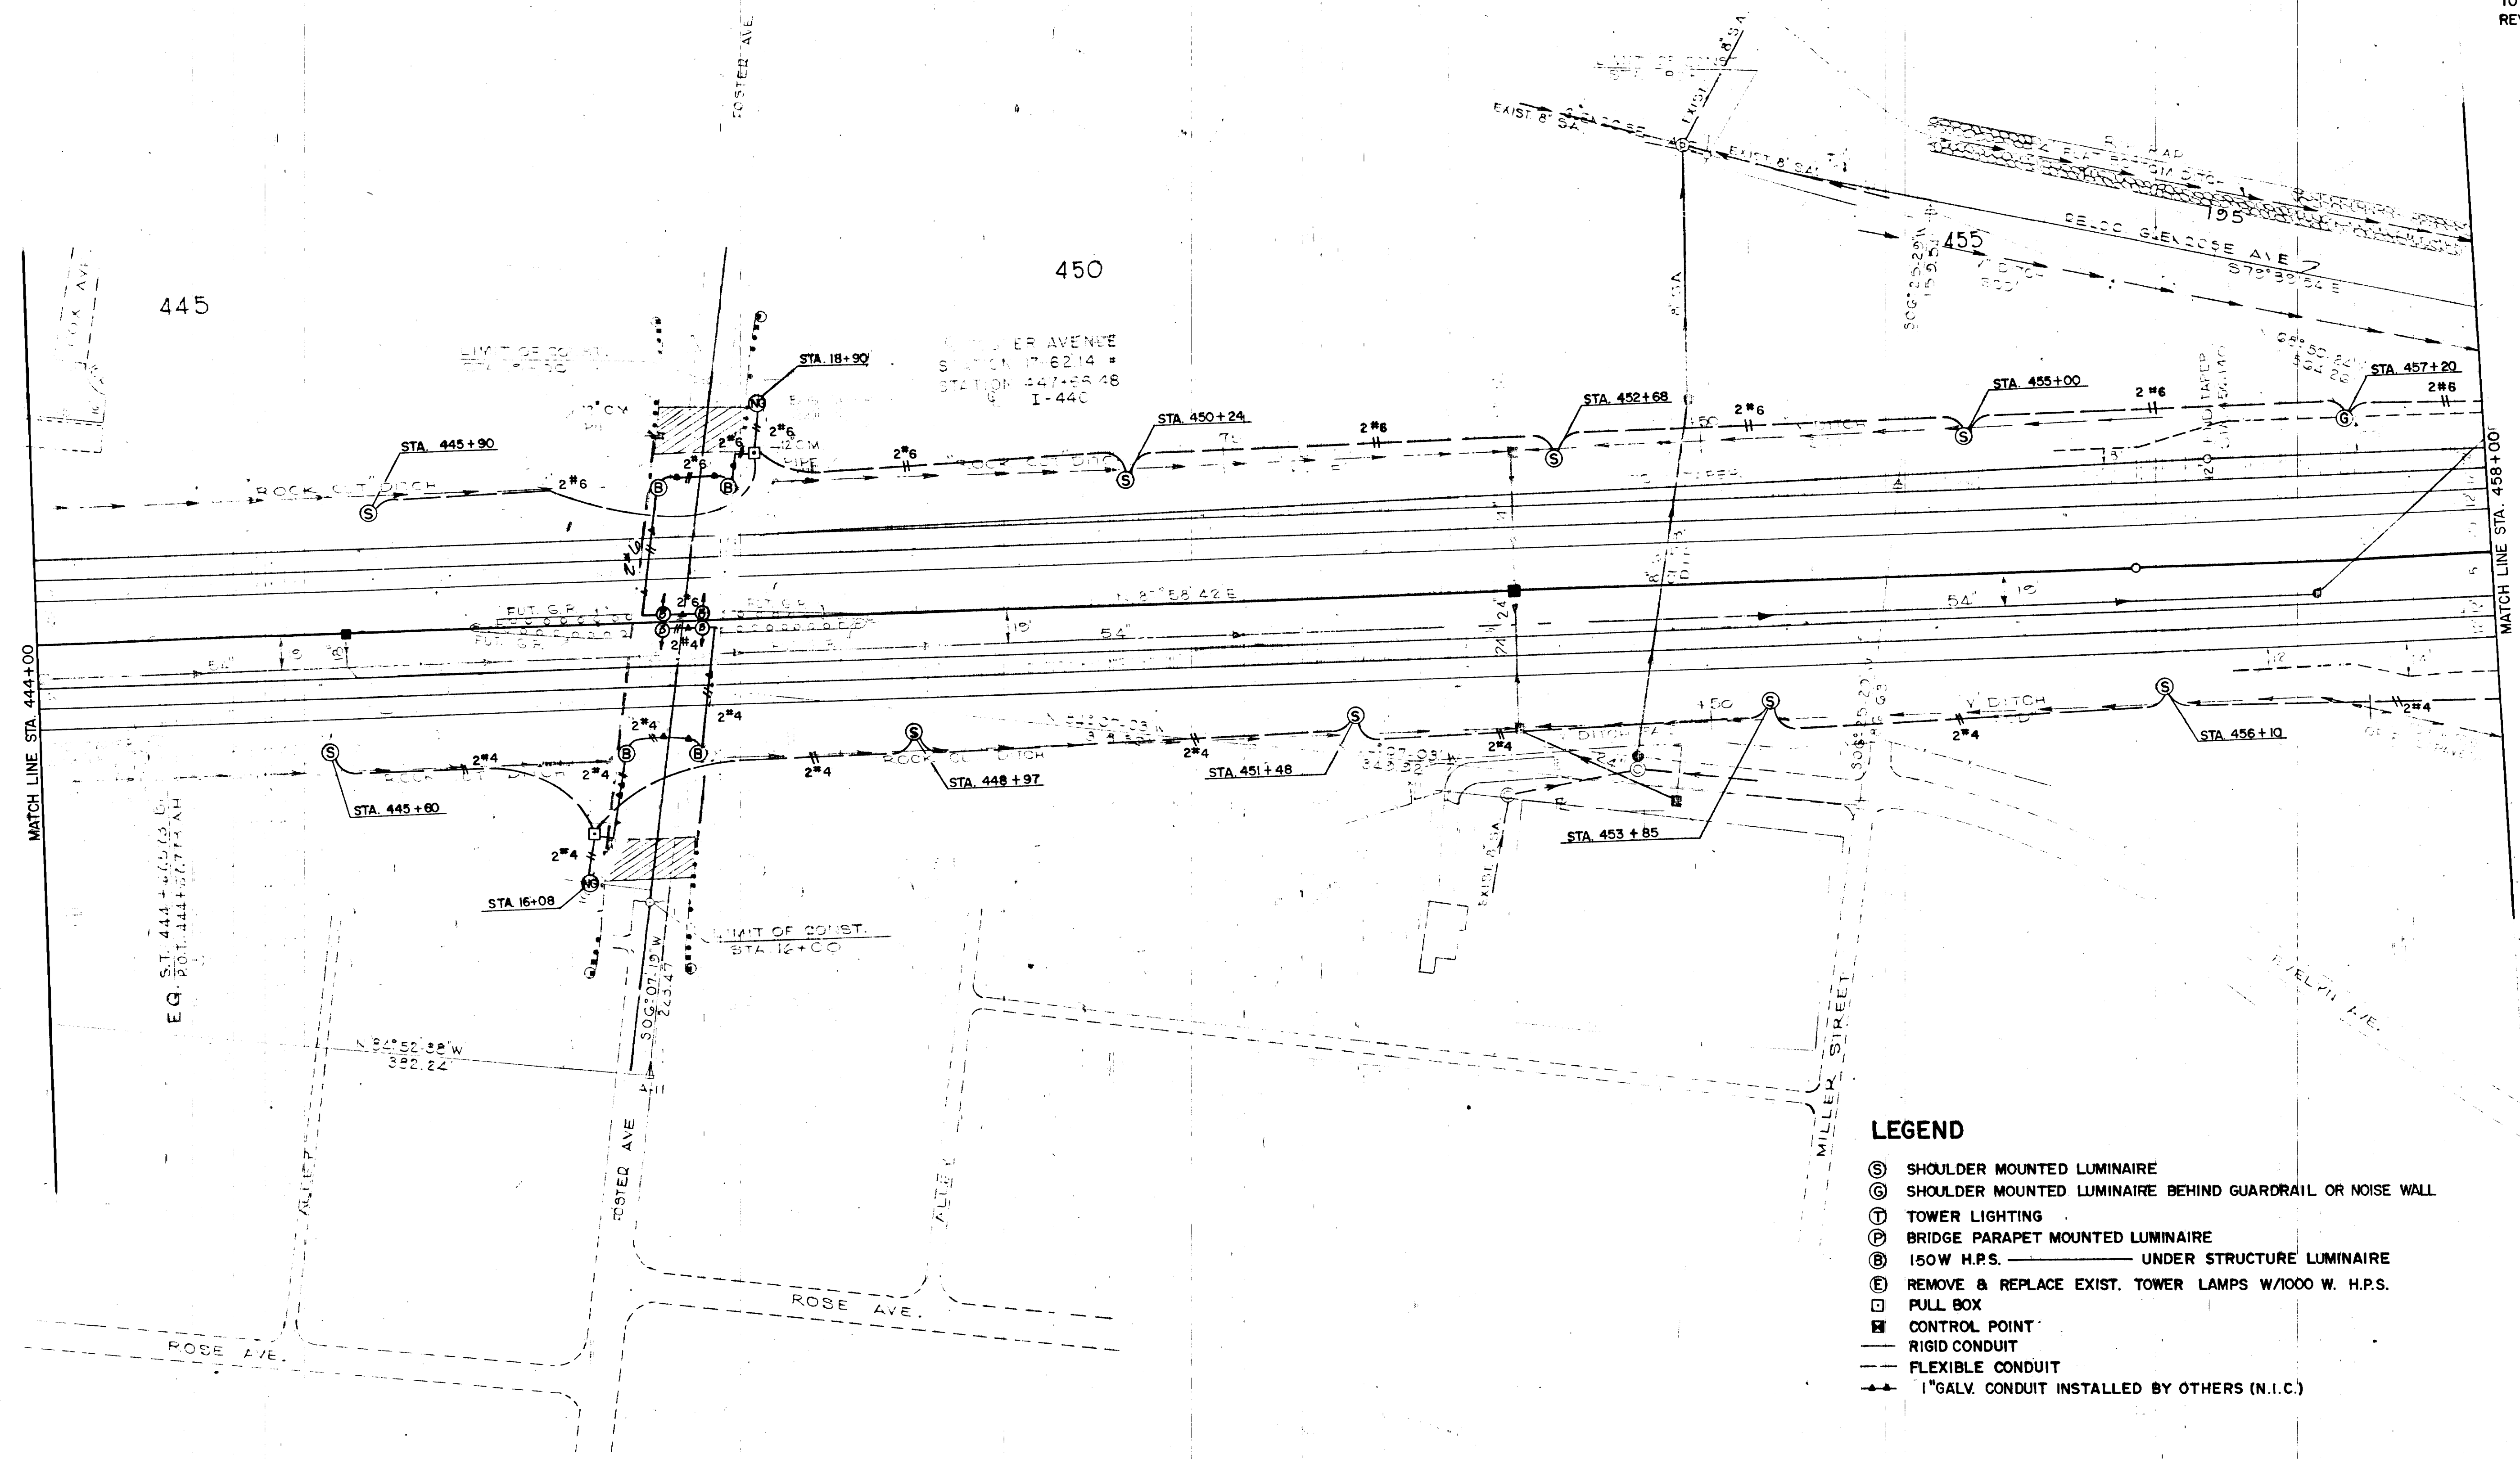

LEGEND

- ⑤ SHOULDER MOUNTED LUMINAIRE
- ⑥ SHOULDER MOUNTED LUMINAIRE BEHIND GUARDRAIL OR NOISE WALL
- ⑦ TOWER LIGHTING
- ⑧ BRIDGE PARAPET MOUNTED LUMINAIRE
- ⑨ 150W H.P.S. UNDER STRUCTURE LUMINAIRE
- ⑩ REMOVE & REPLACE EXIST. TOWER LAMPS W/1000 W. H.P.S.
- PULL BOX
- CONTROL POINT
- RIGID CONDUIT
- - - FLEXIBLE CONDUIT
- 1" GALV. CONDUIT INSTALLED BY OTHERS (N.I.C.)


LIGHTING

STATE OF TENNESSEE
 DEPARTMENT OF TRANSPORTATION
 BUREAU OF HIGHWAYS

PROPOSED LAYOUT
 STA. 444+00 TO 458+00
 SCALE 1"=50'

REV. 7-6-83 CHANGED WIRE SIZES
CHANGED LEGEND

- (S) SHOULDER MOUNTED LUMINAIRE
- (G) SHOULDER MOUNTED LUMINAIRE BEHIND GUARDRAIL OR NOISE WALL
- (T) TOWER LIGHTING
- (P) BRIDGE PARAPET MOUNTED LUMINAIRE
- (B) 150W H.P.S. _____ UNDER STRUCTURE LUMINAIRE
- (E) REMOVE & REPLACE EXIST. TOWER LAMPS W/1000 W. H.P.S.
- ☐ PULL BOX
- ☒ CONTROL POINT
- _____ RIGID CONDUIT
- FLEXIBLE CONDUIT
- 1" GALV. CONDUIT INSTALLED BY OTHERS (N.I.C.)

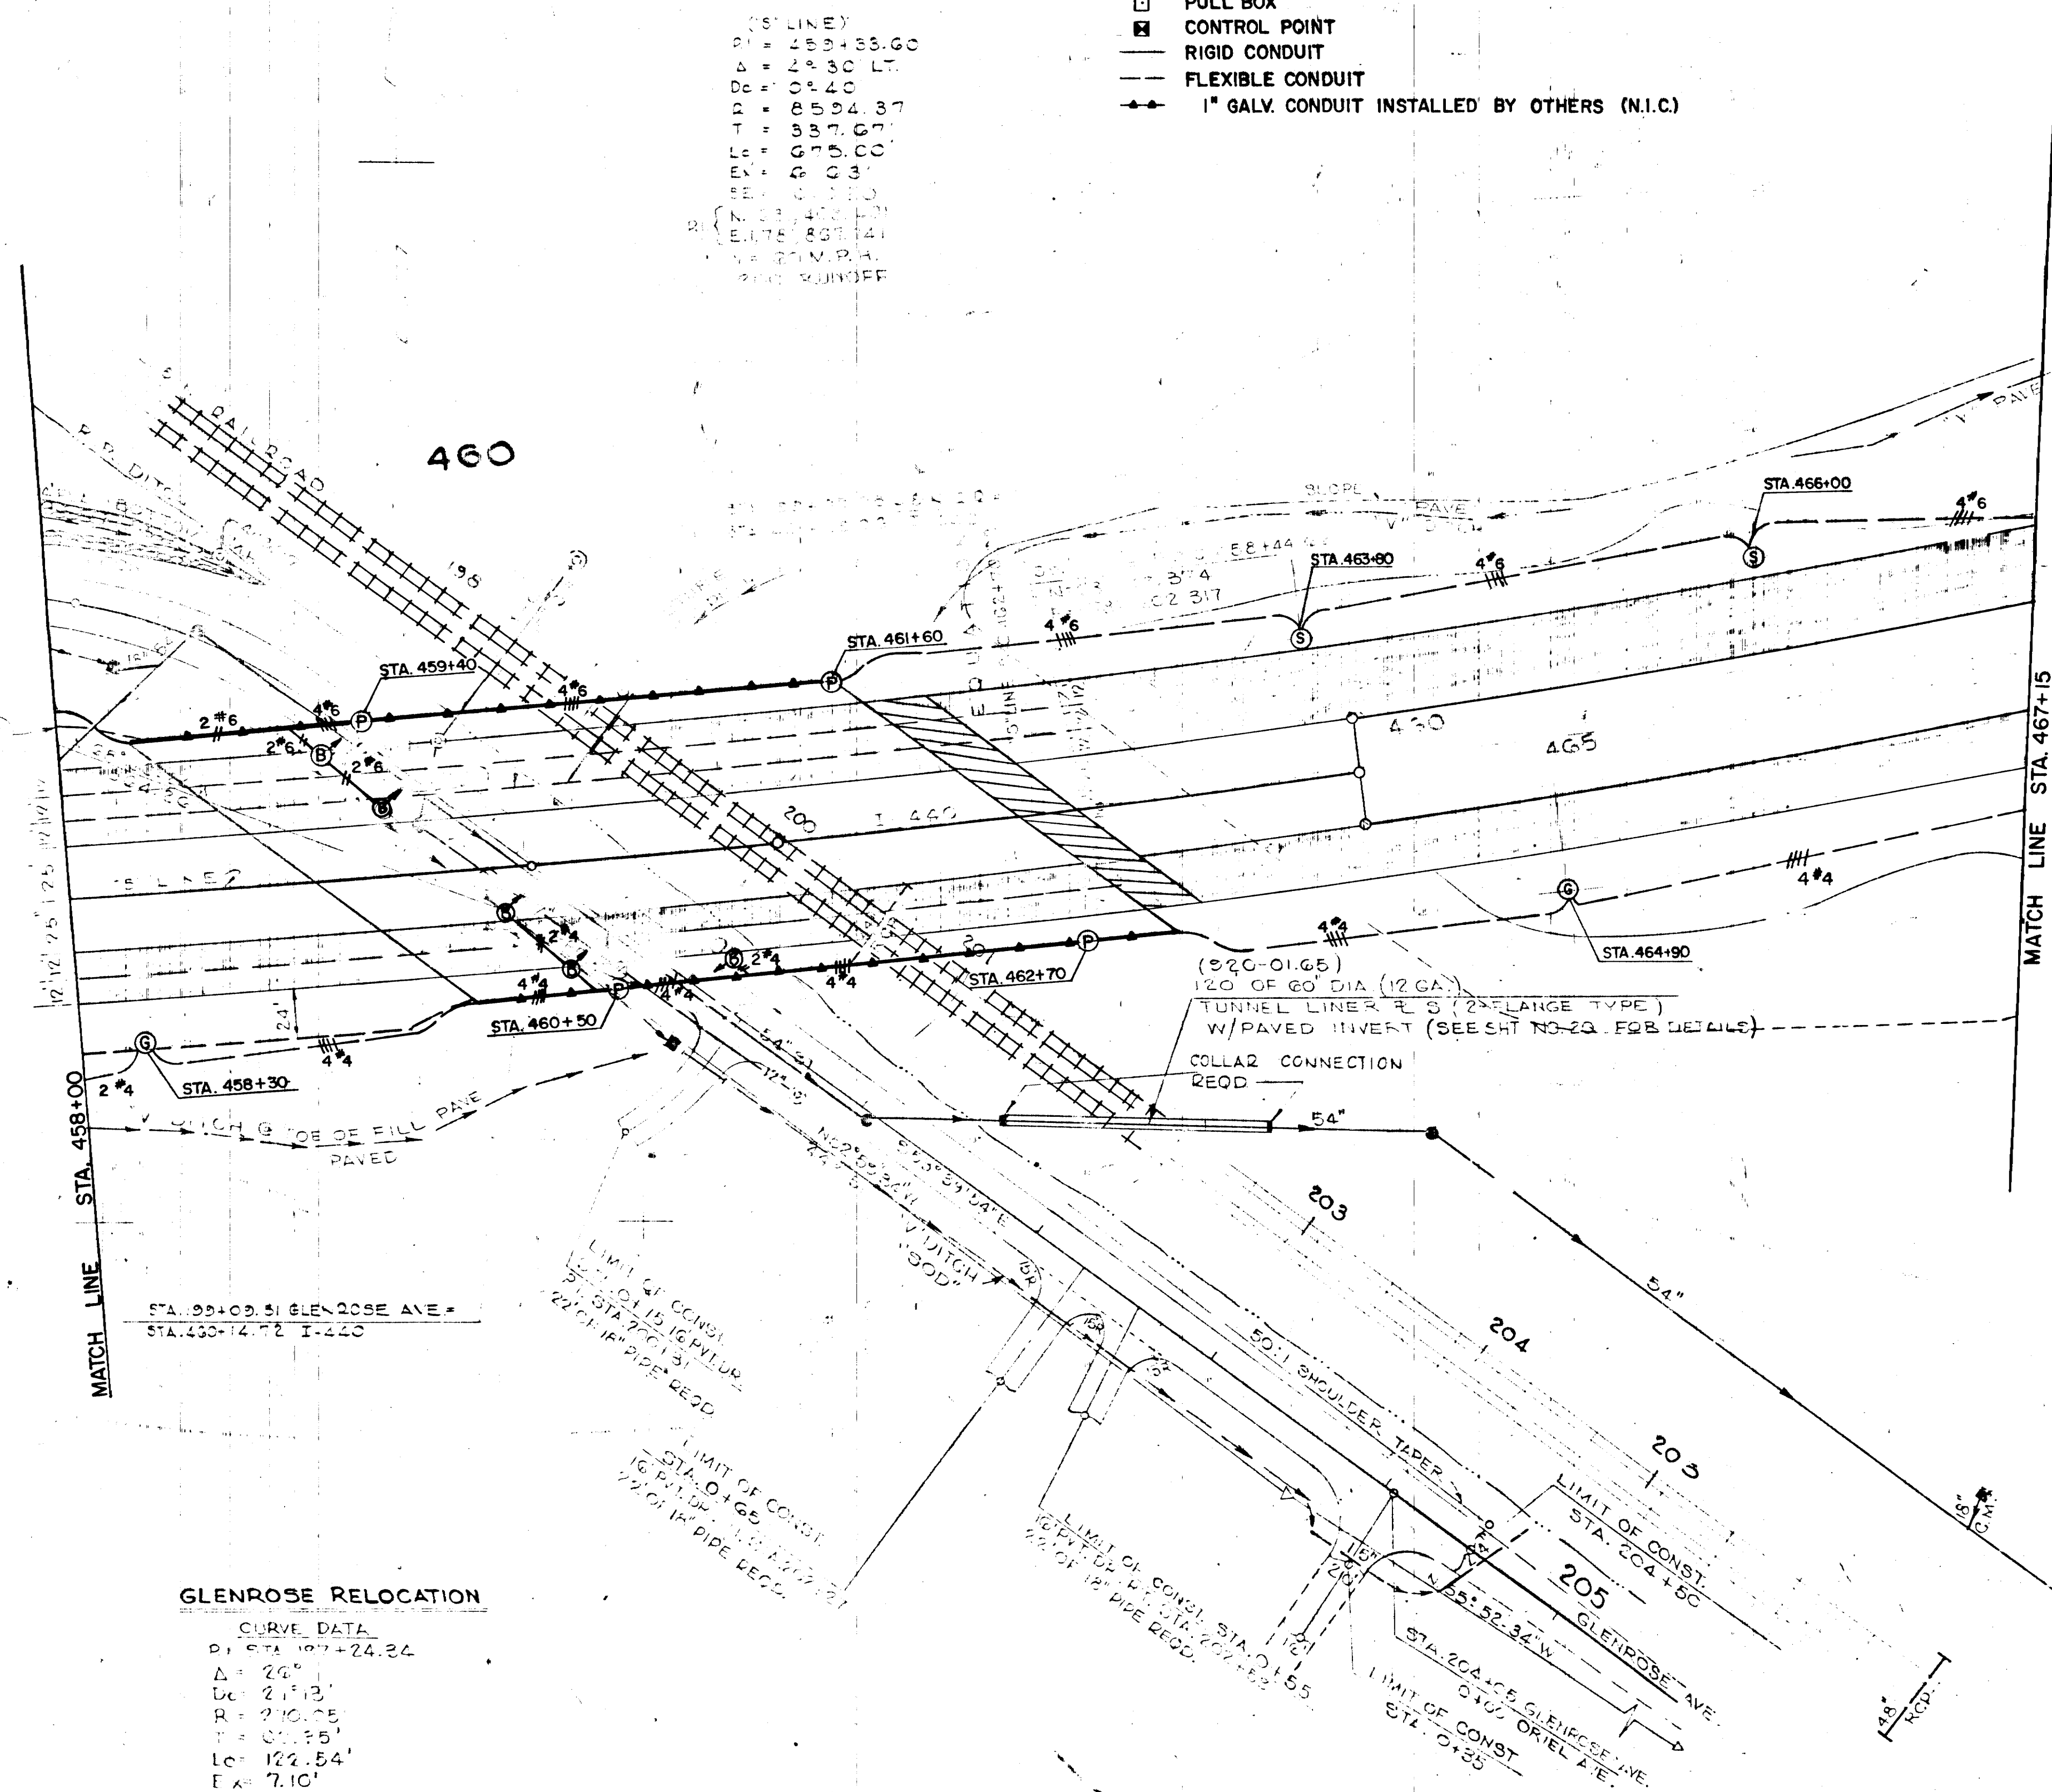


"SN" LINE
 P.I. = 466 + 51.46
 Δ = 5°03'56.63"
 Dc = 0°39'57.77"
 R = 8,602.37'
 T = 380.53'
 Lc = 760.57'
 Ex = 8.41'

LIGHTING

TA. 458+00 TO LYLE AVE.
SCALE 1"= 50'

TYPE	YEAR	PROJECT NO.	SHEET NO.
PAVING	83	I-440-4(55)211	101

REV. 1-24-83: FIXTURE LOCATION CHANGED
 REV. 3-22-83 CHANGED LEGEND
 REV. 7-6-83 CHANGED WIRE SIZES
 CHANGED LEGEND

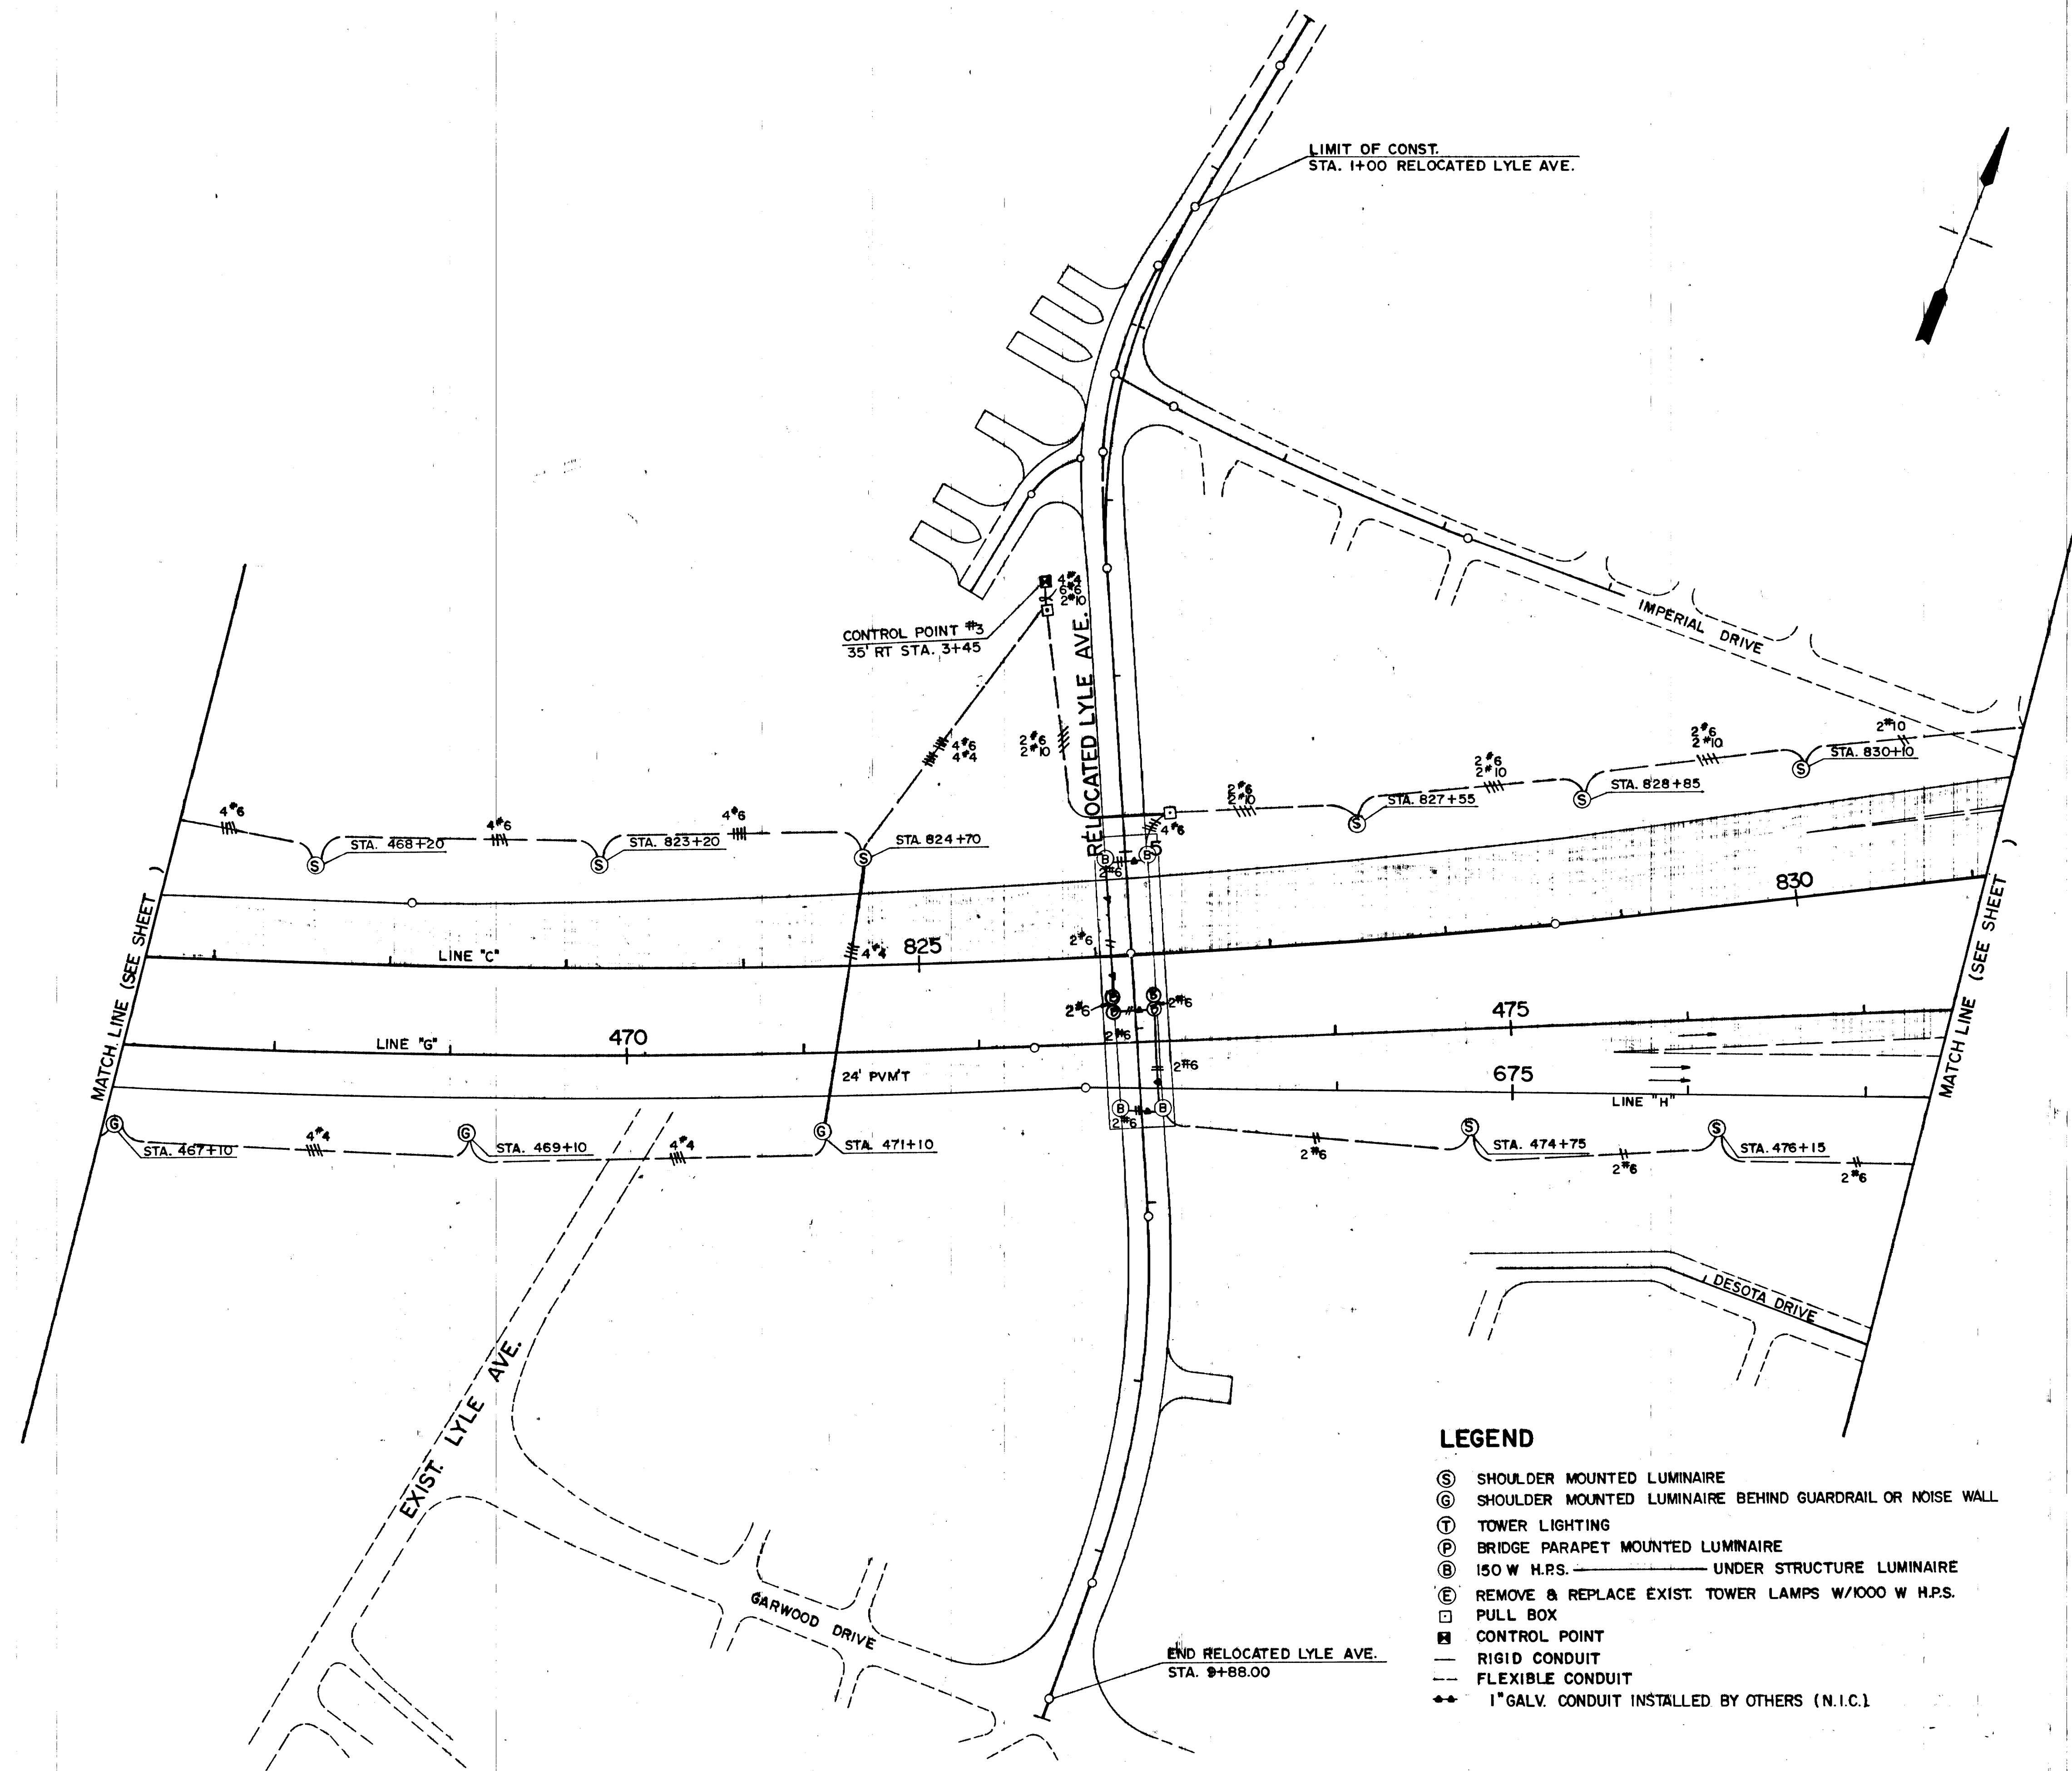

LEGEND

- (S) SHOULDER MOUNTED LUMINAIRE
- (G) SHOULDER MOUNTED LUMINAIRE BEHIND GUARDRAIL OR NOISE WALL
- (T) TOWER LIGHTING
- (P) BRIDGE PARAPET MOUNTED LUMINAIRE
- (B) 150 W H.P.S. UNDER STRUCTURE LUMINAIRE
- (E) REMOVE & REPLACE EXIST. TOWER LAMPS W/1000 W H.P.S.
- (□) PULL BOX
- (■) CONTROL POINT
- RIGID CONDUIT
- - - FLEXIBLE CONDUIT
- ++ 1" GALV. CONDUIT INSTALLED BY OTHERS (N.I.C.)


STATE OF TENNESSEE
 DEPARTMENT OF TRANSPORTATION
 BUREAU OF HIGHWAYS

PROPOSED LAYOUT

CO-ORDINATES
 E 1,783,750 TO E 1,782,500
 SCALE 1"=50'

TYPE	YEAR	PROJECT NO.	SHEET NO.
PAVING		1-440-4(55)211	102

REV. 3-22-83 CHANGED LEGEND
REV. 7-6-83 CHANGED WIRE SIZES
CHANGED LEGEND

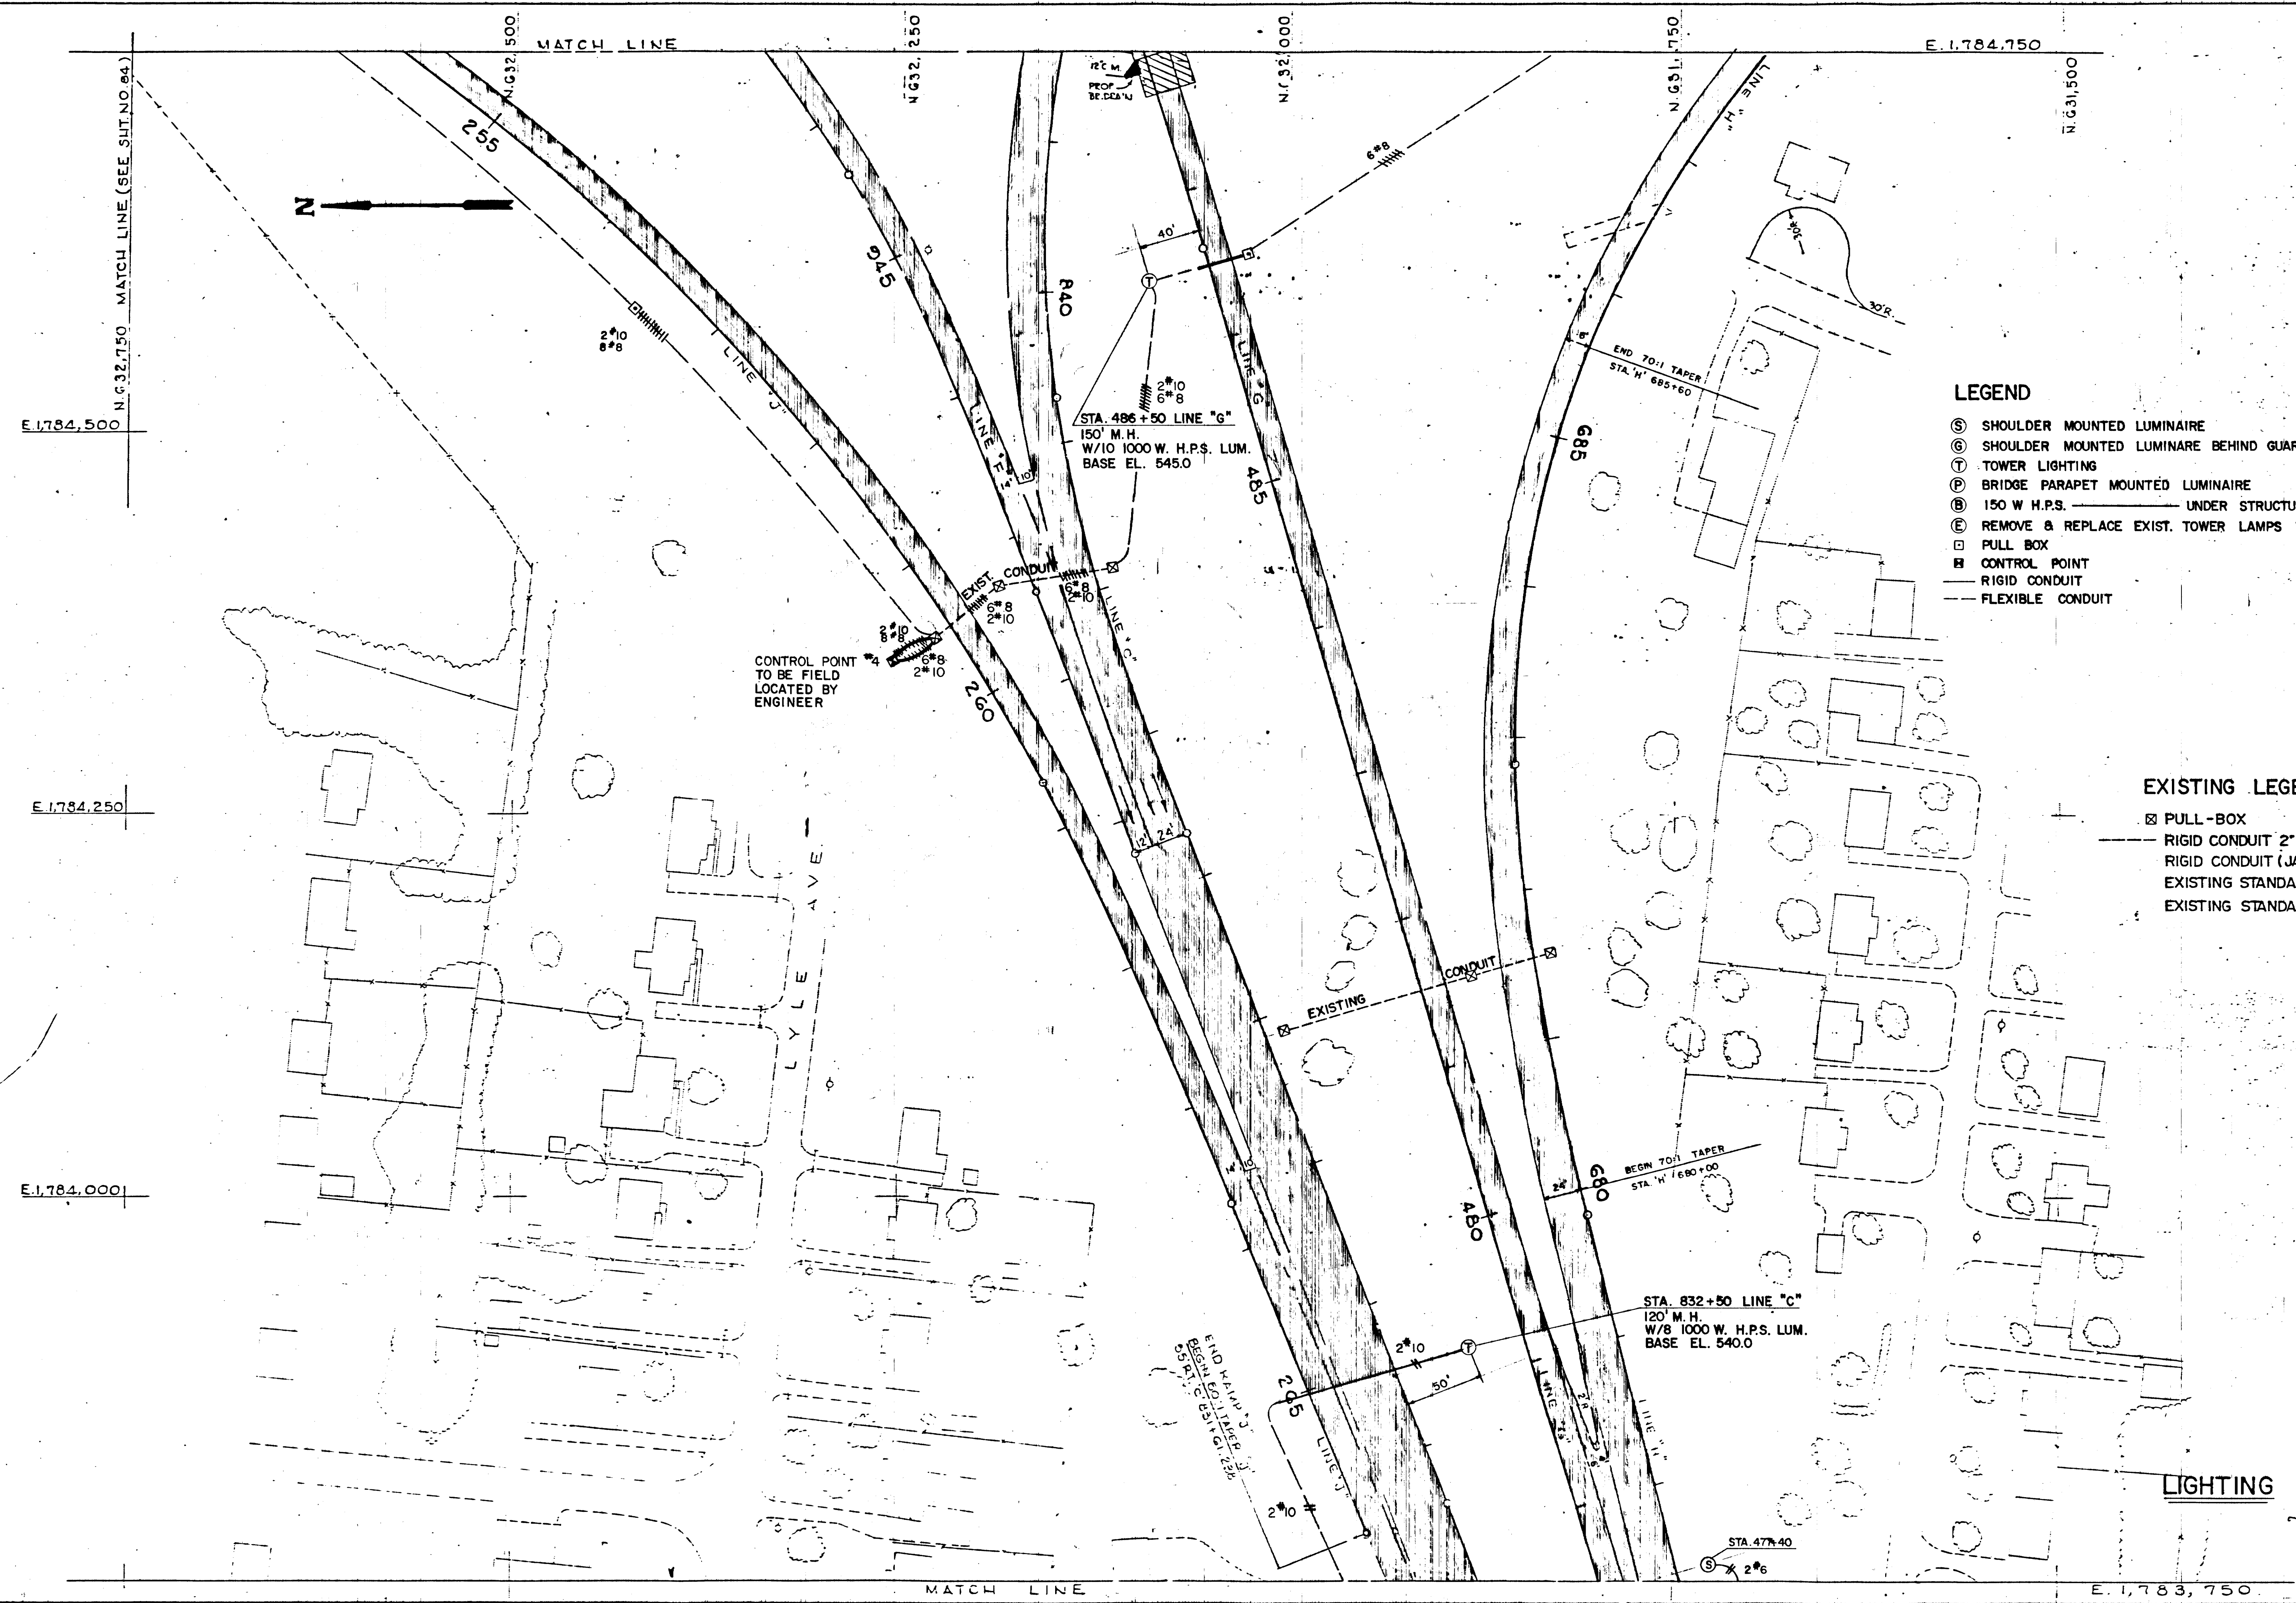

LEGEND

- ⑤ SHOULDER MOUNTED LUMINAIRE
- ⑥ SHOULDER MOUNTED LUMINAIRE BEHIND GUARDRAIL OR NOISE WALL
- ⑦ TOWER LIGHTING
- ⑧ BRIDGE PARAPET MOUNTED LUMINAIRE
- ⑨ 150 W H.P.S. UNDER STRUCTURE LUMINAIRE
- ⑩ REMOVE & REPLACE EXIST. TOWER LAMPS W/1000 W. H.P.S.
- PULL BOX
- CONTROL POINT
- RIGID CONDUIT
- - - FLEXIBLE CONDUIT

EXISTING LEGEND

- PULL-BOX
- RIGID CONDUIT 2"
- RIGID CONDUIT (JACKED OR BORED) - 2"
- EXISTING STANDARD AND FIXTURE (TO REMAIN IN-PLACE)
- EXISTING STANDARD AND FIXTURE (TO BE REMOVED)

NOTE

COORDINATES SHOWN
ARE FOR TENN. D.O.T.
TO CONVERT TO TENN.
RECTANGULAR GRID
DIVIDE BY 1.00006.


STATE OF TENNESSEE
DEPARTMENT OF TRANSPORTATION
BUREAU OF HIGHWAYS

PROPOSED LAYOUT

CO-ORDINATES
E. 1,784,750 TO E. 1,783,750

SCALE: 1" = 50'

REV. 3-22-83 CHANGED LEGEND
REV. 7-6-83 CHANGED WIRE SIZES
CHANGED LEGEND

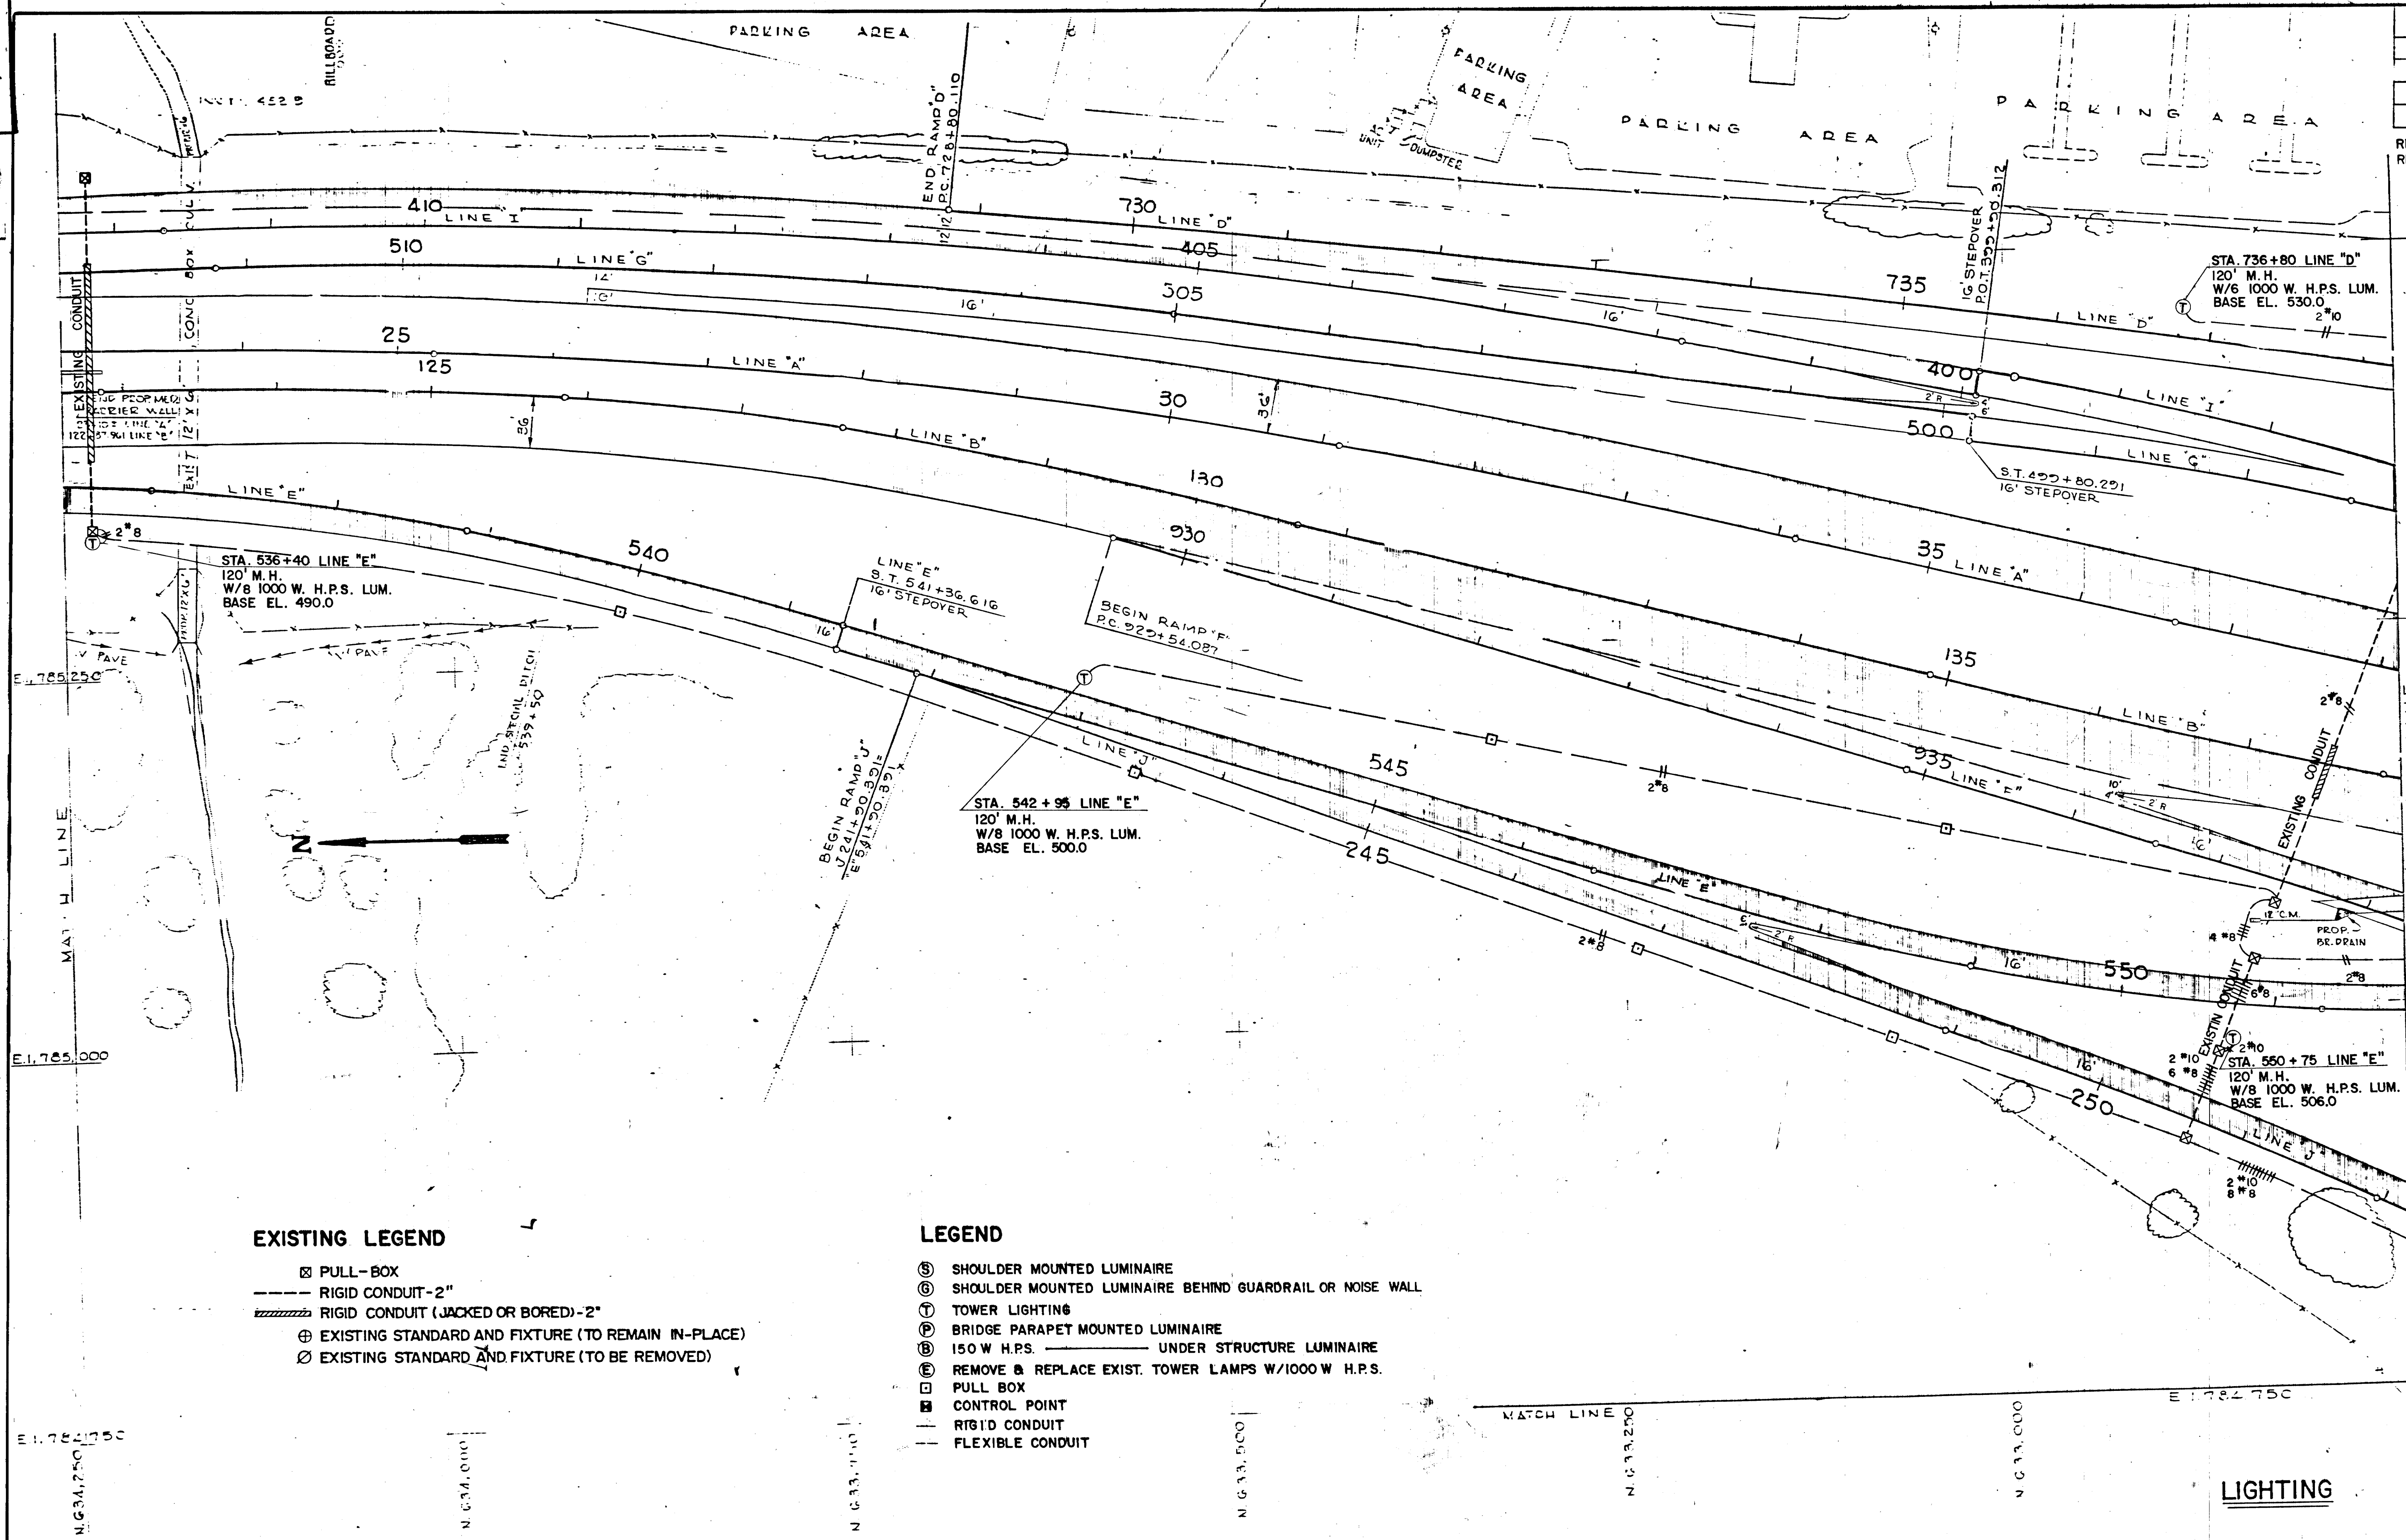

EXISTING LEGEND

- ☒ PULL-BOX
- RIGID CONDUIT-2"
- ▨ RIGID CONDUIT (JACKED OR BORED)-2"
- ⊕ EXISTING STANDARD AND FIXTURE (TO REMAIN IN-PLACE)
- ⊖ EXISTING STANDARD AND FIXTURE (TO BE REMOVED)

LEGEND

- ⑤ SHOULDER MOUNTED LUMINAIRE
- ⑥ SHOULDER MOUNTED LUMINAIRE BEHIND GUARDRAIL OR NOISE WALL
- ⑦ TOWER LIGHTING
- ⑧ BRIDGE PARAPET MOUNTED LUMINAIRE
- ⑨ 150 W H.P.S. UNDER STRUCTURE LUMINAIRE
- Ⓜ REMOVE & REPLACE EXIST. TOWER LAMPS W/1000 W H.P.S.
- ☐ PULL BOX
- ⊠ CONTROL POINT
- RIGID CONDUIT
- - - FLEXIBLE CONDUIT

NOTE
COORDINATES SHOWN ARE
FOR TENN. D.O.T. TO
CONVERT TO TENN.
RECTANGULAR GRID
DIVIDE BY 1.00006.

STATE OF TENNESSEE
DEPARTMENT OF TRANSPORTATION
BUREAU OF HIGHWAYS


PROPOSED LAYOUT
CO-ORDINATES
N 634,250 TO N 632,750
SCALE: 1" = 50'

LIGHTING

TENNESSEE
STATE
DEPARTMENT OF
TRANSPORTATION
BUREAU OF
HIGHWAYS
PROJECT NO.
1-440-4(55)211
SHEET NO.
104

TYPE	YEAR	PROJECT NO.	SHEET NO.
PAVING	83	1-440-4(55)211	104

REV. 3-22-83 CHANGED LEGEND
REV. 7-6-83 CHANGED WIRE SIZES
CHANGED LEGEND

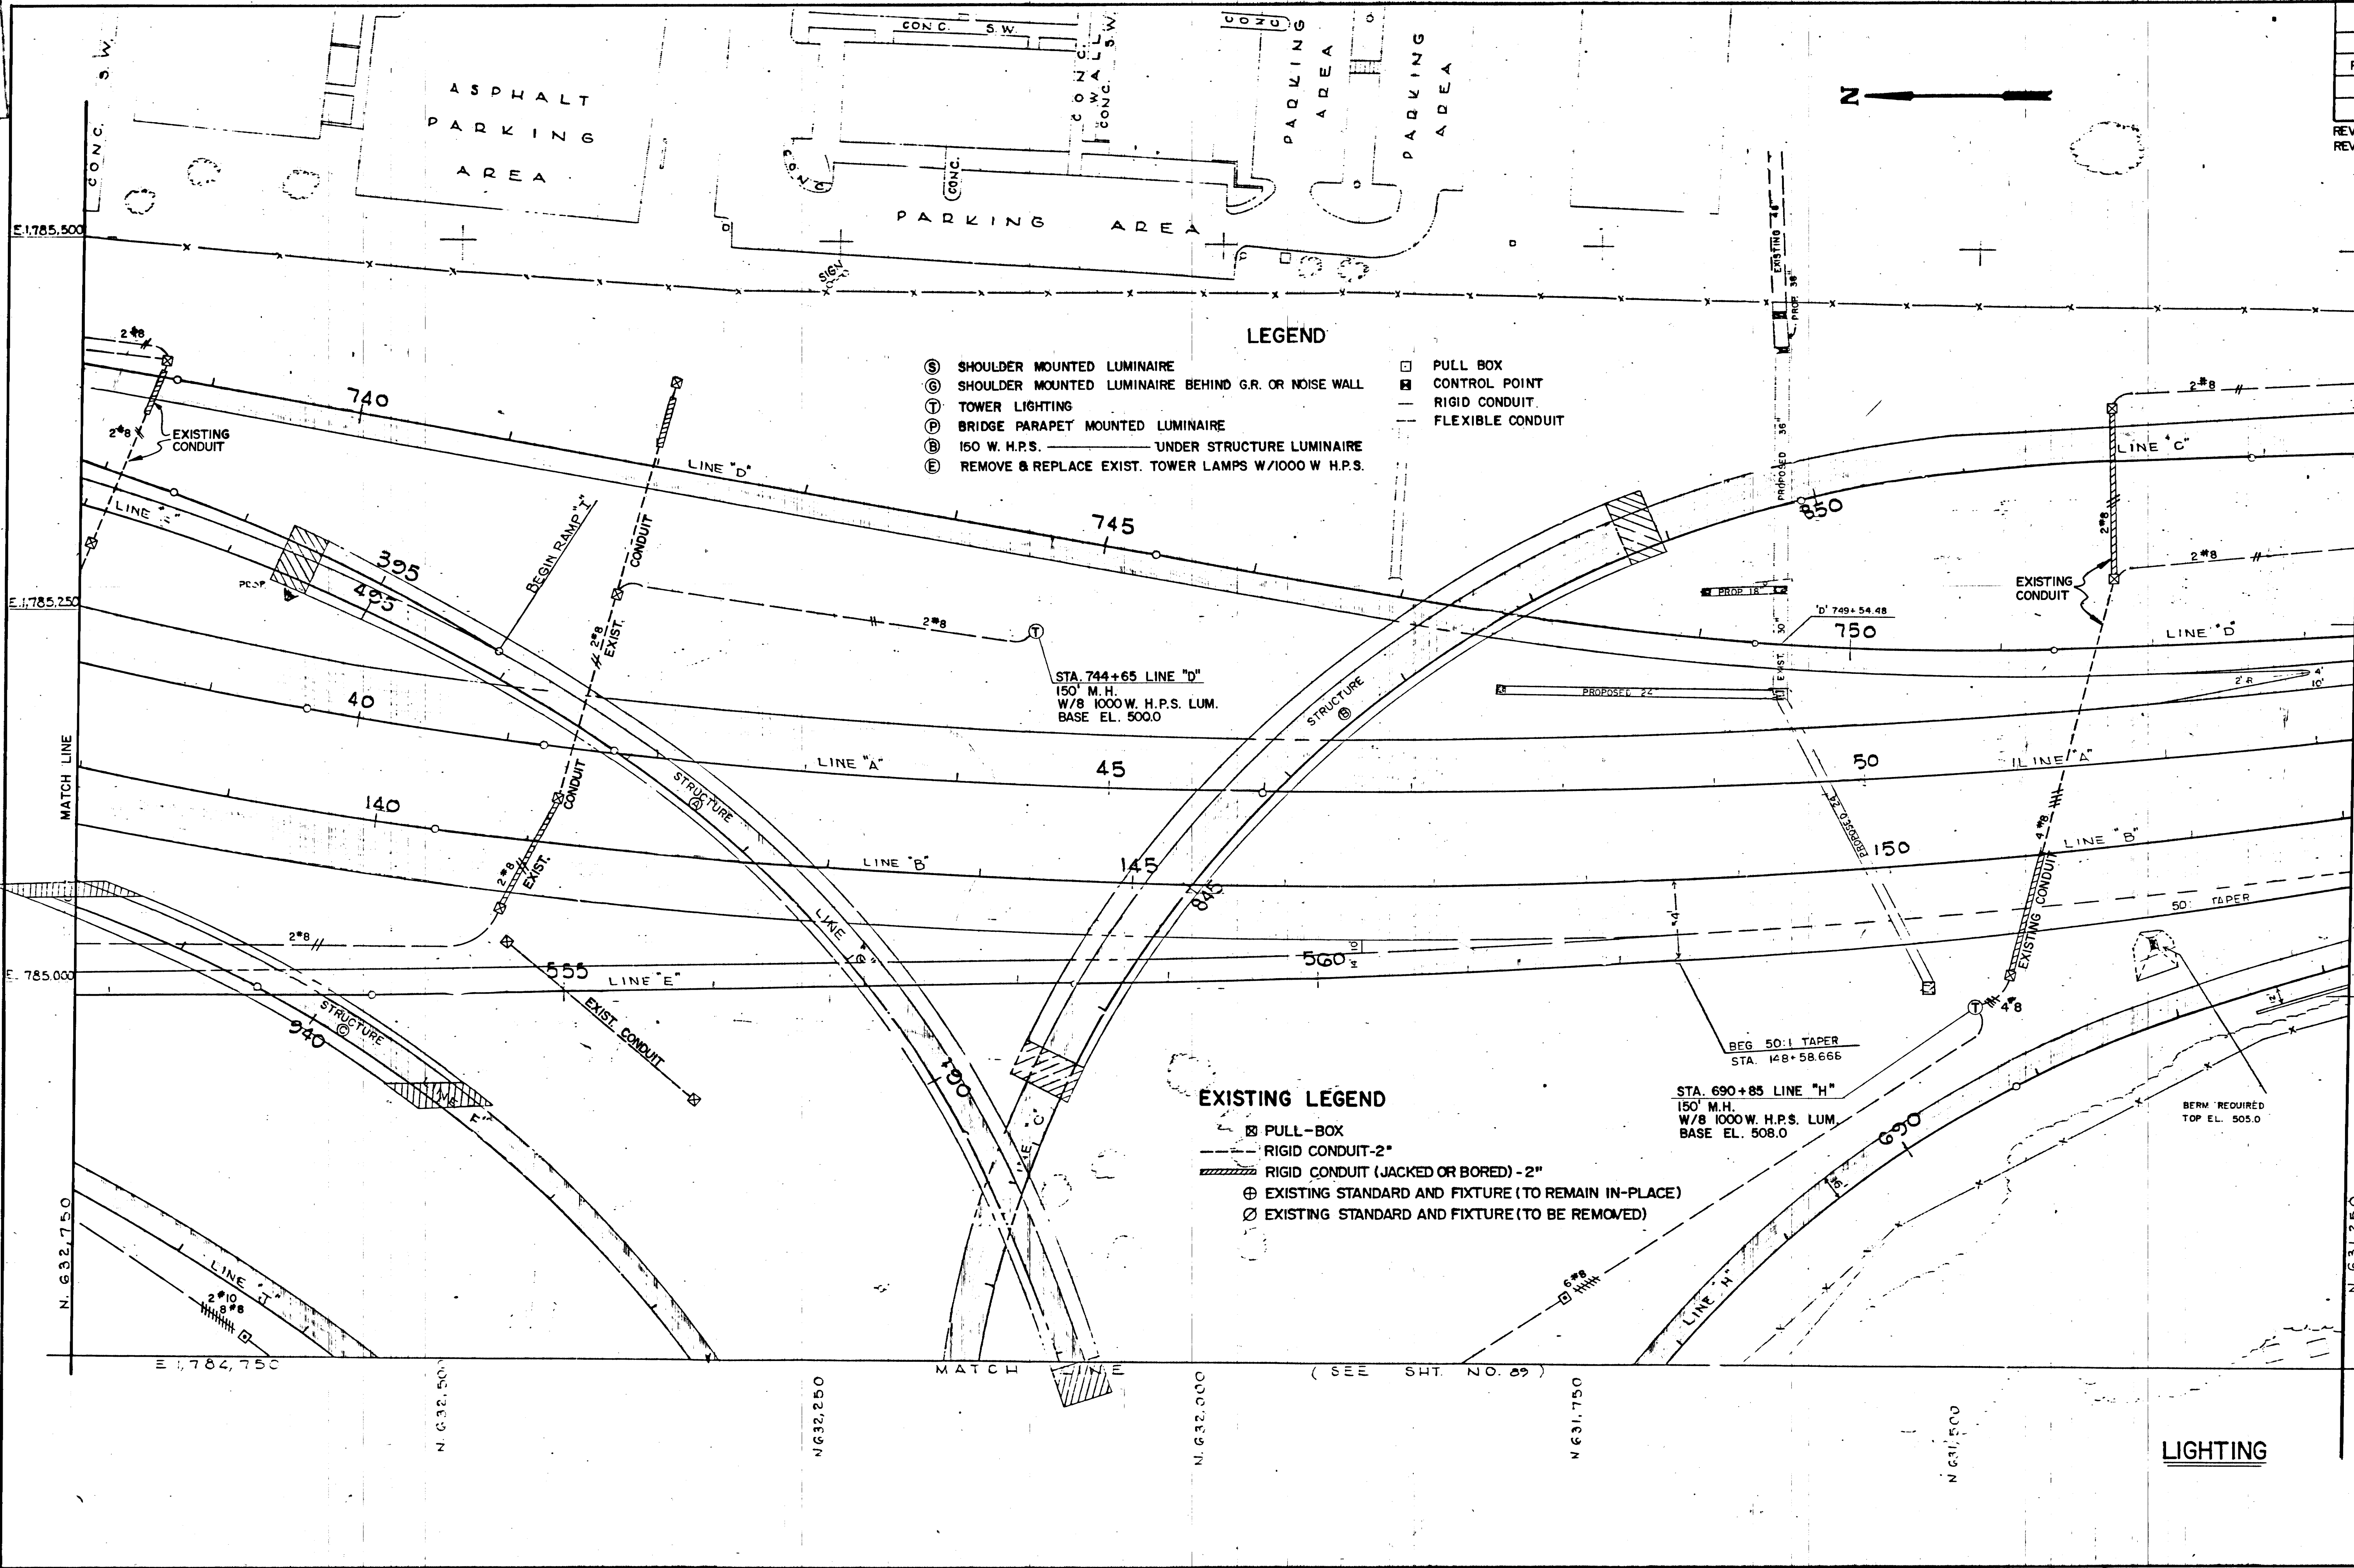

NOTE
COORDINATES SHOWN
ARE FOR TENN. D.O.T.
TO CONVERT TO TENN.
RECTANGULAR GRID
DIVIDE BY 1.00006

STATE OF TENNESSEE
DEPARTMENT OF TRANSPORTATION
BUREAU OF HIGHWAYS


PROPOSED LAYOUT
CO-ORDINATES
N. 632,750 TO N. 631,250
SCALE: 1" = 50'

LIGHTING

332
 105
 105

TYPE	YEAR	PROJECT NO.	SHEET NO.
PAVING	83	I-440-4(55)211	105

REV. 3-22-83 CHANGED LEGEND
 REV. 7-6-83 CHANGED LEGEND

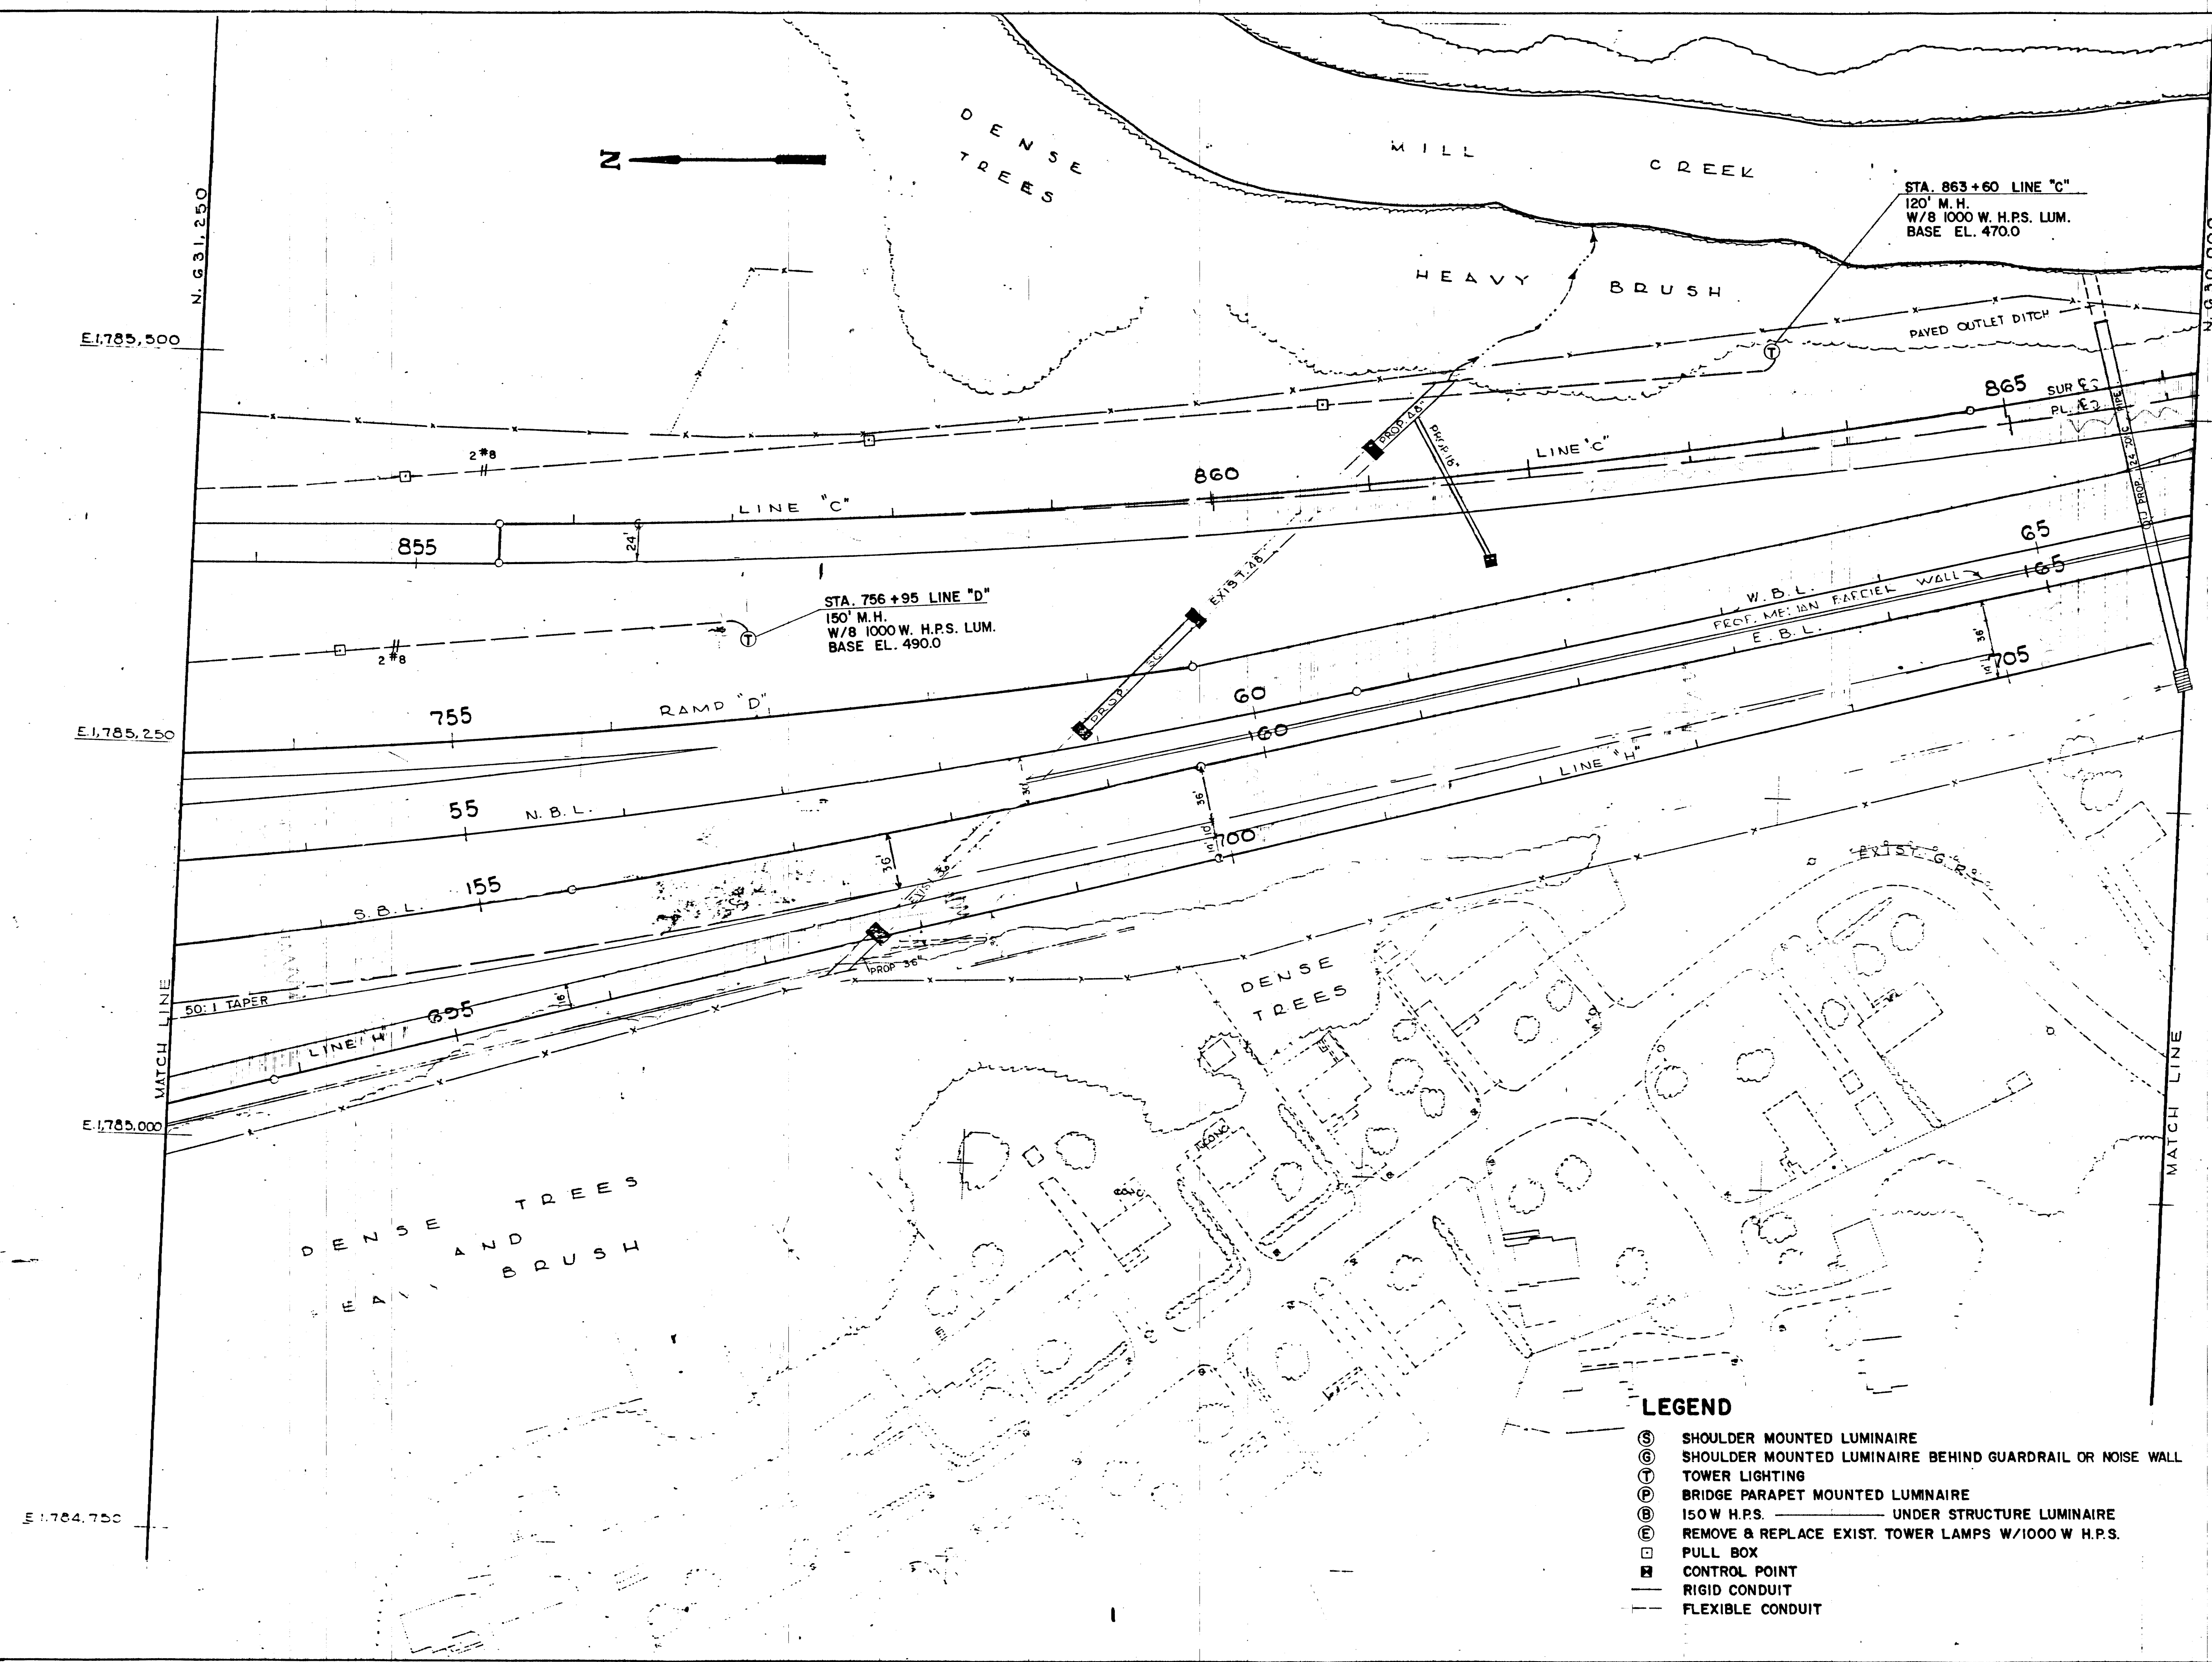



LEGEND

- ⑤ SHOULDER MOUNTED LUMINAIRE
- ⑥ SHOULDER MOUNTED LUMINAIRE BEHIND GUARDRAIL OR NOISE WALL
- Ⓓ TOWER LIGHTING
- Ⓔ BRIDGE PARAPET MOUNTED LUMINAIRE
- Ⓕ 150 W H.P.S. UNDER STRUCTURE LUMINAIRE
- Ⓖ REMOVE & REPLACE EXIST. TOWER LAMPS W/1000 W H.P.S.
- PULL BOX
- CONTROL POINT
- RIGID CONDUIT
- - - FLEXIBLE CONDUIT


LIGHTING

STATE OF TENNESSEE
 DEPARTMENT OF TRANSPORTATION
 BUREAU OF HIGHWAYS

PROPOSED LAYOUT
 CO-ORDINATES
 N.631,250 TO N.630,000
 SCALE: 1" = 50'

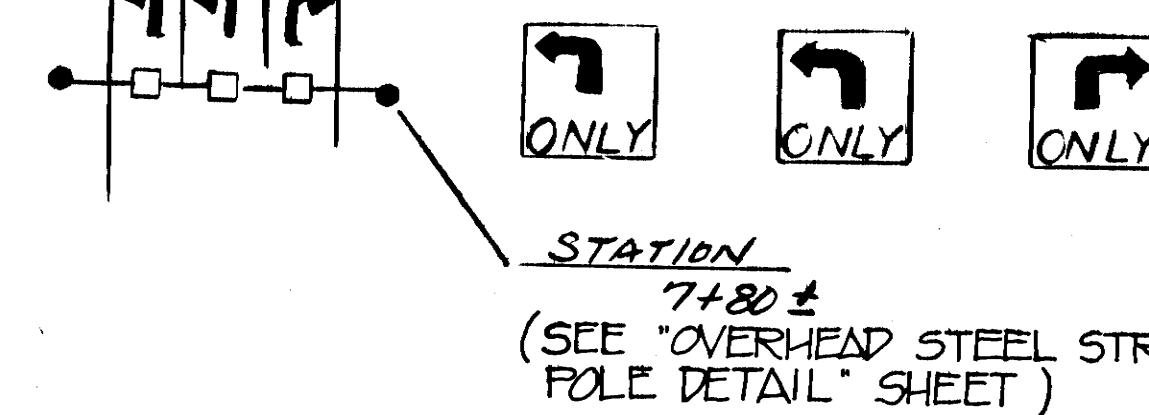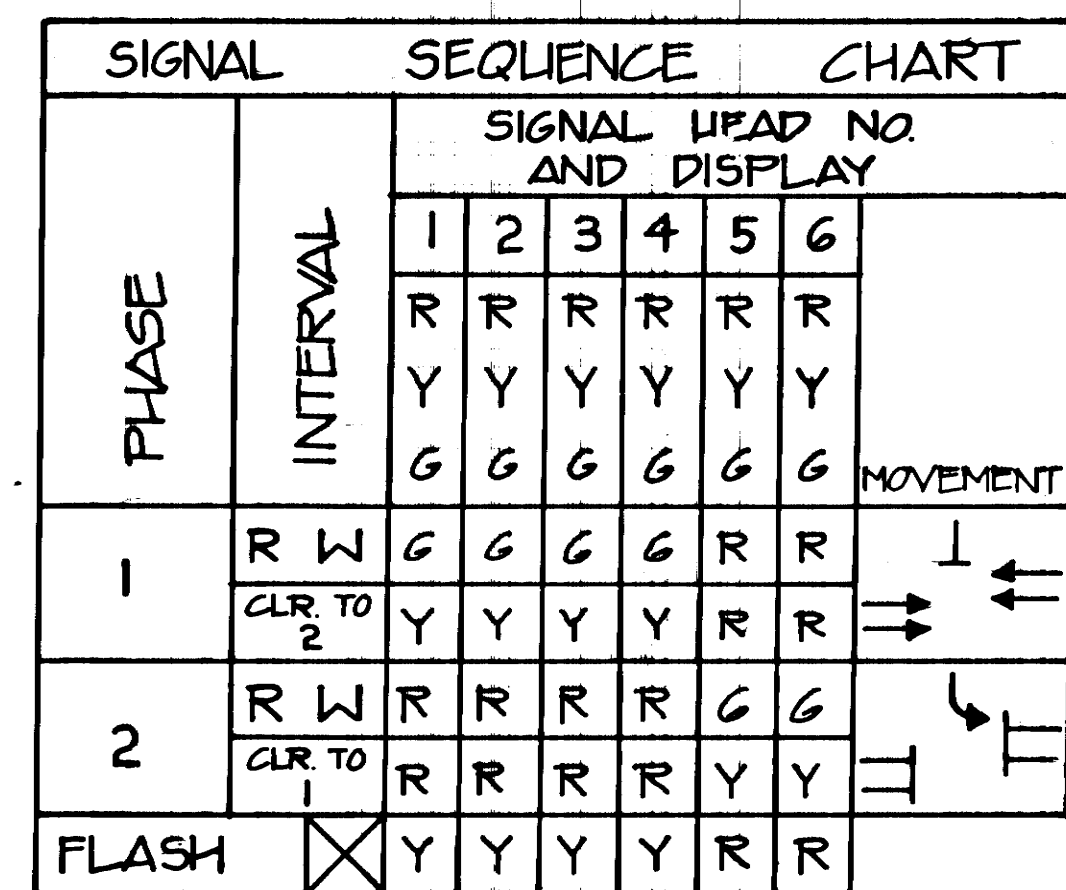

1110774

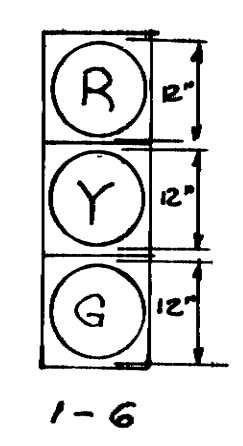


STATE OF TENNESSEE
DEPARTMENT OF TRANSPORTATION
BUREAU OF HIGHWAYS

I-440 E.B. off
RAMP WITH
Notensville Rd.
1"-30"


TYPE	YEAR	PROJECT NO.	SHEET NO.
PAVING	1983	I-440-4(55)211	108

GENERAL NOTES



- ANCHOR BOLTS SHALL BE 1 3/4" DIAMETER AND SHALL BE THREADED AND GALVANIZED AT THE TOP END FOR A LENGTH OF 8". EACH ANCHOR BOLT SHALL HAVE AN OVERALL LENGTH CAPABLE OF RESISTING THE FULL BENDING MOMENT OF THE SHAFT AT ITS YIELD STRENGTH STRESS.
- ALL STEEL STRAIN POLES SHALL CONFORM TO THE SPECIAL PROVISION REGARDING TRAFFIC SIGNALS. THE CONTRACTOR SHALL FURNISH POLES DESIGNED FOR A WIND VELOCITY OF 70 M.P.H. STRAIN POLES SHALL BE DESIGNED ACCORDING TO A.A.S.H.T.O. STANDARD SPECIFICATIONS FOR STRUCTURAL SUPPORTS. FOR HIGHWAY SIGNS, LUMINAIRES AND SIGNALS (1975 EDITION).
- THE CONTRACTOR SHALL SUBMIT SHOP DRAWINGS AND NOTES TO THE ENGINEER OF STRUCTURES FOR APPROVAL PRIOR TO FABRICATION.
- STRAIN POLES FURNISHED SHALL HAVE A MOMENT CAPACITY OF 99,500 FT. LBS.

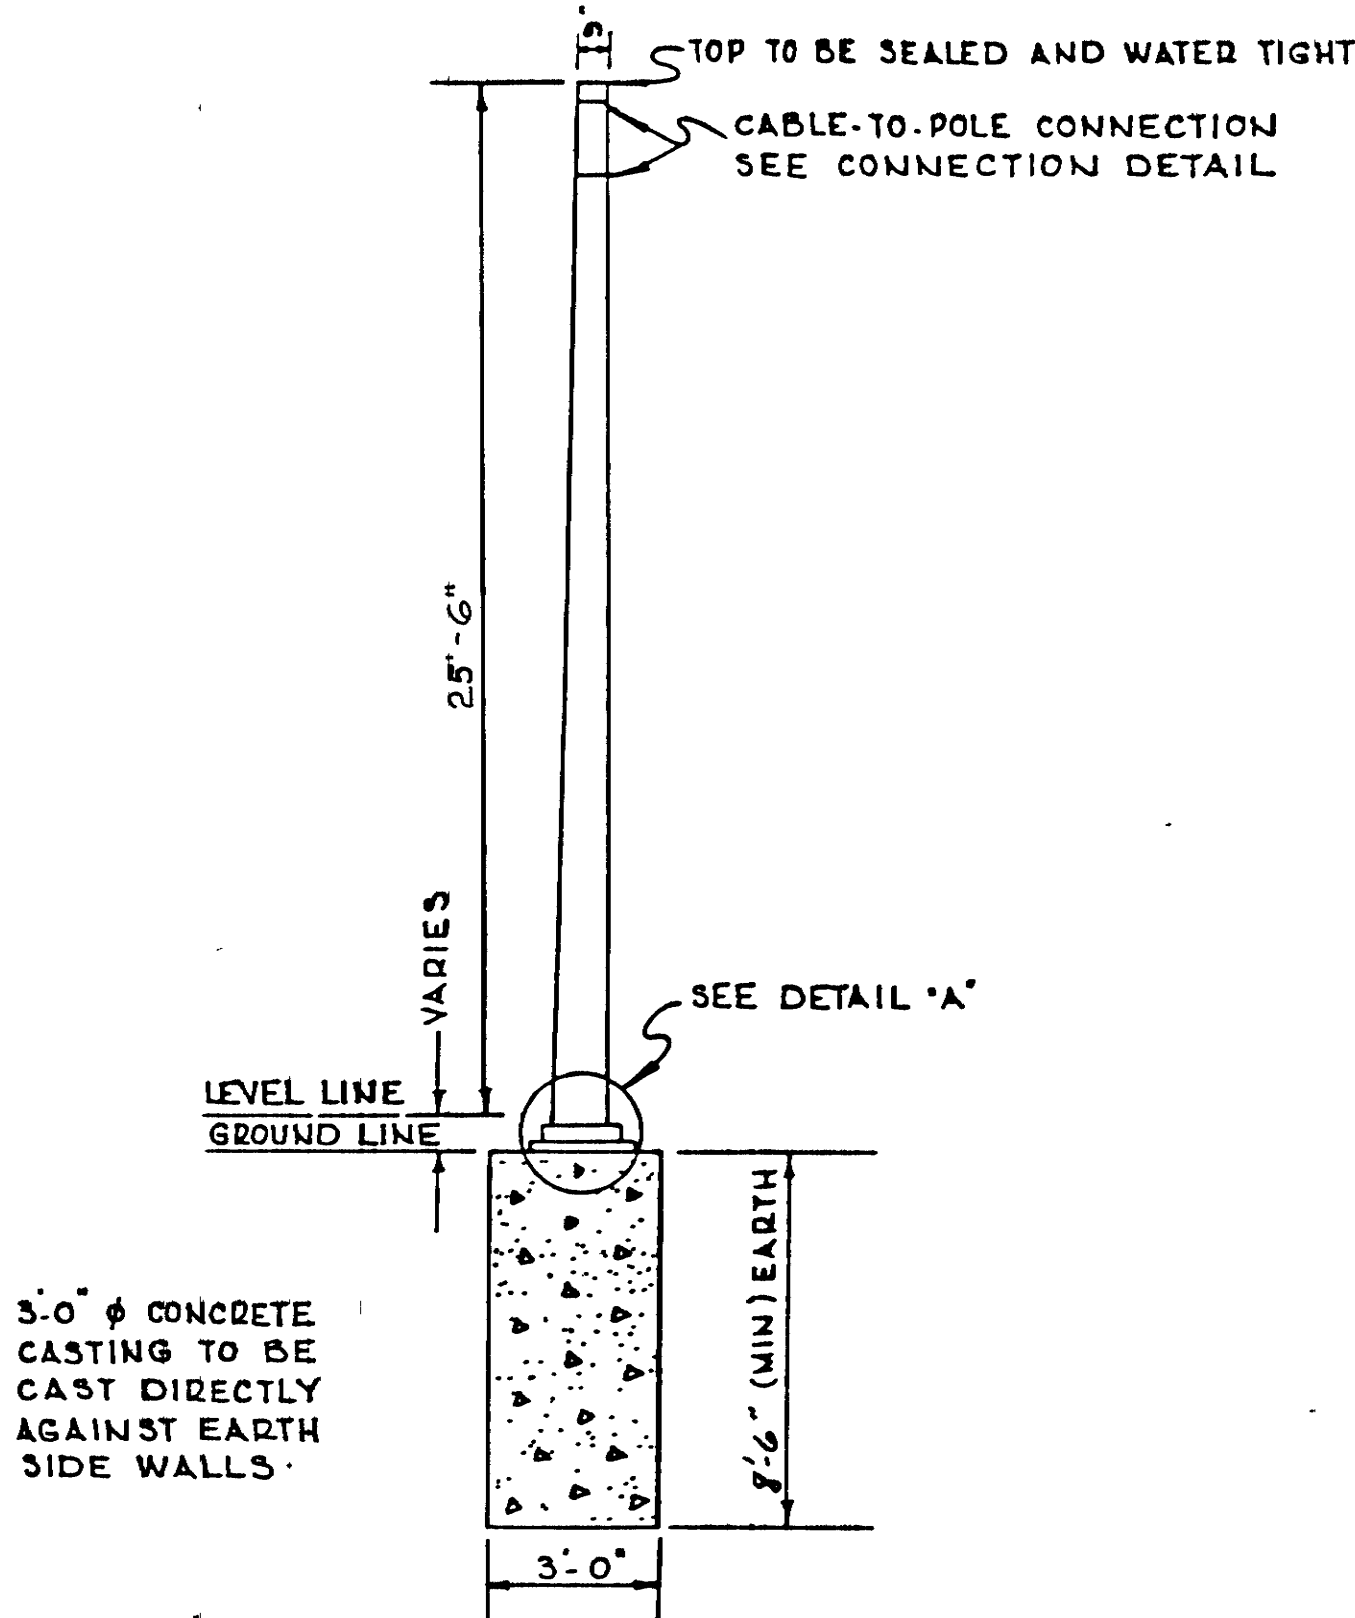

STRAIN POLE DETAILS


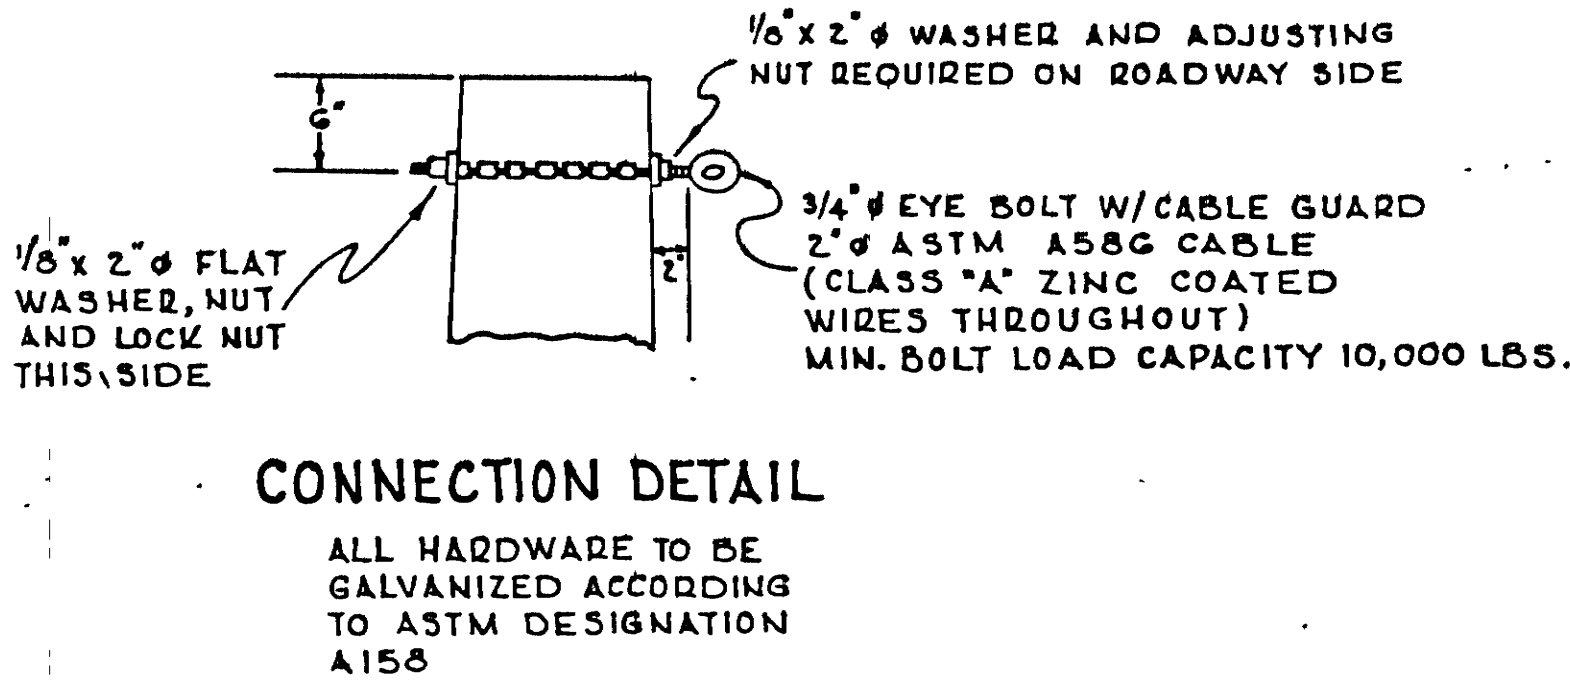


CONNECTION DETAIL

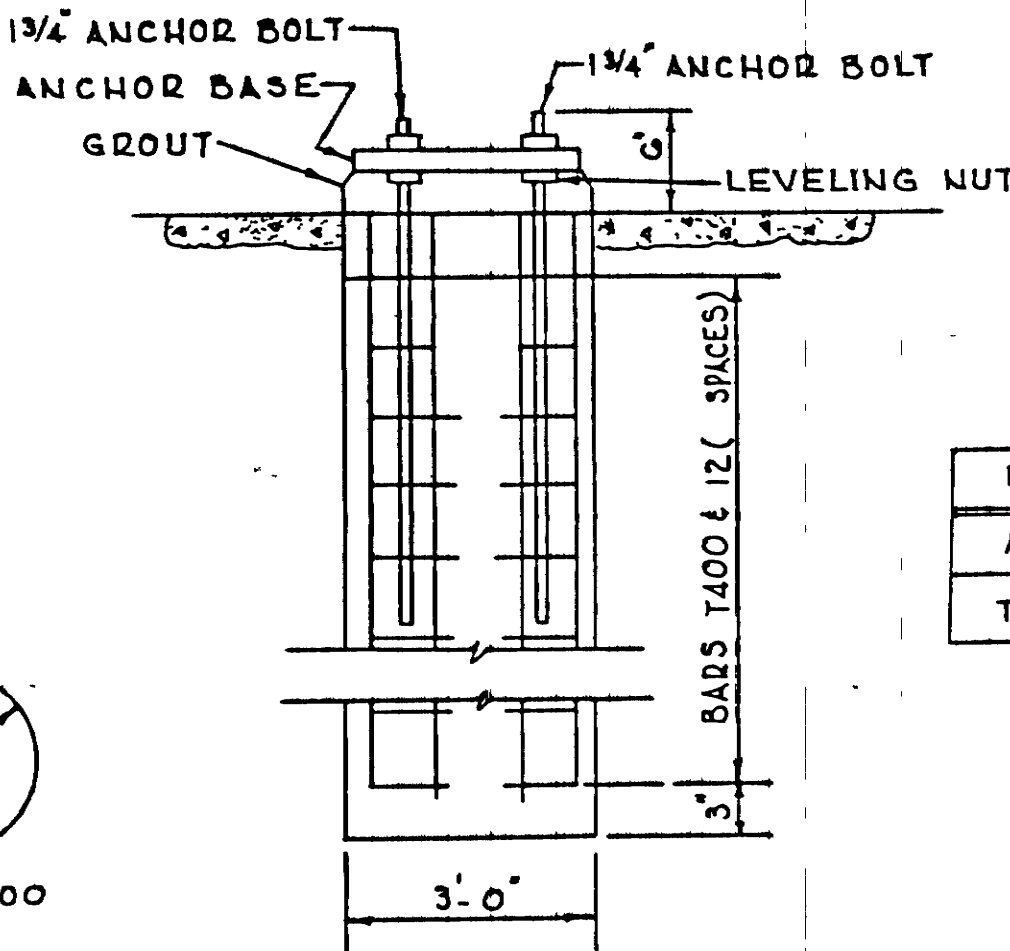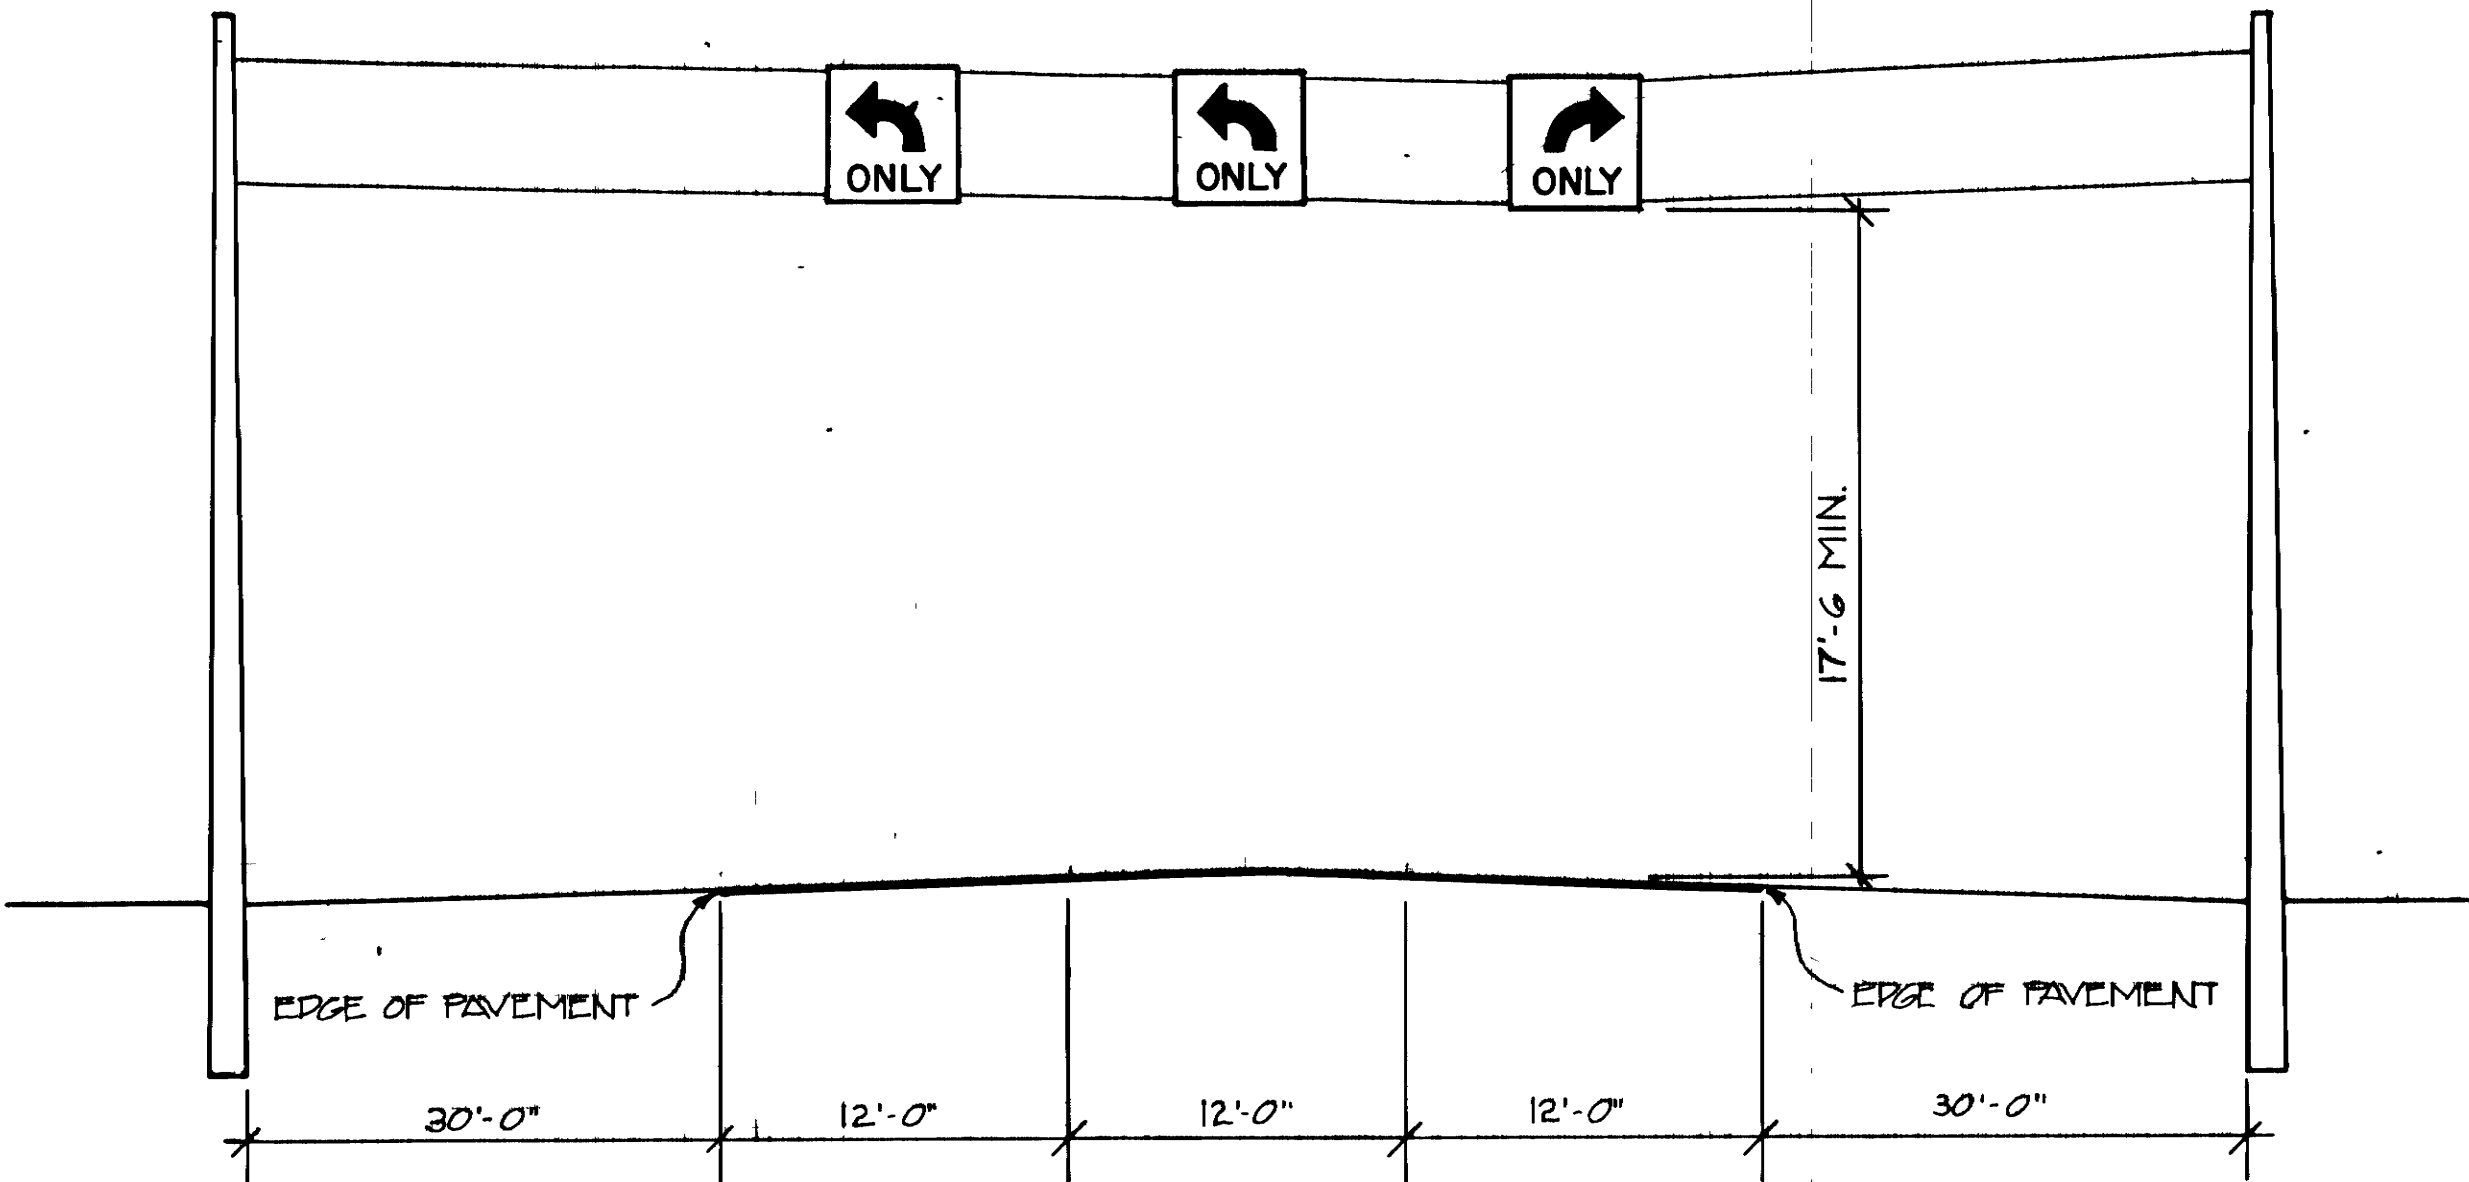

BILL OF STEEL

BAR	SIZE	NO.	LENGTH
A700	#7	6	8'-0"
T400	#4	9	9'-5"

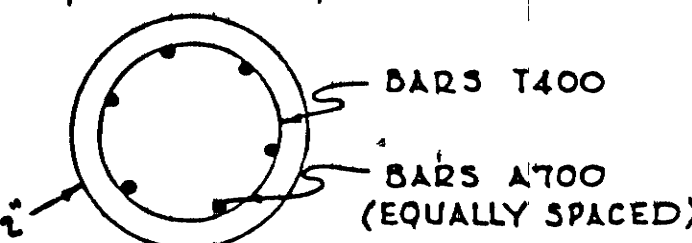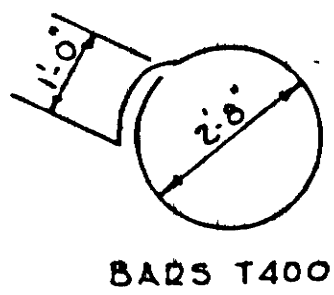

DETAIL "A"



ESTIMATED QUANTITIES
PER FOOTING

CON CLASS "A" 21 Cu Yd.
REINFORCING 155 LBS.

STATE OF TENNESSEE
DEPARTMENT OF TRANSPORTATION
BUREAU OF HIGHWAYS

OVERHEAD
STEEL STRAIN
POLE
DETAILS
STA. 7+80 ±

TYPE	YEAR	PROJECT NO.	SHEET NO.
PAVING	1983	I-440-4(55)211	103

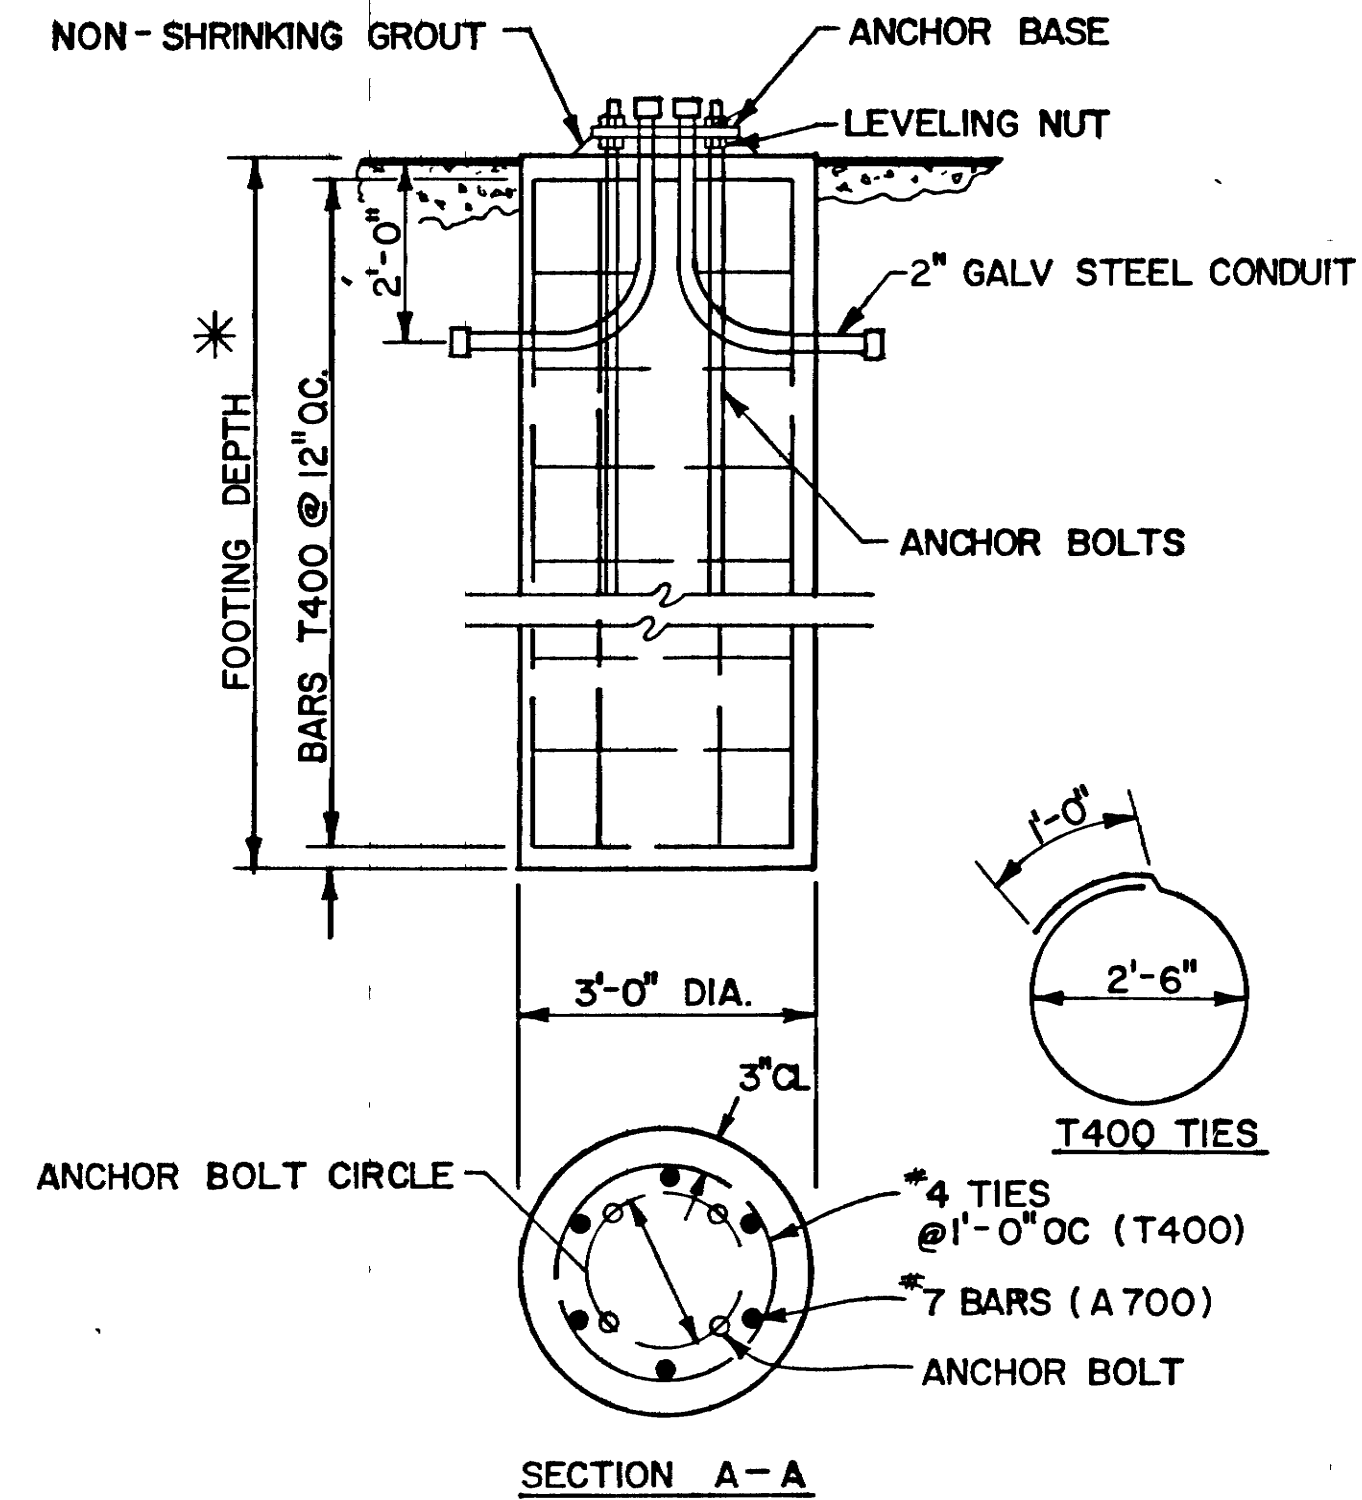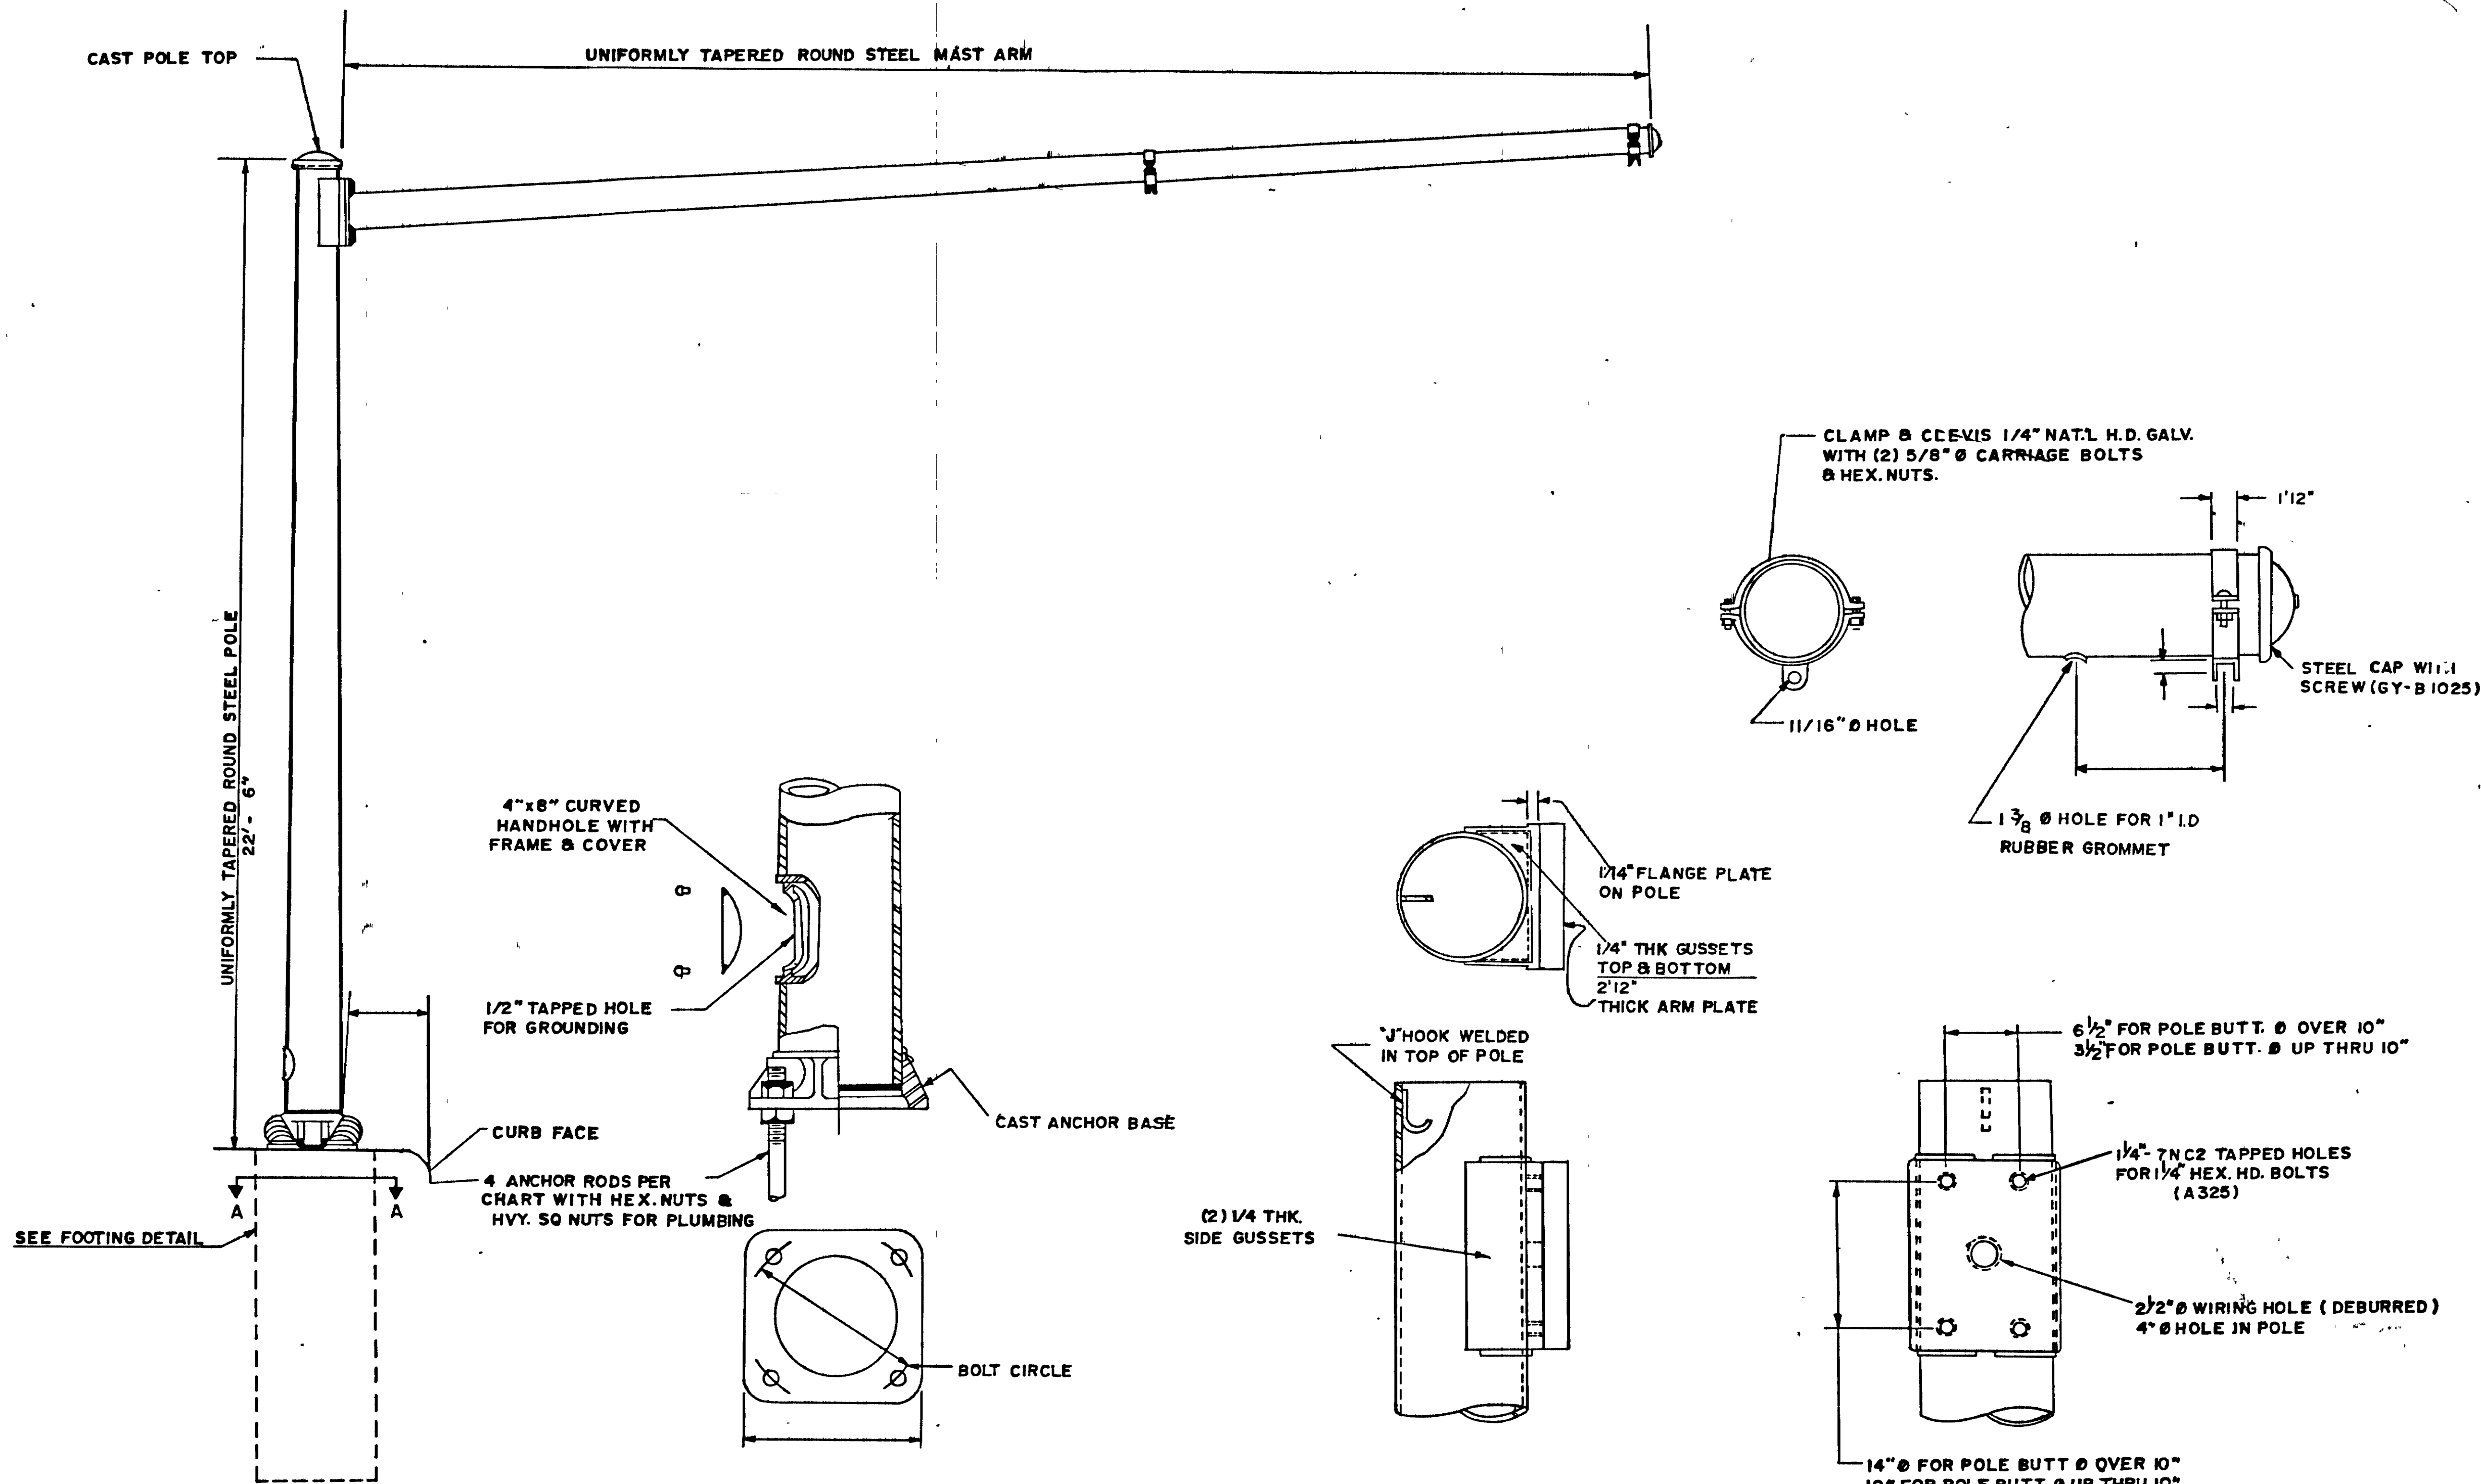

FOOTING DETAIL

		POLE "A"		POLE "B"		POLE "C"		POLE "D"	
BARS	SIZE	NO	LGTH	NO	LGTH	NO	LGTH	NO	LGTH
A 700	7	6	10'-0"	6	8'-0"	6	8'-0"	6	14'-0"
T400	4	11	9'-4"	9	9'-4"	9	9'-4"	15	9'-4"
* FOOTING DEPTH									
		10'-6"		8'-6"		8'-6"		14'-6"	
CONC. CLASS "A"		2.8 cu. yd.		2.3 cu. yd.		2.3 cu. yd.		4.0 cu. yd.	
REINF. STEEL		192 lbs		155 lbs		155 lbs		266 lbs	

POLE	MAST ARM LENGTH
A	30' & 40'
B	35'
C	45'
D	45' & 45'

STATE OF TENNESSEE
DEPARTMENT OF TRANSPORTATION
BUREAU OF HIGHWAYS

DETAILS
OF
CANTILEVER SIGNAL
SUPPORT
NO SCALE

TYPE	YEAR	PROJECT NO.	SHEET NO.
PAVING	1983	1-440-4(55)211	110

REV 11-27-84' ADDED GRASS

LEGEND

R.O.W.

NOISE WALL

FENCE

PRESPLIT LINE -

TREE

SHRUB MASS

SEEDLINGS

VINES

GROUND COVER


WILDFLOWERS

LAWN

KEY	COMMON NAME	QTY
CC	REDBUD	55
CF	DOGWOOD	75
CV	CROWN VETCH	2614 YD'
EP	ELAEAGNUS	80
FP	GREEN ASH	25
IO	AMERICAN HOLLY	1
PI	BOSTON IVY	2120
PT	LOBLOLLY PINE	166
JC	RED OAK	18
QP	PIN OAK	28
WF	WILD FLOWERS	17138 YD'
PS	PINE SEEDLING	1835
SS	SUNGAC SEEDLING	1030


SEE SHEET 2D OF DRAWINGS FOR CUMULATIVE TOTALS AND SPECIFICATIONS FOR PLANT MATERIALS

SEE SHEET 2D OF DRAWINGS FOR CUMULATIVE TOTALS
AND SPECIFICATIONS FOR PLANT MATERIALS

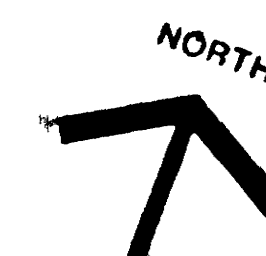

LANDSCAPE DEVELOPMENT PLAN

440 PARKWAY

 

STATE OF TENNESSEE
DEPARTMENT OF TRANSPORTATION
BUREAU OF HIGHWAYS

PROPOSED LAYOUT

STA 352400 TO 363400

SCALE 1" = 50'

TYPE	YEAR	PROJECT NO.	SHEET NO.
PAVING	1983	1-440-4(55)211	10

REV 11-27-84 ADDED GRASS.

LEGEND


- R.O.W.
- NOISE WALL
- FENCE
- PRESPLIT LINE
- TREE
- SHRUB MASS
- SEEDLINGS
- VINES
- GROUND COVER
- WILDFLOWERS
- LAWN

KEY	COMMON NAME	QTY
PT	LOBLOLLY	55
OP	PIN OAK	9
PS	PINE SEEDLING	1275
SS	SURF SEEDLING	400
	GRASS LAWN	6110 YD ²

SEE SHEET 20 OF DRAWINGS FOR CUMULATIVE TOTALS AND SPECIFICATIONS FOR PLANT MATERIALS

LANDSCAPE DEVELOPMENT PLAN 440 PARKWAY

GRESHAM SMITH AND PARTNERS
3310 West End Avenue
Nashville, Tennessee 37203




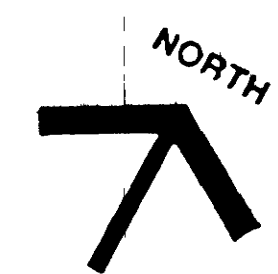


STATE OF TENNESSEE
DEPARTMENT OF TRANSPORTATION
BUREAU OF HIGHWAYS

PROPOSED LAYOUT

STA. 352+00 TO 363+00

SCALE 1" = 50'

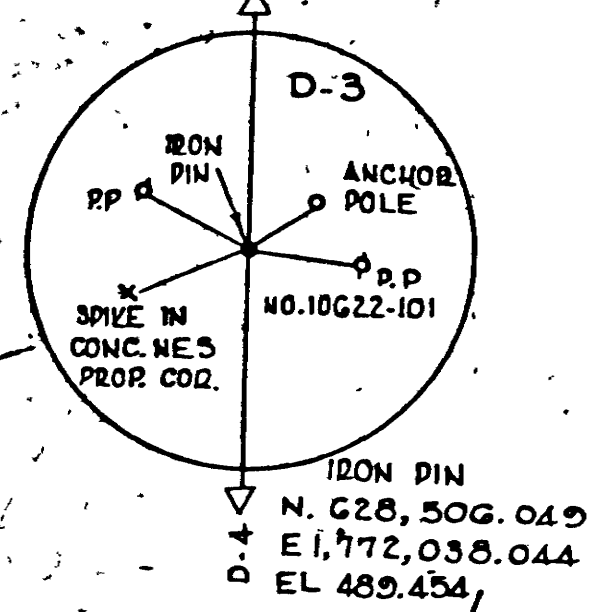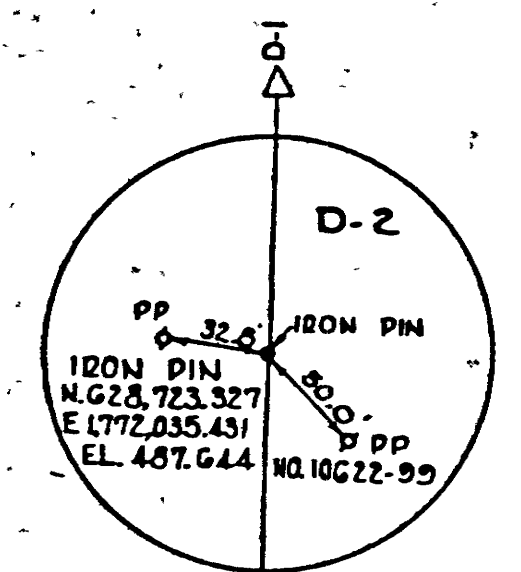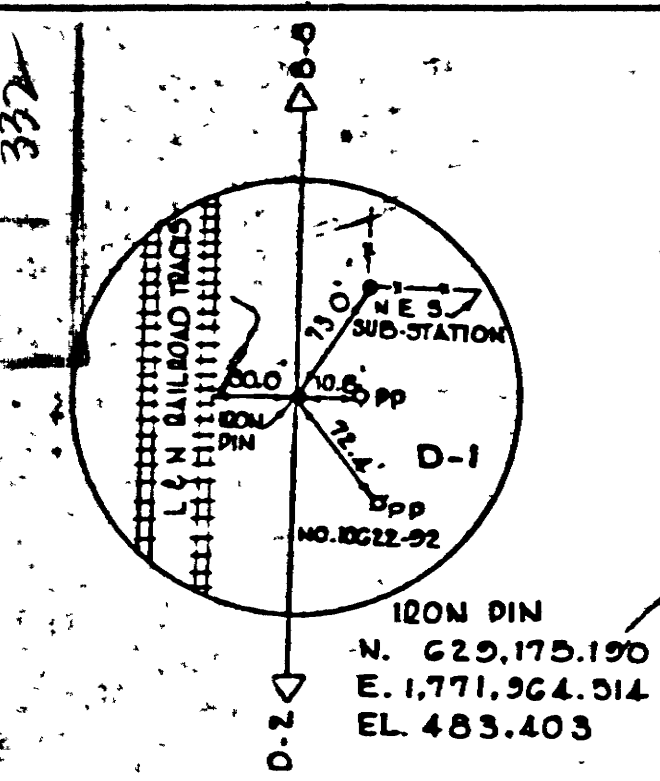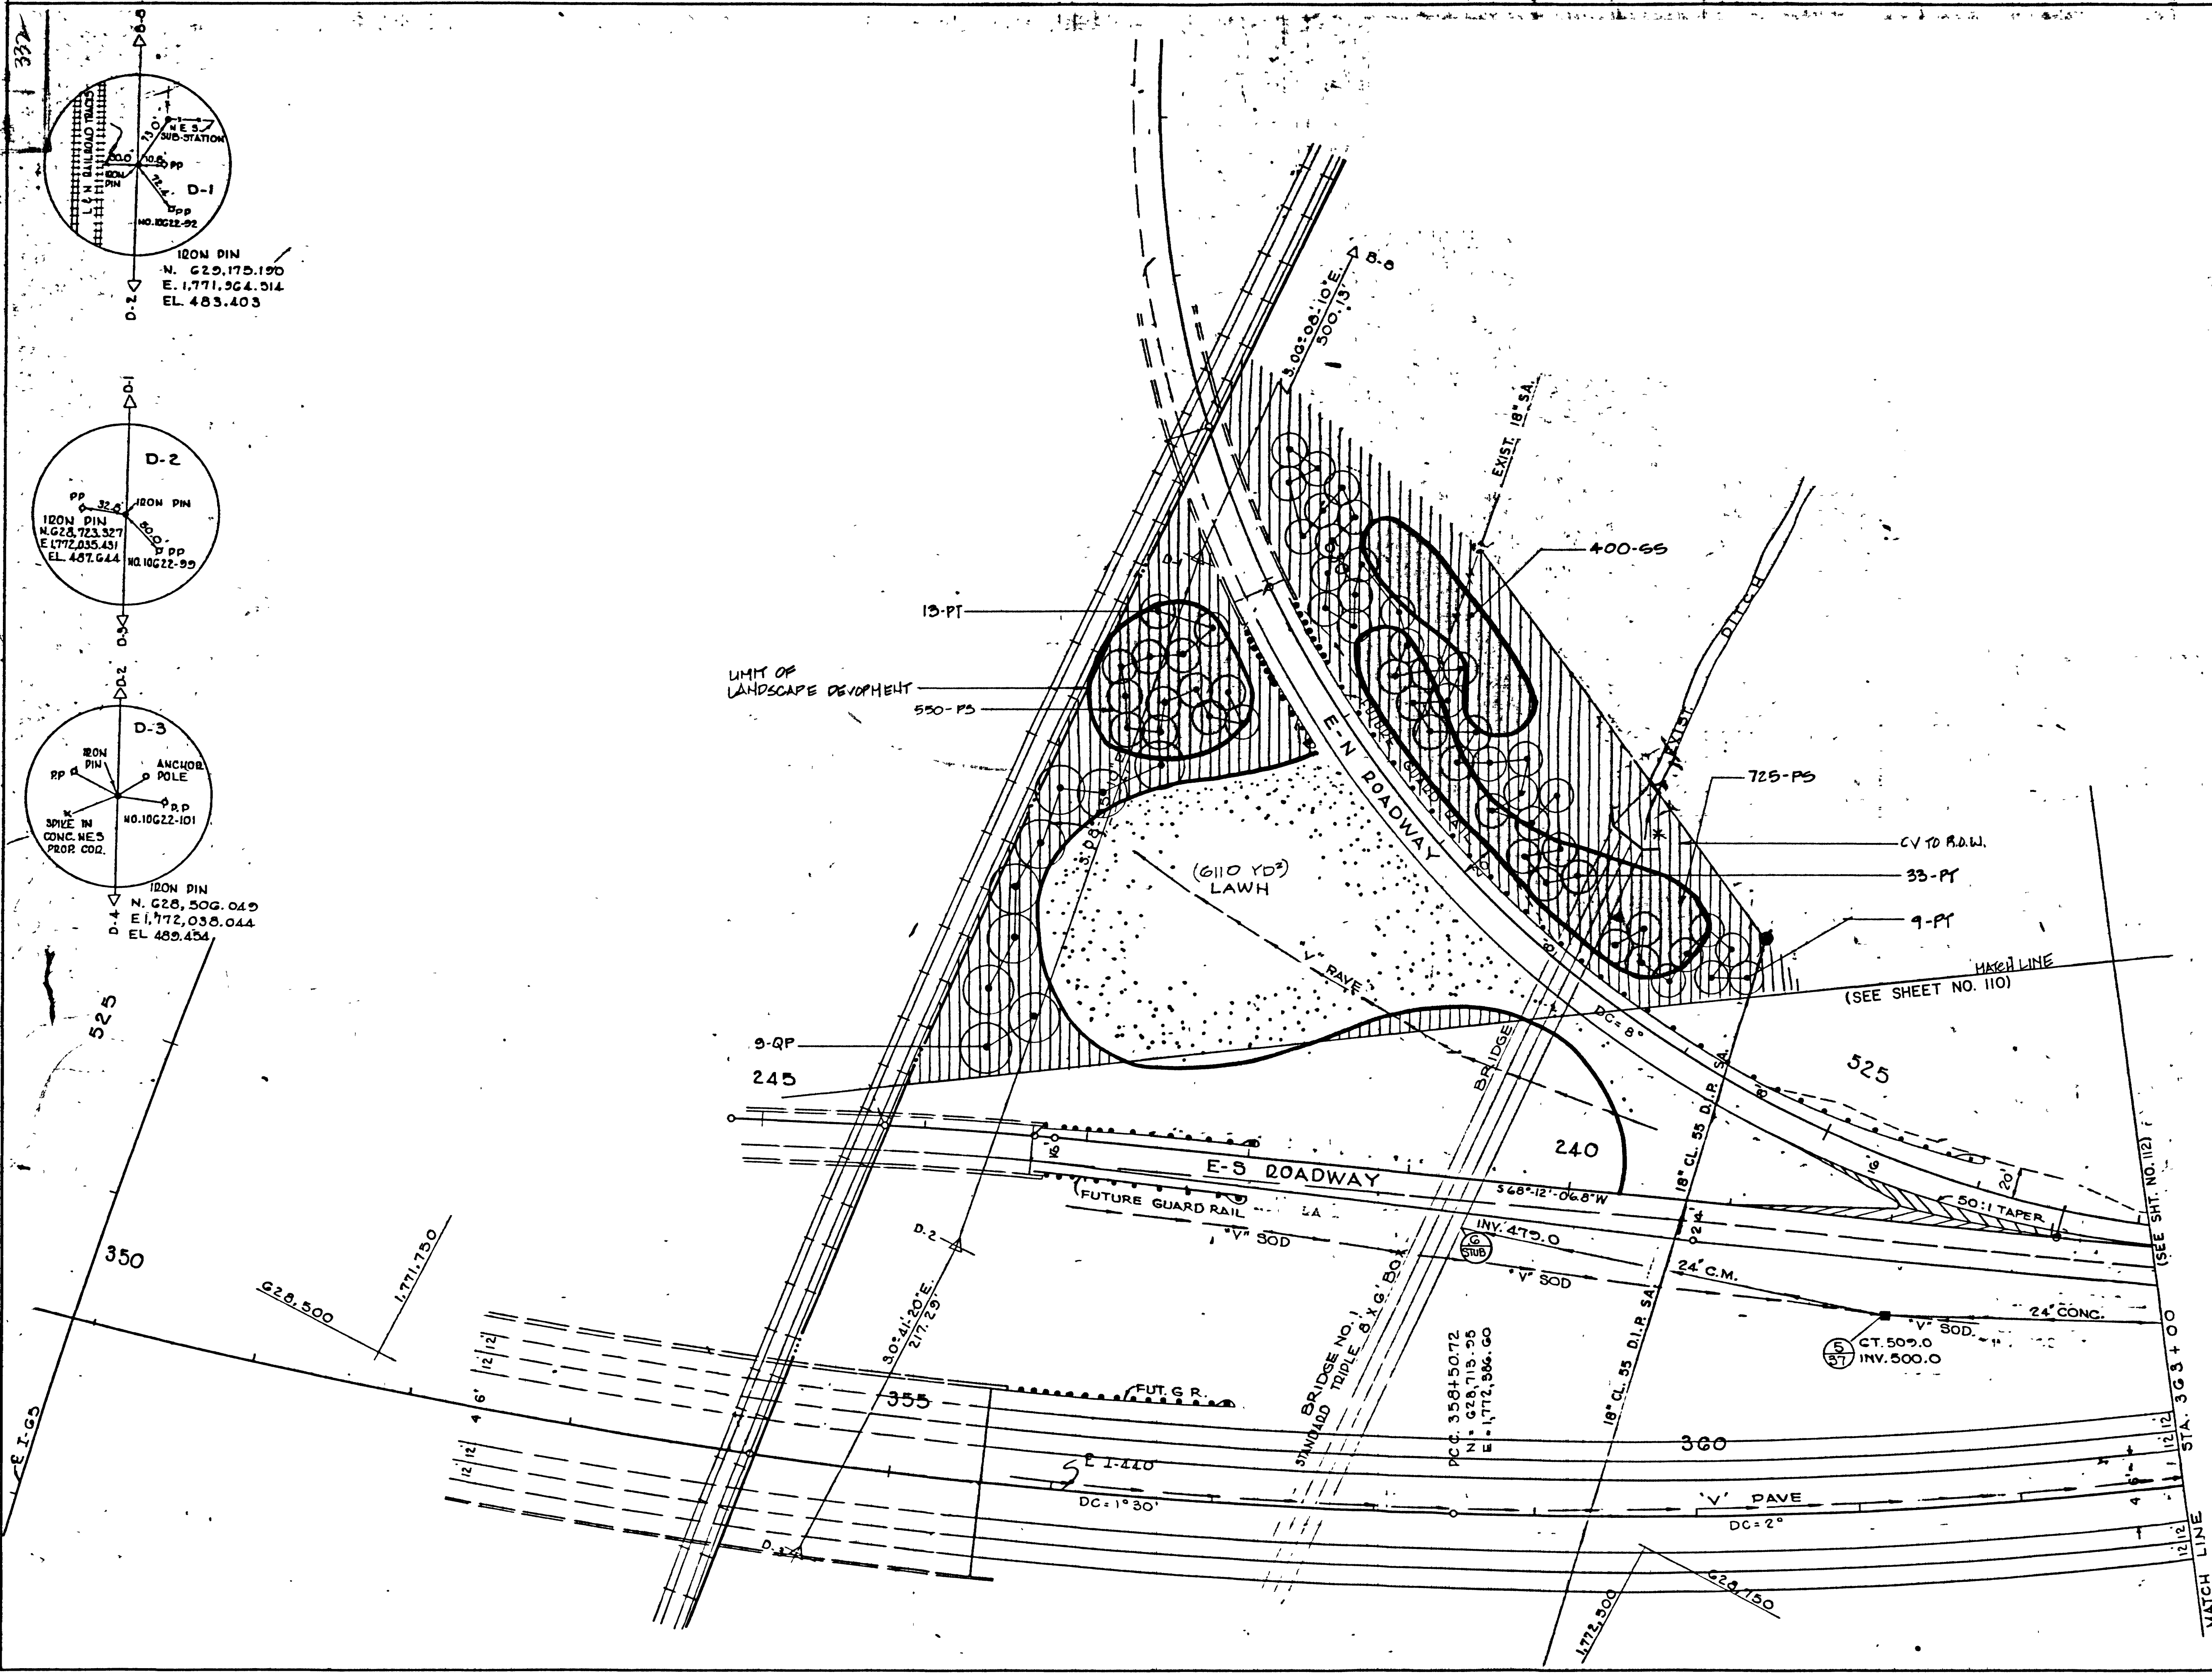


PAVING	1983	1-440-4(55)211	112

REV. 11-27-84* ADDED GRASS.

- LEGEND**
- R.O.W. —————
 - NOISE WALL ————
 - FENCE ————
 - PRESPLIT LINE ————
 - TREE ○
 - SHRUB MASS [hatched area]
 - SEEDLINGS [stippled area]
 - VINES [dotted line]
 - GROUNDCOVER [vertical lines]
 - WILDFLOWERS [wavy line]
 - LAWN [dots]

KEY	COMMON NAME	QTY
CC	REDBUD	25
CP	DOGWOOD	56
CV	CROWN VETCH	2181 YD ²
EP	ELAENAGNUS	410
FP	GREEN ASH	1
IO	AMERICAN HOLLY	52
LI	SHEET GUM	18
PI	BOSTON IVY	3192
PO	PLANE TREE	15
PT	LOBLOLLY PINE	45
WF	WILD FLOWERS	3684 YD ²
WS	WISTERIA	710
SS	SUMAC SEEDLING	150
PN	AUSTRIAN PINE	40
	GRASS LAWN	522 YD ²
SEE SHEET 20 OF DRAWINGS FOR CUMULATIVE TOTALS AND SPECIFICATIONS FOR PLANT MATERIALS		

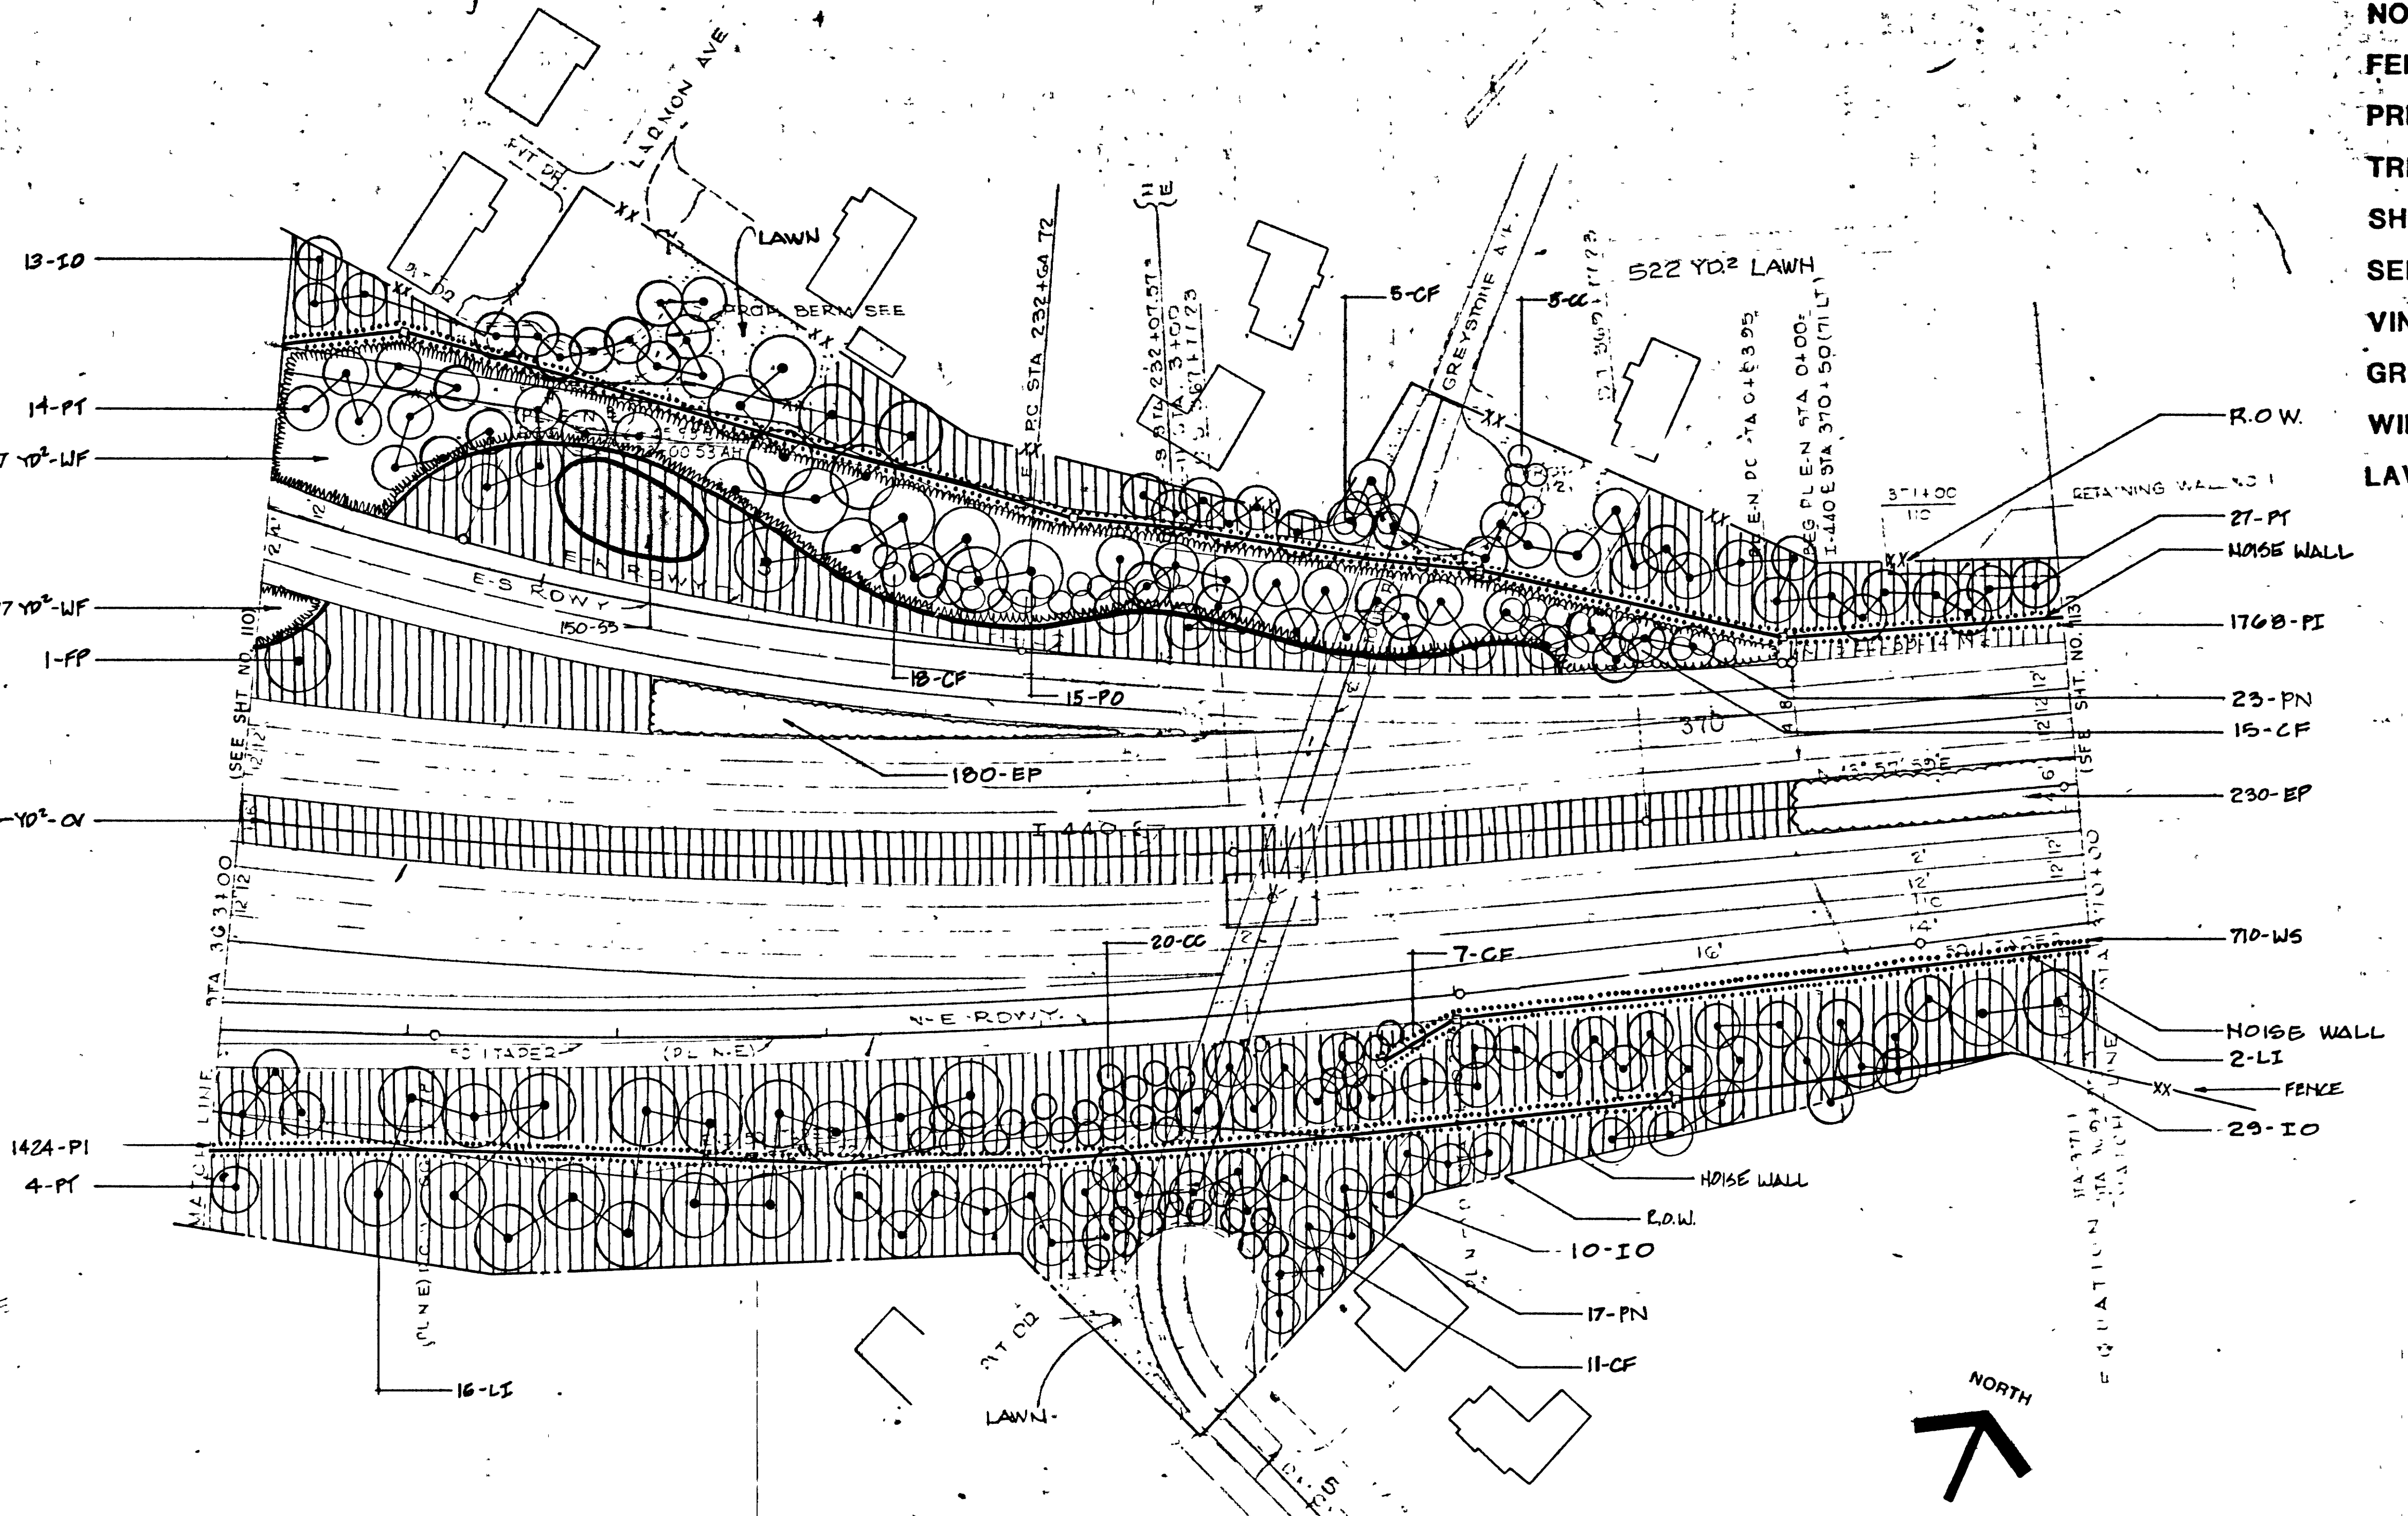


LANDSCAPE DEVELOPMENT PLAN 440 PARKWAY

PROPOSED LAYOUT
STA 363+00 TO 370+00
SCALE 1" = 50'

TYPE	YEAR	PROJECT NO.	SHEET NO.
PAVING	1983	1-440-4(55)211	113

LEGEND

- R.O.W. ————
- NOISE WALL ————
- FENCE ————
- PRESPLIT LINE ————
- TREE ○○○○
- SHRUB MASS [wavy line]
- SEEDLINGS [stippled area]
- VINES [dotted line]
- GROUND COVER [vertical lines]
- WILDFLOWERS [wavy line]
- LAWN [stippled area]

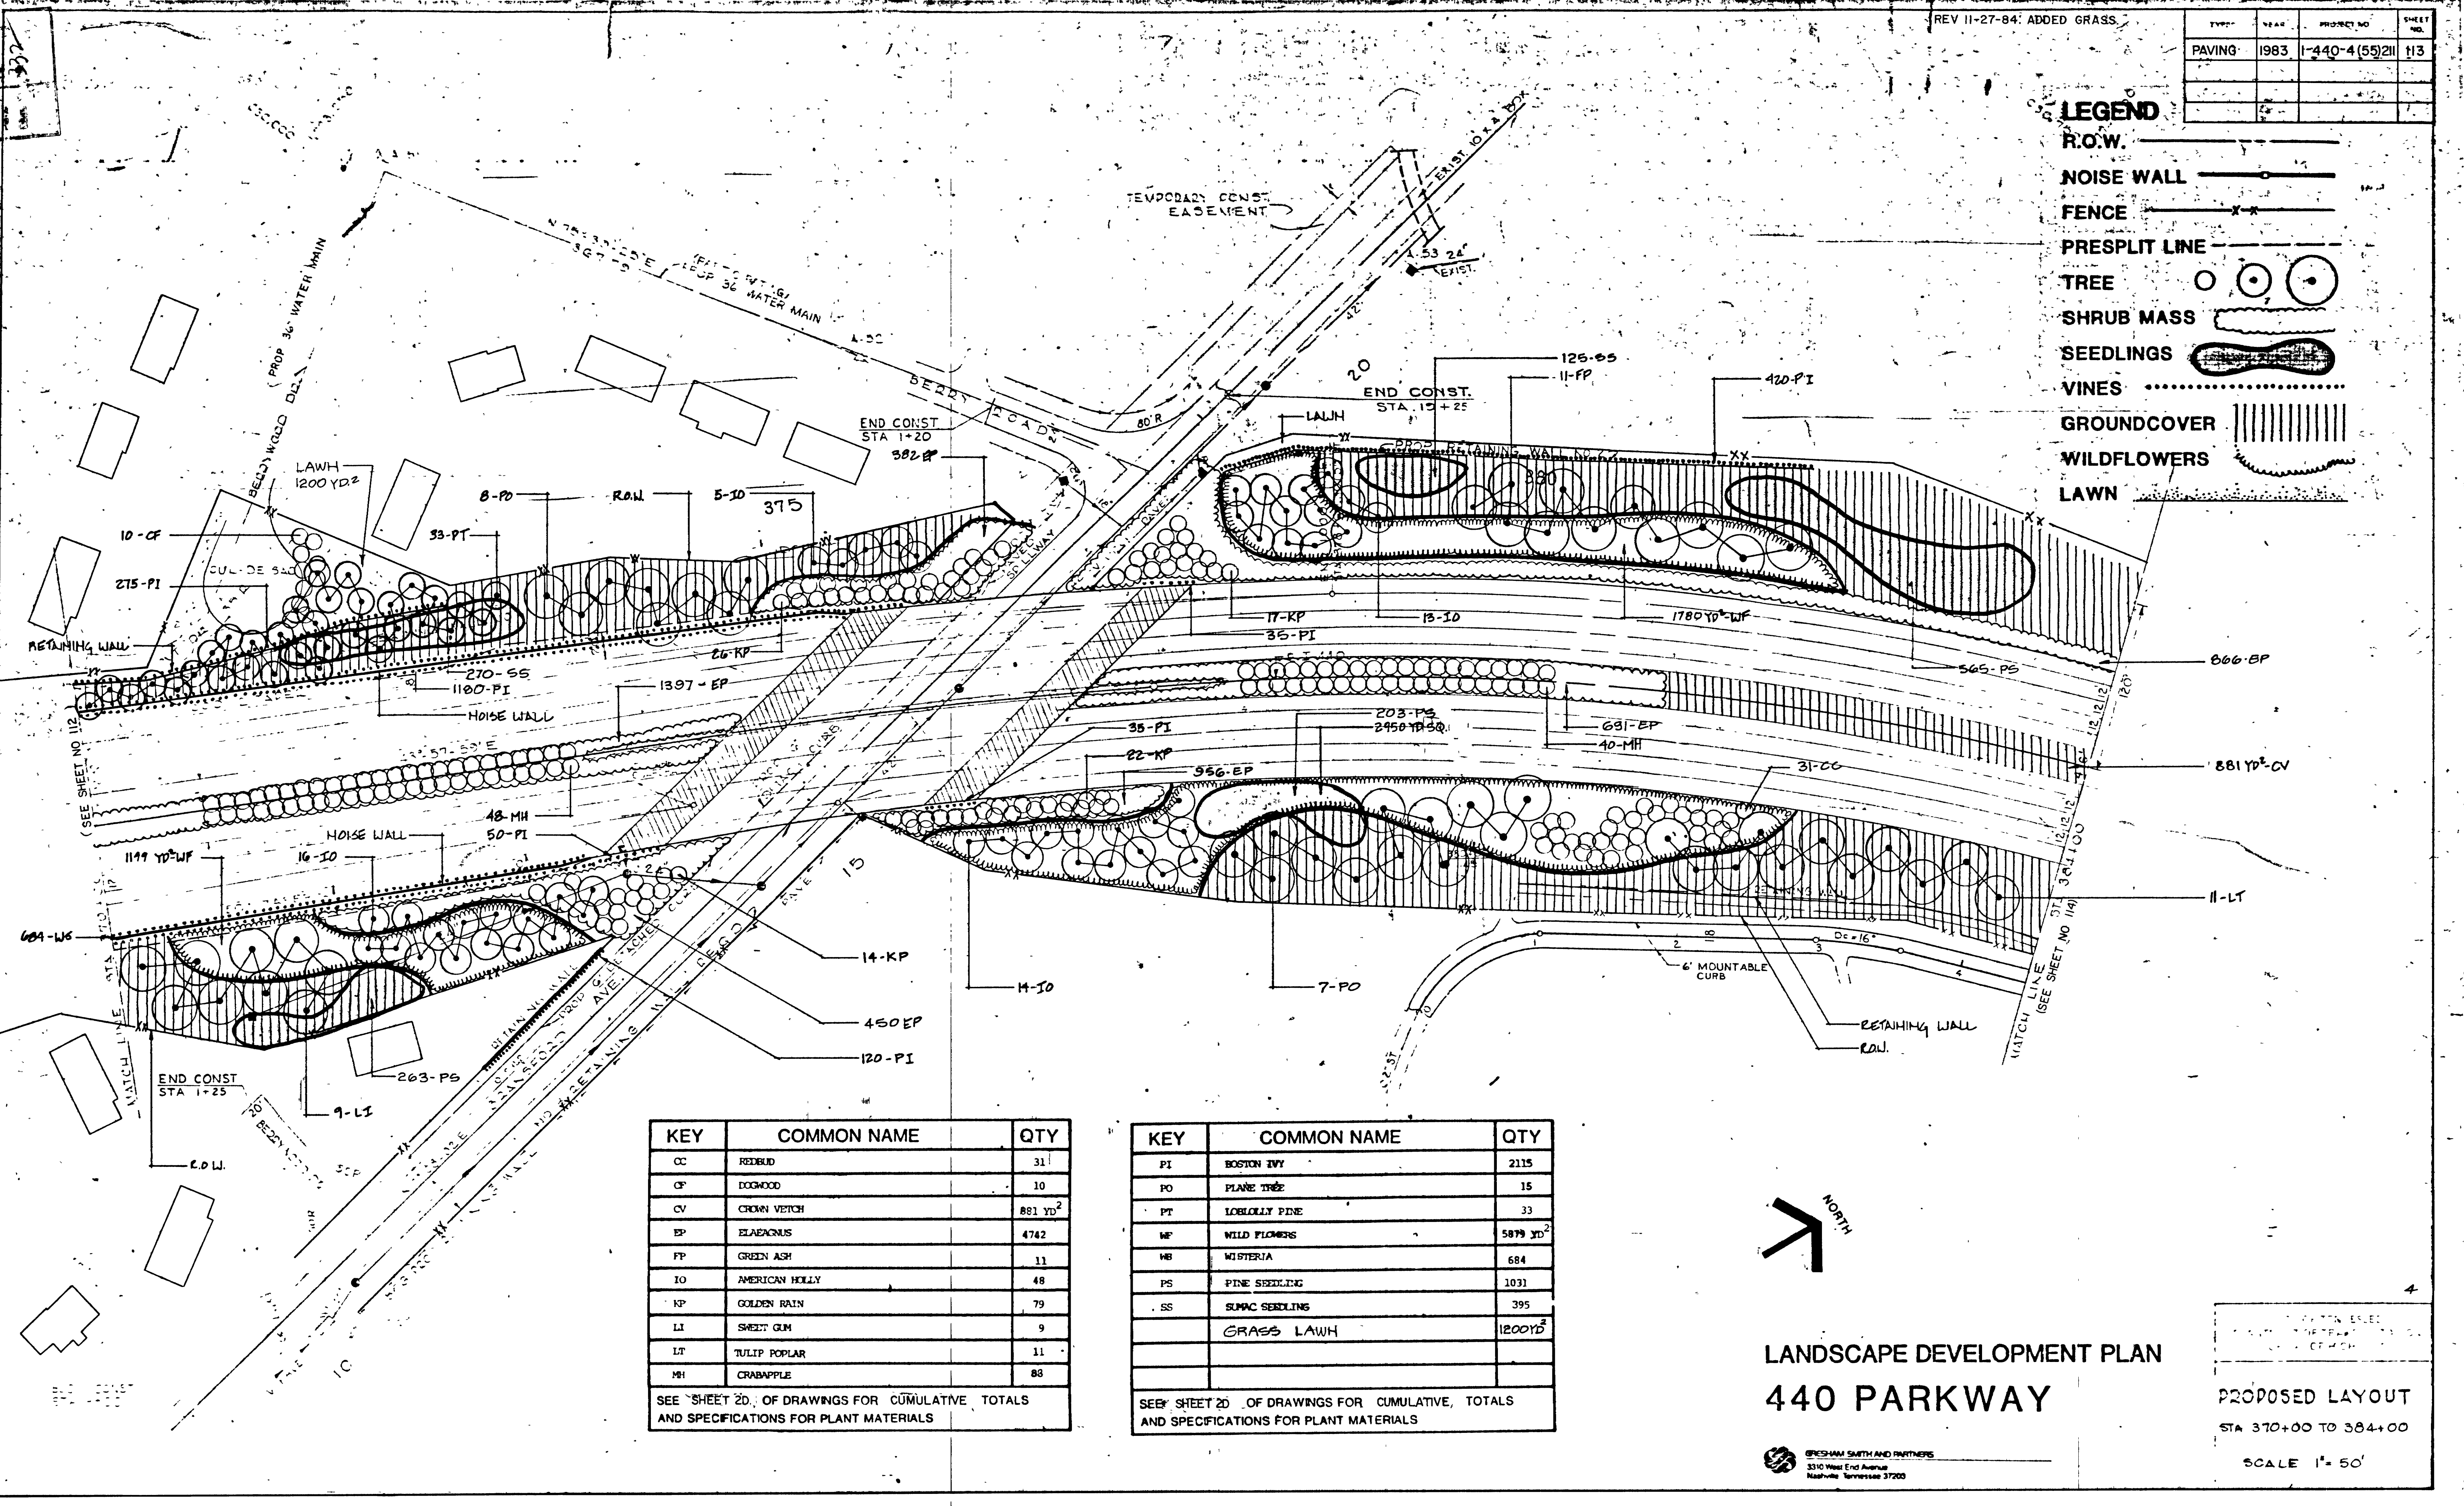


KEY	COMMON NAME	QTY
CC	REDBUD	31
CF	DOGWOOD	10
CV	CROWN VETCH	881 YD ²
EP	ELAEAGNUS	4742
FP	GREEN ASH	11
IO	AMERICAN HOLLY	48
KP	GOLDEN RAIN	79
LI	SWEET GUM	9
LT	TULIP POPLAR	11
MH	CRABAPPLE	88

SEE SHEET 20 OF DRAWINGS FOR CUMULATIVE TOTALS AND SPECIFICATIONS FOR PLANT MATERIALS

KEY	COMMON NAME	QTY
PI	BOSTON IVY	2115
PO	PLANE TREE	15
PT	LOBLOLLY PINE	33
WF	WILD FLOWERS	5879 YD ²
WB	WISTERIA	684
PS	PINE SEEDLING	1031
SS	SUMAC SEEDLING	395
	GRASS LAWN	1200 YD ²


SEE SHEET 20 OF DRAWINGS FOR CUMULATIVE TOTALS AND SPECIFICATIONS FOR PLANT MATERIALS

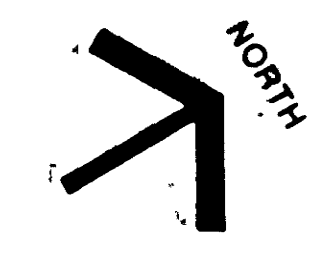

LANDSCAPE DEVELOPMENT PLAN
440 PARKWAY

GREENMAN SMITH AND PARTNERS
3310 West End Avenue
Nashville, Tennessee 37203

PROPOSED LAYOUT
STA 370+00 TO 384+00
SCALE 1" = 50'

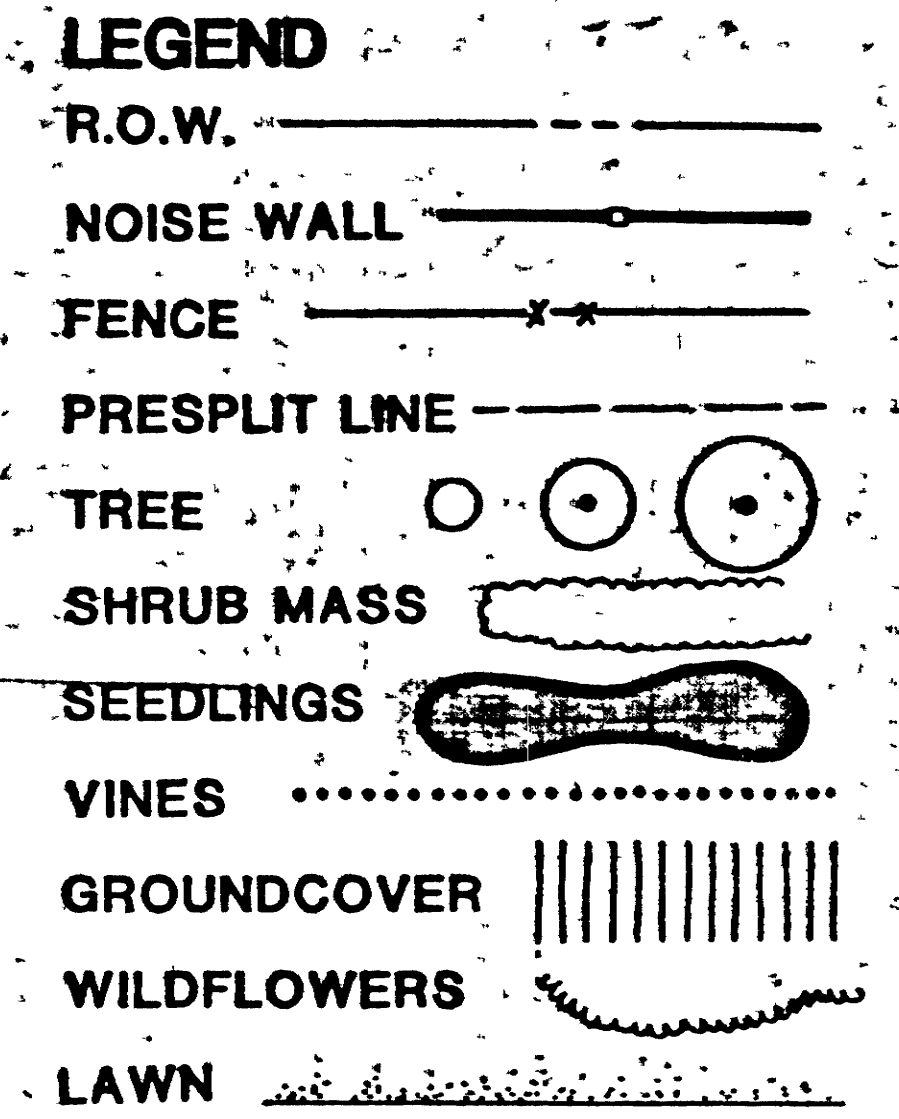

NORTH





SCALE 1" = 50'



GRESHAM SMITH AND PARTNERS
3310 West End Avenue
Nashville Tennessee 37203

REV 11-27-84 ADDED GRASS
 1 REVISD INTERSECTION 5-30-85

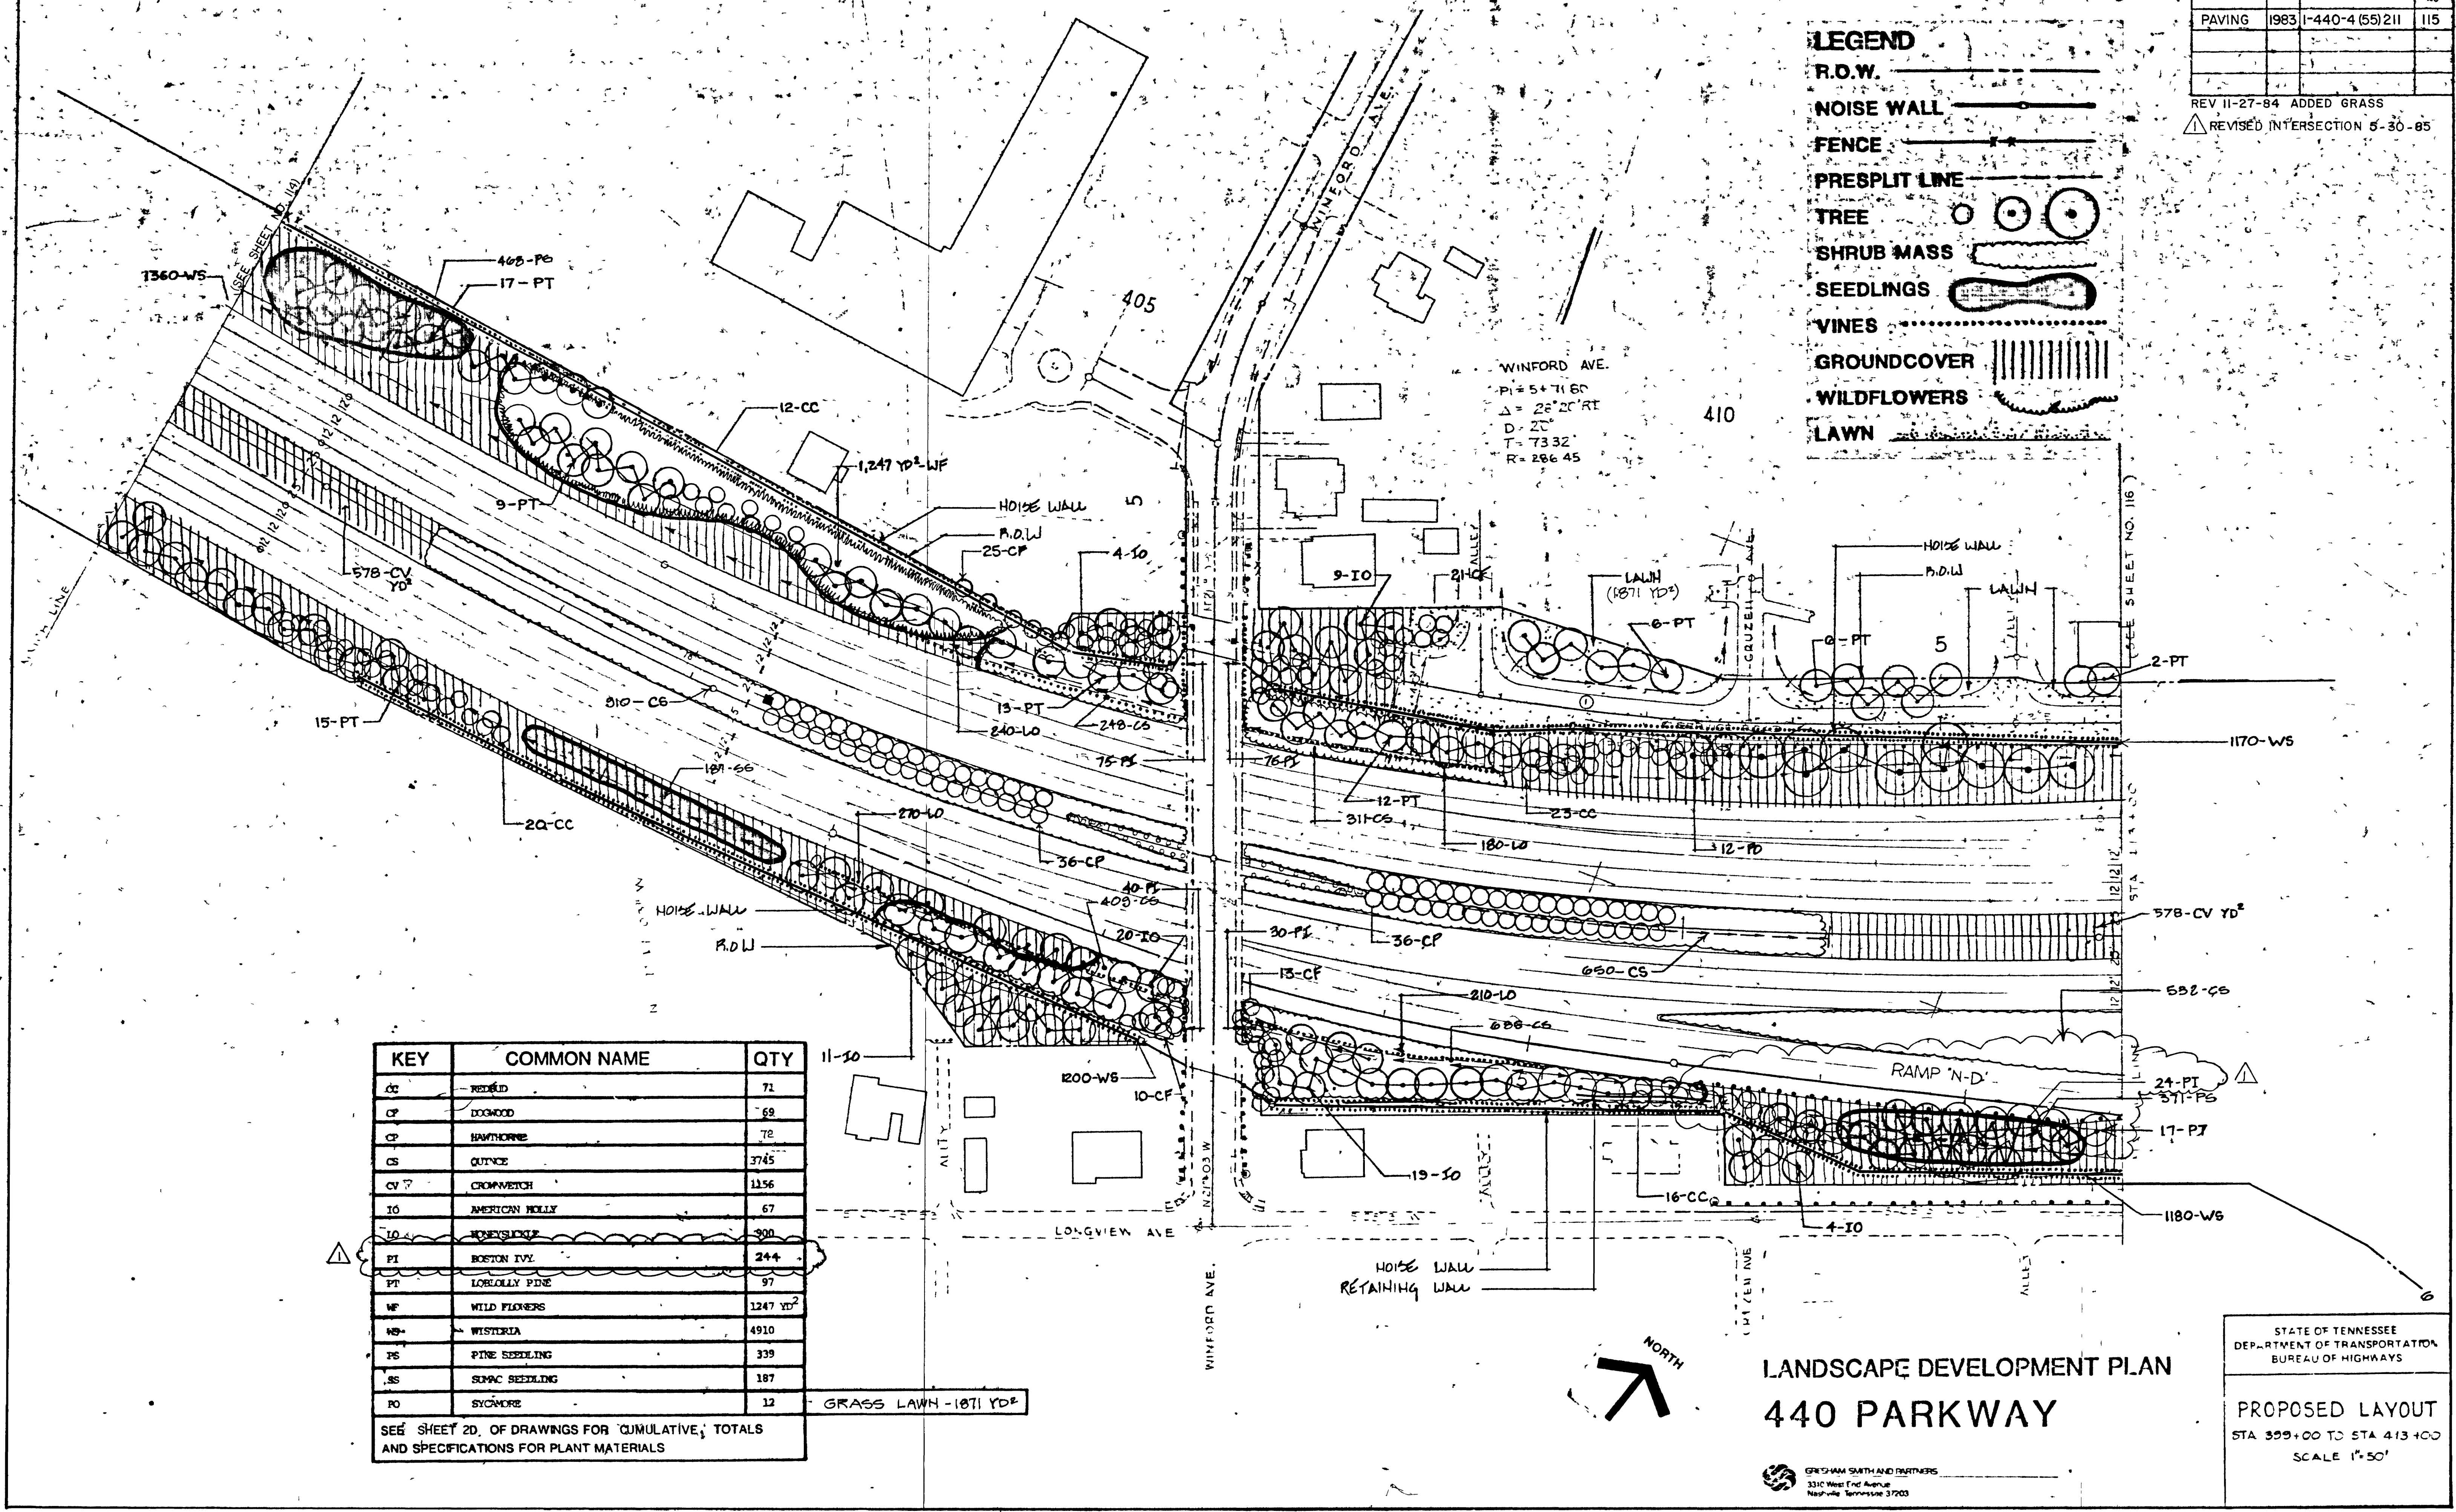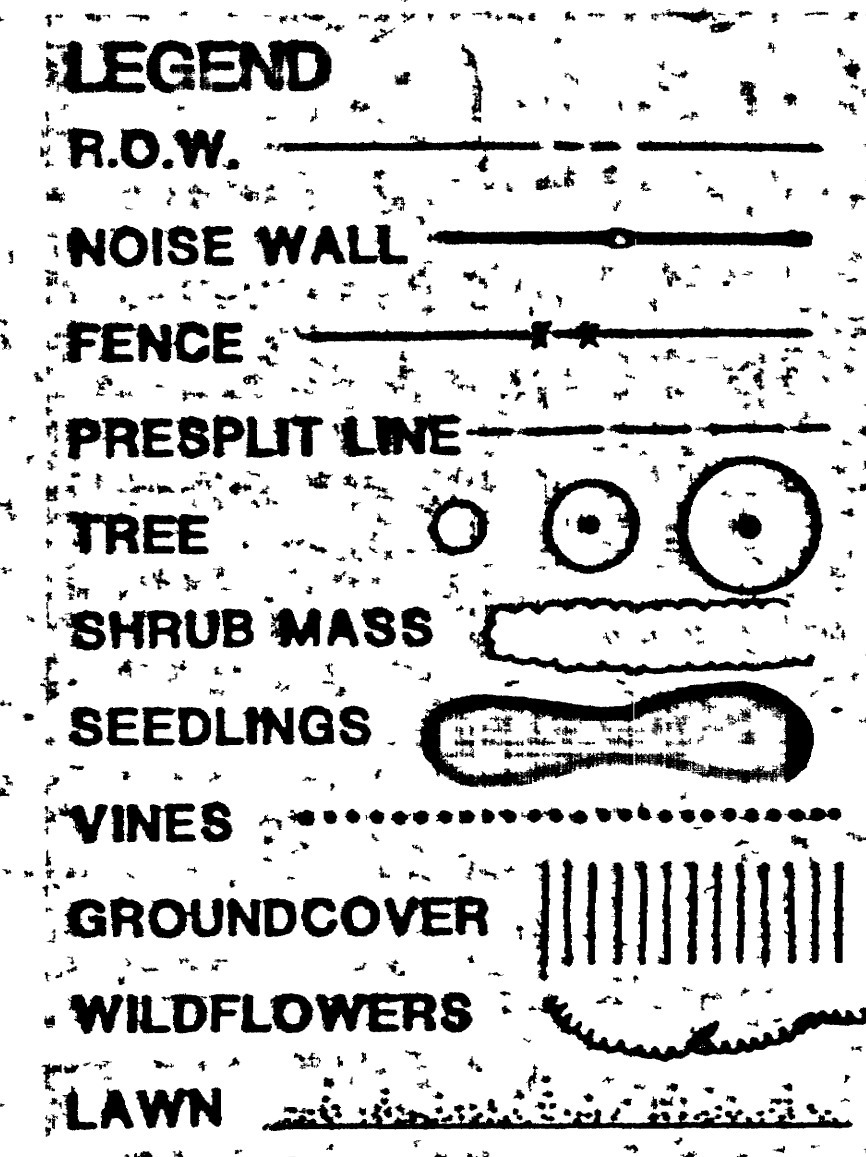

KEY	COMMON NAME	QTY
AC	REDUOD	71
CP	DOGWOOD	69
CP	HAWTHORNE	78
CS	OUTICE	3745
CV	CROWWEATCH	1156
JO	AMERICAN HOLLY	67
LO	WAXY SLICKLE	900
PI	BOSTON IVY	244
PT	LOBLOLLY PINE	97
WF	WILD FLOWERS	1247 yd ²
WS	WISTARIA	4910
PS	PINE SEEDLING	339
SS	SUMAC SEEDLING	187
PO	SYCAMORE	12

SEE SHEET 2D, OF DRAWINGS FOR CUMULATIVE, TOTALS
 AND SPECIFICATIONS FOR PLANT MATERIALS

LANDSCAPE DEVELOPMENT PLAN
440 PARKWAY

STATE OF TENNESSEE
DEPARTMENT OF TRANSPORTATION
BUREAU OF HIGHWAYS

PROPOSED LAYOUT

STA 399+00 TO STA 413+00

SCALE 1"=50'

KEY	COMMON NAME	QTY
AR	RED MAPLE	25
CC	RED CEDAR	164
CF	DOGWOOD	139
CV	CRIMSON VICTOR	1322
FP	FOXTAIL	944
GP	GREEN ASH	39
HO	AMERICAN HOLLY	83
IP	GOLDEN RAIN	112
MI	CRABAPPLE	129
PI	BOSTON IVY	1157

SEE SHEET 20 OF DRAWINGS FOR CUMULATIVE TOTALS AND SPECIFICATIONS FOR PLANT MATERIALS

KEY	COMMON NAME	QTY
FO	PLANE TREE	5
PT	LOBLOLLY PINE	224
OP	PIN OAK	67
WP	WILD PIONEER	16,375
WS	MISTLE	3910
	GRASS LAWN	14,885
PS	PINE SEEDLINGS	898
SS	SUMMAC SEEDLINGS	2725

SEE SHEET 20 OF DRAWINGS FOR CUMULATIVE TOTALS AND SPECIFICATIONS FOR PLANT MATERIALS

LEGEND

R.O.W.

NOISE WALL

FENCE

PRESPLIT LINE

TREE

MATCH LINE

SHRUB MASS

SEEDLINGS

VINES

GROUND COVER


WILDFLOWERS

LAWN

TYPE	YEAR	PROJECT NO.	SHEET NO.
PAVING	1983	1-440-4(55)211	116

REV. 11-27-84: ADDED GRASS

REV. 5-30-85: INTERSECTION

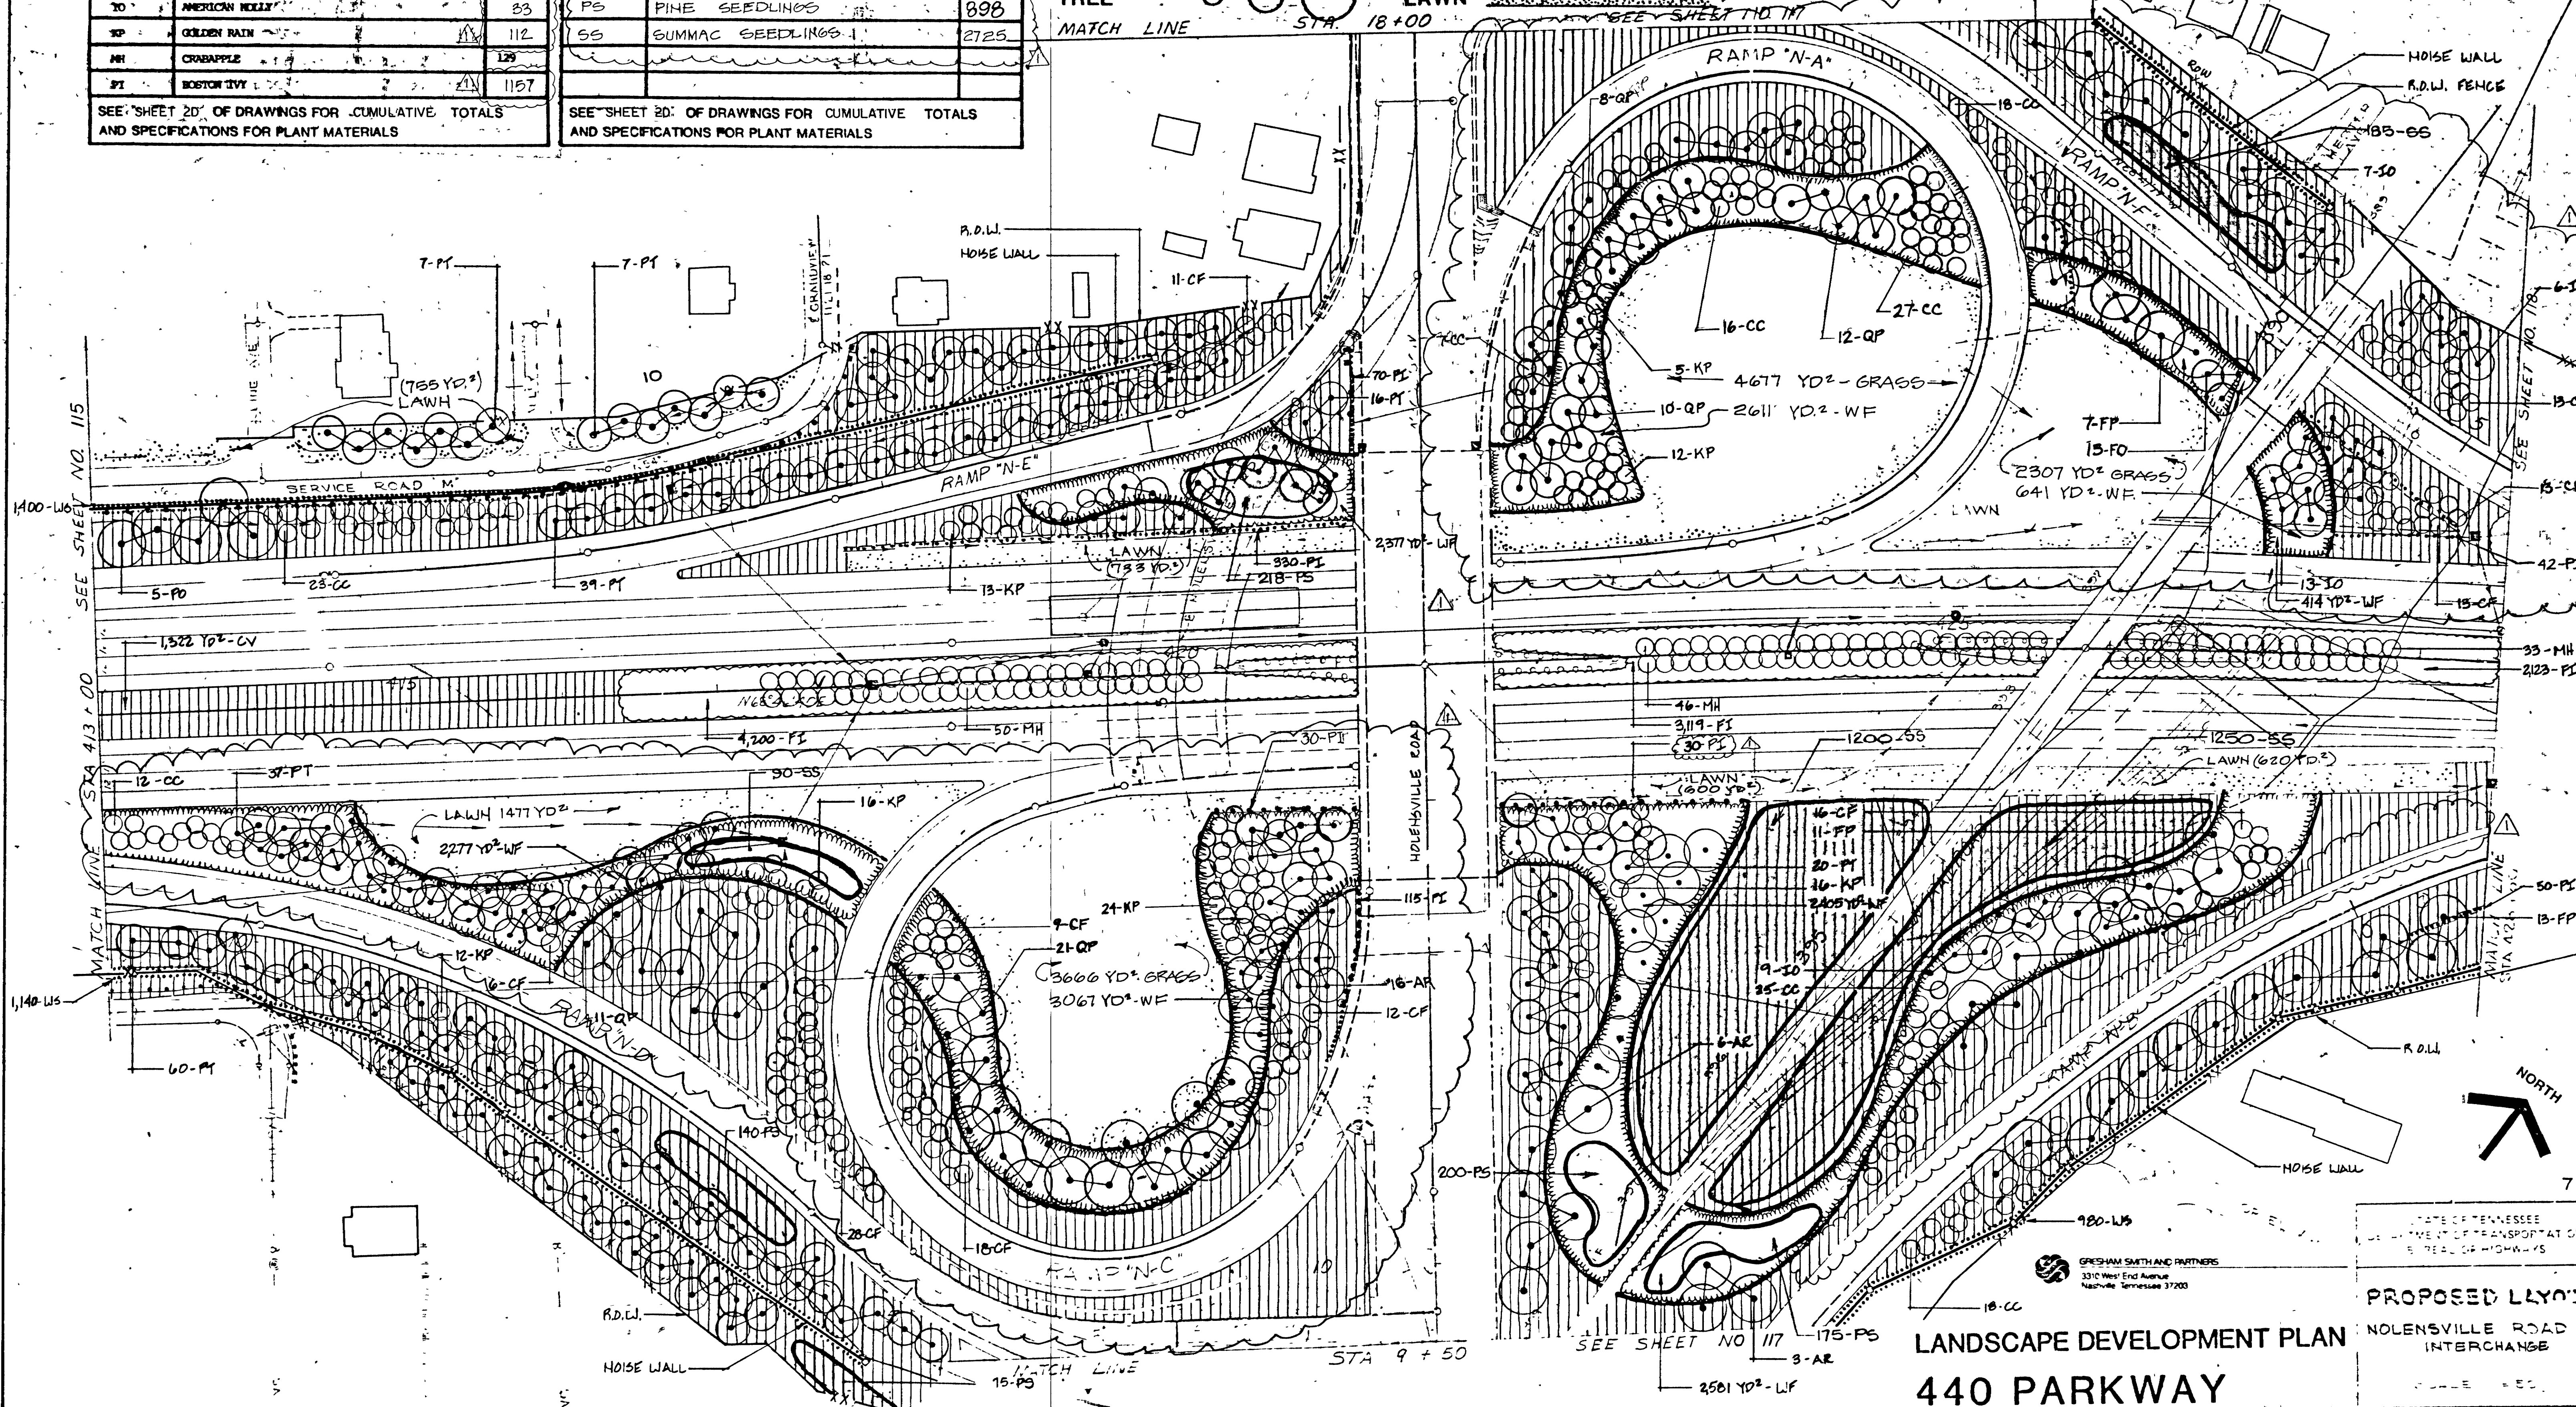

TYPE	YEAR	PROJECT NO.	SHEET
PAVING	1983	1-440-4(55)211	117

LEGEND

R.O.W.

NOISE WALL

FENCE

PRESPLIT LINE

TREE

SHRUB MASS

SEEDLINGS

VINES

GROUNDCOVER

WILDFLOWERS

LAWN

KEY	COMMON NAME	QTY
PI	BOSTON IVY	670
PT	LOBLOLLY PINE	52
PO	PLANE TREE	9
WS	WISTERIA	770
PS	PINE SEEDLING	450
SS	SUMAC SEEDLING	425
SEE SHEET 20 OF DRAWINGS FOR CUMULATIVE TOTALS AND SPECIFICATIONS FOR PLANT MATERIALS		


LANDSCAPE DEVELOPMENT PLAN

440 PARKWAY

STATE OF TENNESSEE
DEPARTMENT OF TRANSPORTATION
HIGHWAYS

PROPOSED LAYOUT
NOLENSVILLE ROAD
INTERCHANGE


SCALE: 1" = 50'

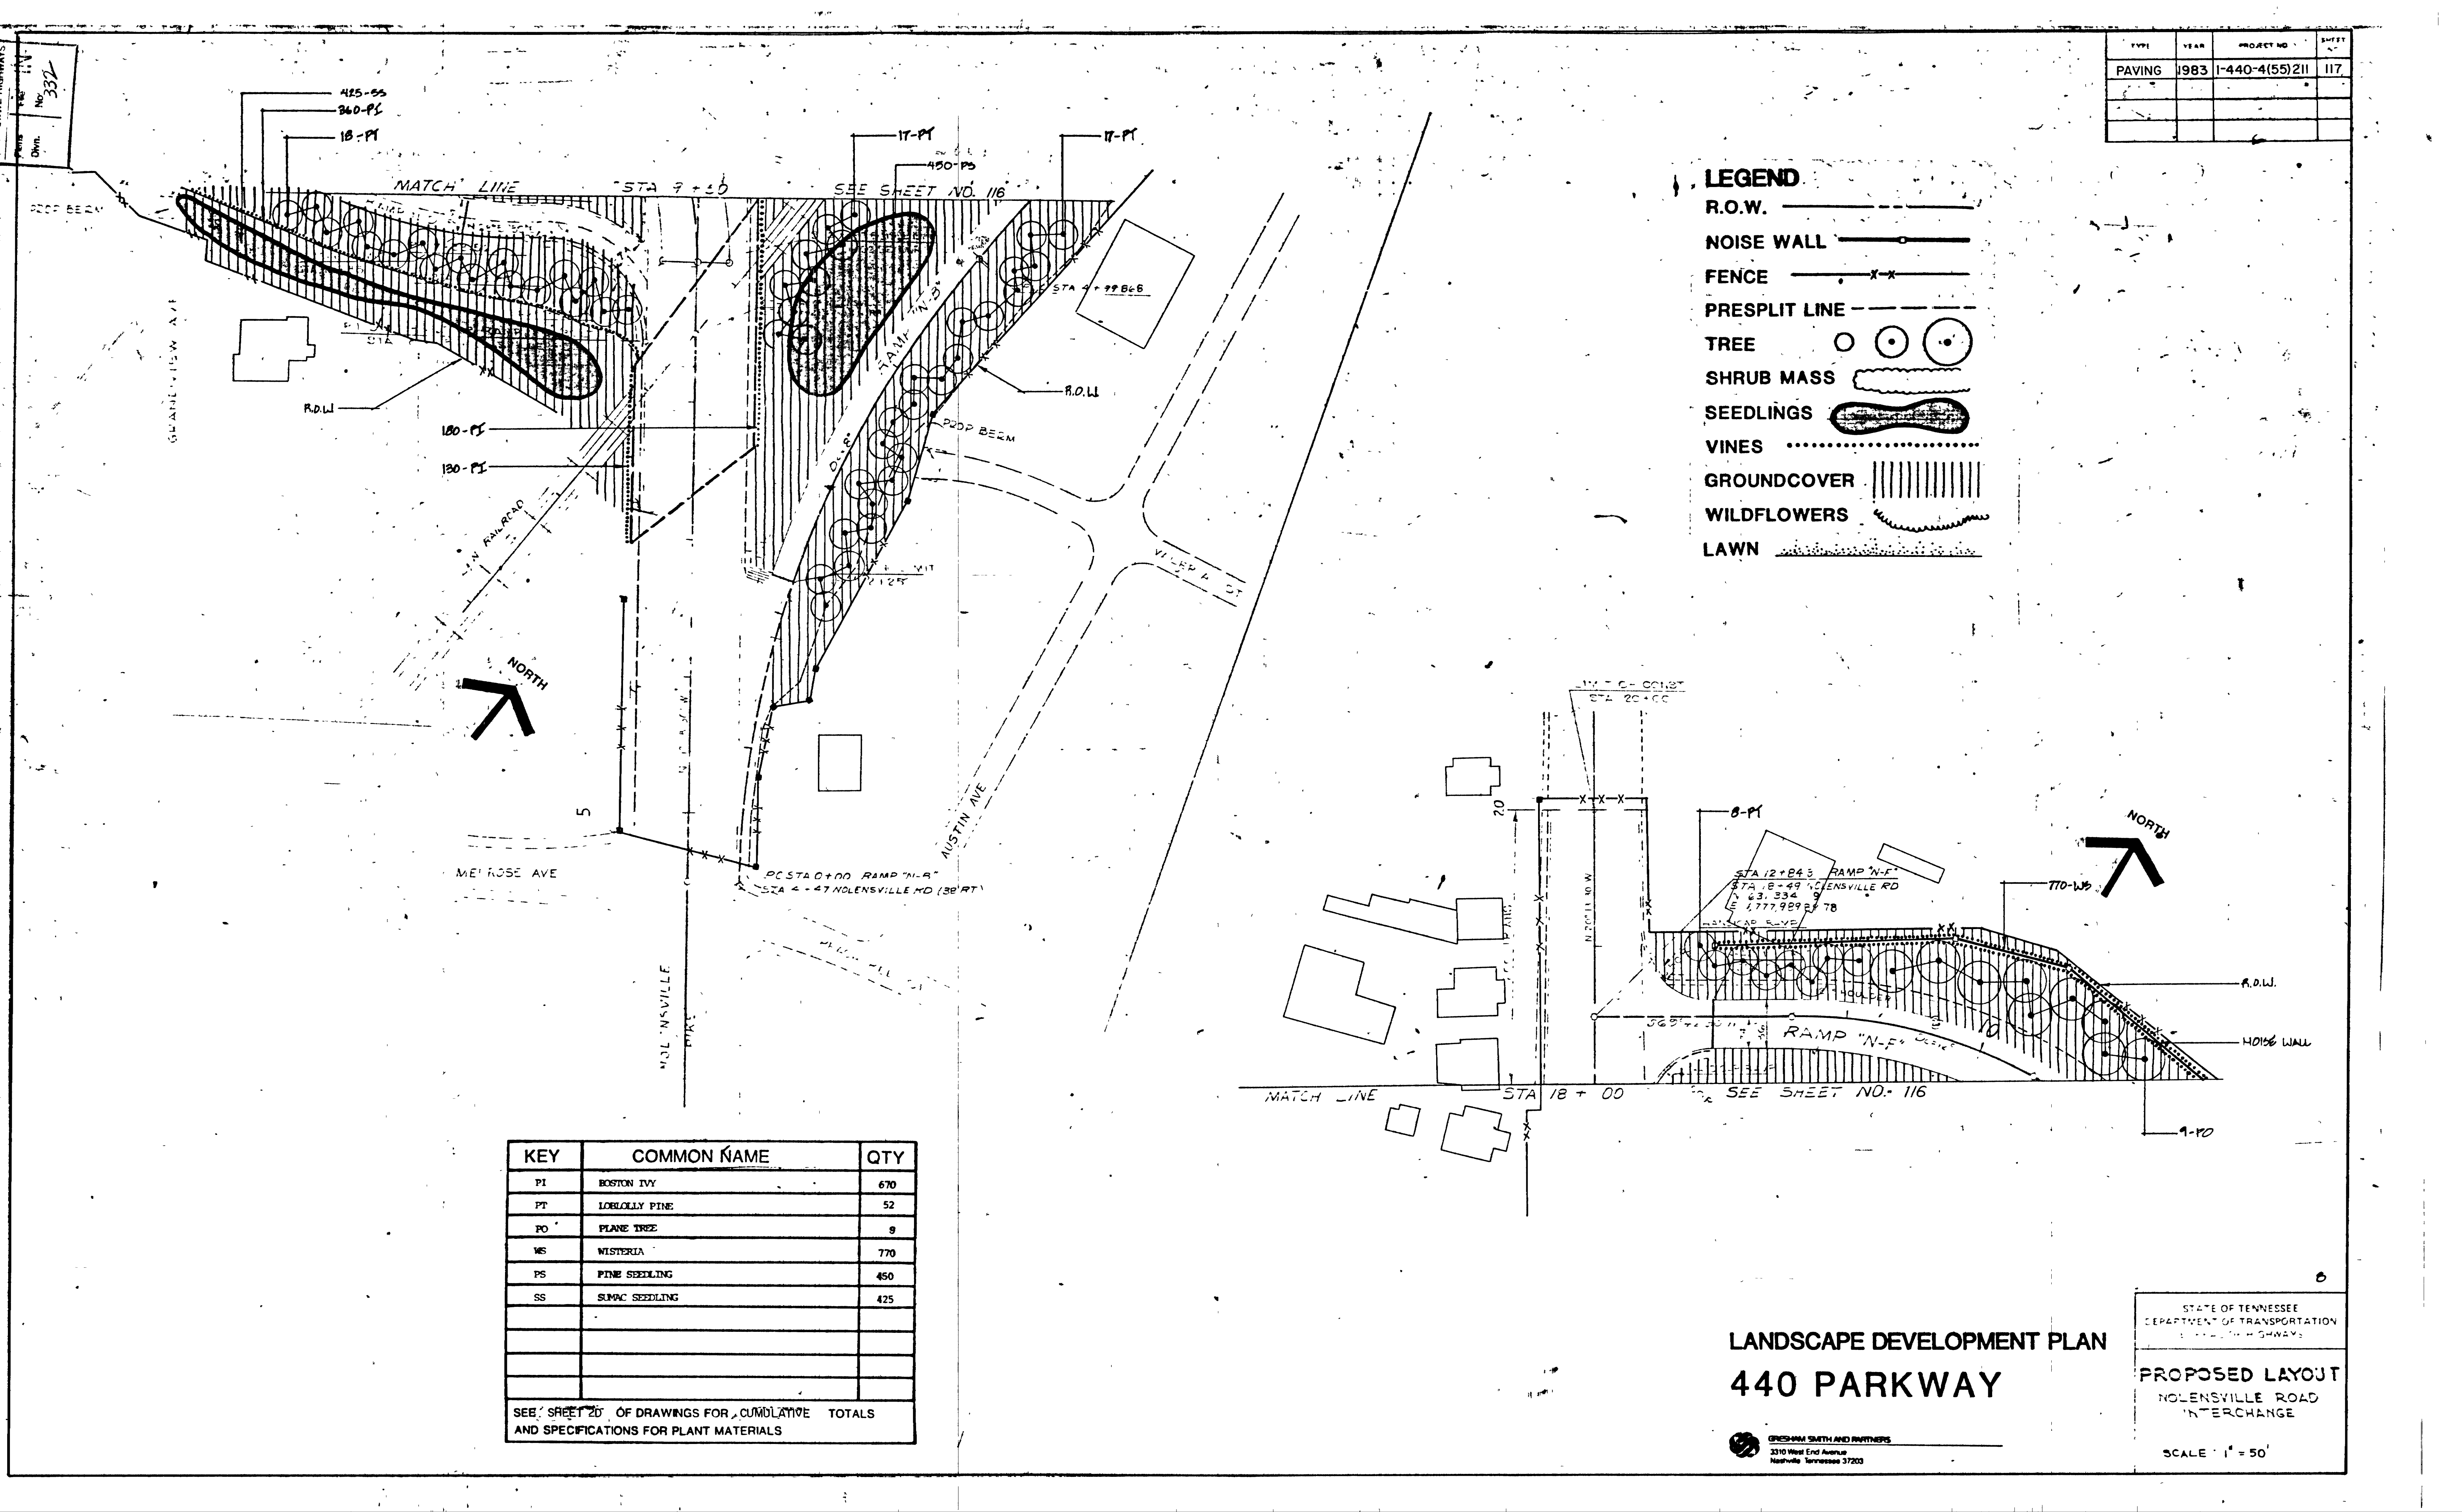

TYPE	YEAR	PROJECT NO.	SHEET NO.
PAVING	1983	1-440-4(55)211	118


LEGEND

- R.O.W.
- NOISE WALL
- FENCE
- PRESPLIT LINE
- TREE
- SHRUB MASS
- SEEDLINGS
- VINES
- GROUNDCOVER
- WILDFLOWERS
- LAWN

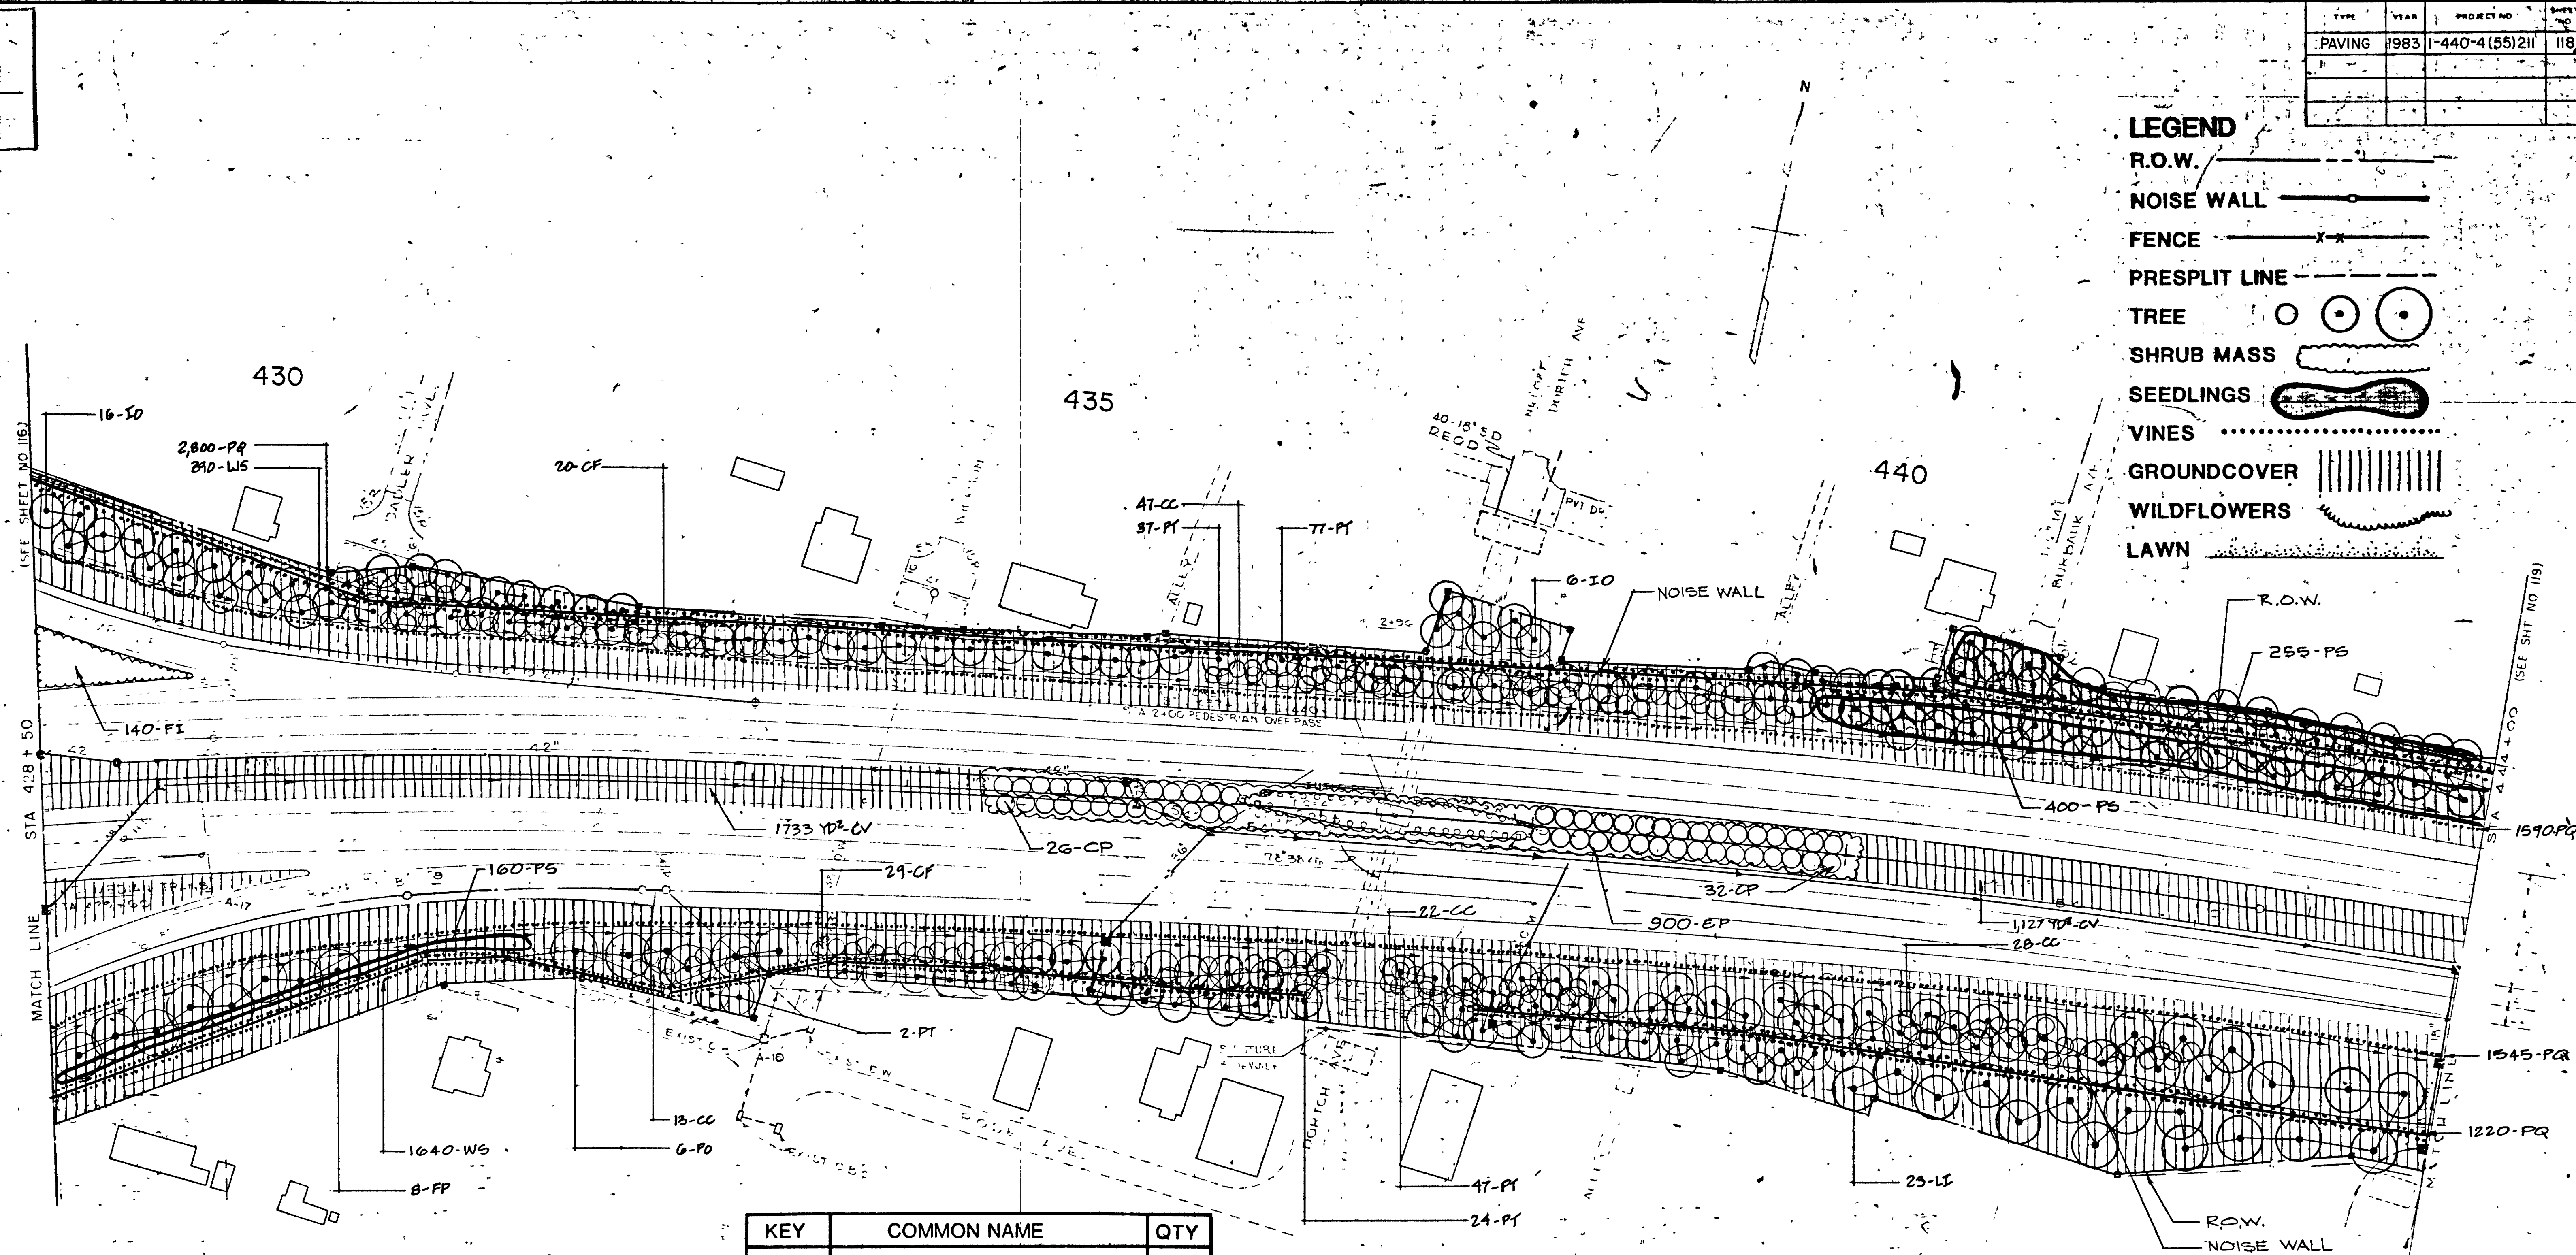

KEY	COMMON NAME	QTY
CC	REDBUD	109
CP	DOGWOOD	50
CP	HAWTHORNE	58
CV	CROWN VETCH	2860 YD ²
EP	ELAEOAGNUS	900
F1	FORSYTHIA	146
FP	GREEN ASH	8
IO	AMERICAN HOLLY	22
LI	SWEET GUM	23
PO	PLANE TREE	6
PQ	VIRGINIA CREEPER	7155
PT	LOBLOLLY PINE	187
WS	WISTERIA	2030
PS	PINE SEEDLING	815

SEE SHEET 2D OF DRAWINGS FOR CUMULATIVE TOTALS AND SPECIFICATIONS FOR PLANT MATERIALS

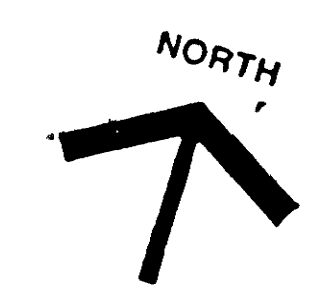

LANDSCAPE DEVELOPMENT PLAN 440 PARKWAY

LANSAM WITH INC. PARTNERS
 3010 Ave. E. 4th Avenue
 Nashville, Tennessee 37203

STATE OF TENNESSEE
 DEPARTMENT OF TRANSPORTATION
 BUREAU OF HIGHWAYS

PROPOSED LAYOUT
 STA 428 + 50 TO 444 + 00

SCALE: 1" = 50'

TYPE	YEAR	PROJECT NO.	SHEET NO.
PAVING	1983	I-440-4(55)211	119

LEGEND

R.O.W.

NOISE WALL

FENCE

PRESPLIT LINE

TREE

SHRUB MASS


SEEDLINGS

VINES


GROUNDCOVER

WILDFLOWERS

LAWN

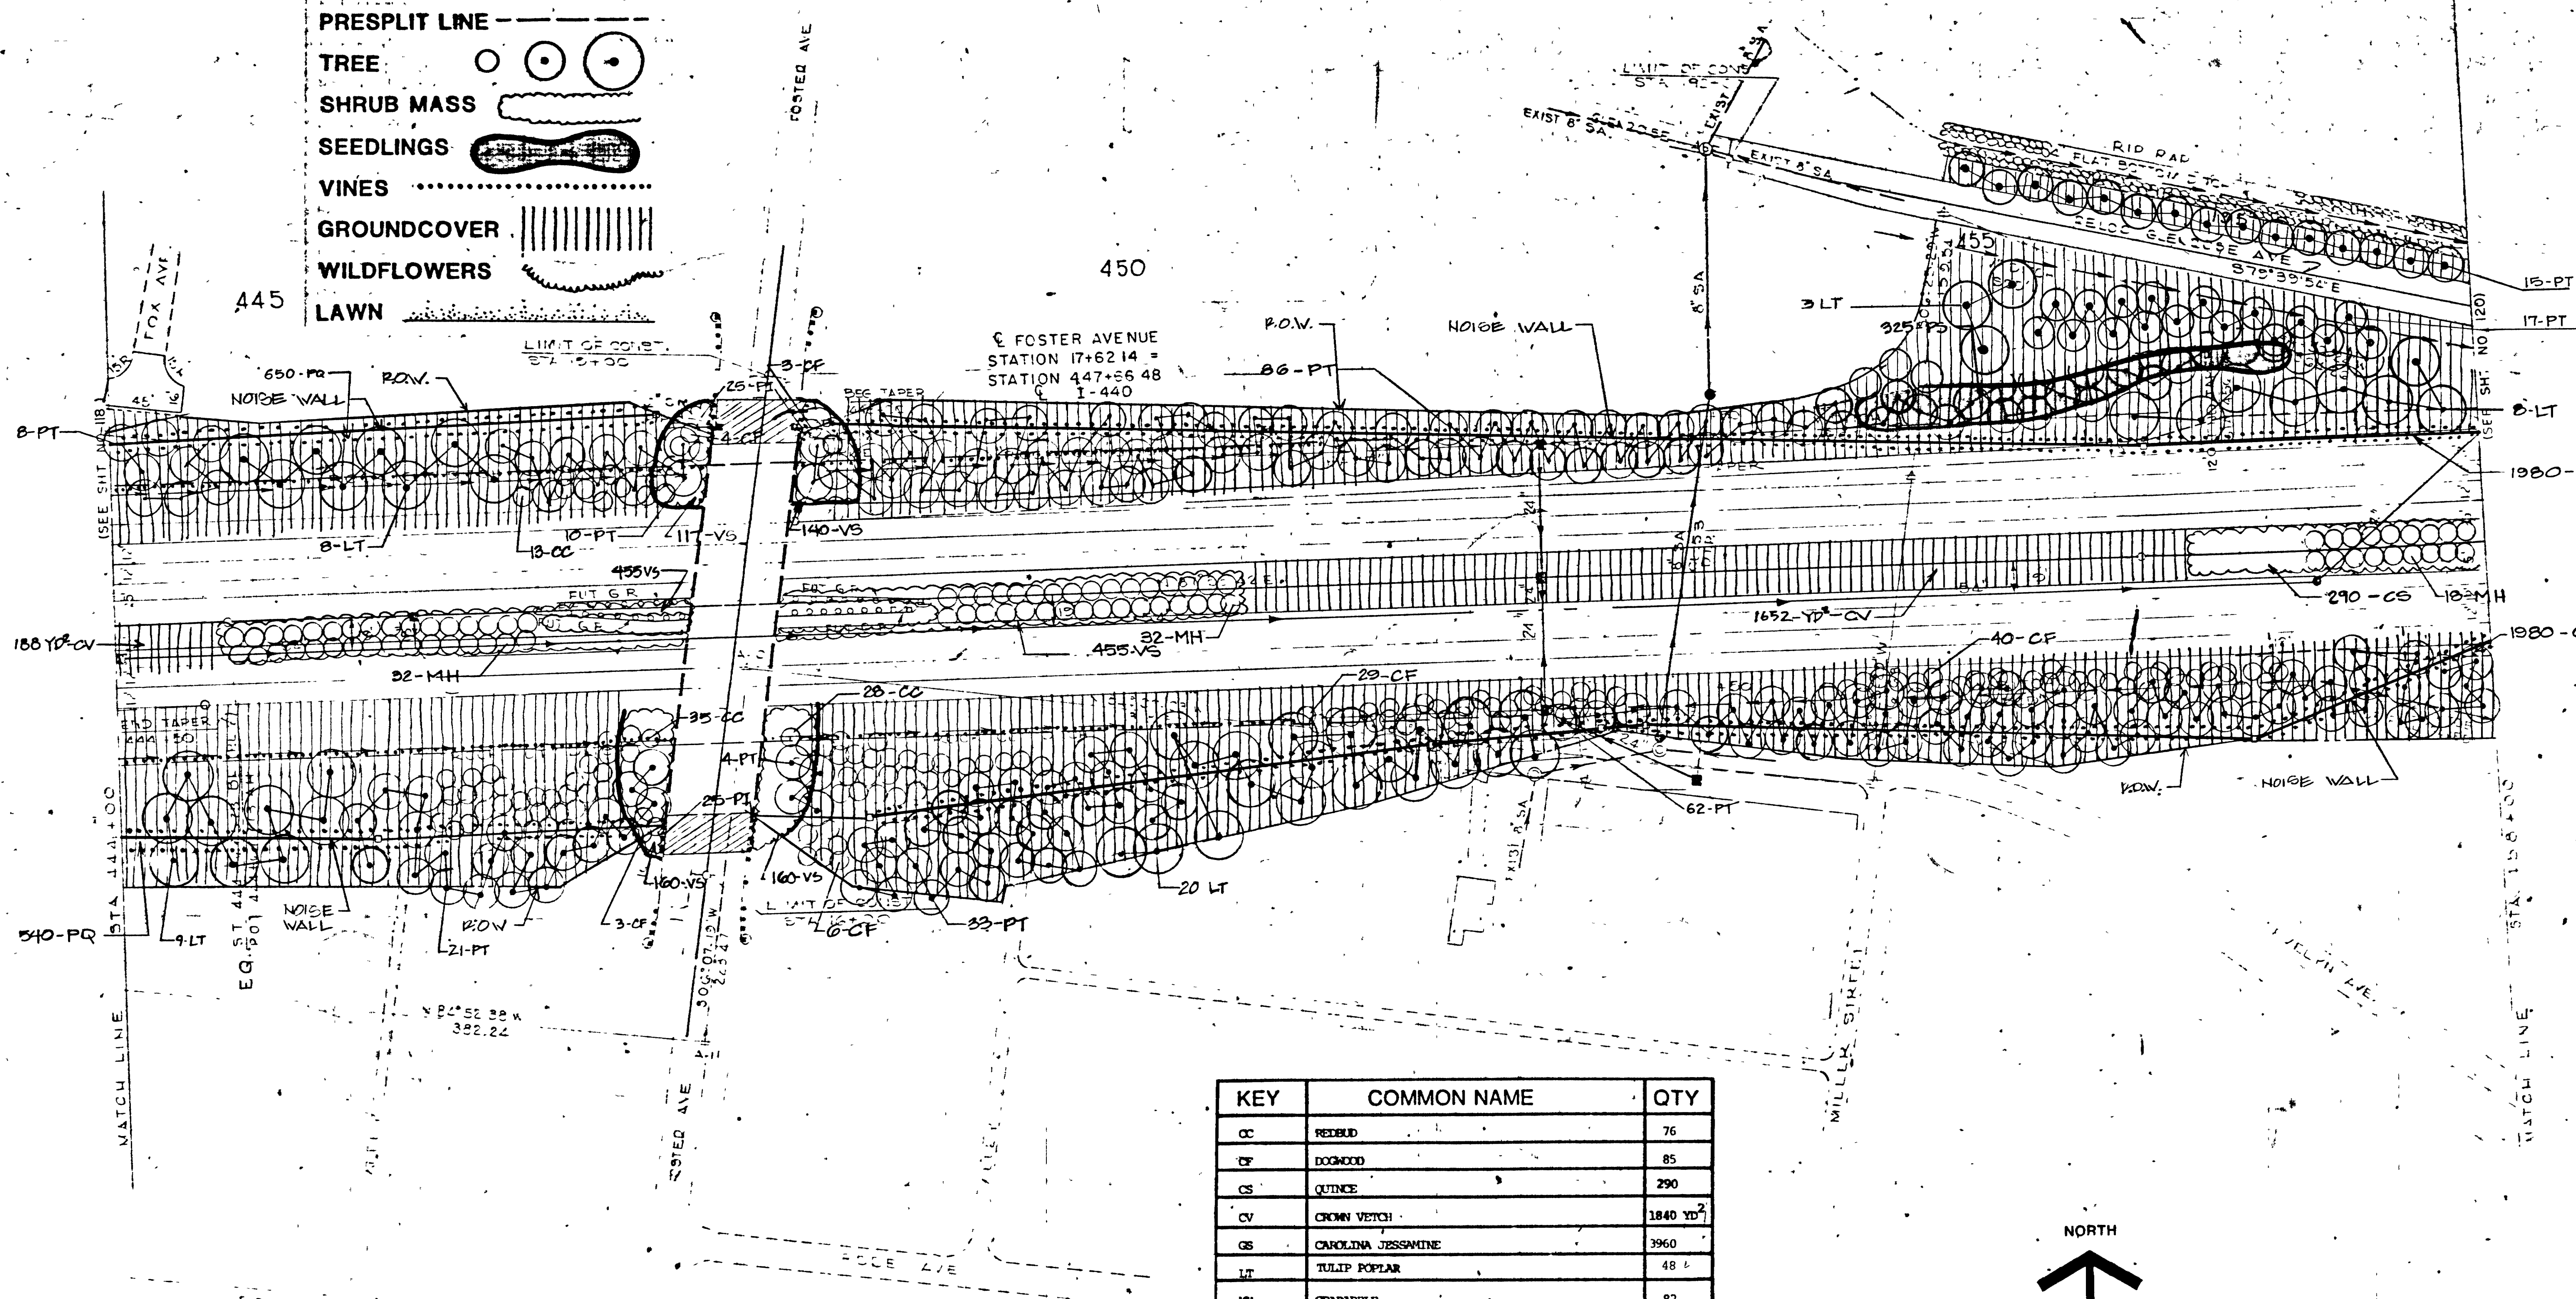

KEY	COMMON NAME	QTY
CC	REDBUD	76
CF	DOGWOOD	85
CS	QUINCE	290
CV	CROWN VETCH	1840 YD ²
CS	CAROLINA JESSAMINE	3960
LT	TULIP POPLAR	48
MH	CRABAPPLE	82
PI	BOSTON IVY	100
PO	VIRGINIA CREEPER	1190
PT	LOBLOLLY PINE	256
VS	VIBURNUM	1487
PS	PINE SEEDLING	325
SEE SHEET 201 OF DRAWINGS FOR CUMULATIVE TOTALS AND SPECIFICATIONS FOR PLANT MATERIALS		

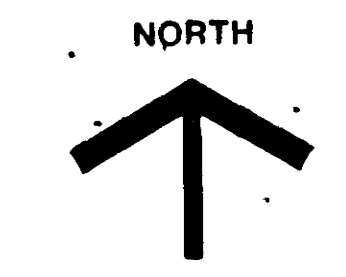

LANDSCAPE DEVELOPMENT PLAN

440 PARKWAY

GRESHAM SMITH AND PARTNERS

3510 West End Avenue

Nashville, Tennessee 37203

STATE OF TENNESSEE

DEPARTMENT OF TRANSPORTATION

CONSTRUCTION DIVISION

PROPOSED LAYOUT

STA 444+00 TO 458+00

SCALE = 50'


TYPE	YEAR	PROJECT NO.	SHEET NO.
PAVING	1983	I-440-4(55)211	120

LEGEND

- R.O.W.
- NOISE WALL
- FENCE
- PRESPLIT LINE
- TREE
- SHRUB MASS
- SEEDLINGS
- VINES
- GROUND COVER
- WILDFLOWERS
- LAWN

KEY	COMMON NAME	QTY
CP	DOGWOOD	74
CP	HAWTHORNE	35
CS	QUINCE	2103
CV	CORONILLA	1511 YD ²
GS	CAROLINA JESSAMINE	630
IO	AMERICAN HOLLY	54
LI	SWEET GUM	4
PI	BOSTON IVY	700
PO	PLANE TREE	29
PT	LOBLOLLY PINE	9
SS	SUMAC	300
CC	REDBUD	17
HH	ENGLISH IVY	370


SEE SHEET 2D OF DRAWINGS FOR CUMULATIVE TOTALS AND SPECS FOR PLANT MATERIALS.

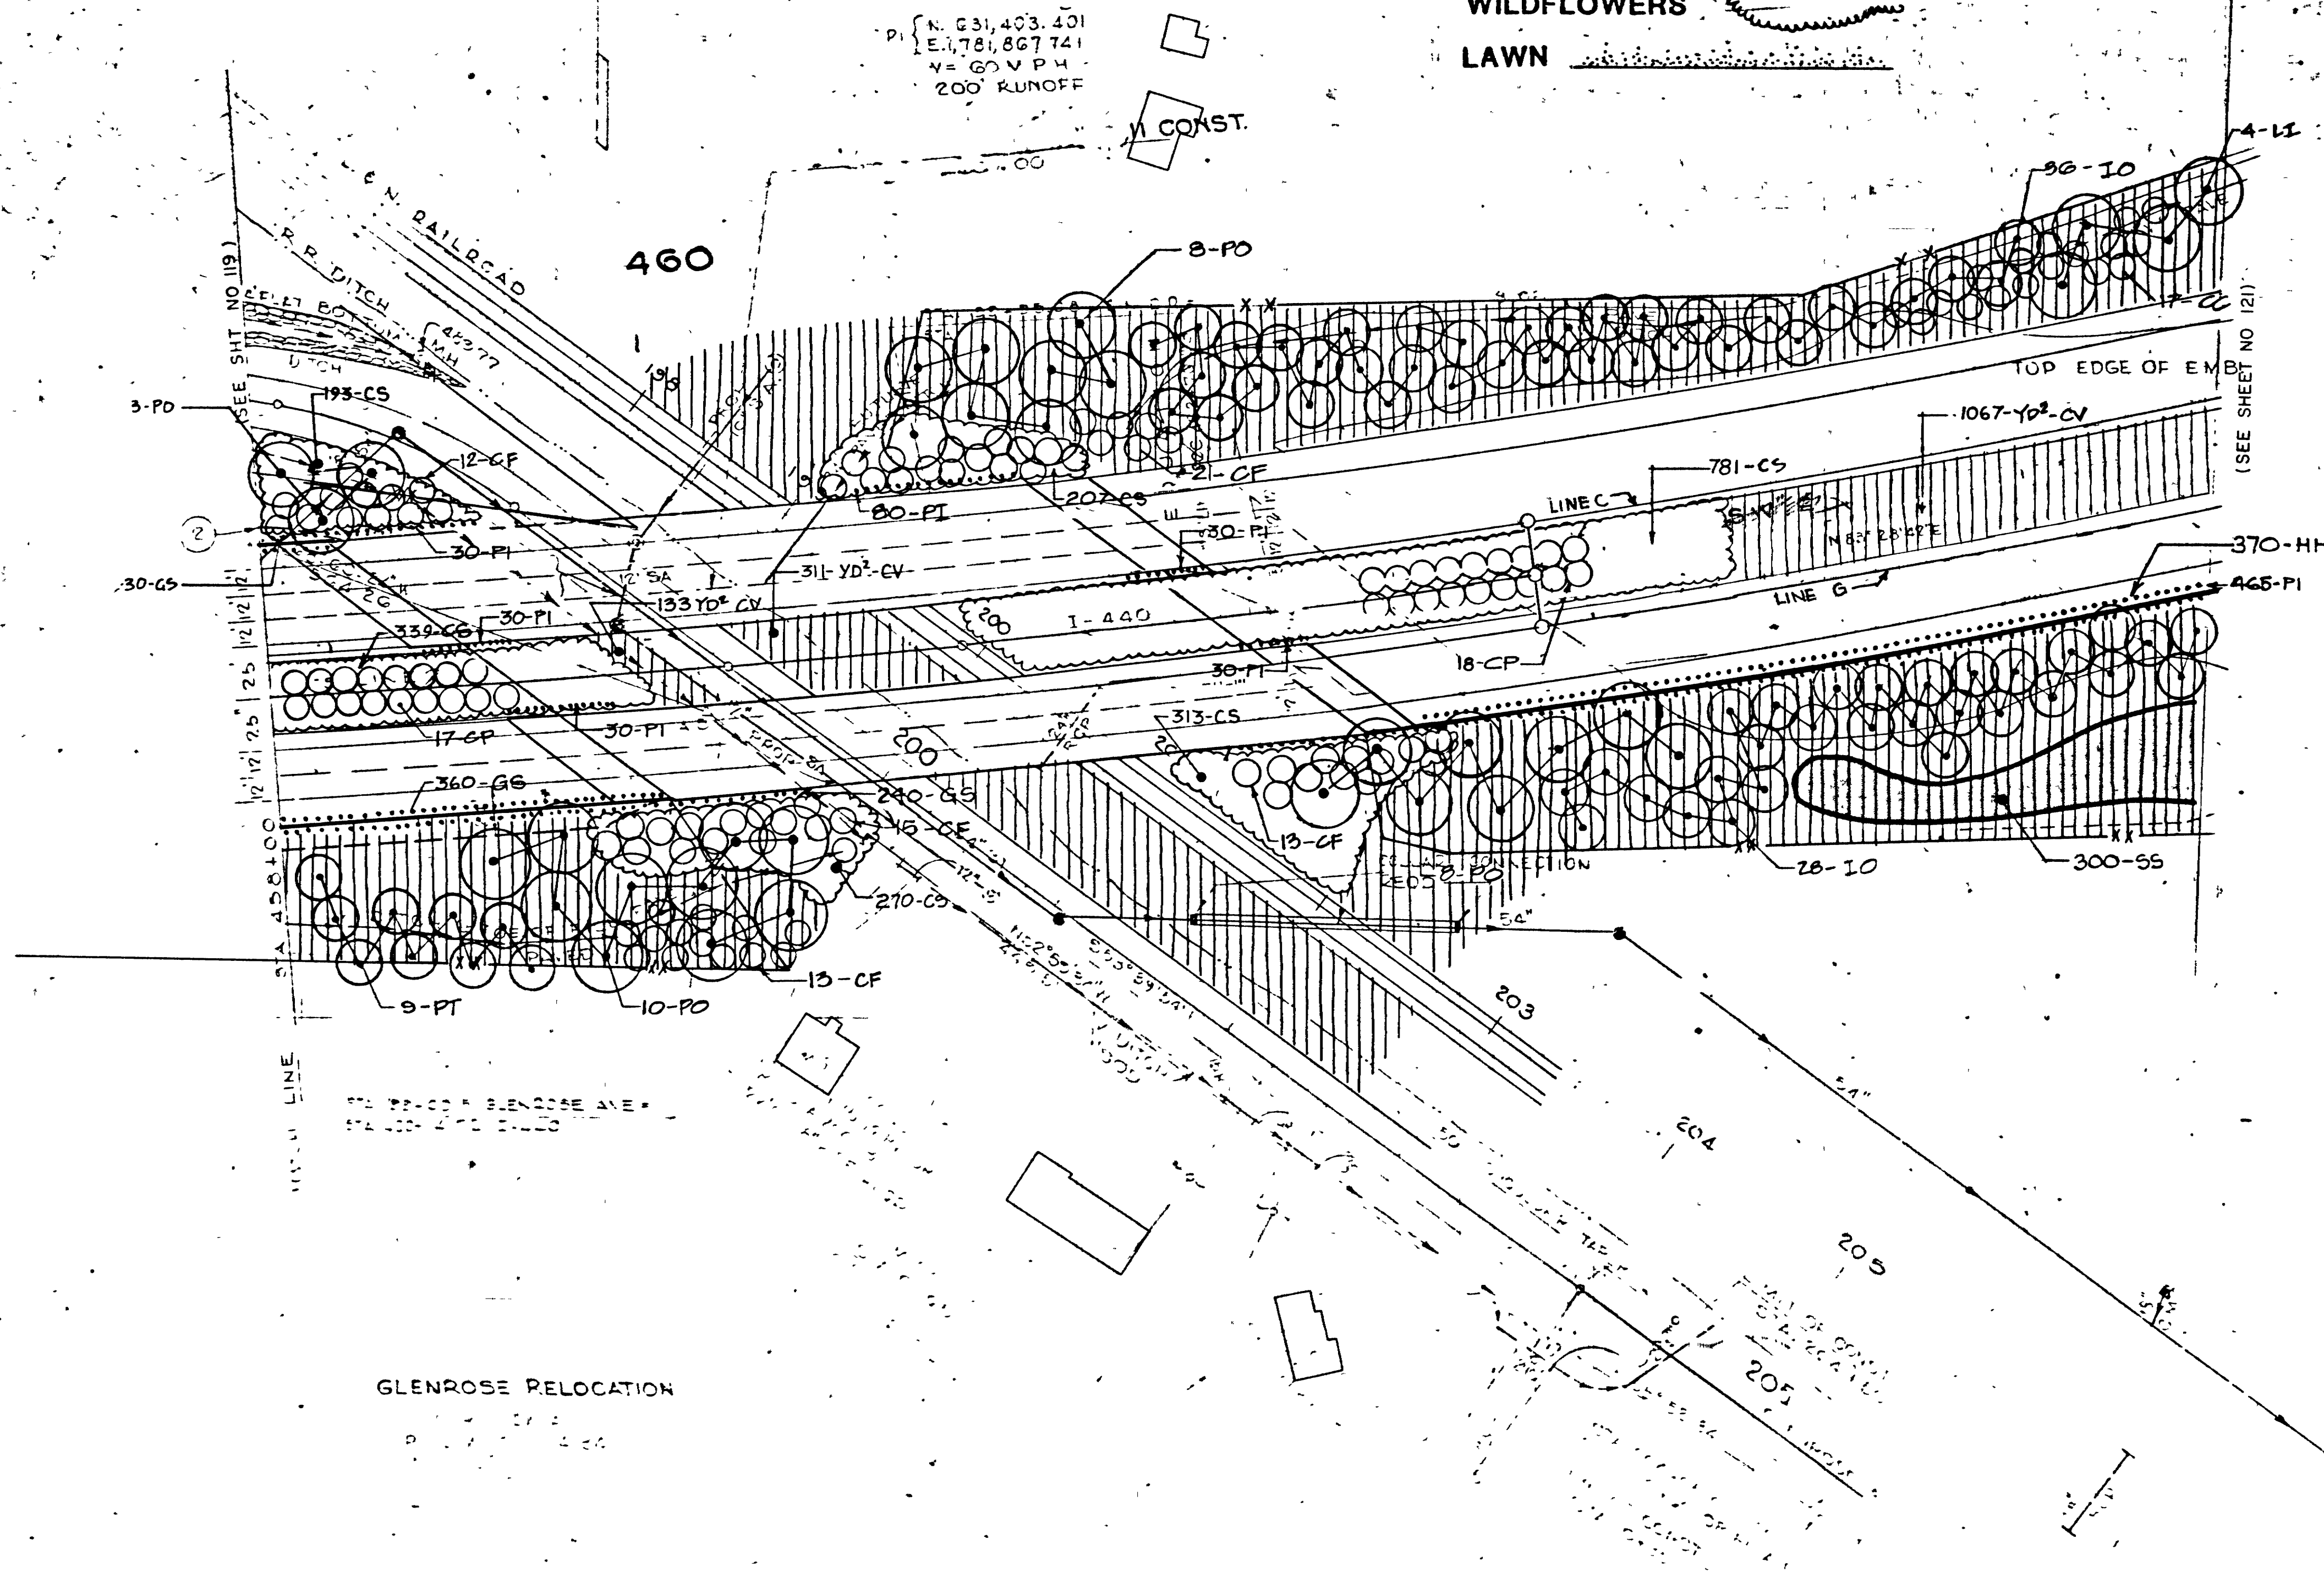

LANDSCAPE DEVELOPMENT PLAN 440 PARKWAY

GRESHAM SMITH AND PARTNERS
3310 West End Avenue
Nashville, Tennessee 37203

STATE OF TENNESSEE
DEPARTMENT OF TRANSPORTATION
BUREAU OF HIGHWAYS
PROPOSED LAYOUT
STA 458+00 TO LYLE AVE
SCALE 1" = 50'

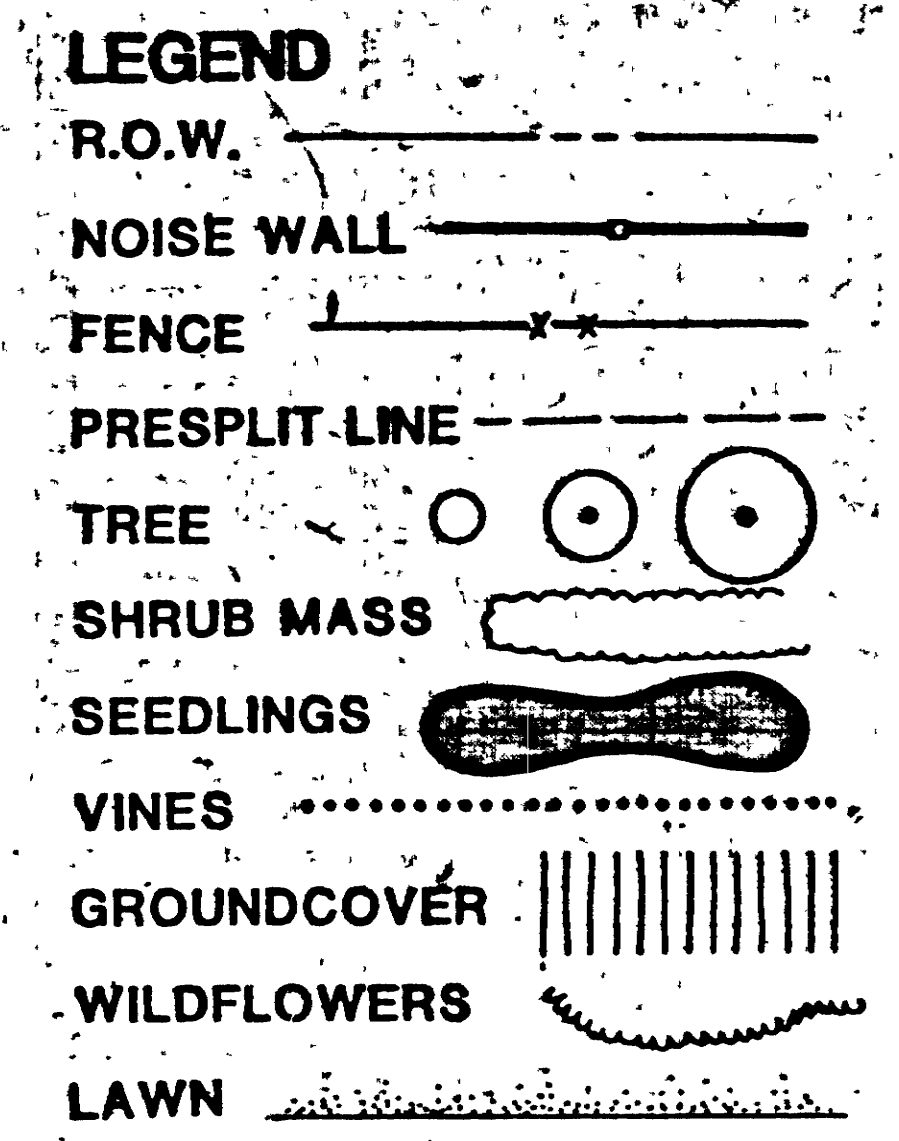

KEY	COMMON NAME	QTY
CC	REDDUD	6
CV	CROWN/JETCH	2494 YD ²
EA	WINGED ELONMAOUS	2554
IO	AMERICAN HOLLY	21
LI	SWEET GUM	37
MH	CRABAPPLE	33
PO	PLANE TREE	6
PI	BOSTON IVY	1300
PT	LORLOLLY PINE	26
RR	SUNAC	109
TC	LINDEN	45
WS	-WISTERIA	1140
SS	SUNAC SEEDLING	50
PS	PINE SEEDLING	713

SEE SHEET 2D OF DRAWINGS FOR CUMULATIVE TOTALS
AND SPECIFICATIONS FOR PLANT MATERIALS

SEE SHEET 20 OF DRAWINGS FOR CUMULATIVE TOTALS
AND SPECIFICATIONS FOR PLANT MATERIALS



LANDSCAPE DEVELOPMENT PLAN
440 PARKWAY

 **GRESHAM SMITH AND PARTNERS**
3310 West End Avenue
Nashville Tennessee 37203

STATE OF TENNESSEE
DEPARTMENT OF TRANSPORTATION
BUREAU OF HIGHWAYS

PROPOSED LAYOUT

SO COORDINATES
E1785.500 TO E1780.500

SCALE = 50

DATE	BY	PROJECT NO.	SHEET NO.
PAVING	1983	1-440-4(55)211	123

LEGEND


- R.O.W. ————
NOISE WALL ————
FENCE ————
PRESPLIT LINE ————
TREE ○ ● ●

- SHRUB MASS
SEEDLINGS
VINES
GROUND COVER
WILDFLOWERS
LAWN

GRASS: 7440 YD²

KEY	COMMON NAME	QTY
CC	REDBUD	46
CF	DOGWOOD	20
PF	GREEN ASH	25
IO	AMERICAN HOLLY	9
PT	LOBLODY PINE	242
OP	PIN OAK	86
WF	WILD FLOWERS	8845 YD ²
WS	WISTERIA	720
PS	PINE SEEDLING	2154
SS	SUNNY SEEDLING	3315

SEE SHEET 2D OF DRAWINGS FOR CUMULATIVE TOTALS AND SPECIFICATIONS FOR PLANT MATERIALS

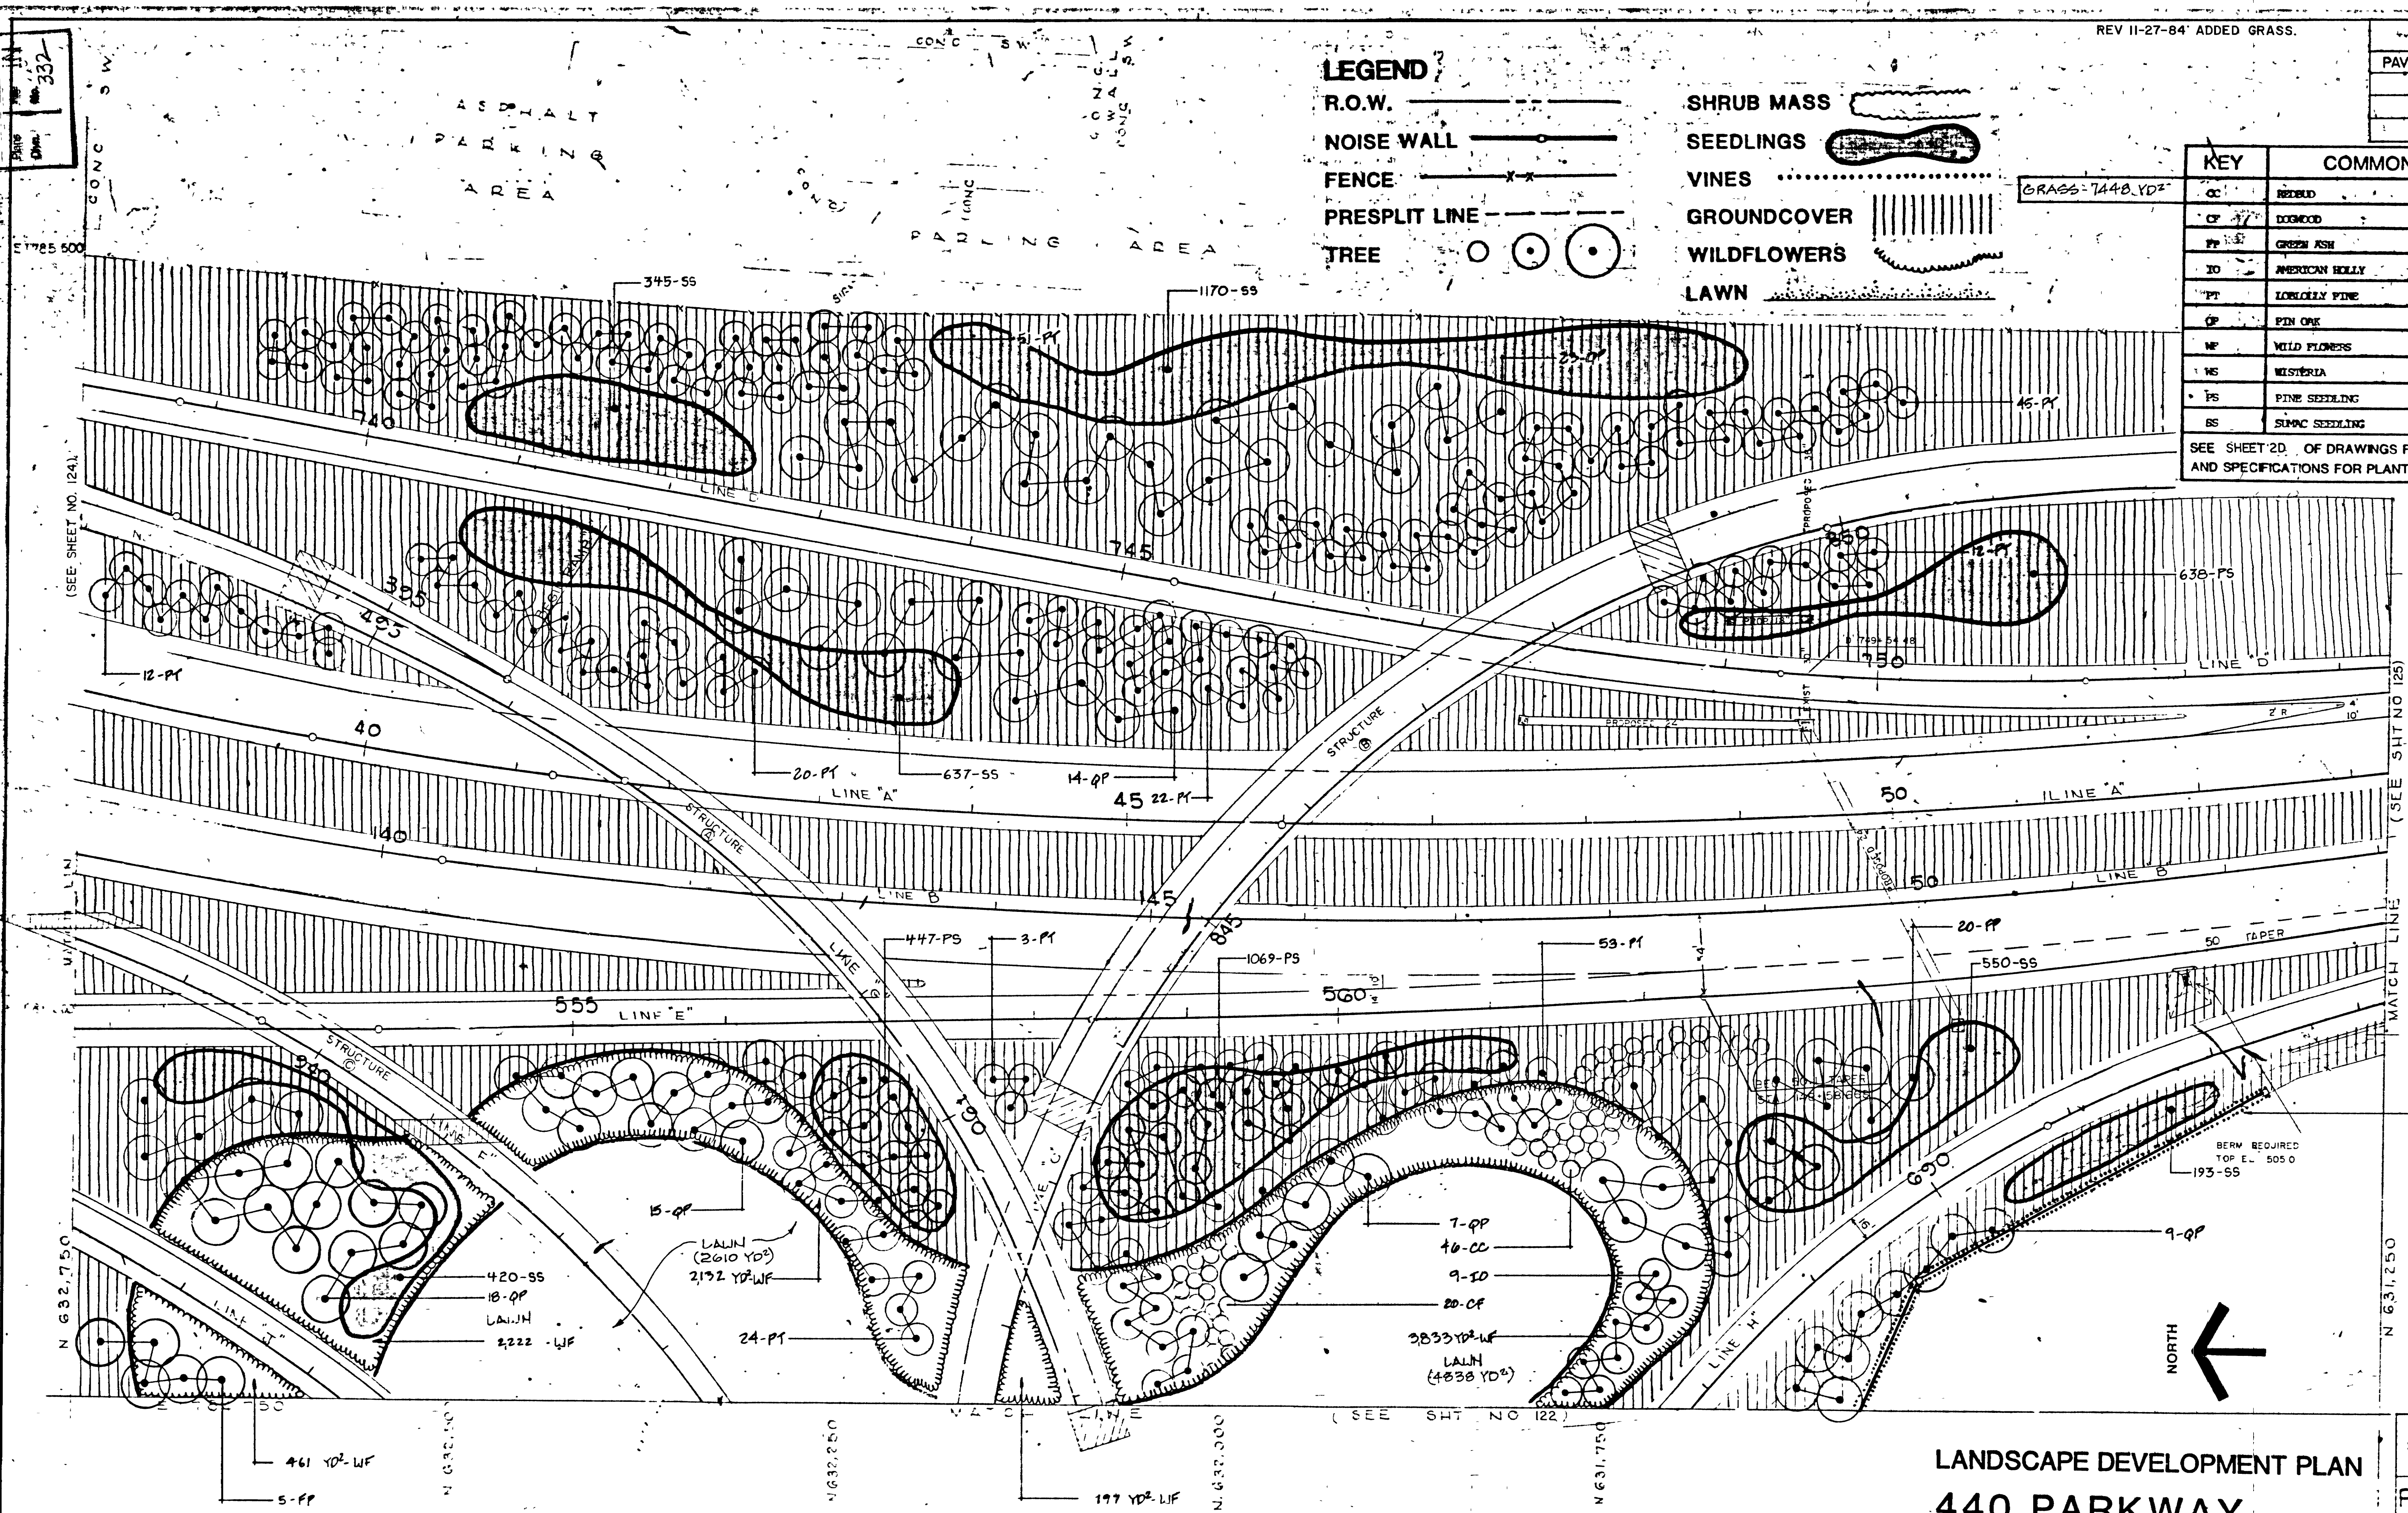

LANDSCAPE DEVELOPMENT PLAN
440 PARKWAY


GRESHAM SMITH AND PARTNERS
3310 West End Avenue
Nashville, Tennessee 37203

NOTE
COORDINATES SHOWN
ARE FOR TENN. D.O.T
TO CONVERT TO TENN
RECTANGULAR GRID
DIVIDE BY 1.00006

STATE OF TENNESSEE
DEPARTMENT OF TRANSPORTATION
BUREAU OF HIGHWAYS
PROPOSED LAYOUT
COORDINATES
N 632,750 TO N 631,250
SCALE 1" = 50'

TYPE	YEAR	PROJECT NO.	SHEET NO.
PAVING	1983	1-440-4(55)211	124

REV. 10-19-82: ADDED SPECIAL DITCH DETAIL AND SEWER DETAIL.

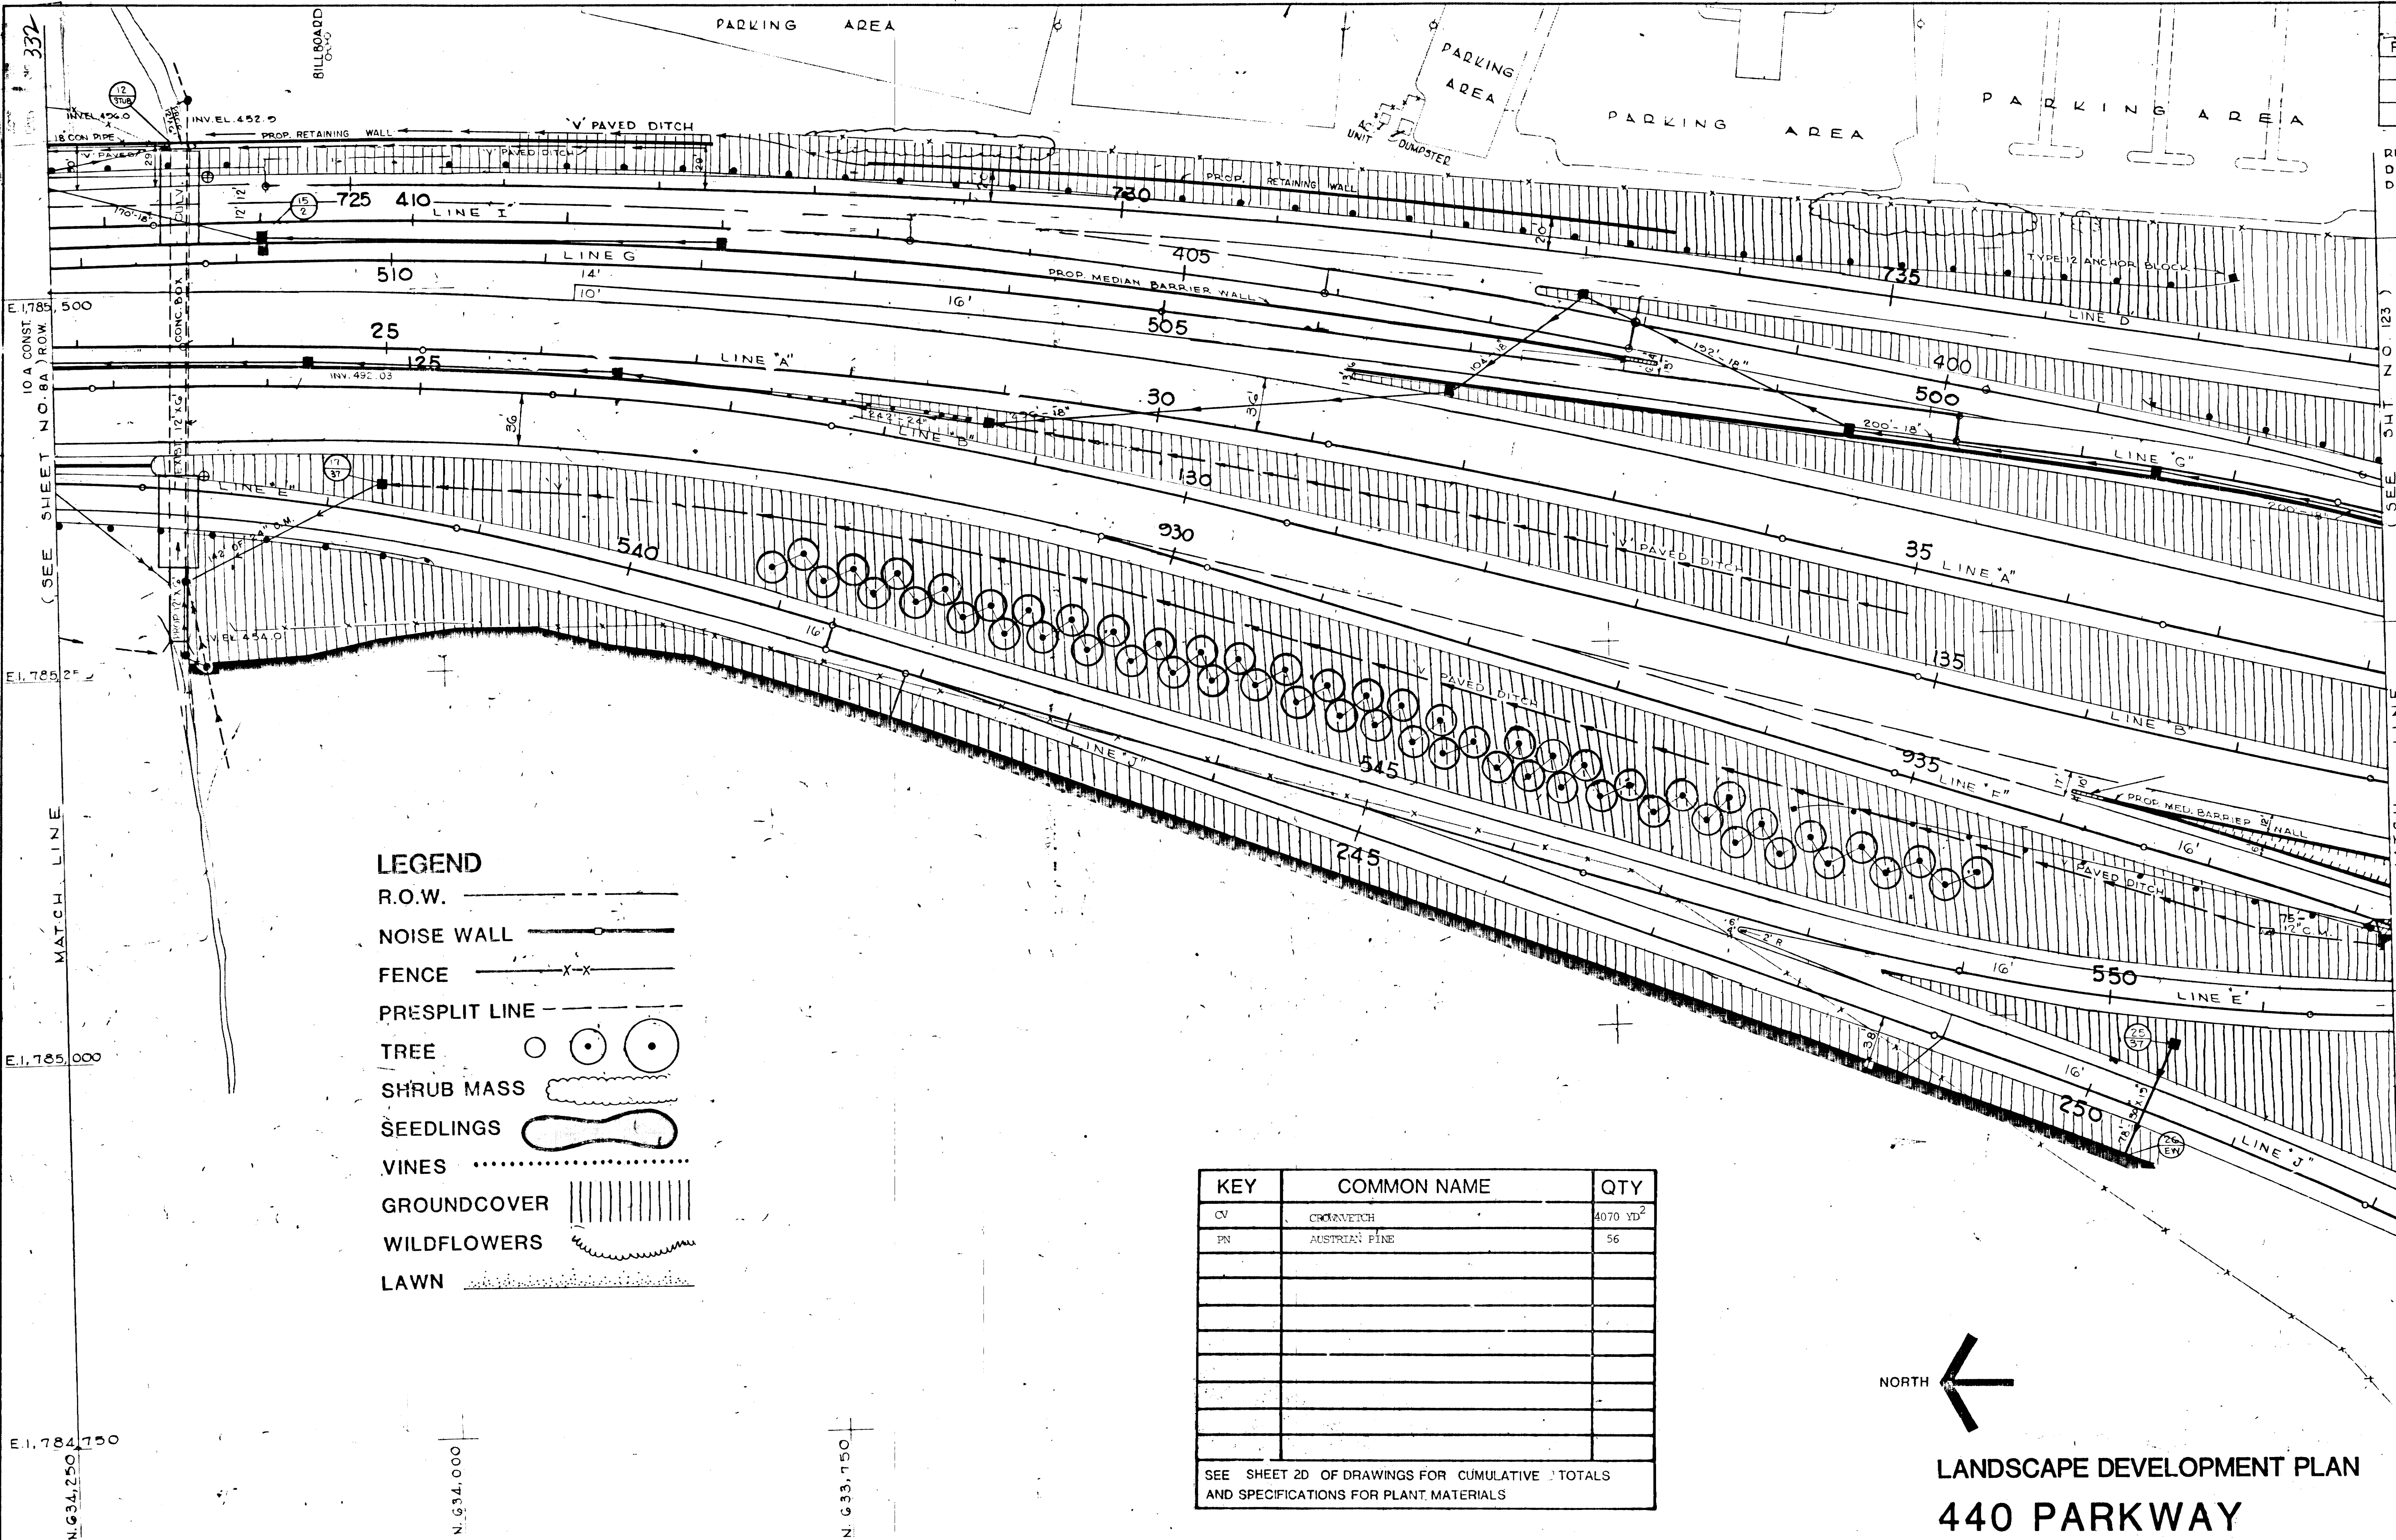

NOTE
 COORDINATES SHOWN ARE FOR TENN. D.O.T. TO CONVERT TO TENN. RECTANGULAR GRID DIVIDE BY 1.00006.

15

STATE OF TENNESSEE
 DEPARTMENT OF TRANSPORTATION
 BUREAU OF HIGHWAYS

PROPOSED LAYOUT

CO-ORDINATES
 N. 634,250 TO N. 632,750


SCALE: 1"=50'

LANDSCAPE DEVELOPMENT PLAN 440 PARKWAY

GRESHAM SMITH AND PARTNERS
 3310 West End Avenue
 Nashville, Tennessee 37203

KEY	COMMON NAME	QTY
CV	CORNSWITCH	6511 YD ²
PT	LOBLOLLY PINE	23
SEE SHEET 2D OF DRAWINGS FOR CUMULATIVE TOTALS AND SPECIFICATIONS FOR PLANT MATERIALS		

- LEGEND**
- R.O.W. ————
 - NOISE WALL ————
 - FENCE —X—X—
 - PRESPLIT LINE ————
 - TREE ○
 - SHRUB MASS [wavy line]
 - SEEDLINGS [oval]
 - VINES[dotted]
 - GROUND COVER [vertical lines]
 - WILDFLOWERS [wavy line]
 - LAWN [stippled]

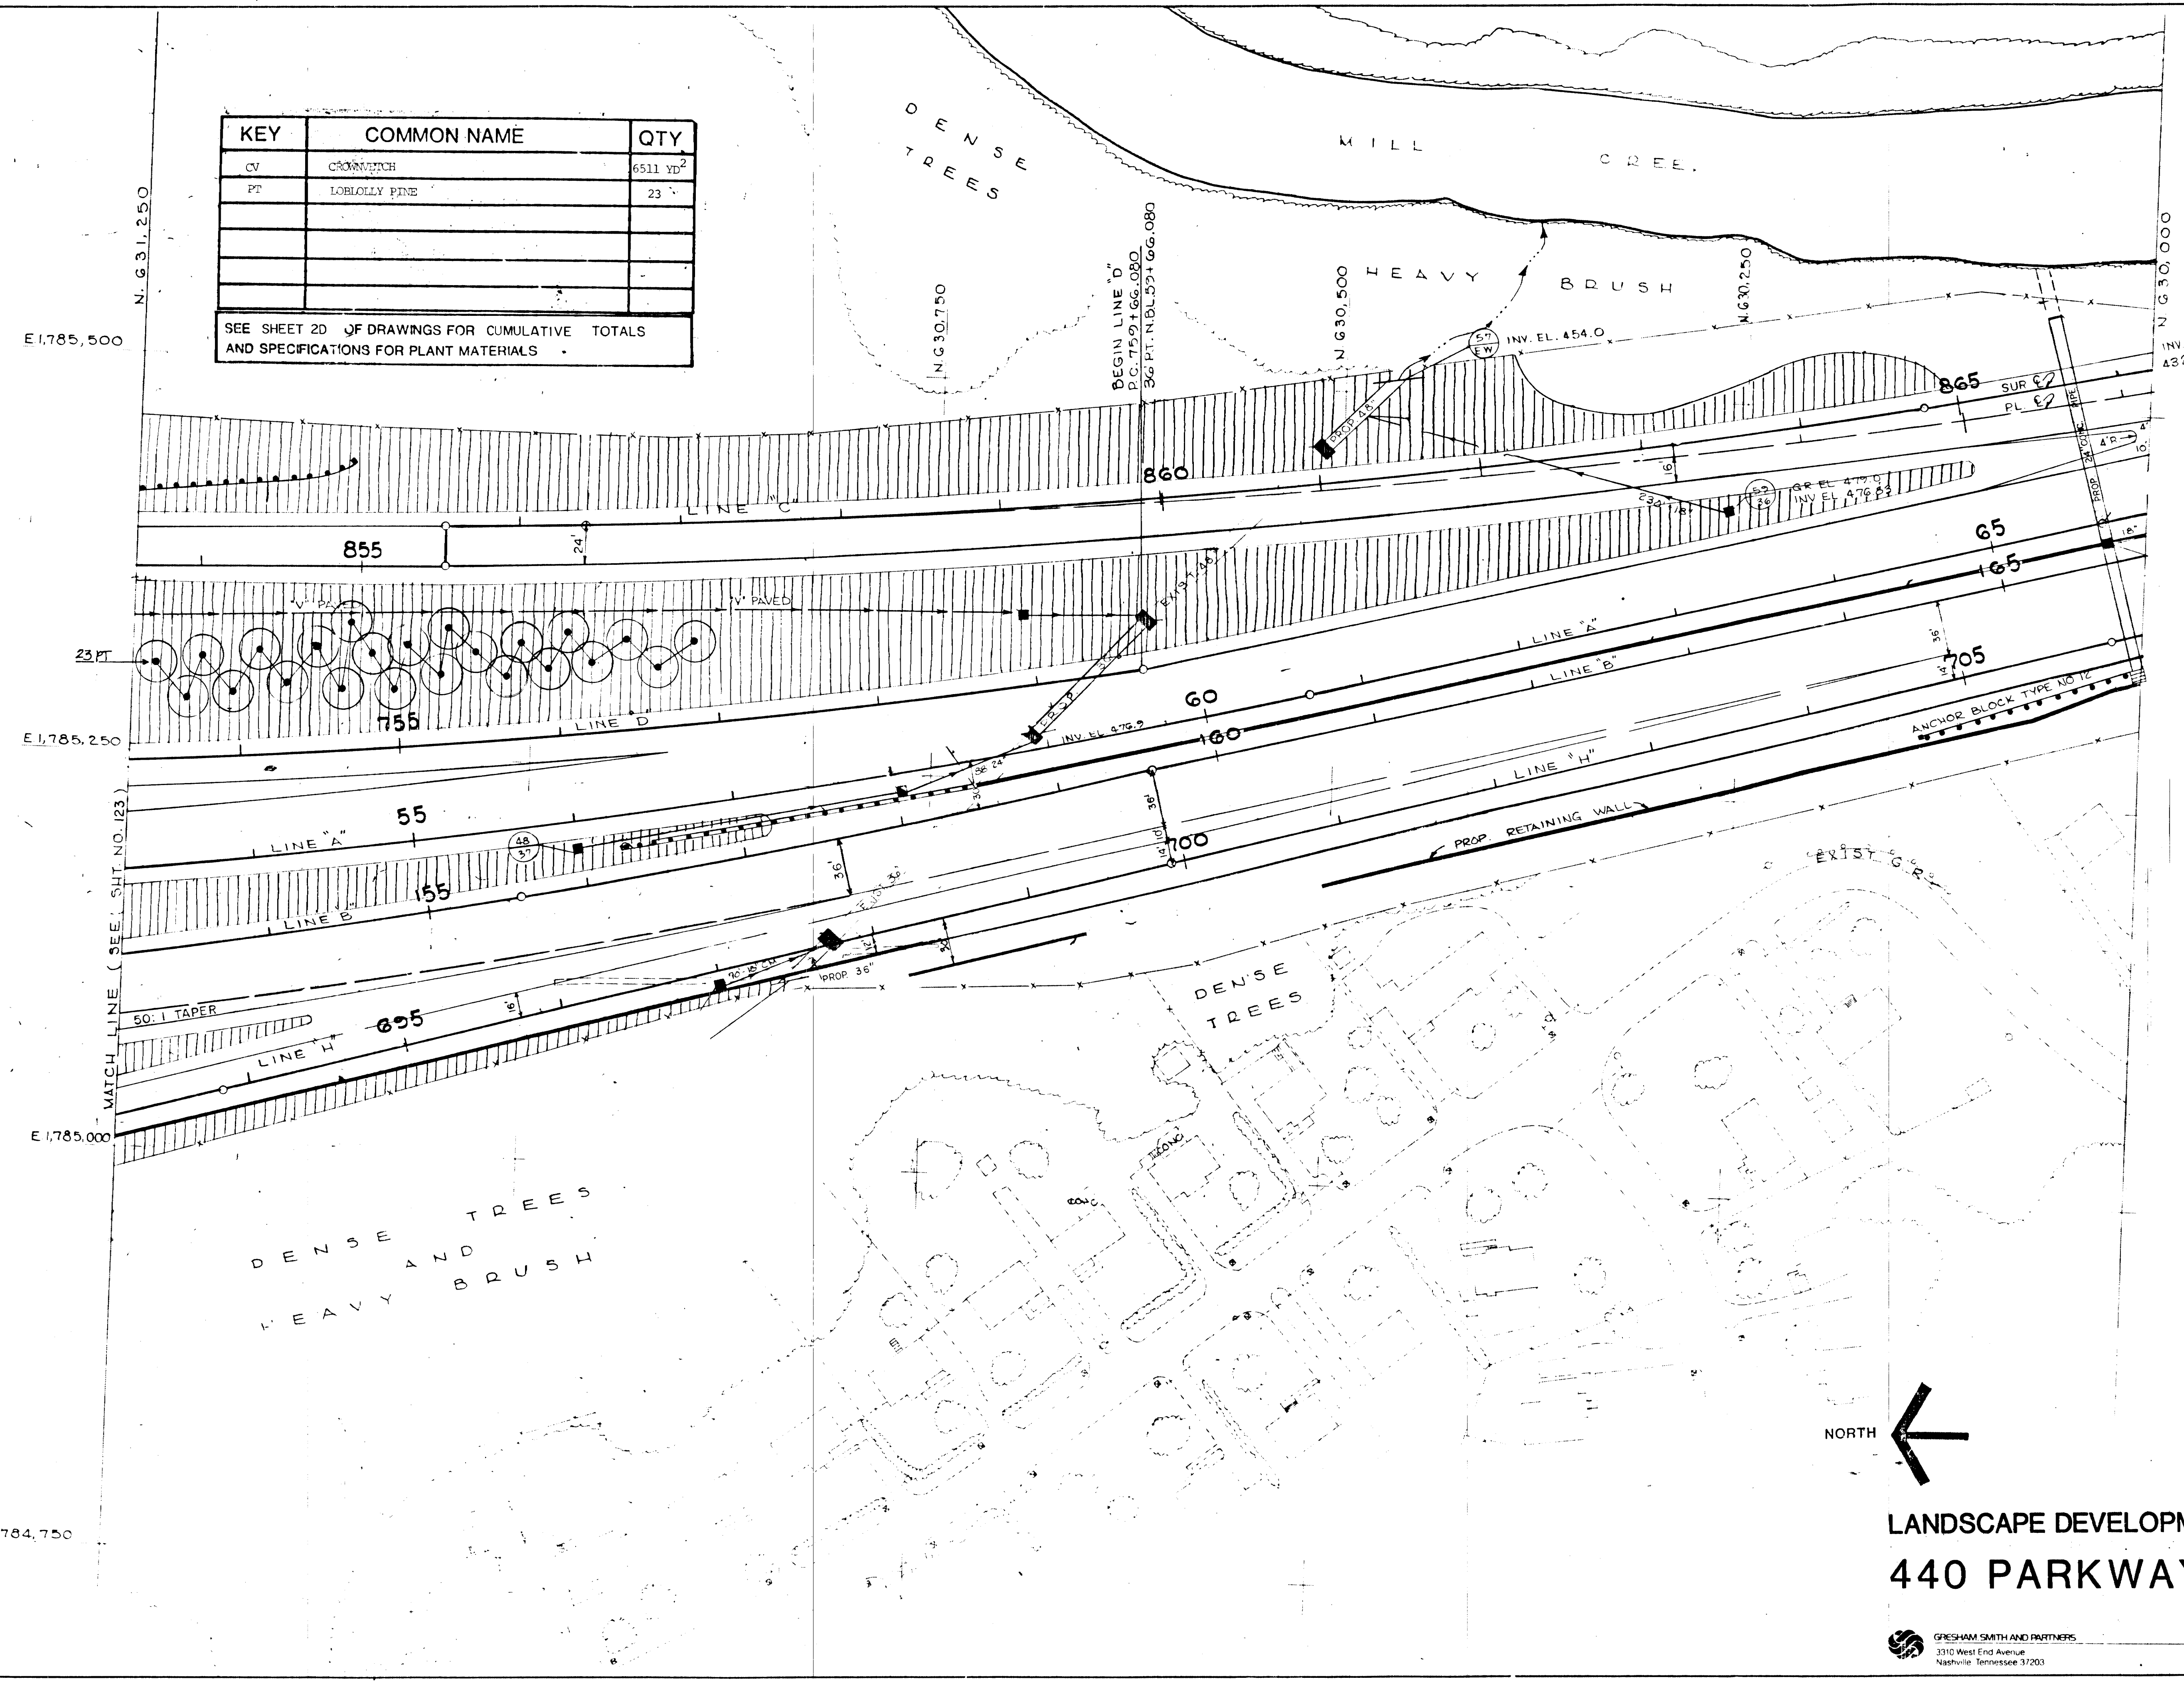


NOTE
 COORDINATES SHOWN ARE FOR TENN. D.O.T. TO CONVERT TO TENN. RECTANGULAR GRID DIVIDE BY 1.00006

LANDSCAPE DEVELOPMENT PLAN
440 PARKWAY


GRESHAM SMITH AND PARTNERS
 3310 West End Avenue
 Nashville, Tennessee 37203

16
 STATE OF TENNESSEE
 DEPARTMENT OF TRANSPORTATION
 BUREAU OF HIGHWAYS
PROPOSED LAYOUT
 CO-ORDINATES
 N 631,250 TO N 630,000
 SCALE 1" = 50'


15 JUN 1983

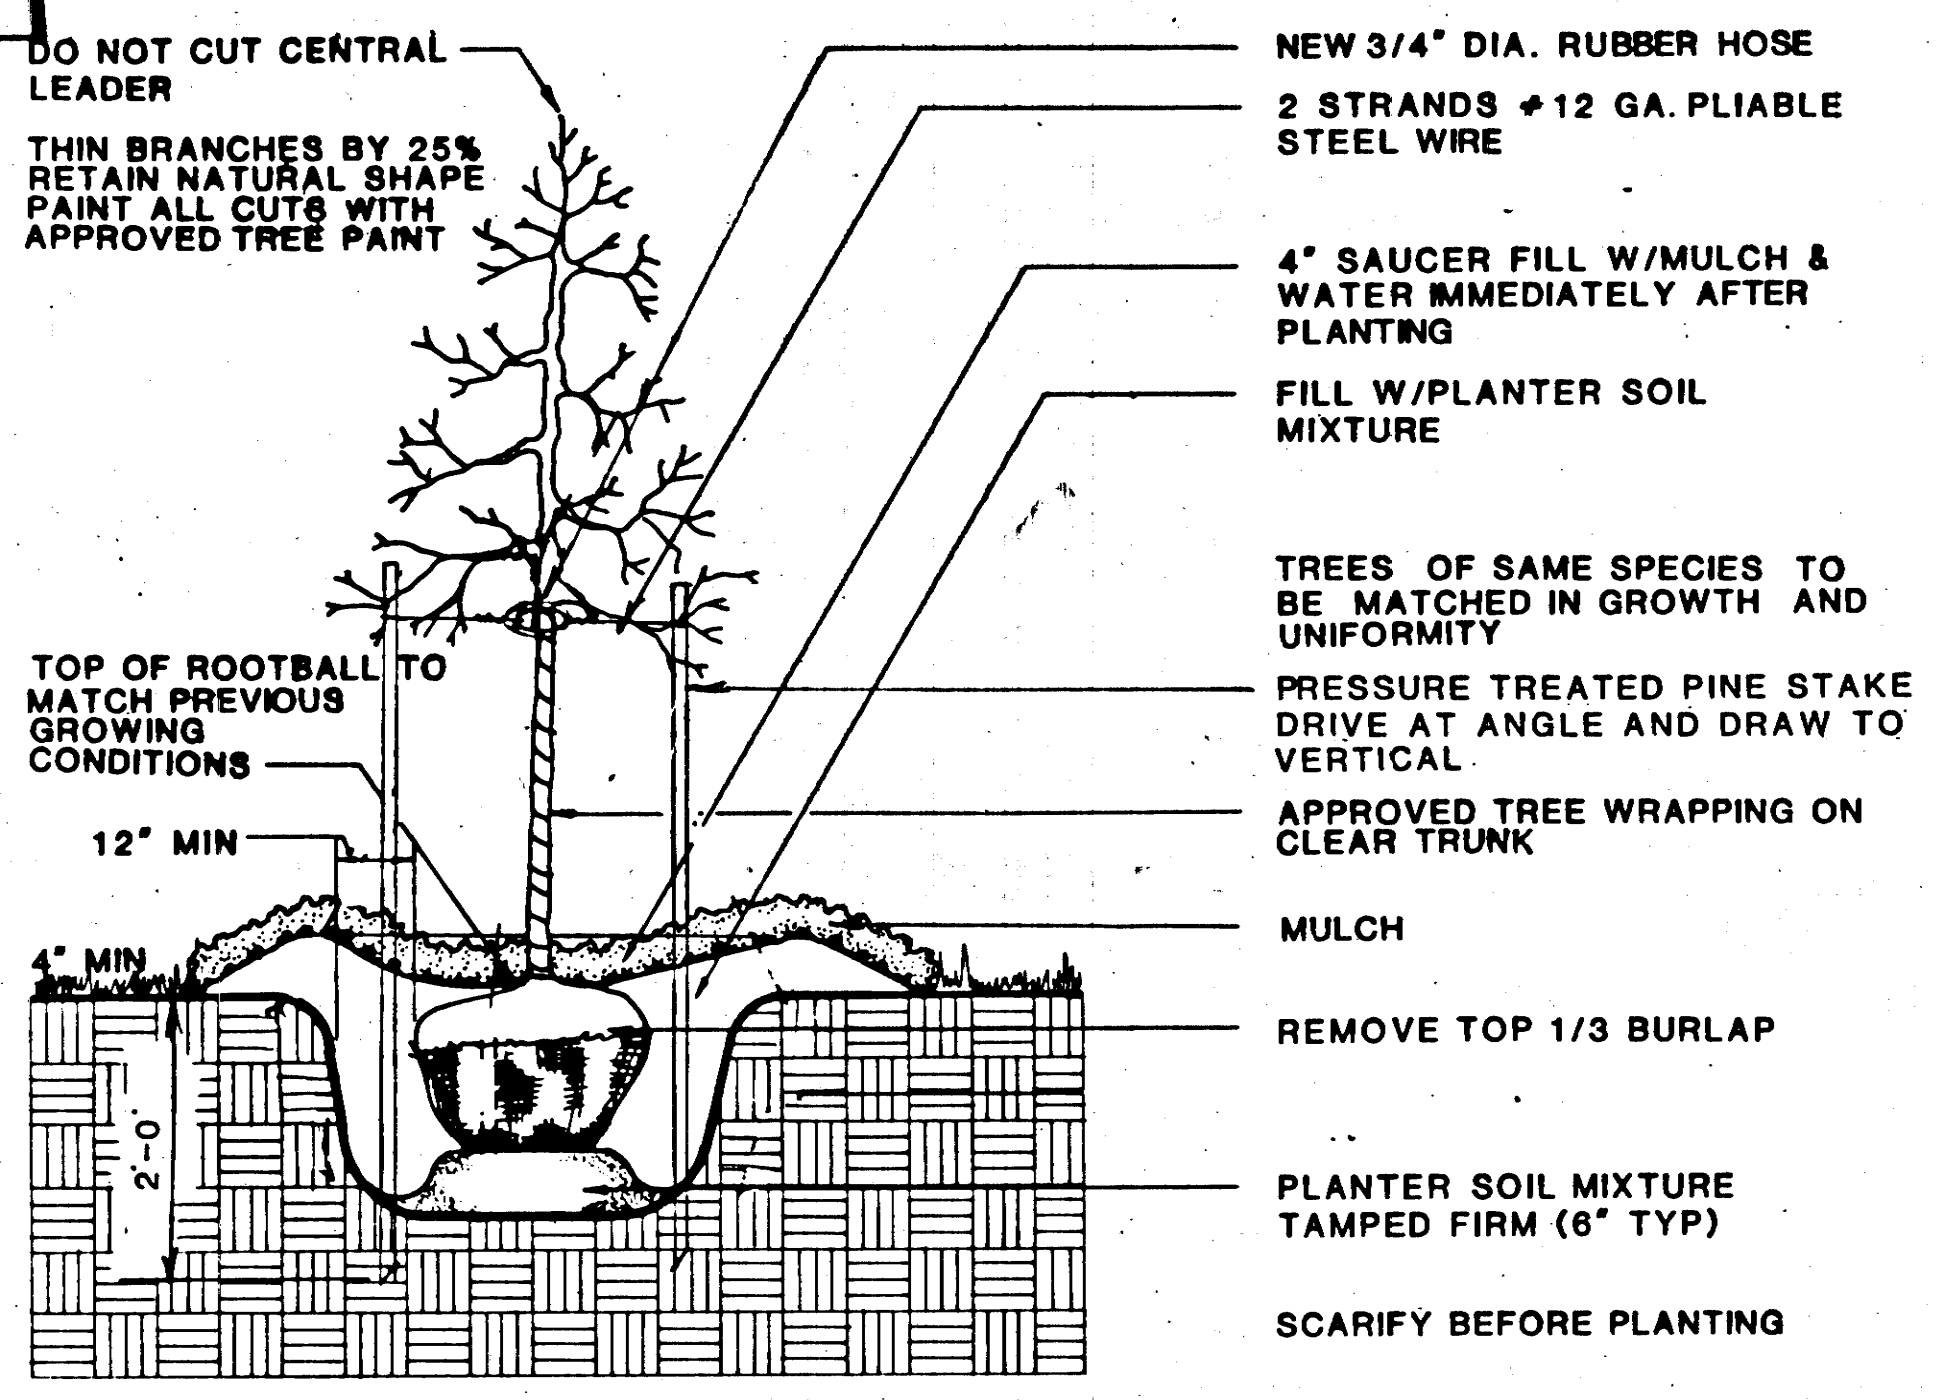


DETAIL: TYPICAL TREE GUYING
NO SCALE

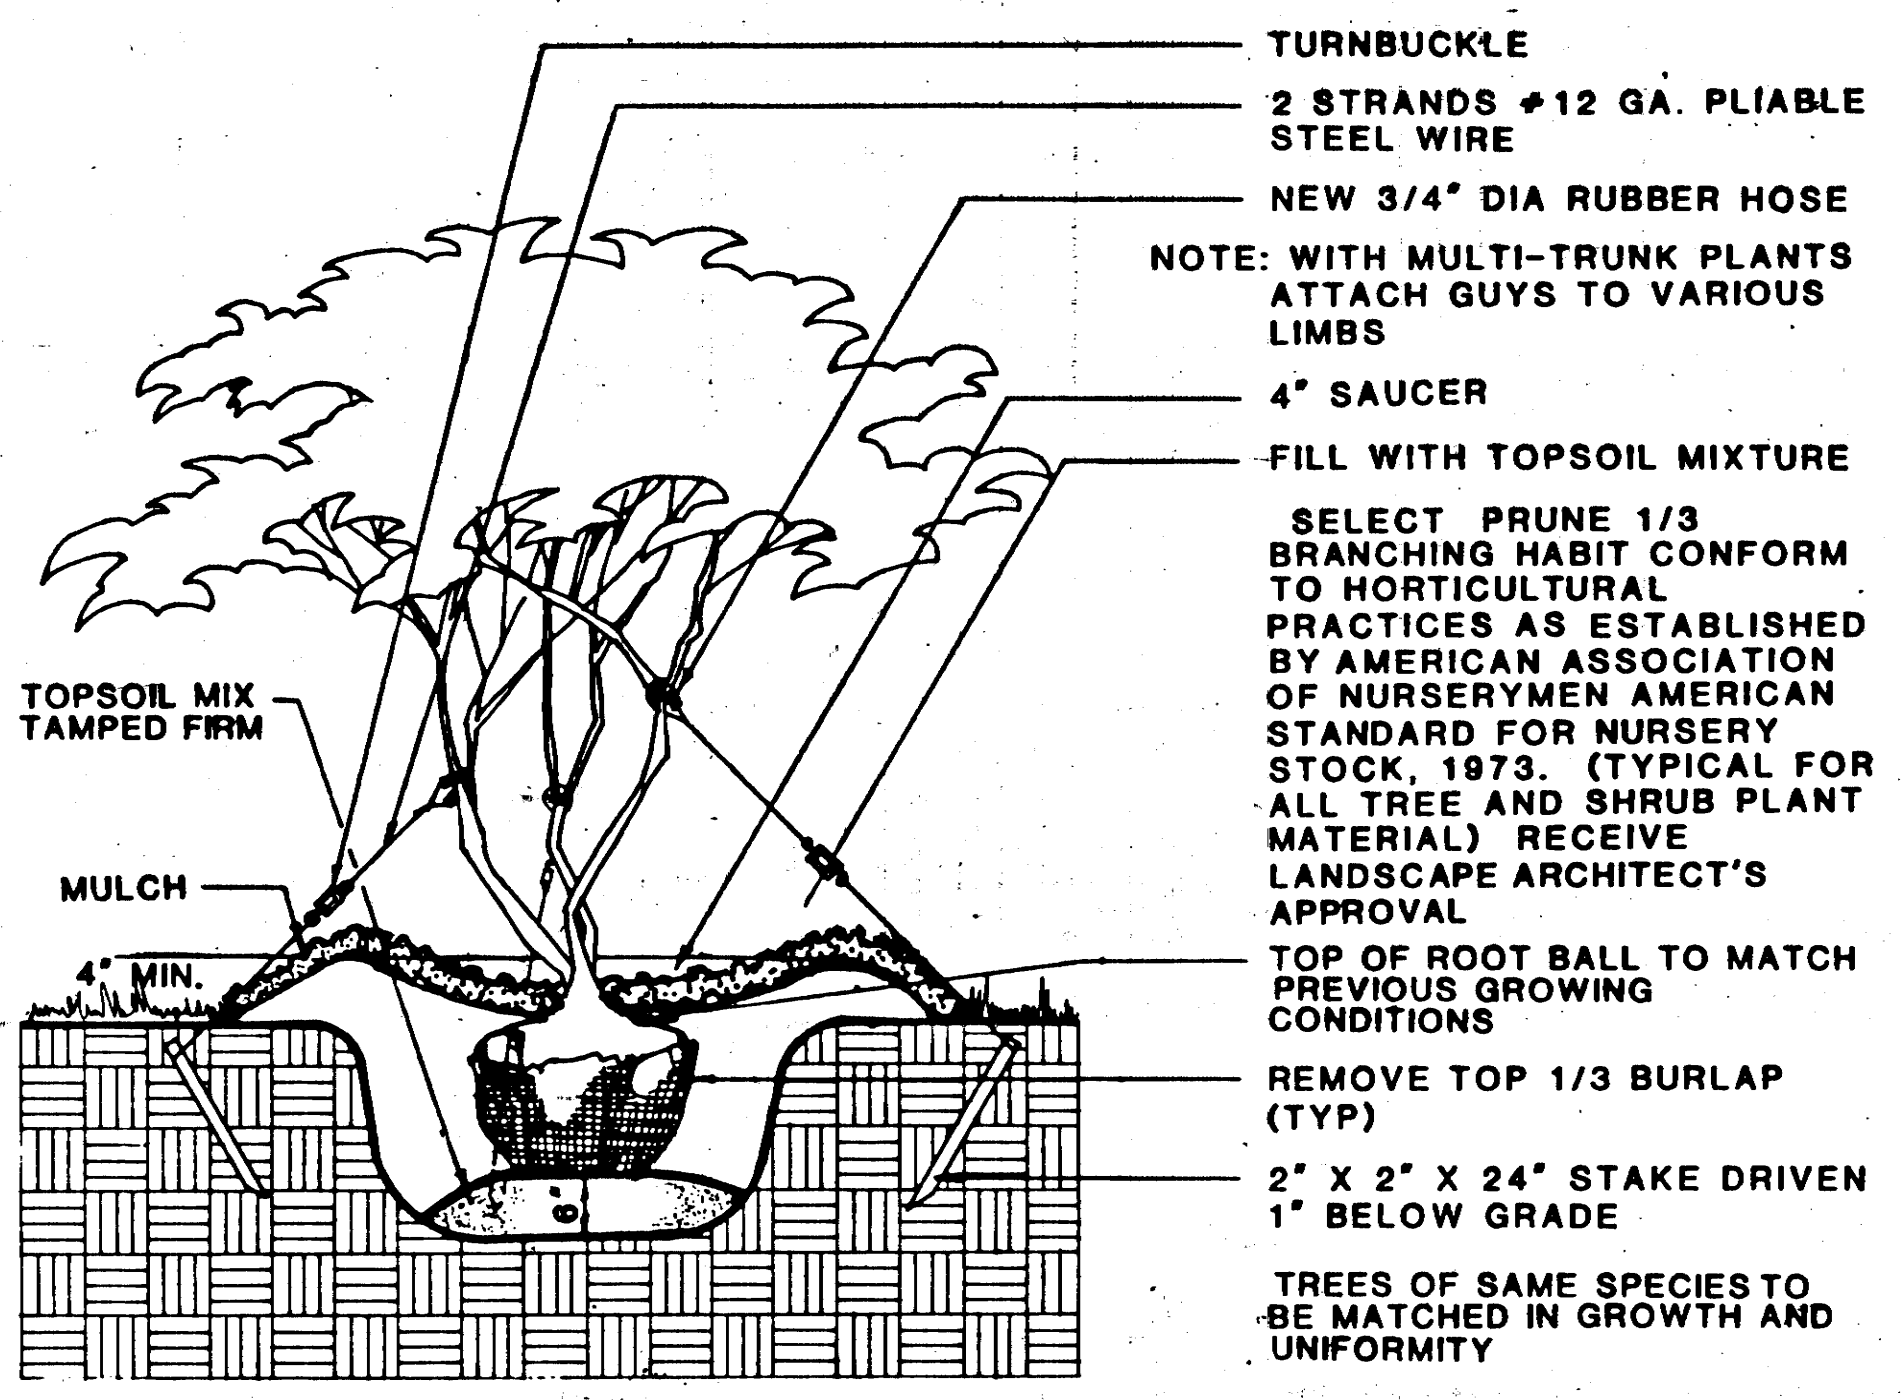


DETAIL: MULTI-TRUNKED TREE PLANTING
NO SCALE

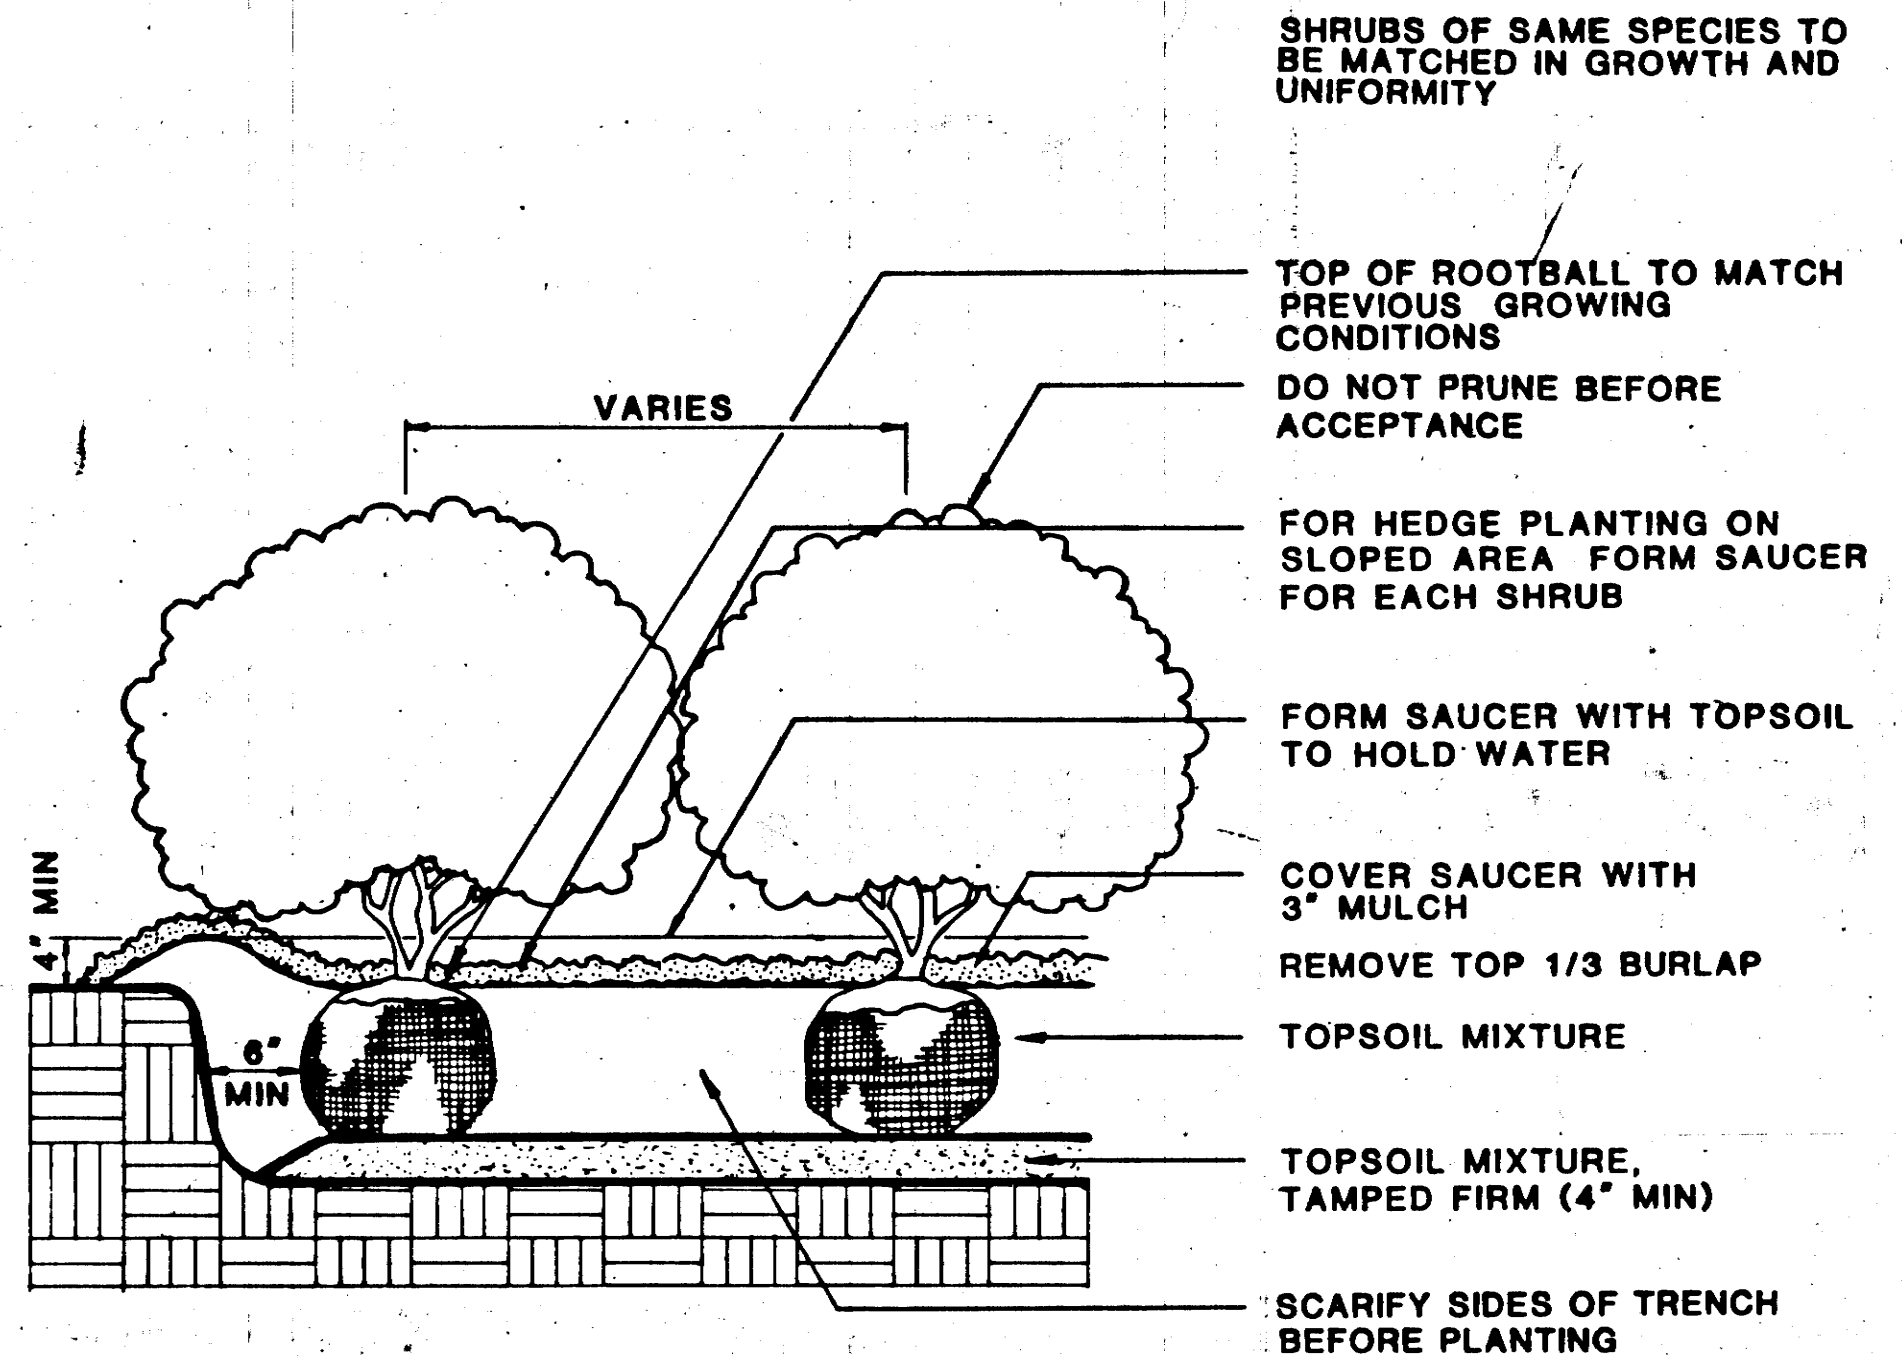


DETAIL: TYPICAL TRENCH PLANTING
NO SCALE

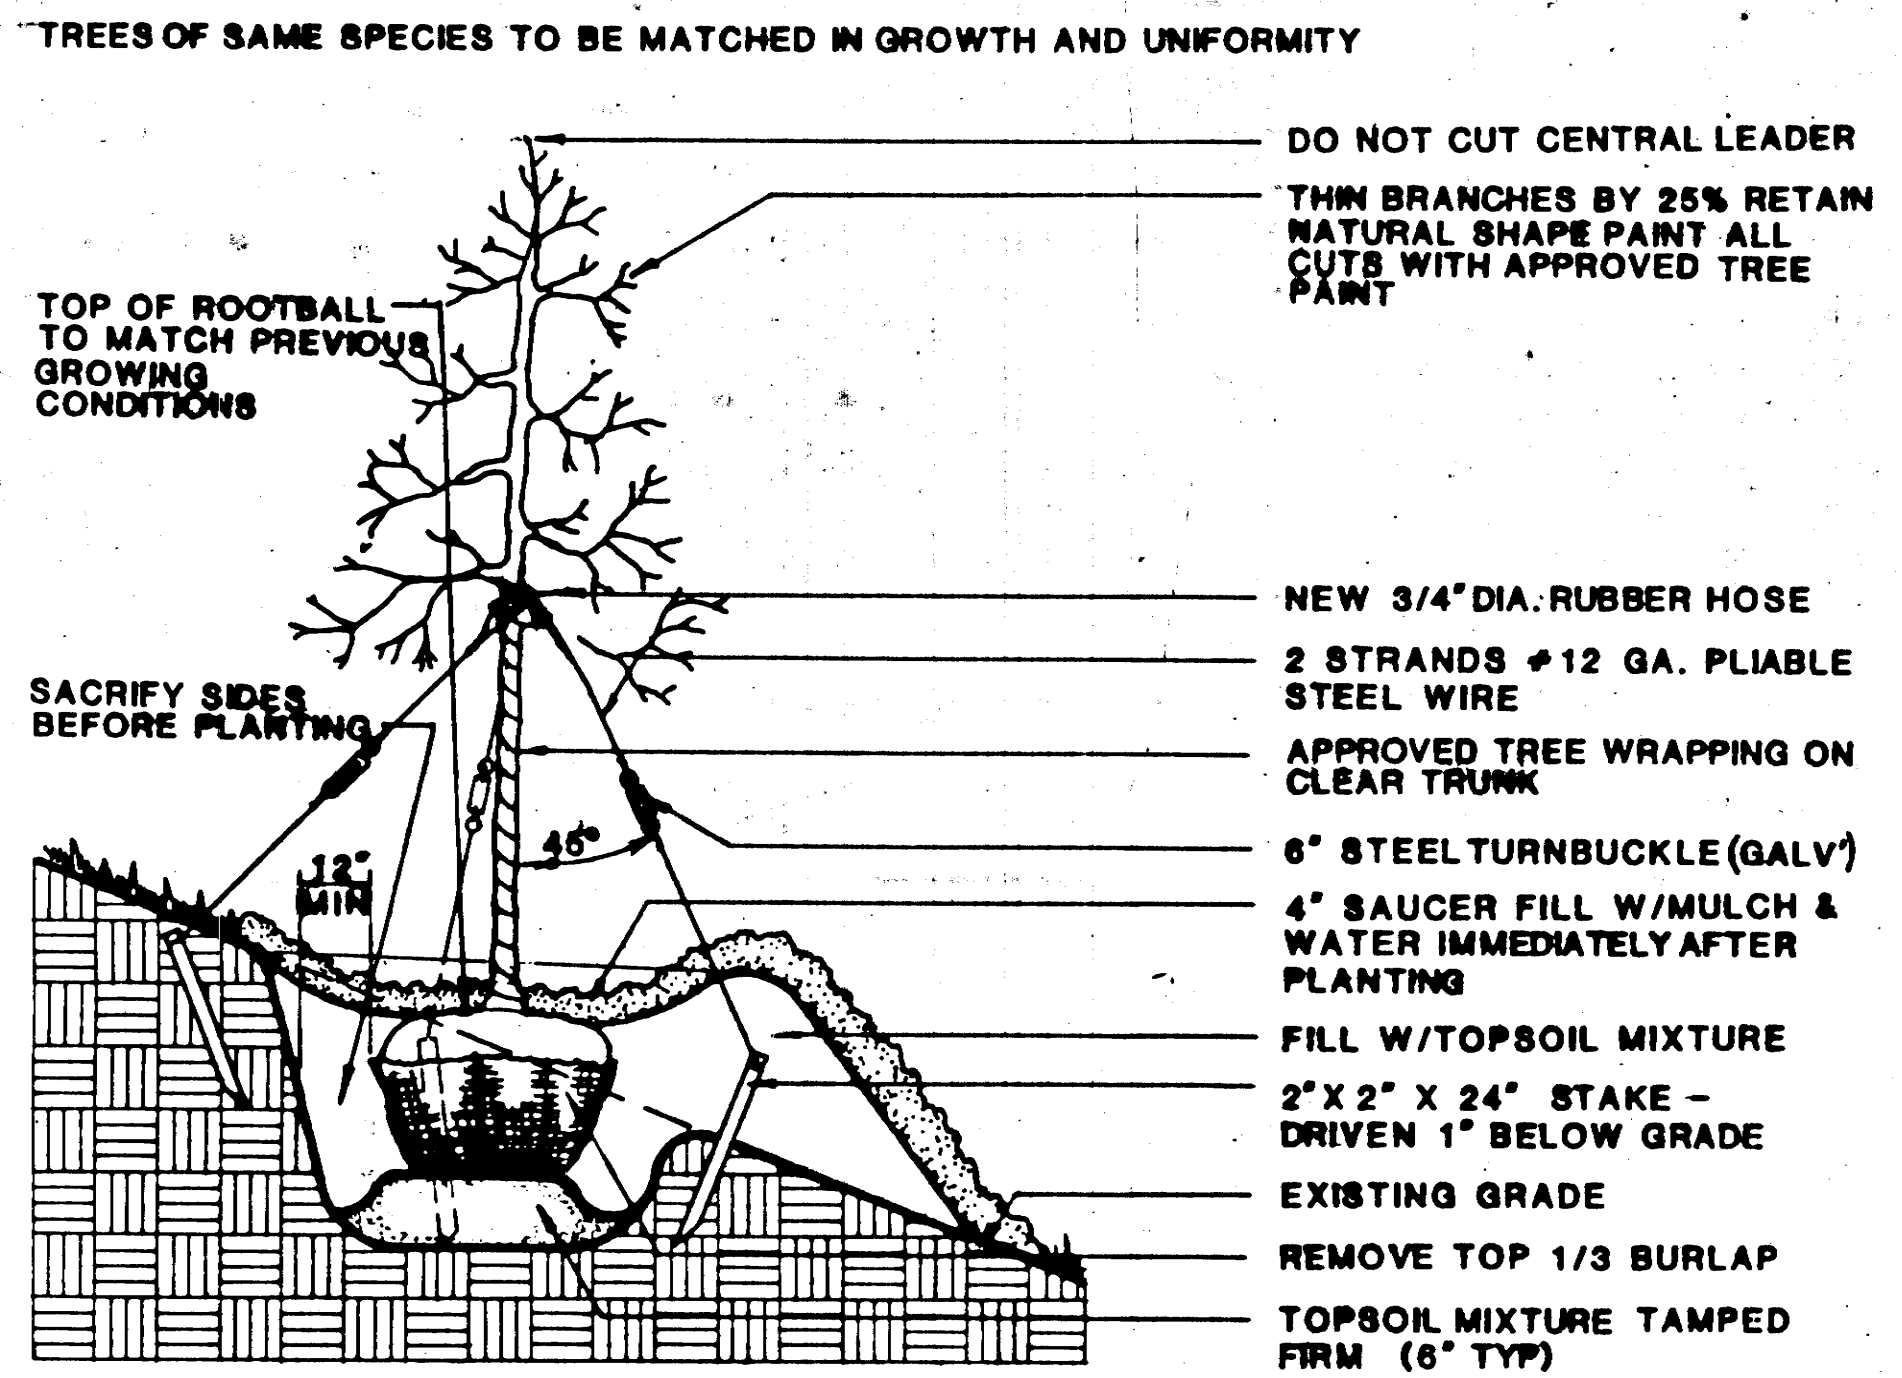

DETAIL: TYPICAL SLOPE PLANTING
NO SCALE FOR TREES OVER 2" CALIPER

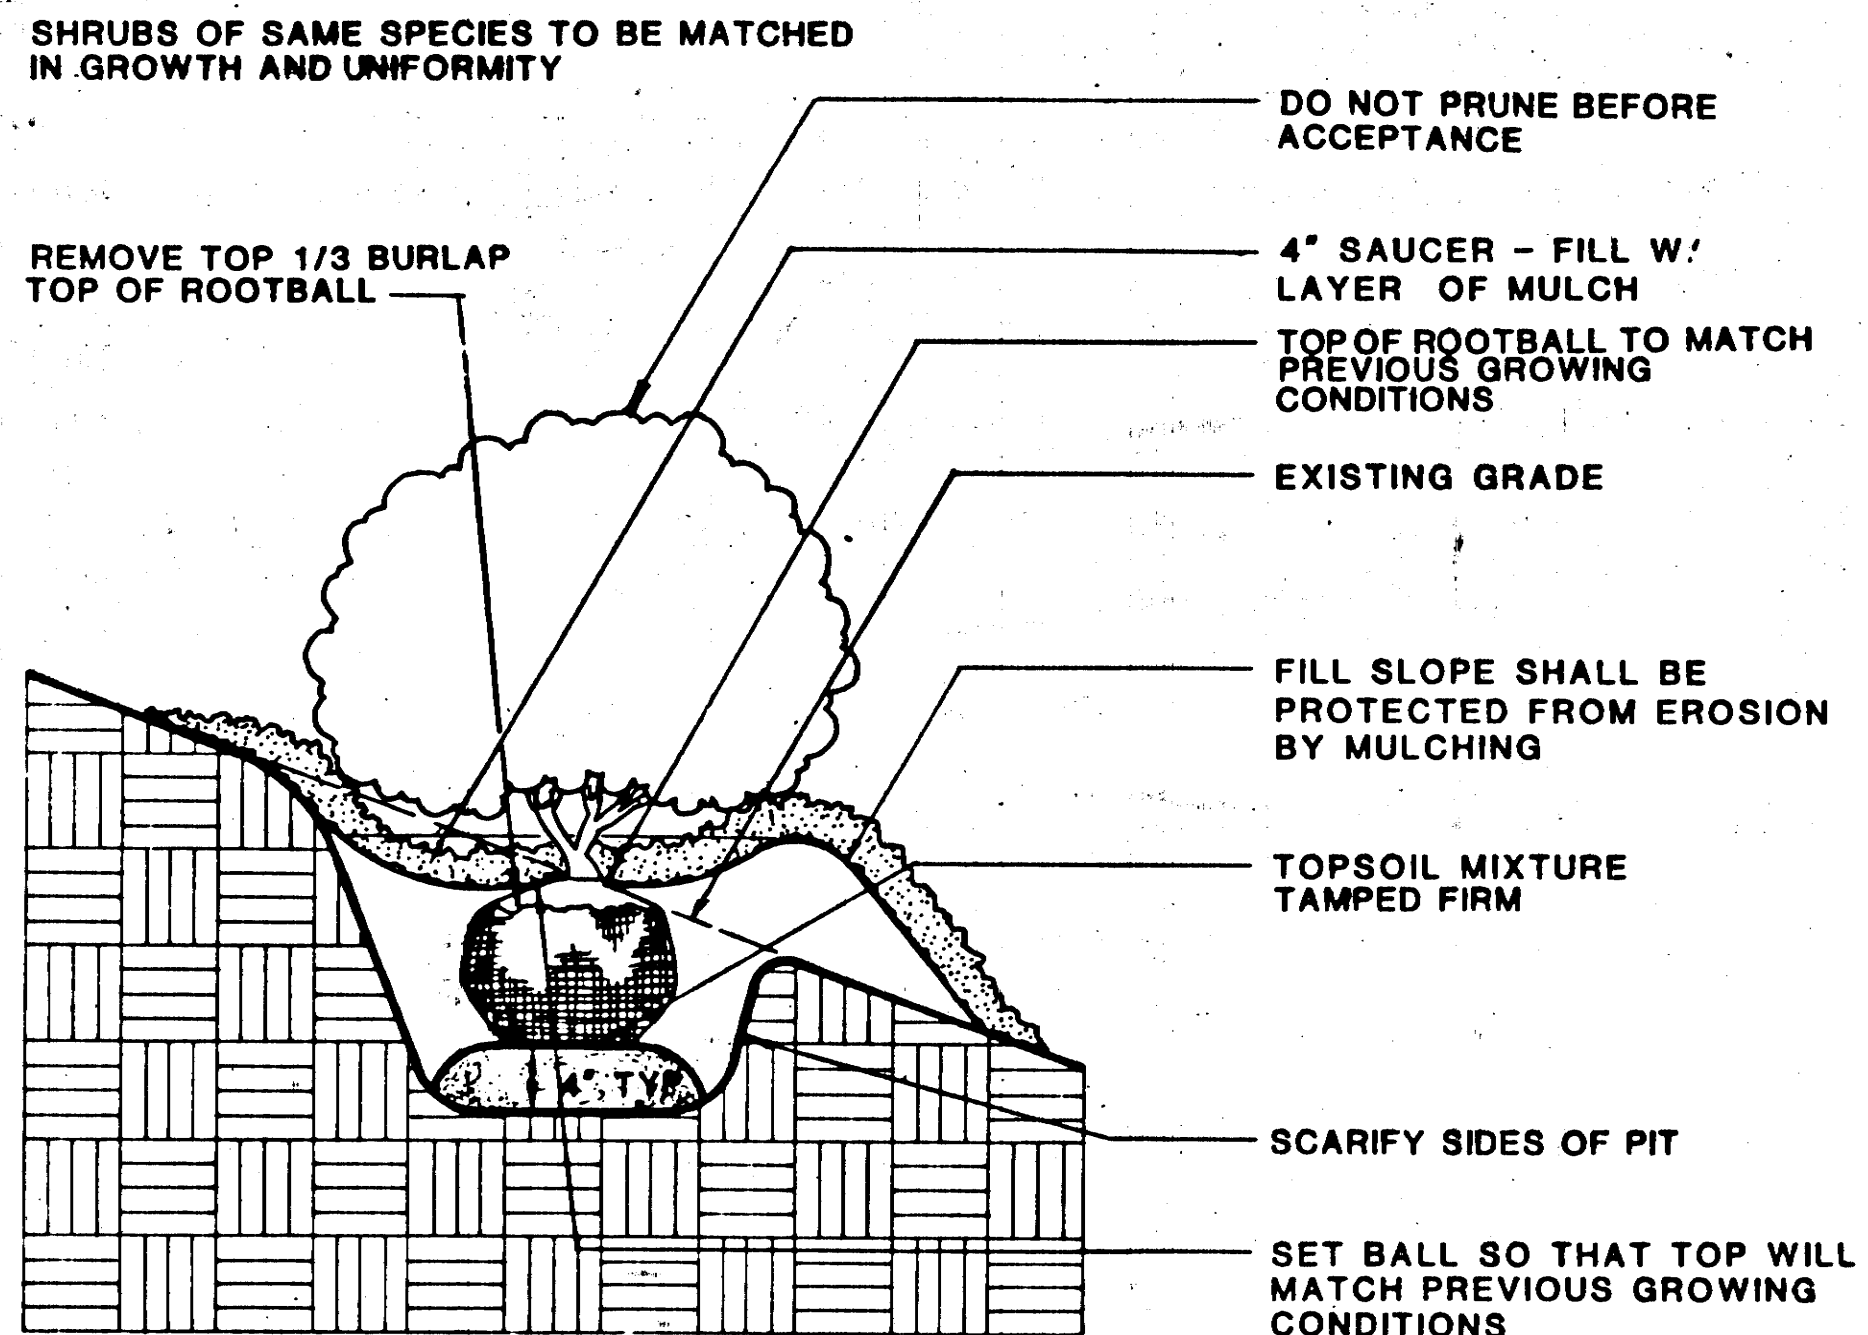

DETAIL: TYPICAL SHRUB PLANTING ON SLOPE
NO SCALE

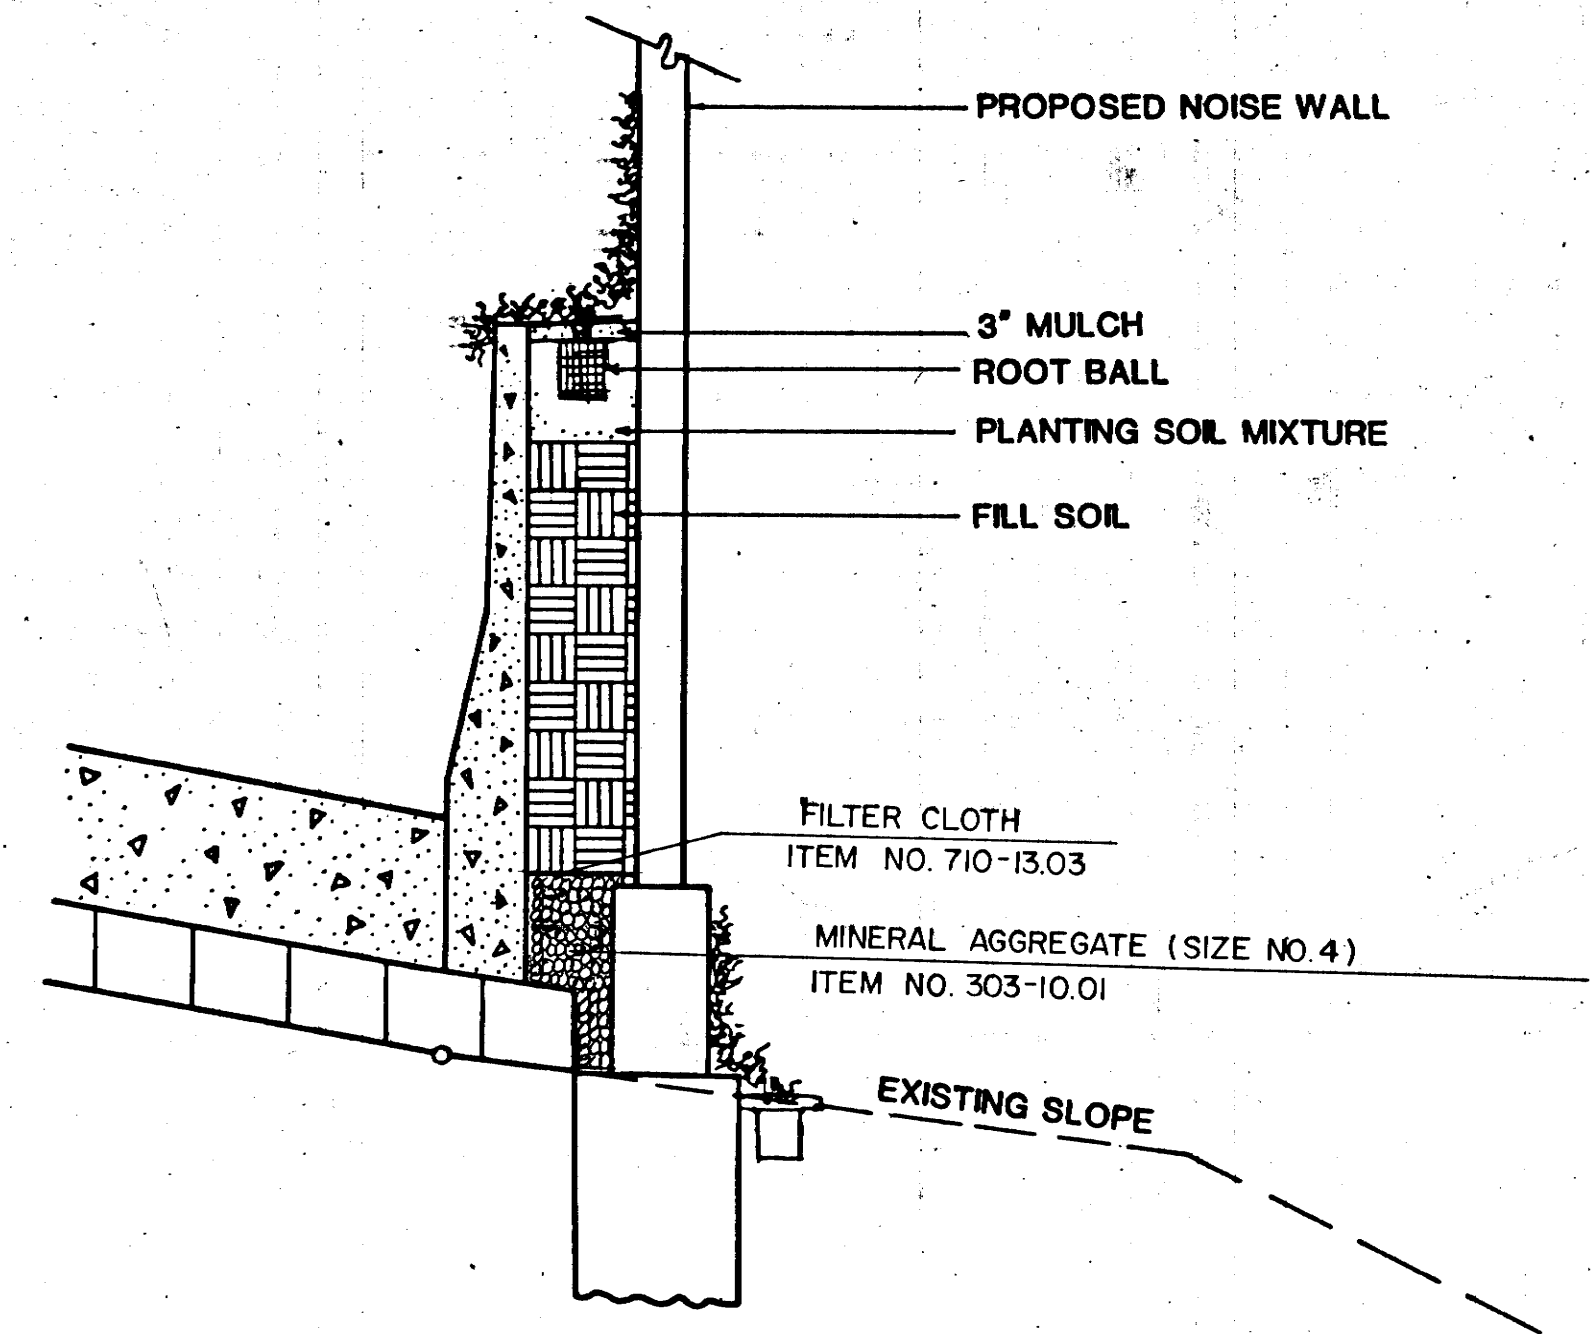

DETAIL: NOISE WALL VINE PLANTING
NO SCALE



LANDSCAPE DEVELOPMENT PLAN 440 PARKWAY

GRESHAM SMITH AND PARTNERS
3310 West End Avenue
Nashville, Tennessee 37203

STATE OF TENNESSEE
DEPARTMENT OF TRANSPORTATION
BUREAU OF HIGHWAYS
PLANTING DETAILS

TYPE	YEAR	PROJECT NO.	SHEET NO.
PAVING	1983	1-440-4(55)211	126

TYPE	YEAR	PROJECT NO	SHEET NO
PAVING	1983	1-440-4(55)211	127

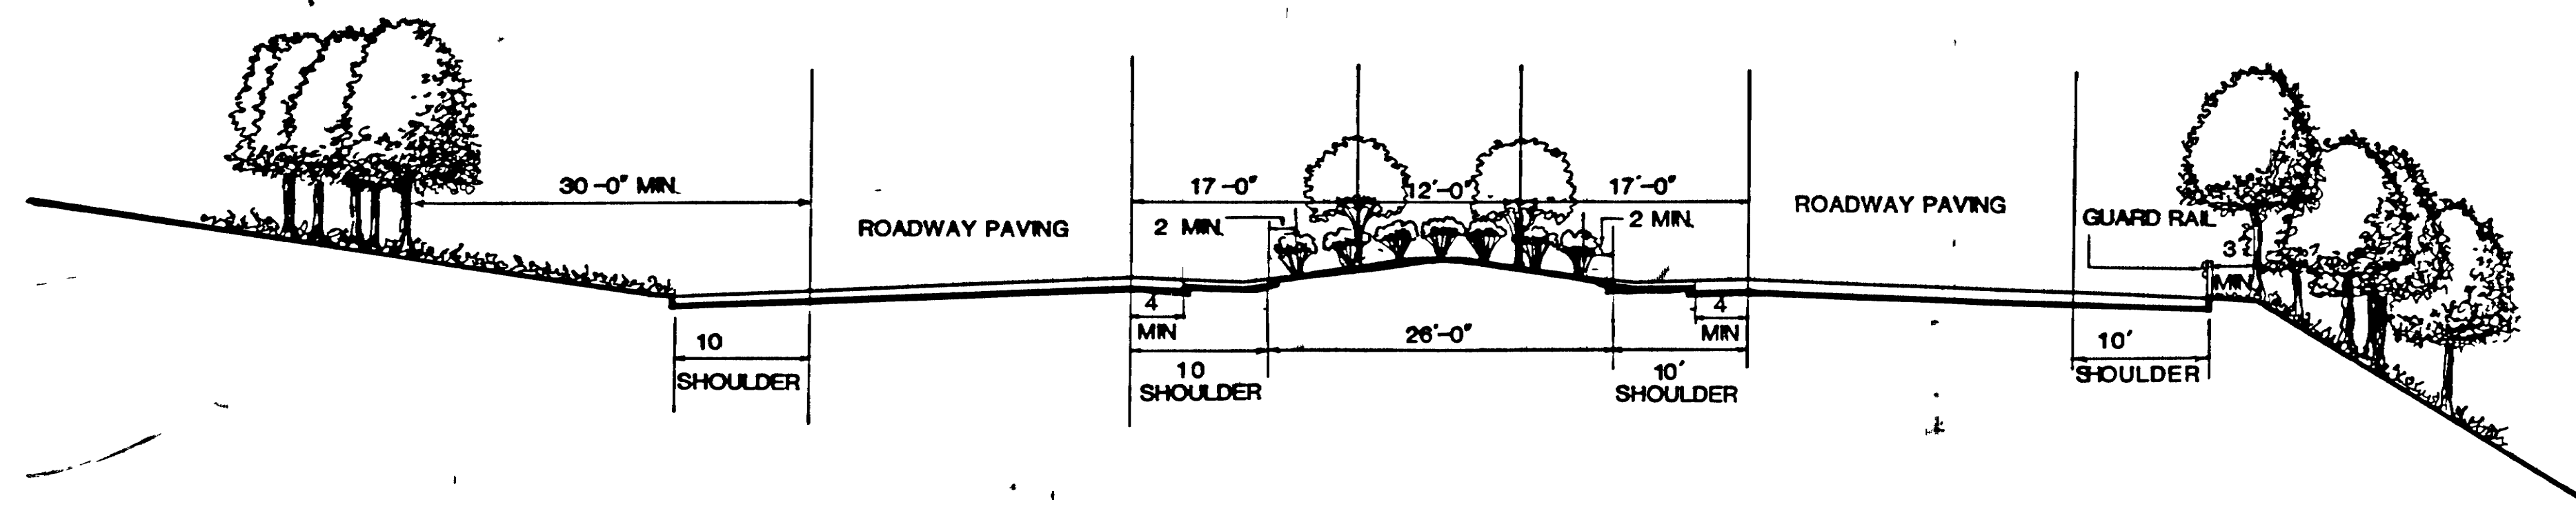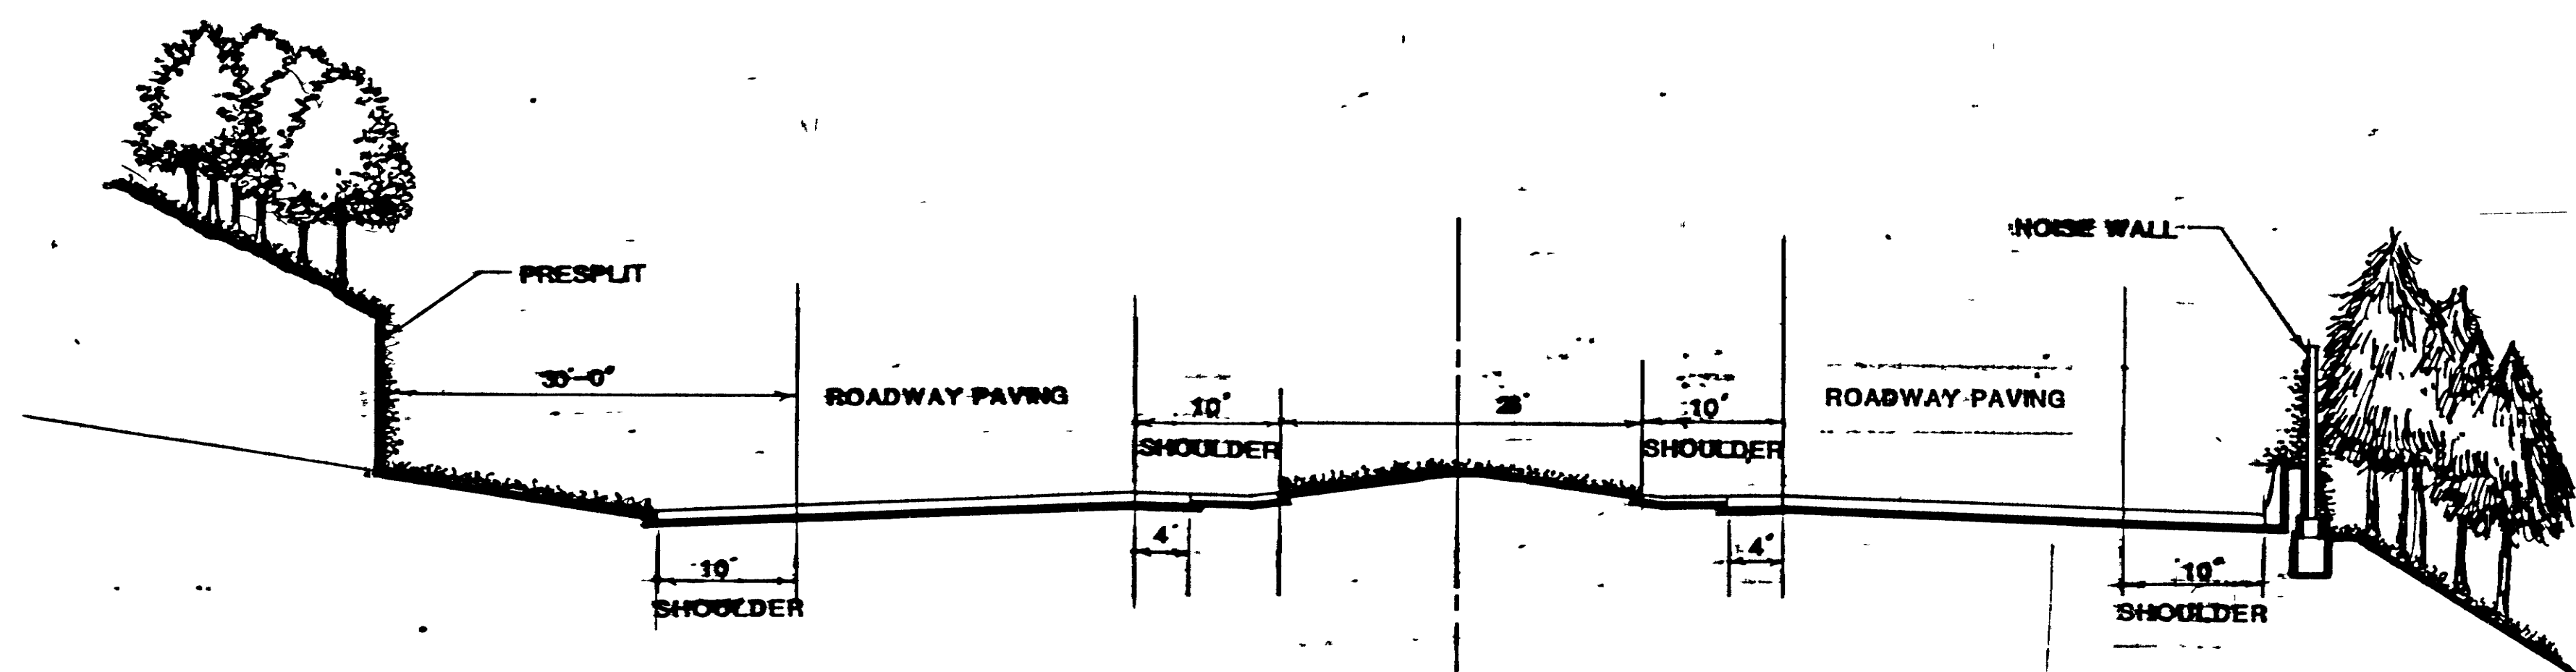

LANDSCAPE DEVELOPMENT PLAN
440 PARKWAY

ERESHAM SMITH AND PARTNERS
3310 West End Avenue
Nashville, Tennessee 37203

STATE OF TENNESSEE
DEPARTMENT OF TRANSPORTATION
BUREAU OF HIGHWAYS
PLANTING DETAILS