

LATEST
REV. DATE

NO.
M-214-153
M-214-154
M-214-155
M-214-156
M-214-159
M-214-160
M-214-161
M-214-162
M-214-163
M-214-163
M-214-164
M-214-164
M-214-164
M-214-165
M-214-166
M-214-167
M-214-50

G-15-127 thru G-15-137,
G-10-99

K-80-14	08-27-76
K-85-150	06-25-87
K-86-4	02-05-73
K-86-144	07-17-81
M-28-1	11-01-88
M-28-1A	09-08-87
M-131-143	
RD-SA-1	01-31-84

LIST OF SPECIAL PROVISIONS

<u>SPECIAL PROVISION NUMBER</u>	<u>Date LATEST REVISION</u>	<u>LIST OF SPECIAL PROVISIONS</u>
105A	07-21-87	Regarding Approval of Shop Drawings
602	09-30-85 05-15-89	Regarding Section 602 Steel Structures
603A	11-01-88	Regarding Painting
604	11-06-87	Regarding Concrete Structures
604C	01-26-88	Regarding Structural Concrete
604R	01-20-89	Regarding Rideability of Bridge Decks and Roadway Approaches
607B	02-20-85	Regarding Side Drains and Bridge Drains
709	05-04-87	Regarding Machined Rip-Rap
907A	03-25-85	Regarding Epoxy Coated Reinforcing Steel

①① Stage Construction - Abutments Bridge No. 1366 M-214-52A

SPECIFICATIONS: Standard Road and Bridge Specifications of the Tennessee Department of Transportation. (March 1981 Edition)

LOADING: HS20-44 with Alternate Military.

DESIGN SPECIFICATIONS: AASHTO 1983 Edition with addenda.

CONCRETE: To be class 'A'. f'c to be 4,500 psi for superstructure concrete and 3,000 psi for substructures and parapets.

Class A Concrete for bridge decks shall be in accordance with Section 604 of the Standard Specifications except as modified by Special Provisions 604-C.

BRIDGE DECK SURFACE FINISH: To be in accordance with Note (C) sheet 2, of
Special Provisions 604.

BRIDGE DECK FORMS: Bridge Deck Forms for concrete decks shall be constructed using removable forms only. The contractor shall take steps to assure the stability of the exterior girder against twisting or overturning during slab pouring operations. When the width of the overhang exceeds the depth of the exterior girder, details and design calculations for the cantilever support system shall be submitted to the Engineer for approval.

REINFORCING STEEL: To be ASTM A615 Grade 60. Standard CRSI hook details apply unless otherwise noted at Bill of Steel. Spacing dimensions are center to center and cover dimensions are clear distance unless otherwise noted. Placing Tolerances are $\pm 1/2$ " for spacing and $1/8$ " or $3/8$ " for cover. The suffix E, for bars so marked, denotes epoxy coated reinforcement. See Special Provisions 907A.

BRIDGE RAIL SYSTEM: Build parapets according to Standard DRAWING M-28-1

GROUNDED BARS IN DRILLED HOLES: Horizontally drilled holes shall be drilled 1/2" in diameter larger than the bar, cleaned, packed with non shrink grout and driven to its seat. Vertically drilled holes shall be drilled 1/4" in diameter larger than the bar, cleaned, packed with epoxy grout and driven to its seat. All grouting material shall be approved by T.D.O.T. Materials and Tests.

SHOP DRAWINGS: See Special Provision No. 105A.

Certification: The contractor shall furnish certified anchor pull out data from an independent testing laboratory using Class 'A' concrete as prescribed by Tennessee Highway Specifications. The required ultimate load for 3/8" dia. Anchors is 19,000 lbs., 18,000 lbs. for 3/4" dia. Anchors, 12,000 lbs. for 5/8" dia. Anchors and 9,000 lbs. for 1/2" dia. Anchors. In Place Requirements: The units shall be sub-set 3/32" to 1/4" and torqued, with base plate in place, to an equivalent direct pull out load of 60 percent of required ultimate load. Slippage shall not exceed 1/4". The Department will perform testing of Anchors on site to insure the specified in place requirements. Installations not meeting these requirements must be corrected at the contractors expense.

NON-PAY ITEMS: Only items shown on the proposal as pay items will be paid for. Compensation for all labor, materials, tools, equipment, and incidentals for the entire contract shall be included in the price bid for pay items.

FINISHING CONCRETE SURFACES: Concrete finishing shall be in accordance with Section 604.22 of the Tennessee Standard Specification. An Applied Texture Finish shall be used in lieu of a Class finish. The color of the concrete for the finish shall be similar to Mountain Grey, Federal Specification No. 3644Q-1, Federal Color Standard No. 595a, and a color sample shall be submitted to the Engineer for approval. No texture finish shall be applied prior to completion of paving and hauling operations at the bridge site. Payment for the Applied Texture Finish shall be under Item 604-04.01 & 604-04.02.

NOTE: The Contractor shall check the location of all existing substructures and verify span lengths before fabricating girders.

RIP-RAP: Machined rip-rap shall be Class A-1 in accordance with Special Provision 709 and shall be paid for under Item 709-05.06 - Ton.

REINFORCED CONCRETE SLOPE PAVING: Pave slopes and exposed earth under bridges with 4" thick cement concrete slab reinforced with No. 6 gauge wire fabric @ 6" centers and 58 lb. per 100 s.f. The wire fabric reinforcement shall be placed at the height of the depth of the slab and extend to within 3" of its edge with a 12 lap required on all sheets. The cost of the wire fabric reinforcement to be included in the unit price bid for Item 709-04, Reinforced Concrete Slope Pavement. One-half inch prestressed expansion joints without load transfer shall be formed about all structures and features projecting through, in or against the slab. The slab shall be cast over parallel and right angles to the under roadway center line at 6" centers. Depth of groove to be not less than 1". See Std. Drawing RD-SA-1 for limits of slope protection.

STRUCTURAL STEEL: See notes on Drawing No. M-214-164A.

WELDING: See Special Provisions No. 602 and notes on Drawing No. M-214-164A.

PAINT: System B - Inorganic zinc - Urethane Finish Bright Green Top Coat - See Tennessee Standard Specification 603.05(b) and Special Provision 603A.

RADIOGRAPHIC, ULTRASONIC, AND MAGNETIC INSPECTION: See Special Provision No. 602. Notes on Drawing No. M-214-164A.

STEEL STRUCTURES: See Tennessee Standard Specifications Section 602 and notes on Drawing No. M-214-164A.

NOTE: The Contractor shall accept full responsibility of maintaining the structural integrity of the existing bridge during construction. Any damage to structural members to be left in place shall be repaired to the satisfaction of the Engineer and paid for at the Contractor's expense.

TESTING MECHANICAL COUPLERS

In addition to the requirements stated elsewhere within these plans, the Contractor will prepare, under field conditions, two (2) specimens of each size utilized. This will be in addition to required certifications. Each coupled rebar in the specimens shall be a minimum of 30 inches in length. The Department will test, at their discretion, each specimen to 125% of the specified tension yield strength of the rebar prior to coupler approval.


CONSTR. NO. 80001-3152-44

PROJECT NO.	YEAR	SHEET NO.
IR-40-5(91)257	1989	

REVISIONS

[illegible]

Note:
Textured Coating shall be applied as shown to areas of superstructure and substructure exposed to view, including Abutments and Wingwalls.

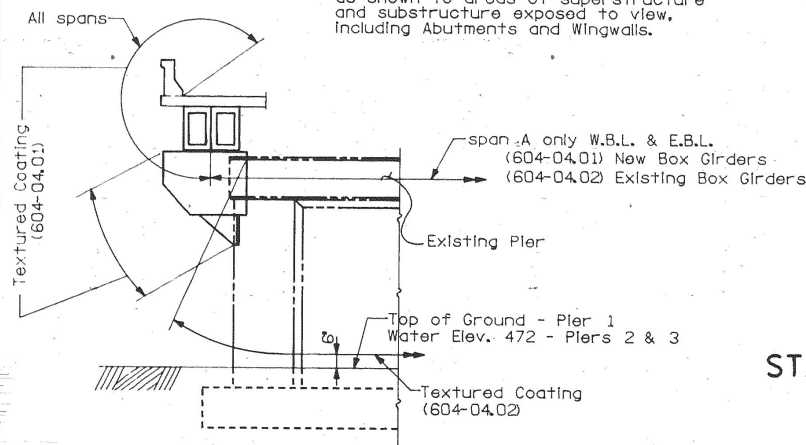

DETAIL SHOWING LIMITS OF TEXTURED COATING

DESIGNED BY: HDL DATE 12/88
DRAWN BY: TLK/EAB DATE 12/88
SUPERVISED BY: WSH DATE 12/88
CHECKED BY: HDL DATE 3/89

CORRECT.

ENGINEER OF STRUCTURE

APPROVED _____
DIRECTOR OF HIGHWAYS


M-214-154

- CONSTR. NO. 80001-3152-44

ESTIMATED QUANTITIES


STATE OF TENNESSEE
DEPARTMENT OF TRANSPORTATION
BUREAU OF HIGHWAYS
ESTIMATED QUANTITIES
I-40 OVER
CANEEY FORK RIVER
STA. 518+49.00
C SURVEY E.B. & W.B. I-40
SMITH COUNTY

CORRECT _____
ENGINEER OF STRUCTURES
APPROVED _____
DIRECTOR OF HIGHWAY

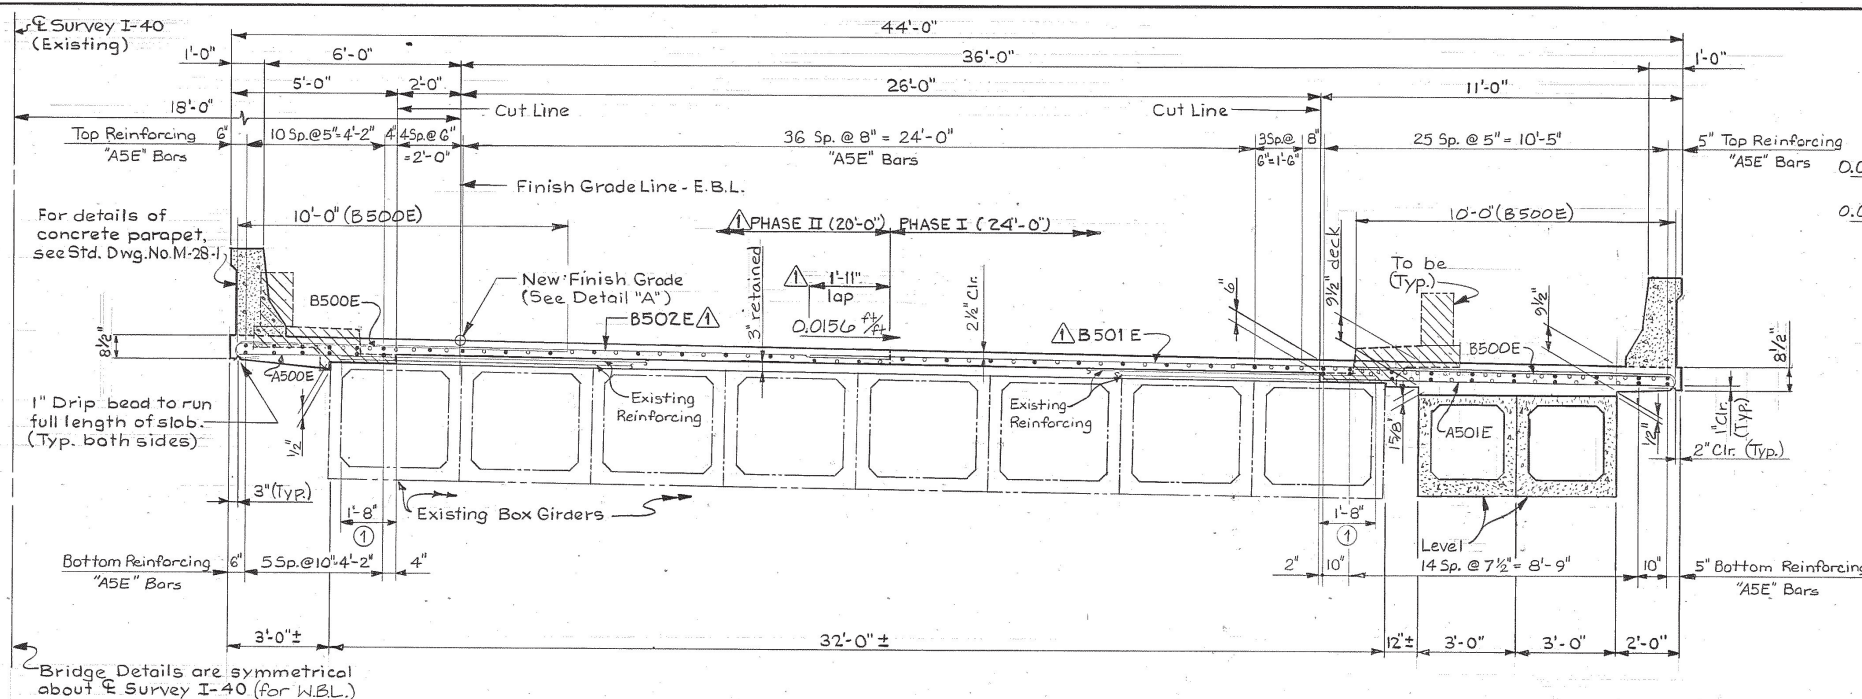

TYPICAL SECTION - E.B.L. (Looking Forward on Survey)
(W.B.L. opposite hand)
Scale: 3/8" = 1'-0"

ESTIMATE QUANTITIES - E.B.L. or W.B.L.	
Class "A" Concrete (Bridge Deck) C.Y.	Epoxy Coated Reinforcing Steel Lb.
311	49168



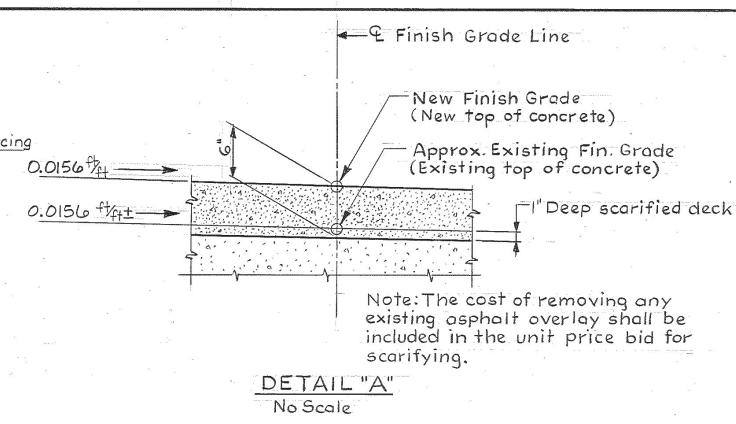


Note:
 • Continuous longitudinal reinforcement.
 • Non-Continuous longitudinal reinforcement.
 ① Retain 1'-8" extension of transverse existing deck reinforcing into new concrete. Any existing deck bar which cannot be preserved shall be replaced at the same location by drilling and grouting a 2'-8" length #4 dowel bar, embedded 12" in existing concrete, at no additional cost to the Department. Do not use precast deck panels.
 See Drw. No. M-214-59A for Construction Joint and phase Construction Details.


Const. No. 80001-3152-44			
PROJECT NO.	YEAR	SHEET NO.	
IR-40-5(9)257	1989		
REVISIONS			
NO.	DATE	BY	BRIEF DESCRIPTION
1	9/25/89	DWT	REVISIONS FOR CONSTR. JT.

Notes:
 When pouring wingwalls, provisions shall be made for setting reinforcing steel for wingpost and parapet. For details of wingpost and parapet, see Std. Dwg. No. M-28-1. When pouring deck, provisions shall be made for setting reinforcing steel for parapet. The parapet shall not be poured until the slab is poured and cured.

Immediately before substructure riser block are poured, the Contractor shall measure the actual camber of the fabricated prestressed beams and submit these measurements to the Engineer. The anticipated values for the mid-point of the beams at erection, including vertical curve correction, are as follows:
 SPANS A & D - 2 3/4" Note: A positive value indicates an upward camber.
 SPANS B & C - 5 1/4"
 If the measured camber exceeds these anticipated values by 1" or more, corrective measures such as changes in riser block elevations and/or roadway grade must be developed by the Contractor and submitted to the Engineer for approval before any riser blocks are poured.
 Top part of abutments shall be poured concurrently with deck slab and included in the quantity for Item 604-01.02 given on abutment sheets.

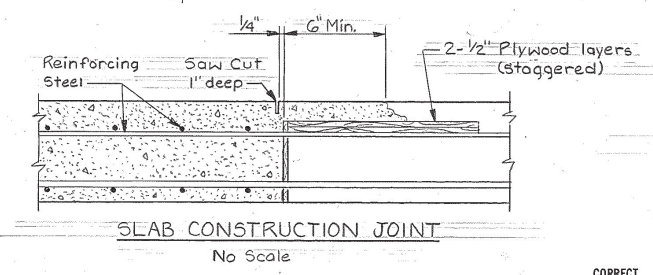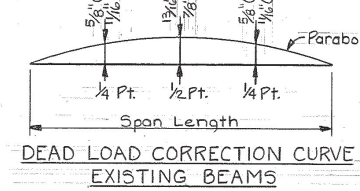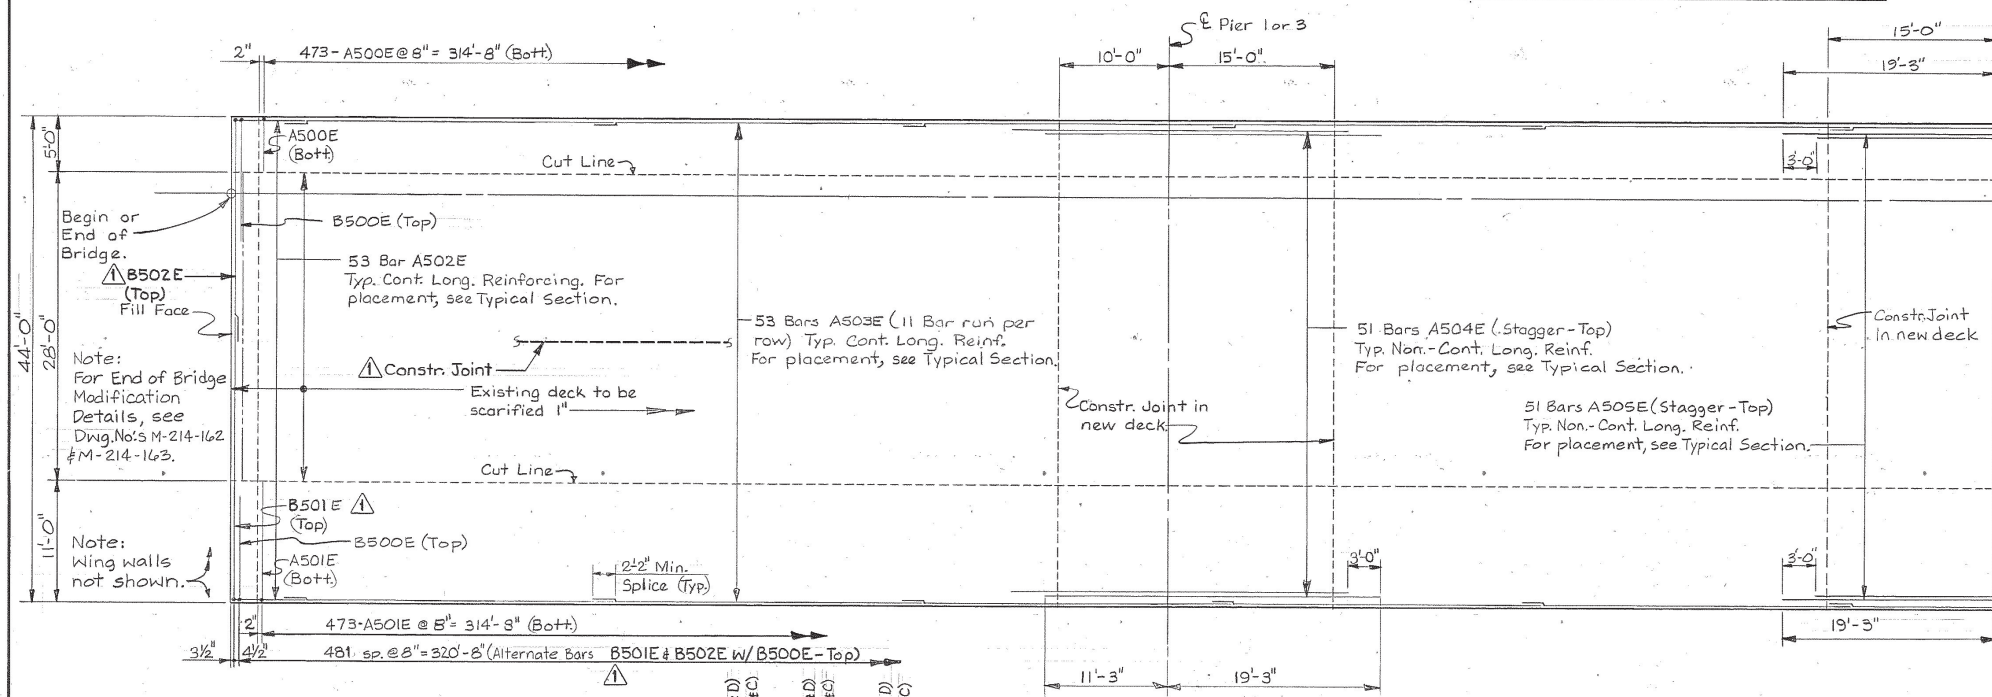








Note:
 All pours are to be made in numerical sequence. Pour No. ① in exterior spans shall proceed in a direction from midspan to the abutments. Pours with the same numerical designation may be made simultaneously. Also, Pours ① & ② may be made simultaneously provided the ① sections are placed on each side of any ② section placed during a particular pour. No equipment shall be permitted on the bridge until all pours are made and the concrete is properly cured. All slab construction joints shall be in accordance with the Slab Construction Joint detail shown on this sheet.

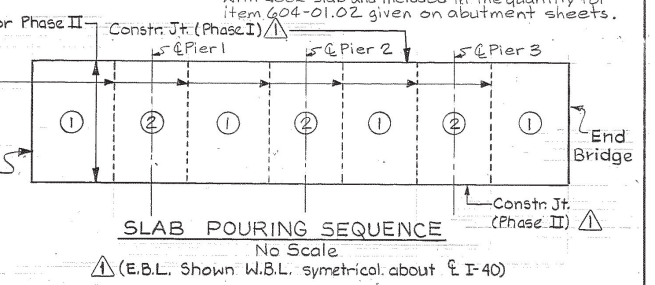

STATE OF TENNESSEE
 DEPARTMENT OF TRANSPORTATION
 BUREAU OF HIGHWAYS
 SUPERSTRUCTURE DETAILS
 I-40 OVER
 CANEY FORK RIVER
 STA. 518+49.00 & SURVEY E.B.L. & W.B.L. I-40
 SMITH COUNTY
 1989

DESIGNED BY DKR DATE 10-88
 DRAWN BY HJK DATE 10-88
 SUPERVISED BY WSH DATE 10-88
 CHECKED BY DKR DATE 2-89

CORRECT ENGINEER OF STRUCTURES
 APPROVED DIRECTOR OF HIGHWAYS
 M-214-159

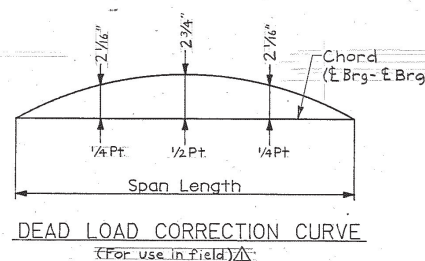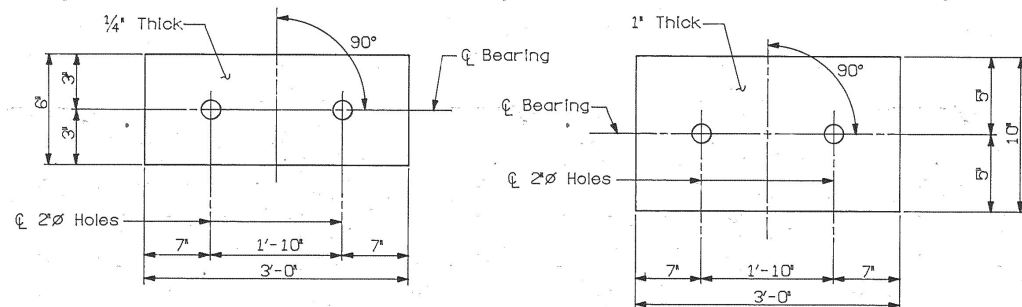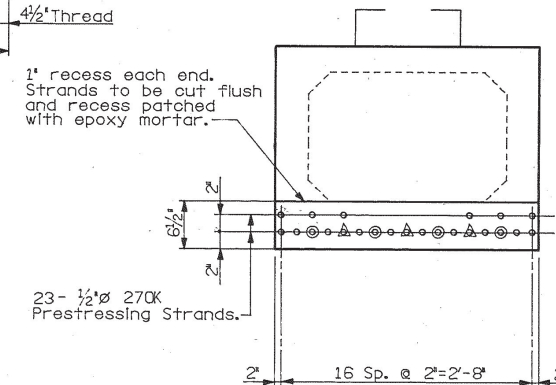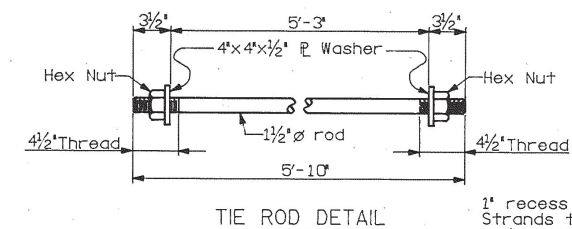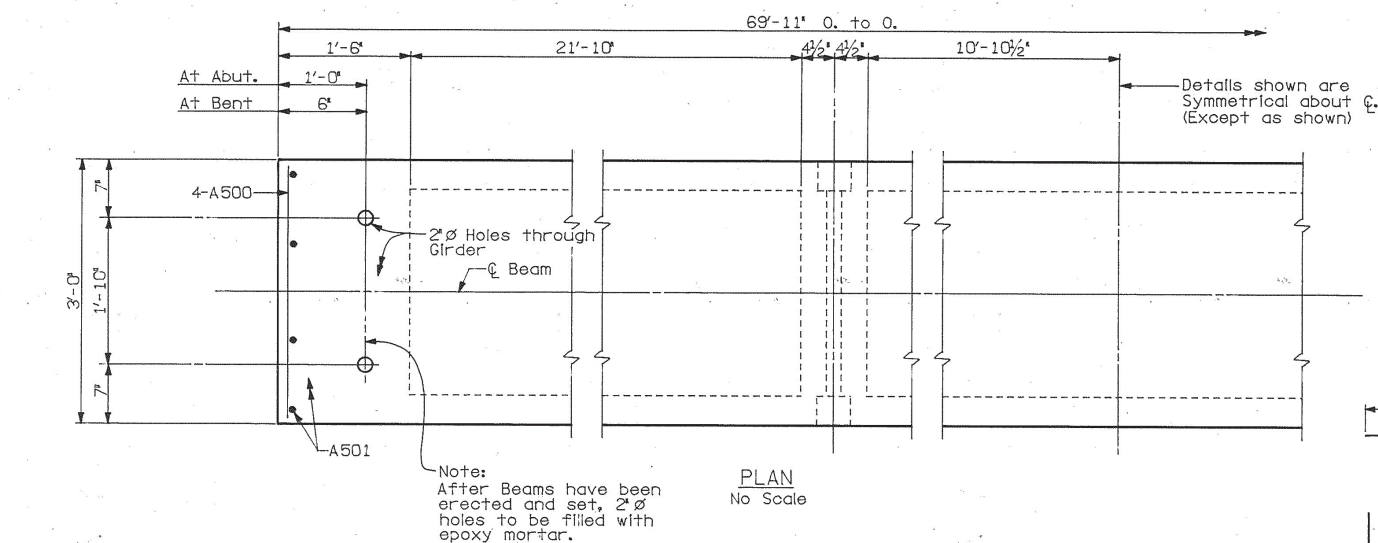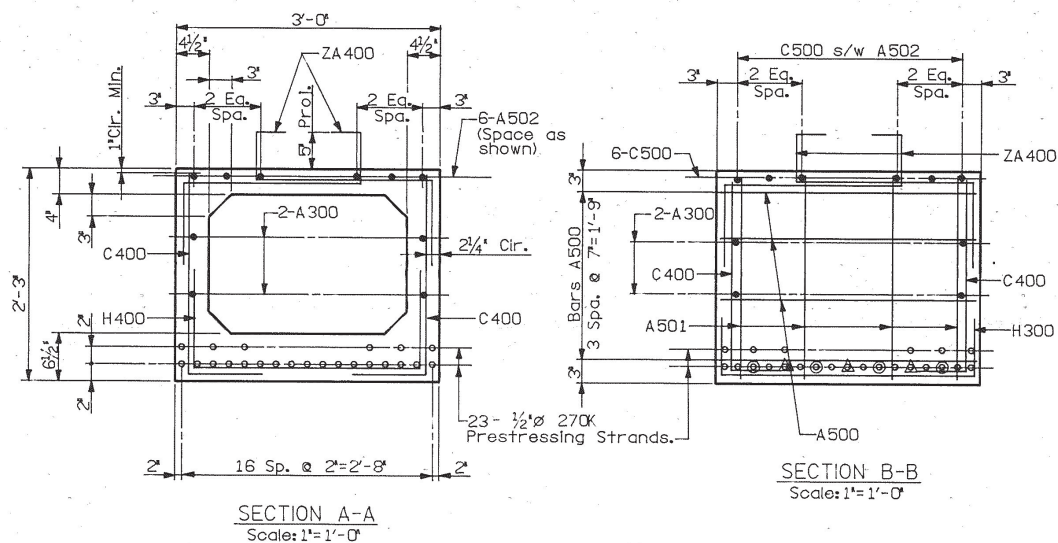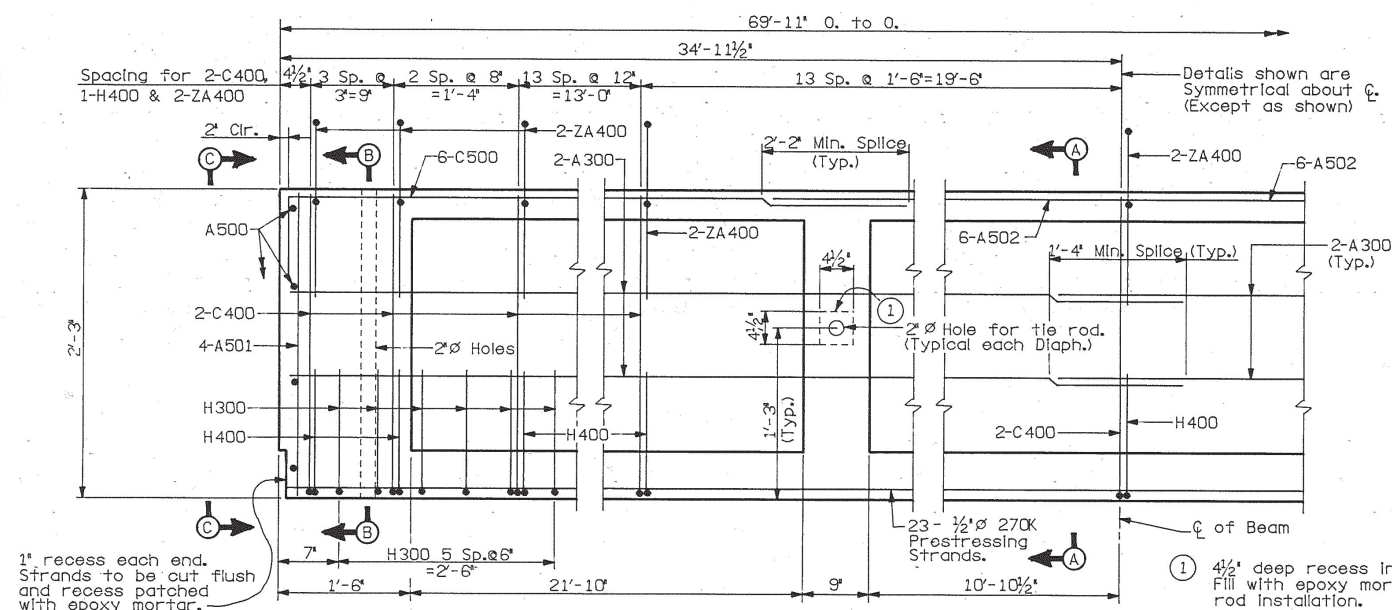

BILL OF STEEL - ONE BEAM					
BARS	SIZE	NO. REQ'D	LENGTH	NO. REQ'D	LENGTH
A300	3	8	35'-6"	8	35'-6"
A500	5	8	2'-8"	8	2'-8"
A501	5	8	1'-11"	8	1'-11"
A502	5	6	24'-8"	6	24'-8"
C400	4	128	2'-7"	128	2'-7"
C500	5	12	25'-6"	12	25'-6"
H300	3	12	4'-10"	12	4'-10"
H400	4	64	4'-8"	64	4'-8"
ZA400	4	128	3'-10"	128	3'-10"

ESTIMATED QUANTITIES - ONE BEAM				
ITEM	UNIT	SPAN A	SPAN D	
CLASS 'A' CONCRETE	C.Y.	10.3	10.3	
REINFORCING STEEL	LB.	1,390	1,390	
PRESTRESSING STRANDS	LB.	842	842	

CONSTR. NO. 80001-3152-44

PROJECT NO.	YEAR	SHEET NO.	
IR-40-5911257	1989		
REVISIONS			
NO.	DATE	BY	BRIEF DESCRIPTION
△	9/29/89	DWT	Revised Dead Load Correction Values

PRESTRESSED BEAM NOTES

The top of all beams are to be rough floated. At approximately the time of initial set, the top of the beams will also be scrubbed transversely with a coarse wire brush to remove all laitance and produce a rough surface. Where precast slab panels are to be used and set on bituminous fiberboard, the outer two inches of the top flange may be troweled.

Anchorage at the expansion end of beams accomplished by dowels 1" x 1'-6". Fixed end dowels to be 1" x 1'-6".

Mild steel reinforcing shall be ASTM A615 Grade 60.

All prestressing strands to be 1/2" ASTM Grade 270K, 7 wire uncoated low relaxation prestressing strands.

An initial force at anchorage (after seating) of 31,000 Lbs., shall be applied to each strand in all beams.

1" recess shall be formed at each end of beam and fill with epoxy mortar as shown. The prestressing strands shall be cut off flush with base of recess.

The concrete for this construction shall be of such properties as to attain a compressive strength of not less than (5,000 PSI) at the age of 28 days and stress transfer shall not be made to the bridge member until the test specimens indicate that the concrete has reached a compressive strength of at least (4,000 PSI). See General Notes for Concrete finishing note.

1" weep holes shall be provided at the low point of each cell. Vent holes shall be provided in the top of each cell during fabrication to relieve gas pressures that occur during curing. The vent holes shall be plugged after curing is completed.

NOTE: Cost of elastomeric pads, tie rods, dowels and rubber bonding cement to be included in the cost of prestressed beam.

The sequence for transfer of stress or the cutting strands shall be in accordance with Article 615.14 of the "Standard Specifications for Road and Bridge Construction" and shall be shown on the approved shop drawings. At no time shall more than 1/6th of the total prestressing force be eccentric about the centerline of the beam.

DEAD LOAD CORRECTION CURVE: This curve is for dead load slab and all dead loads that are applied after slab is in place and should be corrected to compensate for the effects due to vertical curve.

STATE OF TENNESSEE
DEPARTMENT OF TRANSPORTATION
BUREAU OF HIGHWAYS

PRESTRESSED BOX BEAM DETAILS

SPANS A & D (E.B.L. & W.B.L.)





I-40 OVER CANEY FORK RIVER
STA. 518+49.00 Q SURVEY E.B. & W.B. I-40
SMITH COUNTY
1989

DESIGNED BY: HIZ
DRAWN BY: EAB
SUPERVISED BY: WSH
CHECKED BY: HIZ

DATE: 11-88
DATE: 11-88
DATE: 11-88
DATE: 1-89


CORRECT
ENGINEER OF STRUCTURES
APPROVED
DIRECTOR OF HIGHWAYS

M-214-160

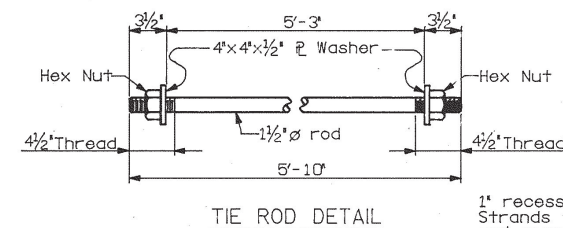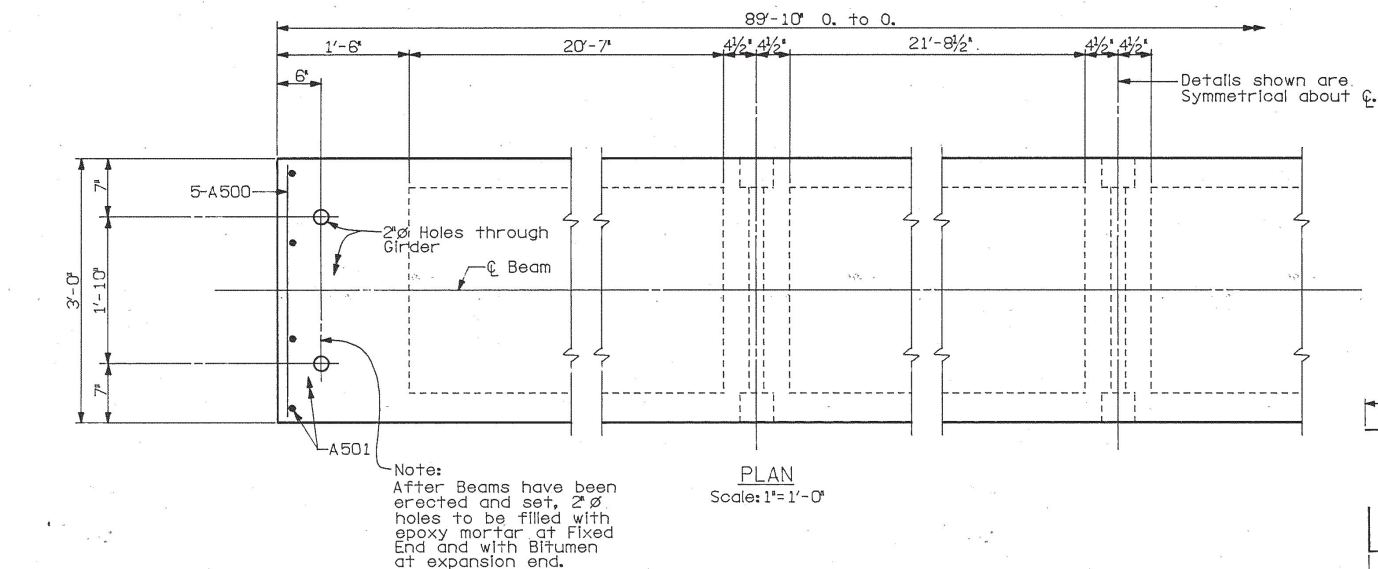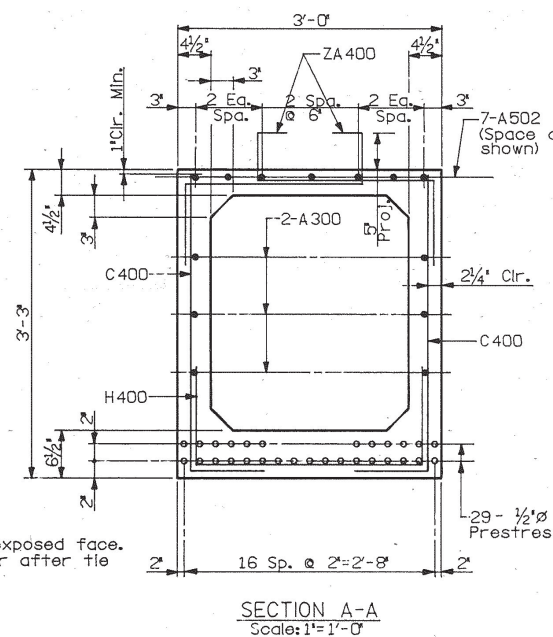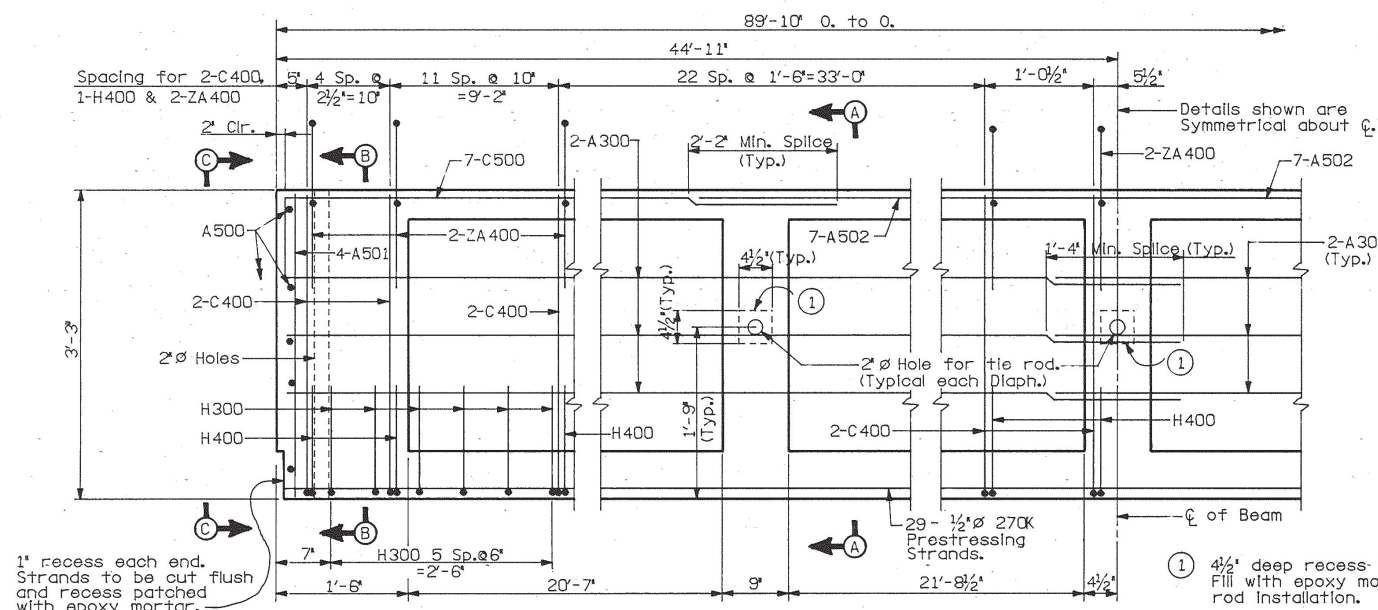


1" recess each end.
Strands to be cut flush
and recess patched
with epoxy mortar.

29- 1/2" 270K
Prestressing Strands.

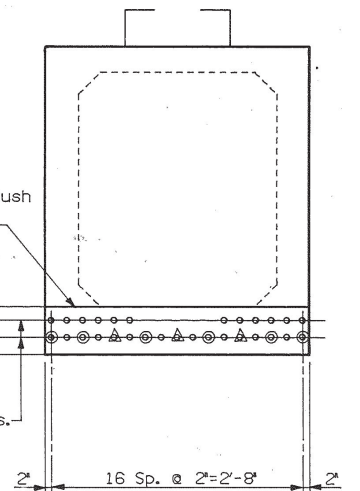


ELEVATION C-C
Scale: 1"=1'-0"

Note:
▲ - Denotes De-bonded
Strand 15'-0" from each end.
● - Denotes De-bonded
Strand 6'-0" from each end.
○ - Denotes Prestressing strand.
- - Denotes Grade 60 Reinf. Steel.

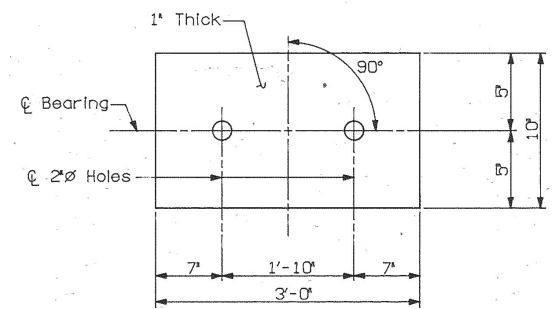

AT PIERS
(8 Req'd)
60 DURO.
DETAILS OF ELASTOMERIC BEARING PADS
No Scale

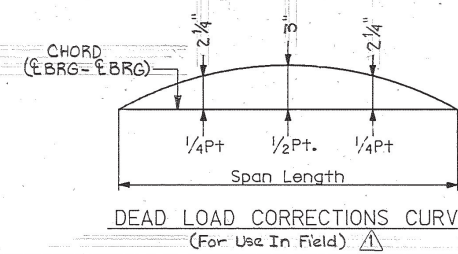

BILL OF STEEL - ONE BEAM					
SPAN B			SPAN C		
BARS	SIZE	NO. REQ'D	LENGTH	NO. REQ'D	LENGTH
A300	3	12	45'-5"	12	45'-5"
A500	5	10	2'-8"	10	2'-8"
A501	5	8	2'-11"	8	2'-11"
A502	5	14	24'-8"	14	24'-8"
C400	4	156	3'-7"	156	3'-7"
C500	5	14	24'-2"	14	24'-2"
H300	3	12	4'-10"	12	4'-10"
H400	4	78	4'-8"	78	4'-8"
ZA400	4	156	3'-10"	156	3'-10"

ESTIMATED QUANTITIES - ONE BEAM				
ITEM	UNIT	SPAN B	SPAN C	
CLASS 'A' CONCRETE	C.Y.	16.4	16.4	
REINFORCING STEEL	LB.	1,991	1,991	
PRESTRESSING STRANDS	LB.	1,365	1,365	

CONSTR. NO. 80001-3152-44

PROJECT NO.	YEAR	SHEET NO.
IR-40-5(9)257	1989	

REVISIONS				
NO.	DATE	BY	DESCRIPTION	
1	9/29/89	DWT	Dead Load Correction Values Revised	

PRESTRESSED BEAM NOTES

The top of all beams are to be rough floated. At approximately the time of initial set, the top of the beams will also be scrubbed transversely with a coarse wire brush to remove all laitance and produce a rough surface. Where precast slab panels are to be used and set on bituminous fiberboard, the outer two inches of the top flange may be troweled.

Anchorage at the expansion end of beams accomplished by dowels 1" x 1'-6". Fixed end dowels to be 1" x 1'-6".

Mild steel reinforcing shall be ASTM A615 Grade 60.

All prestressing strands to be 1/2" ASTM Grade 270K, 7 wire uncoated Low relaxation prestressing strands.

An initial force at anchorage (after seating) of 31,000 Lbs., shall be applied to each strand in all beams.

1" recess shall be formed at each end of beam and fill with epoxy mortar as shown. The prestressing strands shall be cut off flush with base of recess.

The concrete for this construction shall be of such properties as to attain a compressive strength of not less than (5,000 PSI) at the age of 28 days and stress transfer shall not be made to the bridge member until the test specimens indicate that the concrete has reached a compressive strength of at least (4,000 PSI). See General Notes for Concrete finishing note.

1" weep holes shall be provided at the low point of each cell. Vent holes shall be provided in the top of each cell during fabrication, to relieve gas pressures that occur during curing. The vent holes shall be plugged after curing is completed.

NOTE: Cost of elastomeric pads, tie rods, dowels and rubber bonding cement to be included in the cost of prestressed beam.

The sequence for transfer of stress or the cutting strands shall be in accordance with Article 615.14 of the 'Standard Specifications for Road and Bridge Construction' and shall be shown on the approved shop drawings. At no time shall more than 1/6th of the total prestressing force be eccentric about the centerline of the beam.

DEAD LOAD CORRECTION CURVE: This curve is for dead load slab and all dead loads that are applied after slab is in place and should be corrected to compensate for the effects due to vertical curve.

STATE OF TENNESSEE
DEPARTMENT OF TRANSPORTATION
BUREAU OF HIGHWAYS

PRESTRESSED BOX BEAM DETAILS

SPANS B & C (E.B.L. & W.B.L.)

I-40 OVER CANEY FORK RIVER

STA. 518+49.00 & SURVEY E.B. & W.B. I-40

SMITH COUNTY

1989

DESIGNED BY: HIZ
DRAWN BY: EAB
SUPERVISED BY: WSH
CHECKED BY: HIZ

DATE: 11-88
DATE: 11-88
DATE: 11-88
DATE: 1-89

CORRECT

ENGINEER OF STRUCTURES

APPROVED

DIRECTOR OF HIGHWAYS

M-214-161

new concrete is to be cleaned and intentionally materials removed becomes the Contractor and shall by him.

lated with the demolition and surface preparation be included in the price bid

2-04.06

18'-0"

7'-0"

Survey and Finish Grade Line

I-40

No Scale
(Abutment I WBL Symmetrical about ϕ I-40)

DETAILS

Survey and Finish Grade Line

7'-0"

± I-40

PLAN - EXISTING ABUTMENT 2, L.R.

No Scale
(Abutment 2 EBL Symmetrical about ϕ I-40)

ELEVATION
No Scale
(Abutment 1 E.B.L. looking back on Stationing or
Abutment 2 W.B.L. looking in direction of Stationing)

No Scale

ESTIMATED QUANTITIES 				
ITEM	CONCRETE f'c = 4500 psi CY	CONCRETE f'c = 3000 psi CY	REINFORCING STEEL LBS	EPOXY COATED REINFORCING STEEL (LBS)
ABUTMENT 1 EBL	14	9	2342	1654
ABUTMENT 2 EBL	11	7	5176	2254
ABUTMENT 1 WBL	14	9	2342	1654
ABUTMENT 2 WBL	11	7	5176	2254

The image contains two architectural drawings. The top drawing is a section view labeled "SECTION 'A-A'" with the note "No Scale". It shows a vertical wall and a horizontal beam. The wall is labeled "A541" and the beam is labeled "C542". A horizontal member is labeled "E540 sp/w 'C4'" and another horizontal member is labeled "C5". A vertical member is labeled "A4".

The bottom drawing is an elevation view. It shows a building facade with various structural elements. Key features include:

- Horizontal members: 3-A940, A542 F.F., A940, C441N.F., 2-V441, C442N.F., 2-A440, H441 sp/w RA440.
- Vertical members: C542.
- Dimensions: 3'-3" (vertical), 3" (horizontal), 4'-0" (horizontal), 1'-6" (horizontal), 1'-0" (horizontal), 1'-3" (horizontal), 2'-6" (horizontal), 8'-0" (horizontal), 1'-6" (vertical), 1'-3" (vertical), 6'-0" (vertical).
- Elevations: Elev. 517.829, Elev. 514.579, Elev. 517.909, Elev. 511.740.
- Labels: A, C, 1, 2, 3.
- Notes: 4-RA440 sp/w Series H440 @ 1'-4" = 4'-0".

No Scale

Figure 1 is a schematic diagram of a typical wall and floor assembly. The diagram shows a vertical wall section and a horizontal floor section. The wall assembly consists of an exterior layer (A541), an insulation layer (C542), and an interior layer (E540 sp/w "C4"). The floor assembly consists of a concrete slab (A4), an insulation layer (C4), and a floor finish (C5). The wall and floor are shown meeting at a corner, with the insulation layer (C4) extending into the floor assembly.

No Scale

[illegible]

No Scale

⑤ At Wingwall, 1 (EBL & WBL) reduce 1'-9" dimension to 1'-0" in vicinity of bridge end drain only. Fabric at constant 1'-0" for Full height at these locations. Omit Bars "RA4" and field cut Bars "A9" and AS45 at drains. Adjust placement of remaining reinforcing to fit while maintaining clearances. See std. Dwg D-BE-3 for limits of bridge end drain.

SECTION "C-C"

No Scale

- N.F. - Near Face
F.F. - Far Face


STATE OF TENNESSEE
DEPARTMENT OF TRANSPORTATION
BUREAU OF HIGHWAYS
ABUTMENT DETAILS.(1)
I-40 OVER CANEY FORK RIVER
STA. 518+49 @ SURVEY E.B. & W.B. I-40
SMITH COUNTY
1989

DESIGNED BY DWT DATE 1-89
DRAWN BY SFC DATE 1-89
SUPERVISED BY WSH DATE 1-89
CHECKED BY DWT DATE 2-89

CORRECT _____
ENGINEER OF STRUCTURES

APPROVED _____
DIRECTOR OF HIGHWAY

M-214-162

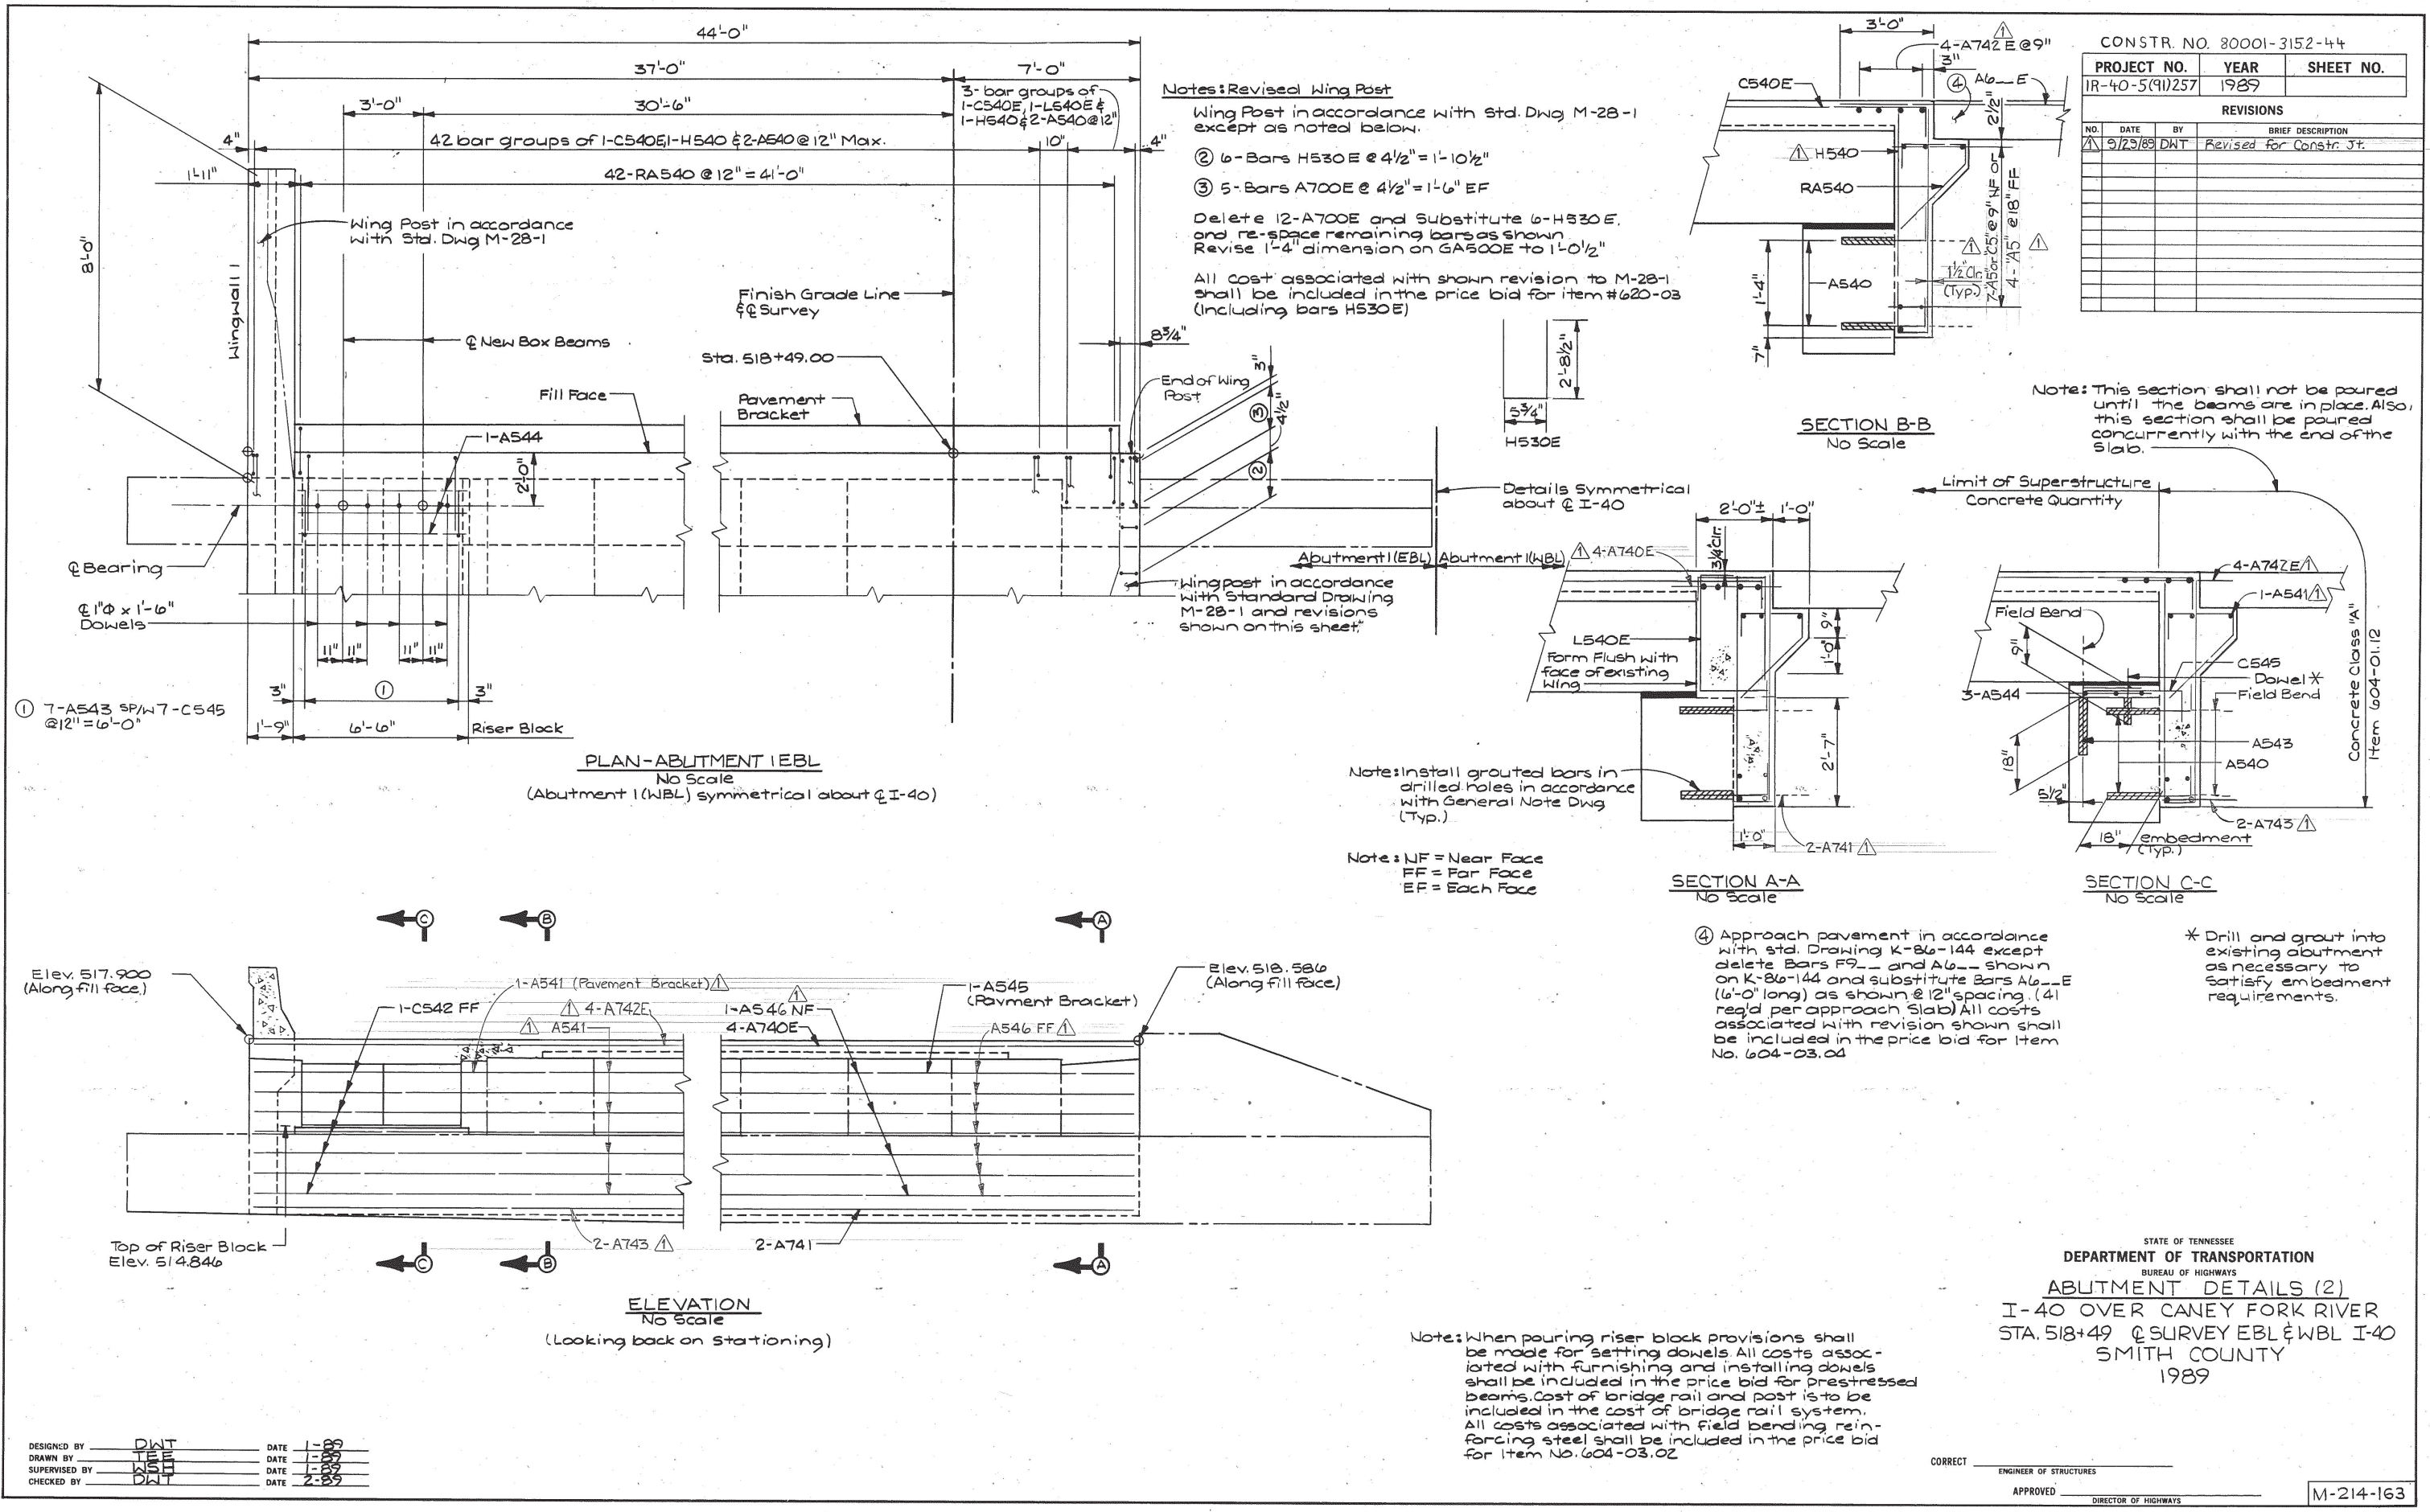

DESIGNED BY: DWT
 DRAWN BY: TEE
 SUPERVISED BY: WSH
 CHECKED BY: DWT

DATE: 1-89
 DATE: 1-89
 DATE: 1-89
 DATE: 2-89


STATE OF TENNESSEE
 DEPARTMENT OF TRANSPORTATION
 BUREAU OF HIGHWAYS
ABUTMENT DETAILS (2)
 I-40 OVER CANEY FORK RIVER
 STA. 518+49 @ SURVEY EBL & WBL I-40
 SMITH COUNTY
 1989

CORRECT: _____
 ENGINEER OF STRUCTURES





APPROVED: _____
 DIRECTOR OF HIGHWAYS

M-214-163

CONSTR. NO. 80001-3152-44			
PROJECT NO.		YEAR	SHEET NO.
IR-40-5(9)257		1989	
REVISIONS			
NO.	DATE	BY	BRIEF DESCRIPTION
1	9/1/89	DWT	Rebar designation corrected
2	9/29/89	DWT	Revised for Constr. Jt.

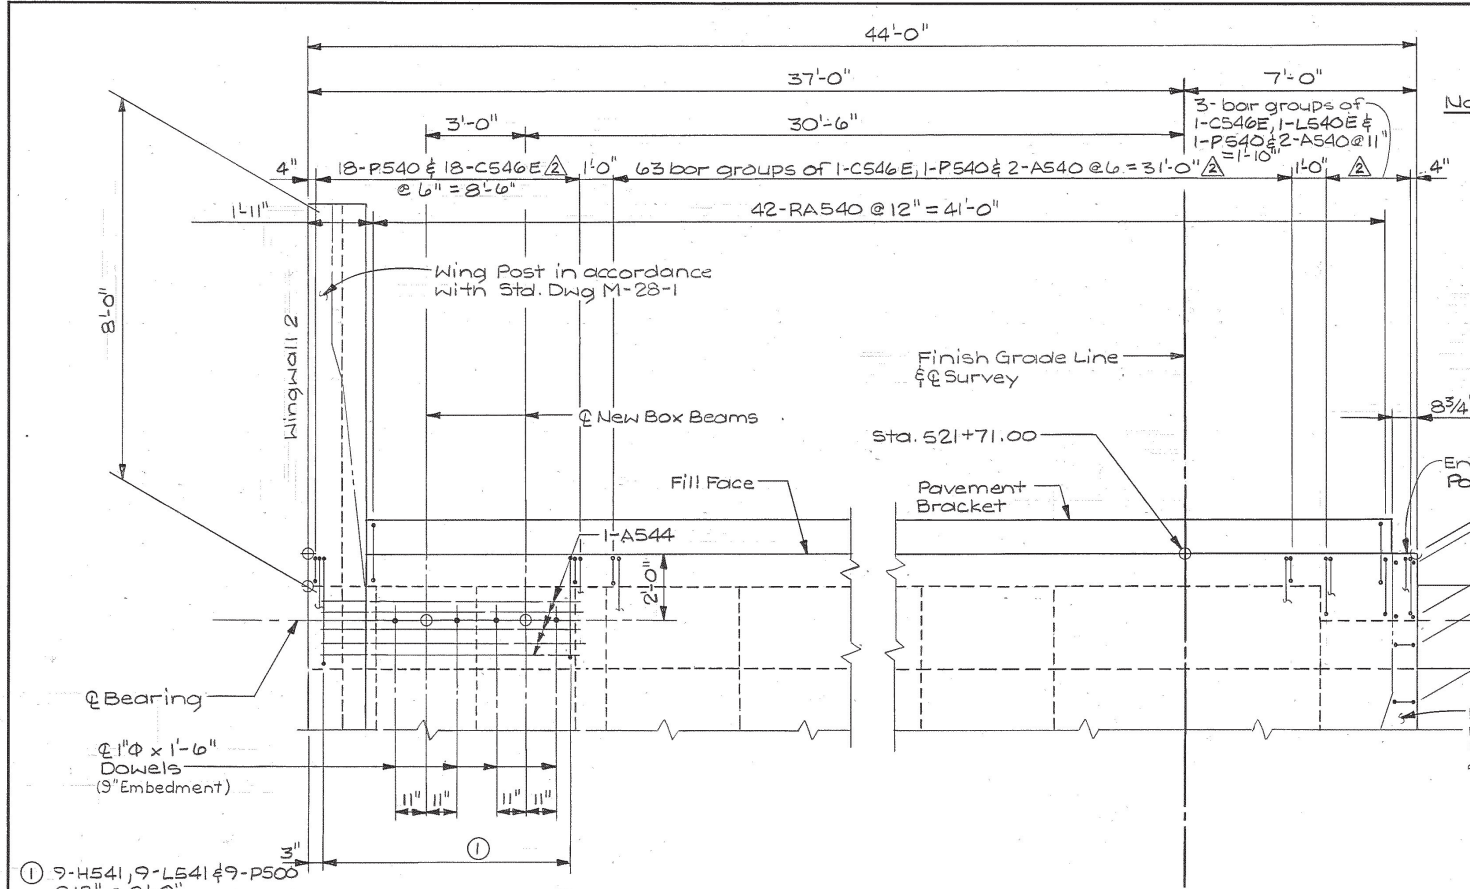

Notes: Revised Wing Post
 Wing Post in accordance with Std. Dwg M-28-1 except as noted below.
 ② 6-Bars H530E @ 4 1/2" = 1'-10 1/2"
 ③ 5-Bars A700E @ 4 1/2" = 1'-6" EF
 Delete 12-A700E and substitute 6-H530E, and re-space remaining bars as shown. Revise 1'-4" dimension on GA500E to 1'-0 1/2".
 All cost associated with shown revision to M-28-1 shall be included in the price bid for item #620-03 (including bars H530E).

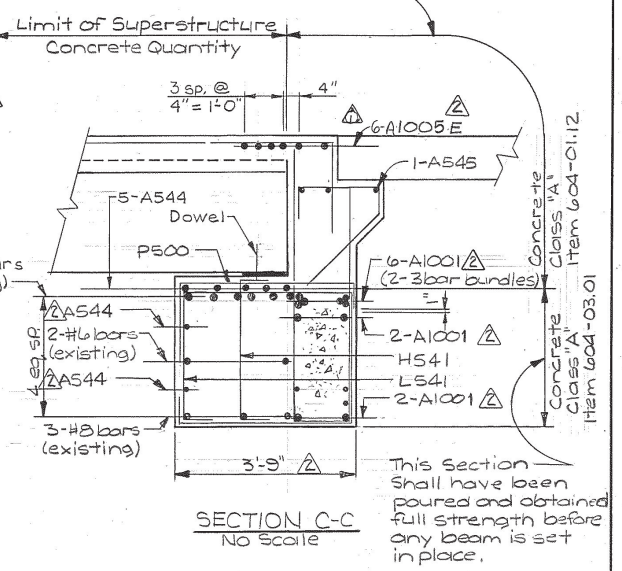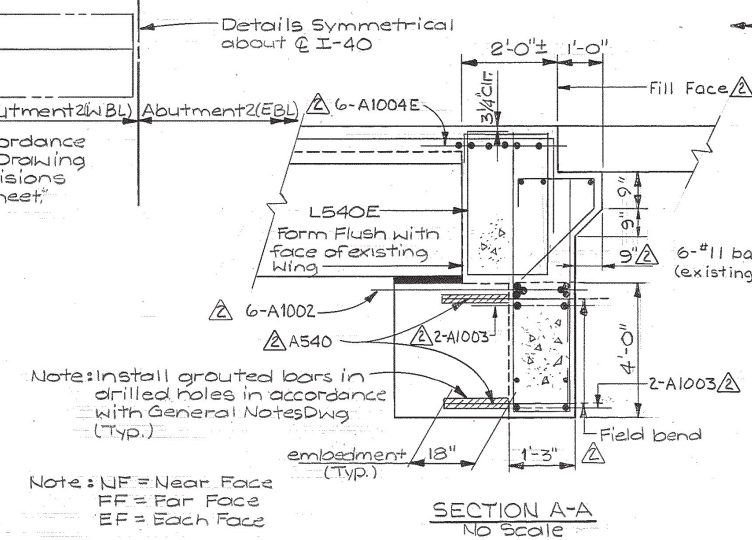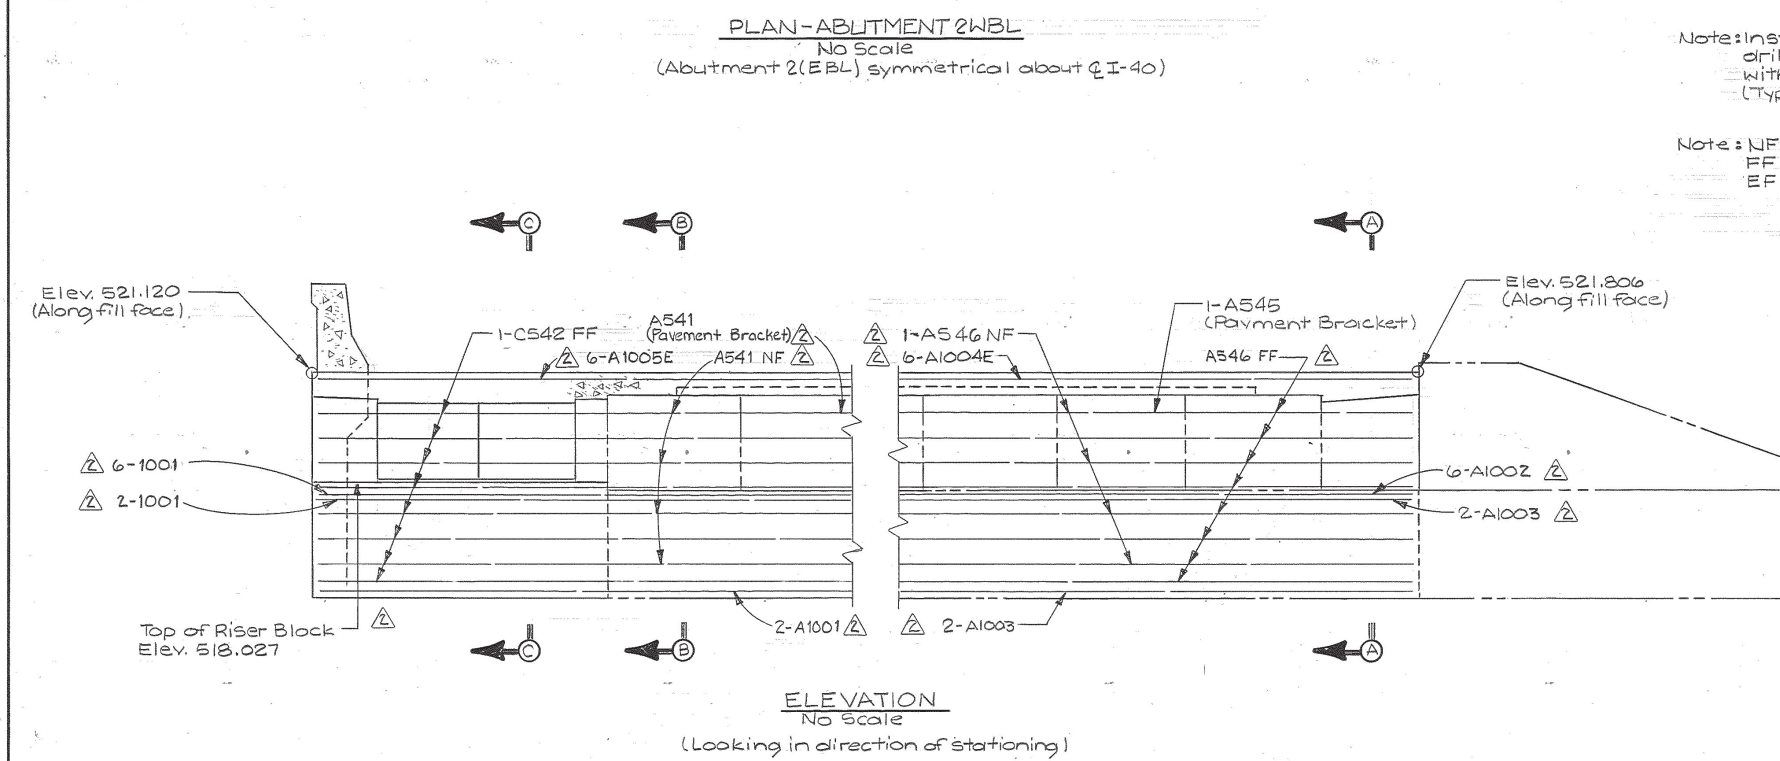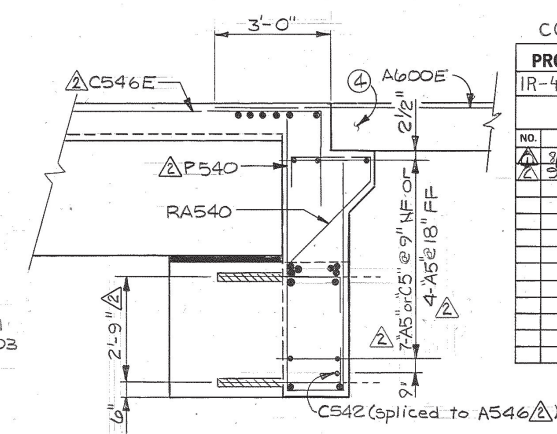


④ Approach pavement in accordance with std. Drawing K-86-144 except delete Bars F9- and A6- shown on K-86-144 and substitute Bars A6-E (6'-0" long) as shown @ 12" spacing. (41 req'd per approach Slab) All costs associated with revision shown shall be included in the price bid for Item No. 604-03.04.
 Note:
 For additional notes see Dwg. No. M-214-163.

STATE OF TENNESSEE
 DEPARTMENT OF TRANSPORTATION
 BUREAU OF HIGHWAYS
ABUTMENT DETAILS (3)
 I-40 OVER CANEY FORK RIVER
 STA. 518+49 @ SURVEY EBL & WBL I-40
 SMITH COUNTY
 1989

DESIGNED BY DWT
 DRAWN BY TEE
 SUPERVISED BY WSH
 CHECKED BY DWT
 DATE 1-89
 DATE 1-89
 DATE 1-89
 DATE 2-89

CORRECT
 ENGINEER OF STRUCTURES
 APPROVED
 DIRECTOR OF HIGHWAYS
 M-214-163A

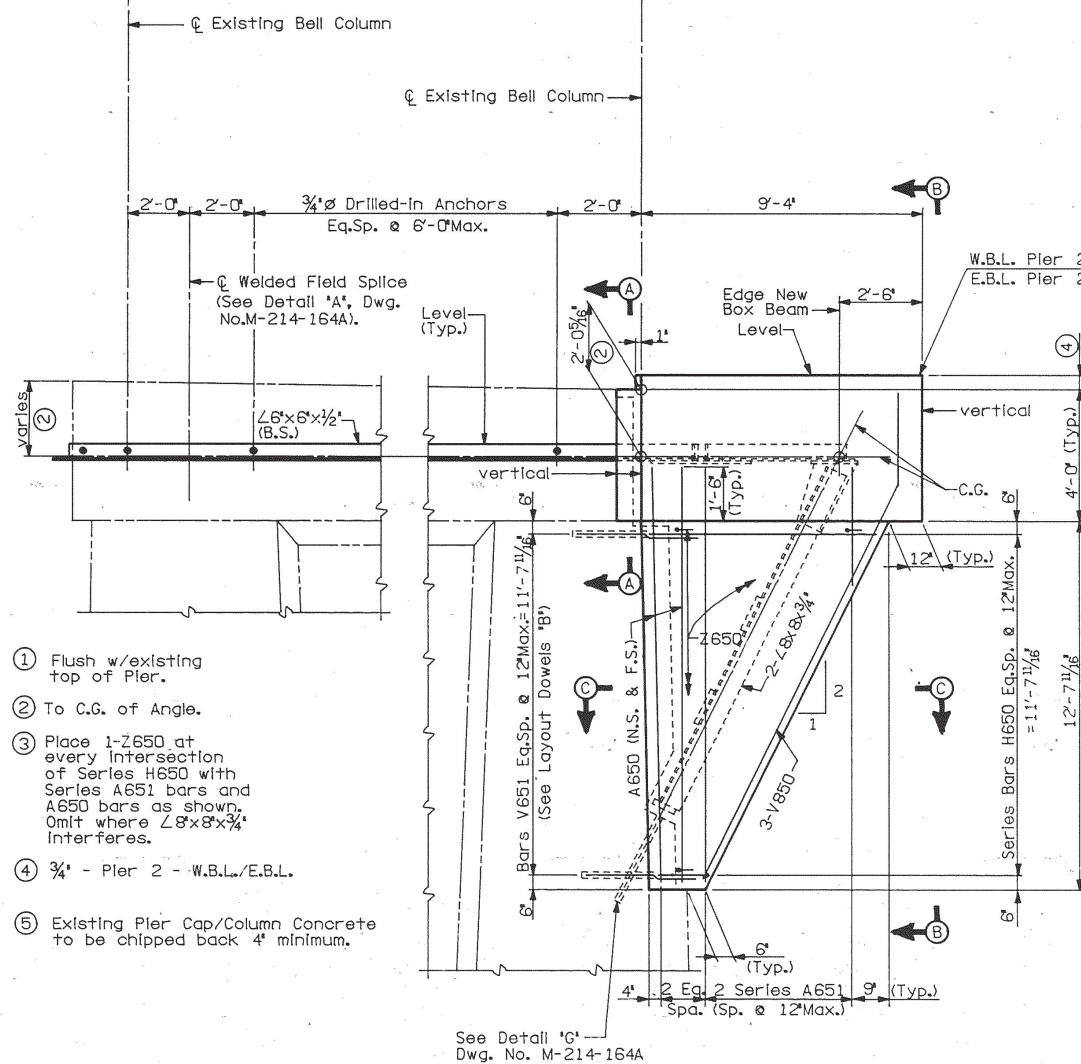

DESIGNED BY WGA DATE 2-89
 DRAWN BY EAB DATE 2-89
 SUPERVISED BY WSH DATE 2-89
 CHECKED BY WGA DATE 3-89

Scale: None

M-214-164





Mechanical couplers shall be Cold Forged Mechanical Splices applied by octagonal dies and be capable of developing 125% of the specified yield strength of the reinforcement. In accordance with Provisions of AASHTO Art.8.32 Certification of AASHTO compliance will be required prior to approval. All costs associated with installing mechanical couplers, labor, equipment and Incidentals shall be included in the cost for item 604-03.02.

CORRECT _____
ENGINEER OF STRUCTURES





APPROVED _____
DIRECTOR OF HIGHWAYS

Scale: None

M-214-164A

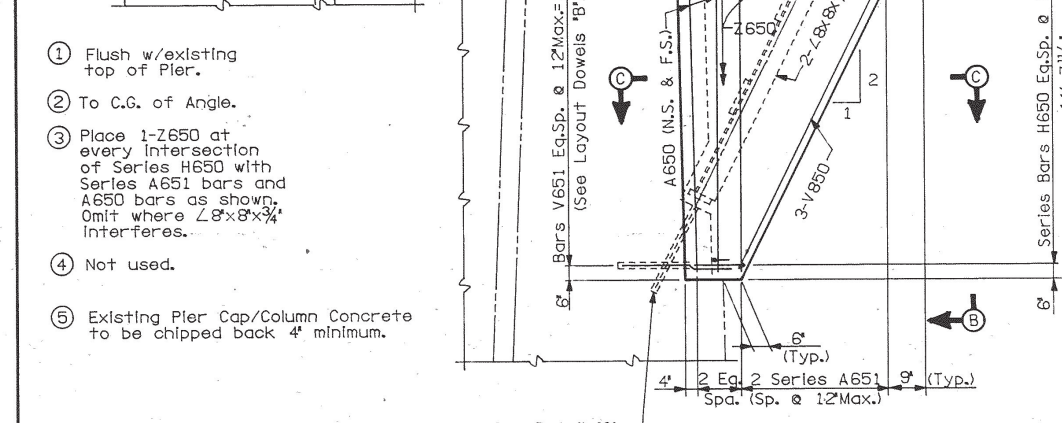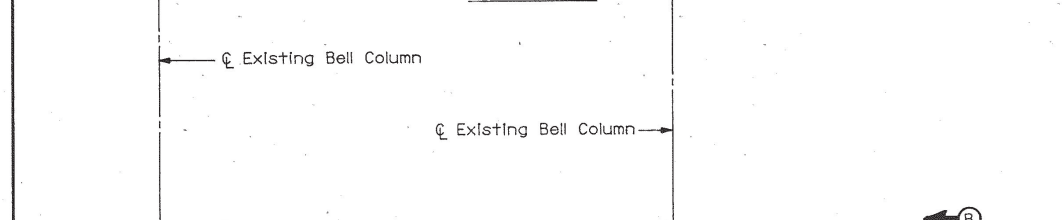

4-V
(dowel)
4-A652
(dowel)

  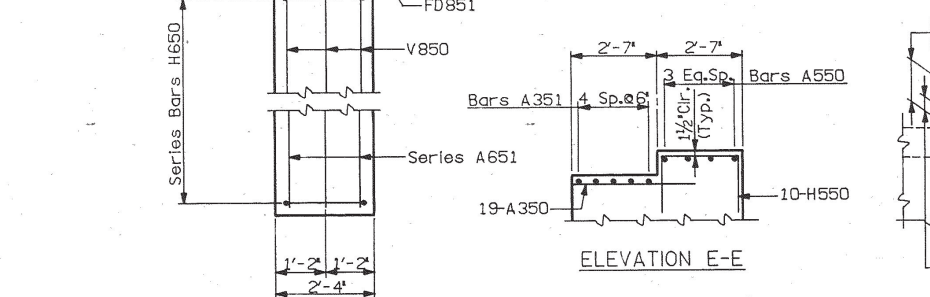 


Note:
For notes, see Dwg. No. M-214-164A.

Percentage of the population aged 15 and over who are illiterate

1950 1960 1970 1980

A B C D E F G H I J K L M N O P Q R S T U V W X Y

 

CORRECT _____ ENGINEER OF STRUCTURES
 APPROVED _____ DIRECTOR OF HIGHWAYS

Scale: None
 M-214-164B

[illegible]

TYPE	SIZE	SERIES
A	5	06*

Note: Dimensions shown on this sheet are outside to outside of bar. Standard C.R.S.I. Hook Details shall apply, except as noted.

<u>LOCATION</u>	<u>SERIES</u>
SUPERSTRUCTURE	00
ABUTMENT	40
PIER	50
RETAINING WALL	70
APPROACH SLAB	90

Note: An 'E' in the 'T', Type, column indicates that the bar shall be Epoxy-Coated.

FOR CONTINUATION SEE DRAWING M-214-166A

ABUTMENT 1 W.B.L. FOUNDATION REPAIR

INCLUDES 755 LBS OF EPOXY COATED BARS

STATE OF TENNESSEE
DEPARTMENT OF TRANSPORTATION
BUREAU OF HIGHWAYS

I-40 OVER
CANEEY FORK RIVER
STA. 518+50

Q SURVEY E.B. & W.B. 1-40
SMITH COUNTY
1989

DESIGNED BY _____ DATE 1-89
DRAWN BY _____ DATE 1-89
SUPERVISED BY W. S. HUFFSTETLER DATE 1-89
CHECKED BY _____ DATE _____

CORRECT

ENGINEER OF STRUCTURES

APPROVED _____
DIRECTOR OF HIGHWAYS

M-214-165

MARK	T	LOCATION	SZ	NO. RQ'D	DIMENSIONS FT-IN					LENGTH FT-IN	WEIGHT LBS	MARK	T	LOCATION	SZ	NO. RQ'D	DIMENSIONS FT-IN					LENGTH FT-IN	WEIGHT LBS	MARK	T	LOCATION	SZ	NO. RQ'D	DIMENSIONS FT-IN					LENGTH FT-IN	WEIGHT LBS
					a	b	c	d	e								a	b	c	d	e								a	b	c	d	e		
SPAN A THRU D - EBL												PIER 1 - E.B.L.												ABUTMENT 2 E.B.L.											
A500	E	DECK	5	473	4-9					4-9	2343	SX650	"	6	10	4-9 1/2	3-7 1/2	1-0				14-1	212	A441	WINGWALL 2	4	4	7-2					7-2	19	
A501	E	"	5	473	10-9					10-9	5303	SX651	"	6	2	3-5 3/4	9-2 1/2	1-9				25-4	76	A540	ABUTMENT	5	132	3-11					3-11	540	
A502	E	"	5	106	8-10					8-10	977	V650	"	6	8	3-3	1-9	1-2 1/2	1-2 1/2			5-0	60	A541	"	5	5	24-4					24-4	127	
A503	E	"	5	583	30-0					30-0	18242	V651	CANT.COLUMN	6	26	1-9	1-9	1-7 3/4	0-8			3-6	137	A542	WINGWALL 2	5	1	7-8					7-8	8	
A504	E	"	5	102	30-6					30-6	3245	V850	"	8	3	15-6 1/2	2-4 1/2	2-1 1/2	1-0 3/4			17-11	144	A544	ABUTMENT	5	7	8-8					8-8	63	
A505	E	"	5	51	35-6					35-6	1888	X650	CANT.CAP	6	4	4-7 3/4	9-1 1/2	1-0	0-8 1/2			24-11	150	A545	ABUTMENT	5	1	18-7					18-7	19	
B500	E	"	5	482	10-0	0-7				10-7	5321	Z650	CANT.COLUMN	6	60	1-0	2-0	0-8				3-8	330	A940	WINGWALL 2	9	4	14-6					14-6	197	
B501	E	"	5	243	25-9	0-7				26-4	6674																								
B502	E	"	5	243	19-10	0-7				20-5	5175																								
***TOTAL INCLUDES 49168 LBS OF EPOXY COATED BARS												***TOTAL WEIGHT (LBS) 49168												***TOTAL WEIGHT (LBS) 2660											
ABUTMENT 1 E.B.L.												PIER 2 - E.B.L.												ABUTMENT 2 E.B.L.											
A440	WINGWALL 1	4	4	5-9						5-9	15	A350	RISER BLOCK	3	19	4-10						4-10	35	C440	WINGWALL 2	4	2	7-8	0-8					8-4	11
A540	ABUTMENT	5	90	3-8						3-8	344	A351	"	3	11	9-0						9-0	37	C443	"	4	1	6-10	0-8					7-6	5
A541	ABUTMENT	5	5	24-4						24-4	127	A650	CANT.COLUMN	6	4	13-11 3/4						14-0	84	C444	"	4	1	5-0	0-8					5-8	4
A542	WINGWALL 1	5	1	7-8						7-8	8	A651	"	6	2	13-11 3/4						14-0	175	C445	WINGWALL 2	4	1	3-2	0-8					3-10	3
A543	ABUTMENT	5	7	3-6						3-6	26		"	6	2	13-11 3/4						14-0	175	C540	E	ABUTMENT	5	84	10-0	2-6				12-6	1095
A544	"	5	3	6-2						6-2	19		"	6	2	13-11 3/4						14-0	175	C542	"	5	8	24-4	0-10				25-2	210	
A545	ABUTMENT	5	1	18-7						18-7	13	A652	CANT.CAP	6	8	3-6						2-8			"	5	1	6-10	0-10					7-8	30
A740	E	"	7	4	19-4					19-4	158	C850	"	8	5	8-11	3-5 1/2					3-6	42		"	5	4	7-8	0-10					4-0	
A741	"	7	2	19-4						19-4	158	C851	"	8	2	9-2 1/2	1-0					10-3	55		"	5	5	2-1 1/2	0-10	0-7 1/2	0-7 1/2		3-10	20	
A940	WINGWALL 1	9	4	14-6						14-6	197	FC850	"	8	1	4-5 1/2	0-10 3/4	3-8	0-9	3-5 1/2		12-5	33		"	4	1	0-9	6-0					12-9	26
C440	"	4	2	7-8	0-8					8-4	11	FC851	"	8	1	5-1	0-2	3-8	0-1 3/4	1-0		9-11	26		"	5	84	7-2	0-9	6-2		14-1	1234		
C441	"	4	1	7-0	0-8					7-8	5	FD850	"	8	1	4-5 1/2	0-10 3/4	3-8	0-9	3-5 1/2		12-6	33		"	5	9	4-2	0-6				5-2	48	
C442	"	4	1	4-2	0-8					4-10	3	FD851	"	8	1	5-1	0-2	3-8	0-1 3/4	1-0		9-11	26		"	5	3	1-9	3-2	0-6			10-10	34	
C540	E	ABUTMENT	5	45	10-0	0-10				10-10	508		"	6	1	2-0	7-4					16-8	207		"	5	9	3-8	3-3	0-6			14-10	139	
C541	WINGWALL	5	1	7-0	0-10					7-10	24		"	6	3	1-0	4-0					9-0	41		"	5	9	2-8	3-3	0-10			6-9	63	
	"	5	1	7-0	0-10					7-10	24	H651	CANT.CAP	6	3	1-0	4-0					9-0	41		"	5	9	2-8	3-3	0-10			6-9	63	
	"	5	1	7-0	0-10					7-10	24	H651	CANT.CAP	6	3	1-0	4-0					9-0	41		"	5	9	2-8	3-3	0-10			6-9	63	
					a	b	c	d	e								a	b	c	d	e								a	b	c	d	e			
BRIDGE 1 SUPERSTRUCTURE-SPANS A THRU C (EBL) (CONTINUED)												BRIDGE 3 SUPERSTRUCTURE-SPANS A THRU E (EBL) (CONTINUED)												BRIDGE 6-ABUTMENT 2 (MBL) (CONTINUED)												
A511	E	DECK	5	1	25- 7					25- 7	692	B505	E	"	5	1	19- 8	0- 7					20- 3	380	A546		ABUTMENT	5	12	19- 4					19- 4	242
		⊗ 46 BAR SERIES	EACH	TO						TO				⊗ 28 BAR SERIES	EACH	TO							TO		A1002	"		10	6	17-10				17-10	460	
					3- 3					3- 3						5- 2							5- 9		A1003	"		10	4	19- 4				19- 4	333	
A512	E	"	5	1	19- 8					19- 8	406														A1004	E	"	10	6	19- 4				19- 4	499	
		⊗ 34 BAR SERIES	EACH	TO						TO															A1005	E	"	10	6	24- 3				24- 3	626	
					3- 3					3- 3																										
B504	E	"	5	1	25- 8	0- 7				26- 3	720																									
		⊗ 45 BAR SERIES	EACH	TO						TO																										
					3-10					4- 5																										
												BRIDGE 3-ABUTMENT 1 (MBL) (CONTINUED)																								
												A558		ABUTMENT	5	3	24- 8						24- 8	77												
												A942		"	9	3	23- 8					23- 8	241													
												A1002	E	"	10	6	24- 8					24- 8	637													
												A1003	"	"	10	8	30- 8					30- 8	1056													
												A1004	"	"	10	6	23- 2					23- 2	598													
BRIDGE 3 SUPERSTRUCTURE-SPANS A THRU E (MBL) (CONTINUED)																								BRIDGE 6-ABUTMENT 1 (EBL) (CONTINUED)												
A515	E	DECK	5	1	19- 2					19- 2	362														A546		ABUTMENT	5	11	19- 4				19- 4	222	
		⊗ 31 BAR SERIES	EACH	TO						TO															A742	E	"	7	4	24- 4				24- 4	199	
					3- 3					3- 3															A743	"	"	7	2	24- 4				24- 4	99	
A516	E	"	5	1	25- 1					25- 1	615																									
		⊗ 41 BAR SERIES	EACH	TO						TO																										
					3- 8					3- 8																										
A517	E	"	5	1	17- 8					17- 8	305	A558		ABUTMENT	5	3	24- 8						24- 8	77												
		⊗ 28 BAR SERIES	EACH	TO						TO		A942		"	9	3	23- 8						23- 8	241												
					3- 3					3- 3		A1002	E	"	10	6	24- 8						24- 8	637												
A518	E	"	5	1	23- 7					23- 7	543	A1003		"	10	8	30- 8						30- 8	1056												
		⊗ 38 BAR SERIES	EACH	TO						TO		A1004		"	10	6	23- 2						23- 2	598												
					3-10					3-10															A546		"	5	12	19- 4				19- 4	242	
A519	E	DROP BEAM	5	4	22- 8					22- 8	95														A1002	"	"	10	6	17-10				17-10	460	
A702	E	"	7	2	24- 8					24- 8	101														A1003	"	"	10	4	19- 4				19- 4	333	
A703	E	"	7	2	30- 9					30- 9	126														A1004	E	"	10	6	19- 4				19- 4	499	
A801	E	"	8	3	22- 1					22- 1	177														A1005	E	"	10	6	24- 3				24- 3	626	
A802	E	"	8	3	24- 8					24- 8	198																									
A803	E	"	8	3	30- 9					30- 9	246																									
B502	E	DECK	5	977	25- 9	0- 7				26- 4	26834	A558		ABUTMENT	5	3	24- 8						24- 8	77												
B503	E	"	5	999	19-10	0- 7				20- 5	21273	A942		"	9	3	23- 8						23- 8	241												
B504	E	"	5	1	19- 8	0- 7				20- 3	391	A1002	E	"	10	6	24- 8						24- 8	637												
		⊗ 30 BAR SERIES	EACH	TO						TO		A1003	"	"	10	8	30- 8						30- 8	1056												
					4- 2					4- 9		A1004	"	"	10	6	23- 2						23- 2	598												
B505	E	"	5	1	19- 8	0- 7				20- 3	380																									
		⊗ 28 BAR SERIES	EACH	TO						TO																										
					5- 2					5- 9																										
BRIDGE 3 SUPERSTRUCTURE-SPANS A THRU E (EBL) (CONTINUED)												BRIDGE 3-ABUTMENT 2 (EBL) (CONTINUED)												BRIDGE 6-ABUTMENT 2 (EBL) (CONTINUED)												
A515	E	DECK	5	1	19- 2					19- 2	362	A558		ABUTMENT	5	3	24- 8						24- 8	77												
		⊗ 31 BAR SERIES	EACH	TO						TO		A942		"	9	3	23- 8						23- 8	241												
					3- 3					3- 3		A1002	E	"	10	6	24- 8						24- 8	637												
A516	E	"	5	1	25- 1					25- 1	615	A1003	"	"	10	8	30- 8						30- 8	1056												
		⊗ 41 BAR SERIES	EACH	TO						TO		A1004	"	"	10	6	23- 2						23- 2	598												
					3- 8					3- 8																										
A517	E	"	5	1	17- 8					17- 8	305																									
		⊗ 28 BAR SERIES	EACH	TO						TO																										
					3- 3					3- 3																										
A518	E	"	5	1	23- 7					23- 7	543													BRIDGE 6-ABUTMENT 1 (MBL) (CONTINUED)												
		⊗ 38 BAR SERIES	EACH	TO						TO		A546		ABUTMENT	5	11	19- 4						19- 4	222												
					3-10					3-10		A742	E	"	7	4	24- 4						24- 4	199												
A519	E	DROP BEAM	5	4	22- 8					22- 8	95	A743	"	"	7	2	24- 4						24- 4	99												
A702	E	"	7	2	24- 8					24- 8	101																									
A703	E	"	7	2	30- 9					30- 9	126																									
A801	E	"	8	3	22- 1					22- 1	177																									
A802	E	"	8	3	24- 8					24- 8	198																									
A803	E	"	8	3	30- 9					30- 9	246																									
B502	E	DECK	5	973	25- 9	0- 7				26- 4	26724																									
B503	E	"	5	995	19-10	0- 7				20- 5	21188																									
B504	E	"	5	1	19- 8	0- 7				20- 3	391																									
		⊗ 30 BAR SERIES	EACH	TO						TO																										
					4- 2					4- 9																										

CONSTR. NO. 80001-3152-44

PROJECT NO.	
-------------	--

PROJECT NO.	YEAR	SHEET NO.
IR-40-S(91)257	1989	

△ Construction stages for approach pavements shall be identical to slab stages. Provide a 1'-6" lap at the construction joint for all Bars A490. Bars A790 shall be mechanically coupled at the construction joint using a coupler in accordance with AASHTO 8.32.2.3 and General Notes drawing.

m-214-59A

Hand-drawn cross-section diagram of a proposed 4-lane highway. The diagram shows a central 24'0" section for "2 lanes @ 12'0"" and two 12'0" "Shoulder" sections on either side. The total width is 44'0" "open to traffic". A "Finish grade line" is indicated. A "SE" arrow points right. A survey line "Z & survey I-40" is shown at the bottom left. Dimensions are given in feet and inches. A note "Varies" is next to a dimension line on the left shoulder.

DESIGNED BY _____ DATE _____
DRAWN BY H. Pate DATE 10/5/89
SUPERVISED BY _____ DATE _____
CHECKED BY _____ DATE _____