

INDEX OF SHEETS

SHEET NO. 1 TITLE PAGE
NO. #2 SHEET IN THESE PLANS
SHEET NO. 3-17 PLAN AND PROFILE

STATE OF TENNESSEE
DEPARTMENT OF HIGHWAYS AND PUBLIC WORKS

PLAN AND PROFILE OF PROPOSED
STATE HIGHWAY


FEDERAL AID PROJECT NO. S.A.P. 7330

MADISON COUNTY

FROM: STATE RT. NO. 1. TO: MERCER

STATE HIGHWAY NO. 138 F.A.H.S. NO.

SCALES { PLAN, 1 IN.=100 FT.
PROFILE, HOR. 1 IN.=100 FT., VERT. 1 IN.=10 FT.

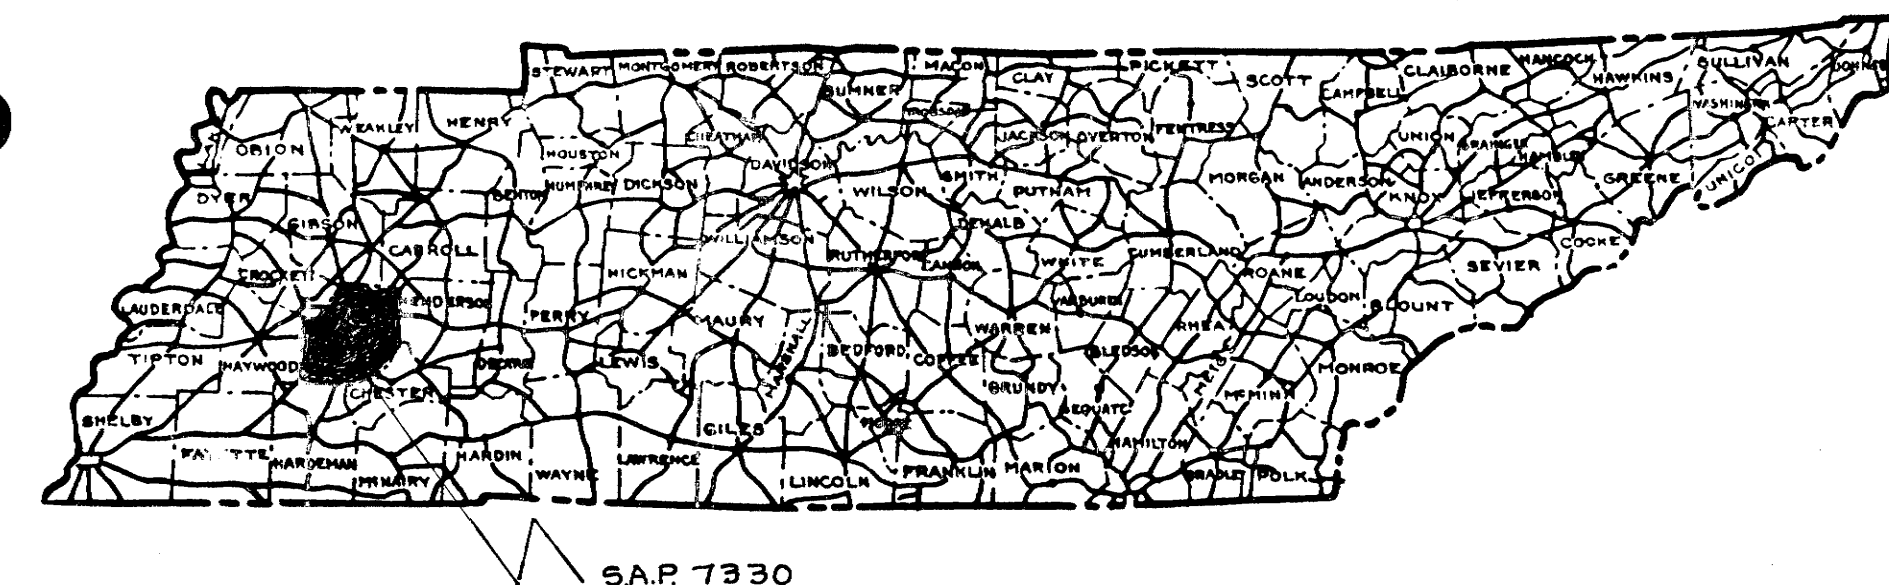


FED. ROAD DIST. NO.	STATE	FED. AID PROJ. NO.	FISCAL YEAR	SHEET NO.	TOTAL SHEETS
8	TENN.	SAP 7330	1950	1	17

BUILT BY MAINTENANCE DEPT.

N.T.E. PLANS OR'D FROM 4TH DIV. OFFICE
2-28-56

THIS PROJECT TO BE CONSTRUCTED UNDER THE STANDARD SPECIFICATIONS OF THE TENNESSEE DEPARTMENT OF HIGHWAYS AND PUBLIC WORKS, DATED JULY 1, 1951, AND ADDITIONAL SPECIFICATIONS AND SPECIAL PROVISIONS CONTAINED IN THE PLANS AND IN THE PROPOSAL CONTRACT

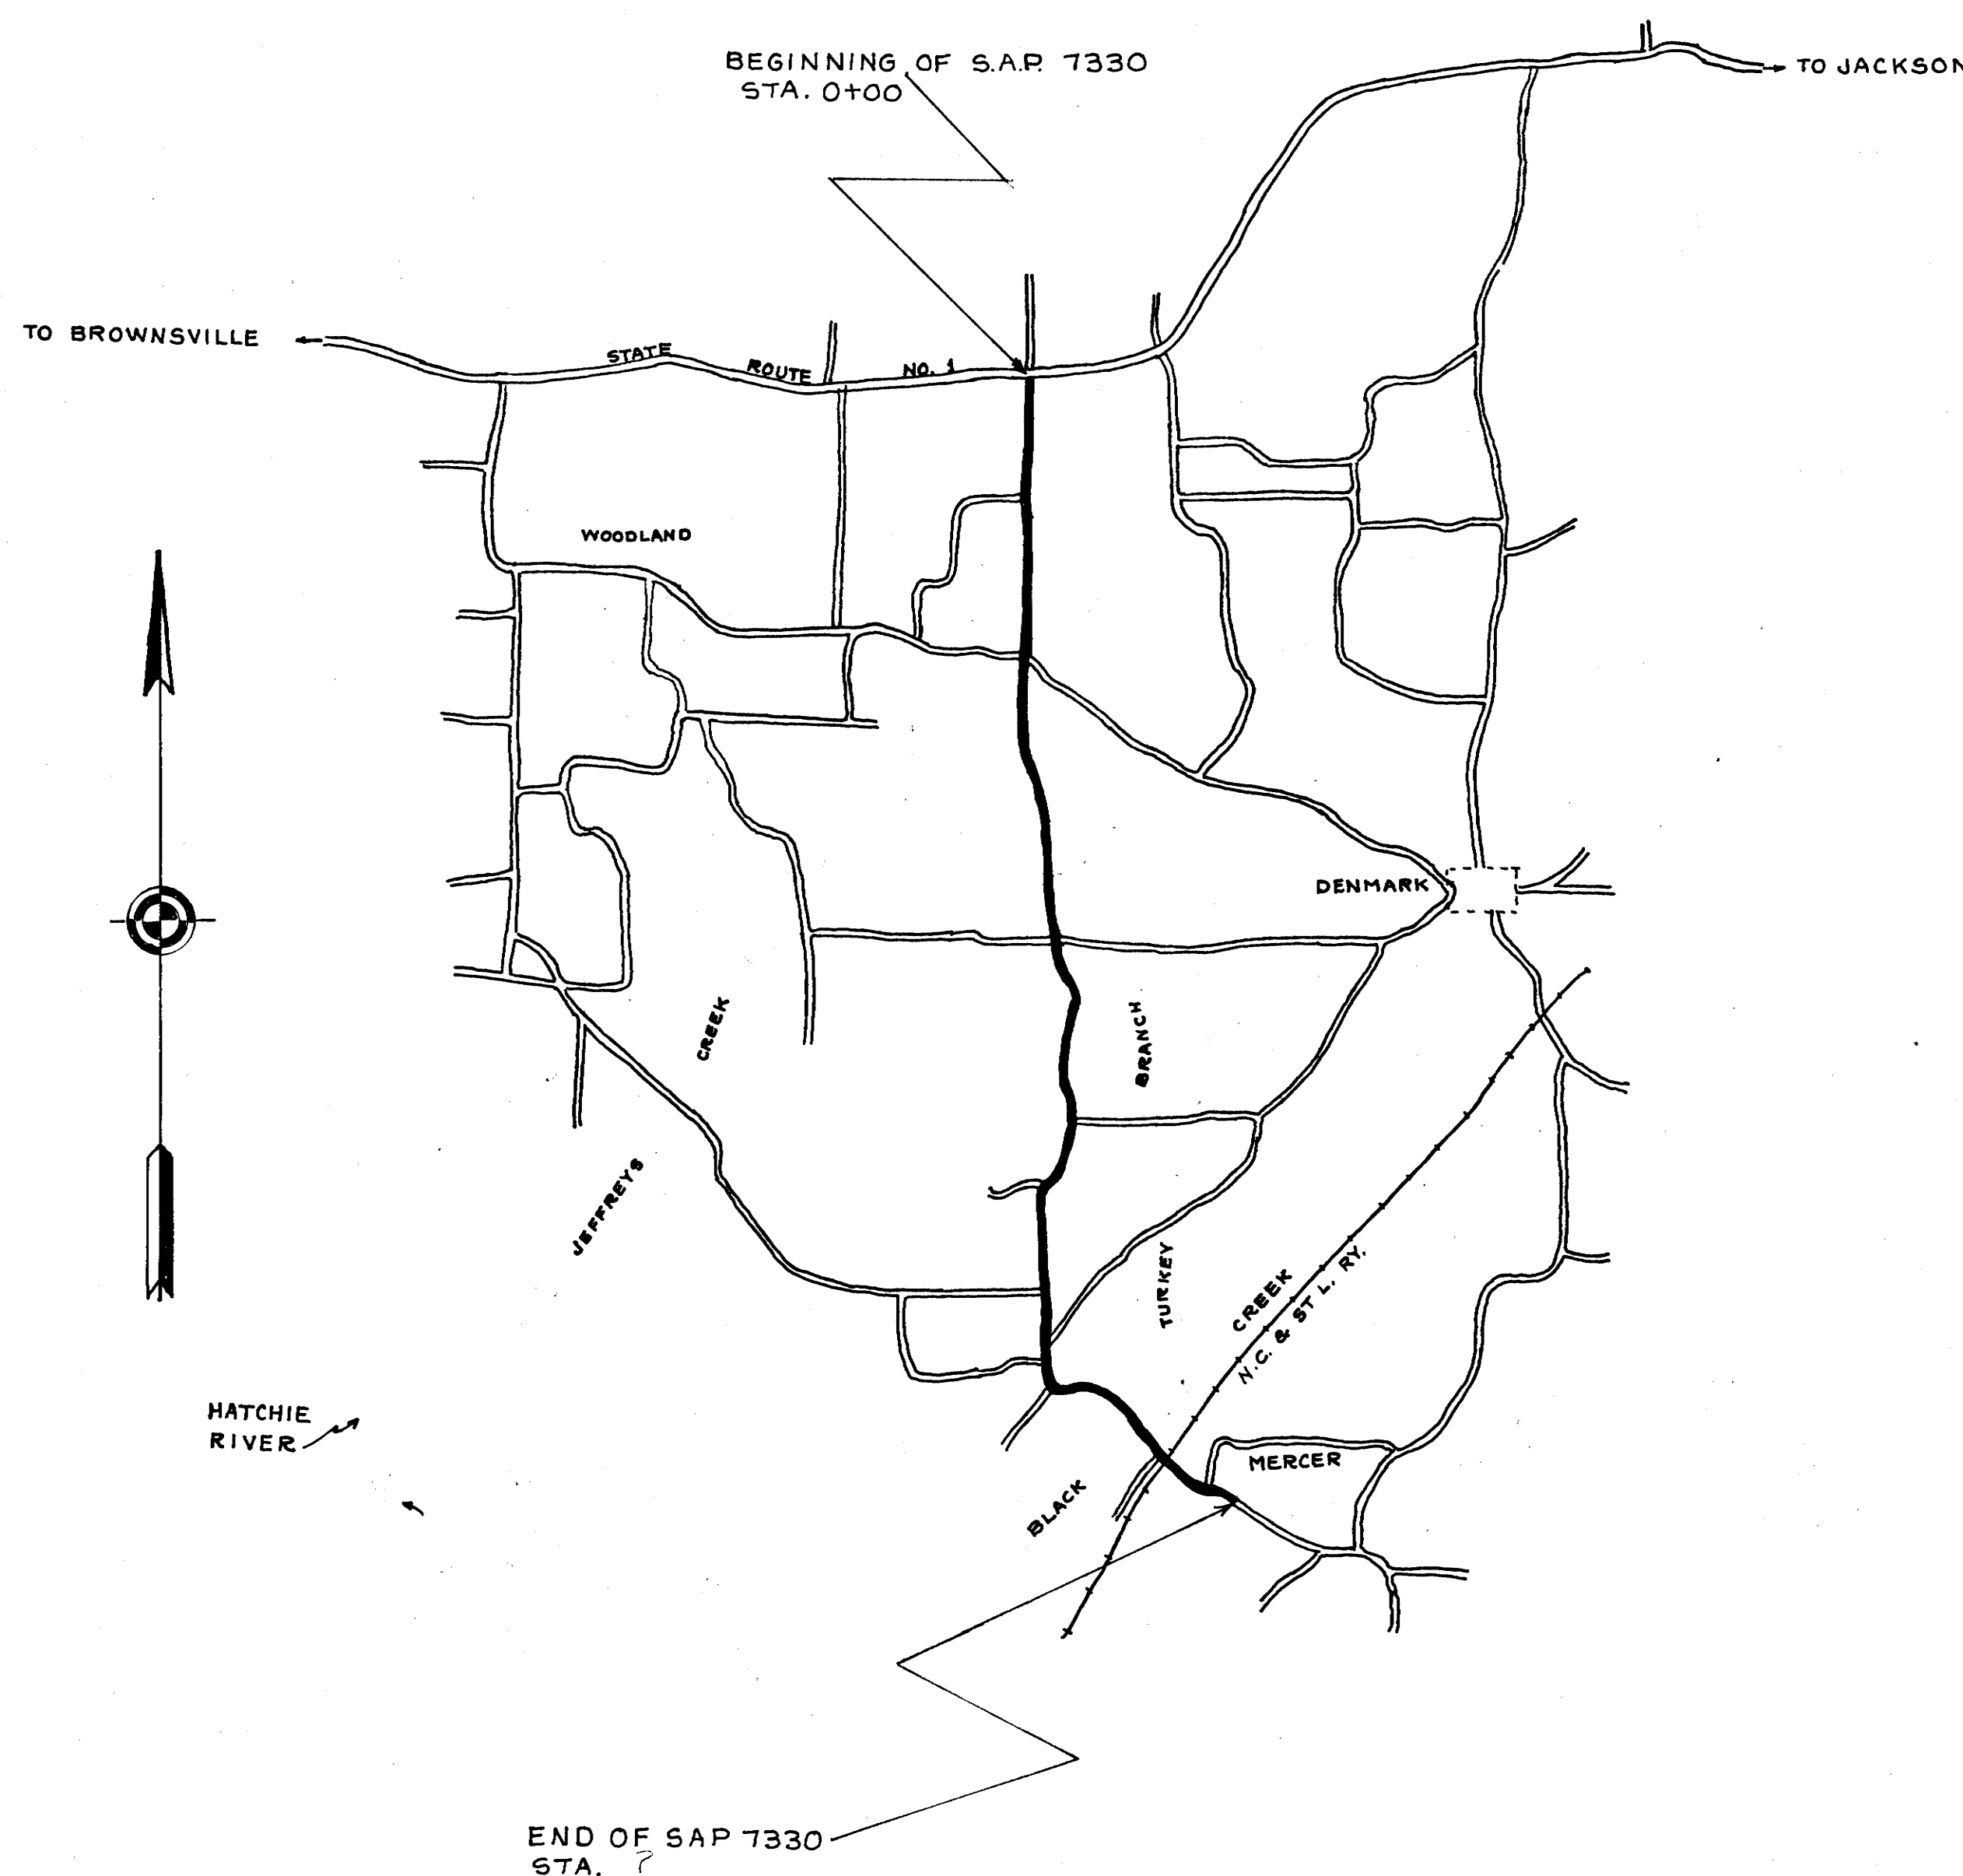

CONVENTIONAL SIGNS

COUNTY LINE	---
CITY VILLAGE OR BOROUGH	---
CULVERTS	---
POWER POLE	---
TELEPHONE OR TELEGRAPH POLE	---
FENCE LINE	---
GUARD RAIL	---
UNFENCED PROPERTY	---
RIGHT OF WAY LINE	---
TRAVELED WAY	---
RAILROAD	---
RETAINING WALL	---
BASE OR SURVEY LINE	---
DROP INLET	---
BRIDGE OVER 20 FT. SPAN	---

APPROVED
ENGINEER OF SURVEYS AND DESIGN
DATE
APPROVED
STATE HIGHWAY ENGINEER
DATE
APPROVED
COMMISSIONER


DEPARTMENT OF COMMERCE
BUREAU OF PUBLIC ROADS

APPROVED:
DISTRICT ENGINEER
DATE

DESIGNED:
CHECKED:
SURVEY NO.


1949	1950	1950	1950
DEAN	DEAN	DEAN	DEAN
HARDEE	HARDEE	HARDEE	HARDEE
DOYLE	DOYLE	DOYLE	DOYLE
1	1	1	1




1950	1950	1950	1950
DEAN	DEAN	DEAN	DEAN
HARDEE	HARDEE	HARDEE	HARDEE
DOYLE	DOYLE	DOYLE	DOYLE
2	2	2	2


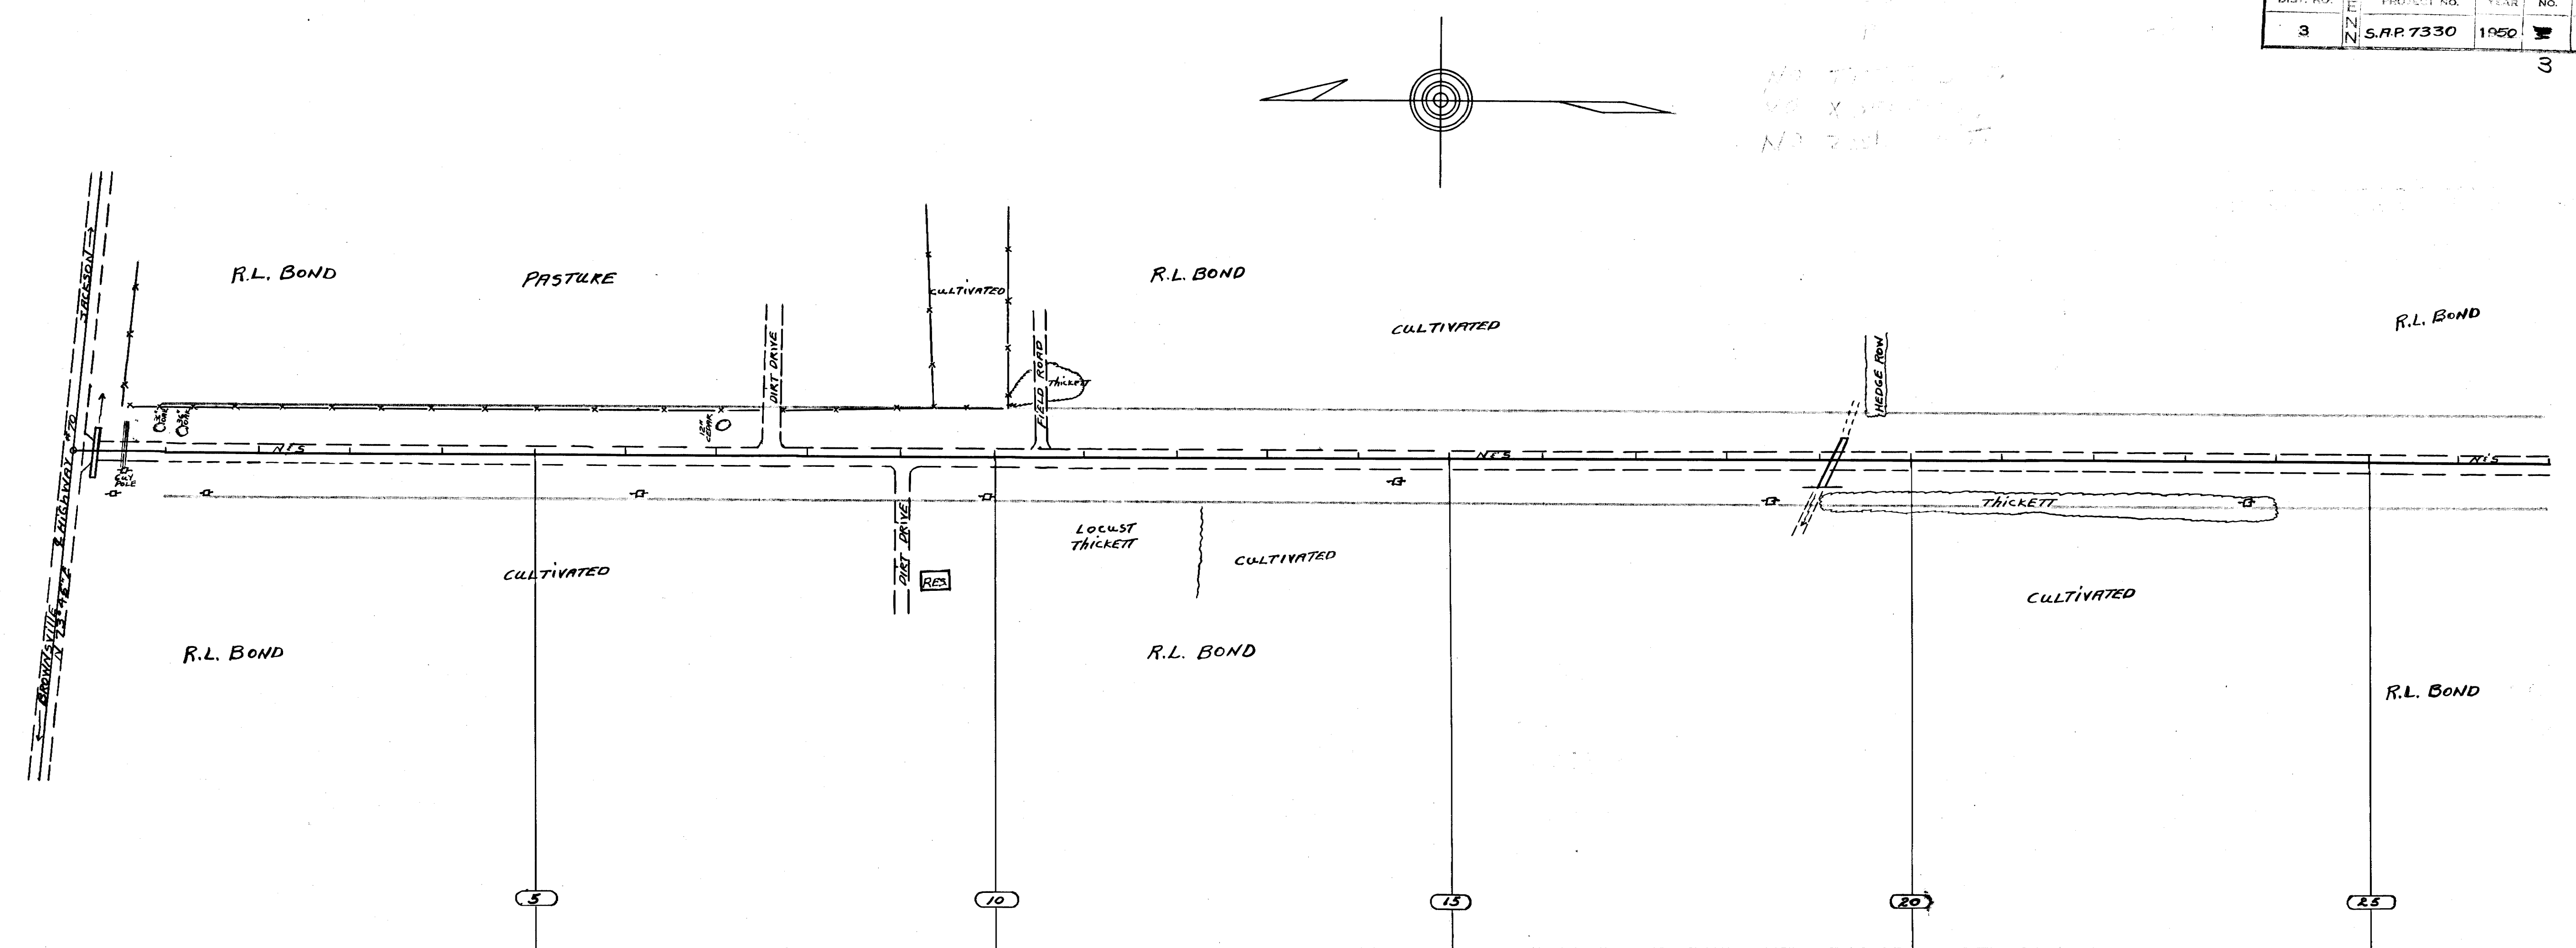



STATION 0+24
B.M. STR. 0+60
NAIL IN FOOT 30" WHITE
DARK 100' L.T. 0+60 EL=416.39

STATION 19+18
B.M. STR. 19+00
NAIL IN FOOT 20" RT.
ELEV. 417.69


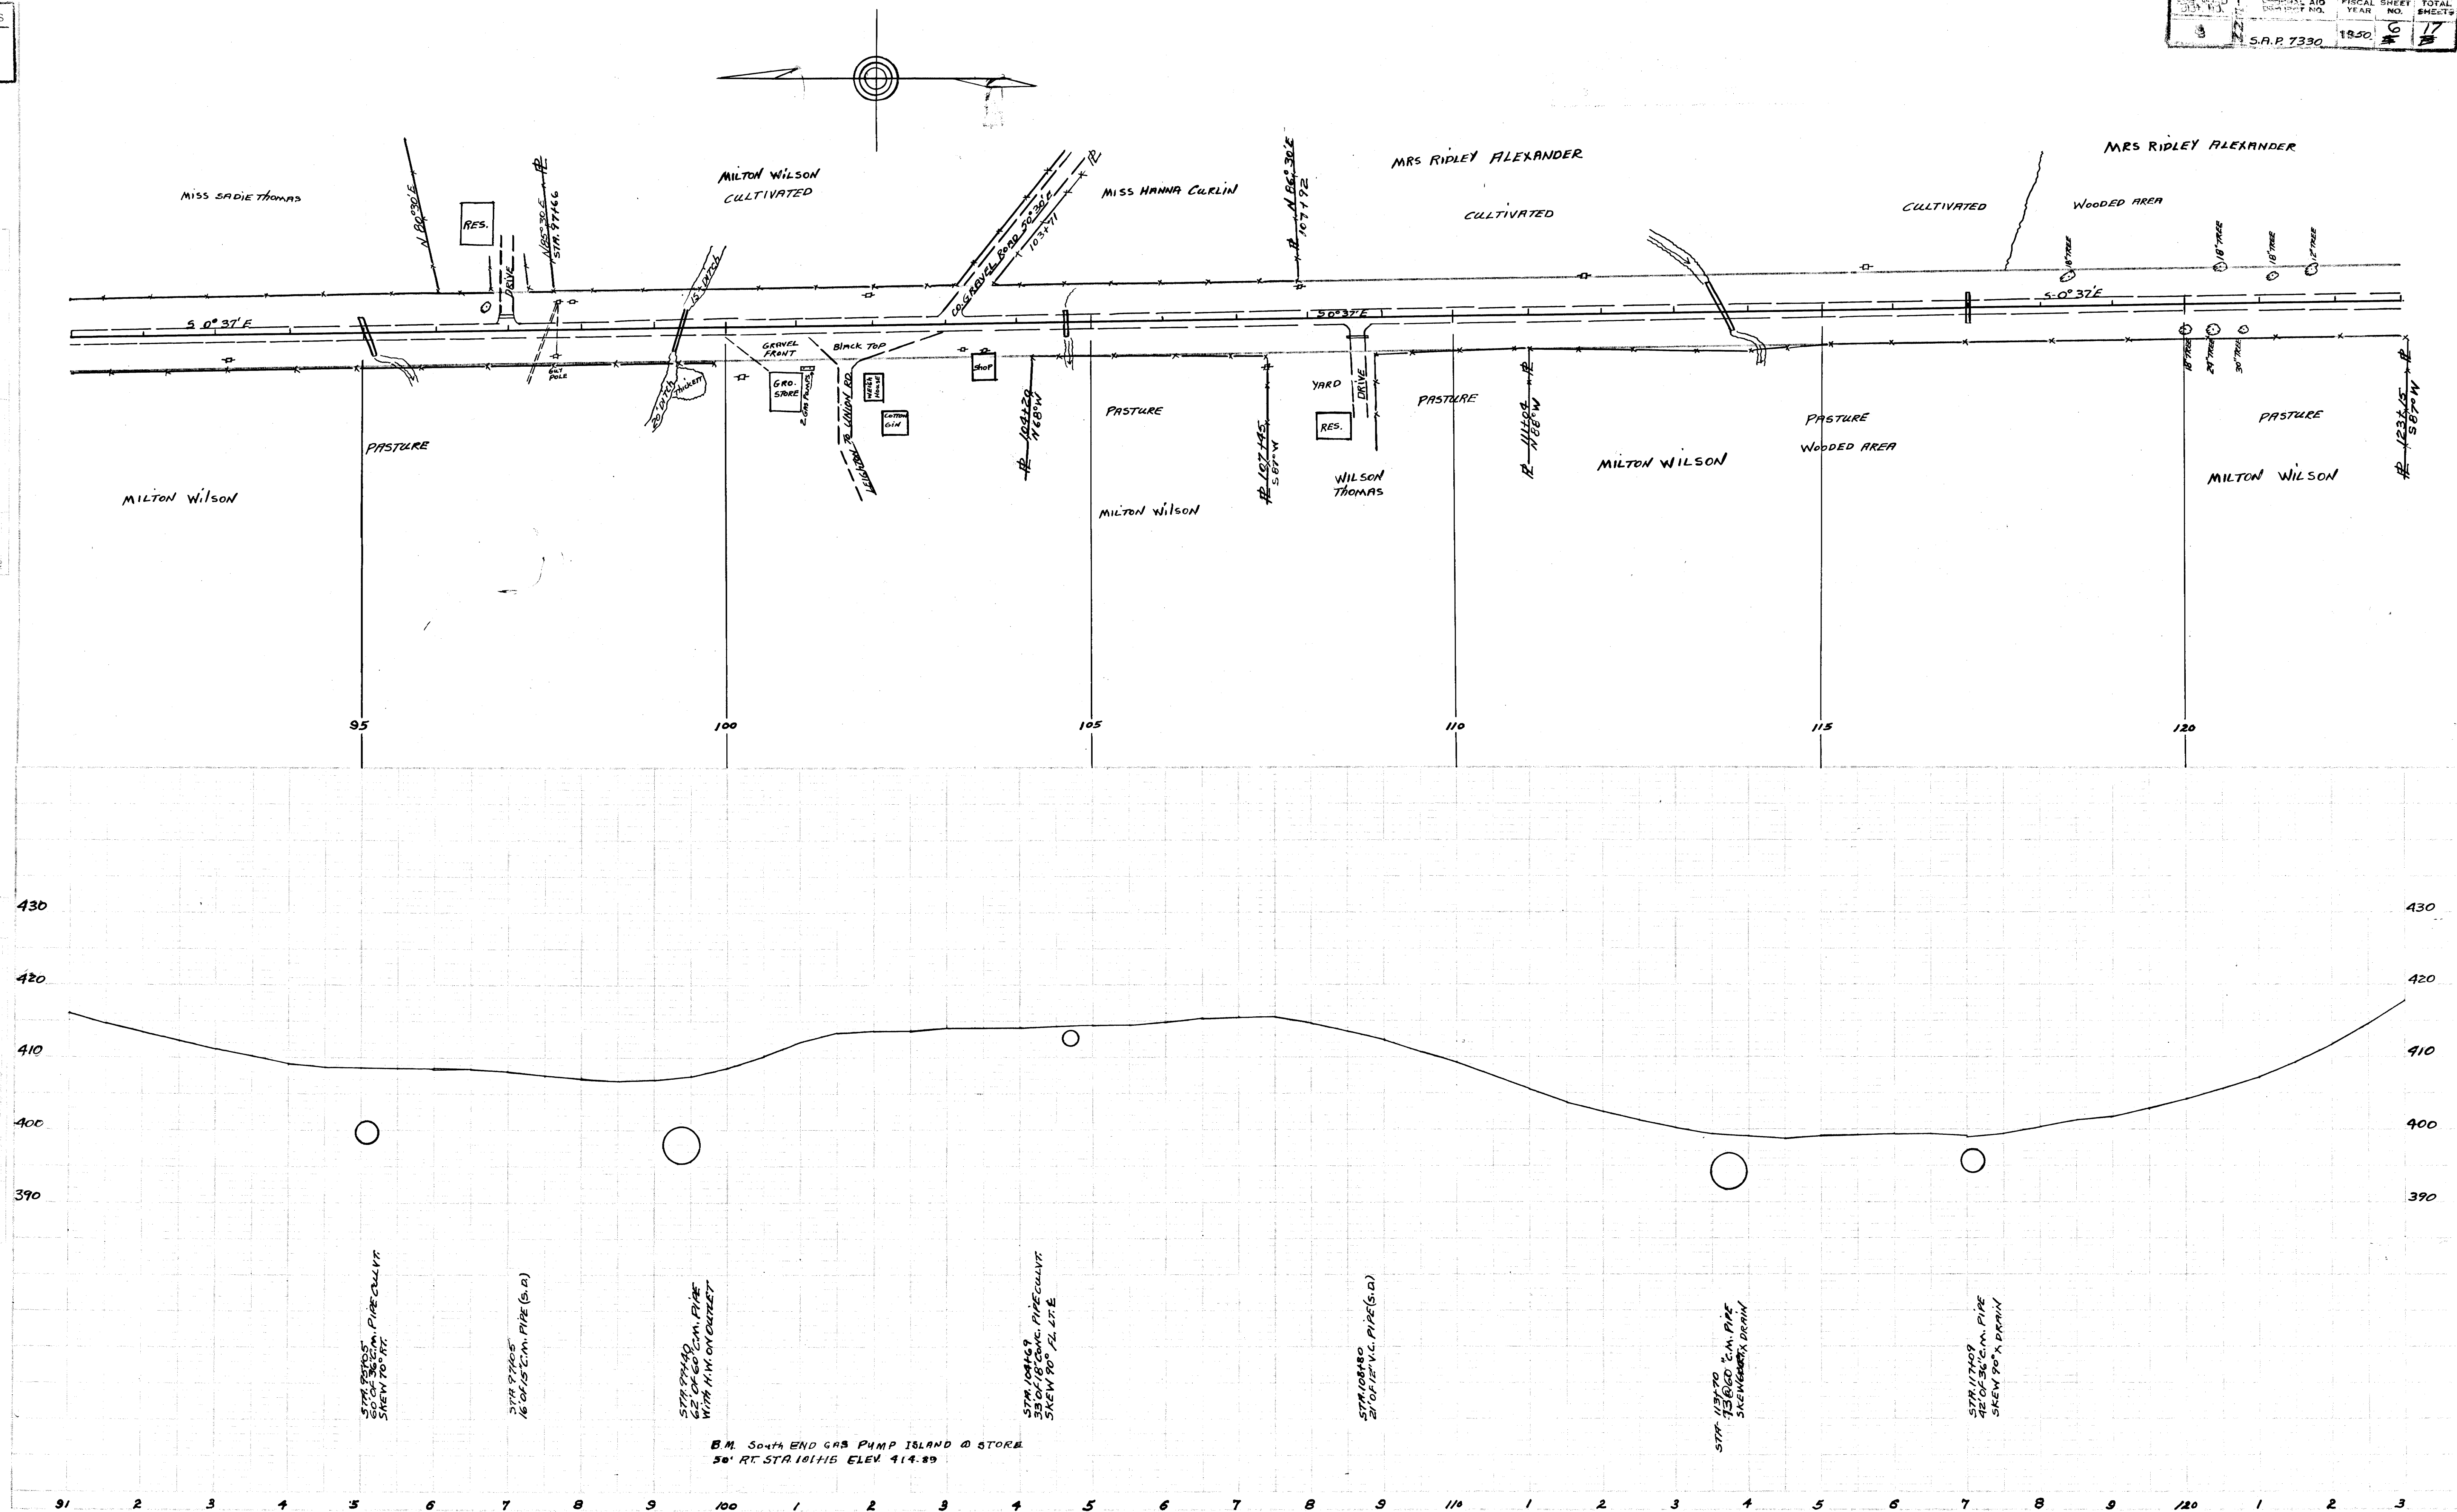


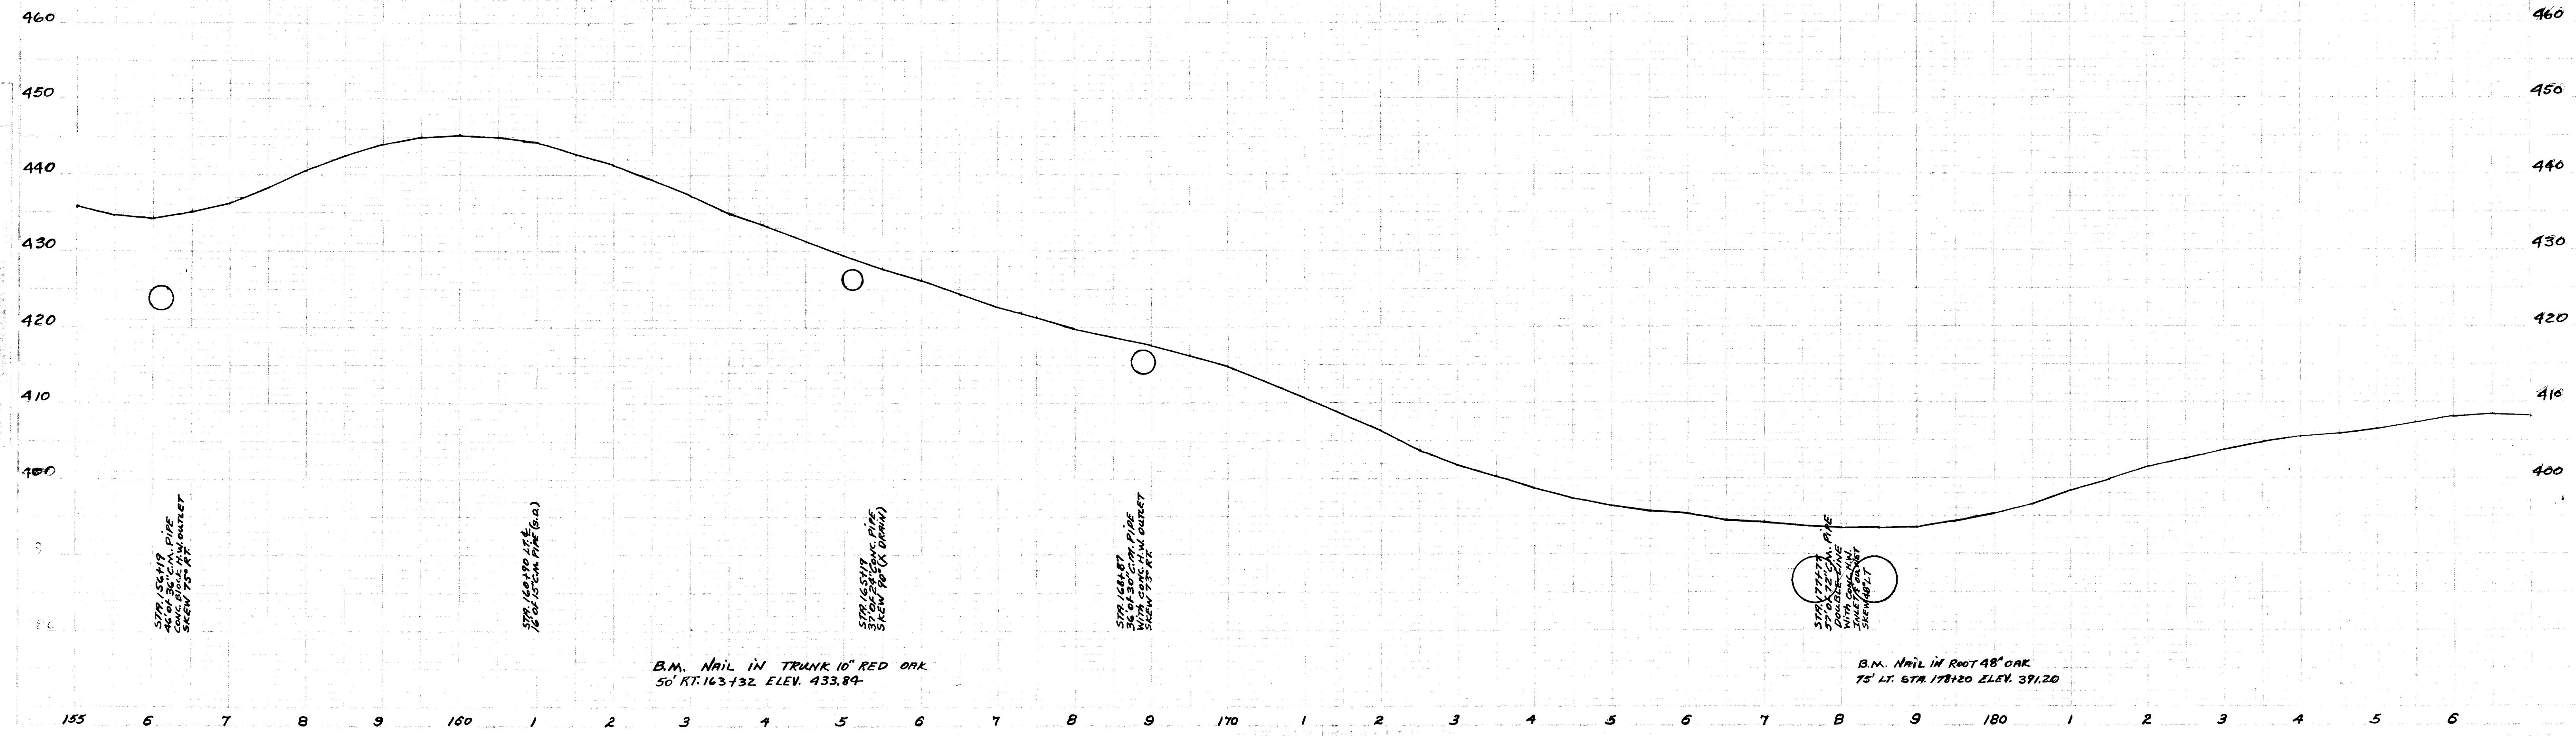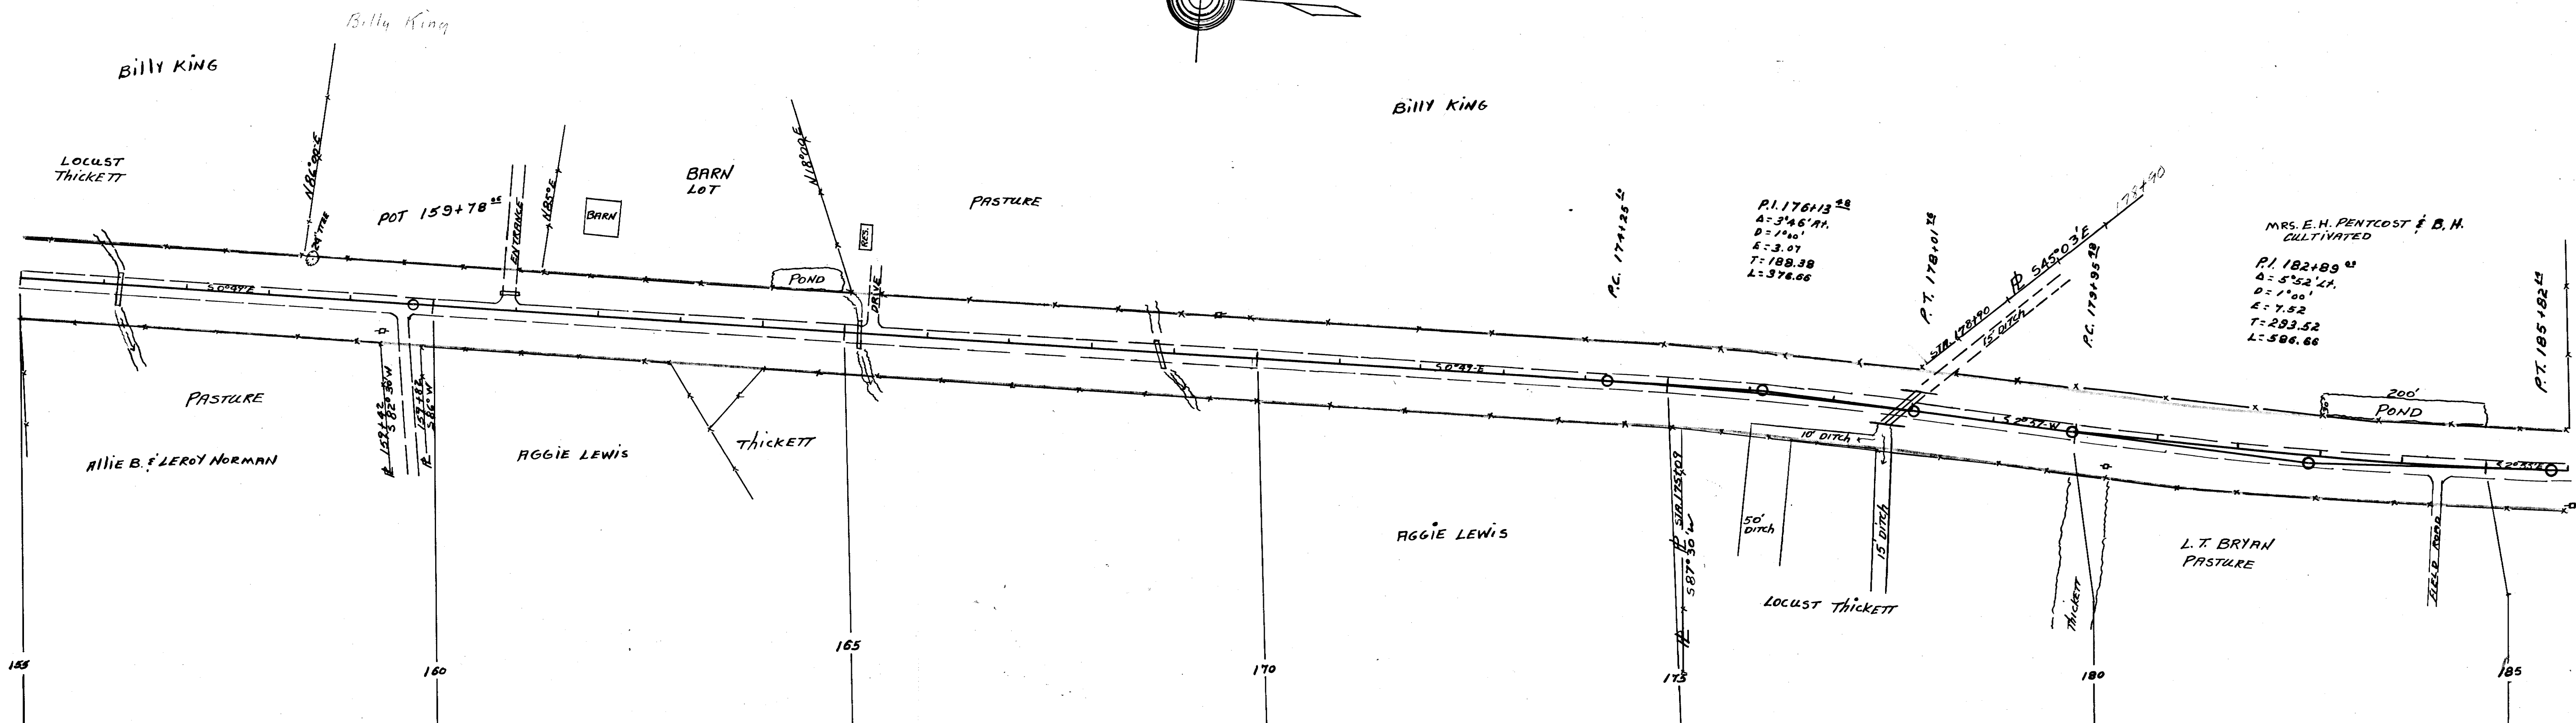
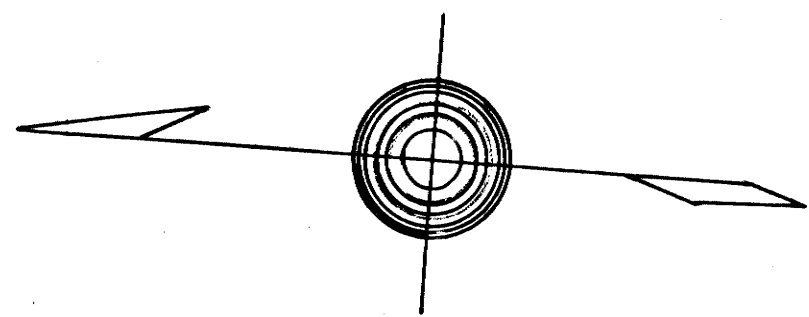



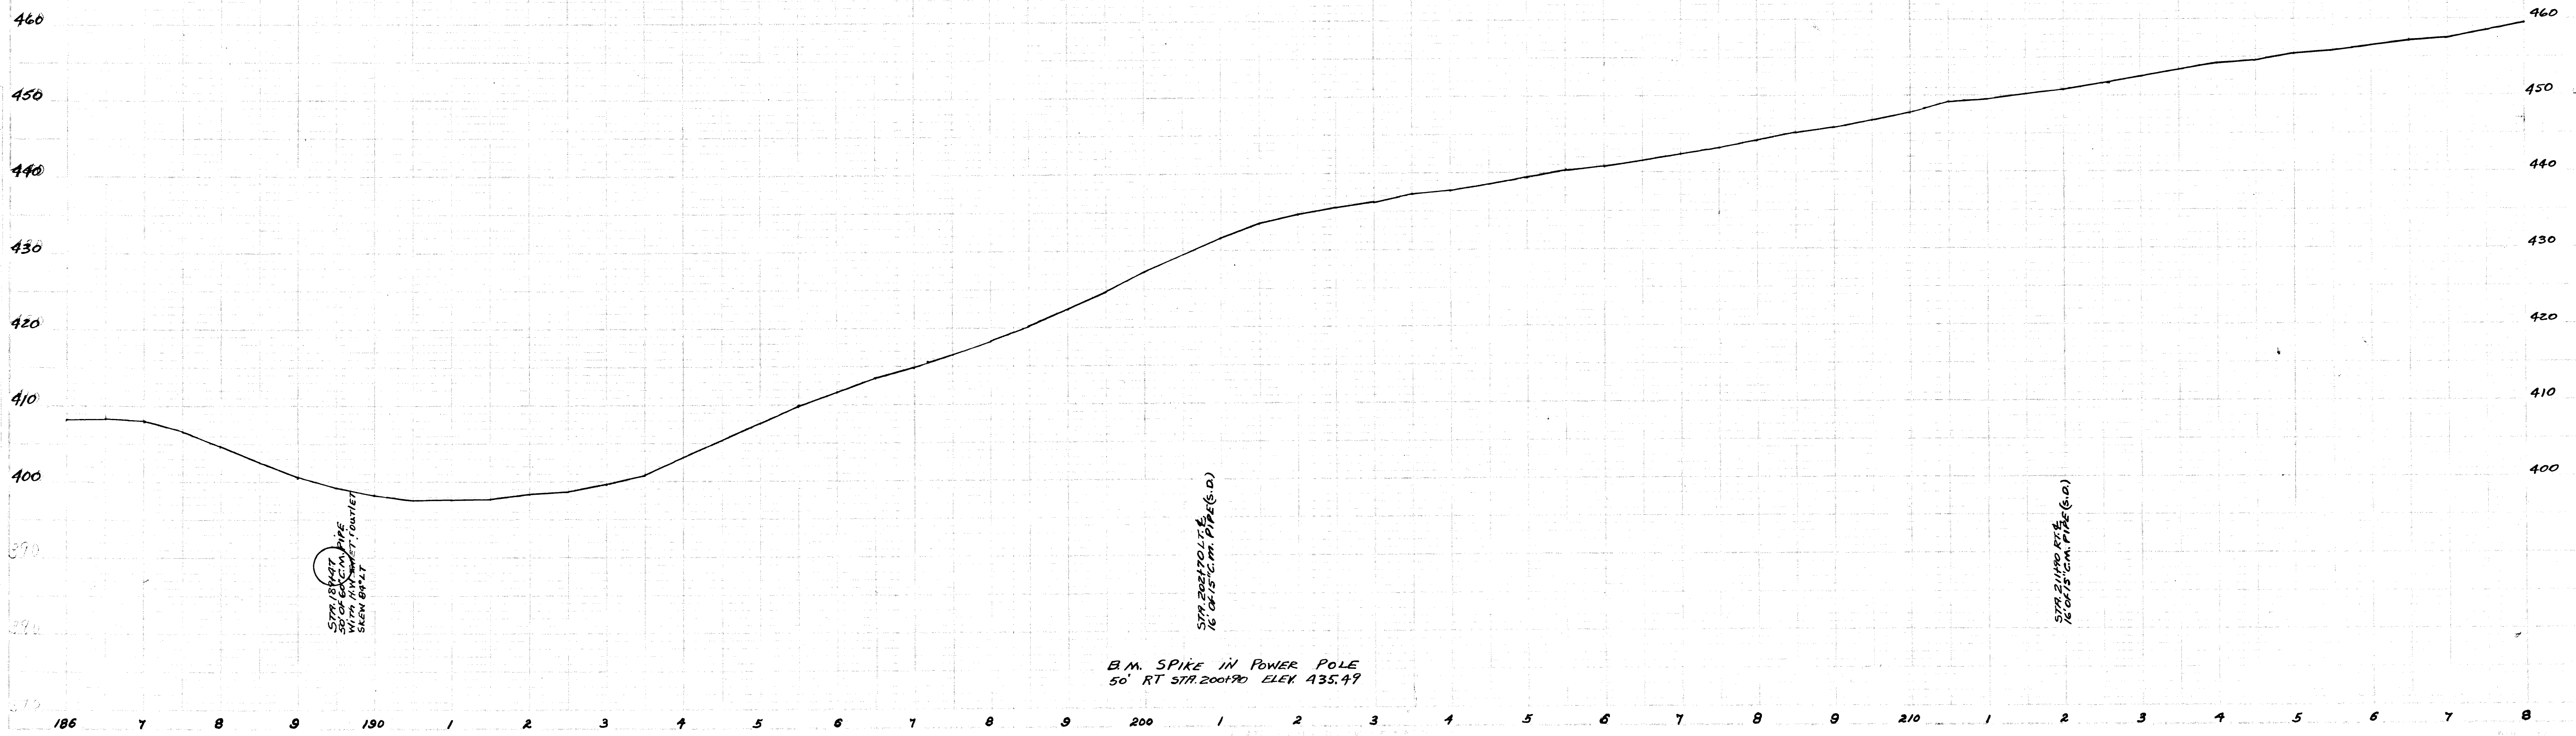
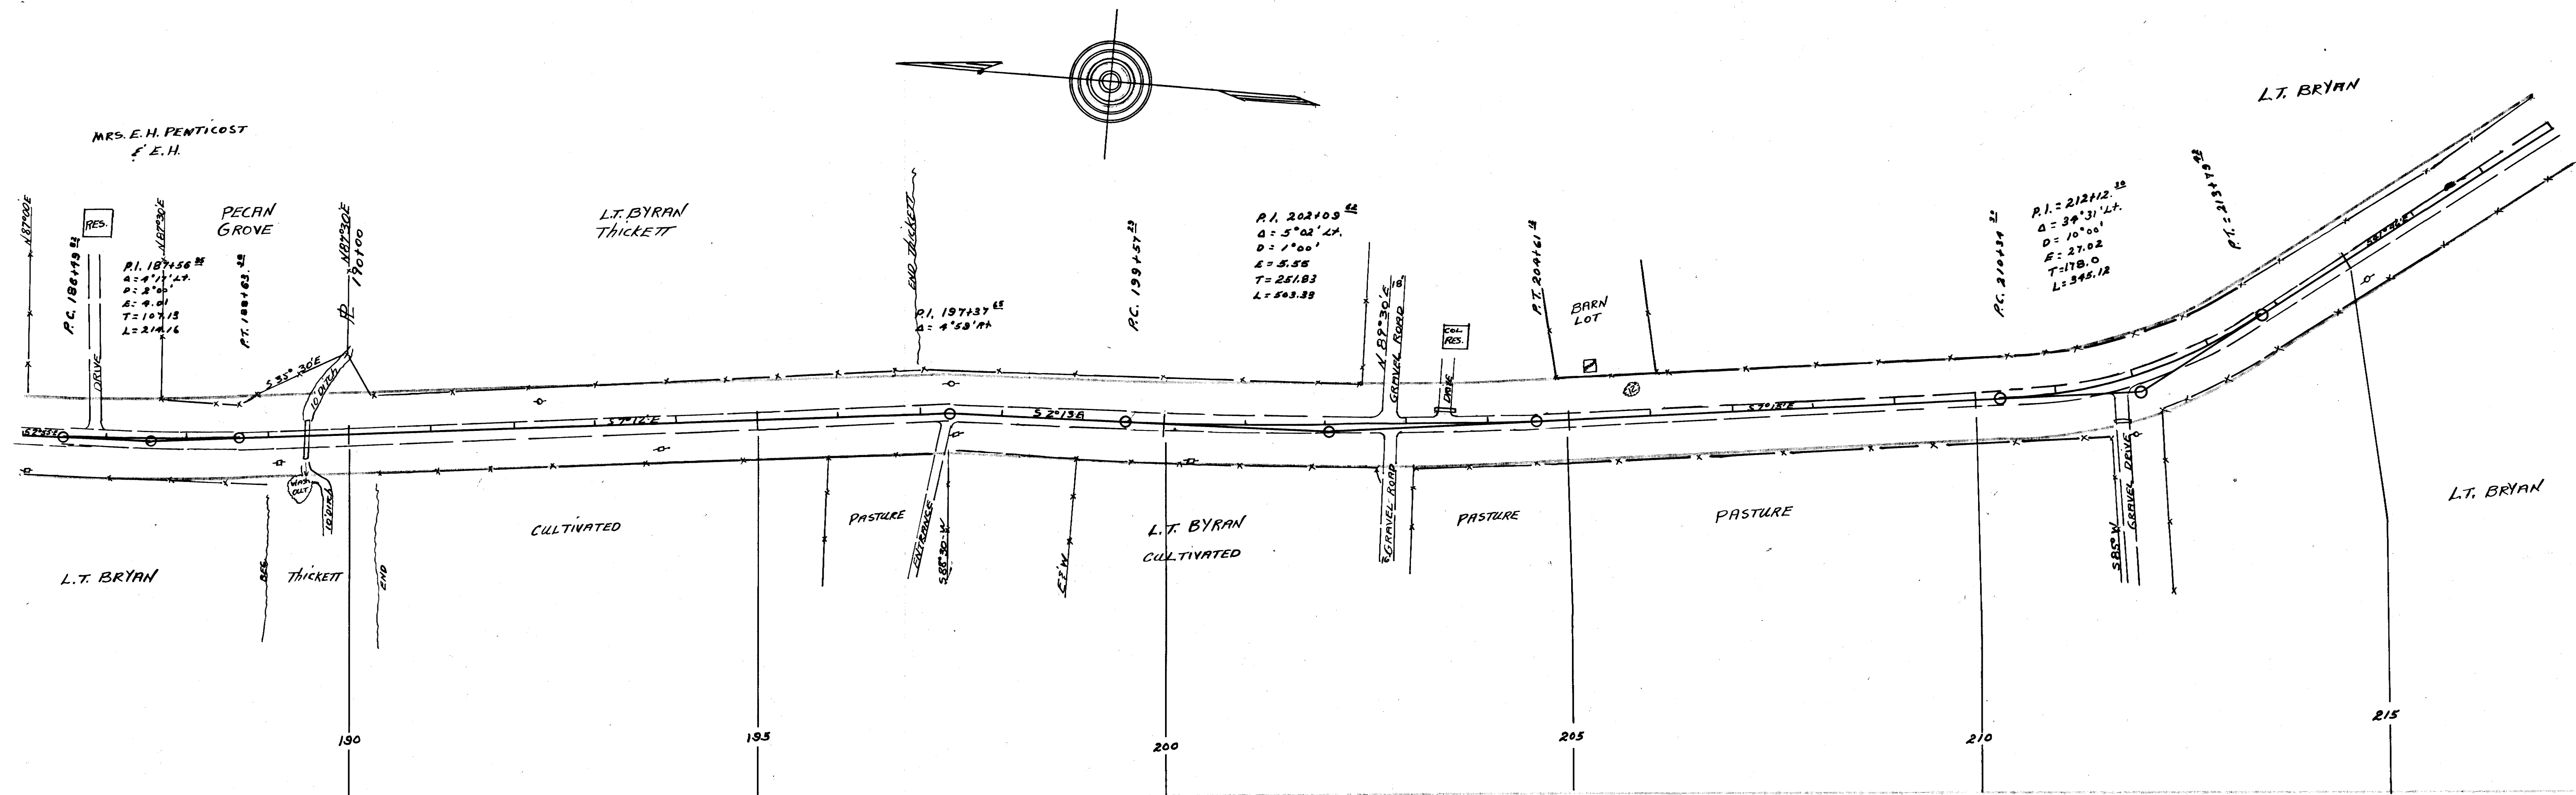


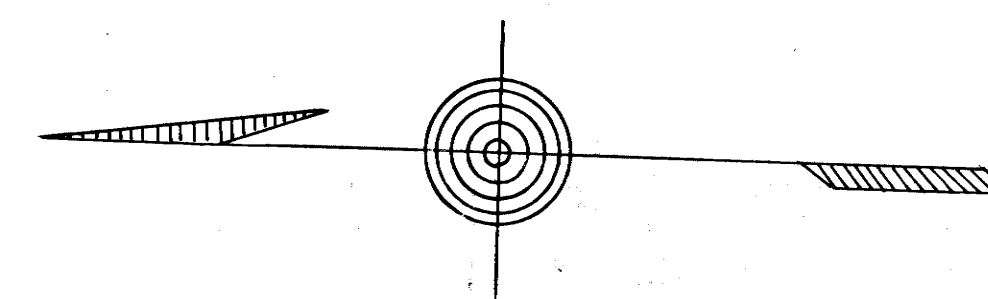


DATE	
BY	
CHECKED	
APPROVED	

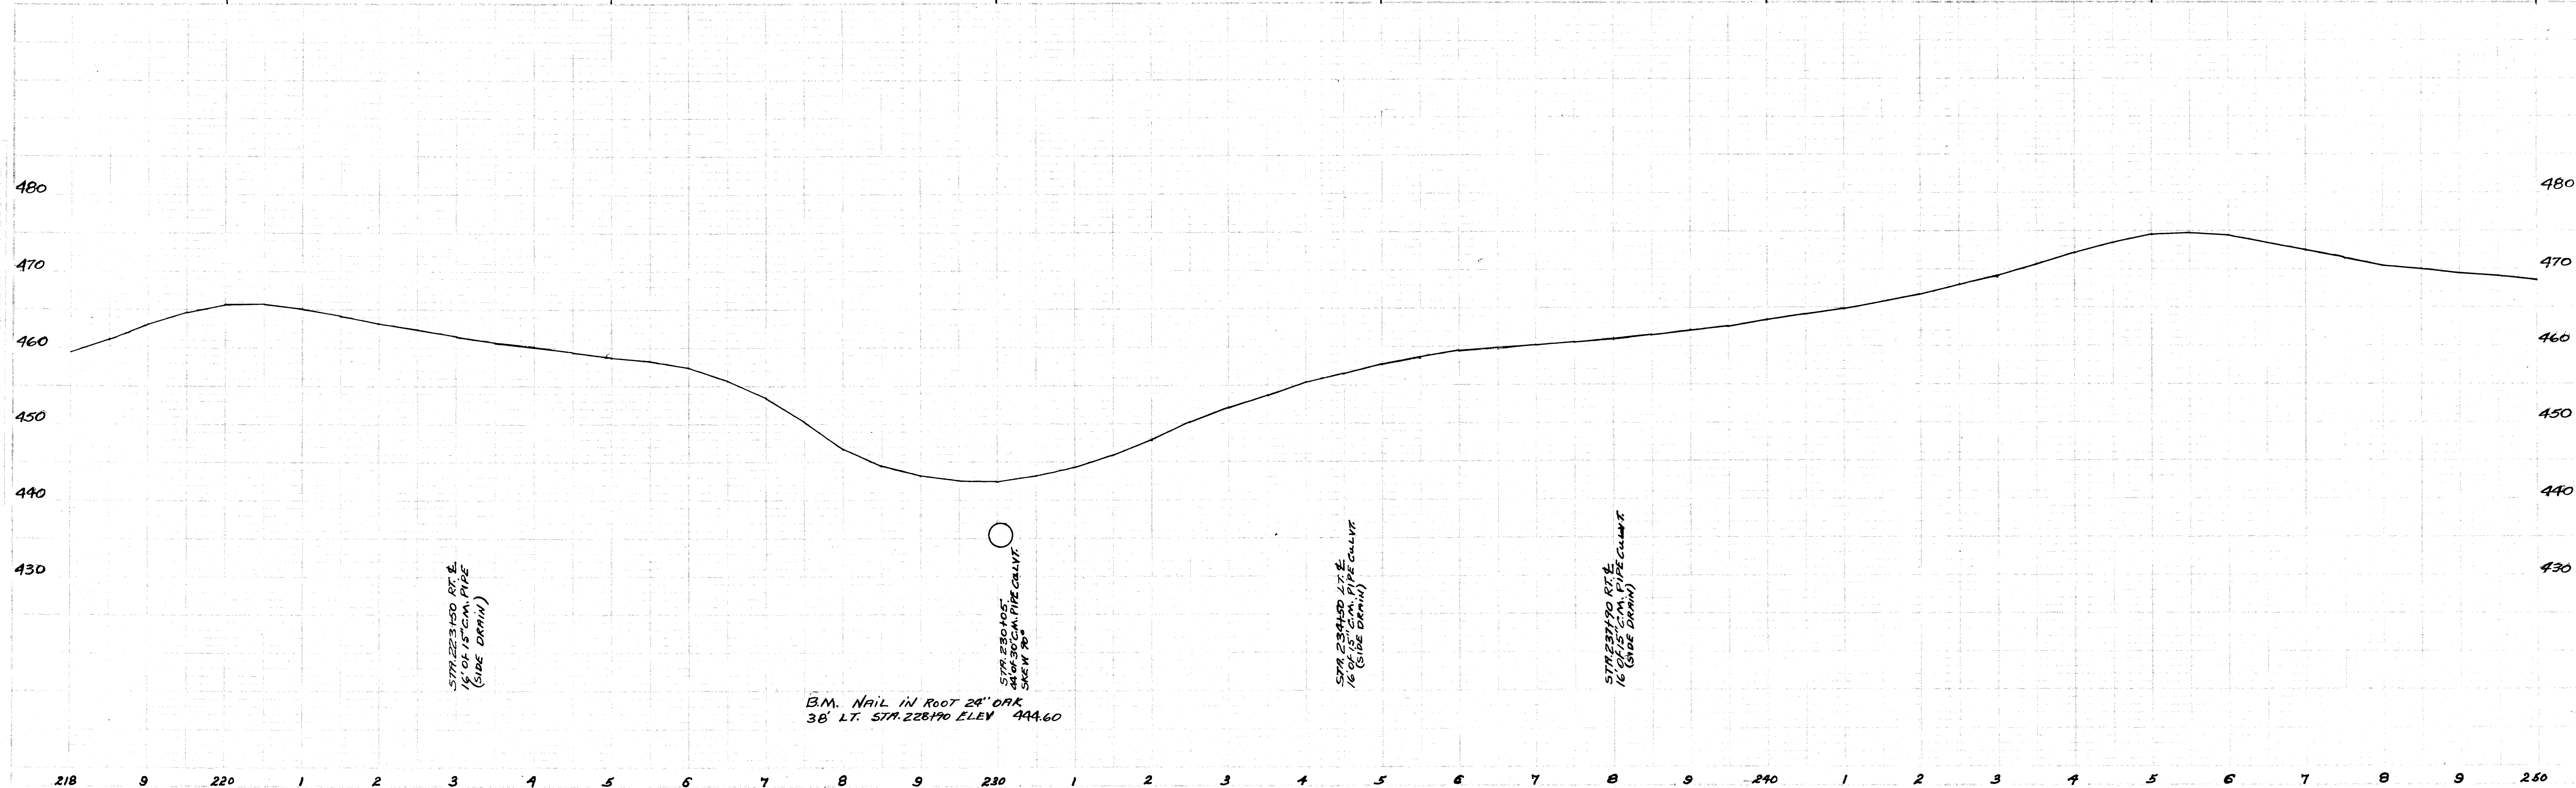
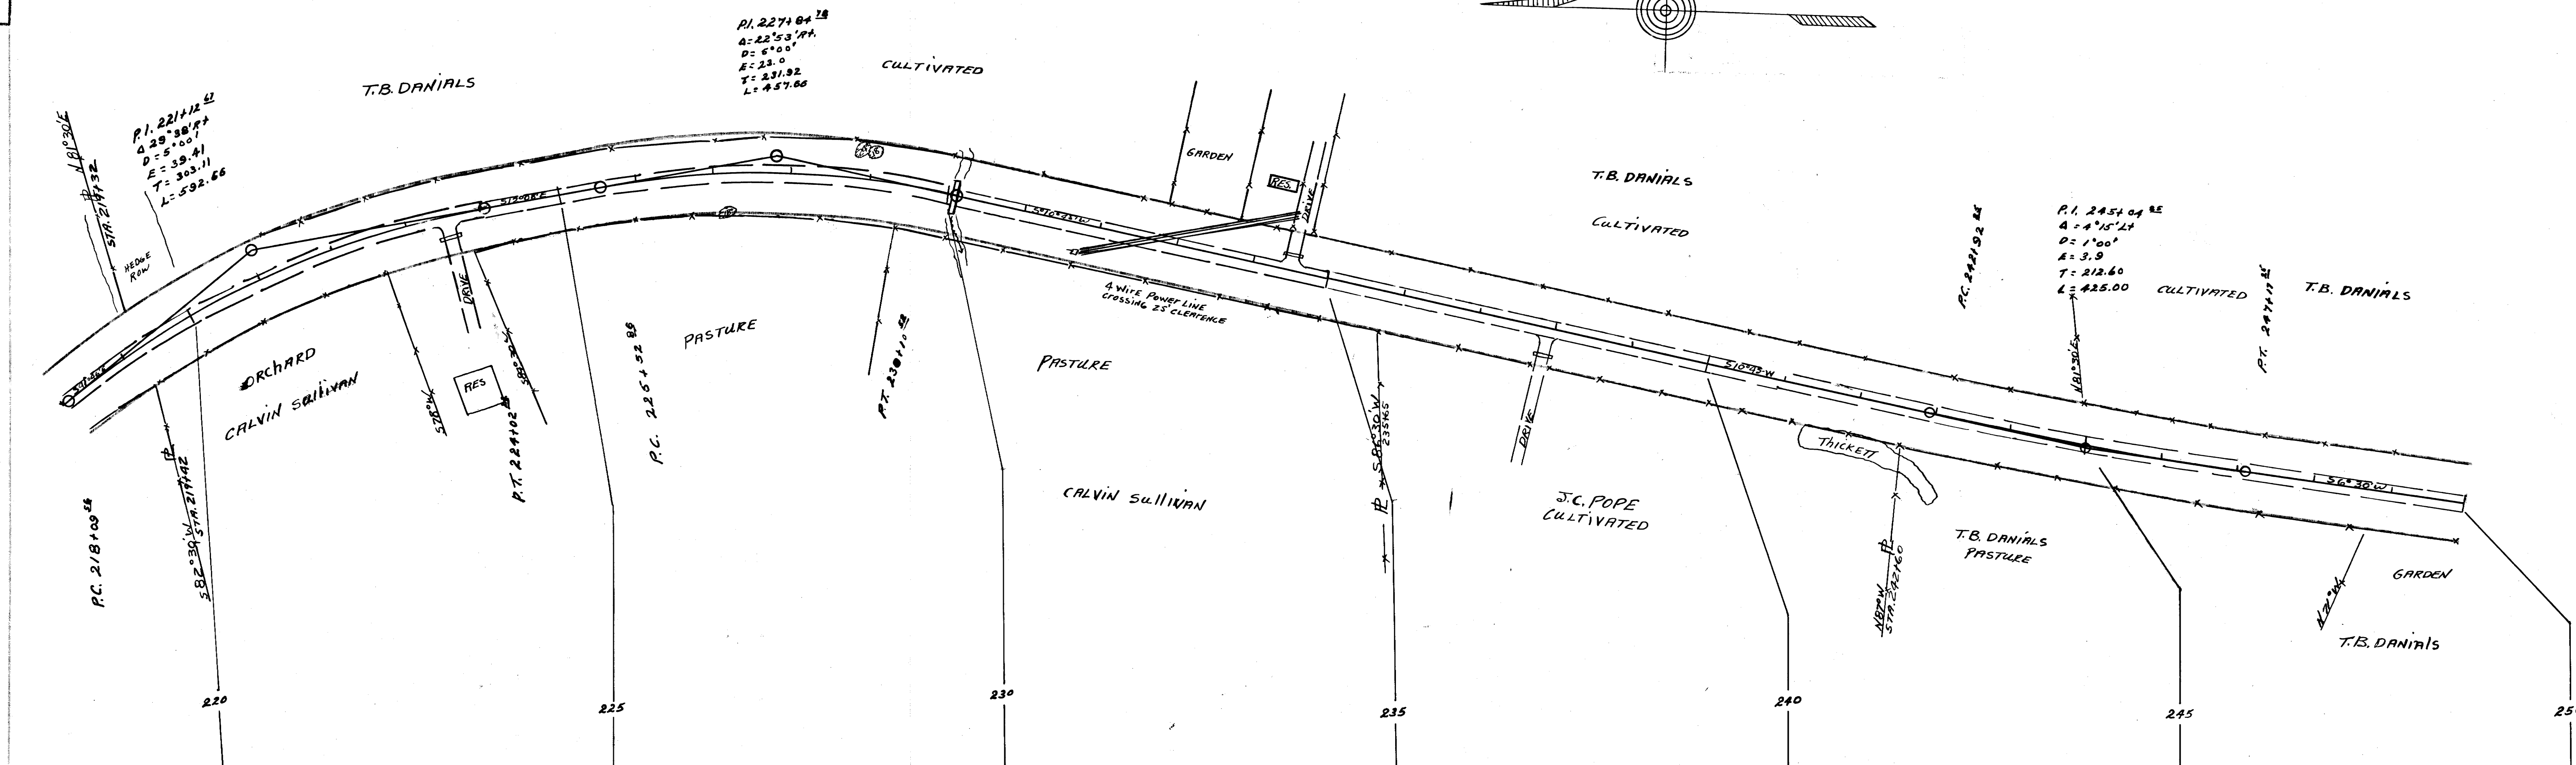


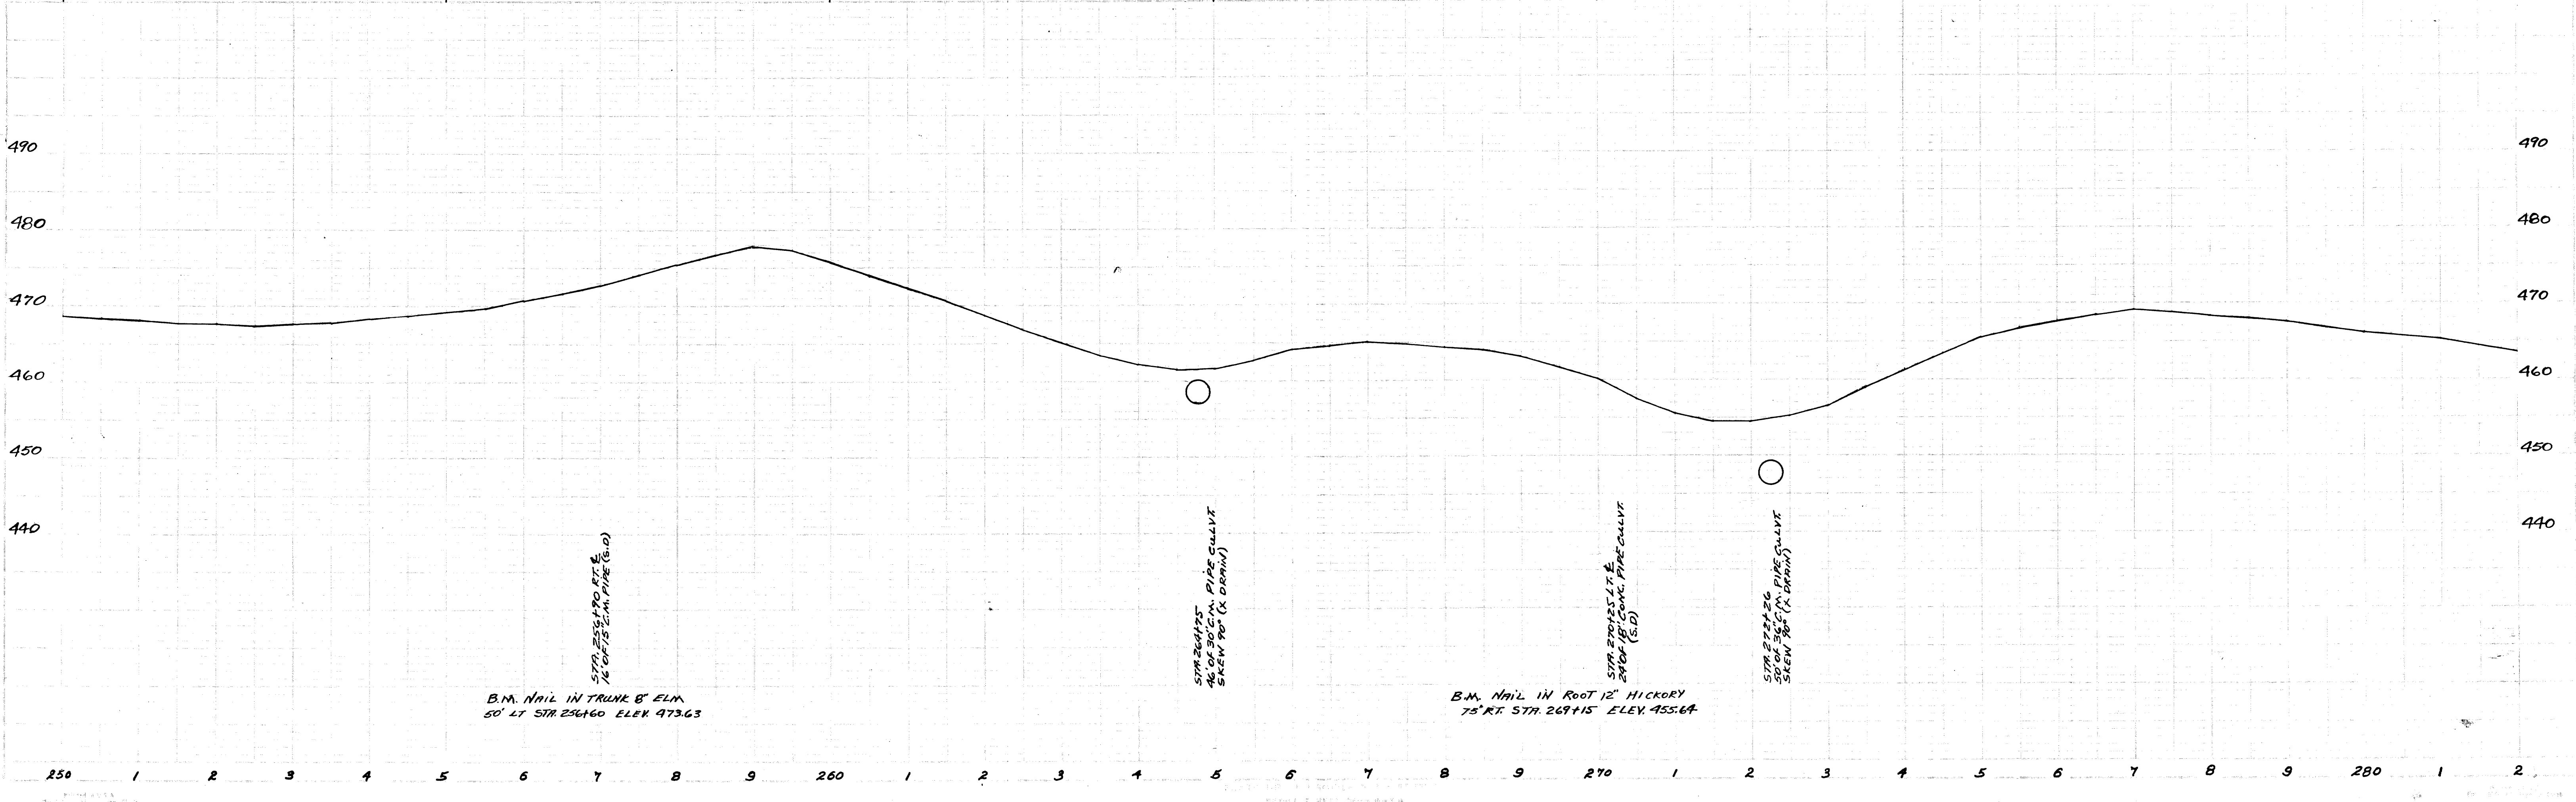
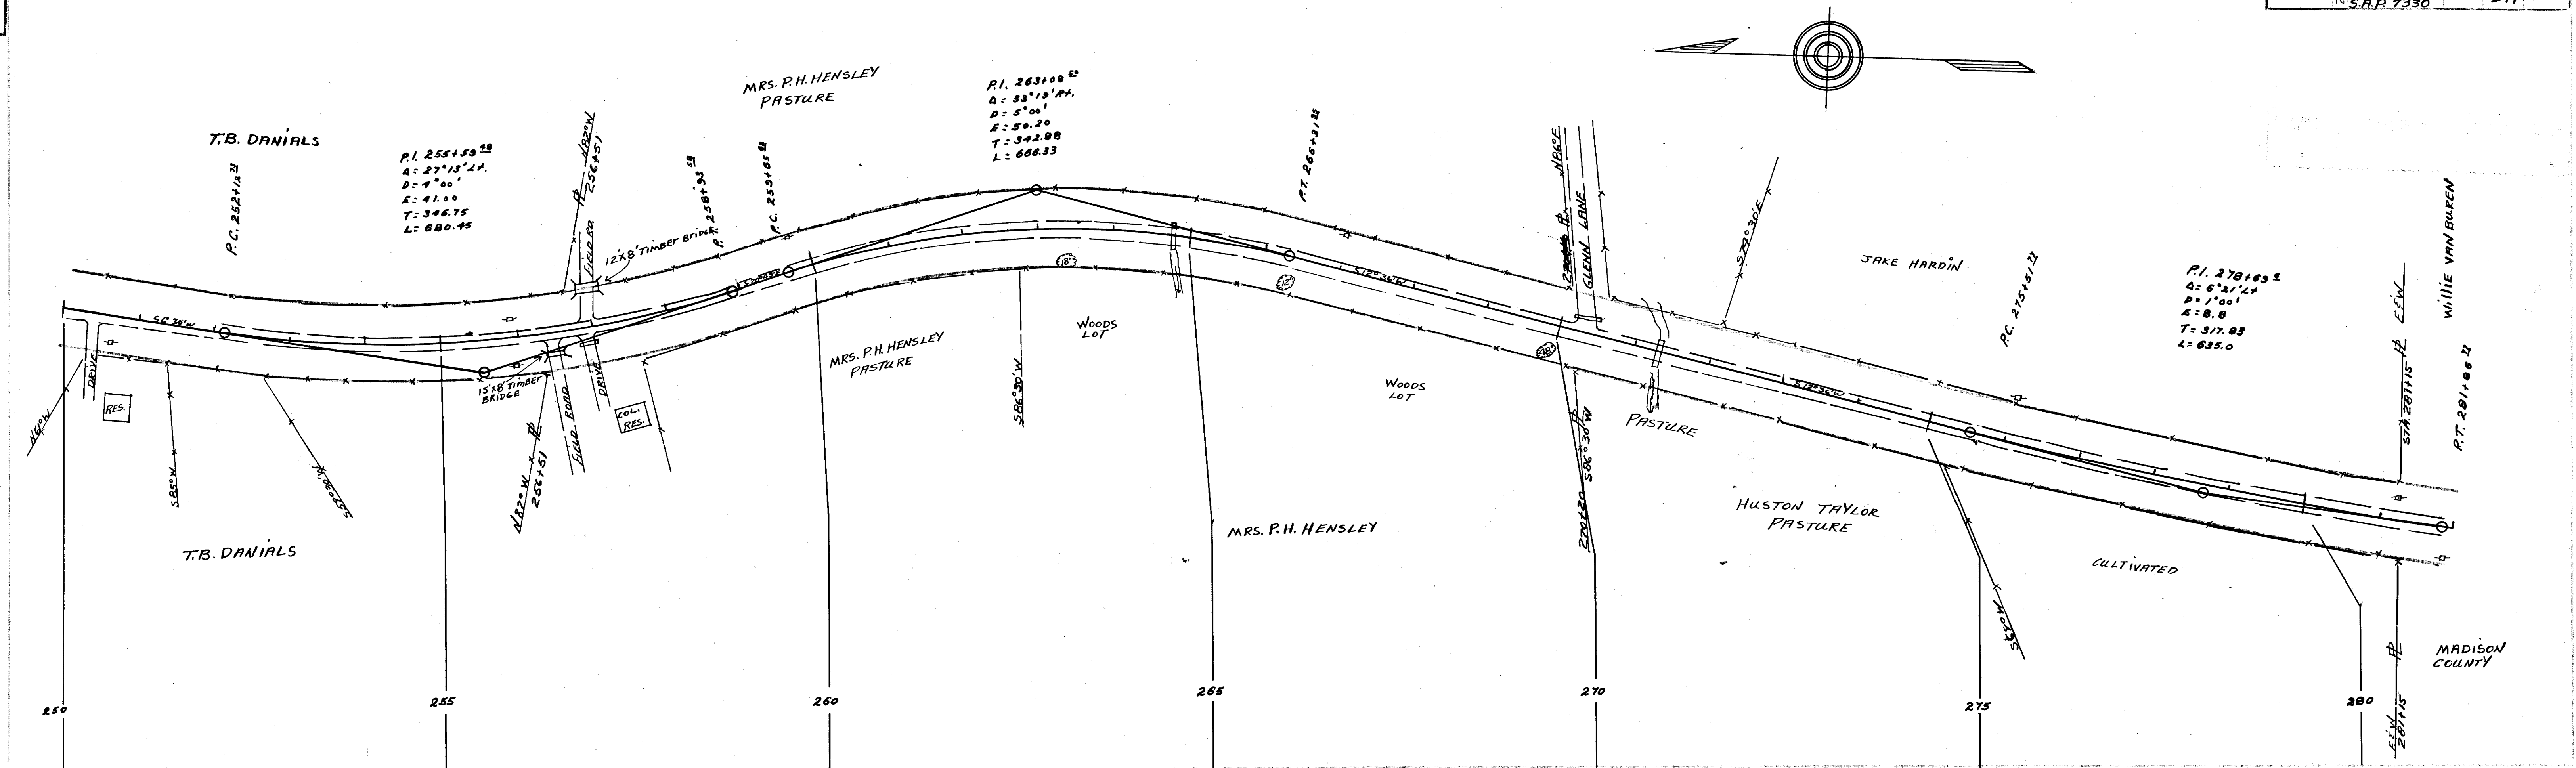


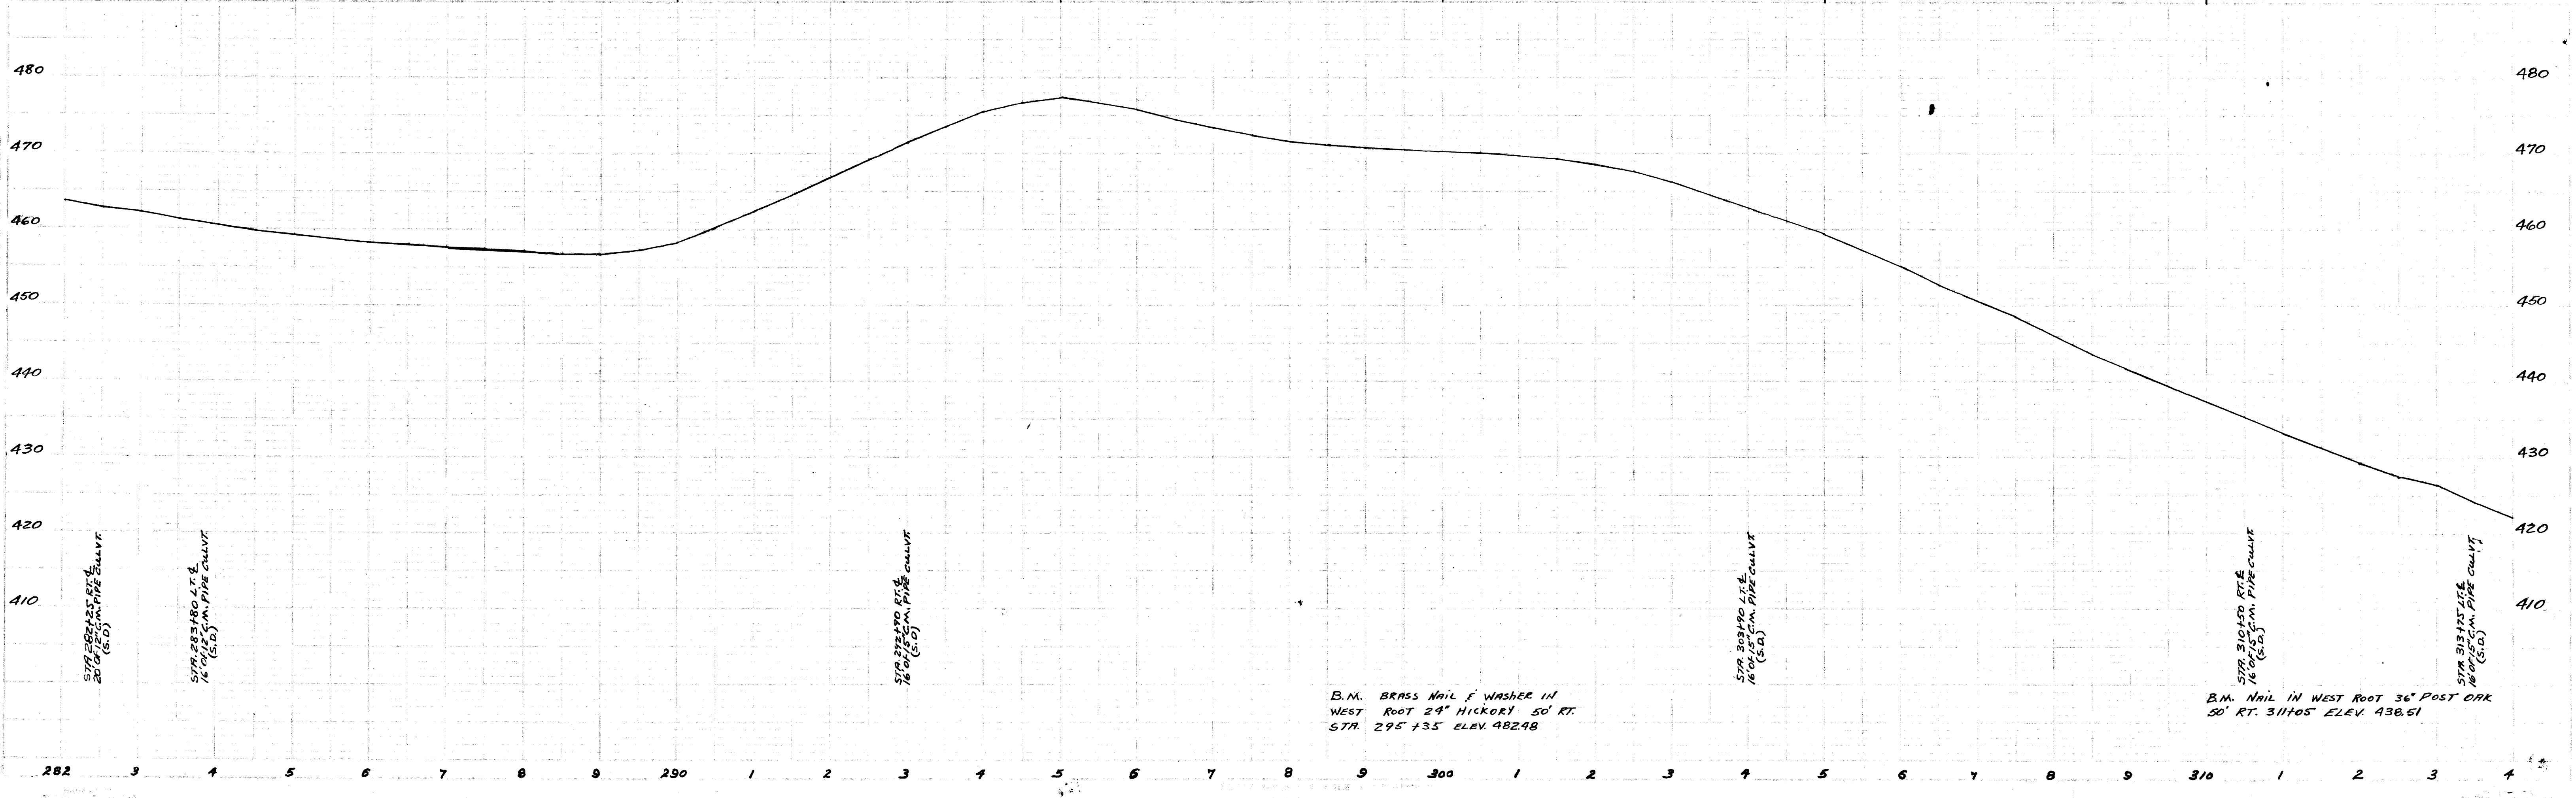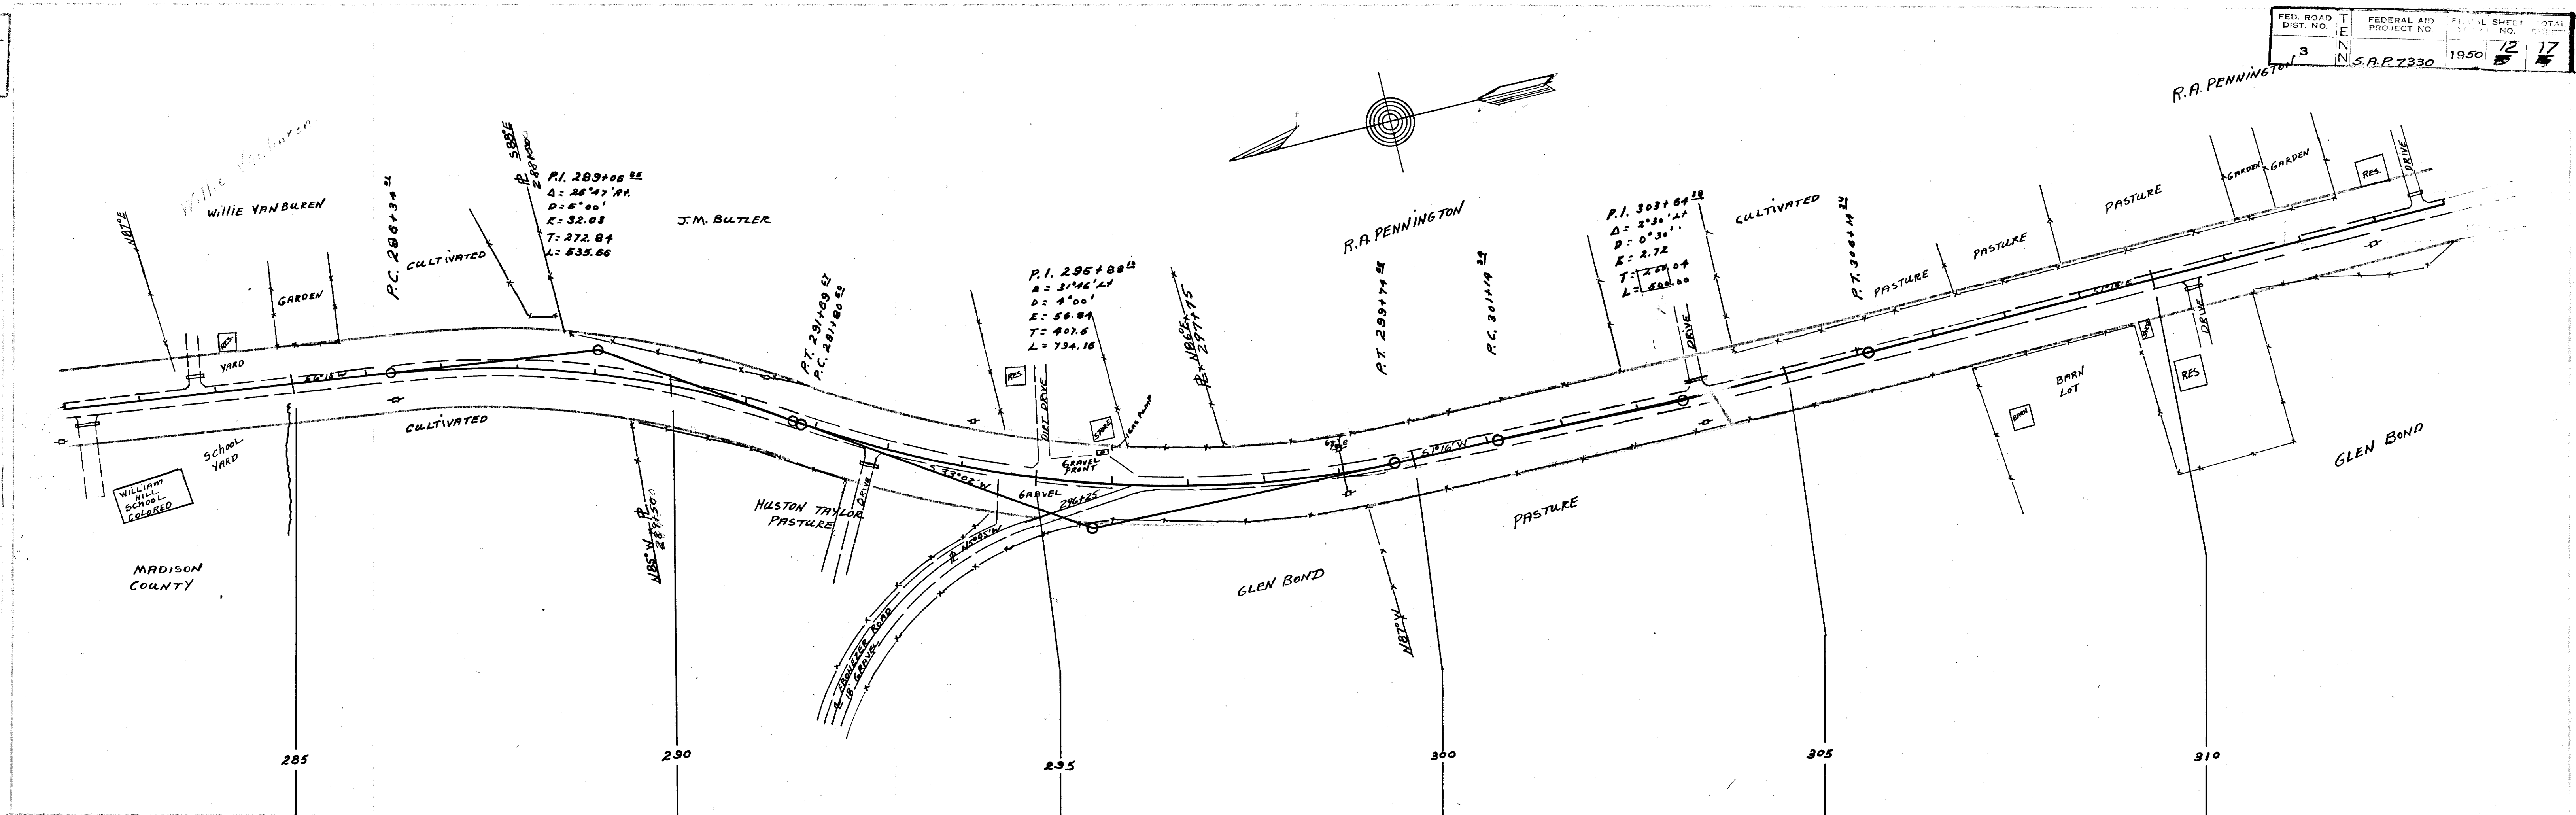
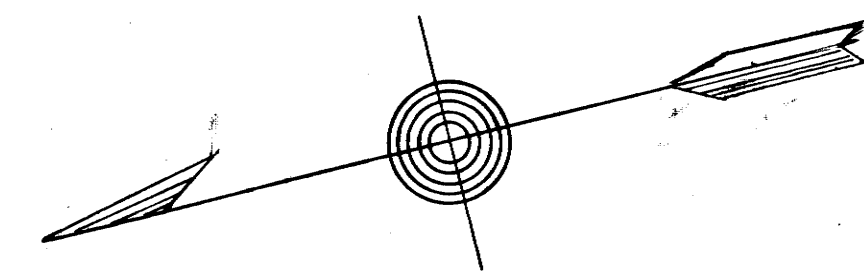


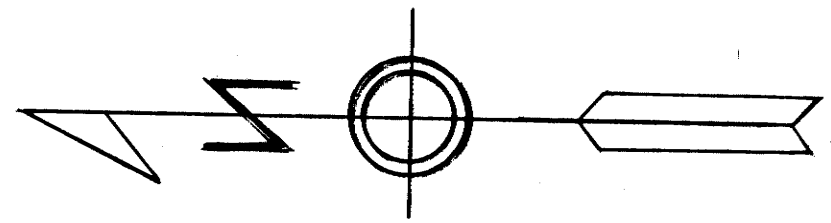

PLAN
REVISIONS
DATE
BY
NOTE: BECK
NO.

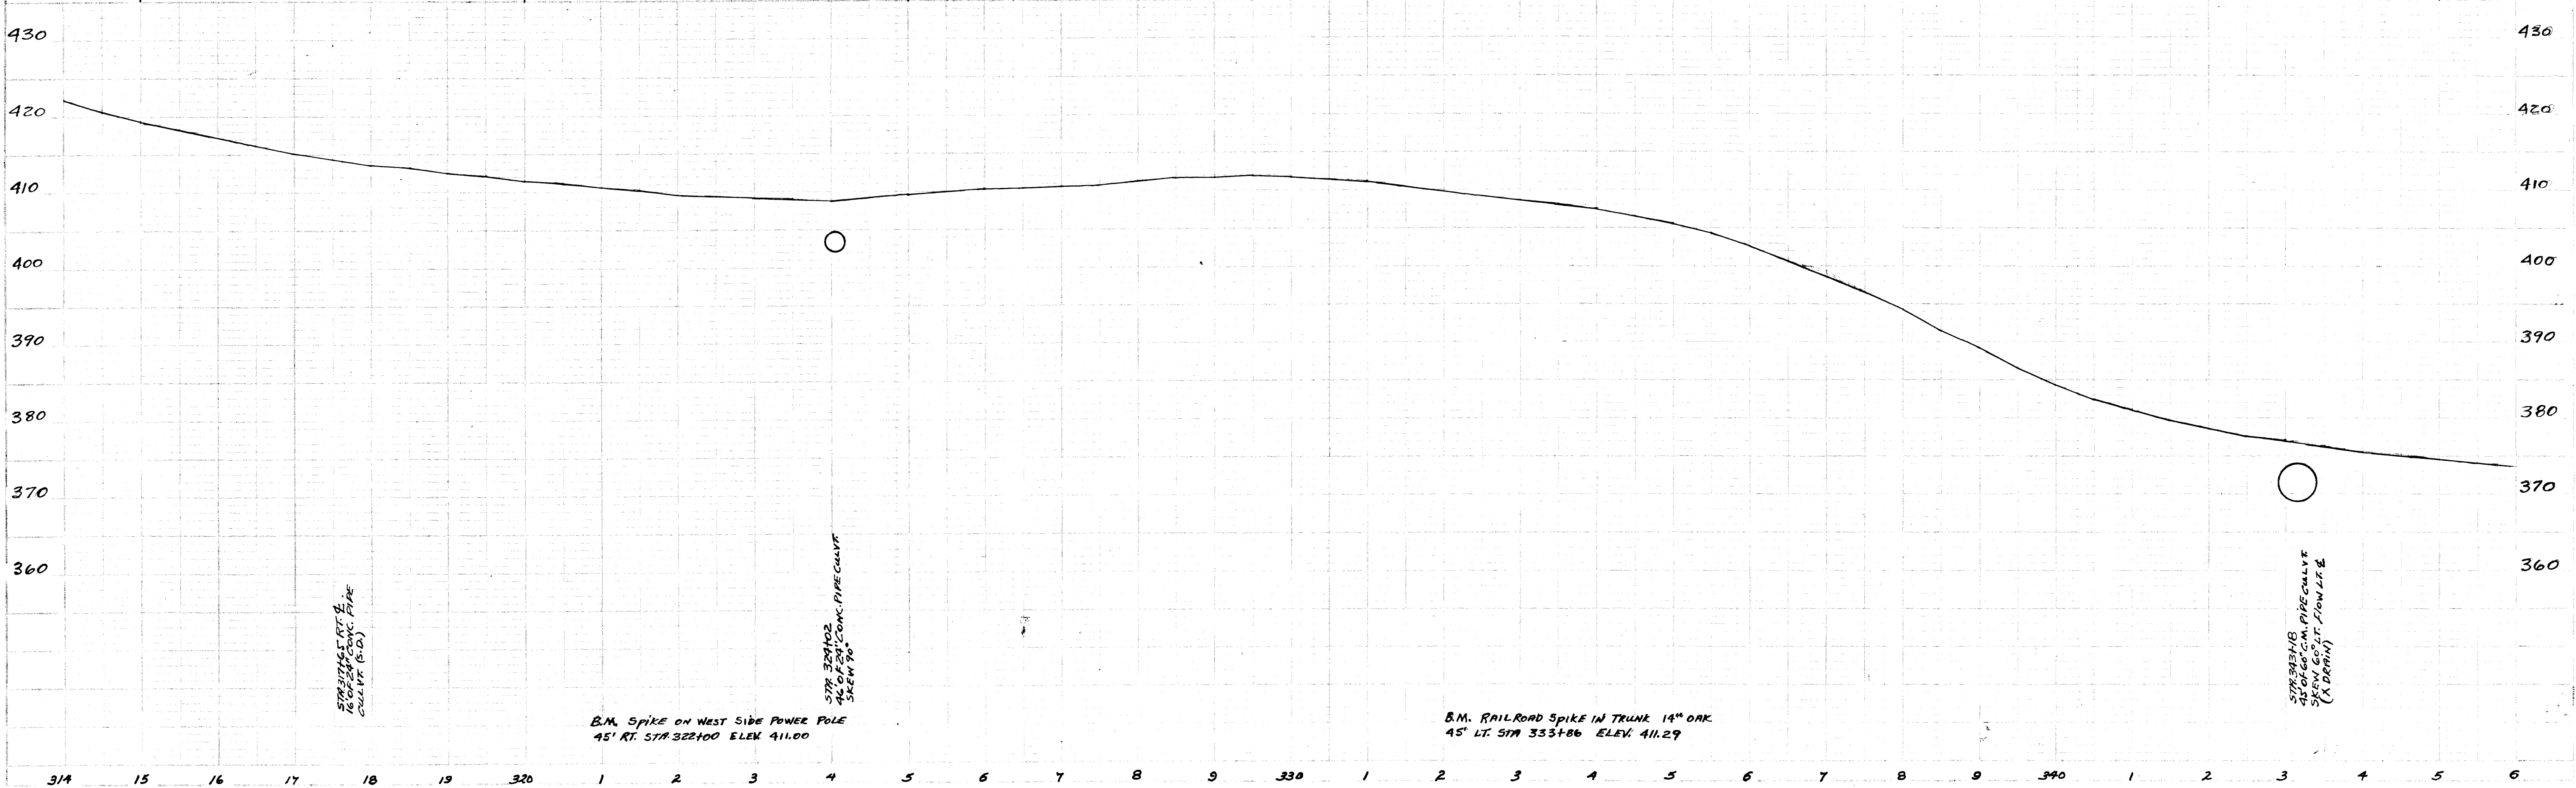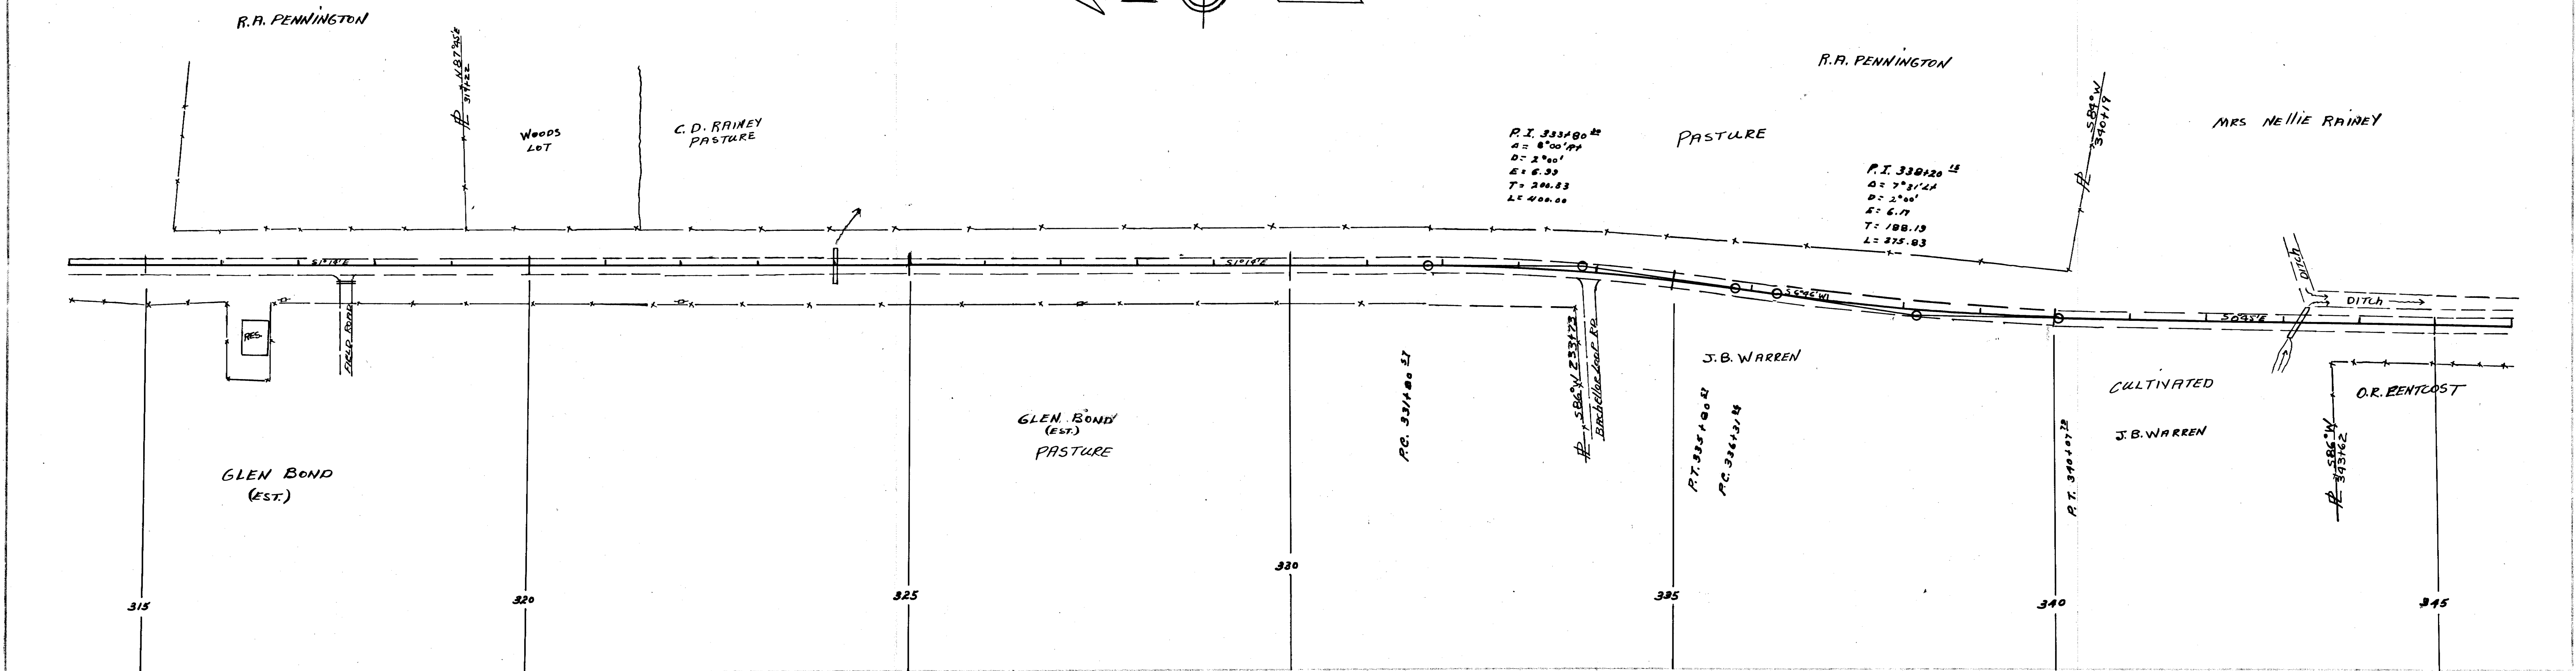

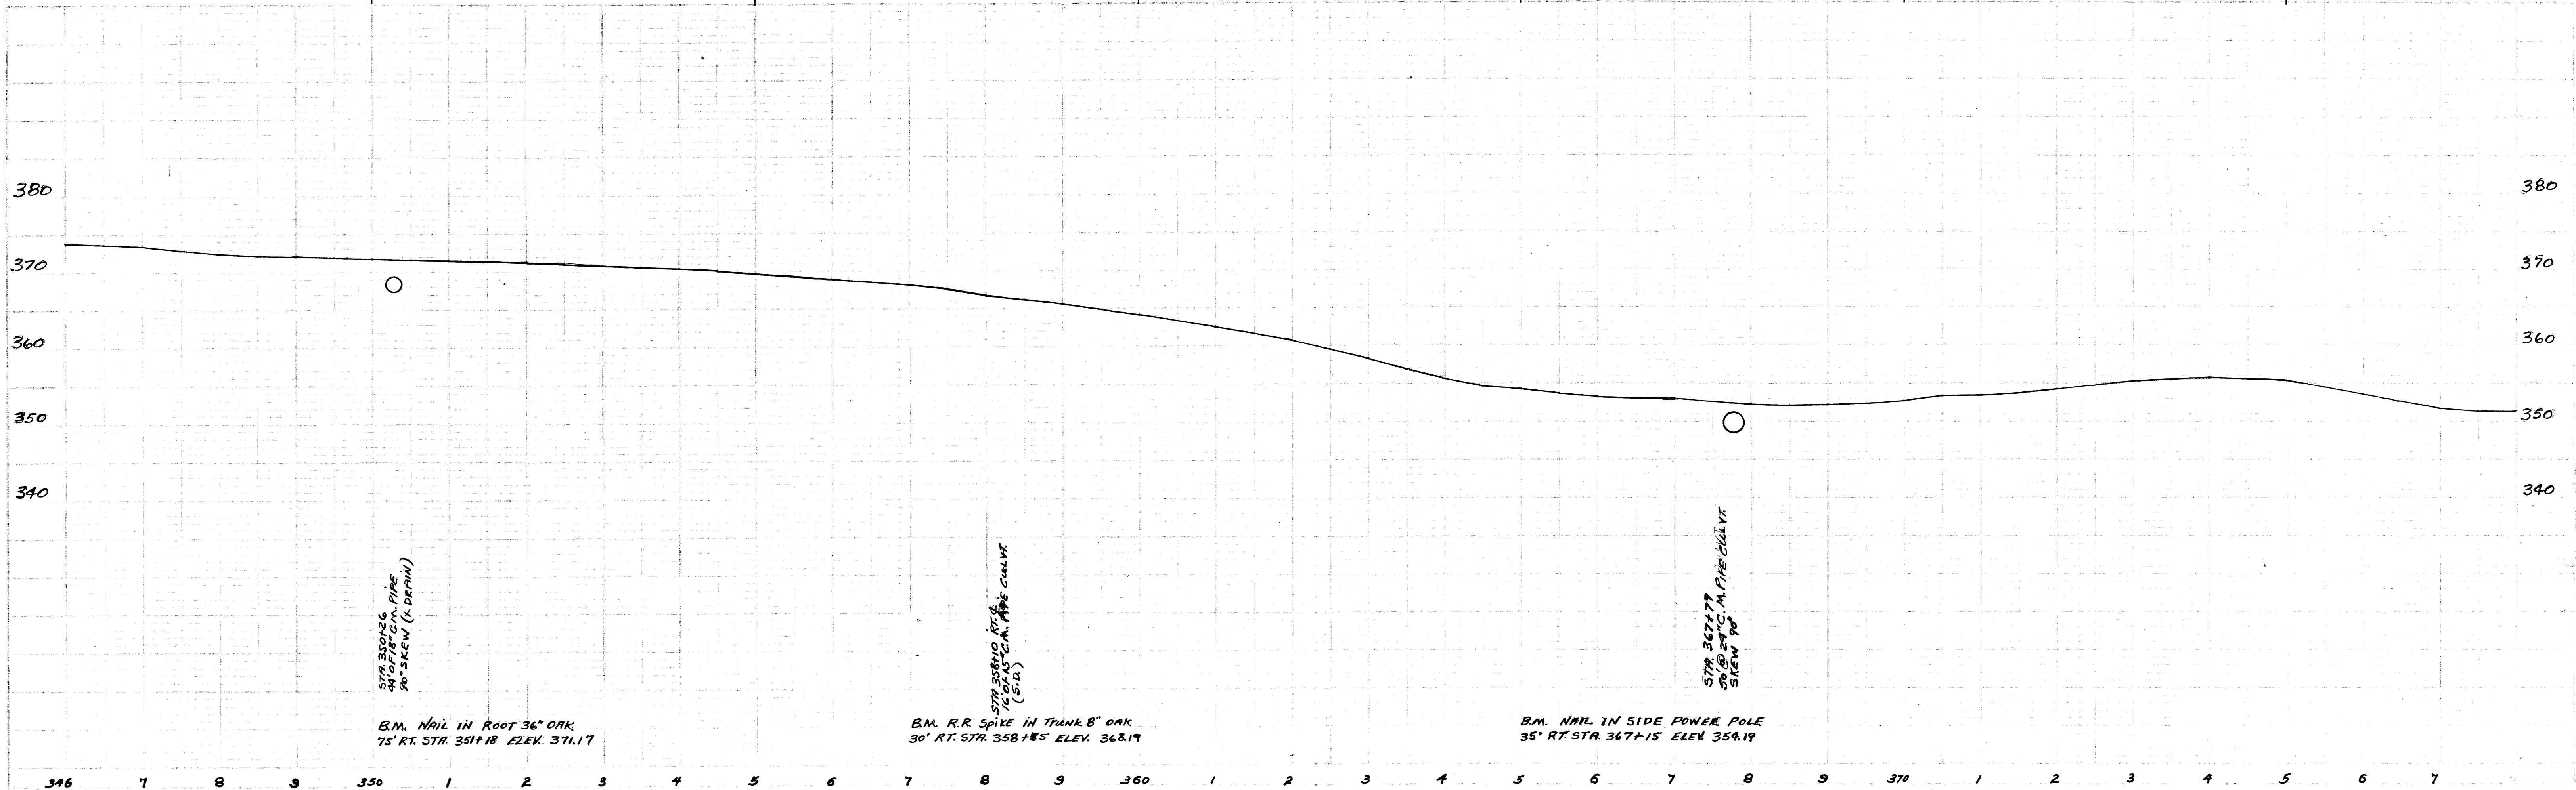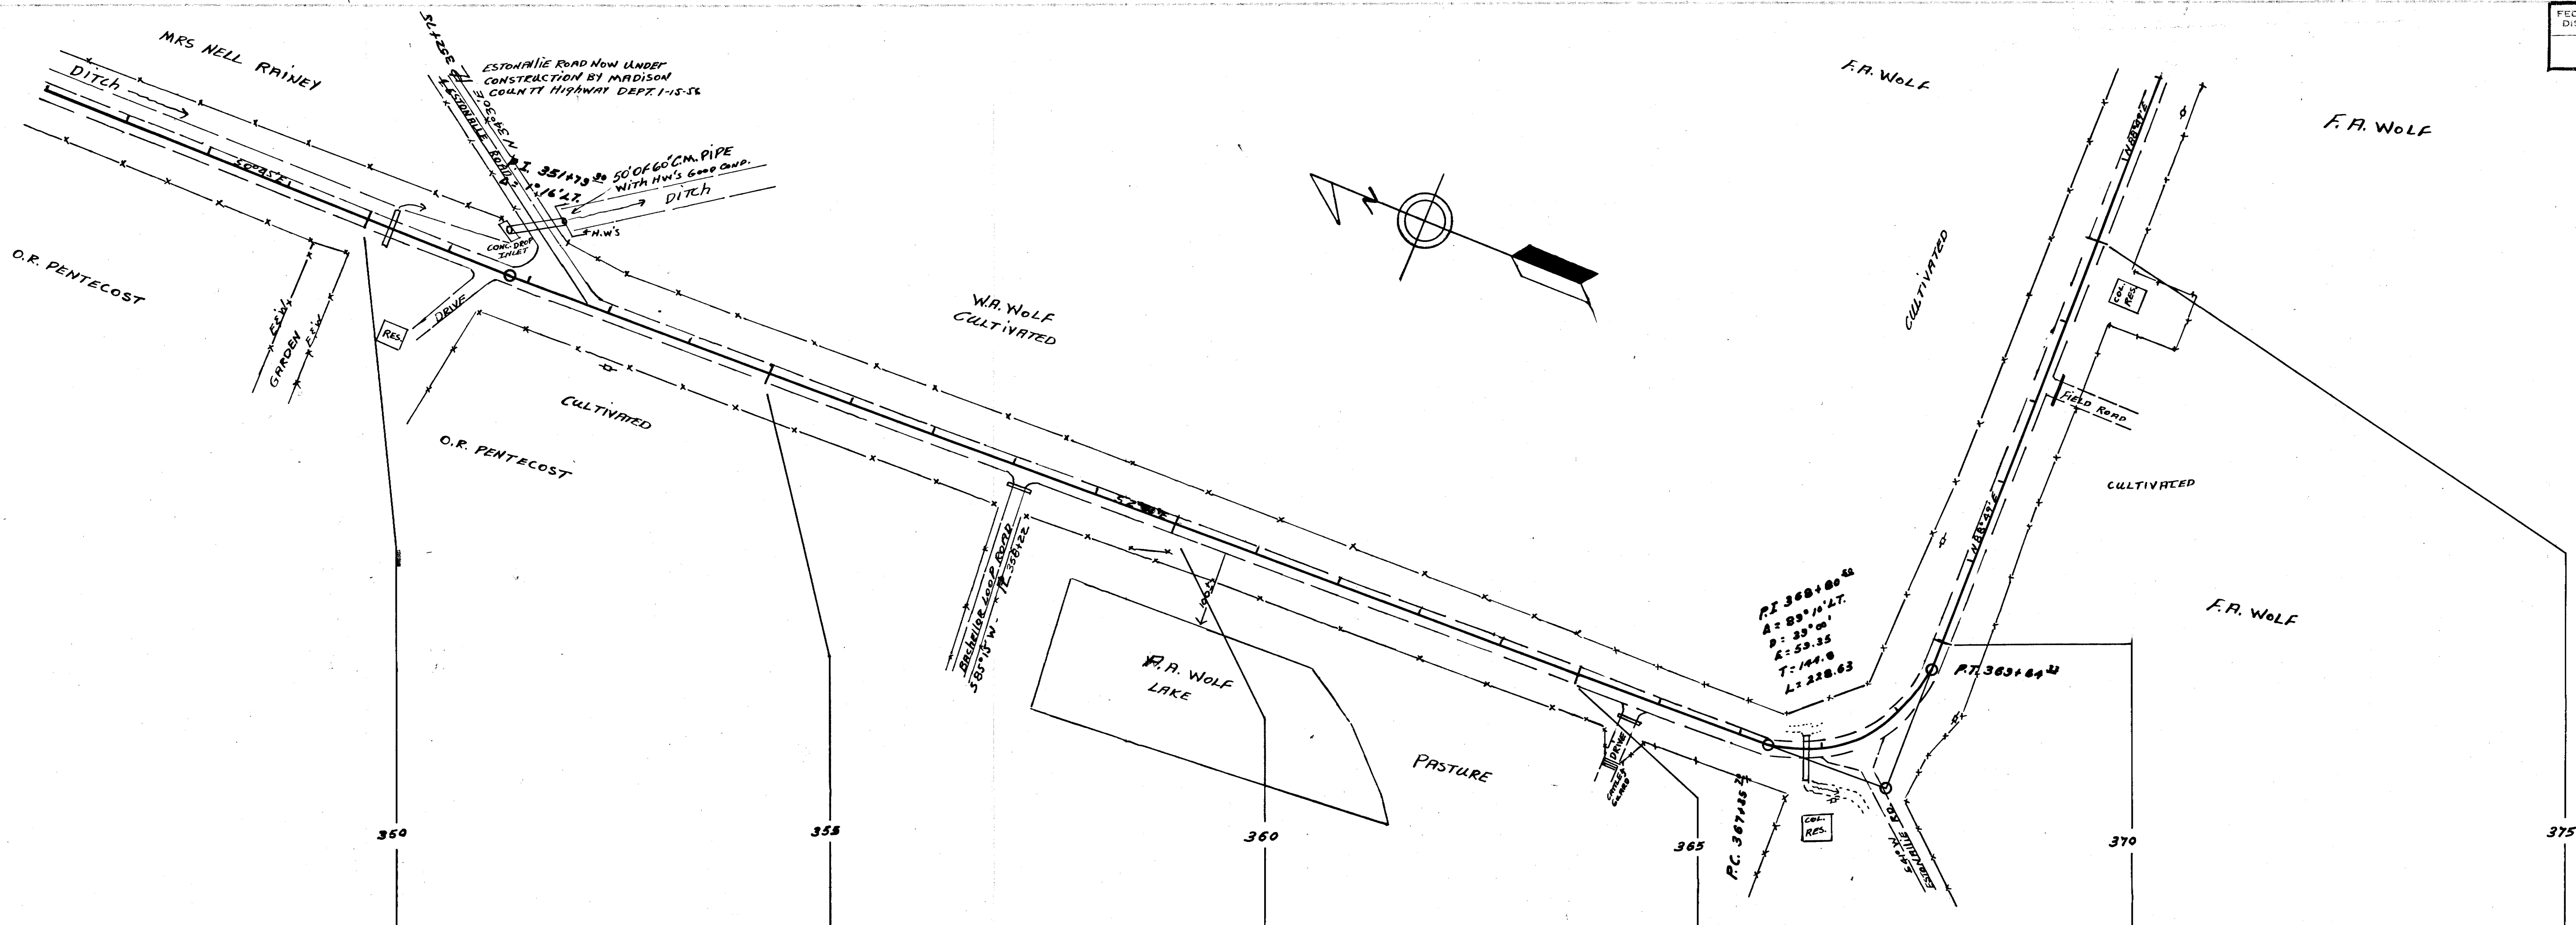

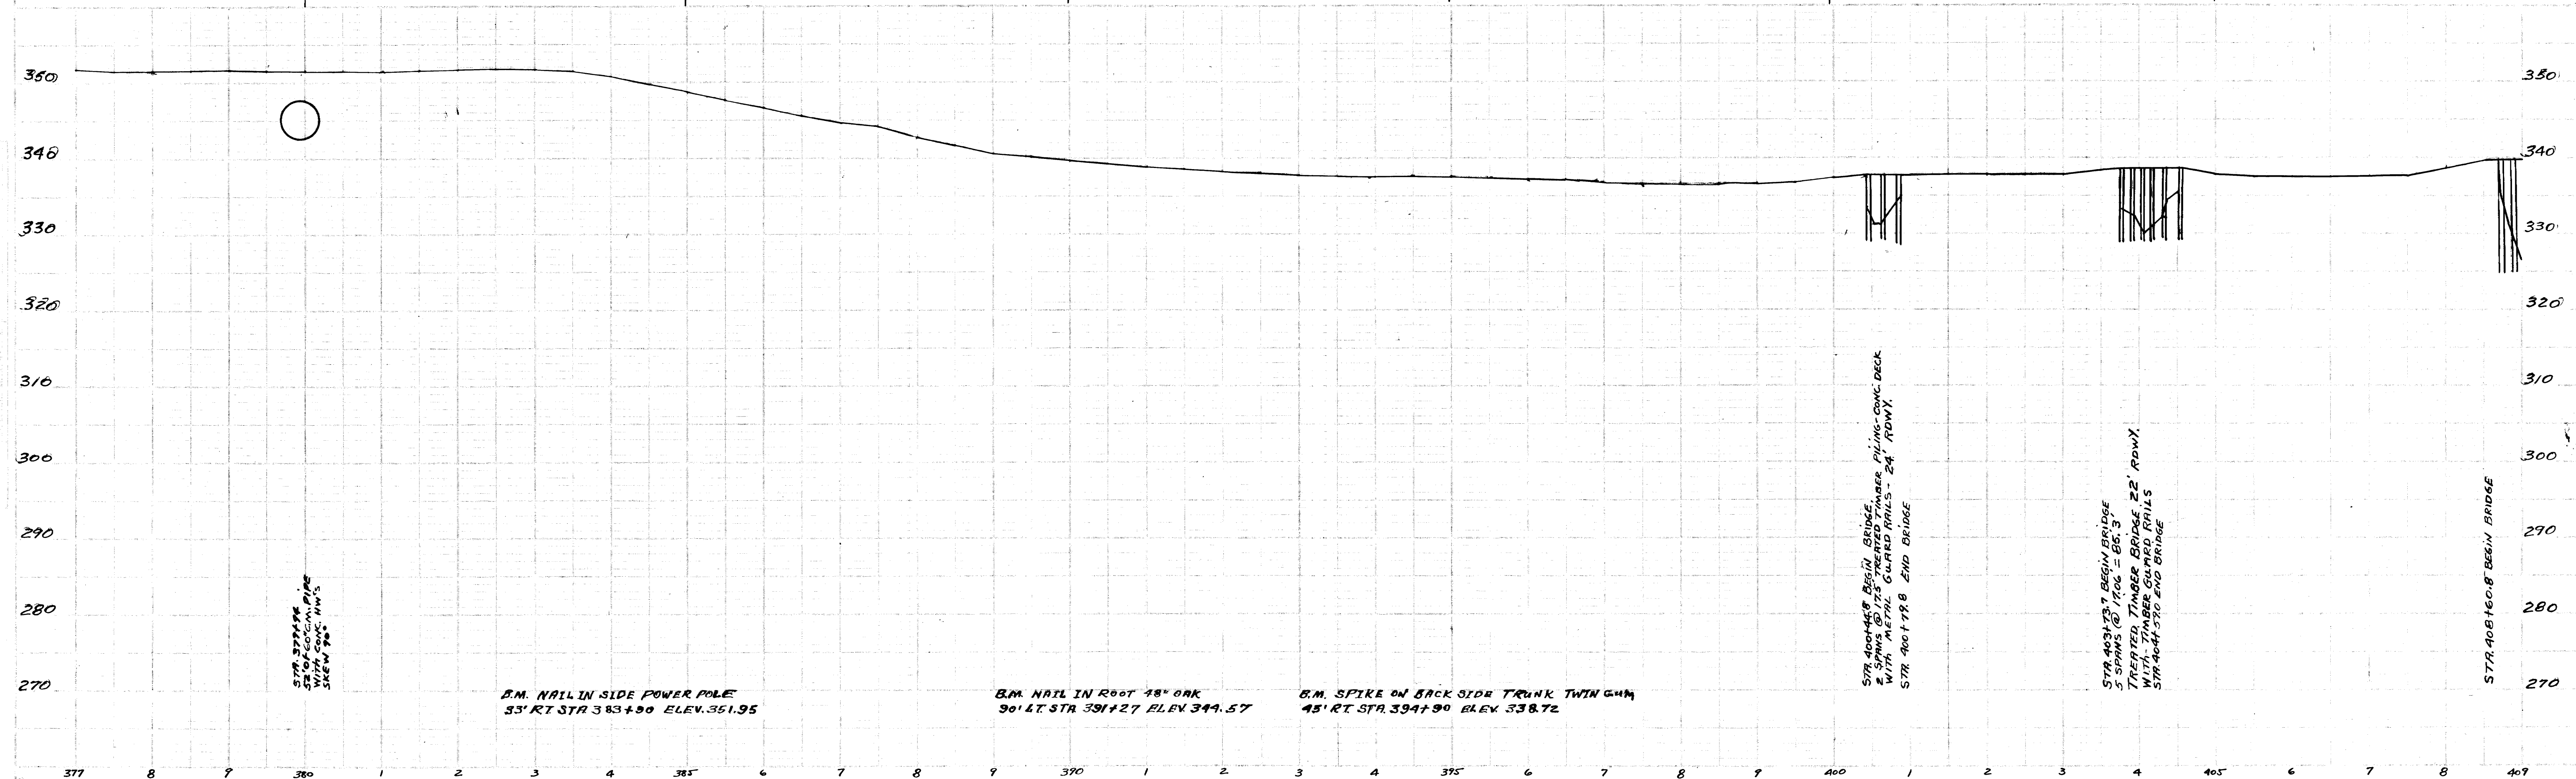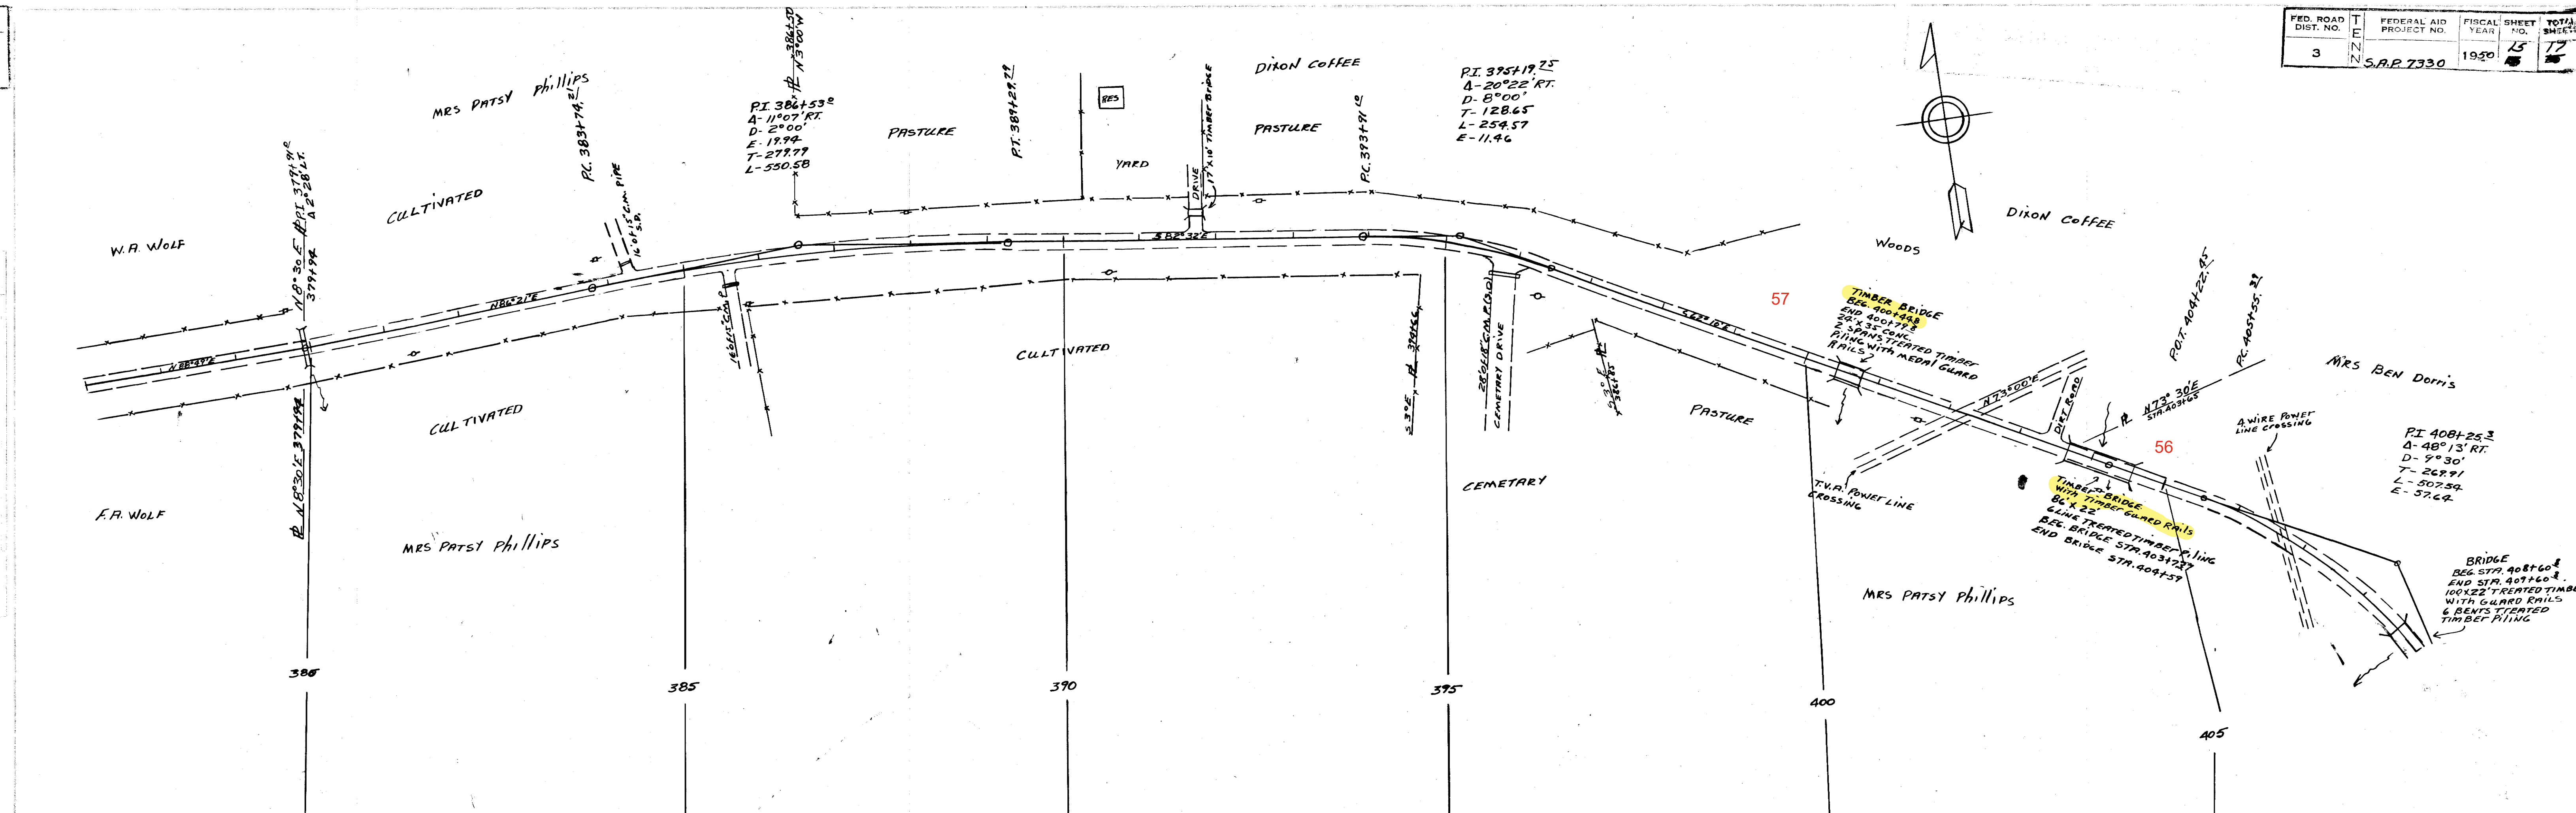

FED. ROAD DIST. NO.	T E N N	FEDERAL AID PROJECT NO.	FISCAL YEAR	SHEET NO.	TOTAL SHEET
3		SAP 7330	1950	16 ~~2~~	1 ~~5~~

