



THE ABOVE NAMED PROFESSIONAL ENGINEER SHALL BE RESPONSIBLE FOR THE FOLLOWING SHEETS IN ACCORDANCE OF TENN. CODE ANN. §62-2-306.

SHEET NAME	SHEET NO.
SIGNATURE SHEET	ROADWAY-SIGN2
TITLE SHEET	1
ROADWAY INDEX AND STANDARD ROADWAY DRAWINGS.....	1A
STANDARD TRAFFIC DESIGN DRAWINGS.....	1A2
ESTIMATED ROADWAY QUANTITIES	2, 2-1
TYPICAL SECTIONS.....	2B2
GENERAL NOTES.....	2C
SPECIAL NOTES.....	2D
TABULATED QUANTITIES	2F, 2F1
DETAIL SHEETS	2G
PRESENT LAYOUT	4
PROPOSED LAYOUT	4B
HAUL ROAD LAYOUT.....	4B1
EROSION PREVENTION AND SEDIMENT CONTROL PLANS.....	12, 13
ROADWAY CROSS SECTIONS	19 - 36
TRAFFIC CONTROL PLANS	T2 – T4, T5A, T6A, T8



THE ABOVE NAMED PROFESSIONAL ENGINEER SHALL BE RESPONSIBLE FOR THE FOLLOWING SHEETS IN ACCORDANCE OF TENN. CODE ANN. §62-2-306.

SHEET NAME	SHEET NO.
SIGNATURE SHEET	ROADWAY-SIGN2
SIGNING AND PAVEMENT MARKING PLAN	15
SIGN SCHEDULE SHEET	16

YEAR	PROJECT NO.	SHEET NO.
2025	BR-NH-71(39)	ROADWAY-SIGN2

REV. 07/21/25: ADDED SHEET.

STATE OF TENNESSEE
DEPARTMENT OF TRANSPORTATION

SIGNATURE
SHEET

Index Of Sheets
SEE SHEET NO. 1A

STATE OF TENNESSEE
DEPARTMENT OF TRANSPORTATION
BUREAU OF ENGINEERING

SEVIER COUNTY


SR 71 (US 321): BRIDGE OVER WEST PRONG
FORK LITTLE PIGEON RIVER, LM 21.04
IN PIGEON FORGE

PS&E
BRIDGE REPLACEMENT, GRADE, DRAIN, PAVE, AND GUARDRAIL
STATE HIGHWAY NO. 71 F.A.H.S. NO. 321


DOES THIS PROJECT QUALIFY FOR UTILITY CHAPTER 86	YES X	NO
WORK ZONE SIGNIFICANCE DETERMINATION		
SIGNIFICANT	YES	NO X

TENN.	YEAR	SHEET NO.
	2025	1
FED. AID PROJ. NO.	BR-NH-71(39)	
STATE PROJ. NO.	78008-3264-94	

REV. 07/21/25: ADDED ROAD CLOSURE NOTE FOR
SPRING VALLEY ROAD. REMOVED FHWA TN DIVISION
ADMINISTRATOR BOX. REVISED CHIEF ENGINEER AND
COMMISSIONER SIGNATURES.

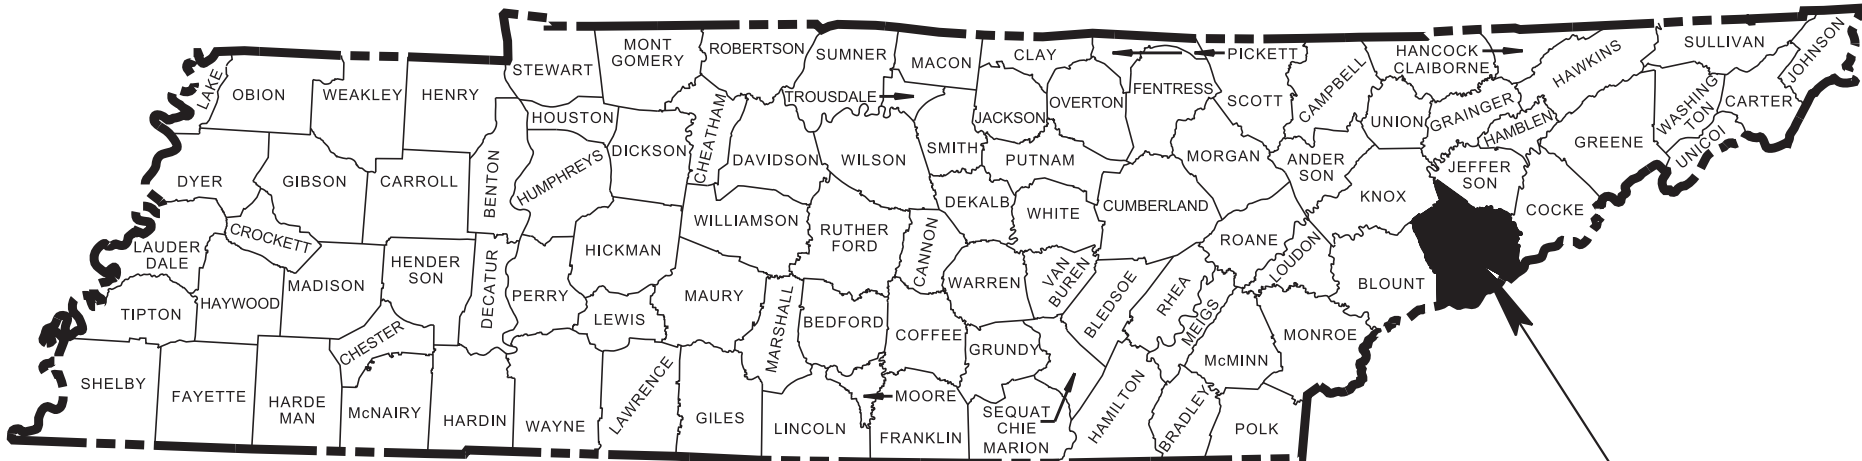

SEVIER COUNTY, S.R. 71
BRIDGE ID. # 78SR0710039

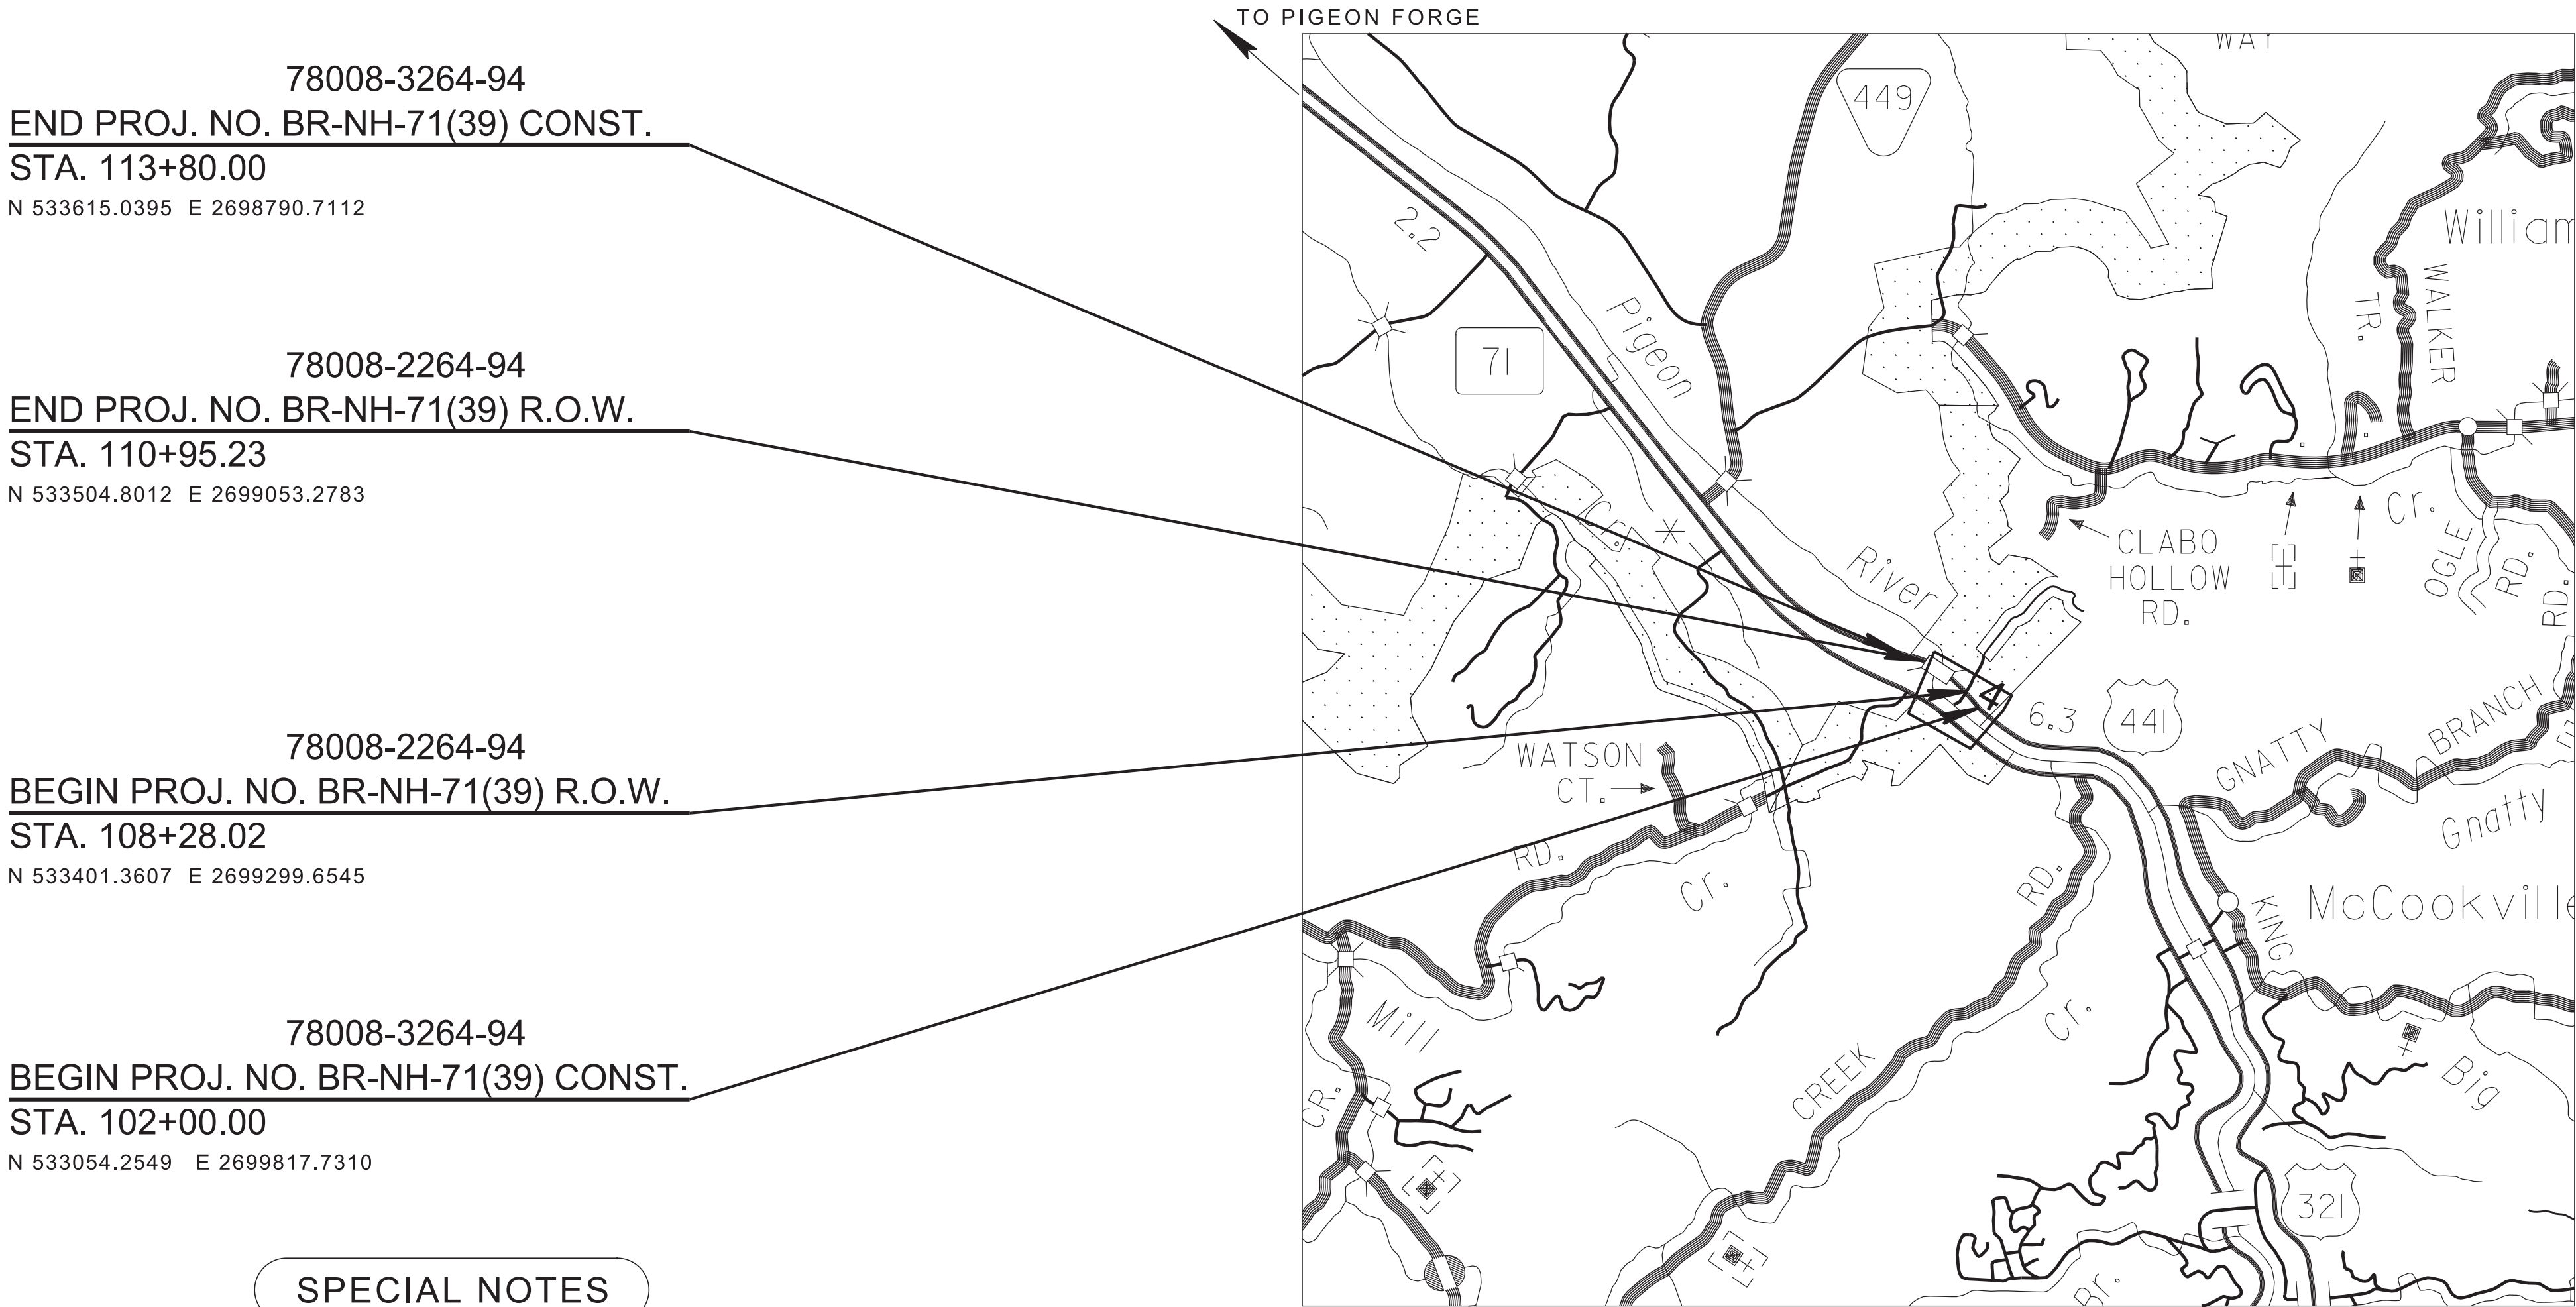

78008-3264-94
END PROJ. NO. BR-NH-71(39) CONST.
STA. 113+80.00
N 533615.0395 E 2698790.7112

78008-2264-94
END PROJ. NO. BR-NH-71(39) R.O.W.
STA. 110+95.23
N 533504.8012 E 2699053.2783

78008-2264-94
BEGIN PROJ. NO. BR-NH-71(39) R.O.W.
STA. 108+28.02
N 533401.3607 E 2699299.6545

78008-3264-94
BEGIN PROJ. NO. BR-NH-71(39) CONST.
STA. 102+00.00
N 533054.2549 E 2699817.7310

SPECIAL NOTES

PROPOSALS MAY BE REJECTED BY THE COMMISSIONER IF ANY OF THE UNIT PRICES
CONTAINED THEREIN ARE OBVIOUSLY UNBALANCED, EITHER EXCESSIVE OR BELOW
THE REASONABLE COST ANALYSIS VALUE.

THIS PROJECT TO BE CONSTRUCTED UNDER THE STANDARD SPECIFICATIONS OF
THE TENNESSEE DEPARTMENT OF TRANSPORTATION DATED JANUARY 1, 2021 AND
ADDITIONAL SPECIFICATIONS AND SPECIAL PROVISIONS CONTAINED IN THE PLANS
AND IN THE PROPOSAL CONTRACT.

TDOT PROJECT MANAGER: JOHN BARRETT, P.E.
DESIGNER : AARON HAYS, P.E. CHECKED BY : ERIC KIM, P.E.
P.E. NO. 78008-1264-94 (DESIGN)
PIN NO. 124563.00




SCALE: 1"= 2000'

R.O.W. LENGTH	0.044 MILES
ROADWAY LENGTH	0.148 MILES
BRIDGE LENGTH	0.075 MILES
BOX BRIDGE LENGTH	0.000 MILES
BOX BRIDGE LENGTH	0.000 MILES ▲
PROJECT LENGTH	0.223 MILES

▲ Not included in the project length (Non Riding Surface).

NO EXCLUSIONS

SPRING VALLEY ROAD TO BE
CLOSED DURING CONSTRUCTION

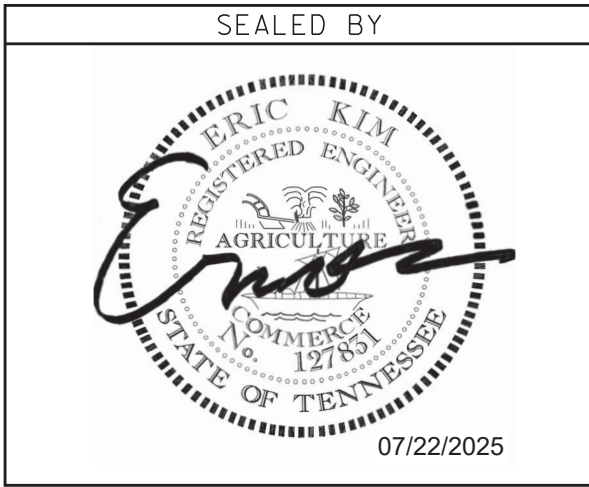

APPROVED: WILL REID, CHIEF ENGINEER

DATE:

APPROVED: WILL REID, COMMISSIONER

S.R. 71
(TRAFFIC DATA RECEIVED 07/03/2024)

SURVEY	10-15-2018	TRAFFIC DATA
UPDATED	07-15-2020	ADT (2025) 17620
UPDATED	01-11-2024	ADT (2045) 23260
		DHV (2045) 2623
		D 75 - 25
		T (ADT) 5 %
		T (DHV) 3 %
		V 40 MPH

STATE PLANE COORDINATES ARE BASED ON GPS MEASUREMENTS
OBTAINED 09-13-18 USING GEOID 12B MODEL AND DATUM
ADJUSTMENT FACTOR OF 1.0001

ROADWAY INDEX

SHEET NAME	SHEET NO.
SIGNATURE SHEET	ROADWAY-SIGN1
SIGNATURE SHEET	ROADWAY-SIGN2
TITLE SHEET	1
ROADWAY INDEX AND STANDARD ROADWAY DRAWINGS	1A
STANDARD ROADWAY DRAWINGS	1A1
STANDARD TRAFFIC DESIGN DRAWINGS	1A2
PROJECT COMMITMENTS	1B
ESTIMATED ROADWAY QUANTITIES	2, 2-1
TYPICAL SECTIONS AND PAVEMENT SCHEDULE	2B
TYPICAL SECTIONS	2B1, 2B2
GENERAL NOTES	2C, 2C1
SPECIAL NOTES	2D
ENVIRONMENTAL NOTES	2E
TABULATED QUANTITIES	2F, 2F1
DETAIL SHEETS	2G, 2G1
RIGHT-OF-WAY NOTES, UTILITY NOTES, AND UTILITY OWNERS	3
RIGHT-OF-WAY ACQUISITION TABLE	3A
PROPERTY MAP	3B
PRESENT LAYOUT	4
RIGHT-OF-WAY DETAILS	4A
PROPOSED LAYOUT	4B
HAUL ROAD LAYOUT	4B1
PROPOSED PROFILE	4C
SIDE ROAD PROFILES	5
HAUL ROAD PROFILES	6
PRIVATE DRIVE, BUSINESS, AND FIELD ENTRANCE PROFILE	7
DRAINAGE MAP	8
CULVERT SECTION	9
EROSION PREVENTION AND SEDIMENT CONTROL PLANS	10 – 14A
SIGNING AND PAVEMENT MARKING PLAN	15
SIGN SCHEDULE SHEET	16
ROADWAY CROSS SECTIONS	17 - 36
SIDE ROAD CROSS SECTIONS	37
TRAFFIC CONTROL PLANS	T1 – T8
BRIDGE PLANS	B1
STORM WATER POLLUTION PREVENTION PLAN (SWPPP) PLANS	S-1
UTILITY PLANS	U1-1

NOTE: THE ALPHABETICAL LETTERS “I”, “O” & “Q” ARE NOT USED IN THE NUMBERING OF SHEETS.

STANDARD ROADWAY DRAWINGS

DWG.	REV.	DESCRIPTION
STANDARD ROADWAY TITLE SHEET, ABBREVIATIONS, AND LEGENDS		
RD-A-1	02-20-20	STANDARD ABBREVIATIONS A THROUGH L
RD-A-2		STANDARD ABBREVIATIONS M THROUGH Z
RD-L-1	02-20-20	STANDARD LEGEND
RD-L-1A		STANDARD LEGEND
RD-L-2	02-20-20	STANDARD LEGEND FOR UTILITY INSTALLATIONS
RD-L-5	07-30-24	STANDARD LEGEND FOR EROSION PREVENTION AND SEDIMENT CONTROL
RD-L-6	02-20-20	STANDARD LEGEND FOR EROSION PREVENTION AND SEDIMENT CONTROL
RD-L-7	02-20-20	STANDARD LEGEND FOR EROSION PREVENTION AND SEDIMENT CONTROL
ROADWAY DESIGN STANDARDS		
RD01-SE-2	10-15-02	URBAN SUPERELEVATION DETAILS
RD01-TS-1	02-05-16	DESIGN STANDARDS FOR LOCAL ROADS AND STREETS
RD01-TS-3	10-15-02	DESIGN STANDARD FOR 2-LANE ARTERIAL HIGHWAYS
RD01-TS-3B	10-15-02	DESIGN STANDARDS 4 AND 6 LANE ARTERIALS WITH INDEPENDENT ROADWAYS
RD01-TS-6	01-07-19	TYPICAL CURB AND GUTTER SECTIONS WITH SHOULDER
RD01-S-11	04-04-03	DESIGN AND CONSTRUCTION DETAILS FOR ROADSIDE SLOPE DEVELOPMENT
RD01-S-11A	10-15-02	ROADSIDE DITCH DETAILS FOR DESIGN AND CONSTRUCTION
RD01-SD-1		INTERSECTION SIGHT DISTANCE DESIGN AND GENERAL NOTES
RD01-SD-2		INTERSECTION SIGHT DISTANCE LANDSCAPE AND OBSTRUCTION
RD01-SD-3		INTERSECTION SIGHT DISTANCE 2-LANE ROADWAYS
RD01-SD-5		INTERSECTION SIGHT DISTANCE 4-LANE DIVIDED HIGHWAYS
RD01-SD-6		INTERSECTION SIGHT DISTANCE 6-LANE DIVIDED HIGHWAYS
PIPE CULVERTS AND ENDWALLS		
D-PB-1	03-01-23	STANDARD DETAILS FOR CONCRETE PIPE INSTALLATION
D-PB-2	03-01-23	STANDARD DETAILS FOR FLEXIBLE PIPE INSTALLATION
D-PB-3	11-30-20	INDUCED TRENCH SOIL EMBANKMENT FOR PIPE CULVERT INSTALLATION
D-PE-4	06-28-19	STRAIGHT CONCRETE ENDWALLS (PIPE SIZES 18" TO 30")
D-PEW-1		PROTECTED ENDWALLS FOR ROUND & OVAL PIPES (PIPE SIZES 18" TO 72", ALL SKEWS, 2:1 & 3:1 SLOPES)
D-PEW-2		PROTECTED ENDWALLS FOR ROUND PIPES DETAILS & QUANTITIES (PIPE SIZES 18" TO 72", ALL SKEWS, 2:1 & 3:1 SLOPES)

DWG.	REV.	DESCRIPTION
CATCH BASINS AND MANHOLES		
D-CB-12LP	02-20-20	LOW PROFILE 32" X 32" SQUARE CONCRETE NO. 12LP CATCH BASIN FOR USE WITH 6" VERTICAL CURB
D-CB-12RA	01-28-22	STANDARD PRECAST 48" CIRCULAR NO. 12 CATCH BASIN
D-CB-42RB	02-20-20	STANDARD PRECAST CIRCULAR NO. 42 CATCH BASIN
D-CB-43R	02-20-20	STANDARD PRECAST CIRCULAR NO. 43R CATCH BASIN
D-CB-99	02-20-20	MISCELLANEOUS DETAILS FOR RECTANGULAR STRUCTURES
D-CB-99R	01-28-22	MISCELLANEOUS DETAILS FOR ROUND STRUCTURES
D-CB-99RA	10-29-21	BILL OF STEEL FOR ROUND CATCH BASIN LIDS
D-CBB-12A	06-28-19	TYPE 'B' CAST IRON FRAME, GRATE & VERTICAL INLET DETAILS FOR NOS. 10, 12, 14, 16 & 17 TYPE CATCH BASINS
D-CBB-12D	07-07-23	TYPE "B" CAST IRON FRAME, GRATE & CURB HOOD DETAILS FOR NOS. 10, 12, 14, 16 & 17 TYPE CATCH BASINS
D-CBB-42	10-29-21	CAST IRON GRATE DETAILS FOR NOS. 42, 43 & 44 TYPE CATCH BASINS
D-MH-2	02-20-20	STANDARD PRECAST NO. 3 MANHOLE
D-MH-3	02-20-20	TYPICAL DESIGN OF LIDS FOR NO. 3 MANHOLE
D-MH-4	02-20-20	STANDARD NO. 3 MANHOLE CASTINGS AND STEPS
ROADWAY, PAVEMENT APPURTENANCES, AND FENCES		
RP-I-5	05-01-20	EXAMPLES OF STREET & ALLEY INTERSECTIONS
RP-SC-1	05-04-22	SLOPING CONCRETE CURB AND CURB AND GUTTER
RP-VC-10	03-04-21	VERTICAL CONCRETE CURBS AND CURB AND GUTTER (FOR 8" TO 12" GUTTER DEPTH)
S-F-1	03-01-23	HIGH VISIBILITY FENCE
S-RP-2	06-28-19	STANDARD CONCRETE RIGHT-OF-WAY MARKERS
MULTIMODAL		
MM-CR-1	06-28-19	DETECTABLE WARNING SURFACE PLACEMENT ON CURB RAMPS
MM-CR-8		MONO-DIRECTIONAL SINGLE CROSSWALK CURB RAMP DETAILS
MM-CR-9		ALTERNATIVE CURB RAMP DETAILS
MM-SW-1	07-07-23	DETAILS FOR CONCRETE SIDEWALK

TYPE	YEAR	PROJECT NO.	SHEET NO.
PS&E	2025	BR-NH-71(39)	1A

REV. 07/21/25: ADDED ROADWAY-SIGN2 TO ROADWAY INDEX. ADDED STANDARD DRAWING D-PB-2.

SEALED BY



07/22/2025

STATE OF TENNESSEE
DEPARTMENT OF TRANSPORTATION

ROADWAY INDEX
AND
STANDARD
ROADWAY
DRAWINGS

STANDARD TRAFFIC DESIGN DRAWINGS

DWG. REV. DESCRIPTION

SIGNS

T-S-6	02-12-91	STANDARD MOUNTING DETAILS - BOLTED EXTRUDED PANELS
T-S-7	02-12-91	HIGHWAY SHIELDS USED ON INTERSTATE AND U.S. NUMBERED ROUTES
T-S-8	07-15-91	HIGHWAY SHIELDS USED ON STATE NUMBERED ROUTES AND ARROWS
T-S-9	06-10-14	STANDARD LAYOUT GROUND MOUNTED SIGNS
T-S-10	04-04-12	STANDARD MOUNTING DETAILS FLAT SHEET SIGNS ALUMINUM-STEEL DESIGN
T-S-11	06-06-11	DELINEATOR AND MILEPOST DETAILS
T-S-16	07-02-15	GROUND MOUNTED ROADSIDE SIGN PLACEMENT DETAILS
T-S-17	07-11-17	STANDARD GROUND MOUNTED SIGN USING PERFORATED/KNOCKOUT SQUARE TUBE
T-S-19	06-12-14	END OF ROADWAY AND DEAD END SIGNS, METAL BARRICADES (TYPE III)
T-S-20	07-11-17	SIGN DETAILS
T-S-23A	07-11-17	MULTI-DIRECTIONAL SLIP BASE BREAKAWAY P-POST SIGN SUPPORT
T-S-23B	07-19-13	MULTI-DIRECTIONAL SLIP BASE BREAKAWAY STRUCTURAL PIPE SIGN SUPPORT

SIGNALS

T-SG-2	06-27-16	LOOP LEAD-INS, CONDUIT AND PULL BOXES
T-SG-3	07-11-17	STANDARD NOTES AND DETAILS OF INDUCTIVE LOOPS

PAVEMENT MARKINGS

T-M-1	01-24-25	DETAILS OF PAVEMENT MARKINGS FOR CONVENTIONAL ROADS AND MARKING ABBREVIATIONS
T-M-2	01-24-25	DETAILS OF PAVEMENT MARKINGS FOR CONVENTIONAL ROADS
T-M-3	01-24-25	MARKING STANDARDS FOR TRAFFIC ISLANDS, PAVED SHOULDERS AND MEDIANS FOR CONVENTIONAL ROADS
T-M-4	01-24-25	STANDARD INTERSECTION PAVEMENT MARKINGS
T-M-5	01-24-25	MARKING DETAIL FOR FREEWAYS
T-M-18	01-24-25	FLEXIBLE DELINEATOR DETAILS
T-M-18A	01-24-25	DELINEATOR MOUNTING DETAILS

WORK ZONES

T-WZ-10	04-02-12	ADVANCE ROAD WORK SIGNING ON HIGHWAYS AND FREEWAYS
T-WZ-16	07-30-24	LANE SHIFT FOR DIVIDED HIGHWAYS AND FREEWAYS
T-WZ-18	07-07-23	SHOULDER CLOSURE DETAIL FOR FREEWAYS AND DIVIDED HIGHWAYS
T-WZ-55	10-29-21	SIDEWALK TRAFFIC CONTROL
T-WZ-FAB1		FLASHING YELLOW ARROW BOARD
T-WZ-PCB1	10-10-24	10 FOOT PORTABLE CONCRETE BARRIER RAIL
T-WZ-PCB2	10-01-24	20 FOOT PORTABLE CONCRETE BARRIER RAIL
T-WZ-PCB2A	10-01-24	20 FOOT PORTABLE CONCRETE BARRIER RAIL STIFFENER TUBE
T-WZ-PCB3	01-28-22	PORTABLE CONCRETE BARRIER RAIL DETAILS
T-WZ-PCB4	12-09-22	PORTABLE CONCRETE BARRIER RAIL ANCHOR PIN DETAILS

TYPE	YEAR	PROJECT NO.	SHEET NO.
PS&E	2025	BR-NH-71(39)	1A2

REV. 07/21/25: ADDED STANDARD DRAWINGS T-SG-2 AND T-SG-3.

SEALED BY



STATE OF TENNESSEE
DEPARTMENT OF TRANSPORTATION

STANDARD
TRAFFIC DESIGN
DRAWINGS

(1)(2)(21)(23)

(10)
(10)
(10)(17)
(10)

SEE SHEET 2-1 FOR FOOTNOTES

REV. 07/21/25: REVISED ITEM NOS. 203-01,
712-02.12, 712-02.60, 712-04.01, 712-04.50,
712-05.01, AND 716-05.20.
ADDED ITEM NOS. 730-03.20, 730-12.02,
730-14.01, 730-14.02, AND 730-14.03.
REMOVED ITEM NO. 716-09.94.
ADDED FOOTNOTES TO ITEM NOS.
303-10.04, 730-03.20, 730-12.02, 730-14.01,
730-14.02, AND 730-14.03.
RENUMBERED FOOTNOTES.

FOOTNOTES	
(1)	SEE SHEETS 2F AND 2F1 FOR MORE INFORMATION.
(2)	SEE SUBSECTION 209.07 OF THE STANDARD SPECIFICATIONS FOR MAINTENANCE REPLACEMENT. ALL EROSION PREVENTION AND SEDIMENT CONTROL QUANTITIES ARE TO BE USED AS DIRECTED BY THE ENGINEER.
(3)	HAUL ROAD SHALL BE CONSTRUCTED WITHIN PROPOSED RIGHTS-OF-WAY AND EASEMENTS WITHIN THE PROJECT LIMITS AS DEFINED IN THE CONTRACT PLANS. PAYMENT OF THIS ITEM INCLUDES ALL REQUIREMENTS FOR INSTALLATION INCLUDING GRADING, ROCK, GEOTEXTILE, AND 57 STONE NEEDED FOR BUILDING OF THE HAUL ROAD, MAINTENANCE OF THE HAUL ROAD DURING THE LIFE OF THE PROJECT, AND THE REMOVAL OF THE HAUL ROAD TO PREEXISTING CONDITIONS INCLUDING SEEDING AND STRAWING UPON COMPLETION OF THE HAUL ROAD REMOVAL. NO ADDITIONAL COMPENSATION WILL BE MADE FOR CLEARING, SURVEYING OR INCIDENTALS DUE TO THE LOCATION CHOSEN BY THE CONTRACTOR FOR ACCESS TO THE SITE. THE CONTRACTOR IS REQUIRED TO SUBMIT A PROPOSED LOCATION AND PLAN FOR REVIEW AND APPROVAL TO THE TDOT MANAGER PRIOR TO CONSTRUCTION OF HAUL ROAD.
(4)	INCLUDES <u>194</u> L.F. FOR SEDIMENT FILTER BAG.
(5)	INCLUDES <u>20</u> TONS FOR SEDIMENT FILTER BAG.
(6)	TO BE USED FOR 5' X 19' CONCRETE GUARDRAIL FOOTING TO AVOID 16" WATER LINE.
(7)	FOR TEMPORARY CONSTRUCTION EXITS
(8)	BEDDING MATERIAL SHALL BE INCLUDED IN THE COST OF THE PROPOSED PIPE CULVERT.
(9)	INCLUDES 8 TONS FOR RIP-RAP APRON FOR 18" PIPE (STA. 104+88.39), <u>161</u> TONS FOR RIP-RAP APRON FOR 48" PIPE (STA. 105+22.39), AND <u>3046</u> TONS FOR RIP-RAP AT BRIDGE ABUTMENTS.
(10)	TO BE INCREASED OR DECREASED AS DIRECTED BY THE ENGINEER.
(11)	CONTRACTOR SHALL USE THE EXTRUDED RIBBON METHOD FOR APPLICATION.
(12)	INCLUDES <u>258</u> S.Y. FOR TEMPORARY CONSTRUCTION EXITS, <u>192</u> S.Y. FOR SEDIMENT FILTER BAG, AND <u>5</u> S.Y. FOR ROCK FLUME.
(13)	THE COST OF FERTILIZER AND LIME USED IN INITIAL SEED BED PREPARATION IS TO BE INCLUDED IN THE COST OF SEEDING. SEE SECTION 801 OF TDOT STANDARD SPECIFICATIONS FOR ROAD AND BRIDGE CONSTRUCTION.
(14)	PERMANENT STABILIZATION WITH NATIVE OR NATURALIZED PERENNIAL VEGETATION IS REQUIRED IN ALL AREAS AUTHORIZED FOR TEMPORARY AND PERMANENT IMPACTS TO STREAMS AND RIPRARIAN AREAS, INCLUDING ADJACENT BUFFER ZONES WITHIN 60 FT OF THE EDGE OF WATER. THE APPROPRIATE SEED MIXTURE FOR THE REGION AND SITE CONDITIONS SHALL BE 7-9-1 (PREFERRED SEED MIXES USING NATIVES OR NATURALIZED PLANS AND PLANTING DATES) FOUND IN CHAPTER 7.9 (PERMANENT VEGETATION) OF THE TENNESSEE DEPARTMENT OF ENVIRONMENT AND CONSERVATION (TDEC) TENNESSEE EROSION & SEDIMENT CONTROL HANDBOOK 4TH EDITION.
(15)	INCLUDES <u>16</u> THOUSAND GALLONS TO BE USED FOR EROSION PREVENTION AND SEDIMENT CONTROL.
(16)	INCLUDES THE COST OF REMOVING DEBRIS AND SWEEPING SHOULDERS PRIOR TO WORK. SEE SHEET NO. 2C, FINAL PAVEMENT MARKING NOTE (2) FOR MORE INFORMATION.
(17)	THIS ITEM SHALL BE A PORTABLE ENERGY ABSORBING TERMINAL MEETING THE REQUIREMENTS OF AASHTO MASH FOR TEST LEVEL 3. THE PAY ITEM WILL INCLUDE FURNISHING AND INSTALLING ALL COMPONENTS SHOWN ON THE MANUFACTURER'S DRAWING.
(18)	INCLUDES <u>359</u> S.Y. FOR SPECIAL DITCHES. SEE SHEET 2F FOR TABULATION.
(19)	ANY DAMAGE OCCURRED DURING REMOVAL SHALL BE REPAIRED AT THE CONTRACTOR'S EXPENSE AND TO THE SATIFACTION OF THE TDOT OPERATIONS DISTRICT ENGINEER.
(20)	TO BE USED FOR ROCK FLUME. SEE DETAIL SHEET 2G FOR MORE INFORMATION.
(21)	SEE GRADING SPECIAL NOTES ON SHEET 2D.
(22)	CONTRACTOR MAY ELECT TO SUBSTITUTE PREFORMED PLASTIC FOR THERMOPLASTIC. PREFORMED PLASTIC SHALL BE PAID FOR AT THE SAME UNIT PRICE AS BID FOR THERMOPLASTIC.
(23)	INCLUDES <u>41</u> C.Y. FOR TEMPORARY BERM (18" BERM - 4.875 C.Y./L.F.) AND <u>21</u> C.Y. FOR TEMPORARY CONSTRUCTION EXITS.
(24)	TO BE USED AS BACKFILL UNDER PAVEMENT AT BRIDGE ENDS.
(25)	TO BE USED FOR TRAFFIC COUNTER. SEE SHEETS 2D, 2G, AND 4B FOR ADDITIONAL INFORMATION.

TYPE	YEAR	PROJECT NO.	SHEET NO.
PS&E	2025	BR-NH-71(39)	2-1
REV. 07/21/25: REMOVED FOOTNOTE 19. ADDED FOOTNOTES 24 AND 25. RENUMBERED FOOTNOTES.			

SEALED BY



07/22/2025

STATE OF TENNESSEE
DEPARTMENT OF TRANSPORTATION


ESTIMATED
ROADWAY
QUANTITIES

7/21/2025 1:44:08 PM
\\tdot01nas002.tdot.state.tn.us\01Shared\SURVDES\Design\PROJECTS\sevier_SR71_124563.00\002B.SHT

SEE SHEET NO. 2B FOR PAVEMENT SCHEDULE


TYPE	YEAR	PROJECT NO.	SHEET NO.
R.O.W.	2021	BR-NH-71(39)	2B2
PS&E	2025	BR-NH-71(39)	2B2

REV. 07/21/25: REVISED NOTES FOR HAUL ROAD TYPICAL.

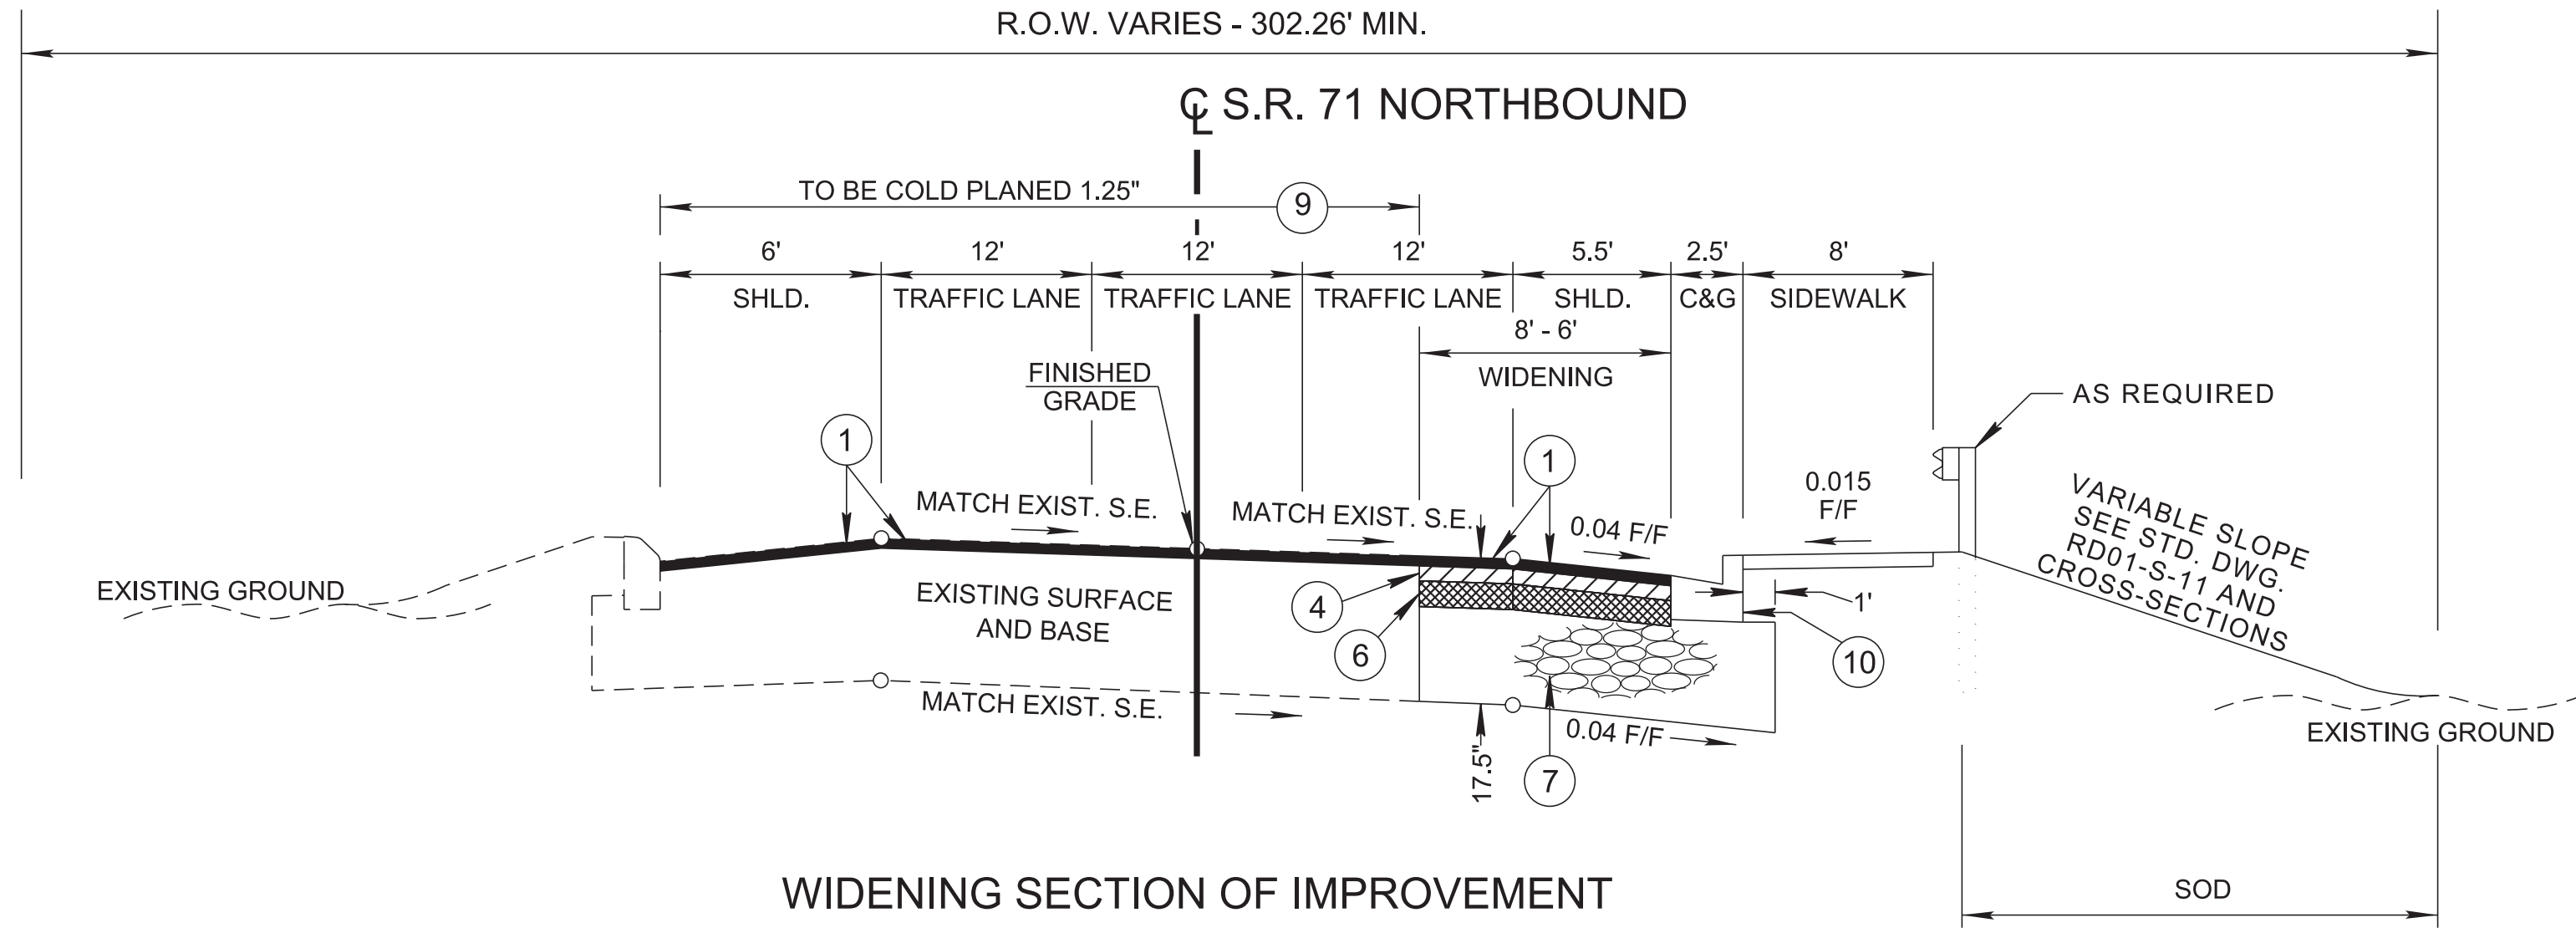


WIDENING SECTION OF IMPROVEMENT

(BASED ON STD. DWG. RD01-TS-3B AND RD01-TS-6)
FROM STA. 112+80.00 TO STA. 113+10.00
FROM STA. 112+80.00 TO STA. 113+09.05 (SIDEWALK - RIGHT)
FROM STA. 113+10.00 TO STA. 113+80.00 (COLD PLANE AND RESURFACING ONLY)

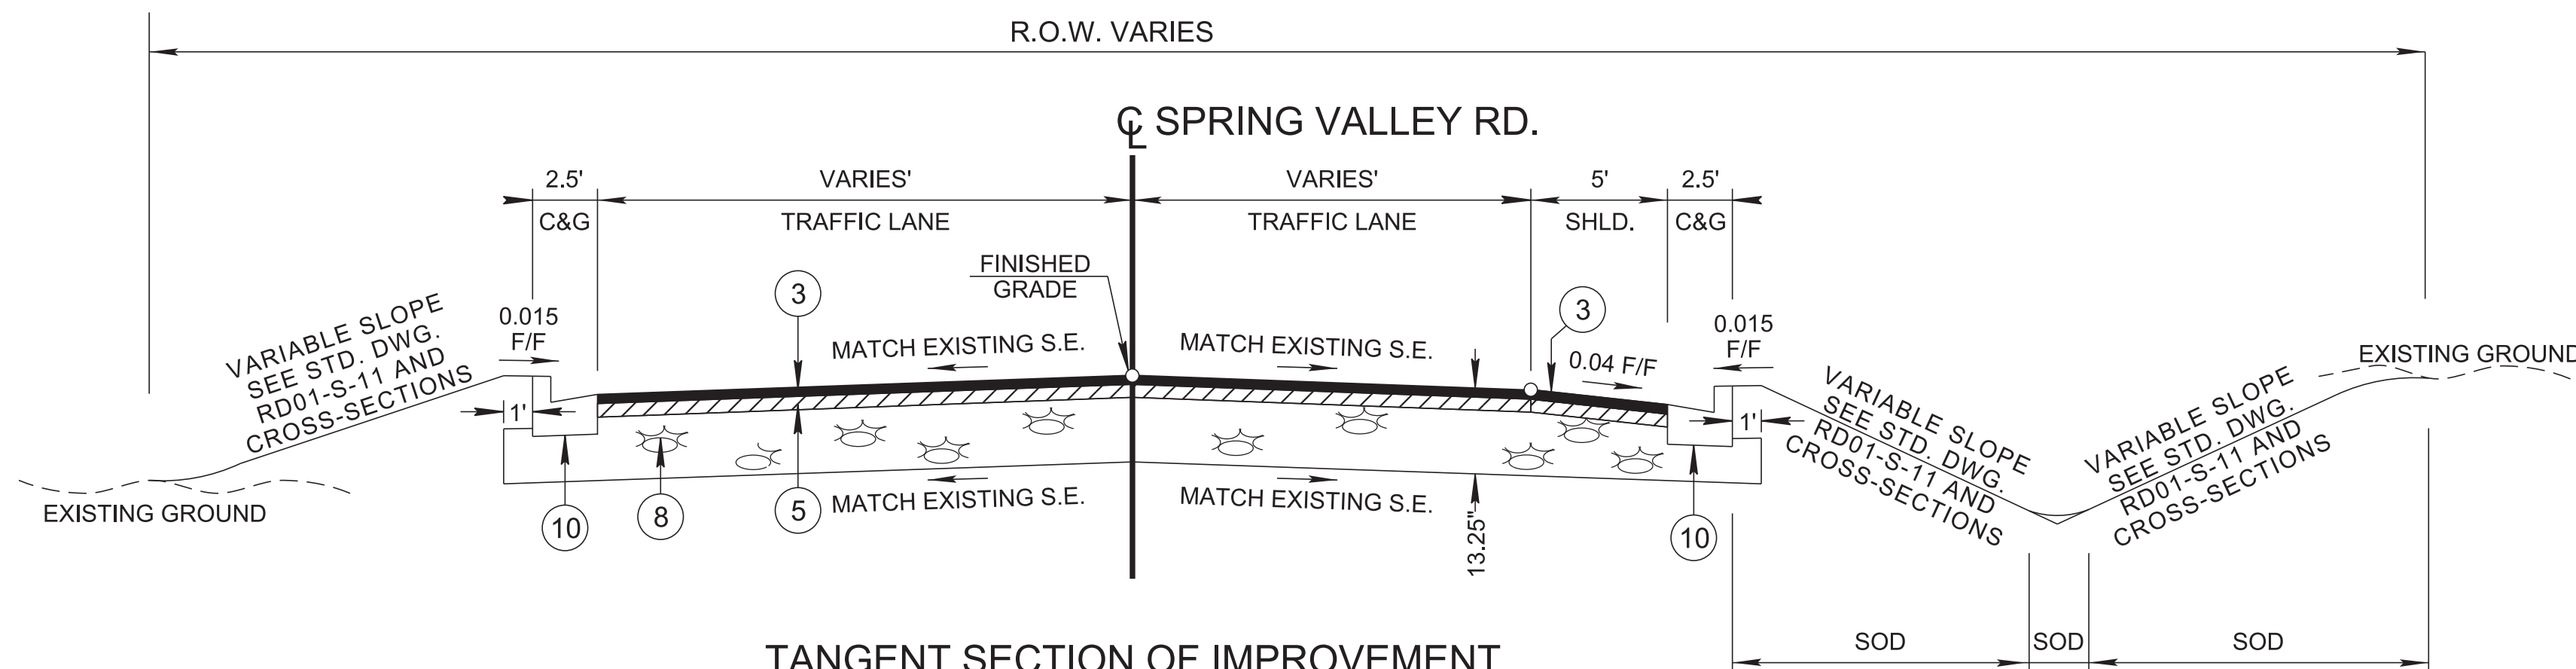


TANGENT SECTION OF IMPROVEMENT

(BASED ON STD. DWG. RD01-TS-1)
FROM STA. 20+15.27 TO STA. 20+61.00

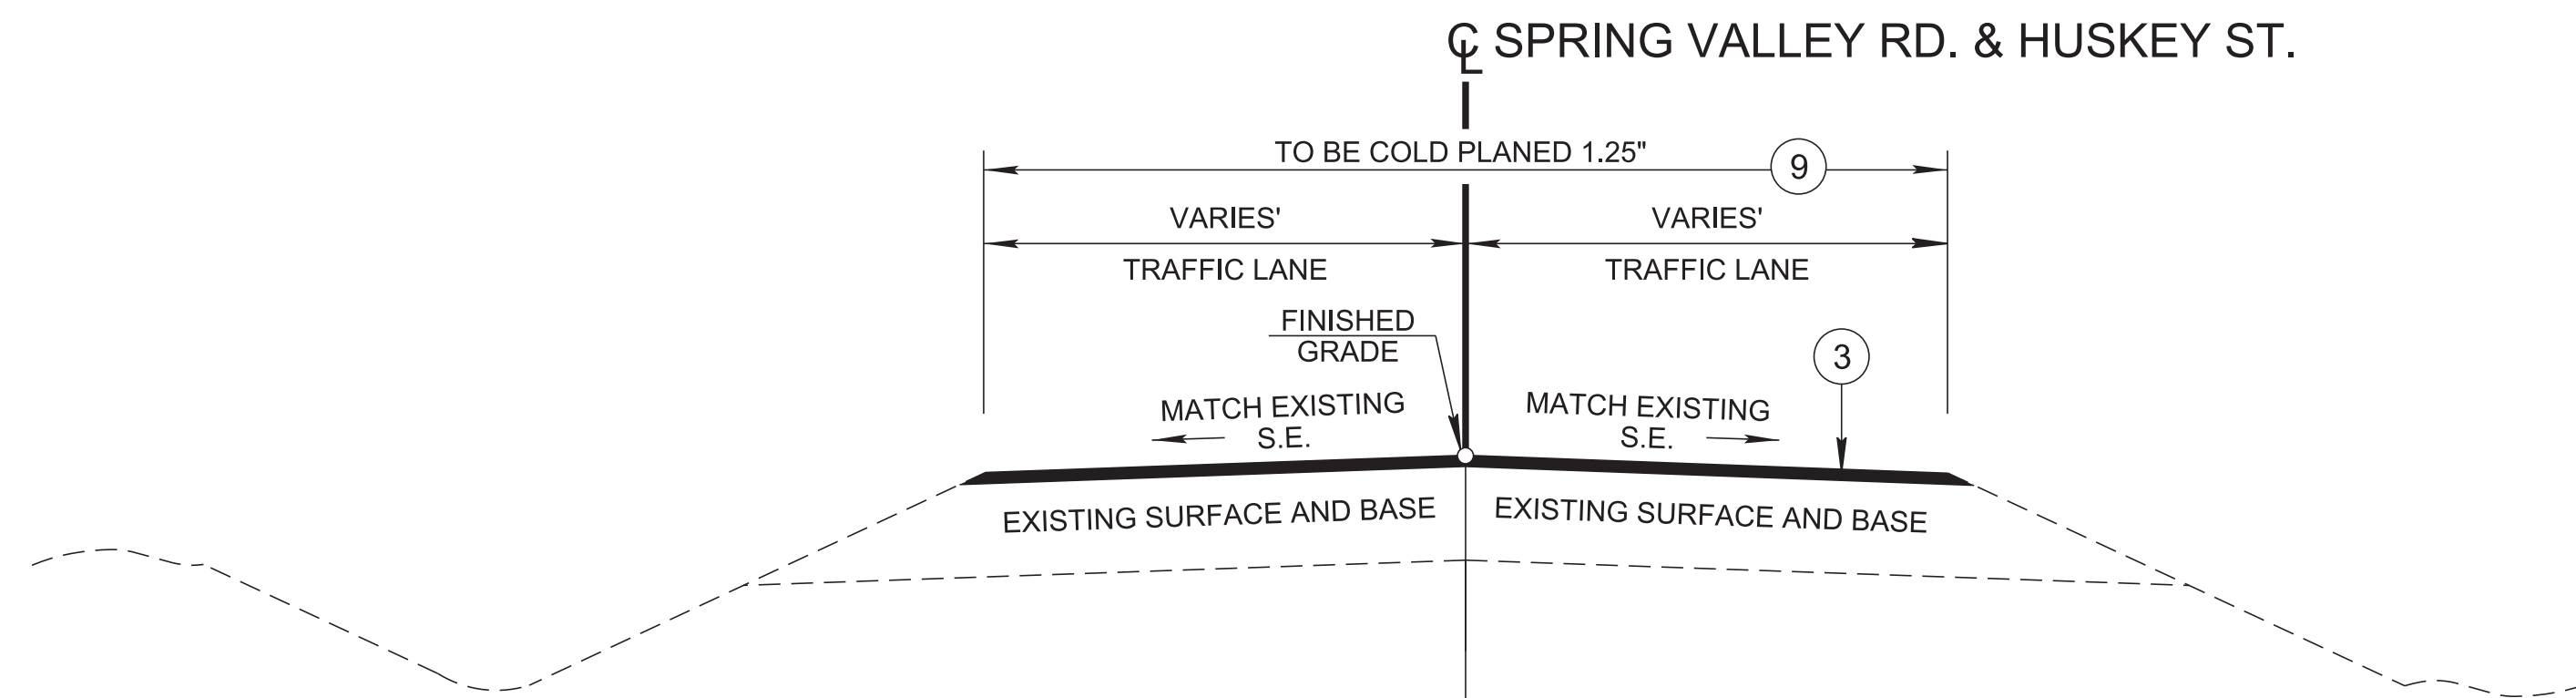

RESURFACING SECTION OF IMPROVEMENT

SPRING VALLEY RD. - FROM STA. 20+61.00 TO STA. 20+93.00
HUSKEY ST. - FROM STA. 51+10.00 TO STA 54+00.00

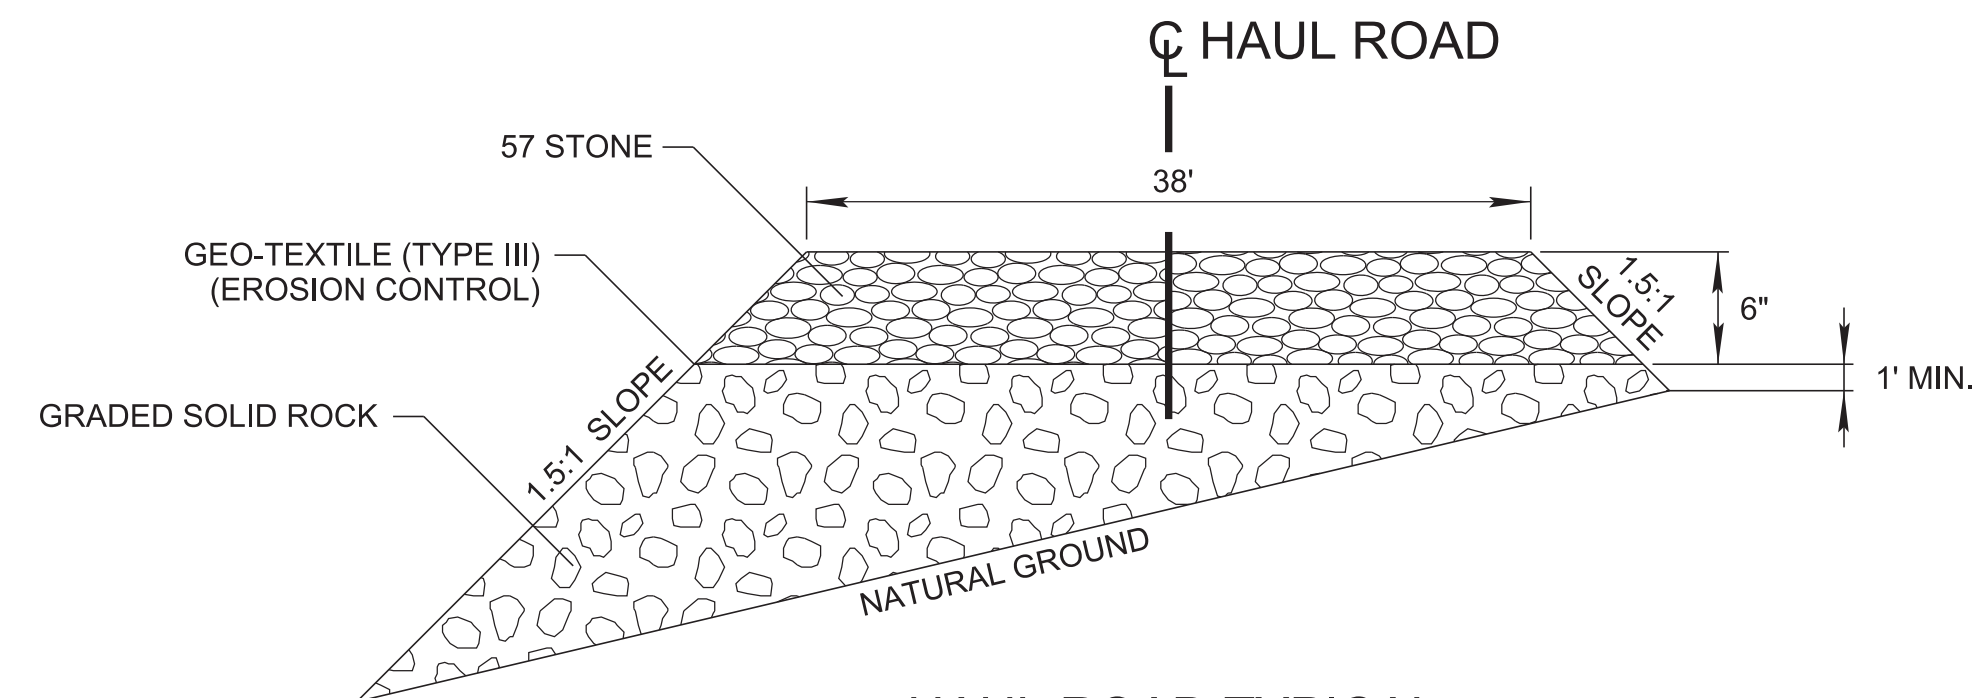

HAUL ROAD TYPICAL

NOTE: IF CONSTRUCTION IN AREAS THAT ARE EITHER DRY OR UNSATURATED, HAUL ROAD SHALL BE CONSTRUCTED USING ONE OF THE FOLLOWING MATERIALS:

- MACHINED RIP-RAP (CLASS A-1)
- MACHINED RIP-RAP (CLASS B)
- MACHINED RIP-RAP (CLASS C)

IF CONSTRUCTED IN WATER OR IN AN AREA WITHIN THE FLOODPLAIN, IN THE CASE OF A 5-YEAR STORM EVENT, HAUL ROAD SHALL BE CONSTRUCTED OF BORROW EXCAVATION (GRADED SOLID ROCK).

NOTE: HAUL ROADS TO BE CONSTRUCTED AS DESIGNED. ANY ALTERATION TO THE HAUL ROAD DESIGN SHALL BE REVIEWED AND APPROVED BY THE TDOT ENGINEER.

SEALED BY



07/22/2025

STATE OF TENNESSEE
DEPARTMENT OF TRANSPORTATION

TYPICAL
SECTIONS

7/21/2025 4:00:28 PM
\\tdot01nas002.tdot.state.tn.us\01Shared\SURVDES\Design\PROJECTS\sevier_SR71_124563.00\002C.sht

GENERAL NOTES

GRADING

- (1) ANY AREA THAT IS DISTURBED OUTSIDE LIMITS OF CONSTRUCTION DURING THE LIFE OF THIS PROJECT SHALL BE REPAIRED BY THE CONTRACTOR AT HIS EXPENSE.
- (3) THE CONTRACTOR SHALL NOT DISPOSE OF ANY MATERIAL EITHER ON OR OFF STATE-OWNED R.O.W. IN A REGULATORY FLOOD WAY AS DEFINED BY THE FEDERAL EMERGENCY MANAGEMENT AGENCY (FEMA) WITHOUT APPROVAL BY FEMA. ALL MATERIAL SHALL BE DISPOSED OF IN UPLAND (NON-WETLAND) AREAS AND ABOVE ORDINARY HIGH WATER OF ANY ADJACENT WATERCOURSE. THIS DOES NOT ELIMINATE THE NEED TO OBTAIN ANY OTHER LICENSES OR PERMITS THAT MAY BE REQUIRED BY ANY OTHER FEDERAL, STATE OR LOCAL AGENCY.

SEEDING AND SODDING

- (2) SOD SHALL BE PLACED AT LOCATIONS SHOWN ON THE PLANS TO PREVENT DAMAGE TO ADJACENT FACILITIES AND PROPERTY DUE TO EROSION ON ALL NEWLY GRADED CUT AND FILL SLOPES AS WORK PROGRESSES.

GUARDRAIL

- (1) THE CONTRACTOR SHALL NOT REMOVE ANY SECTIONS OF EXISTING GUARDRAIL TO REWORK SHOULDERS OR FLATTEN SLOPES UNTIL THE ENGINEER CONCURS IN THE NECESSITY OF REMOVAL DUE TO CONSTRUCTION REQUIREMENTS AND THE APPROPRIATE WARNING DEVICES ARE INSTALLED. THE PROPOSED GUARDRAIL, INCLUDING ANY ANCHOR SYSTEM, SHALL BE INSTALLED QUICKLY TO MINIMIZE TRAFFIC EXPOSURE TO ANY HAZARD. NO PAYMENT WILL BE MADE FOR A SECTION OF PROPOSED GUARDRAIL, INCLUDING ANCHORS, UNTIL IT IS COMPLETE IN PLACE.
- (3) IF ANY APPROACH END OF A SECTION OF GUARDRAIL OR BRIDGE RAIL MUST TEMPORARILY BE LEFT INCOMPLETE AND EXPOSED TO TRAFFIC, THE CONTRACTOR SHALL USE TWO (2) TEMPORARY BARRICADES OR DRUMS WITH TYPE "A" LIGHTS AND ROUNDED END ELEMENTS AS MINIMUM MEASURES TO PROTECT TRAFFIC FROM THE HAZARD OF AN EXPOSED END. ALL COST OF FURNISHING AND INSTALLING TEMPORARY BARRICADES OR DRUMS WITH TYPE "A" LIGHTS TO DELINEATE GUARDRAIL END AND A TEMPORARY ROUNDED END ELEMENT SHALL BE INCLUDED IN THE COST OF THE PROPOSED GUARDRAIL END TERMINAL

DRAINAGE

- (1) THE CONTRACTOR SHALL SHAPE DITCHES TO THE SPECIFIED DESIGN. THIS WORK WILL NOT BE MEASURED AND PAID FOR DIRECTLY, BUT THE COST WILL BE INCLUDED IN THE COST OF OTHER ITEMS.
- (2) EXCAVATION FOR PIPE CULVERTS AND STORM SEWERS WILL NOT BE MEASURED AND PAID FOR DIRECTLY, BUT WILL BE INCLUDED IN THE PRICE BID PER LINEAR FOOT OF PIPE.
- (3) CULVERT EXCAVATION FOR CONCRETE BOX OR SLAB TYPE CULVERTS OR BRIDGES WILL NOT BE MEASURED AND PAID FOR DIRECTLY, BUT THE COST WILL BE INCLUDED IN THE COST OF OTHER ITEMS.
- (4) THE CUTTING OF INLET AND OUTLET DITCHES WHERE SHOWN ON PLANS OR AS DIRECTED BY THE ENGINEER WILL BE MEASURED AND PAID FOR AS ITEM NO. 203-01 ROAD AND DRAINAGE EXCAVATION (UNCLASSIFIED).
- (5) WHERE A CULVERT (PIPE, SLAB OR BOX) IS MOVED TO A NEW LOCATION OTHER THAN THAT SHOWN ON THE PLANS, INCREASING OR DECREASING THE AMOUNT OF CULVERT EXCAVATION WILL NOT RESULT IN AN INCREASE OR DECREASE IN THE AMOUNT OF PAYMENT THAT WILL BE MADE DUE TO SUCH CHANGE.
- (6) DURING CONSTRUCTION OF DRAINAGE STRUCTURES ALL COST ASSOCIATED WITH MAINTAINING THE FLOW OF WATER AND TRAFFIC, AT THESE STRUCTURES, DURING THE PHASED CONSTRUCTION OF THIS PROJECT ARE TO BE INCLUDED IN THE UNIT PRICE OF THE DRAINAGE STRUCTURES AND TRAFFIC CONTROL ITEMS.

MISCELLANEOUS

- (2) THE CONTRACTOR SHALL BE REQUIRED TO REMOVE AND RESET MAILBOXES AND POSTS WHERE AND AS DIRECTED BY THE ENGINEER. COST TO BE INCLUDED IN PRICE BID FOR OTHER CONSTRUCTION ITEMS.
- (3) NOTHING IN THE GENERAL NOTES OR SPECIAL PROVISIONS SHALL RELIEVE THE CONTRACTOR FROM HIS RESPONSIBILITIES TOWARD THE SAFETY AND CONVENIENCE OF THE GENERAL PUBLIC AND THE RESIDENTS ALONG THE PROPOSED CONSTRUCTION AREA.

PAVEMENT MARKINGS

TEMPORARY PAVEMENT MARKINGS ON INTERMEDIATE LAYERS

- (1) TEMPORARY PAVEMENT LINE MARKINGS ON INTERMEDIATE LAYERS OF PAVEMENT SHALL BE REFLECTIVE TAPE OR REFLECTORIZED PAINT INSTALLED TO PERMANENT STANDARDS AT THE END OF EACH DAY'S WORK. SHORT, UNMARKED SECTIONS SHALL NOT BE ALLOWED. THESE MARKINGS WILL BE MEASURED AND PAID FOR UNDER ITEM NO. 716-05.20, PAINTED PAVEMENT MARKING (6" LINE), L.M.

FINAL PAVEMENT MARKING

- (2) THE CONTRACTOR WILL BE REQUIRED TO PERFORM THE FOLLOWING WORK:

a. SHOULDERS SHALL BE BROOMED AND DE-GRASSED AND MATERIAL SHALL BE PICKED UP AND REMOVED. THIS WILL BE PAID FOR UNDER ITEM NO. 208-01.05.

b. REMOVE ALL GARBAGE AND CONSTRUCTION DEBRIS FROM PROJECT. THE COST FOR THIS WILL BE INCLUDED IN THE PRICE BID FOR OTHER ITEMS OF CONSTRUCTION.
- (3) PERMANENT PAVEMENT LINE MARKINGS SHALL BE 6" ENHANCED FLATLINE THERMOPLASTIC INSTALLED TO PERMANENT STANDARDS AT THE END OF EACH DAY'S WORK. SHORT UNMARKED SECTIONS SHALL NOT BE ALLOWED. PAVEMENT MARKINGS WILL BE MEASURED AND PAID FOR UNDER ITEM NO. 716-12.02, ENHANCED FLATLINE THERMO PVMT MRKNG (6IN LINE), L.M. THE CONTRACTOR SHALL HAVE THE OPTION OF USING REFLECTORIZED PAINT INSTALLED TO PERMANENT STANDARDS AT THE END OF EACH DAY'S WORK AND THEN INSTALLING THE PERMANENT MARKINGS AFTER THE PAVING OPERATION IS COMPLETED. THE TEMPORARY MARKINGS FOR THE FINAL SURFACE WILL NOT BE MEASURED AND PAID FOR DIRECTLY, BUT THE COSTS ARE TO BE INCLUDED IN THE PRICE BID FOR THE PERMANENT MARKINGS.

DETOURS, LANE SHIFTS AND MEDIAN CROSS-OVERS

- (4) THE PAVEMENT MARKING ON THE LANE SHIFT FOR LANE LINES AND EDGE LINES WILL BE INSTALLED AND MAINTAINED TO THE SAME STANDARDS AS FOR PERMANENT MARKINGS ON THE MAIN ROADWAY. THESE MARKINGS SHALL BE IN PLACE PRIOR TO ALLOWING TRAFFIC ONTO THE PAVEMENT. THESE PAVEMENT MARKINGS WILL BE MEASURED AND PAID FOR UNDER ITEM NO. 716-05.20, PAINTED PAVEMENT MARKING (6" LINE), L.M.
- (5) BEFORE OPENING THE LANE SHIFT TO TRAFFIC, THE TRANSITIONAL MARKINGS ON THE EXISTING ROADWAY MUST BE IN PLACE. ALL EXISTING MARKINGS IN THE AREA OF THESE TRANSITIONAL MARKINGS SHALL BE OBLITERATED AND ALL EXISTING RAISED PAVEMENT MARKERS SHALL BE REMOVED TO ELIMINATE CONFLICTING MARKINGS. REMOVAL OF THE EXISTING CONFLICTING MARKINGS AND RAISED PAVEMENT MARKERS WILL NOT BE MEASURED AND PAID FOR DIRECTLY, BUT THE COST WILL BE INCLUDED IN ITEM NO. 712-01, TRAFFIC CONTROL, LUMP SUM.

SNOWPLOWABLE REFLECTIVE PAVEMENT MARKERS

- (6) REMOVE EXISTING SNOWPLOWABLE MARKERS PRIOR TO PAVING AND/OR COLD PLANING. REMOVE ALL ADHESIVES PRIOR TO PAVING. PATCH ANY HOLES OR DIVOTS RESULTING FROM THE REMOVAL OF A MARKER IN A MANNER WHICH ENSURES A UNIFORM PAVED SURFACE. PATCH WORK SHALL BE INCLUDED WITH COST OF OTHER ITEMS OF CONSTRUCTION.

PAVEMENT

PAVING

- (1) THE CONTRACTOR SHALL BE REQUIRED TO PAVE IN THE DIRECTION OF TRAFFIC.
- (2) THE CONTRACTOR SHALL BE REQUIRED TO COLD PLANE AND PAVE IN THE DIRECTION OF TRAFFIC.
- (3) THE CONTRACTOR SHALL ATTACH A DEVICE TO THE SCREED OF THE PAVER SUCH THAT MATERIAL IS CONFINED AT THE END GATE AND EXTRUDES THE ASPHALT MATERIAL IN SUCH A WAY THAT RESULTS IN A CONSOLIDATED WEDGE-SHAPE PAVEMENT EDGE OF APPROXIMATELY 25 TO 30 DEGREES AS IT LEAVES THE PAVER (MEASURED FROM A LINE PARALLEL TO THE PAVEMENT SURFACE.) THE DEVICE SHALL MEET THE REQUIREMENTS THAT ARE CURRENTLY SET FORTH IN SPECIAL PROVISION 407SE.

SIGNING

- (1) THE LETTERS, DIGITS, ARROWS, BORDERS, AND ALPHABET ACCESSORIES ON ALL FLAT SHEET SIGNS SHALL BE APPLIED BY SILK SCREENING PROCESS, EXCEPT THAT CUT-OUT DIRECT APPLIED COPY SHALL BE USED ON ALL FLAT SHEET SIGNS WITH A GREEN BACKGROUND. THE LETTERS, DIGITS, ARROWS, BORDERS, AND ALPHABET ACCESSORIES ON ALL EXTRUDED PANEL SIGNS SHALL BE DIRECT APPLIED OR DEMOUNTABLE. ALL EXTRUDED PANEL SIGNS SHALL BE ATTACHED TO THE SIGN FACE, AS OUTLINED IN THE STANDARD SPECIFICATIONS. ALL SHIELDS ON GUIDE SIGNS SHALL BE DIRECT APPLIED OR DEMOUNTABLE AND ATTACHED TO THE SIGN FACE AS OUTLINED IN THE STANDARD SPECIFICATIONS.
- (2) FOR ALL PERMANENT PANEL SIGNS WITH A SILVER-WHITE, YELLOW, RED, GREEN, BROWN, OR BLUE BACKGROUND, PROVIDE REFLECTIVE SHEETING THAT MEETS OR EXCEEDS AASHTO M268, TYPE D.
- (3) THE LENGTHS OF ALL SIGN SUPPORTS SHOWN ON THE SIGN SCHEDULE ARE APPROXIMATE AND ARE FOR ESTIMATING PURPOSES ONLY. THE LENGTHS WERE COMPUTED FROM THE CROSS-SECTIONS CONTAINED IN THE CONSTRUCTION PLANS. IN THE EVENT THE SUPPORT LENGTHS ARE 2 FEET SHORTER OR LONGER THAN SHOWN ON THE PLANS, THE ENGINEER SHALL VERIFY THE SUPPORT TYPE WITH THE TRAFFIC DESIGN DIVISION, SIGNING SECTION, TELEPHONE NO. (615)-741-0802. THE CONTRACTOR SHALL VERIFY ALL SUPPORT LENGTHS AT THE SITE PRIOR TO ORDERING MATERIAL.
- (4) THE TOP OF THE SIGN FOOTINGS SHALL BE PLACED LEVEL WITH THE GROUND LINE.
- (5) AFTER THE SIGN LOCATIONS HAVE BEEN STAKED, BUT PRIOR TO ORDERING ANY MATERIAL FOR THE SUPPORTS, THERE SHALL BE A FIELD INSPECTION AND APPROVAL BY THE REGIONAL CONSTRUCTION OFFICE.
- (6) THE CONTRACTOR SHALL BE REQUIRED TO FURNISH LAYOUT DRAWINGS OF ALL EXTRUDED PANEL SIGNS WITH SPACING OF ALL LETTERS, NUMERALS, SHIELDS, AND ARROWS. ONE PDF SET OF THE LAYOUT DRAWINGS SHALL BE SENT TO THE TRAFFIC DESIGN DIVISION, SIGNING SECTION (TDOT.TrafficDesign.SignsandMarking@tn.gov) FOR REVIEW. ONE PDF SET OF THE LAYOUT DRAWINGS SHALL BE SENT TO THE REGIONAL SIGN DESIGNER FOR REVIEW.


- (7) ALL SIGNS MARKED "TO BE REMOVED" ARE TO BE REMOVED BY THE CONTRACTOR AND PAID FOR UNDER ITEM NO. 713-15 AND BECOME THE PROPERTY OF THE CONTRACTOR.
- (8) THE EXISTING FOOTINGS ARE TO BE REMOVED 6 INCHES BELOW GROUND LINE.
- (9) THE LETTERS, DIGITS, ARROWS, BORDERS, AND ALPHABET ACCESSORIES ON ALL FLAT SHEET SIGNS SHALL BE APPLIED BY SILK SCREENING PROCESS, EXCEPT THAT CUT-OUT DIRECT APPLIED COPY SHALL BE USED ON ALL FLAT SHEET SIGNS WITH A GREEN BACKGROUND, OR BROWN BACKGROUND.
- (10) THE LENGTHS OF ALL SIGN SUPPORTS SHOWN ON THE SIGN SCHEDULE ARE APPROXIMATE AND ARE FOR ESTIMATING PURPOSES ONLY. THE CONTRACTOR SHALL VERIFY ALL SUPPORT LENGTHS AT THE SITE PRIOR TO ERECTION.
- (11) THE LETTERS, DIGITS, ARROWS, BORDERS, AND ALPHABET ACCESSORIES ON ALL FLAT SHEET SIGNS SHALL BE APPLIED BY SILK SCREENING PROCESS.
- (12) ALL SIGNS WHICH INTERFERE WITH CONSTRUCTION WILL BE RELOCATED OUTSIDE LIMITS OF CONSTRUCTION BY THE CONTRACTOR. UPON COMPLETION OF CONSTRUCTION, THE CONTRACTOR WILL RESTORE THE SIGNS TO ORIGINAL LOCATION. THE CONTRACTOR SHALL CHECK WITH THE REGIONAL TRAFFIC ENGINEER PRIOR TO MOVING ANY PERMANENT SIGNS.

SIGNALIZATION

- (7) IF RESURFACING IS INCLUDED IN THE PROJECT, SIGNAL DETECTION LOOPS SHALL BE INSTALLED BEFORE THE FINAL SURFACE IS APPLIED.

TYPE	YEAR	PROJECT NO.	SHEET NO.
PS&E	2025	BR-NH-71(39)	2C

REV. 07/21/25: ADDED SIGNALIZATION GENERAL NOTE (7).

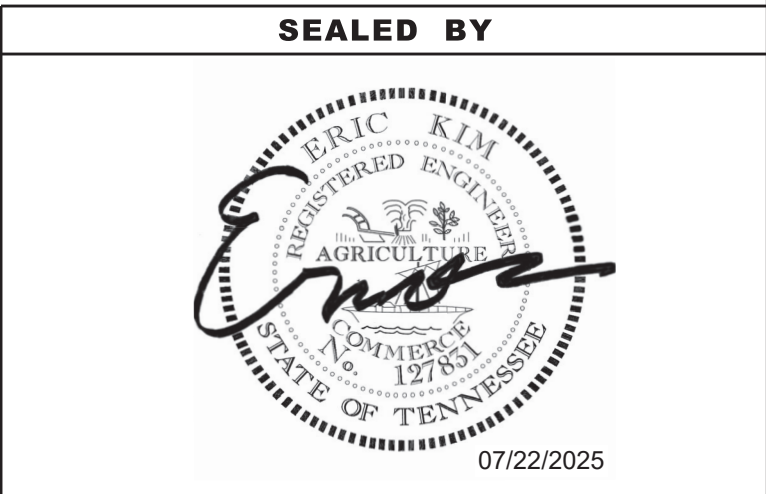

STATE OF TENNESSEE
DEPARTMENT OF TRANSPORTATION

GENERAL
NOTES

SPECIAL NOTES

GRADING

- (1) THE GRADING TABULATIONS AND RESULTING EARTHWORK ASSOCIATED BID QUANTITIES WERE PREPARED UTILIZING AVAILABLE GEOTECHNICAL INFORMATION AND/OR REPORTS PREPARED FOR THIS PROJECT. THIS INFORMATION IS PROVIDED FOR GENERAL INFORMATION AND ESTIMATION GUIDANCE ONLY.
- (2) BORING DEPICTIONS SHOWN ON THE FOUNDATION DATA SHEETS, SOILS SHEETS, PLANS, AND CROSS-SECTIONS INDICATE SOIL AND ROCK CONDITIONS AT THE SPECIFIC BORING LOCATIONS. ANY SOIL PROFILE AND/OR ROCK LINE IS INTERPRETIVE BASED ON THE JUDGMENT OF THE GEOTECHNICAL ENGINEER/GEOLOGIST. THE TRANSITION BETWEEN BORINGS AND LAYERS MAY VARY SIGNIFICANTLY DEPENDING ON THE GEOLOGIC FORMATIONS ENCOUNTERED.
- (4) THE CONTRACTOR SHALL UTILIZE ALL INFORMATION PROVIDED IN THE PLANS, CROSS-SECTIONS AND CONTRACT DOCUMENTS INCLUDING ANY SPECIAL PROVISIONS AS WELL AS UTILIZING HIS PAST EXPERIENCE WITH PROJECTS OF SIMILAR NATURE, SCOPE AND LOCATION IN PREPARATION OF HIS BID FOR EARTHWORK ITEMS. IT IS THE CONTRACTOR'S RESPONSIBILITY TO DETERMINE AND PROVIDE EQUIPMENT AND MEANS NECESSARY TO CONDUCT THE EXCAVATION ACTIVITIES IN ACCORDANCE WITH PLANS AND SPECIFICATIONS.
- (5) EARTHWORK IS PAID FOR UNDER ITEM NO. 203-01, ROAD AND DRAINAGE EXCAVATION (UNCLASSIFIED). NO ADDITIONAL PAYMENT WILL BE MADE FOR EARTHWORK QUANTITIES BASED SOLELY ON A CLAIM THAT THE QUANTITIES SHOWN IN THE GRADING TABULATION OR ELSEWHERE IN THE PLANS ARE INACCURATE WITH RESPECT TO THE TYPE OF MATERIALS ENCOUNTERED DURING CONSTRUCTION EXCEPT AS PROVIDED FOR BY SECTION 104.02 IN THE CURRENT EDITION OF THE STANDARD SPECIFICATIONS FOR ROAD AND BRIDGE CONSTRUCTION OR AS AMENDED IN SUPPLEMENTAL SPECIFICATIONS.

SEEDING AND SODDING

- (1) ALL EXISTING ROADS WITHIN THE RIGHT-OF-WAY AND NOT IN THE GRADED AREA THAT ARE TO BE ABANDONED SHALL BE SCARIFIED, OBLITERATED, TOPSOILED AND SODDED. SCARIFYING AND OBLITERATING THE PAVEMENT WILL NOT BE MEASURED AND PAID FOR DIRECTLY, BUT THE COST WILL BE INCLUDED IN THE COST OF OTHER ITEMS. TOPSOIL, IN ACCORDANCE WITH SECTION 203 OF THE STANDARD SPECIFICATIONS, WILL BE MEASURED AND PAID FOR UNDER ITEM NO. 203-04.

DEMOLITION

DEMOLITION, REPAIR, OR REHABILITATION OF BRIDGES

- (1) THE CONTRACTOR SHALL VERIFY THAT AN ASBESTOS SURVEY HAS BEEN COMPLETED PRIOR TO ANY DEMOLITION, REPAIR OR REHABILITATIONS ACTIVITIES (NOT INCLUDING ASPHALT MILLING OR OVERLAY).
- (2) ASBESTOS-CONTAINING MATERIALS (ACM) ABATEMENT IS THE RESPONSIBILITY OF THE CONTRACTOR AND SHALL BE COMPLETED PRIOR TO ANY DEMOLITION, REPAIR OR REHABILITATION OF BRIDGE(S). ABATEMENT SHOULD BE ACCOMPLISHED PER SP202ACM SPECIAL PROVISION REGARDING REMOVAL OF ASBESTOS-CONTAINING MATERIALS. STATE OF TENNESSEE ASBESTOS ACCREDITATION REQUIREMENTS (TCA 1200-01-20) MANDATE THAT ACM ABATEMENT WORK BE PERFORMED BY AN ACCREDITED FIRM (CONTRACTOR) USING ACCREDITED ABATEMENT WORKERS AND SUPERVISORS.
- (3) THE CONTRACTOR SHALL BE RESPONSIBLE FOR SUBMITTING A NOTICE TO THE TDEC, DIVISION OF AIR POLLUTION CONTROL TEN (10) DAYS IN ADVANCE OF ANY ACM ABATEMENT, DEMOLITION, OR MAJOR REPAIR INVOLVING THE REMOVAL/REPLACEMENT OF A STRUCTURAL COMPONENT.

MULTIMODAL

- (1) DURING CONSTRUCTION, IF THE CONSTRUCTION SUPERVISOR IDENTIFIES CURB RAMP LOCATIONS WITHIN THE PROJECT LIMITS WHERE THE TDOT ROADWAY STANDARDS CANNOT BE USED DUE TO SITE LIMITATIONS, A SKETCH OR PICTURE, SHOWING EXISTING CONDITIONS AS WELL AS PROPOSED MODIFICATIONS SHOULD BE SUBMITTED TO THE REGIONAL PROJECT DEVELOPMENT OFFICE THREE WEEKS PRIOR TO THE BEGINNING OF CURB RAMP CONSTRUCTION. THE OFFICE WILL REVIEW AND EVALUATE THE LOCATIONS TO DEVELOP PROPER CURB RAMP DESIGN THAT WILL MEET REGULATIONS.

SIGNING

- (1) THE CONTRACTOR SHALL ENSURE THAT ALL TOD SIGNS ARE MAINTAINED AND VISIBLE TO MOTORISTS THROUGHOUT ALL PHASES OF CONSTRUCTION OR AS DIRECTED BY THE TDOT ENGINEER.

SIGNALIZATION

- (1) CONTRACTOR SHALL REMOVE AND RELOCATE THE EXISTING TRAFFIC CABINET AS SHOWN IN THE PLANS. ANY DAMAGE TO THE CABINET DURING REMOVAL SHALL BE AT THE CONTRACTOR'S EXPENSE.
- (2) PRIOR TO THE CONTRACTOR'S REMOVAL AND RELOCATION OF THE TRAFFIC CABINET, THE TRAFFIC COUNTER AND MODEM SHALL BE REMOVED BY STATE TRAFFIC COUNTER PERSONNEL.
- (3) CONTRACTOR SHALL SUPPLY AND INSTALL ALL RELATED EQUIPMENT SO THAT ONCE A TRAFFIC COUNTER AND MODEM ARE INSTALLED BY THE STATE'S PROJECT PLANNING DIVISION'S TRAFFIC COUNTER PERSONNEL, THE COUNT STATION WILL BE FULLY OPERATIONAL.
- (4) THE CABINET SHALL BE POLE MOUNTED TO A 4" GALVANIZED, RIGID CONDUIT POLE WITH THE BOTTOM OF THE CABINET AT LEAST 36" ABOVE GROUND LEVEL. TOP OF THIS POLE SHALL BE AT LEAST EIGHT (8') FEET ABOVE THE GROUND. THE COST OF THE 4" GALVANIZED, RIGID CONDUIT POLE SHALL BE INCLUDED IN THE COST OF OTHER ITEMS.
- (5) A SMALL ELECTRICAL BOX HOUSING A 20 AMP CIRCUIT BREAKER SHALL BE LOCATED ON THE 4" GALVANIZED CONDUIT POLE, BETWEEN THE POWER SOURCE AND CABINET.
- (6) ALL LOOPS SHALL BE FIVE FEET BY SEVEN FEET (5' X 7') AND TYPICAL IN SIZE WITH THREE (3) TURNS OF LOOP WIRE.
- (7) ALL LOOP WIRES AND SHIELDED DETECTOR CABLES SHALL TERMINATE IN THE CABINET CONNECTED TO THE TERMINAL STRIP.
- (8) EACH LOOP DETECTOR LEAD-IN (OR SHIELDED DETECTOR CABLE) SHALL BE MARKED WITH LANE IDENTIFICATION, DENOTING THE LANE AND POSITION IN THE LANE FOR EACH LOOP (SUCH AS NB-1 FOR NORTHBOUND 1, ETC.).
- (9) FOR QUESTIONS CONCERNING ANY OF THE INSTALLATION OF THE COUNTER EQUIPMENT, PLEASE CONTACT STANLEY DUNN OR RAY BARTON AT 615-350-4571 OR 615-350-4570. CONTRACTOR SHALL NOTIFY EITHER OF THESE TWO TO REPORT THAT WORK HAS BEEN COMPLETED SO THEY CAN FINISH THE INSTALLATION.

TYPE	YEAR	PROJECT NO.	SHEET NO.
PS&E	2025	BR-NH-71(39)	2D

REV. 07/21/25: ADDED SIGNALIZATION SPECIAL NOTES.

SEALED BY



STATE OF TENNESSEE
DEPARTMENT OF TRANSPORTATION

SPECIAL
NOTES

7/21/2025 1:45:26 PM \\tdot01nas002.tdot.state.tn.us\01Shared\SURVDES\Design\PROJECTS\Sevier_SR71_124563.00\002F.sht

CATCH BASINS AND MANHOLES																		
SHEET NO.	LOCATION	STATION	OFFSET (FT.)	DRAINAGE CODE	GRATE ELEV.	INVERT ELEV.	DEPTH (FT.)	INSIDE DIM.	STANDARD DRAWING NO.	PAY ITEMS								
										TYPE 12	TYPE 12	TYPE 14	TYPE 14	TYPE 3	TYPE 42	TYPE 42	TYPE 42	TYPE 43
										611-12.01 0'-4'	611-12.02 4'-8'	611-14.01 0'-4'	611-14.02 4'-8'	611-01.03 8'-12'	611-42.02 4'-8'	611-42.03 8'-12'	611-42.04 12'-16'	611-43.02 4'-8'
4B	SR71	104+98.12	40.04	1	1048.01	1040.98	7.03	84" DIA	D-CB-42RB						1			
4B	SR71	105+13.79	33.78	2	1052.07	1047.57	4.50	48" DIA	D-CB-12RA		1							
4B	SR71	105+84.82	37.49	3	1052.30	1045.70	6.60	48" DIA	D-CB-12RA		1							
4B	SR71	106+50.00	44.56	4	1048.18	1043.81	4.37	96" DIA	D-CB-43R									1
4B	SR71	107+41.03	36.43	5	1051.60	1042.28	9.32	60" DIA	D-MH-2					1				
4B	SR71	107+40.00	25.50	6	1050.96	1047.19	3.77	32" X 32"	D-CB-12LP	1								
4B	SR71	105+10.00	98.10	8	1055.26	1041.88	13.38	72" DIA	D-CB-42RB								1	
TOTALS										1	2			1	1		1	1

TYPE	YEAR	PROJECT NO.	SHEET NO.
R.O.W.	2021	BR-NH-71(39)	2F
PS&E	2025	BR-NH-71(39)	2F

REV. 07/21/25: REVISED INSIDE DIAMETER DRAINAGE CODE #8 (TYPE 42 C.B.).

CROSS DRAIN \ STORM DRAIN ENDWALLS																											
LOCATION \ SHEET NO.	STATION	OFFSET (FT.)	SKEW	CODE	TYPE	STANDARD DRAWING NO.	RIP-RAP CLASS "B" 709-05.08 (TON)	PROTECTED ENDWALLS		SAFETY ENDWALLS (ITEM NO. 611-07.54 THRU 611-07.71 SERIES)																	
								CLASS "A" CONCRETE	STEEL BAR REINFORCING	18 IN. 3:1	18 IN. 4:1	18 IN. 6:1	24" IN. 3:1	24" IN. 4:1	24" IN. 6:1	30" IN. 3:1	30" IN. 4:1	30" IN. 6:1	36" IN. 3:1	36" IN. 4:1	36" IN. 6:1	42" IN. 3:1	42" IN. 4:1	42" IN. 6:1	48" IN. 3:1	48" IN. 4:1	48" IN. 6:1
								611-07.01 (C.Y.)	611-07.02 (LB.)	07.54 (EACH)	07.55 (EACH)	07.56 (EACH)	07.57 (EACH)	07.58 (EACH)	07.59 (EACH)	07.60 (EACH)	07.61 (EACH)	07.62 (EACH)	07.63 (EACH)	07.64 (EACH)	07.65 (EACH)	07.66 (EACH)	07.67 (EACH)	07.68 (EACH)	07.69 (EACH)	07.70 (EACH)	07.71 (EACH)
4B	105+22.39	-46.34	74°	EW	"PEW"	D-PEW-1	161	8	296																		
4B	104+88.39	49.46	25°	EW	"ST"	D-PE-4	8	1	45																		
4B	108+75.00	38.82	90°	EW	"ST"	D-PE-4		1	45																		
TOTALS							169	10	386																		

STORM DRAINAGE PIPES												
SHEET NO.	INLET		OUTLET		% GRADE	REINFORCED CONCRETE PIPE - CLASS, ITEM NO., SIZE & LENGTH (FT.)						
	CODE NO.	OUTLET ELEV.	CODE NO.	INLET ELEV.			CLASS III	CLASS III	CLASS III	CLASS III	CLASS III	
							607-03.02 18"	607-05.02 24"	607-06.02 30"	607-07.02 36"	607-09.02 48"	
4B	8	1041.88	1	1041.05	1.50%						56'	
4B	1	1040.98	7	1040.55	0.50%						88'	
4B	2	1047.57	3	1045.86	2.50%		69'					
4B	3	1045.70	4	1044.14	2.50%		64'					
4B	4	1043.81	5	1042.49	1.50%		89'					
4B	6	1047.19	5	1046.97	2.60%		9'					
4B	5	1042.28	10	1040.30	1.50%		133'					
TOTALS							364'				144'	

(1) INCLUDES THE COST OF REMOVAL OF CONFLICTING DRAINAGE STRUCTURES OR DRAINAGE STRUCTURES WITHIN THE EXCAVATION LIMIT, AS DIRECTED BY THE OPERATIONS DISTRICT ENGINEER.

SPECIAL DITCHES								
ROADWAY	STATION		SIDE	DETAIL NO.	CONFIGURATION			SODDING NEW SOD 803-01 (S.Y.)
	FROM	TO			FORE (H/V)	BOTTOM WIDTH (FT.)	BACK (H/V)	
S.R. 71 (NORTHBOUND)	106+10.00	106+50.00	RT.	3A	2:1	0	2:1 - 3:1	87
S.R. 71 (NORTHBOUND)	106+50.00	108+50.00	RT.	3B	3:1	0	3:1	272
TOTALS								359

RIGHT OF WAY MARKERS				
SHEET NO.	Item #: 708-02.01			
	QUANTITIES			
	"A"	"B"	"C"	TOTALS
4A	4			4
TOTALS	4			4

SEALED BY



07/22/2025

STATE OF TENNESSEE
DEPARTMENT OF TRANSPORTATION

TABULATED
QUANTITIES

7/21/2025 1:45:44 PM \\ttdot01nas002.tdot.state.tn.us\01Shared\SURVDES\Design\PROJECTS\Sevier_SR71_124563.00\002F.sht

ESTIMATED GRADING QUANTITIES						
DESCRIPTION	UNADJUSTED VOLUMES (CY)		ADJUSTED VOLUMES (CY)	BALANCE SUMMARY		
	EXC.	EMB.	EXC.	SHRINK = 5 % SWELL = 5 %		
MAINLINE	4894	606	4650	EXC.	EMB.	
SIDE ROADS	134	27	128			
PVT. DRIVES, BUSINESS AND FIELD ENTRANCES	0	17				
INDEPENDENT DITCHES	0	0				
TEMPORARY CONSTRUCTION EXITS	0	0				
OTHER (BRIDGE EXCAVATION, PAVEMENT, ETC...)	0	0		4777	VS.	-650
TOPSOIL (EMB.)	313			AVAILABLE	=	4127
TOPSOIL (EXC.)	550					
TOPSOIL TOTALS (SEE TOPSOIL TABLE)				WASTE MATERIAL	=	4334
ROCK (C.Y.)		TOTALS (C.Y.)				
EXC.	EMB.	EXC. (UNCL.)	EMB. (UNCL.)	EXC (COMMON)	EXC. (AVAIL.)	EXC. (ADJ.)
0	0	5891	650	5891	5028	4777

NOTE: THE CONTRACTOR SHALL MAKE PROVISIONS FOR THE SATISFACTORY DISPOSAL OF 4334 C.Y. OF EXCESS MATERIAL.

PROPOSED GUARDRAIL													
SHEET NO.	LOCATION	SIDE		STATIONS		GUARDRAIL			TERMINAL ANCHORS		GUARDRAIL FOOTING		REMARKS
						THRIE BEAM BRIDGE TRAN. MASH TL-3 (20.65')	W BEAM GR (TYPE 2) MASH TL3 (LONG POST) 705-06.02 (L.F.)	MICHIGAN (2.5')	TYPE 13 (9.375')	TYPE 38 (46.875')	CLASS A CONCRETE (ROADWAY) 604-01.01 (C.Y.)	STRUCTURAL STEEL (ROADWAY) 602-01 (LB.)	
						705-06.25 (EACH)	705-06.02 (L.F.)	706-10.80 (EACH)	705-06.10 (EACH)	705-06.20 (EACH)			
		LT	RT	FROM	TO								
4B	SR 71	X		106+05.50	107+24.84	1	50			1			
4B	SR 71		X	107+57.83	108+37.95	1	13			1			
4B	SR 71	X		111+38.44	111+80.41		38	1	1				
4B	SR 71		X	112+50.45	112+97.54		38	1	1		3	245	GR FOOTING BASED ON 19' X 5' SLAB.
TOTALS						2	139	2	2	2	3	245	

CURB RAMP TABULATION														
ROADWAY		LOCATION								SIGNALIZED YES / NO	STANDARD DRAWING NO.	CURB RAMP (RETROFIT) ITEM NO. 701-02.01 S.F.	CURB RAMP (NEW) ITEM NO. 701-02.03 S.F.	REMARKS
MAINLINE	INTERSECTING	STATION or LOG MILE (L.M.)	LEFT	MEDIAN	RIGHT	QUADRANT								
						N.	S.	E.	W.					
S.R. 71	SPRING VALLEY RD.	105+98.09			X	X			X	NO	MM-CR-8		150	
S.R. 71	SPRING VALLEY RD.	105+98.09			X	X			X	NO	MM-CR-9		150	
S.R. 71	BUSINESS ENTRANCE	113+30.00			X	X		X		NO	MM-CR-8		100	
S.R. 71	BUSINESS ENTRANCE	113+30.00			X	X		X		NO	MM-CR-1	125		
											TOTAL	125	400	

PAVEMENT QUANTITIES																							
LOCATION (ROADWAY)	ALTERNATE	TYPE - GRADE - PAY ITEM (TON)																			COLD PLANING BITUMINOUS PLANT MIX		
		MINERAL AGG.	BITUMINOUS PLANT MIX BASE (HOT MIX)								PRIME COAT		TACK COAT	ASPHALTIC CONCRETE SURFACE (HOT MIX)									
			PG-64-22				PG-70-22							PG-64-22				PG 70-22					
		D	A	A-S	B-M	B-M2	A	A-S	B-M	B-M2	D	E	TL	D	E	OGFC	TL	TON	S.Y.	C.Y.			
		303-01	307-01.01	307-01.20	307-01.07	307-01.08	307-02.01	307-01.21	307-02.21	307-02.08	402-01	402-02	403-01	411-01.10	411-01.07	411-03.07	411-02.10	411-02.11	411-03.22	411-03.08	415-01.01	415-01.02	415-01.03
S.R. 71		2760					675			364	5.0	18.0	2.0				240						
S.R. 71 (RESURFACING)																	365				361		
SPRING VALLEY RD.		249				48					0.5	2.0	0.5	27									
HUSKEY ST. (RESURFACING)													0.5	62							61		
PRIVATE DRIVEWAY (STA. 104+80.00)		40									0.2			15									
TEMP. PVMT. (TRAFFIC CONTROL)		953				221					3.0		1.0				128				96		
TOTALS		4002				269	675			364	8.7	20.0	6.5	104			733				518		


(1) INCLUDES QUANTITIES FOR BUSINESS ENTRANCE WITHIN RESURFACING SECTION (STA. 113+30.00).

TOPSOIL							
IF EXISTING TOPSOIL IS SUITABLE FOR REUSE							
PROPOSED SLOPE AREA S.F.	EXISTING TOPSOIL (EXC.)	EXISTING TOPSOIL (EMB.)	EXISTING TOPSOIL (TOTAL) C.Y.	REQUIRED TOPSOIL C.Y.	PLACING TOPSOIL 203-04 C.Y.	FURNISHED TOPSOIL 203-07 C.Y.	EXCESS TOPSOIL C.Y.
38224	550	313	863	708	708	0	155

NOTE: PROPOSED SLOPE AREA INCLUDES AREA TO BE SCARIFIED.

TYPE	YEAR	PROJECT NO.	SHEET NO.
R.O.W.	2021	BR-NH-71(39)	2F1
PS&E	2025	BR-NH-71(39)	2F1


REV. 07/21/25: REVISED MAINLINE EARTHWORK VOLUMES IN ESTIMATED GRADING QUANTITIES TABULATION. REVISED NOTE FOR VOLUME OF EXCESS MATERIAL.

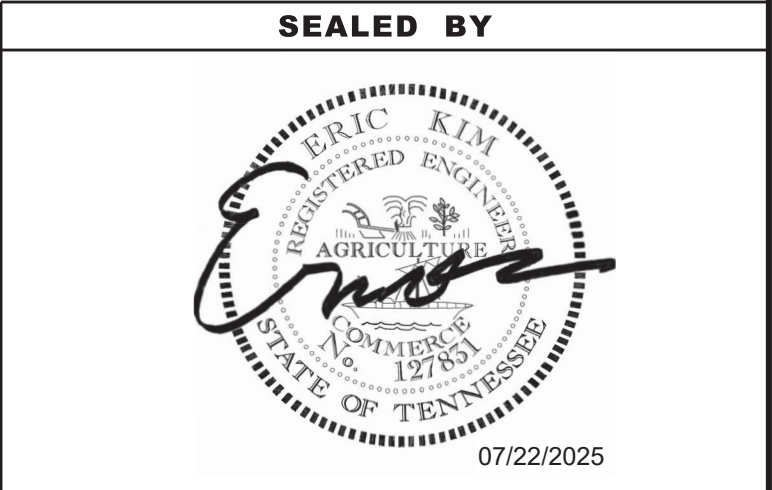


STATE OF TENNESSEE
DEPARTMENT OF TRANSPORTATION

TABULATED QUANTITIES


\\tdot01nas002.tdot.state.tn.us\01Shared\SURVDES\Design\PROJECTS\Sevier_SR71_124563.00\002G.SHT

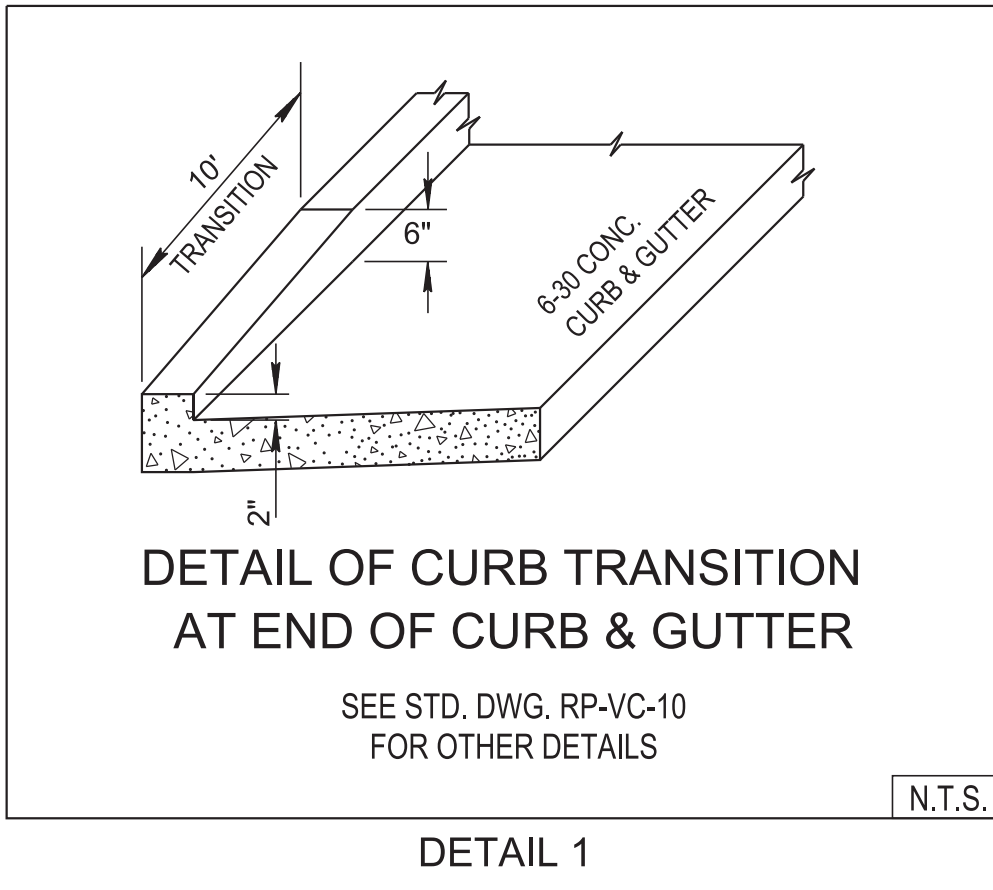


DETAIL 1

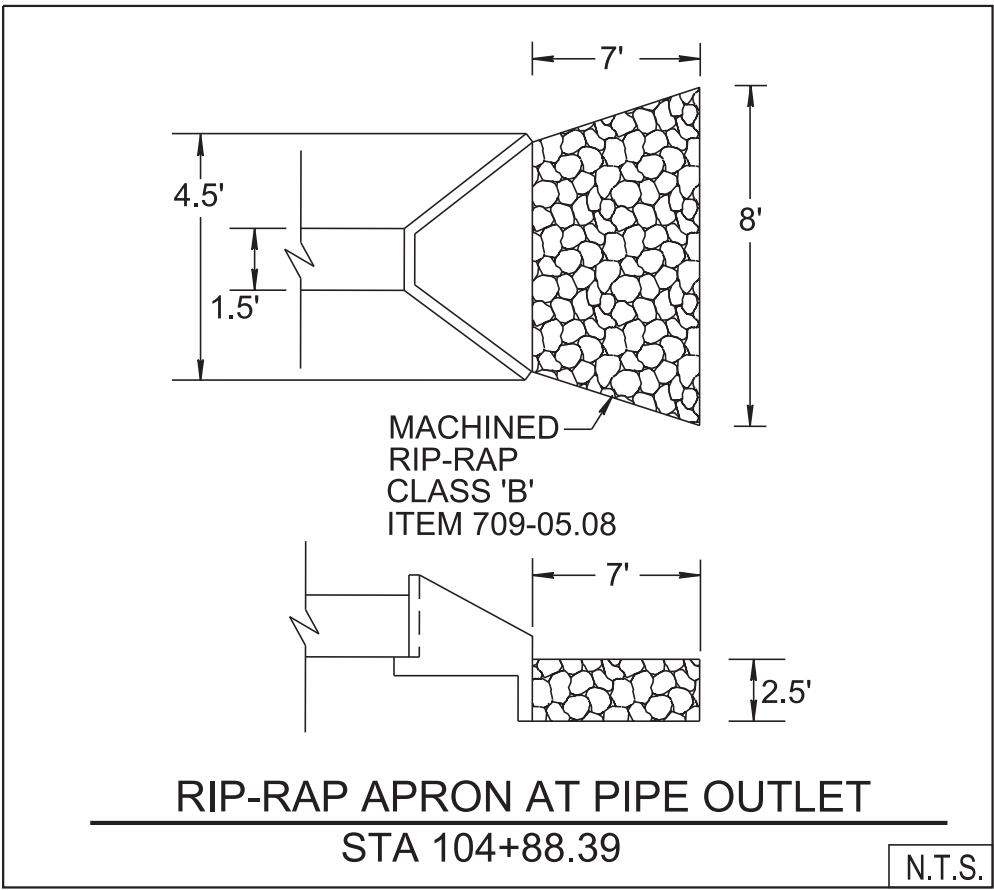


DETAIL 2

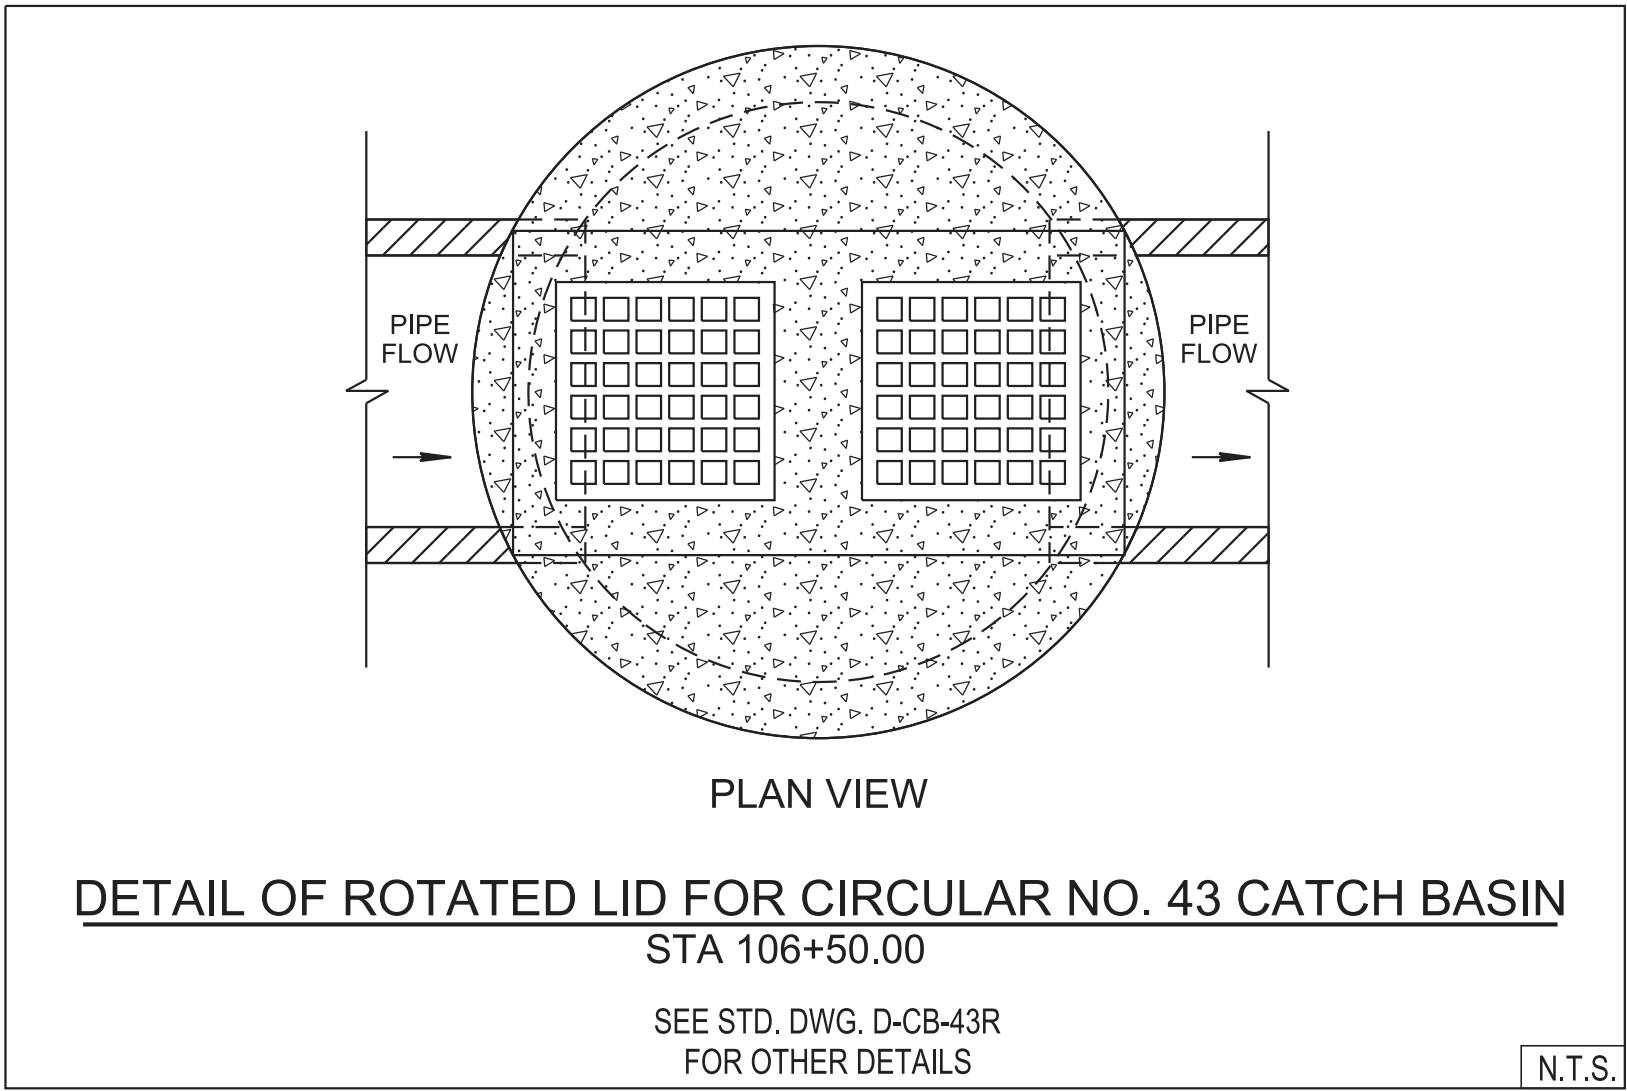


DETAIL 5

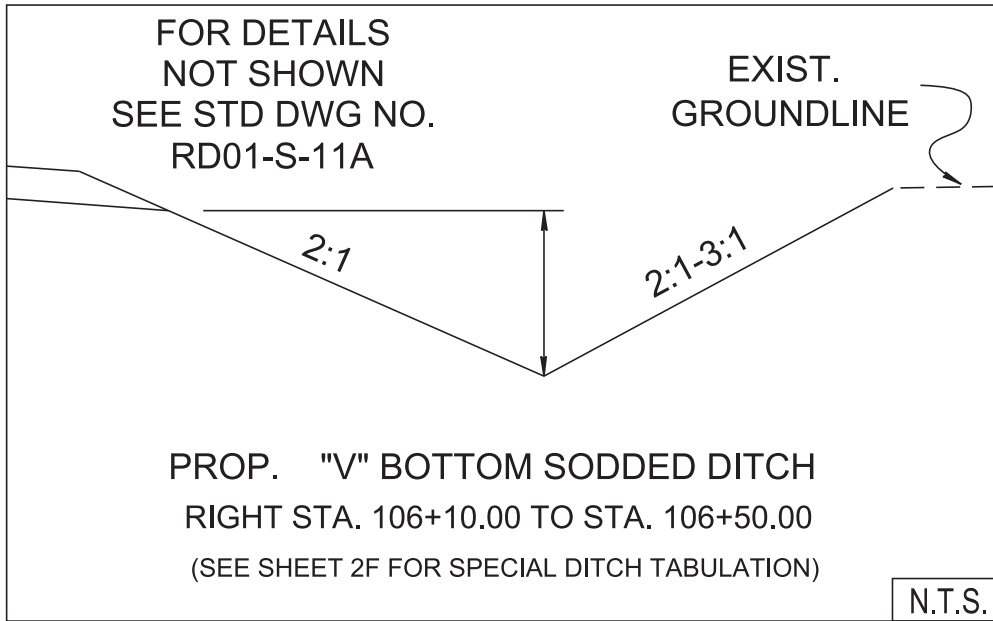


DETAIL 3A

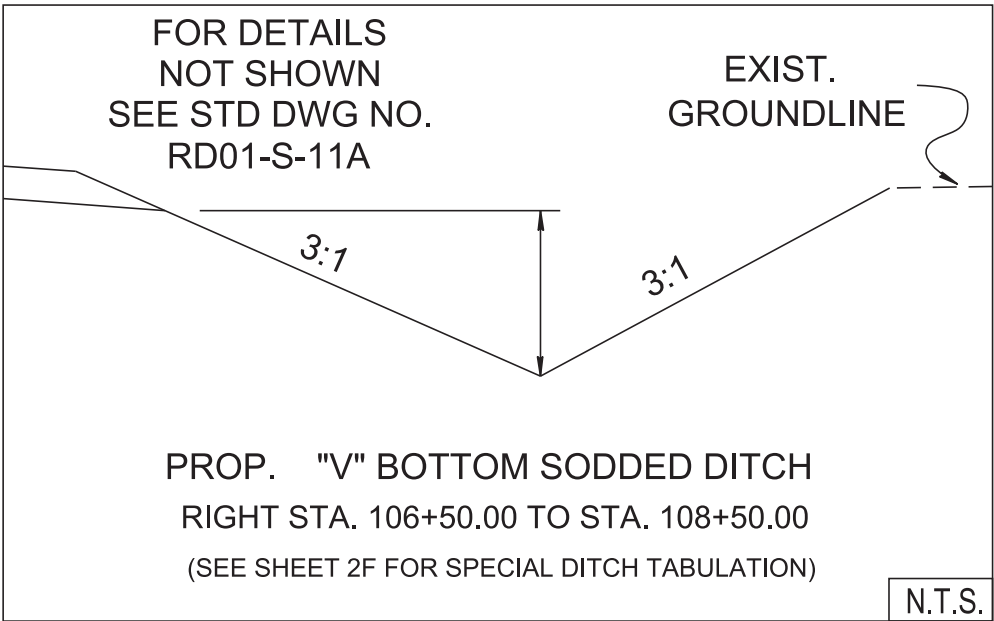


DETAIL 3B

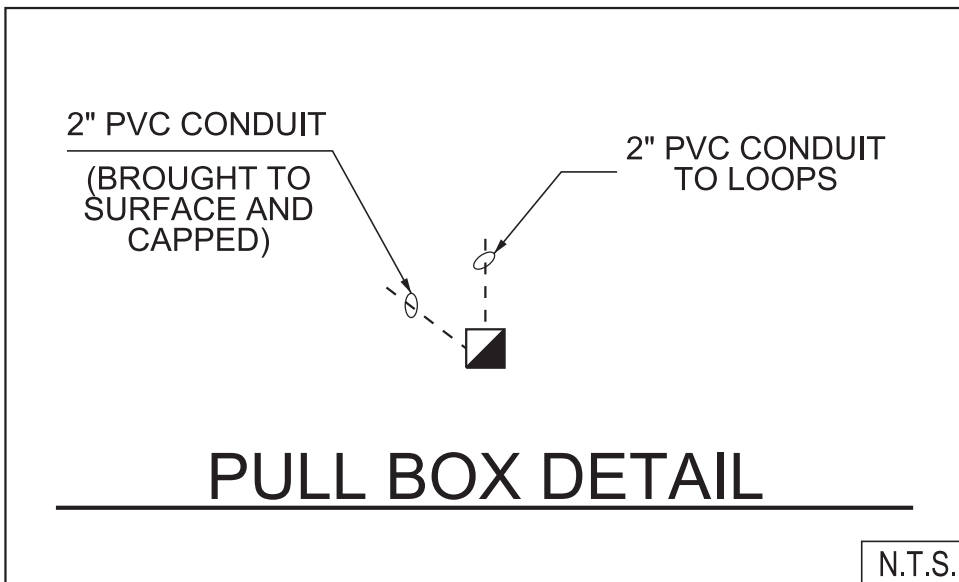

DETAIL 6

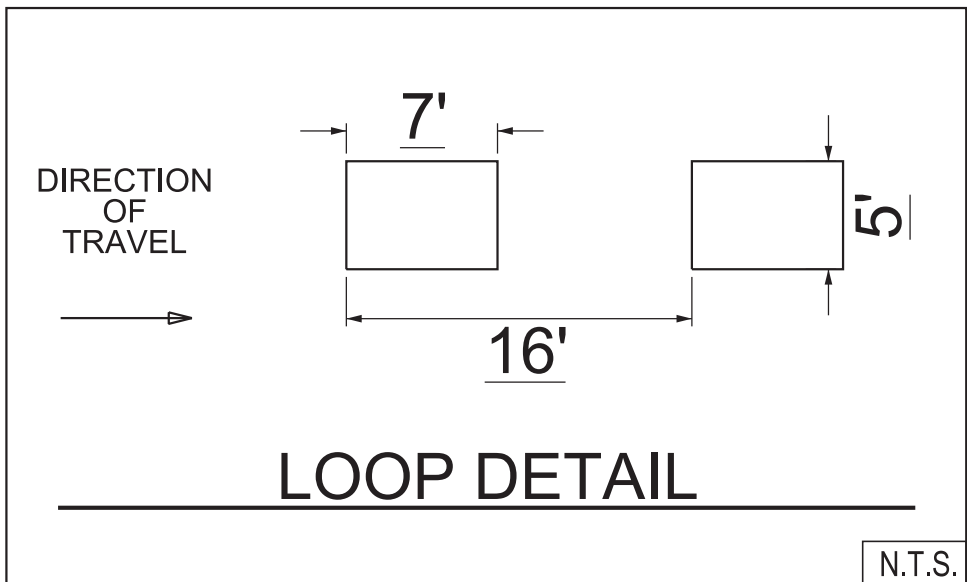


DETAIL 7

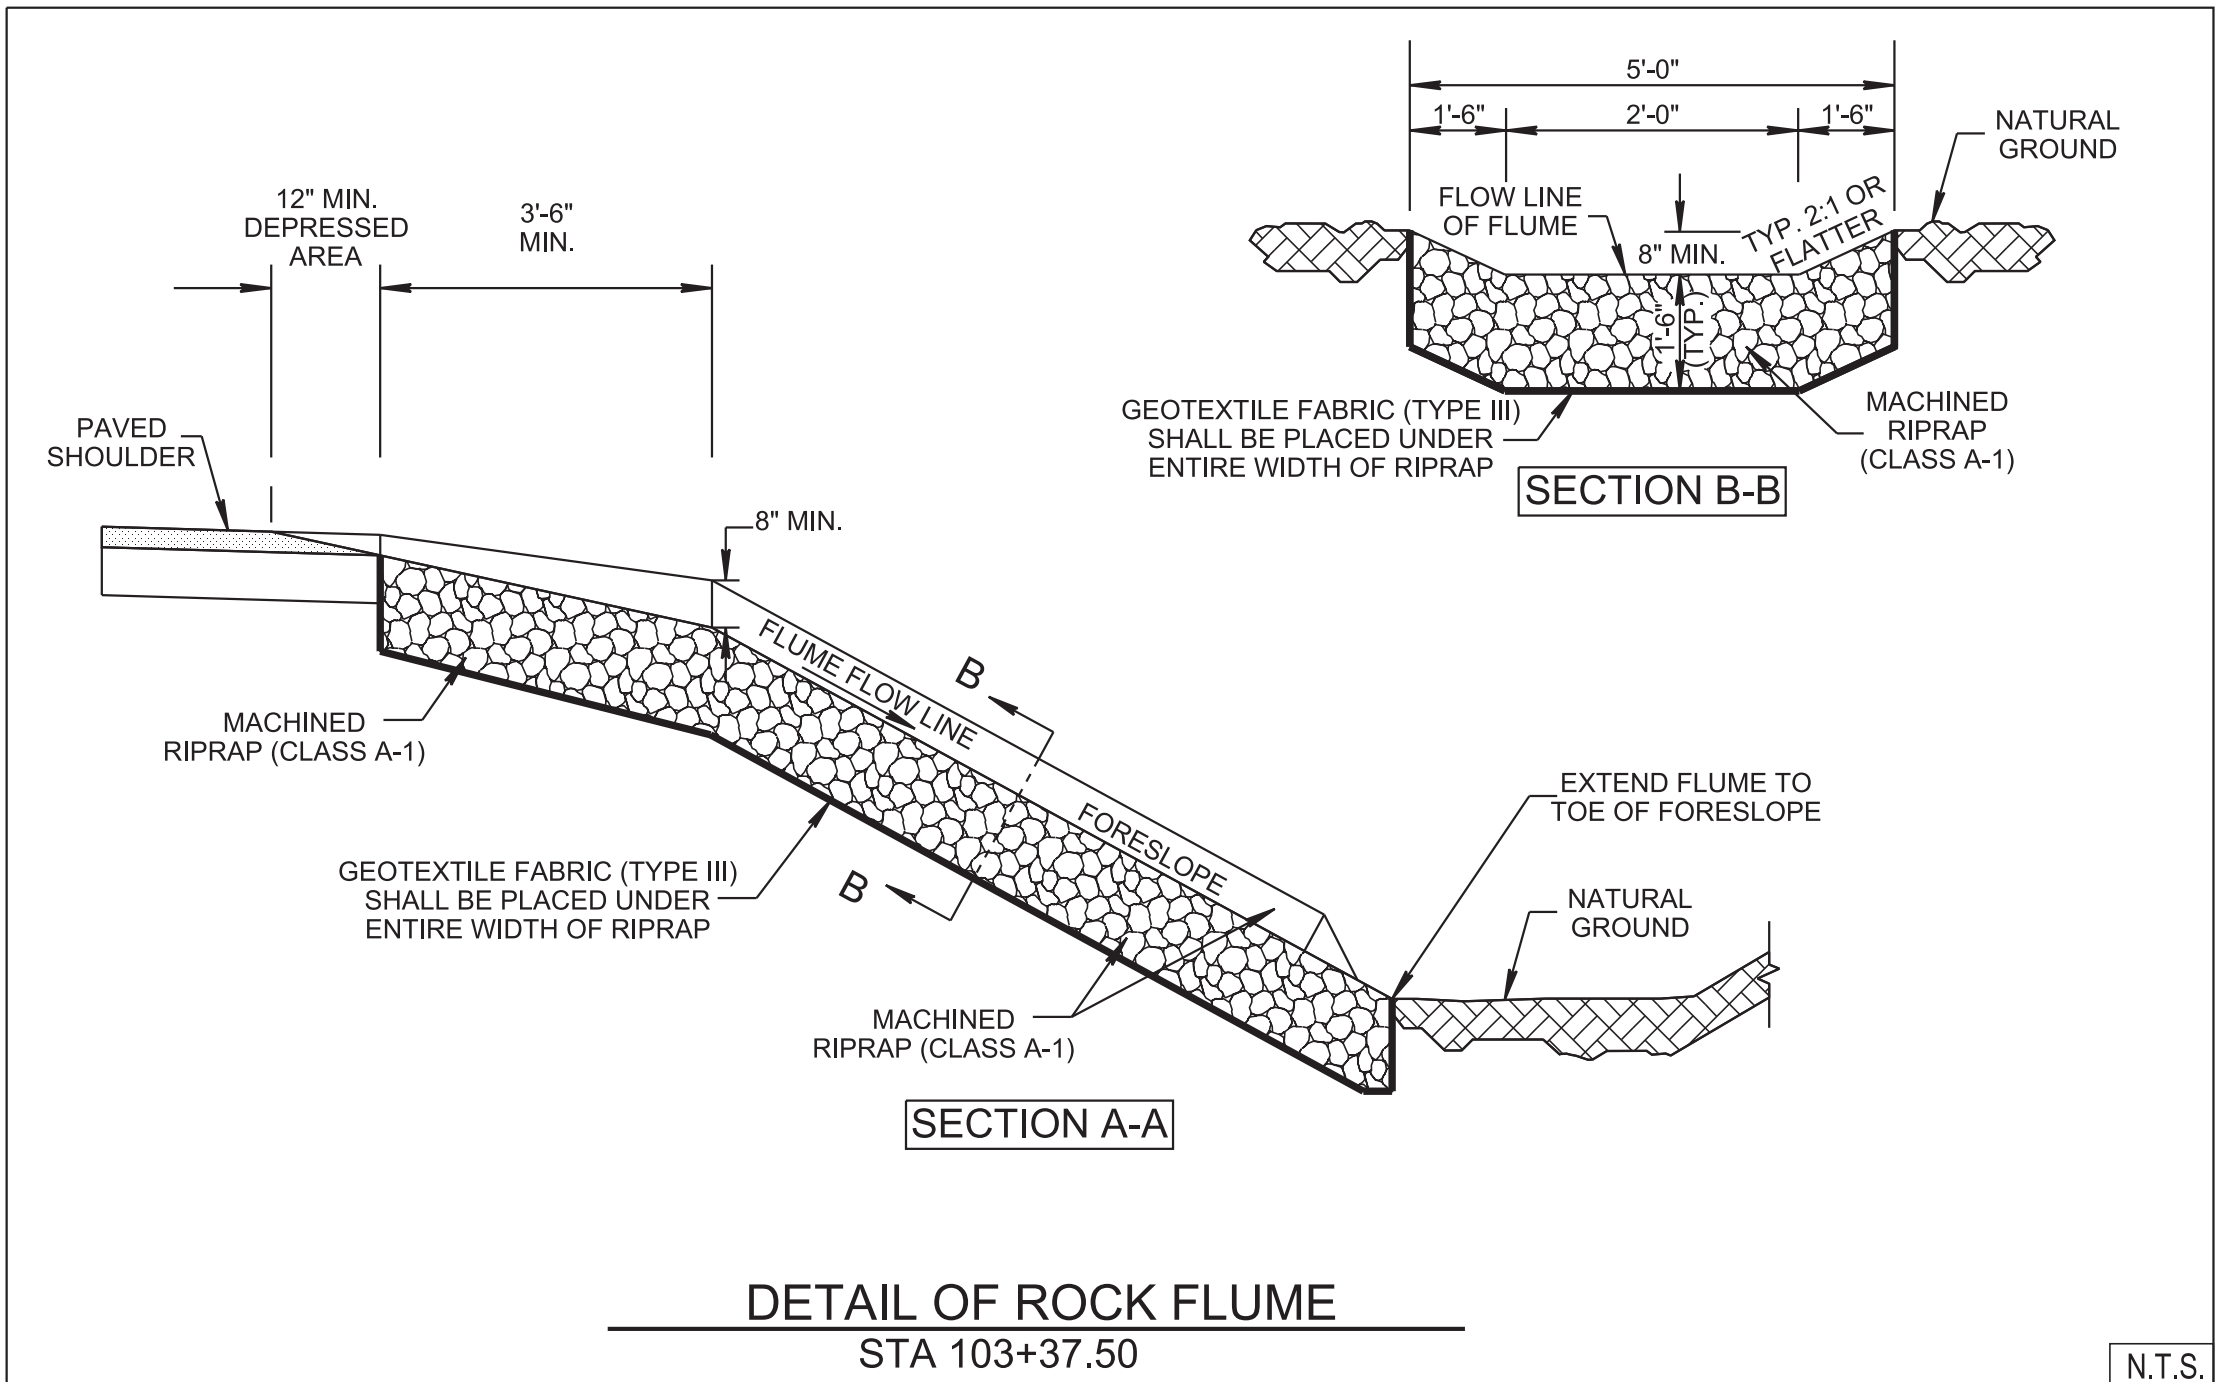

DETAIL 4

TYPE	YEAR	PROJECT NO.	SHEET NO.
PS&E	2025	BR-NH-71(39)	2G

REV. 07/21/25: ADDED PULL BOX AND LOOP DETAILS.

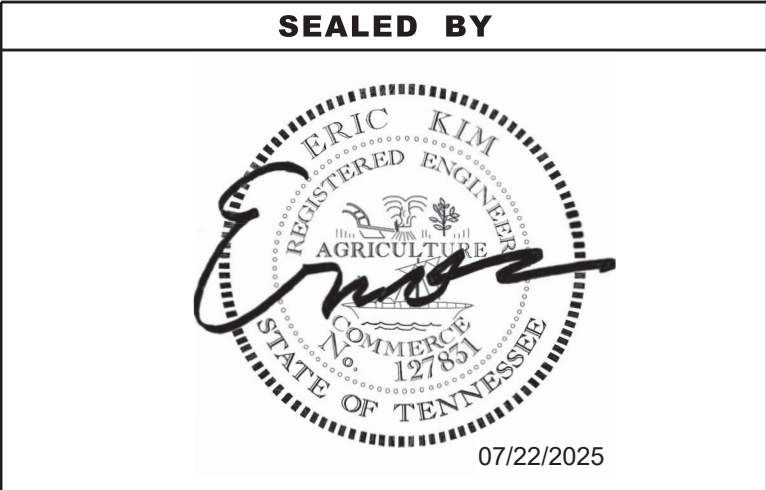

STATE OF TENNESSEE
DEPARTMENT OF TRANSPORTATION

DETAIL
SHEET

SHEET 1 OF 2



MEASURE NOTE: THE CONTRACTOR SHALL USE ANY MEASURE NECESSARY TO ENSURE THAT CONSTRUCTION EQUIPMENT WILL NOT ENTER ANY PORTION OF STR-1, STR-3, STR-4, AND STR-5 AND THAT THE STREAM AND SURROUNDING VEGETATION WILL NOT BE DISTURBED AND ARE PROTECTED FROM SEDIMENT AND OTHER POLLUTANTS EXCEPT AT THE PERMITTED LOCATIONS.



GRATES OF TYPE 43 TO BE ALIGNED
WITH INVERTS OF SPECIAL DITCH.

NOTE: ONLY ONE HAUL ROAD WILL BE CONSTRUCTED IN THE STREAM CHANNEL DURING ANY PHASE OF CONSTRUCTION TO MINIMIZE IMPACTS TO STR-1. WHEN ANY CONSTRUCTION PHASE IS COMPLETED THAT REQUIRED THE USE OF A HAUL ROAD, THAT HAUL ROAD SHALL BE REMOVED BEYOND THE LIMITS OF THE BRIDGE ABUTMENTS, AND STR-1 SHALL BE RESTORED TO ITS PRECONSTRUCTION CONDITIONS BEFORE THE NEXT HAUL ROAD IS CONSTRUCTED. THE CONTRACTOR SHALL COORDINATE WITH TDOT REGION 1 ENVIRONMENTAL TO OBTAIN APPROVAL FOR THE RESTORATION OF STR-1 TO ITS PRECONSTRUCTION CONDITION. AT NO TIME DURING THE CONSTRUCTION OF THIS PROJECT WILL MORE THAN ONE HAUL ROAD BE PERMITTED TO ENTER THE STREAM CHANNEL AT ANY TIME.

NOTE: HAUL ROADS TO BE CONSTRUCTED AS DESIGNED. ANY ALTERATION TO THE HAUL ROAD DESIGN SHALL BE REVIEWED AND APPROVED BY THE TDOT ENGINEER.

TYPE	YEAR	PROJECT NO.	SHEET NO.
PS&E	2025	BR-NH-71(39)	4B1

REV. 07/21/25: ADDED ROADWAY AND HAUL ROAD ALIGNMENTS. ADDED HAUL ROAD NOTE.

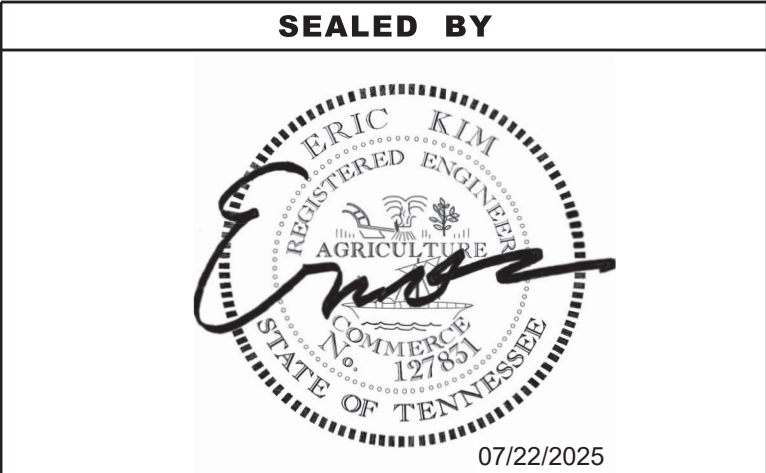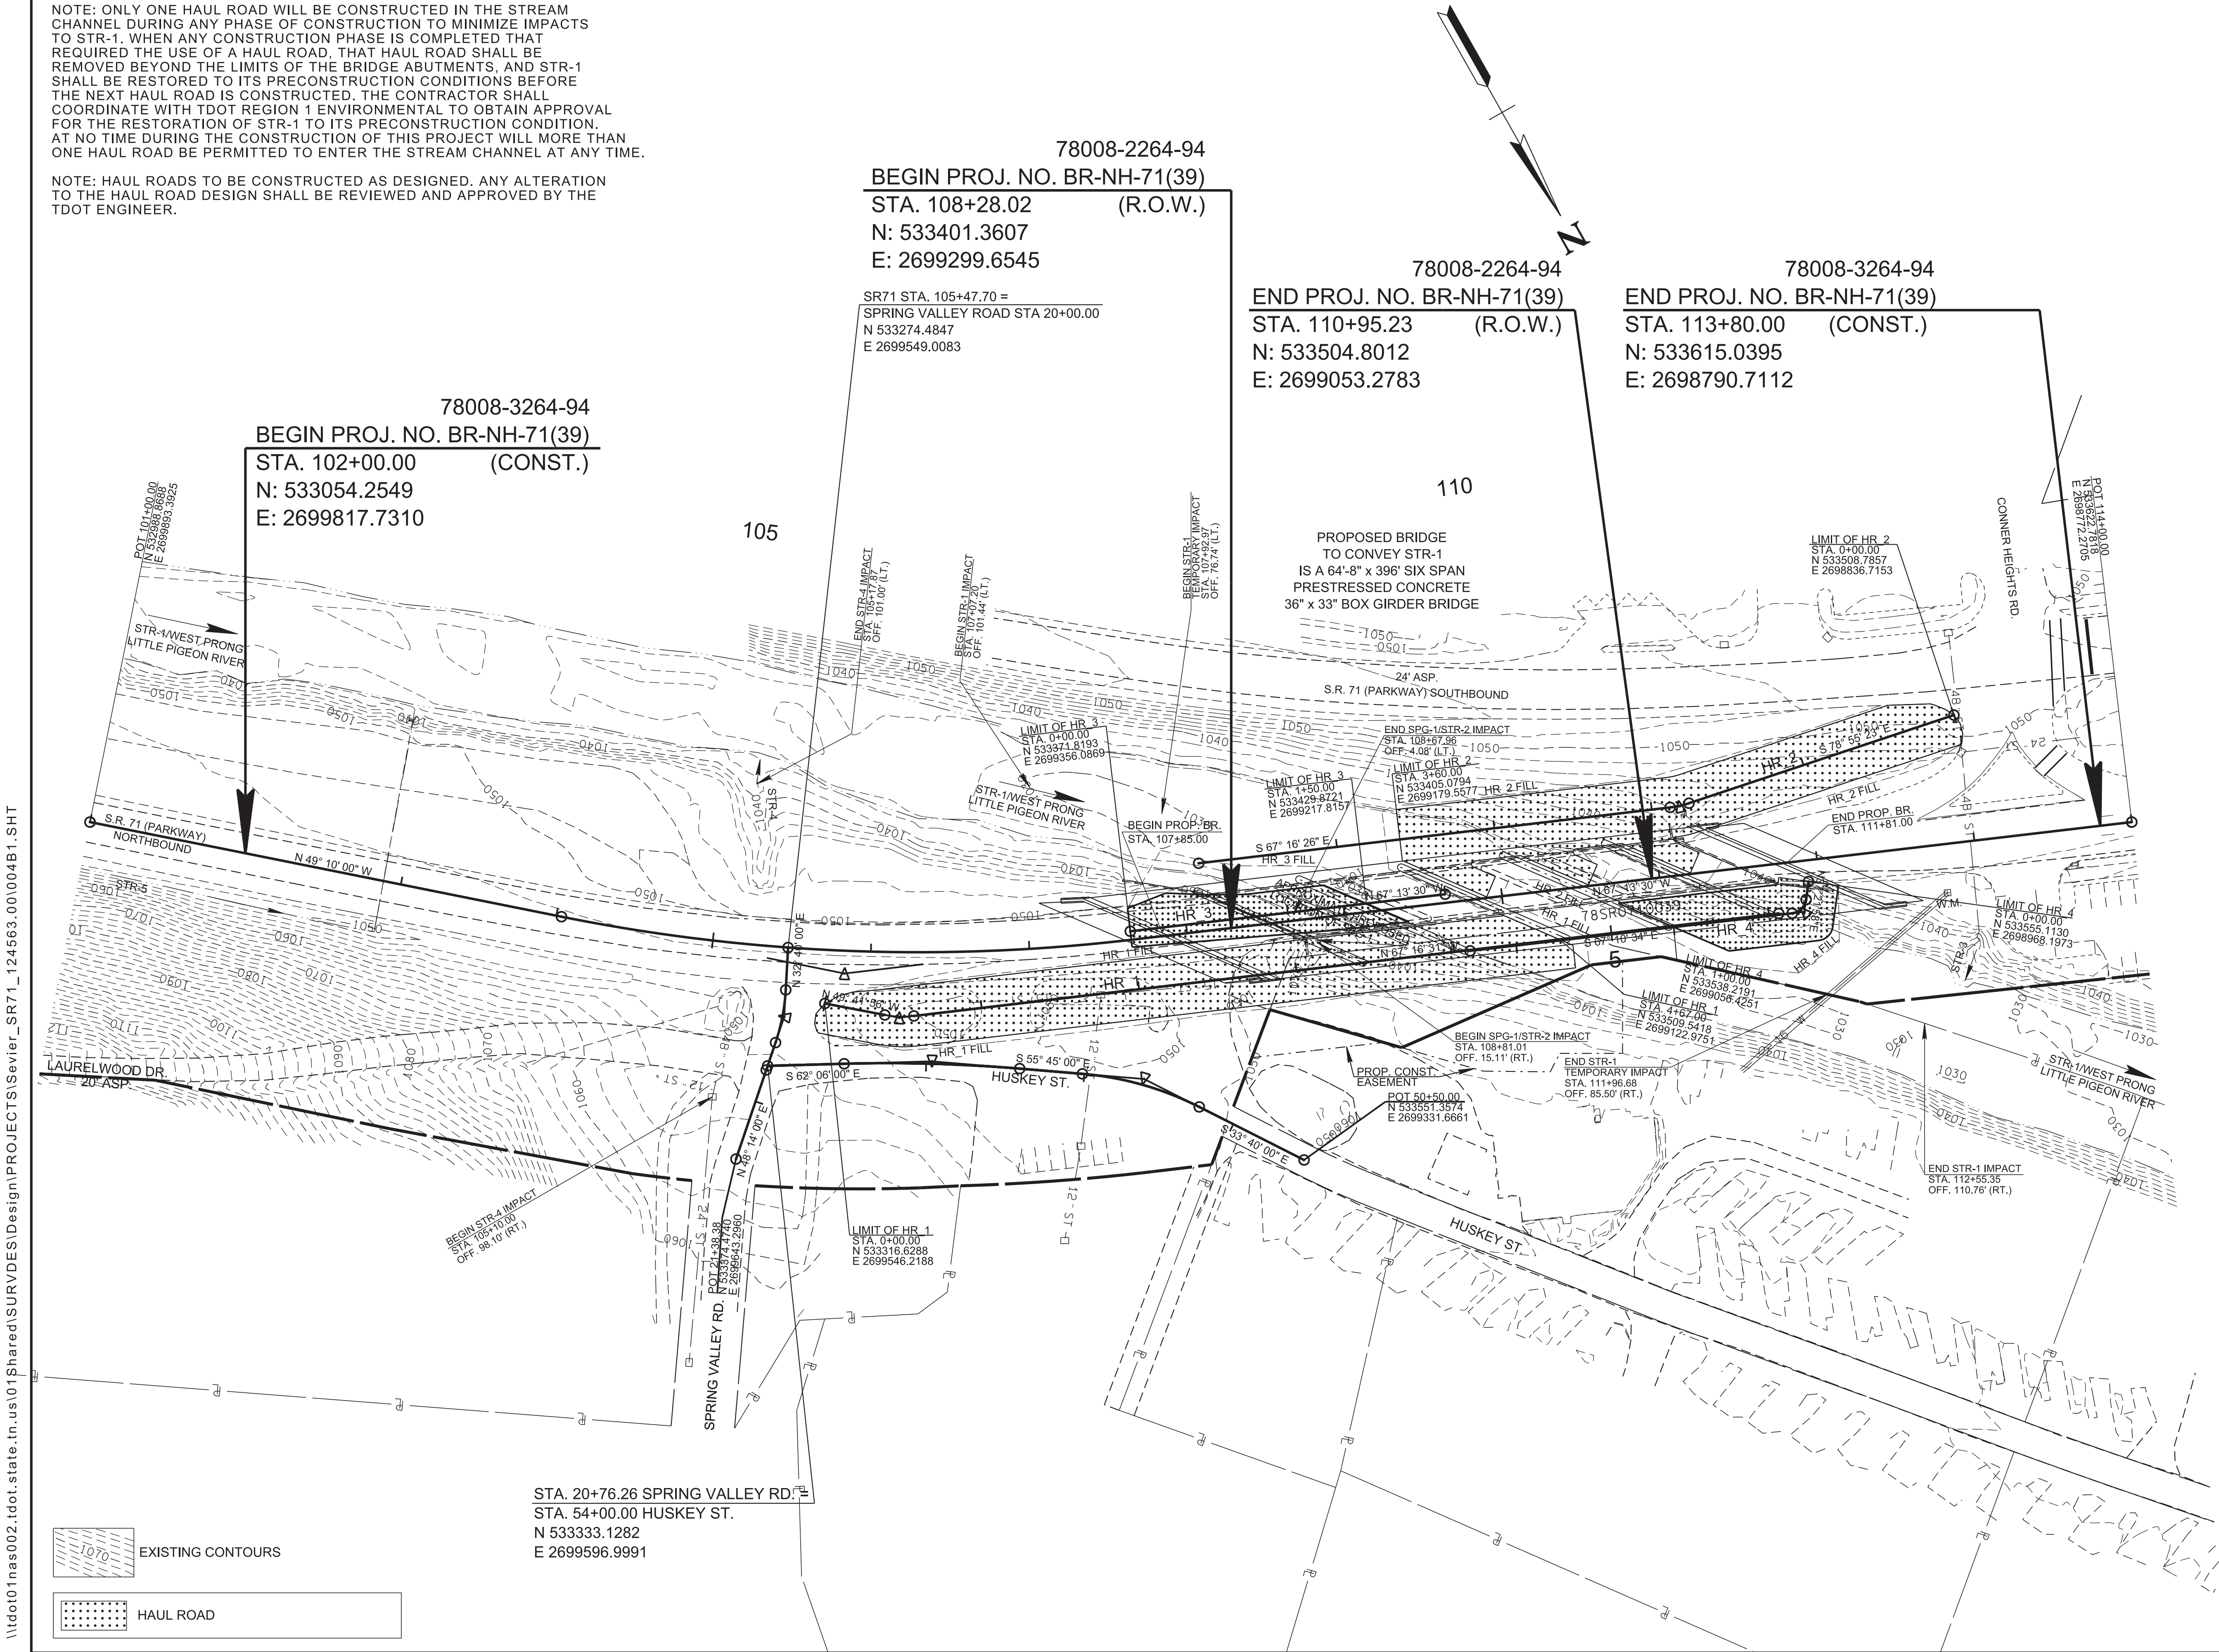

COORDINATES ARE NAD 83(1995), ARE DATUM ADJUSTED BY THE FACTOR OF 1.0001 AND TIED TO THE TGRN. ALL ELEVATIONS ARE REFERENCED TO THE NAVD 1988 WITH GEOID 12B.

STATE OF TENNESSEE
DEPARTMENT OF TRANSPORTATION

HAUL ROAD
LAYOUT

STA.102+00.00 TO STA.113+80.00
SCALE: 1"=50'

DRAINAGE / HYDRAULIC DATA FOR BRIDGE
STATION 109+92.29 , STREAM NAME: WEST PRONG
LITTLE PIGEON RIVER

STREAM BED LINING: GRAVEL, COBBLE & BEDROCK
DIRECTION OF FLOW: RIGHT
DRAINAGE AREA 74.14 SQ. MILES; () FLAT; () ROLLING; () HILLY; (X) MTNS.
PRESENT STRUCTURE: SPAN 300.4', HEIGHT 23.7', STRUCTURE CONCRETE SUPERSTRUCTURE CONCRETE
BEGIN STATION - OFFSET 1109+40.99 - 0.00, END STATION - OFFSET 1112+41.39 - 0.00
LOW BEAM ELEV. 1046.82, LOCATION: GIRDER BOTTOM AT UPSTREAM APPROX. BRIDGE MIDPOINT
INLET INVERT ELEV. 1029.90, OUTLET INVERT ELEV. 1030.58
NORMAL WATER ELEV. 1033.3, EXTREME HIGHWATER ELEV. 1049.7, DATE: 9/13/18
HOW OBTAINED: FEMA FLOOD INSURANCE STUDY 1% ANNUAL CHANCE FLOOD
BACKWATER FROM WHAT STREAM (IF APPLICABLE): NA
EXISTING STRUCTURE CONDITION: FAIR
SEE STREAM CROSS-SECTIONS FOR VEGETATIVE COVER
SEE PRESENT LAYOUT (LEVEL 40) FOR STREAM ALIGNMENT AND CROSS-SECTION LOCATIONS.
SEE CENTERLINE PROFILE OR FIELD BOOK FOR EXISTING BRIDGE OPENING SKETCHES.

78008-2264-94
BEGIN PROJ. NO. BR-NH-71(39)
STA. 108+28.02 (R.O.W.)
N: 533401.3607
E: 2699299.6545

SR71 STA. 105+47.70 =
SPRING VALLEY ROAD STA 20+00.00
N 533274.4847
E 2699549.0083

NOTE:
EXISTING BRIDGE CONVEYING STR 1
(78SR0710039)
IS A 34.5' X 301' SEVEN-SPAN
REINFORCED CONCRETE
DIAPHRAGM GIRDER BRIDGE
(TO BE REMOVED)


78008-2264-94
END PROJ. NO. BR-NH-71(39)
STA. 110+95.23 (R.O.W.)
N: 533504.8012
E: 2699053.2783

78008-3264-94
END PROJ. NO. BR-NH-71(39)
STA. 113+80.00 (CONST.)
N: 533615.0395
E: 2698790.7112

STAGE 1 OUTFALLS		
Outfall No.	Drainage Area	Average Slope
1	1,500 AC	24.000 %
2	100 AC	15.600 %
3	2,720 AC	6.250 %
3A	2,400 AC	8.600 %
3B	320 AC	3.900 %

TYPE	YEAR	PROJECT NO.	SHEET NO.
R.O.W.	2021	BR-NH-71(39)	12
PS&E	2025	BR-NH-71(39)	12


REV. 07/21/25: ADDED LINSTYLE FOR IN-STREAM DIVERSION.

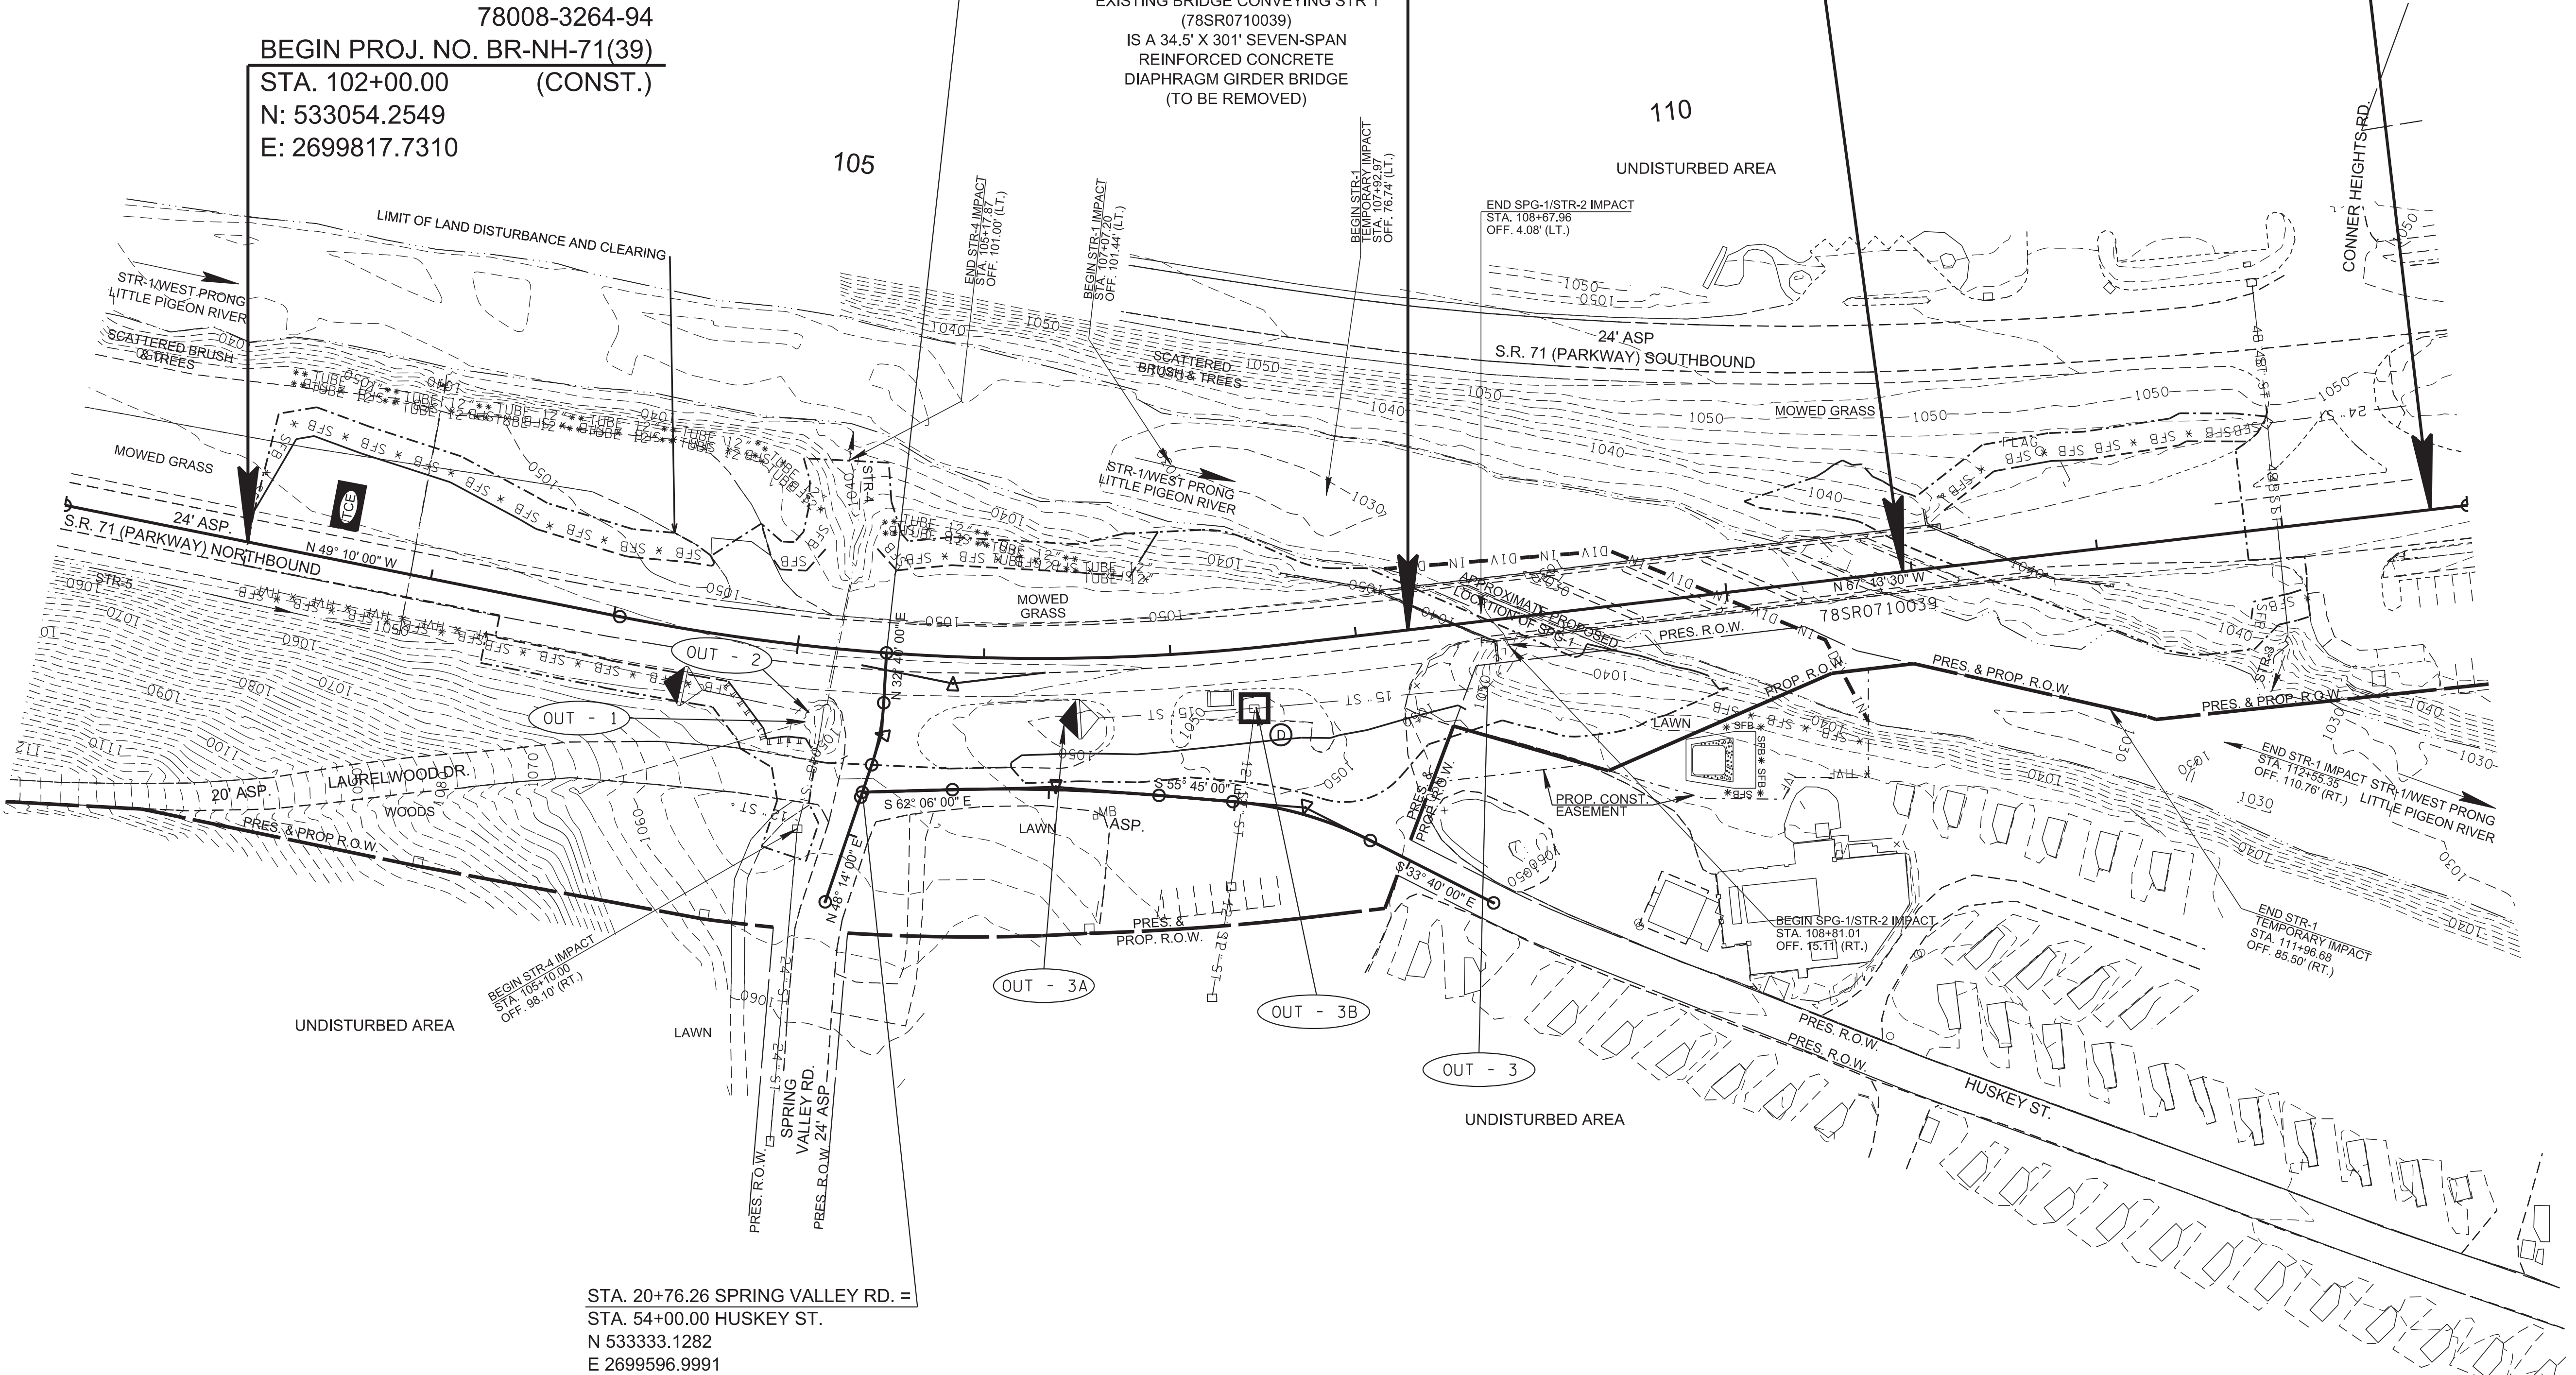

STA. 20+76.26 SPRING VALLEY RD. =
STA. 54+00.00 HUSKEY ST.
N 533333.1282
E 2699596.9991

DISTURBED AREA
EXISTING CONTOURS

STAGE 1

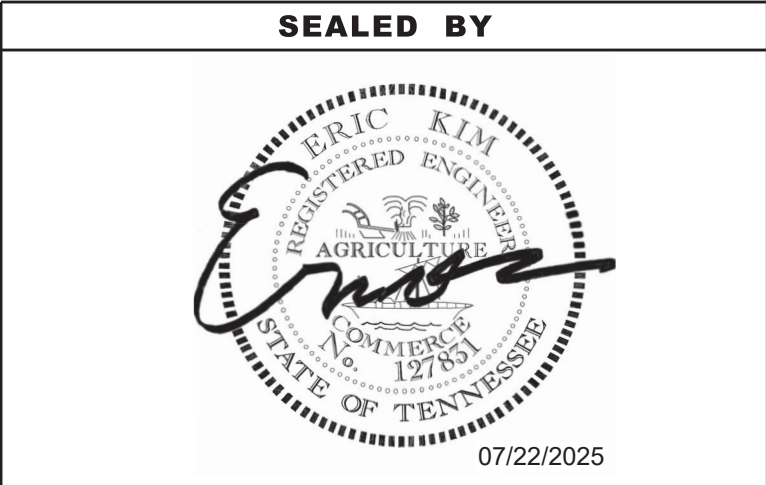

COORDINATES ARE NAD 83(1995), ARE DATUM ADJUSTED BY THE FACTOR OF 1.0001 AND TIED TO THE TGRN. ALL ELEVATIONS ARE REFERENCED TO THE NAVD 1988 WITH GEOID 12B.


STATE OF TENNESSEE
DEPARTMENT OF TRANSPORTATION

EROSION
PREVENTION &
SEDIMENT CONTROL
(EPSC) PLANS
STA.102+00.00 TO STA.113+80.00
SCALE: 1"= 50'

TYPE	YEAR	PROJECT NO.	SHEET NO.
R.O.W.	2021	BR-NH-71(39)	13
PS&E	2025	BR-NH-71(39)	13

REV. 07/21/25: ADDED LINSTYLE FOR
IN-STREAM DIVERSION.

STAGE 2 OUTFALLS		
Outfall No.	Drainage Area	Average Slope
4	2.570 AC	12.500 %
4A	1.000 AC	1.000 %
4B	1.500 AC	21.000 %
4C	.070 AC	10.300 %
5	1.070 AC	26.500 %
6	.810 AC	12.500 %
6A	.540 AC	13.000 %

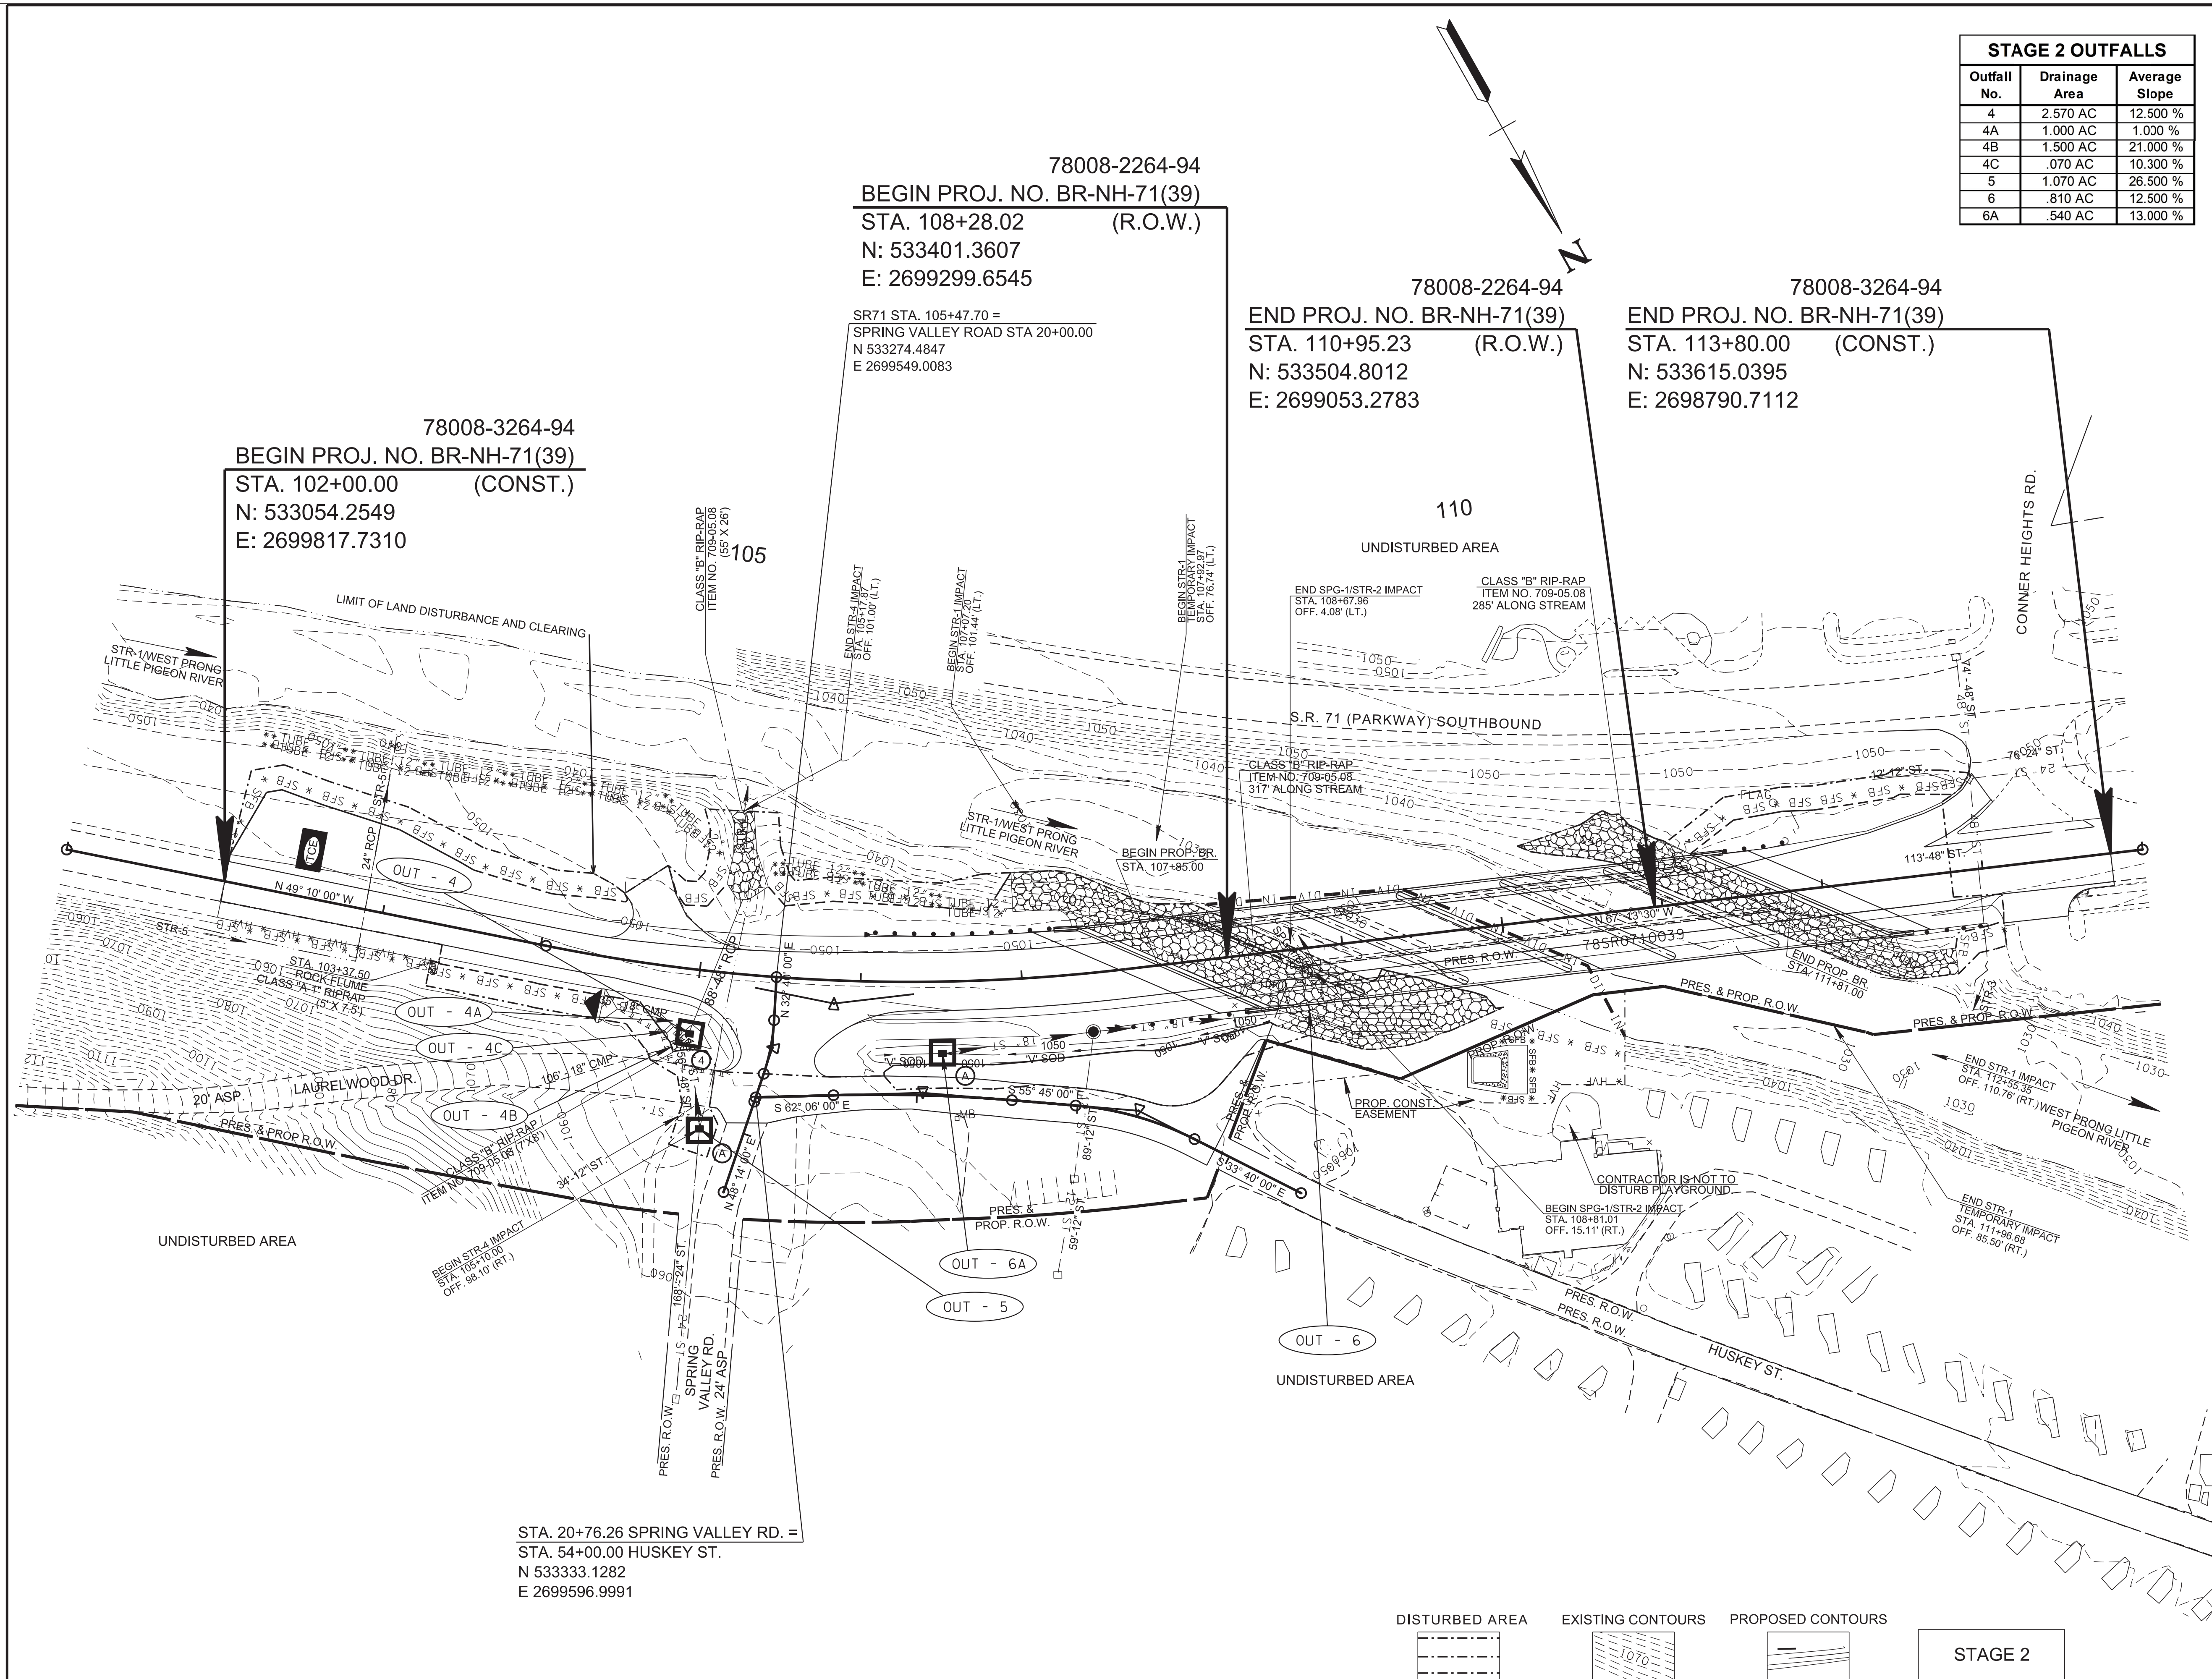

SEALED BY



07/22/2025

COORDINATES ARE NAD 83(1995), ARE
DATUM ADJUSTED BY THE FACTOR
OF 1.0001 AND TIED TO THE TGRN.
ALL ELEVATIONS ARE REFERENCED
TO THE NAVD 1988 WITH GEOID 12B.

STATE OF TENNESSEE
DEPARTMENT OF TRANSPORTATION

EROSION
PREVENTION &
SEDIMENT CONTROL
(EPSC) PLANS


STA.102+00.00 TO STA.113+80.00
SCALE: 1"= 50'

7/21/2025 1:46:18 PM
\\dot01nas002idot.state.tx.us\0\Shared\SURVEDesign\PROJECTS\Sevier SR71 124563_00\013_SHT

7/21/2025 1:46:20 PM
\\tdot01nas002.tdot.state.tn.us\01Shared\SURVDES\Design\PROJECTS\sevier_SR71_124563.00\0015\Signing.SHT

TYPE	YEAR	PROJECT NO.	SHEET NO.
PS&E	2025	BR-NH-71(39)	15

REV. 07/21/25: REMOVED LABEL FOR CONTRAST PAVEMENT MARKINGS. REVISED SIGNATURE AND STAMP IN SEALED BY BOX.

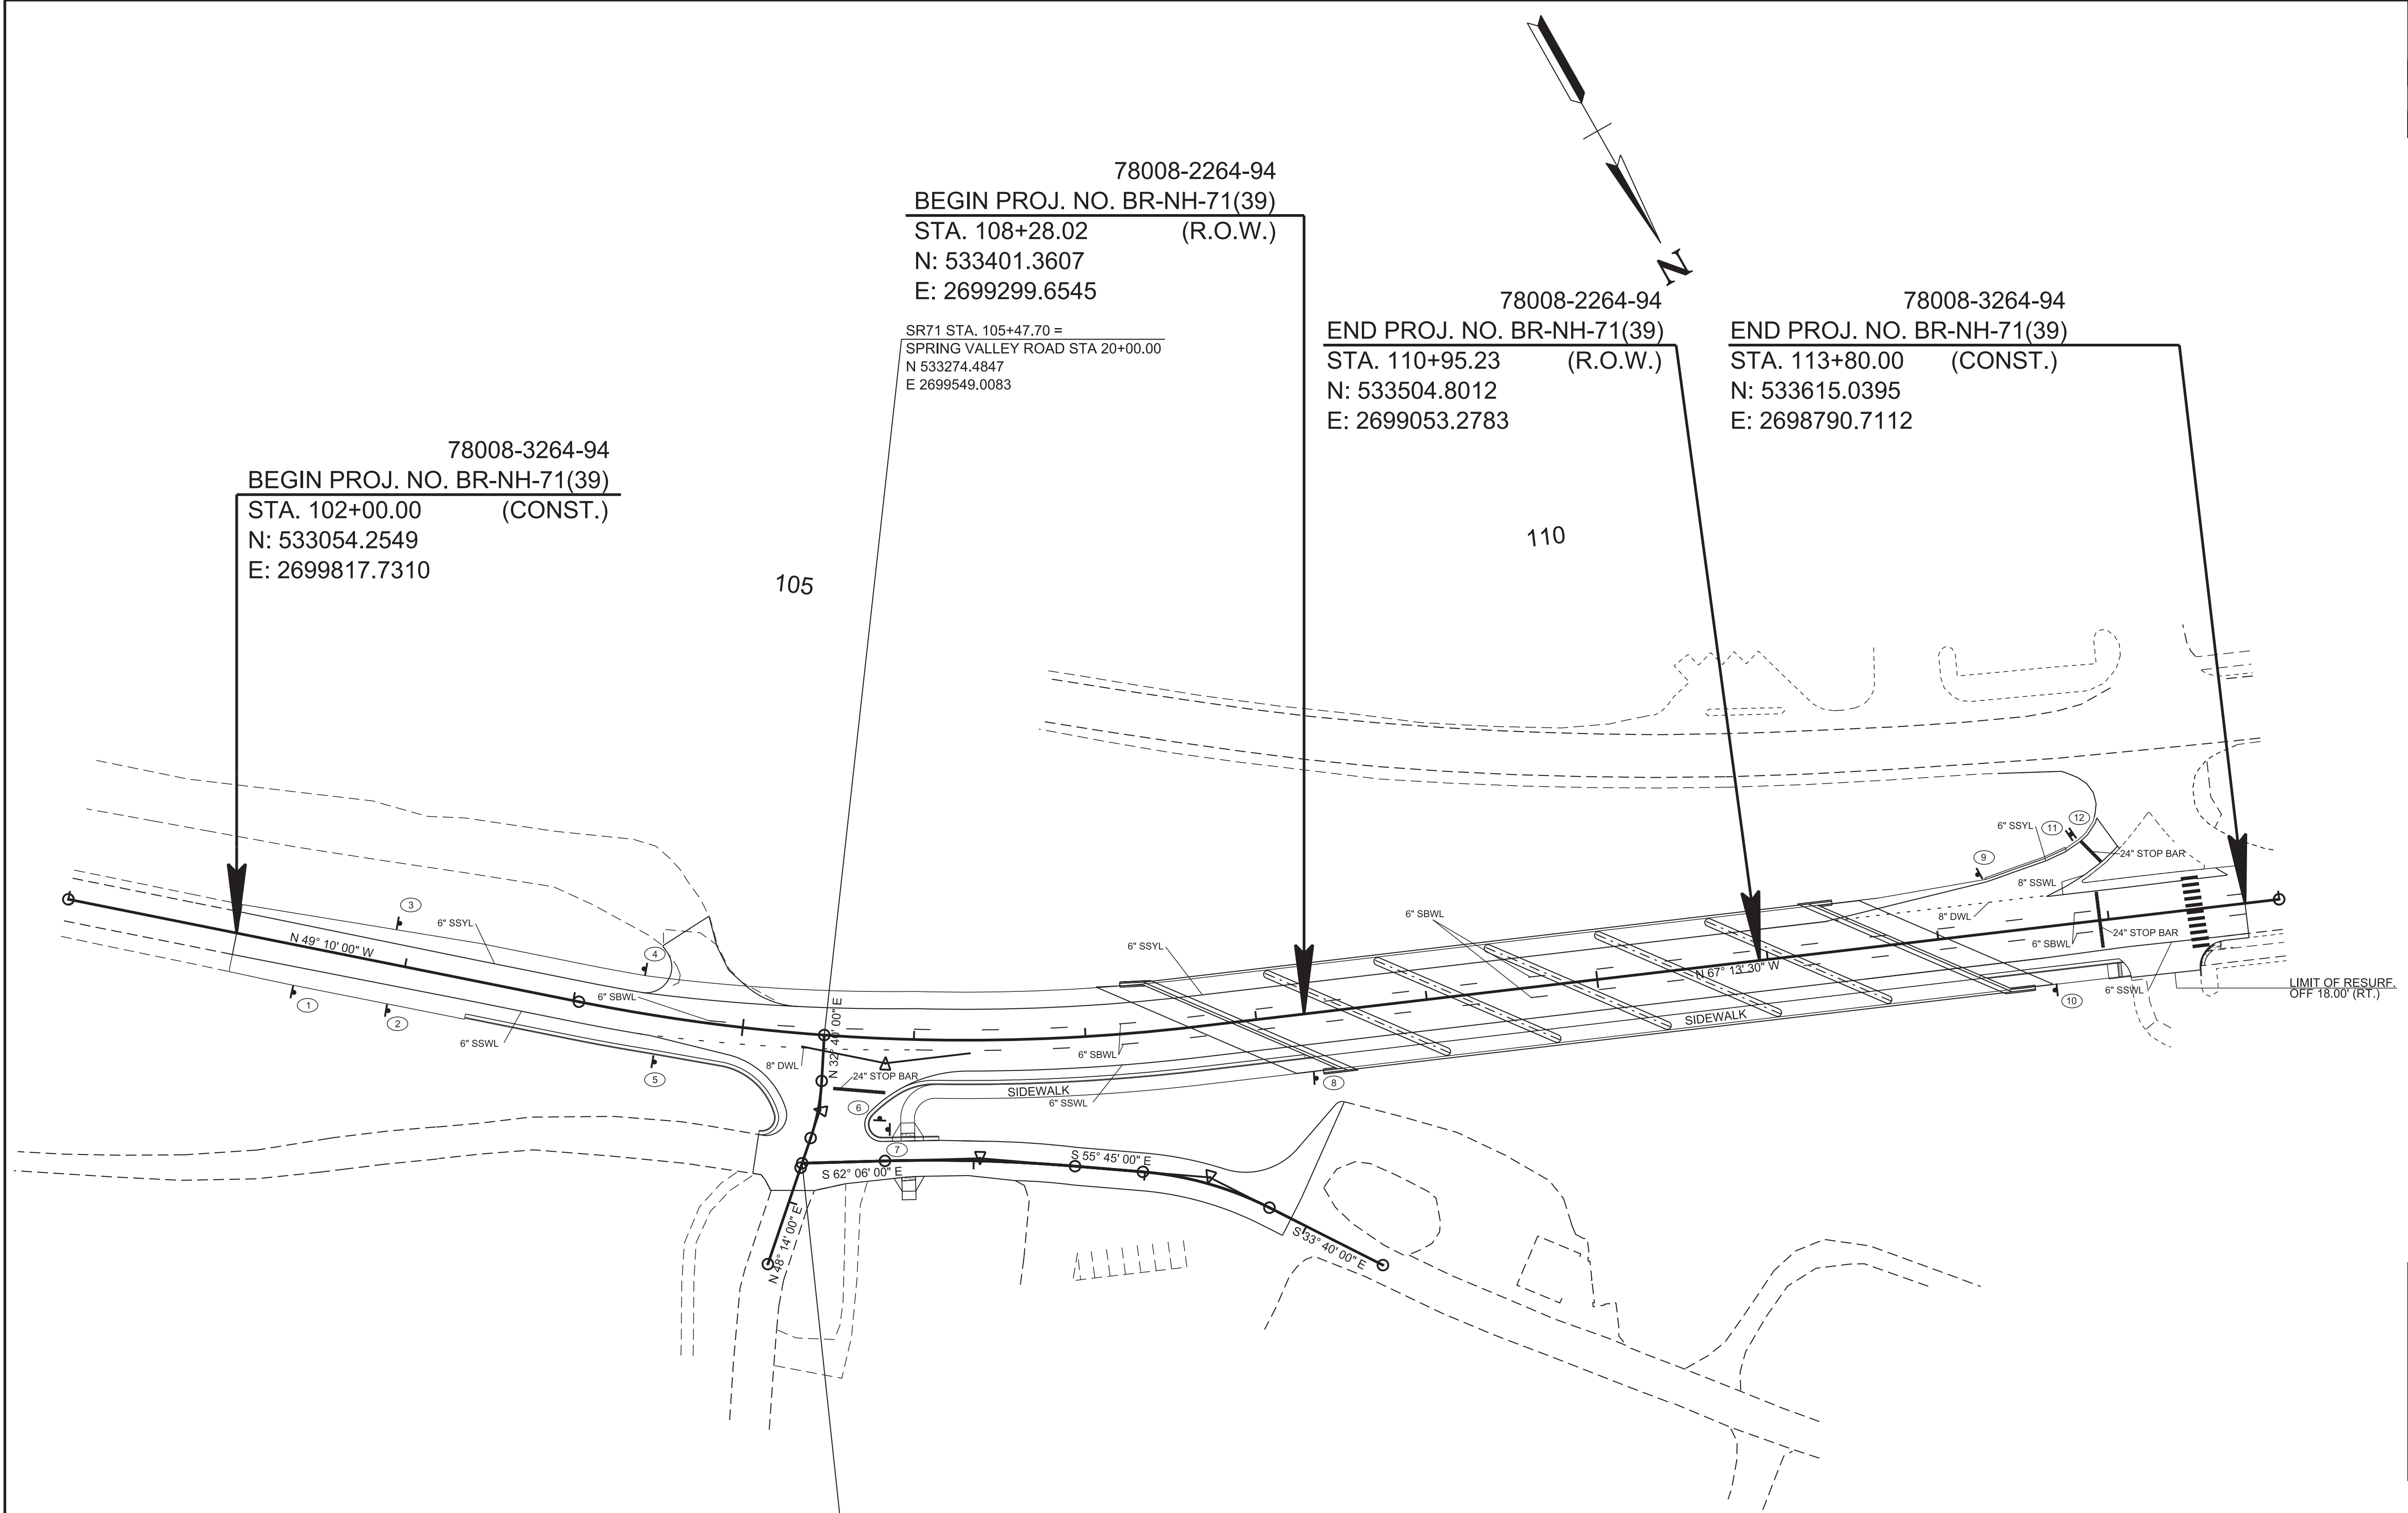

78008-3264-94
BEGIN PROJ. NO. BR-NH-71(39)
STA. 102+00.00 (CONST.)
N: 533054.2549
E: 2699817.7310

78008-2264-94
BEGIN PROJ. NO. BR-NH-71(39)
STA. 108+28.02 (R.O.W.)
N: 533401.3607
E: 2699299.6545

SR71 STA. 105+47.70 =
SPRING VALLEY ROAD STA 20+00.00
N 533274.4847
E 2699549.0083

78008-2264-94
END PROJ. NO. BR-NH-71(39)
STA. 110+95.23 (R.O.W.)
N: 533504.8012
E: 2699053.2783

78008-3264-94
END PROJ. NO. BR-NH-71(39)
STA. 113+80.00 (CONST.)
N: 533615.0395
E: 2698790.7112

STA. 20+76.26 SPRING VALLEY RD. =
STA. 54+00.00 HUSKEY ST.
N 533333.1282
E 2699596.9991

SEALED BY

7/22/2025



COORDINATES ARE NAD 83(1995), ARE DATUM ADJUSTED BY THE FACTOR OF 1.0001 AND TIED TO THE TGRN. ALL ELEVATIONS ARE REFERENCED TO THE NAVD 1988 WITH GEOID 12B.

STATE OF TENNESSEE
DEPARTMENT OF TRANSPORTATION

SIGNING AND
PAVEMENT MARKING
PLAN

STA.102+00.00 TO STA.113+80.00
SCALE: 1"=50'

7/21/2025 1:46:20 PM
\\tdot01nas002.tdot.state.tn.us\01Shared\SURVDES\Design\PROJECTS\Sevier_SR71_124563.00\016SignScheduleSheet.sht

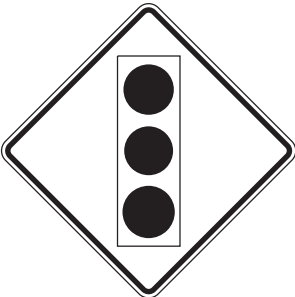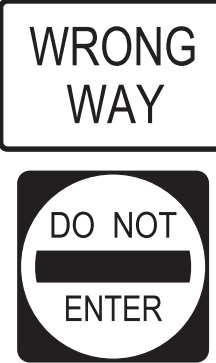ALL SIGNS SHOWN WITH DESIGNATIONS ARE TO BE FABRICATED AS DETAILED IN THE CURRENT EDITION OF THE "MANUAL ON UNIFORM TRAFFIC CONTROL DEVICES" OR THE CURRENT EDITION OF THE "TENNESSEE SUPPLEMENT TO THE STANDARD HIGHWAY SIGNS BOOK"																						
SIGN NO.	LEGEND	SHEET NO.	SIZE				COPY				SHIELD	ARROW	SIGN FACE			STEEL DESIGN (BREAK-AWAY)					MINIMUM VERTICAL CLEARANCE	REMARKS
			LENGTH	HEIGHT	RADIUS	BORDER WIDTH	CAPITAL	LOWER CASE	NUMERAL	SERIES			COPY	BACKGROUND	MATERIAL	SUPPORT TYPE	SUPPORT LENGTH	FOOTING	CONC. CU. YD.	REIN. STEEL LBS.		
1	 TN-22A M3-3 M1-4	14	24"	12"									GREEN (REF.)	WHITE (REF.)	0.080" SHEET ALUMINUM	P5	h = 11'-6"	TYPE 4 1'-0" DIA.	0.12	24.9	7'	P5 SUPPORTS REQUIRE SLIP BASE ITEM NO. 713-11.21 (INCLUDES STUB) - SEE DETAIL D ON STD. DWG. T-S-23A
			24"	12"									BLACK	WHITE (REF.)								
			30"	24"									BLACK	WHITE (REF.)								
2		14	36"	36"									BLACK	YELLOW/ RED/GREEN (REF.)	0.100" SHEET ALUMINUM	P5	h = 11'-3"	TYPE 4 1'-0" DIA.	0.12	24.9	7'	P5 SUPPORTS REQUIRE SLIP BASE ITEM NO. 713-11.21 (INCLUDES STUB) - SEE DETAIL D ON STD. DWG. T-S-23A
3		14														P5	h = 10'-9"	TYPE 4 1'-0" DIA.	0.12	24.9	5'	
4	 R5-1A R5-1	14	42"	30"									WHITE (REF.)	RED (REF.)	0.100" SHEET ALUMINUM	P5	h ₁ = 12'-0" h ₂ = 12'-3"	TYPE 4 1'-0" DIA.	0.12	24.9	5'	P5 SUPPORTS REQUIRE SLIP BASE ITEM NO. 713-11.21 (INCLUDES STUB) - SEE DETAIL D ON STD. DWG. T-S-23A
			36"	36"									RED (REF.)	WHITE (REF.)								
5		R2-1	30"	36"									BLACK	WHITE (REF.)	0.080" SHEET ALUMINUM	P5	h = 10'-0"	TYPE 4 1'-0" DIA.	0.12	24.9	7'	P5 SUPPORTS REQUIRE SLIP BASE ITEM NO. 713-11.21 (INCLUDES STUB) - SEE DETAIL D ON STD. DWG. T-S-23A
7		R1-1	36"	36"									WHITE (REF.)	RED (REF.)	0.100" SHEET ALUMINUM	P5	h = 10'-0"	TYPE 4 1'-0" DIA.	0.12	24.9	7'	P5 SUPPORTS REQUIRE SLIP BASE ITEM NO. 713-11.21 (INCLUDES STUB) - SEE DETAIL D ON STD. DWG. T-S-23A
8			3'-6"	1'-6"	3"	1"	5"	4"		E MOD			WHITE (REF.)	GREEN (REF.)	1-12" & 1-6" ALUMINUM EXTRUSIONS	P2	h ₁ = 11'-6" h ₂ = 11'-6"				7'	
9		R5-1A	42"	30"									WHITE (REF.)	RED (REF.)	0.100" SHEET ALUMINUM	P2	h ₁ = 12'-6" h ₂ = 12'-6"				7'	
10																P2	h ₁ = 12'-6" h ₂ = 12'-6"				7'	
11		R10-6R	24"	36"									BLACK	WHITE (REF.)	0.080" SHEET ALUMINUM	P5	h = 10'-0"	TYPE 4 1'-0" DIA.	0.12	24.9	7'	P5 SUPPORTS REQUIRE SLIP BASE ITEM NO. 713-11.21 (INCLUDES STUB) - SEE DETAIL D ON STD. DWG. T-S-23A
6		R1-1	36"	36"									WHITE (REF.)	RED (REF.)	0.100" SHEET ALUMINUM	P6	h = 13'-3"	TYPE 4 1'-0" DIA.	0.12	24.9	7'	P6 SUPPORTS REQUIRE SLIP BASE ITEM NO. 713-11.21 (INCLUDES STUB) - SEE DETAIL D ON STD. DWG. T-S-23A
		R3-2	36"	36"									WHITE (REF.)	RED (REF.)	0.100" SHEET ALUMINUM							
12		R5-1	36"	36"									WHITE (REF.)	RED (REF.)	0.100" SHEET ALUMINUM	P5	h = 10'-0"	TYPE 4 1'-0" DIA.	0.12	24.9	7'	P5 SUPPORTS REQUIRE SLIP BASE ITEM NO. 713-11.21 (INCLUDES STUB) - SEE DETAIL D ON STD. DWG. T-S-23A SIGN TO BE PLACED ON THE BACKSIDE OF SIGN 11.

CONCRETE AND STEEL QUANTITIES FOR FOOTINGS ARE PER EACH

TYPE	YEAR	PROJECT NO.	SHEET NO.
PS&E	2025	BR-NH-71(39)	16

REV. 07/21/25: REVISED SIGNATURE AND STAMP IN SEALED BY BOX.

SEALED BY



STATE OF TENNESSEE
DEPARTMENT OF TRANSPORTATION

SIGN
SCHEDULE

7/21/2025 1:46:24 PM
\\idot01nas002.tdot.state.tn.us\01Shared\SURVDES\Design\PROJECTS\sevier_SR71_124563.00\017-036.sht

TYPE	YEAR	PROJECT NO.	SHEET NO.
R.O.W.	2021	BR-NH-71(39)	16
PS&E	2025	BR-NH-71(39)	19

REV. 07/21/25: REVISED EARTHWORK.



CUT 75 S.F.
FILL 10 S.F.
CUT 20 C.Y.
FILL 3 C.Y.


REV. 07/21/25: REVISED EARTHWORK.



7/21/2025 1:46:27 PM
\\idot01nas002.tdot.state.tn.us\01Shared\SURV\DESIGN\PROJECTS\Sevier_SR71_124563.00\017-036.sht

TYPE	YEAR	PROJECT NO.	SHEET NO.
R.O.W.	2021	BR-NH-71(39)	19
PS&E	2025	BR-NH-71(39)	22


REV. 07/21/25: REVISED EARTHWORK.

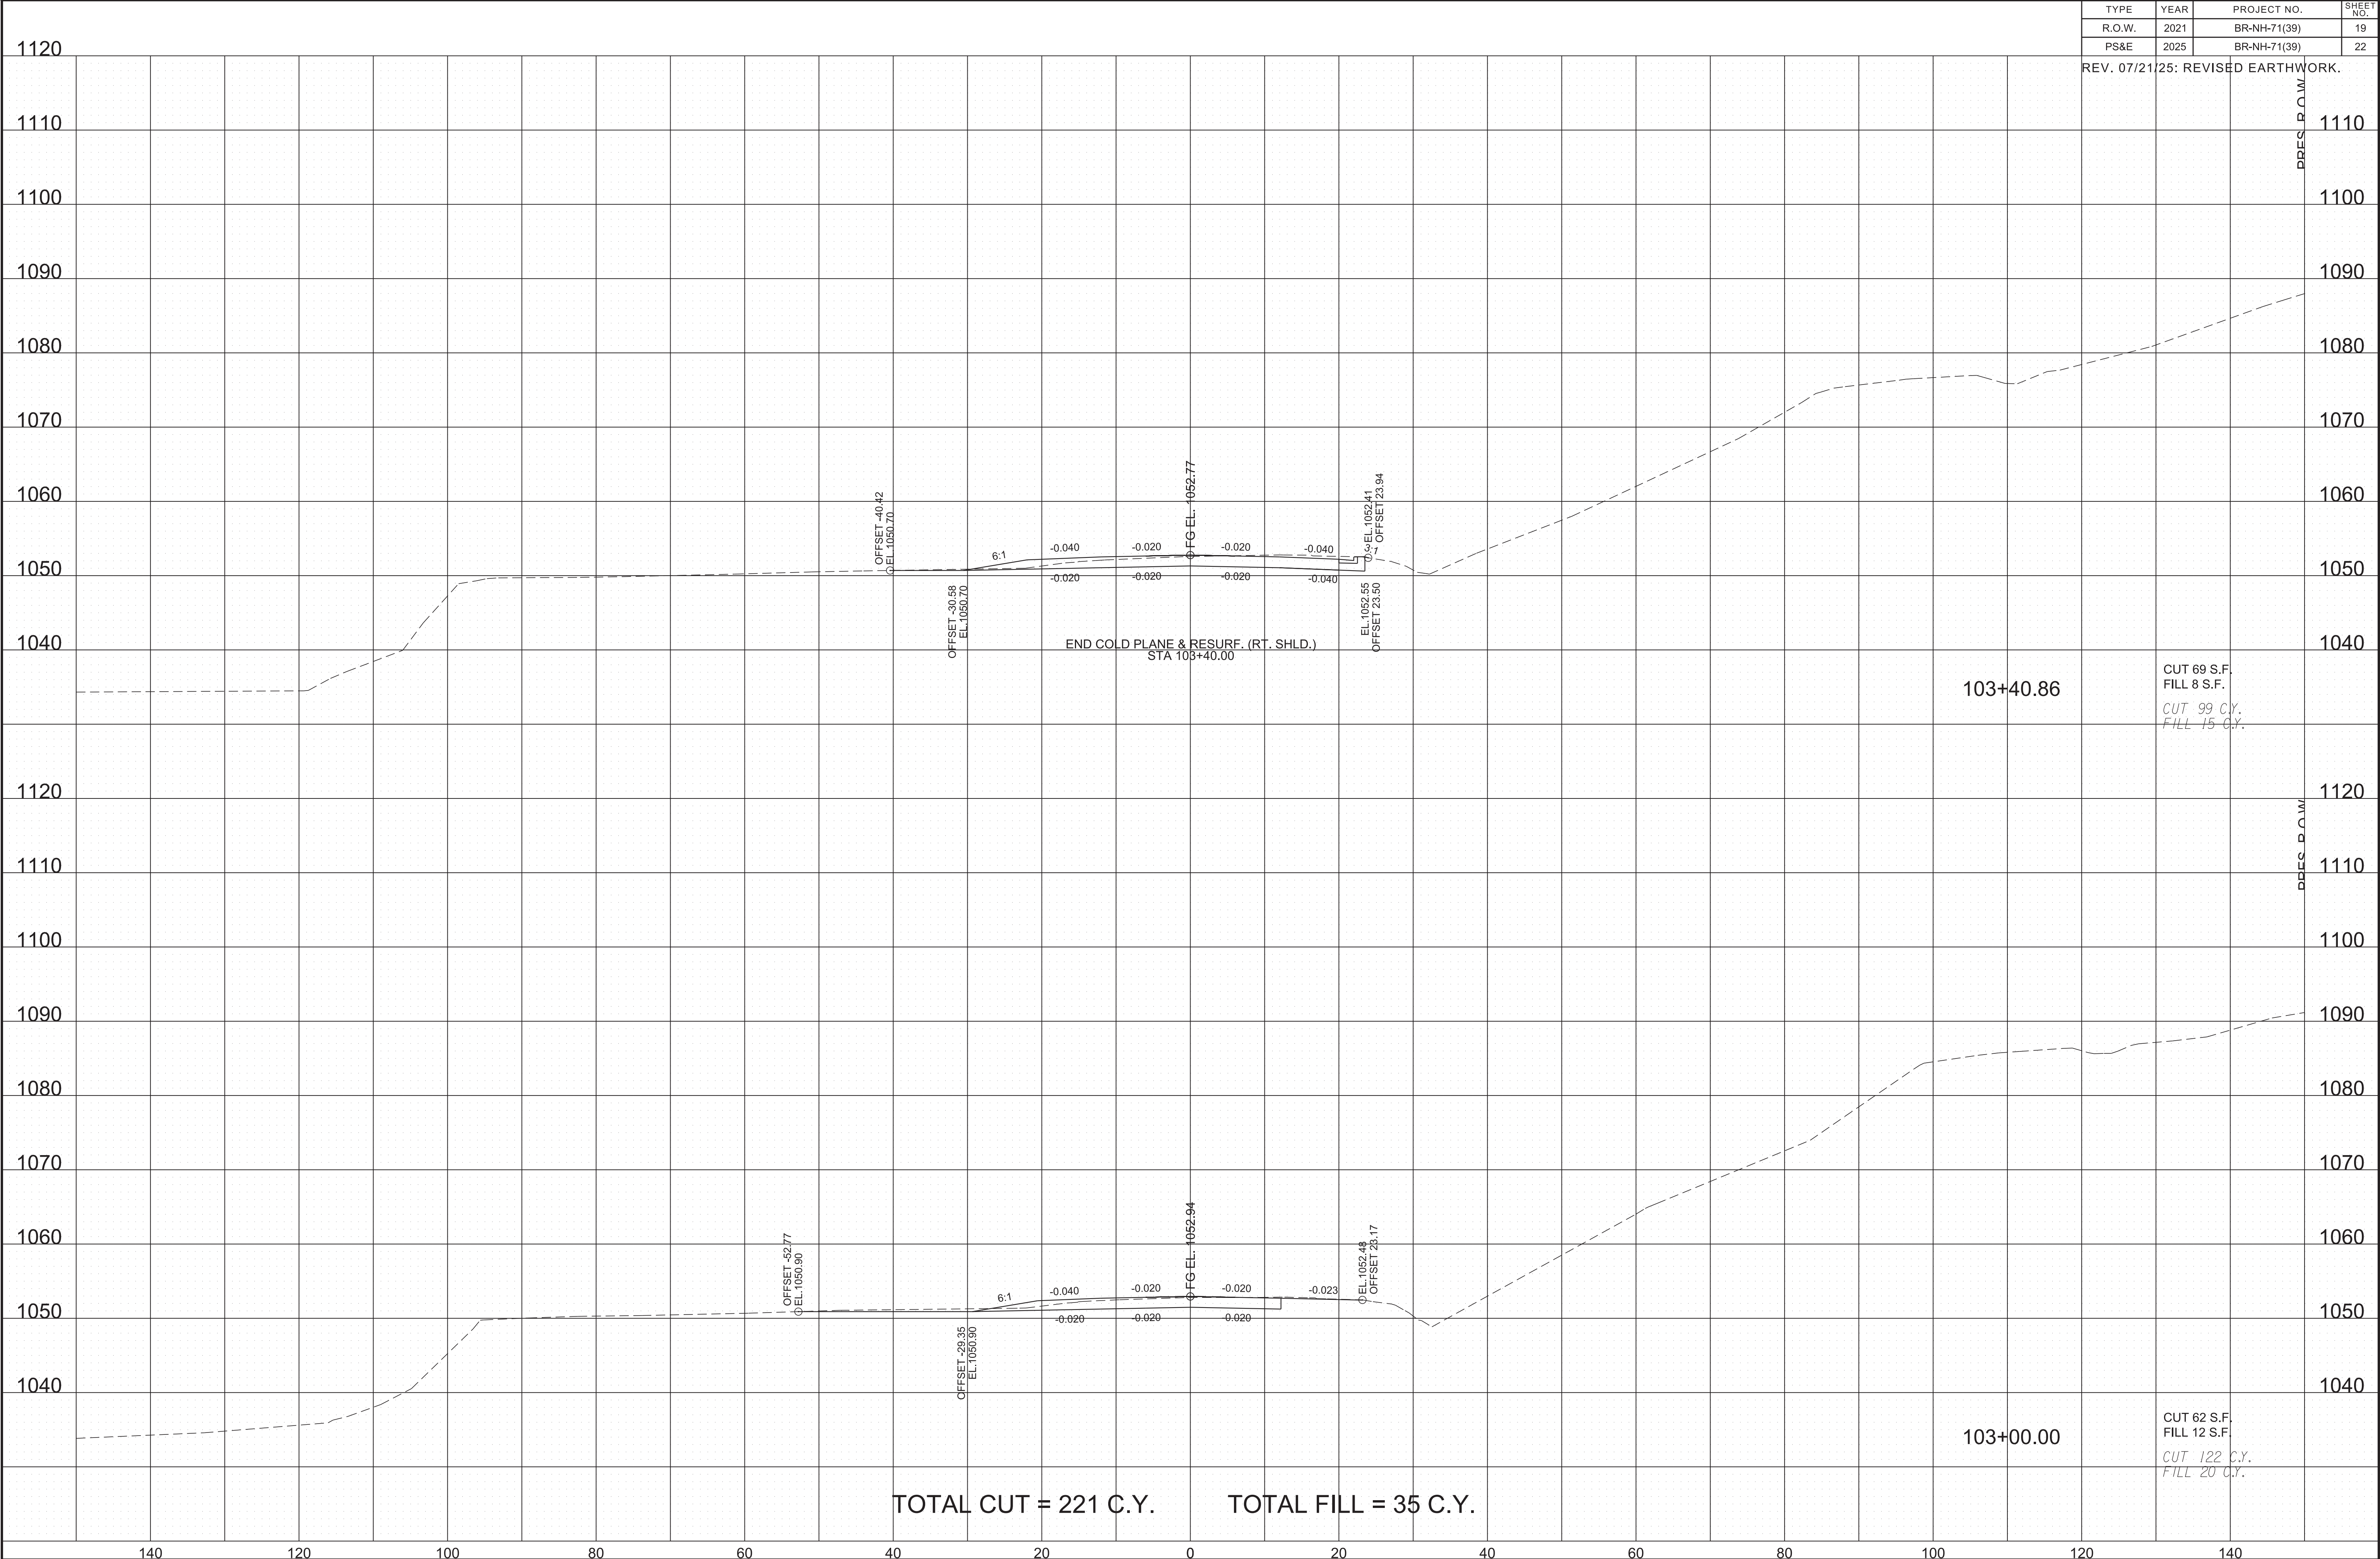

7/21/2025 1:46:40 PM
\\dot01nas002.tdot.state.tn.us\01Shared\SURV\DESIGN\PROJECTS\Sevier_SR71_124563.00\017-036.sht

TYPE	YEAR	PROJECT NO.	SHEET NO.
R.O.W.	2021	BR-NH-71(39)	20
PS&E	2025	BR-NH-71(39)	23


REV. 07/21/25: REVISED EARTHWORK.

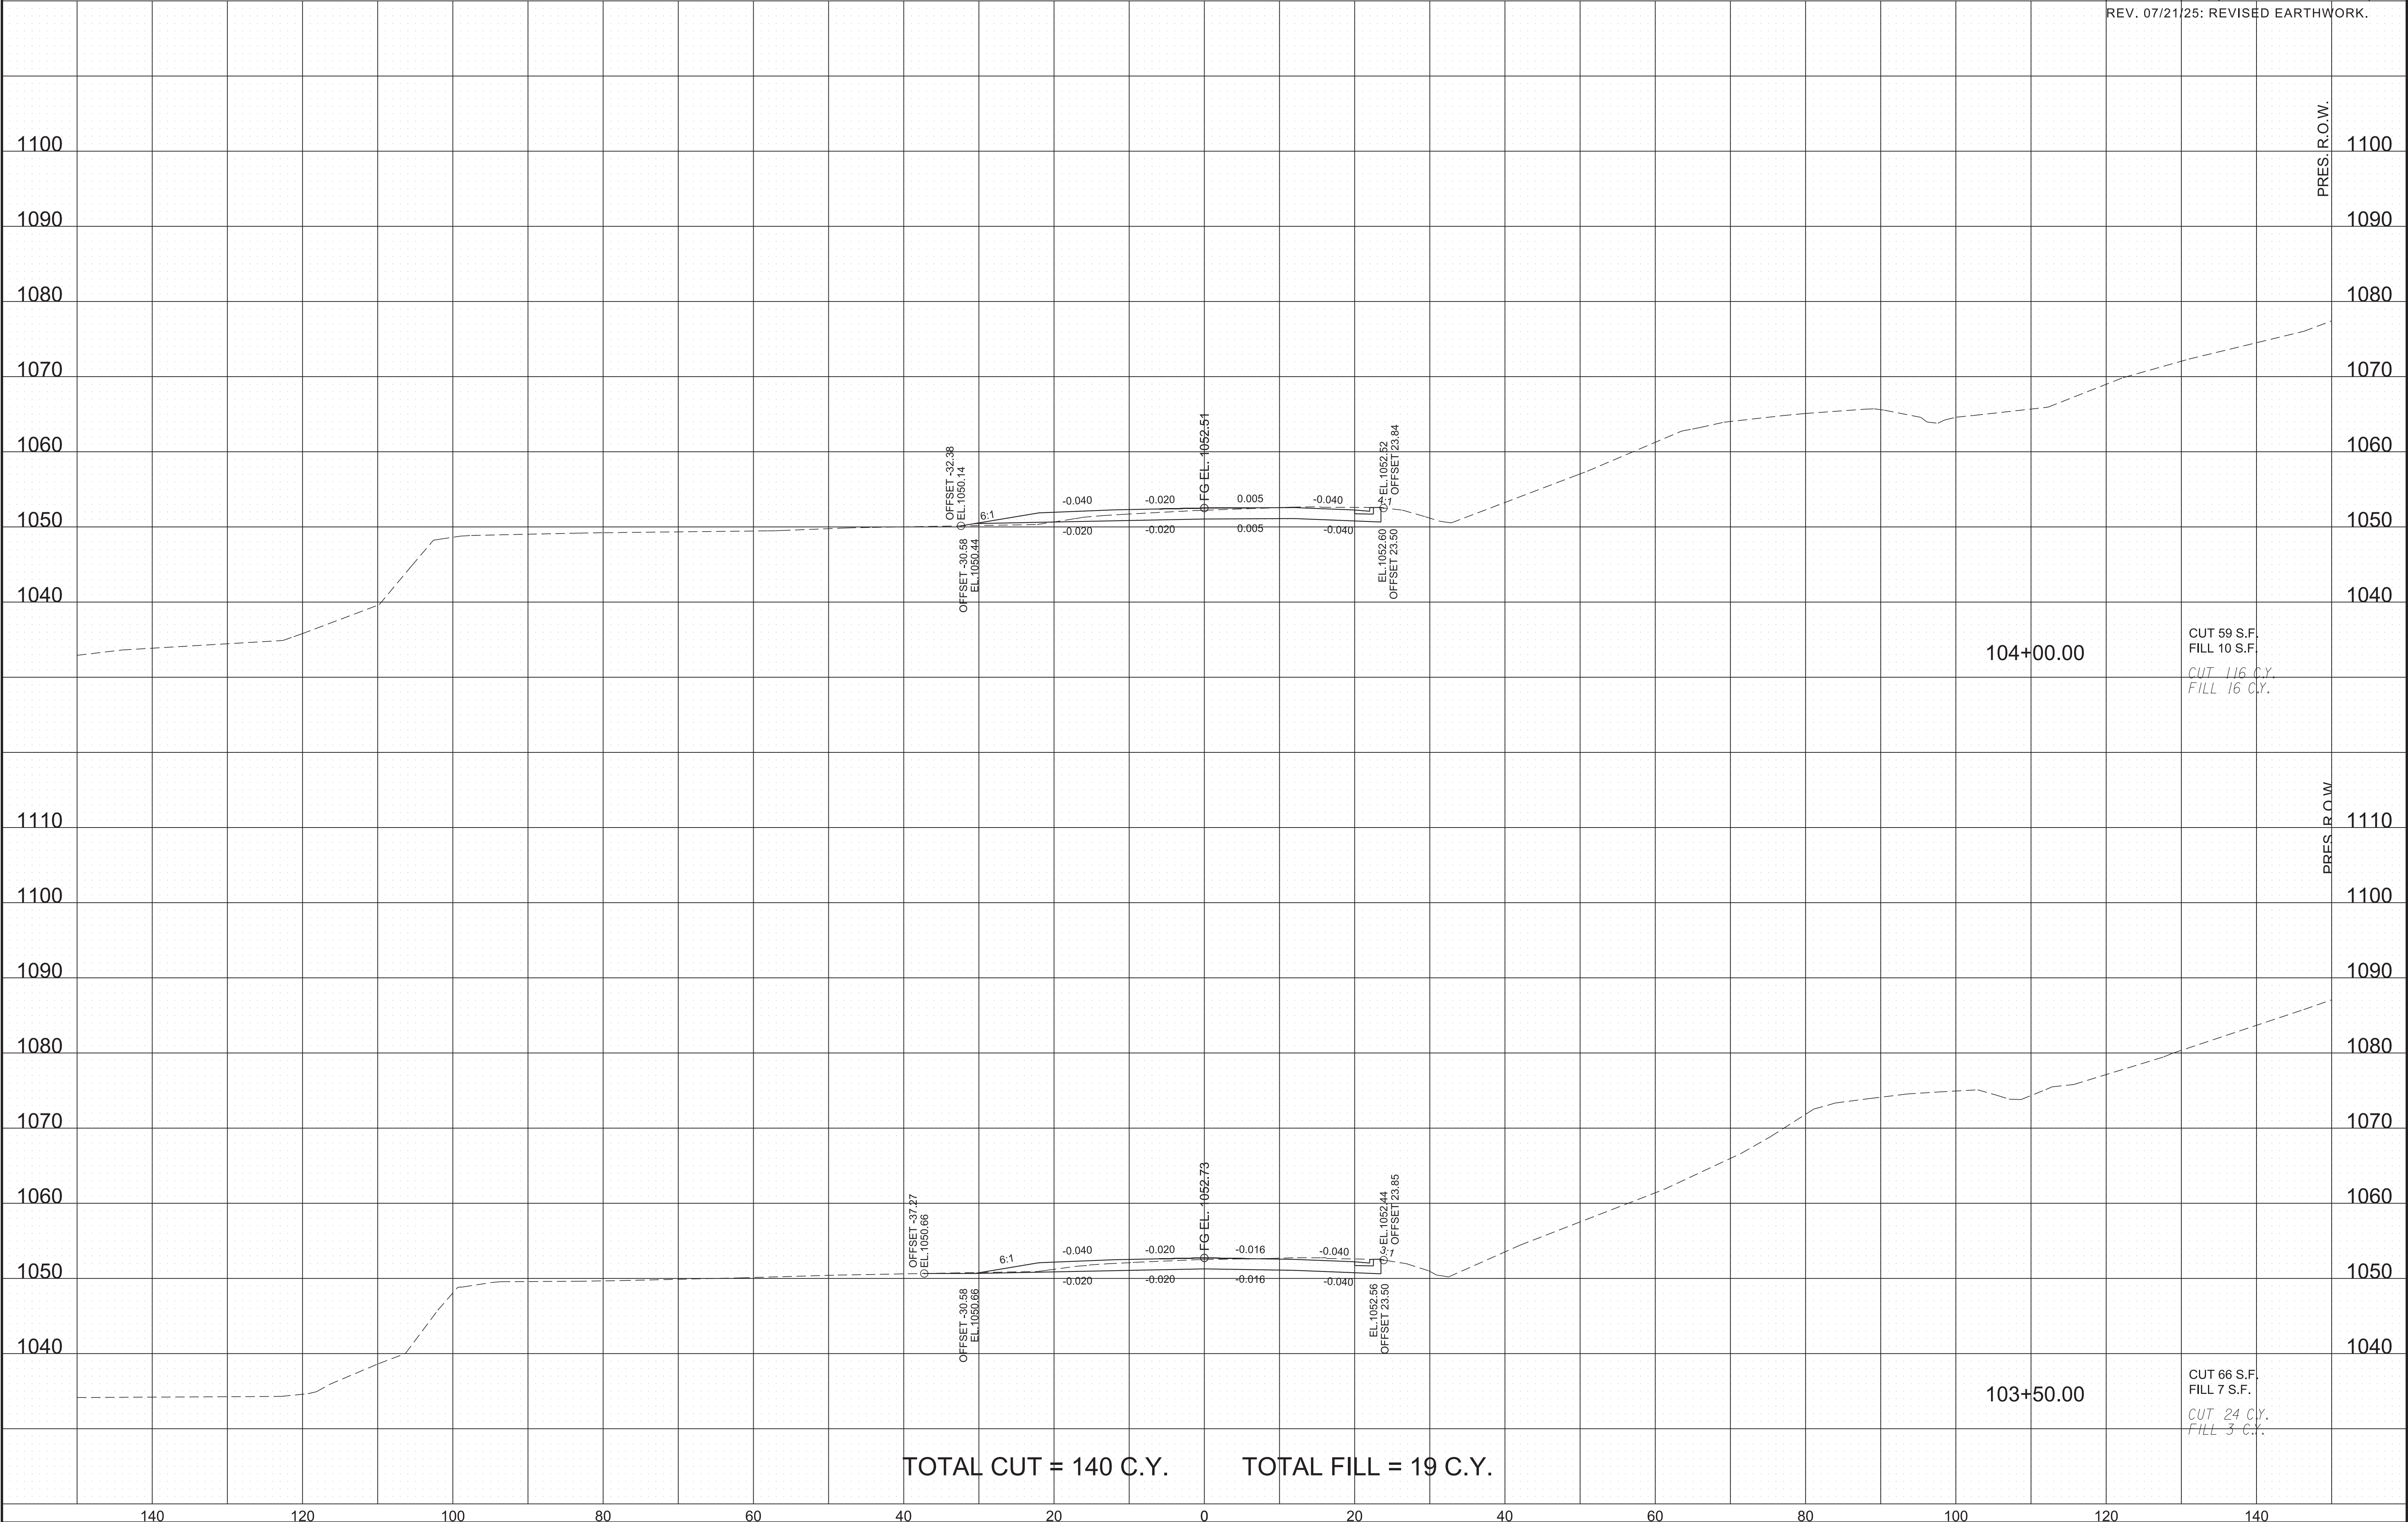

7/21/2025 1:46:44 PM
\\tdot01nas002.tdot.state.tn.us\01Shared\SURV\DESIGN\PROJECTS\Sevier_SR71_124563.00\017-036.sht

TYPE	YEAR	PROJECT NO.	SHEET NO.
R.O.W.	2021	BR-NH-71(39)	23
PS&E	2025	BR-NH-71(39)	26


REV. 07/21/25: REVISED EARTHWORK.

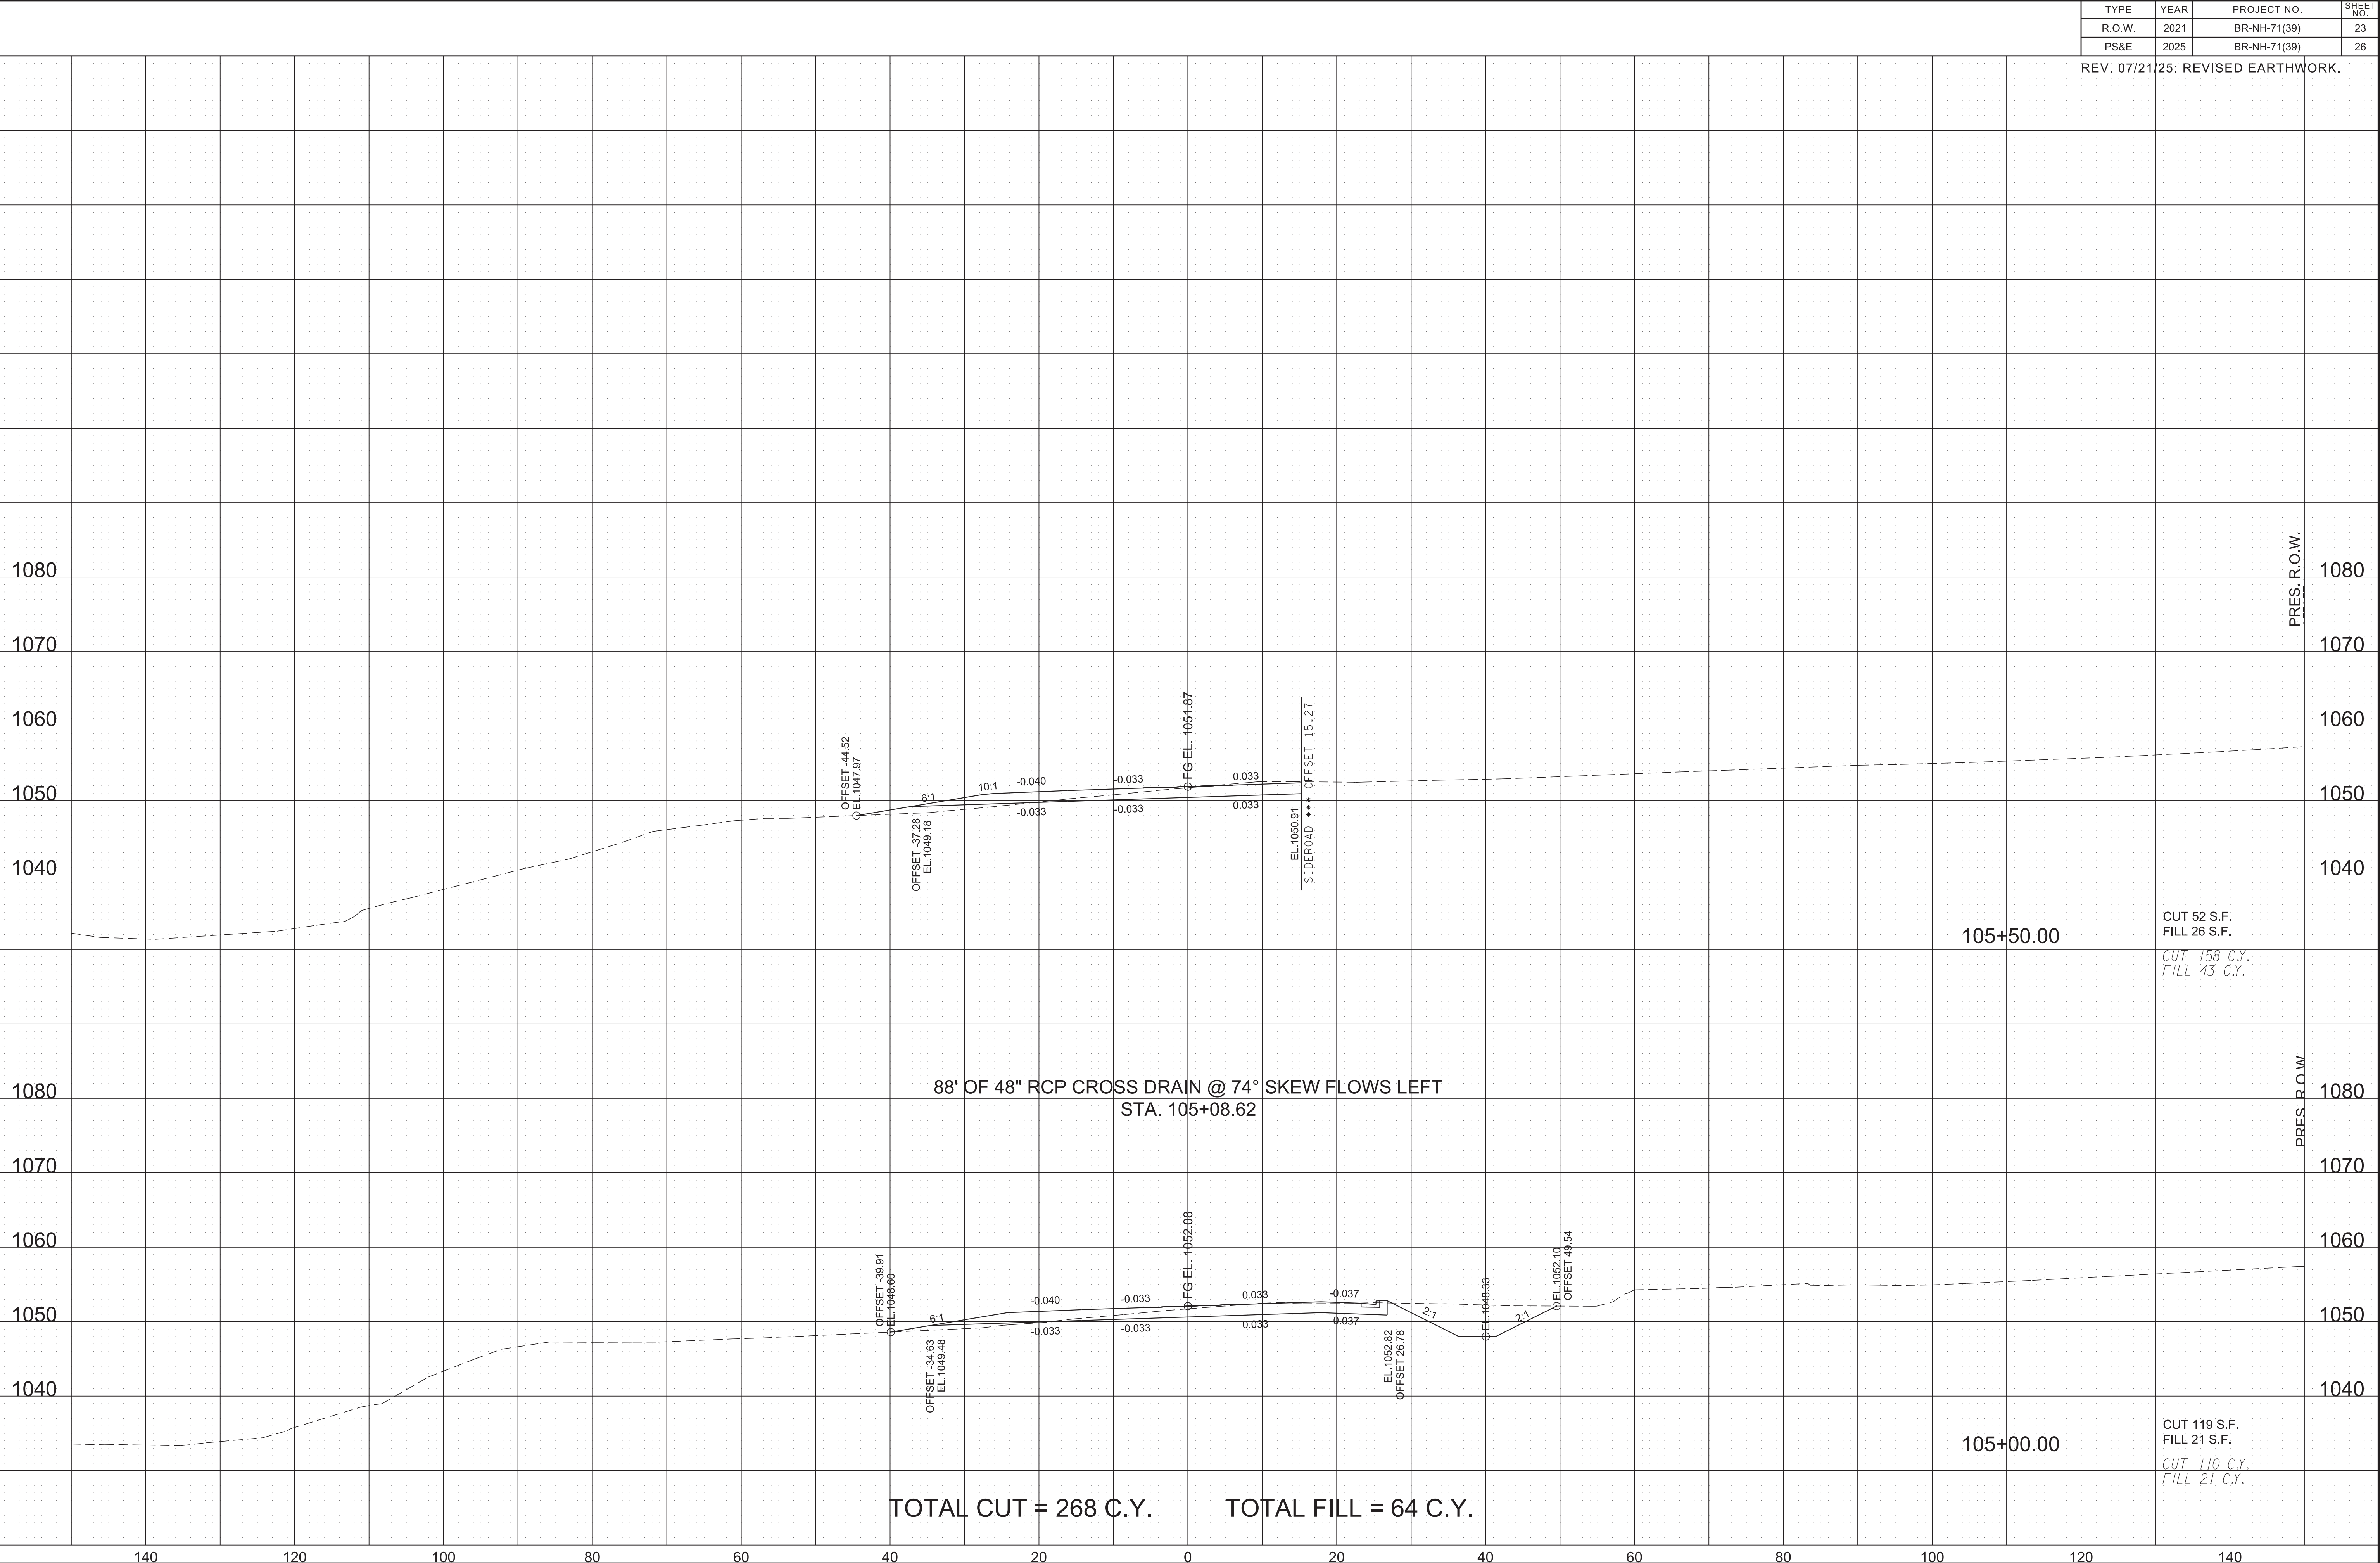

7/21/2025 1:46:46 PM
\\dot01nas002.tdot.state.tn.us\01Shared\SURV\DESIGN\PROJECTS\sevier_SR71_124563.00\017-036.sht

TYPE	YEAR	PROJECT NO.	SHEET NO.
R.O.W.	2021	BR-NH-71(39)	25
PS&E	2025	BR-NH-71(39)	28


REV. 07/21/25: REVISED EARTHWORK.

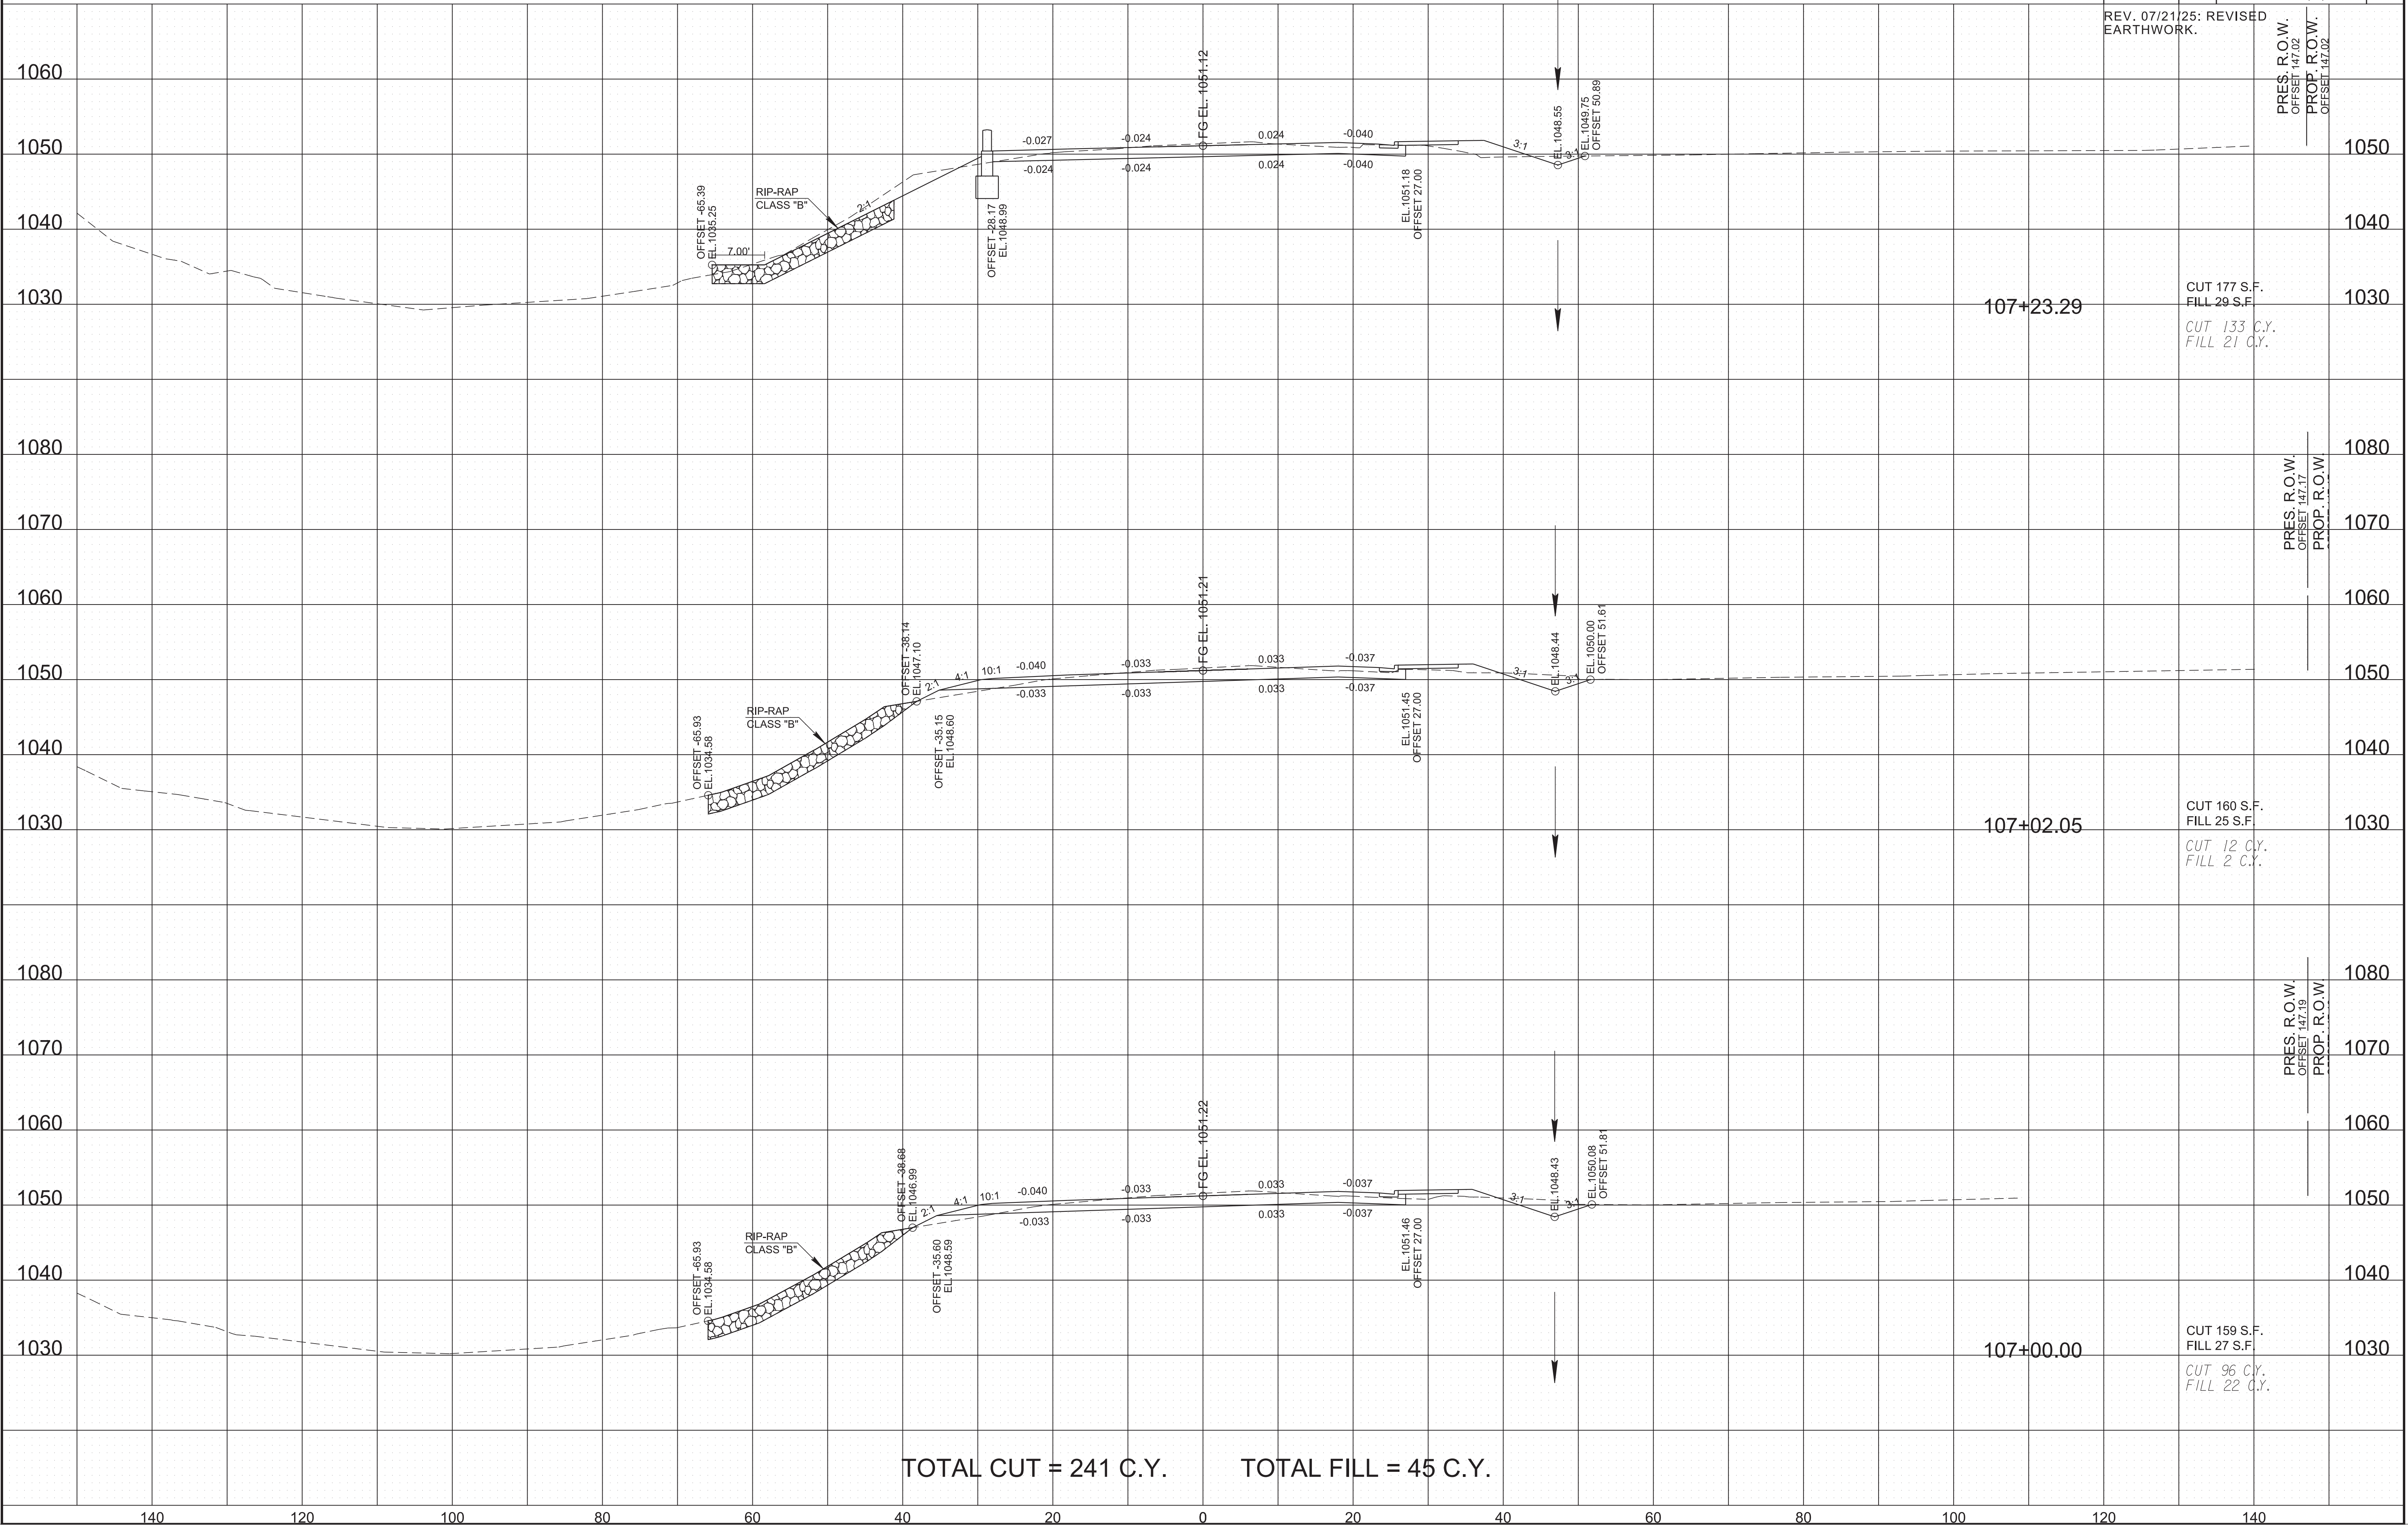


7/21/2025 1:46:47 PM
\\idot01nas002.tdot.state.tn.us\01Shared\SURV\DESIGN\PROJECTS\sevier_SR71_124563.00\017-036.sht

TYPE	YEAR	PROJECT NO.	SHEET NO.
R.O.W.	2021	BR-NH-71(39)	26
PS&E	2025	BR-NH-71(39)	29


REV. 07/21/25: REVISED EARTHWORK.

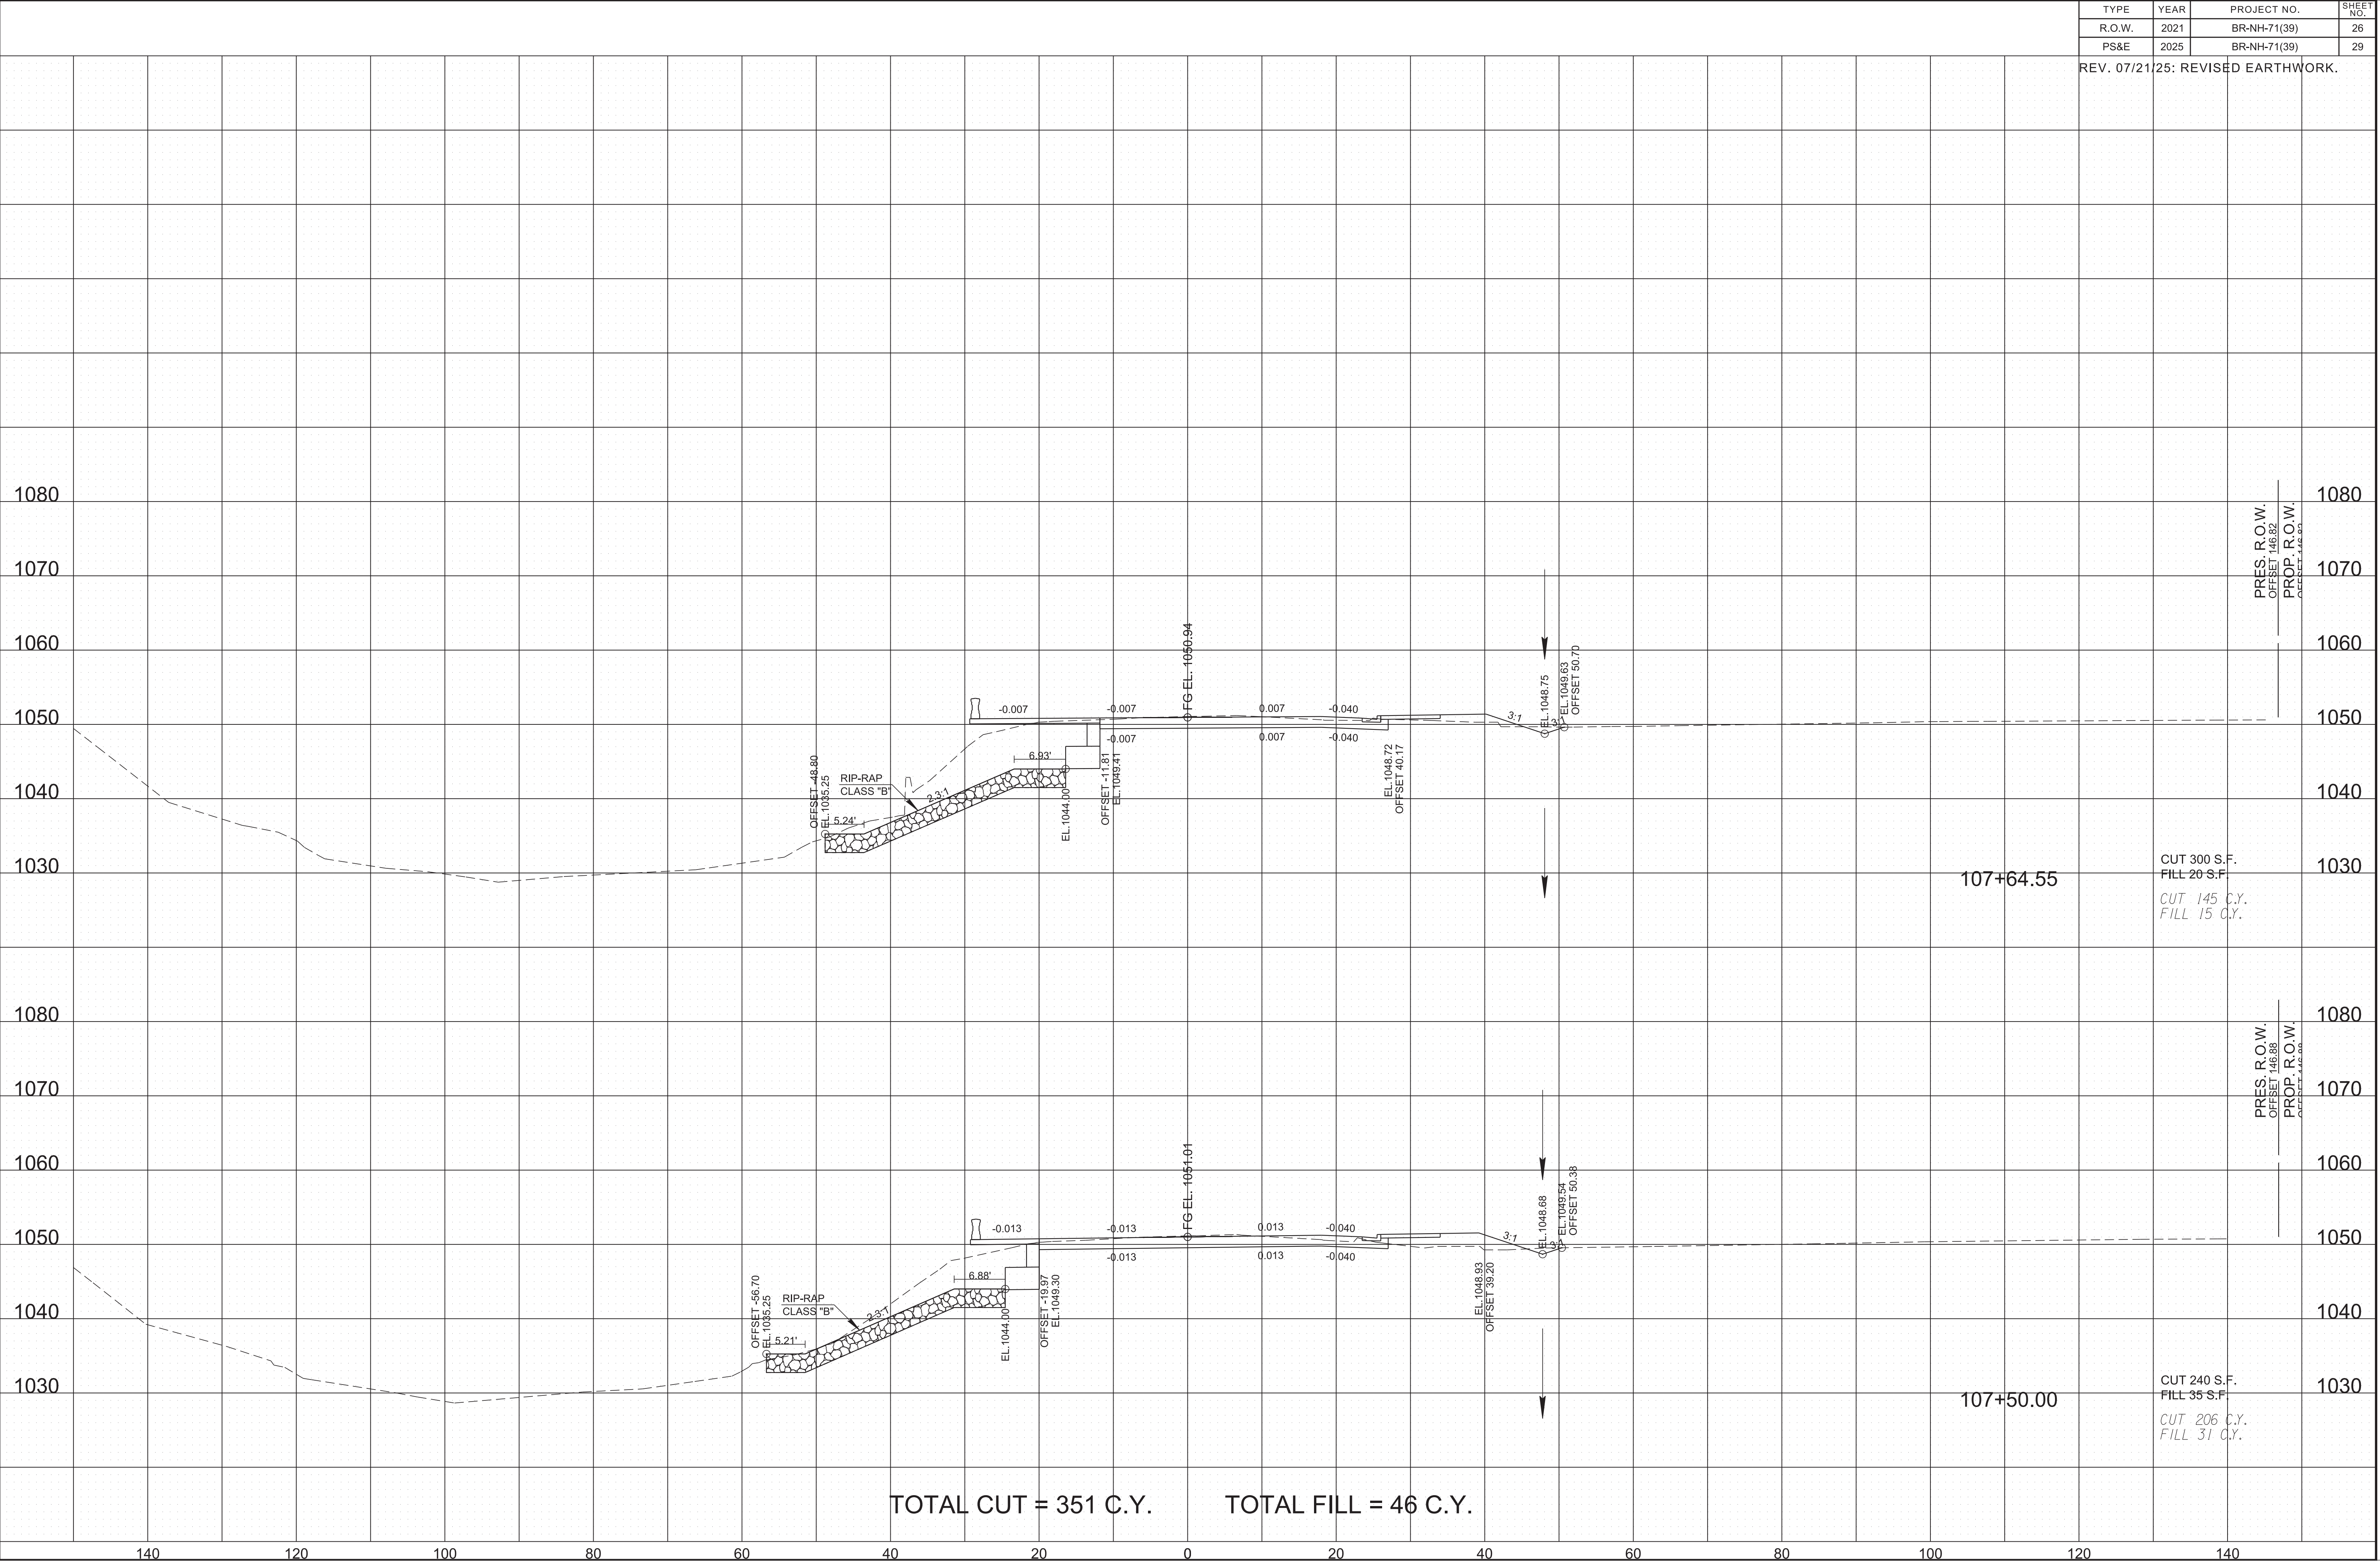

7/21/2025 1:46:48 PM
\\dot01nas002.tdot.state.tn.us\01Shared\SURVDESIGN\PROJECTS\sevier_SR71_124563.00\017-036.sht

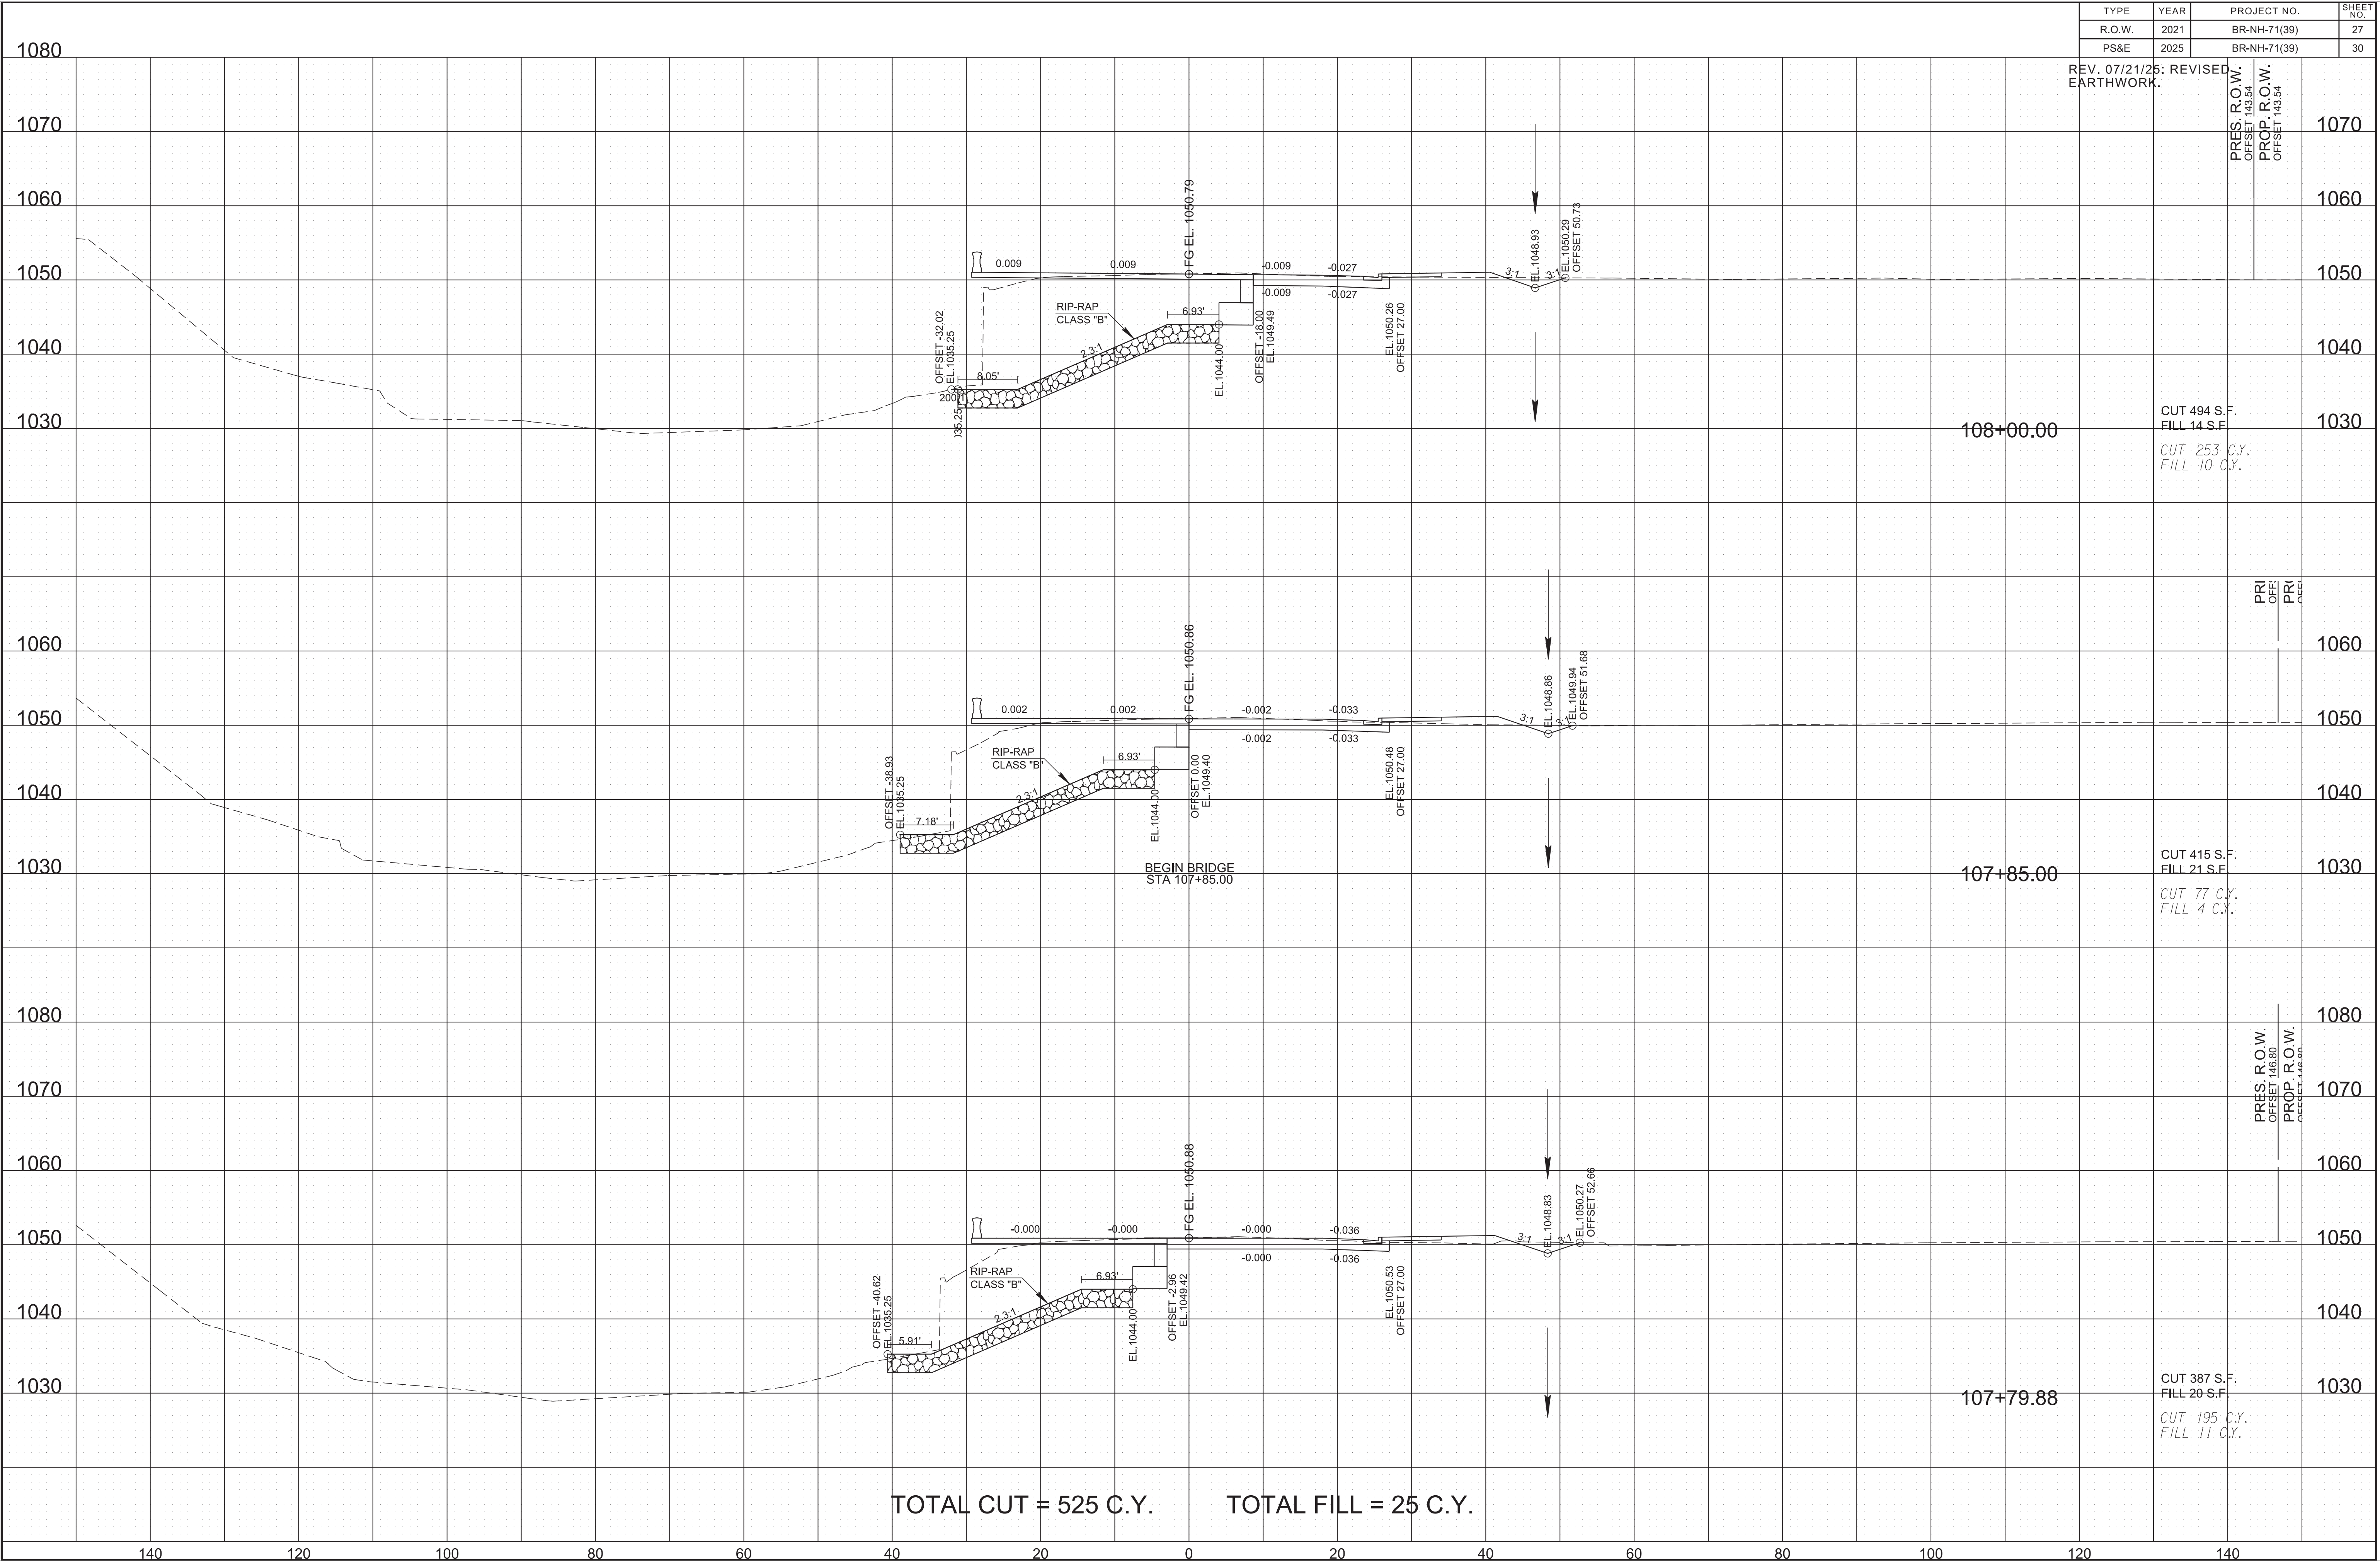


7/21/2025 1:46:50 PM
\\dot01nas002.tdot.state.tn.us\01Shared\SURV\DESIGN\PROJECTS\Sevier_SR71_124563.00\017-036.sht

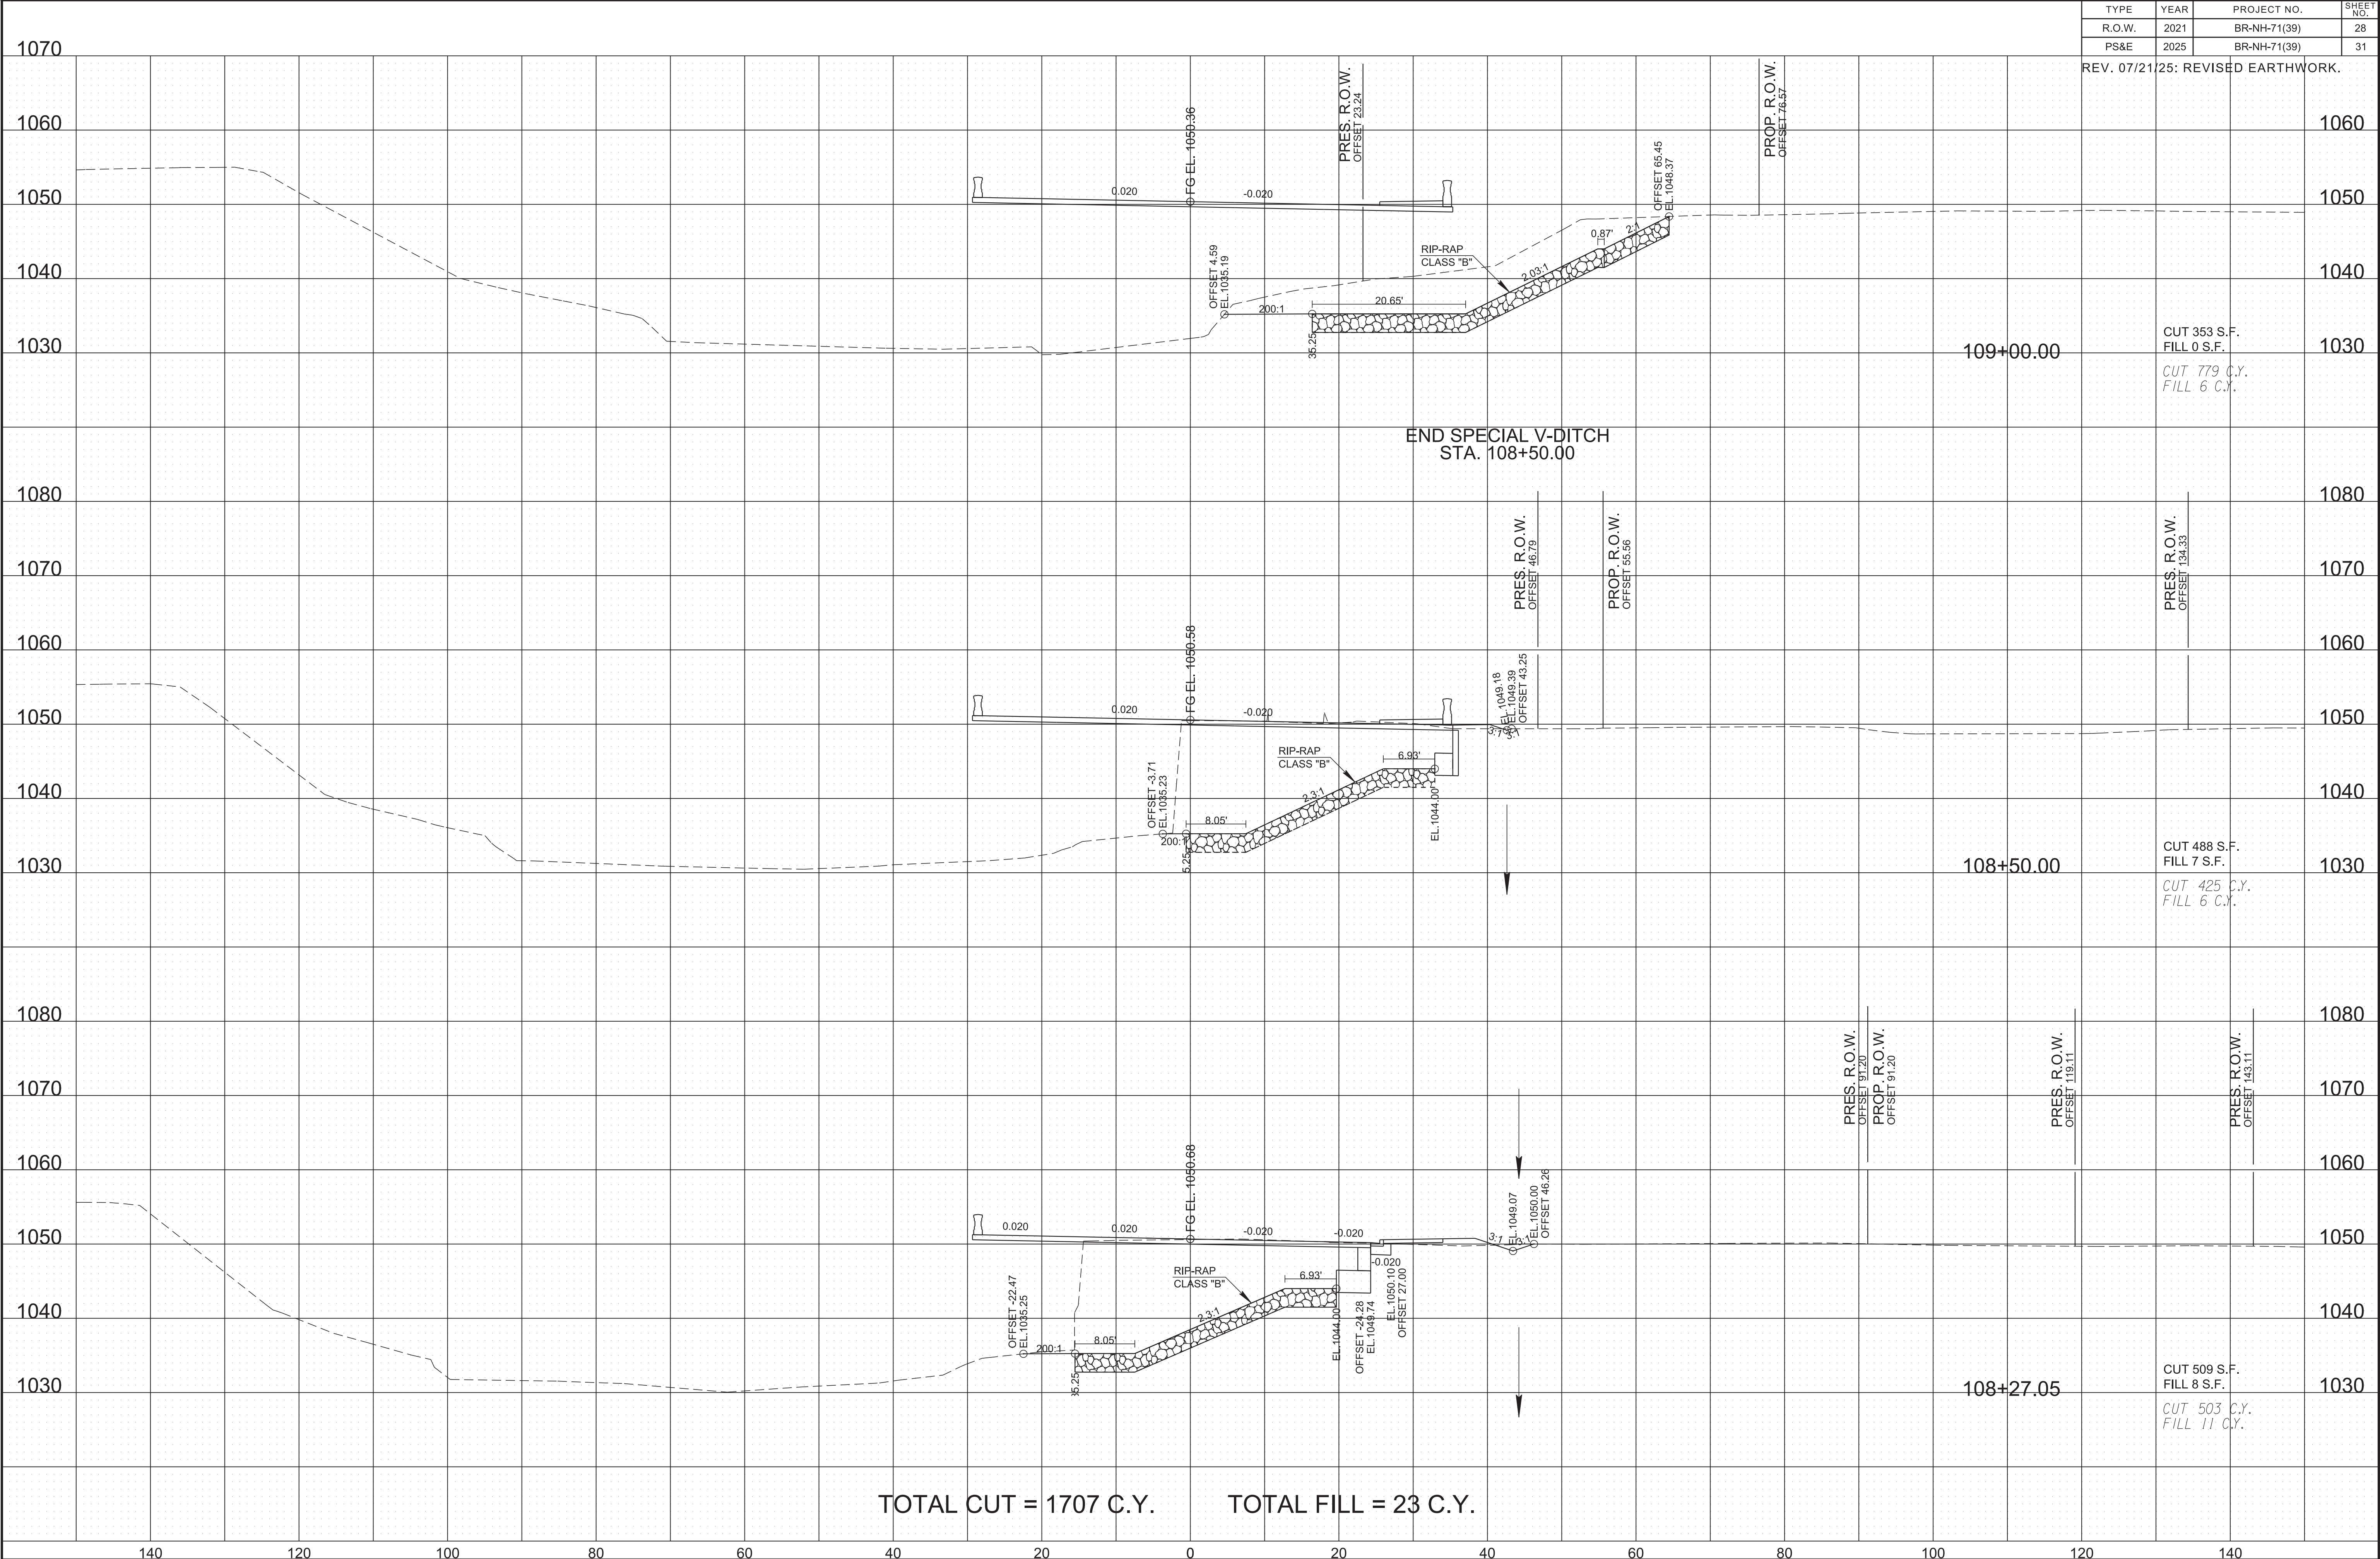

7/21/2025 1:46:51 PM
\\idot01nas002.tdot.state.tn.us\01Shared\SURV\DESIGN\PROJECTS\sevier_SR71_124563.00\017-036.sht

TYPE	YEAR	PROJECT NO.	SHEET NO.
R.O.W.	2021	BR-NH-71(39)	29
PS&E	2025	BR-NH-71(39)	32

REV. 07/21/25: REVISED EARTHWORK.

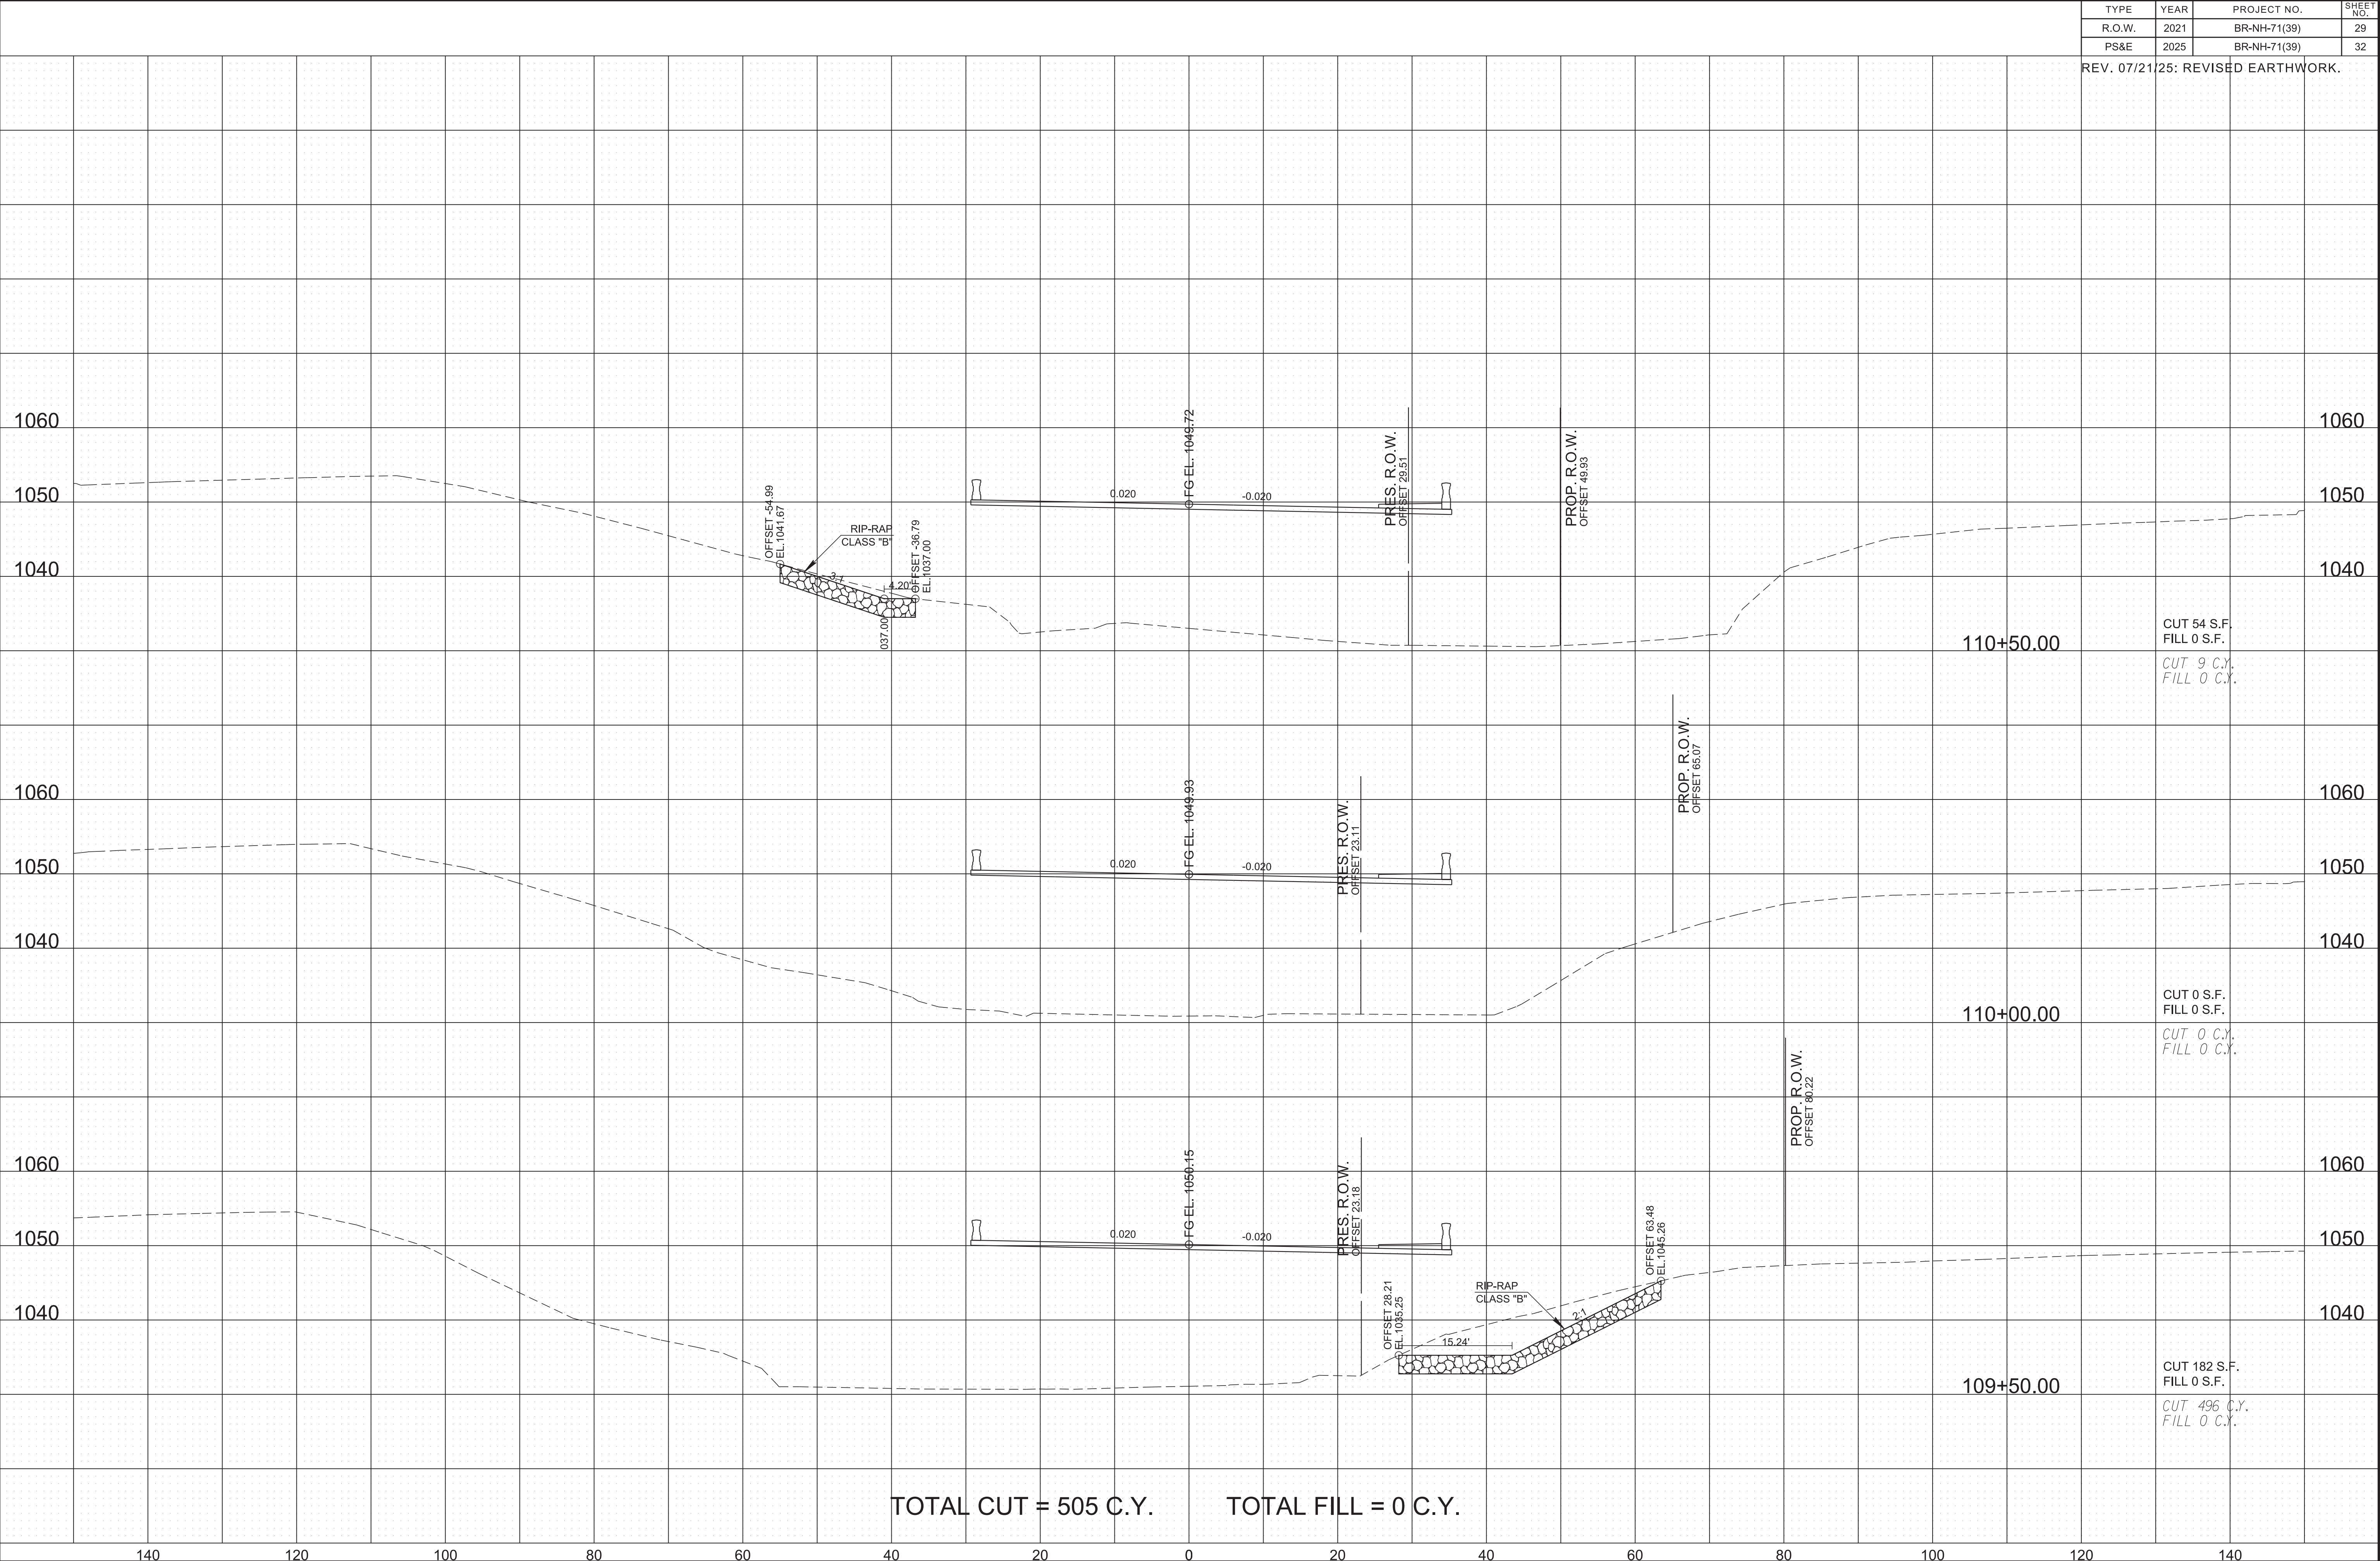


TOTAL CUT = 505 C.Y. TOTAL FILL = 0 C.Y.

7/21/2025 1:46:52 PM
\\dot01nas002\dot.state.tn.us\01Shared\SURVDES\Design\PROJECTS\sevier_SR71_124563.00\017-036.sht

TYPE	YEAR	PROJECT NO.	SHEET NO.
R.O.W.	2021	BR-NH-71(39)	30
PS&E	2025	BR-NH-71(39)	33


REV. 07/21/25: REVISED EARTHWORK.

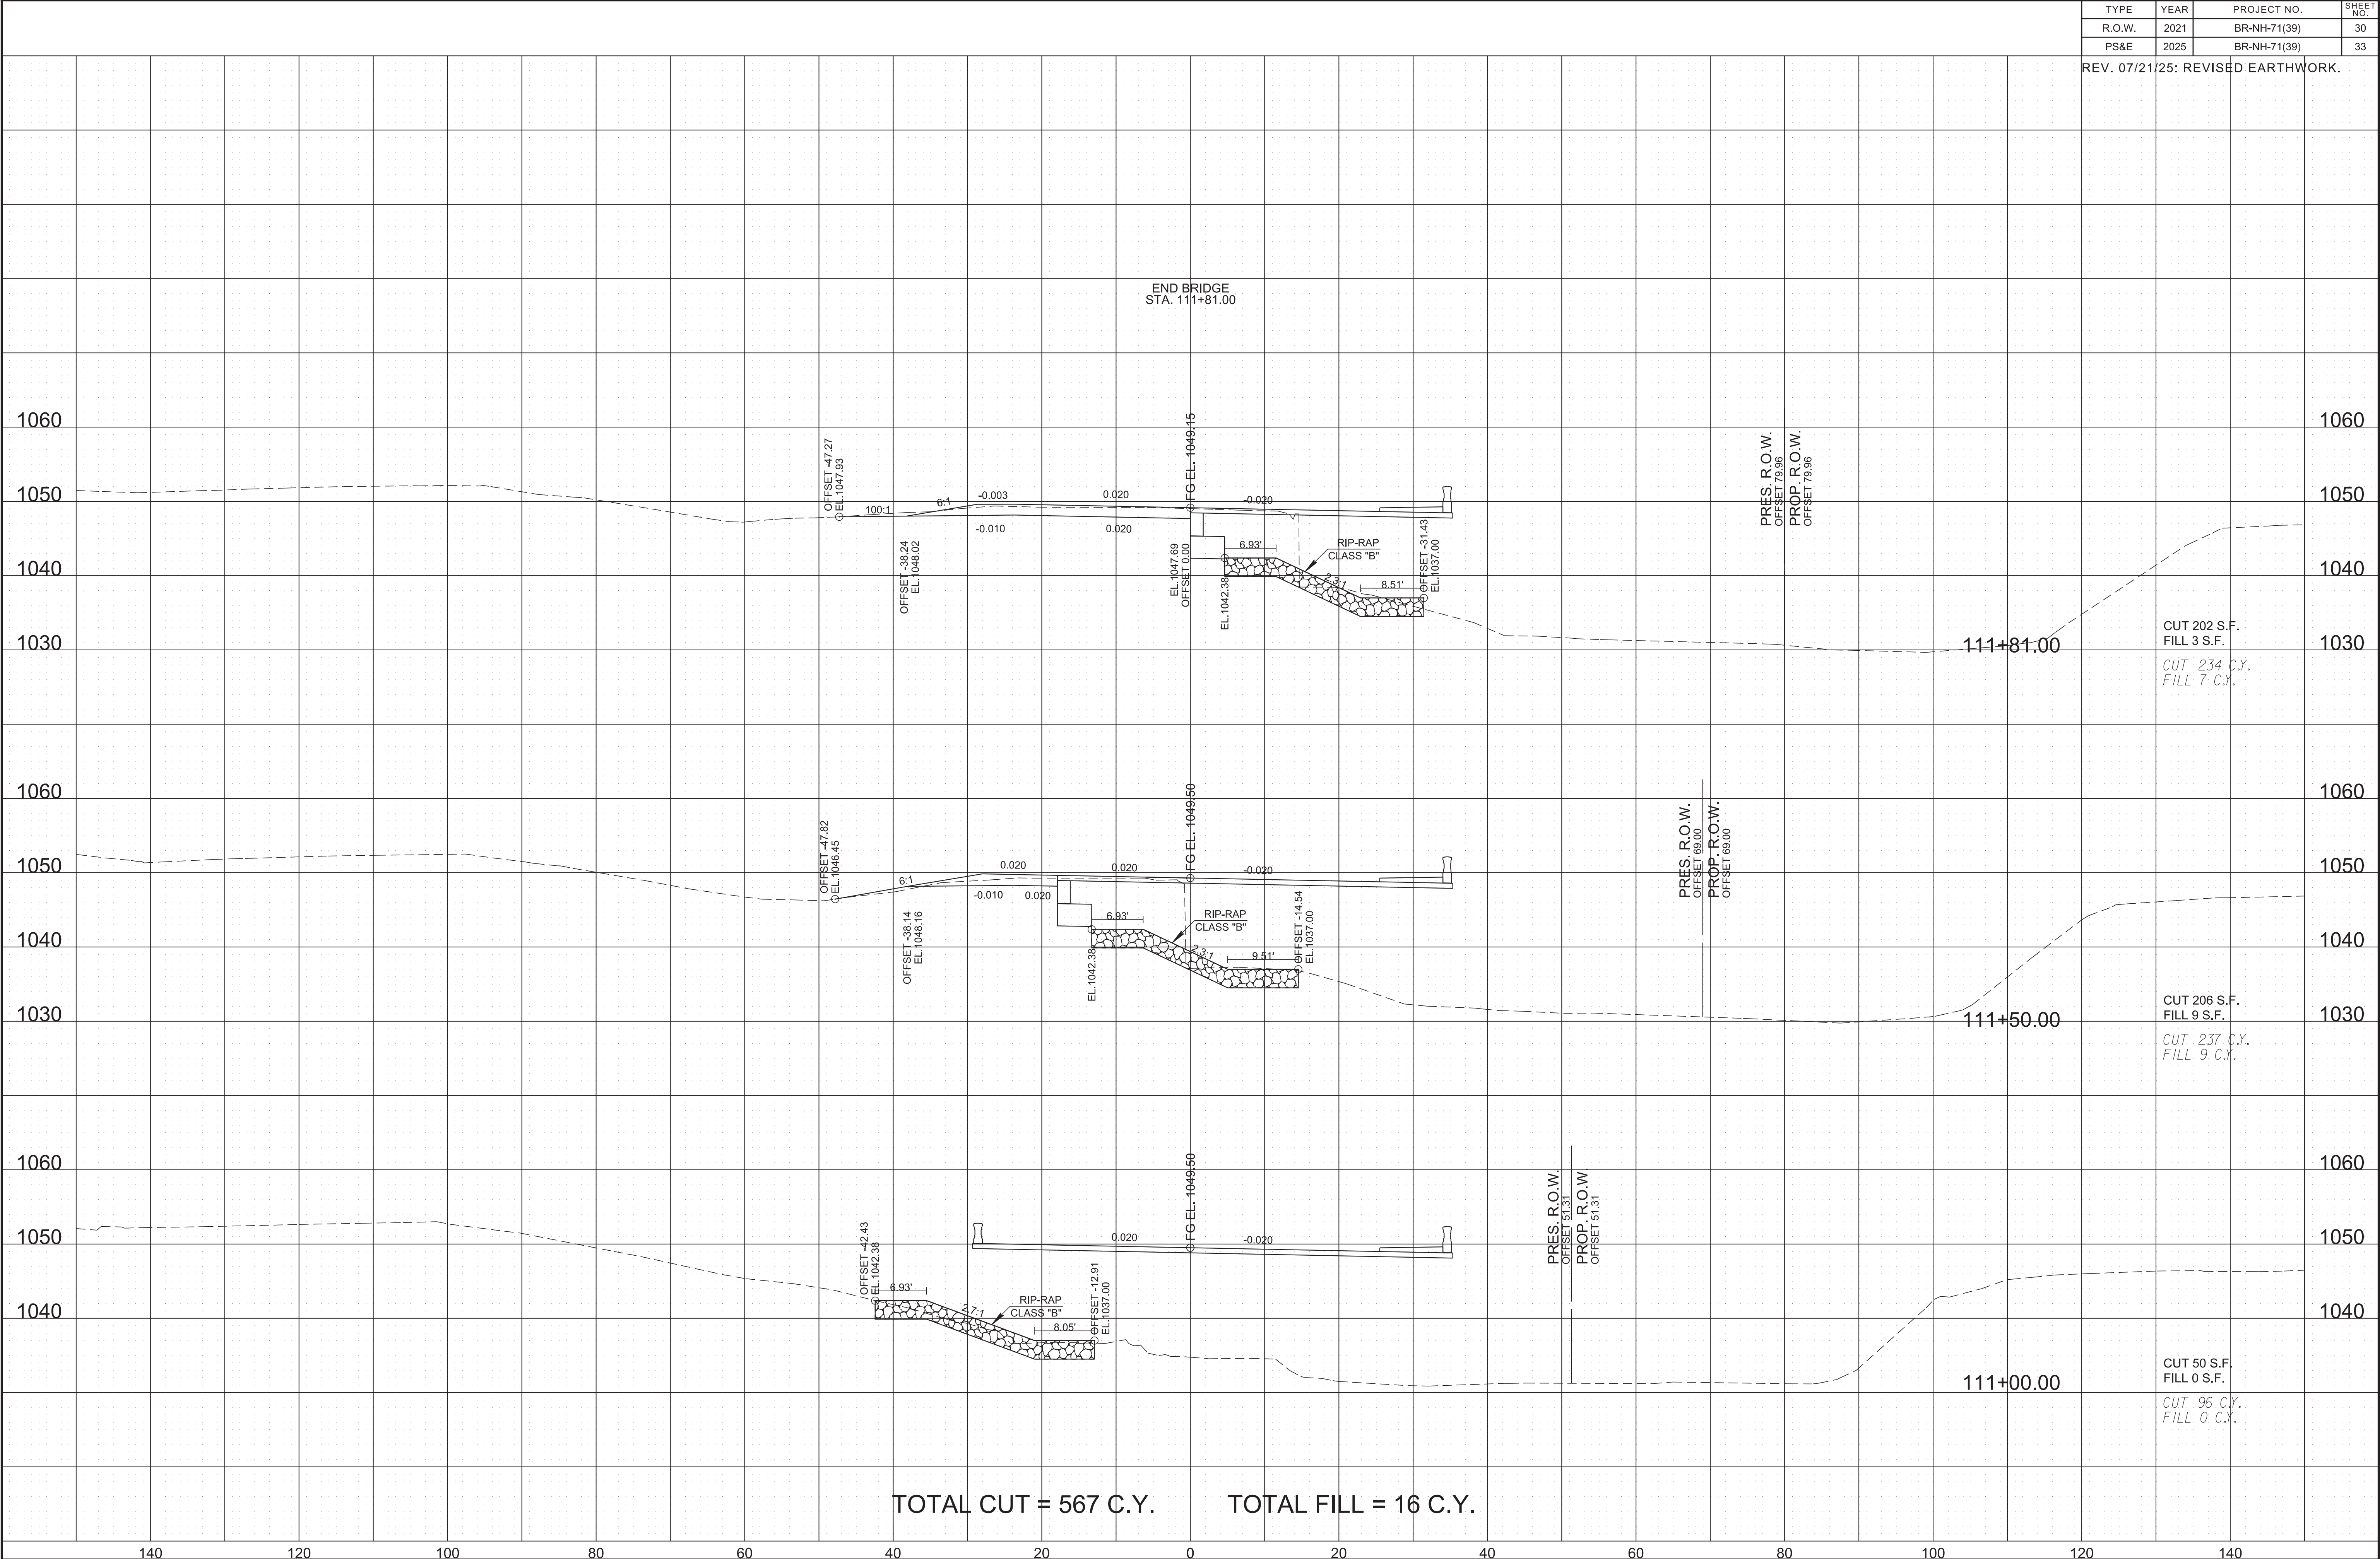

7/21/2025 1:46:53 PM
\\dot01nas002.tdot.state.tn.us\01Shared\SURV\DESIGN\PROJECTS\Sevier_SR71_124563.00\017-036.sht

TYPE	YEAR	PROJECT NO.	SHEET NO.
R.O.W.	2021	BR-NH-71(39)	31
PS&E	2025	BR-NH-71(39)	34


REV. 07/21/25: REVISED EARTHWORK.

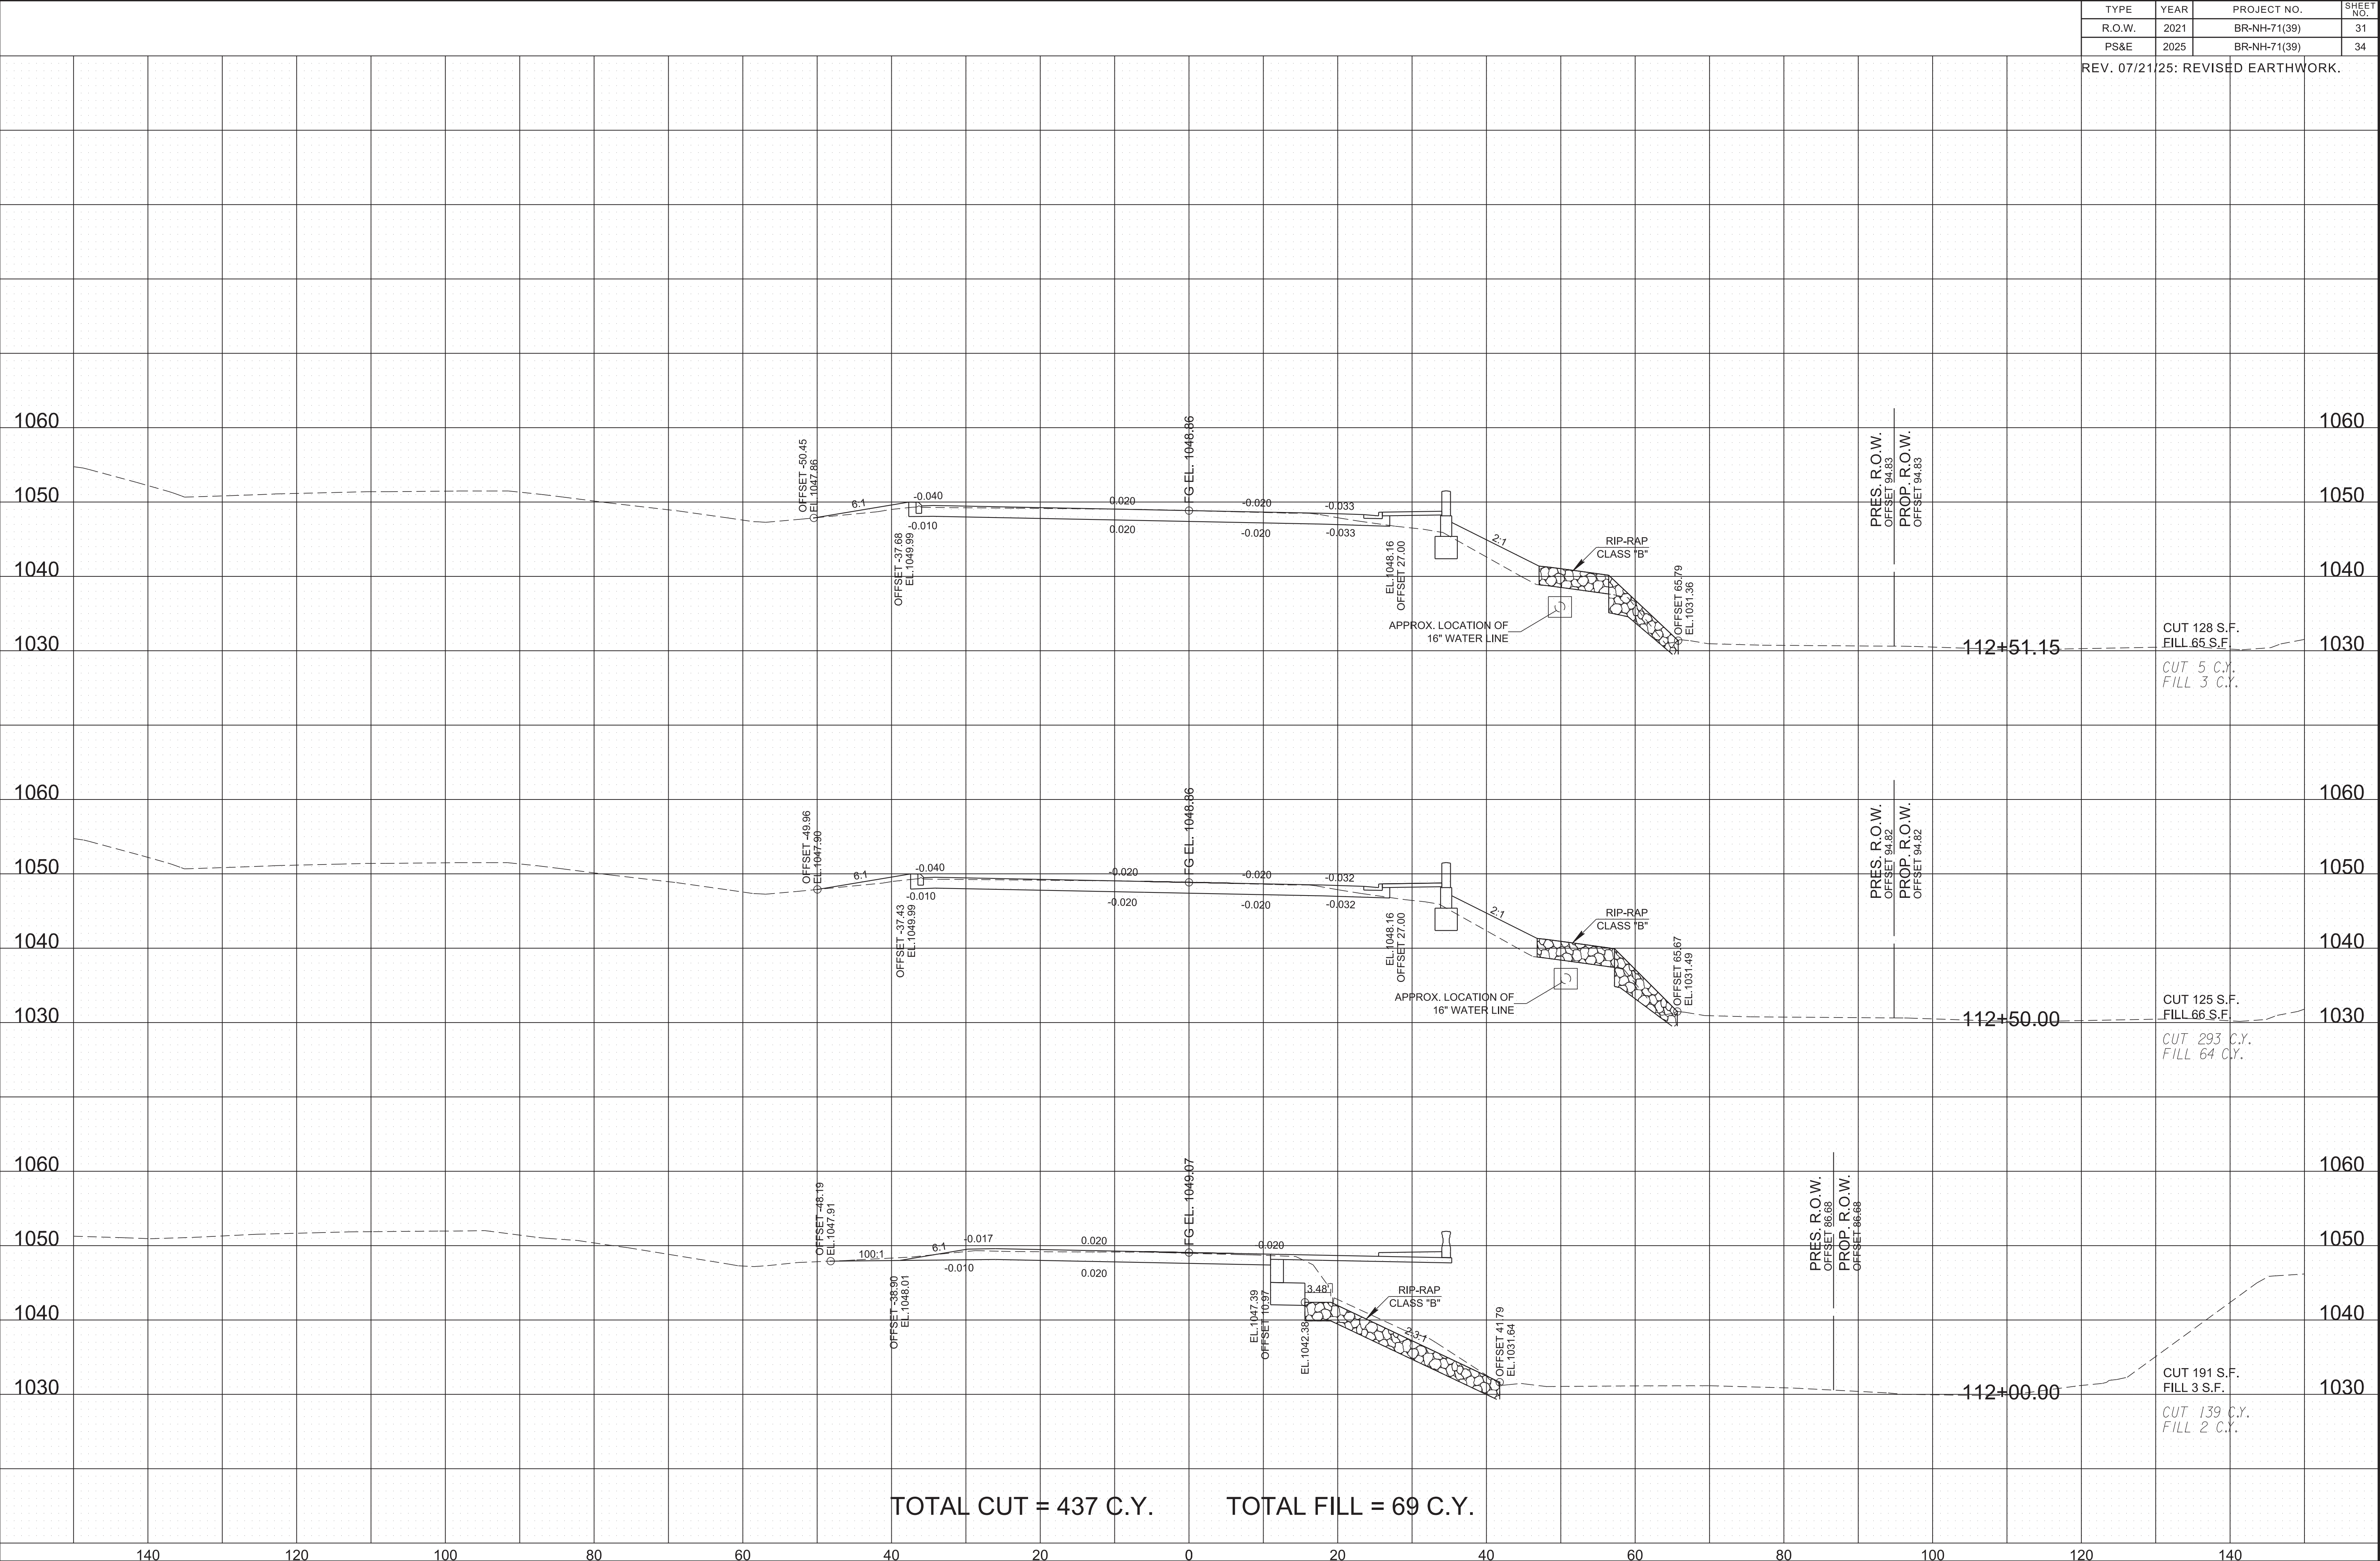

7/21/2025 1:46:54 PM
\\idot01nas002.tdot.state.tn.us\01Shared\SURV\DESIGN\PROJECTS\sevier_SR71_124563.00\017-036.sht

TYPE	YEAR	PROJECT NO.	SHEET NO.
R.O.W.	2021	BR-NH-71(39)	32
PS&E	2025	BR-NH-71(39)	35


REV. 07/21/25: REVISED EARTHWORK.

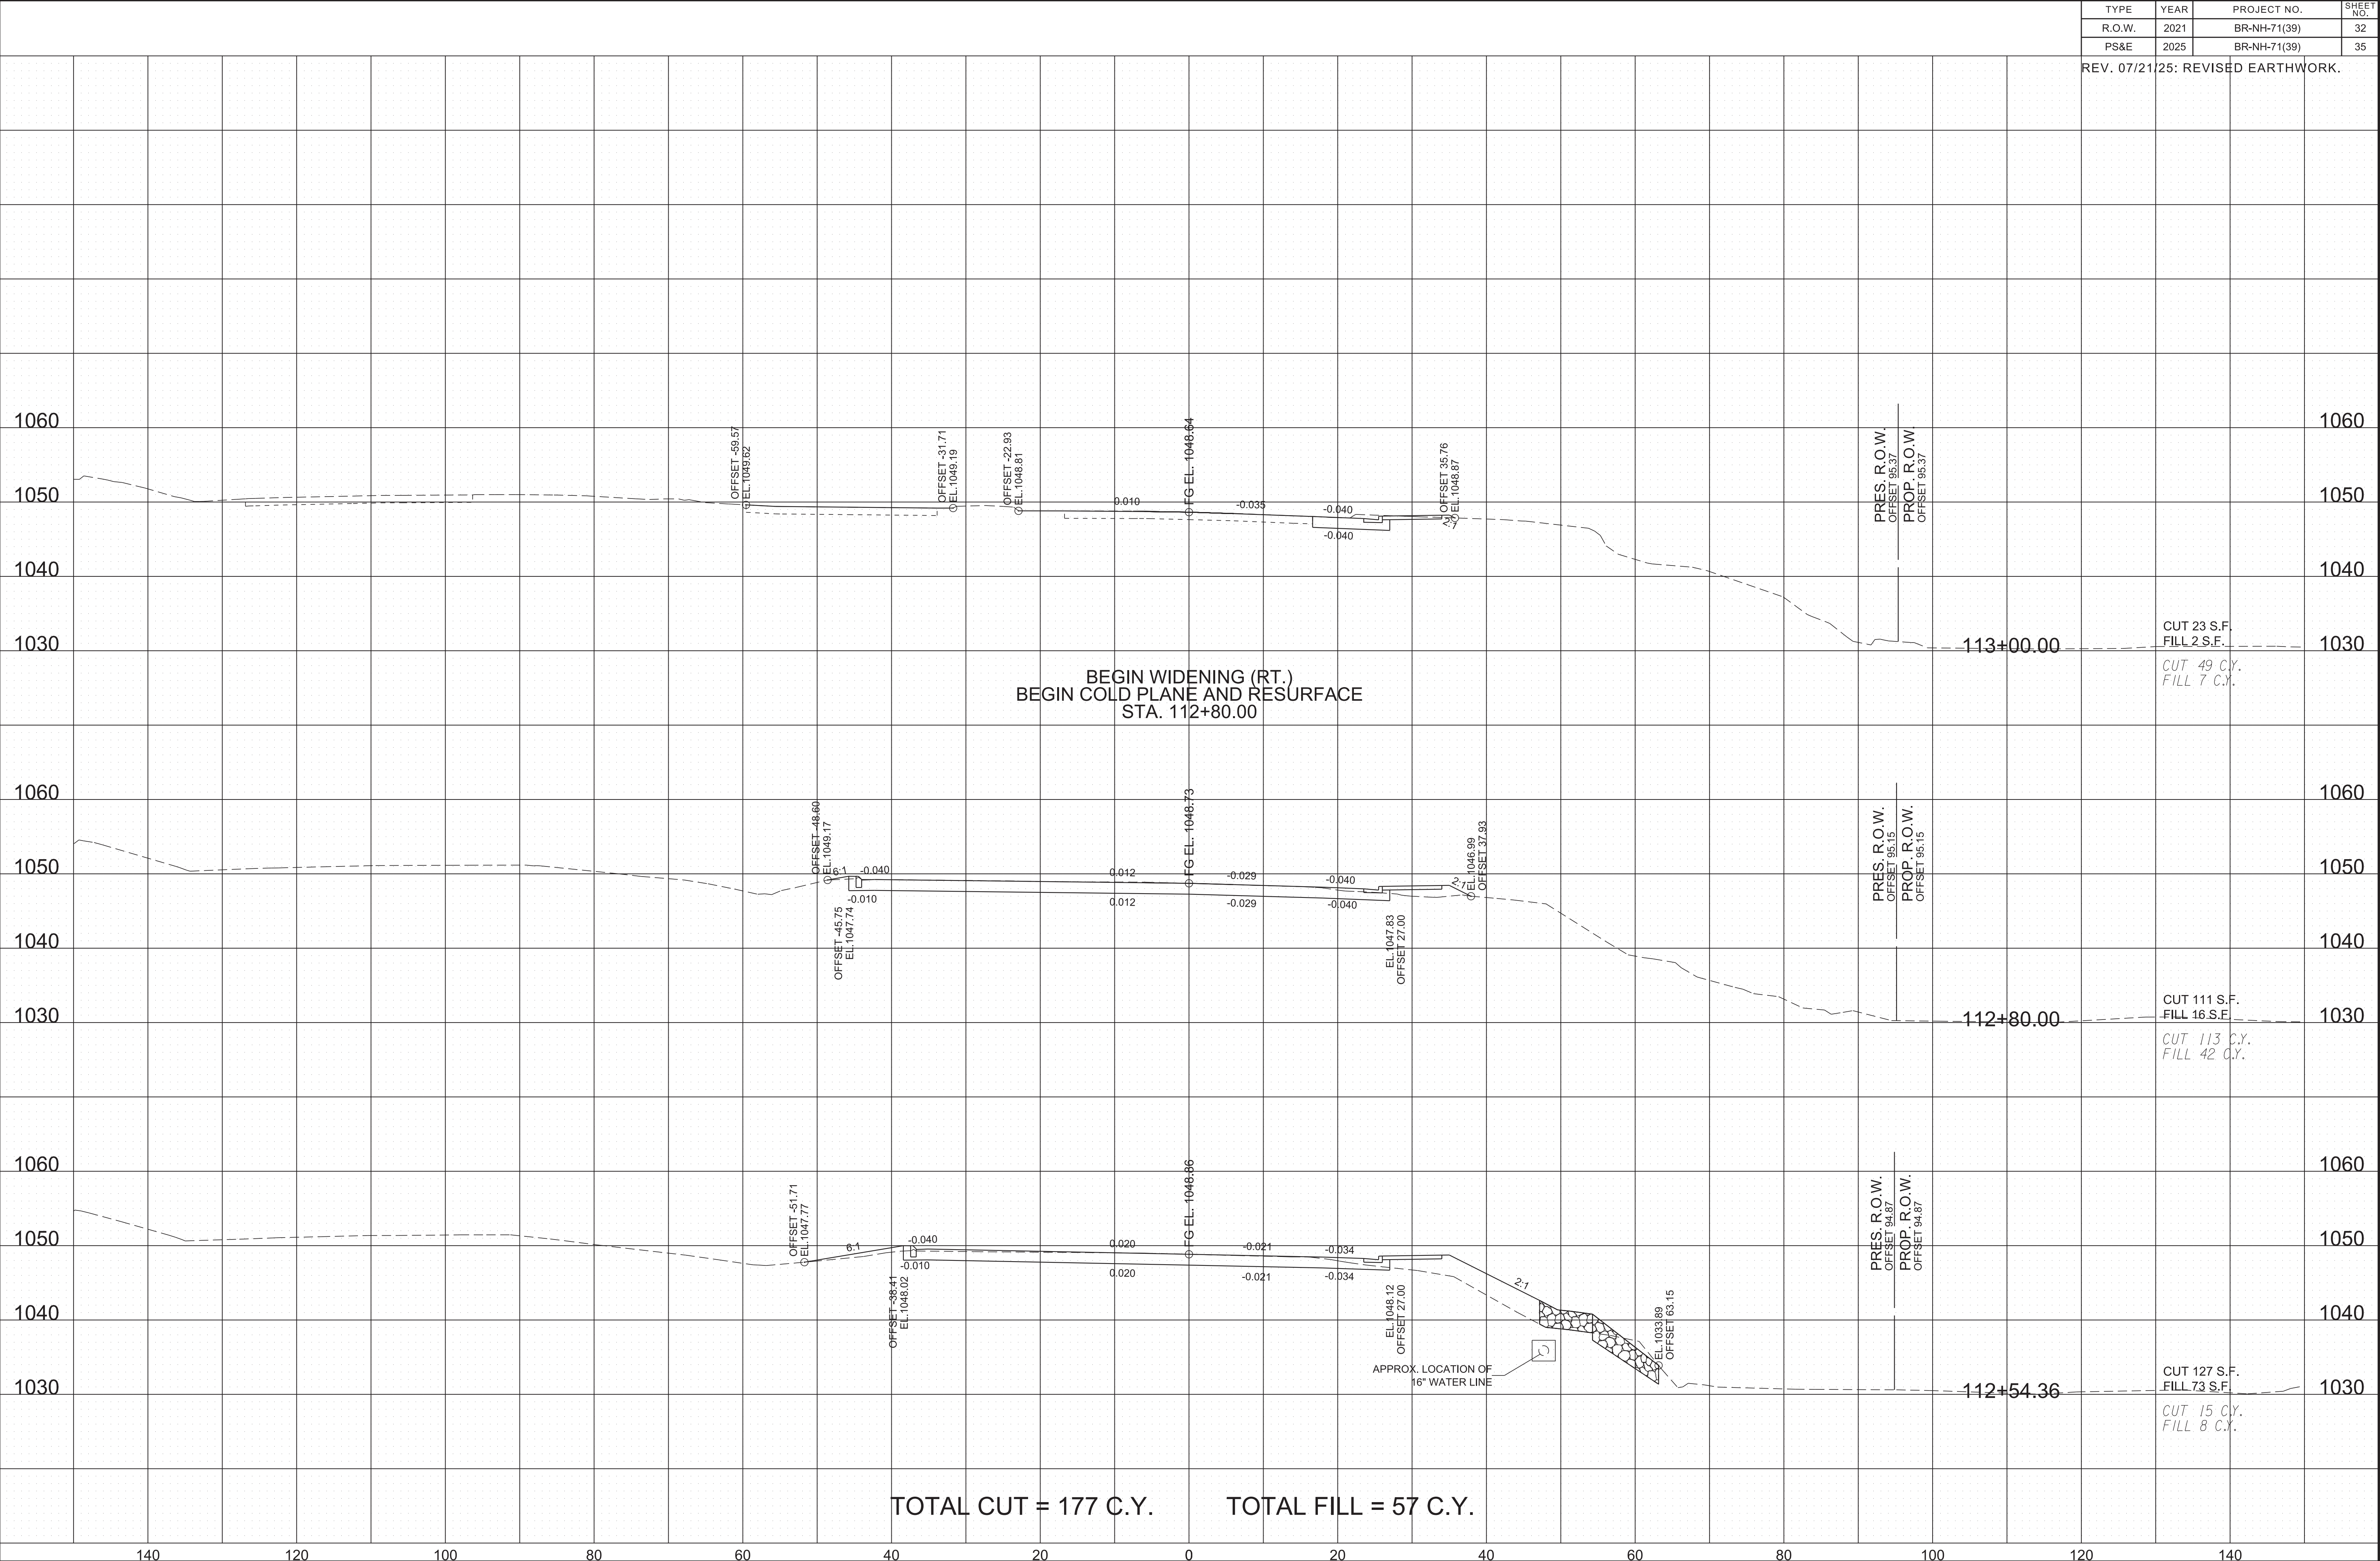

7/21/2025 1:46:56 PM
\\tdot01nas002.tdot.state.tn.us\01Shared\SURV\DESIGN\PROJECTS\sevier_SR71_124563.00\017-036.sht

TYPE	YEAR	PROJECT NO.	SHEET NO.
R.O.W.	2021	BR-NH-71(39)	33
PS&E	2025	BR-NH-71(39)	36

REV. 07/21/25: REVISED EARTHWORK.

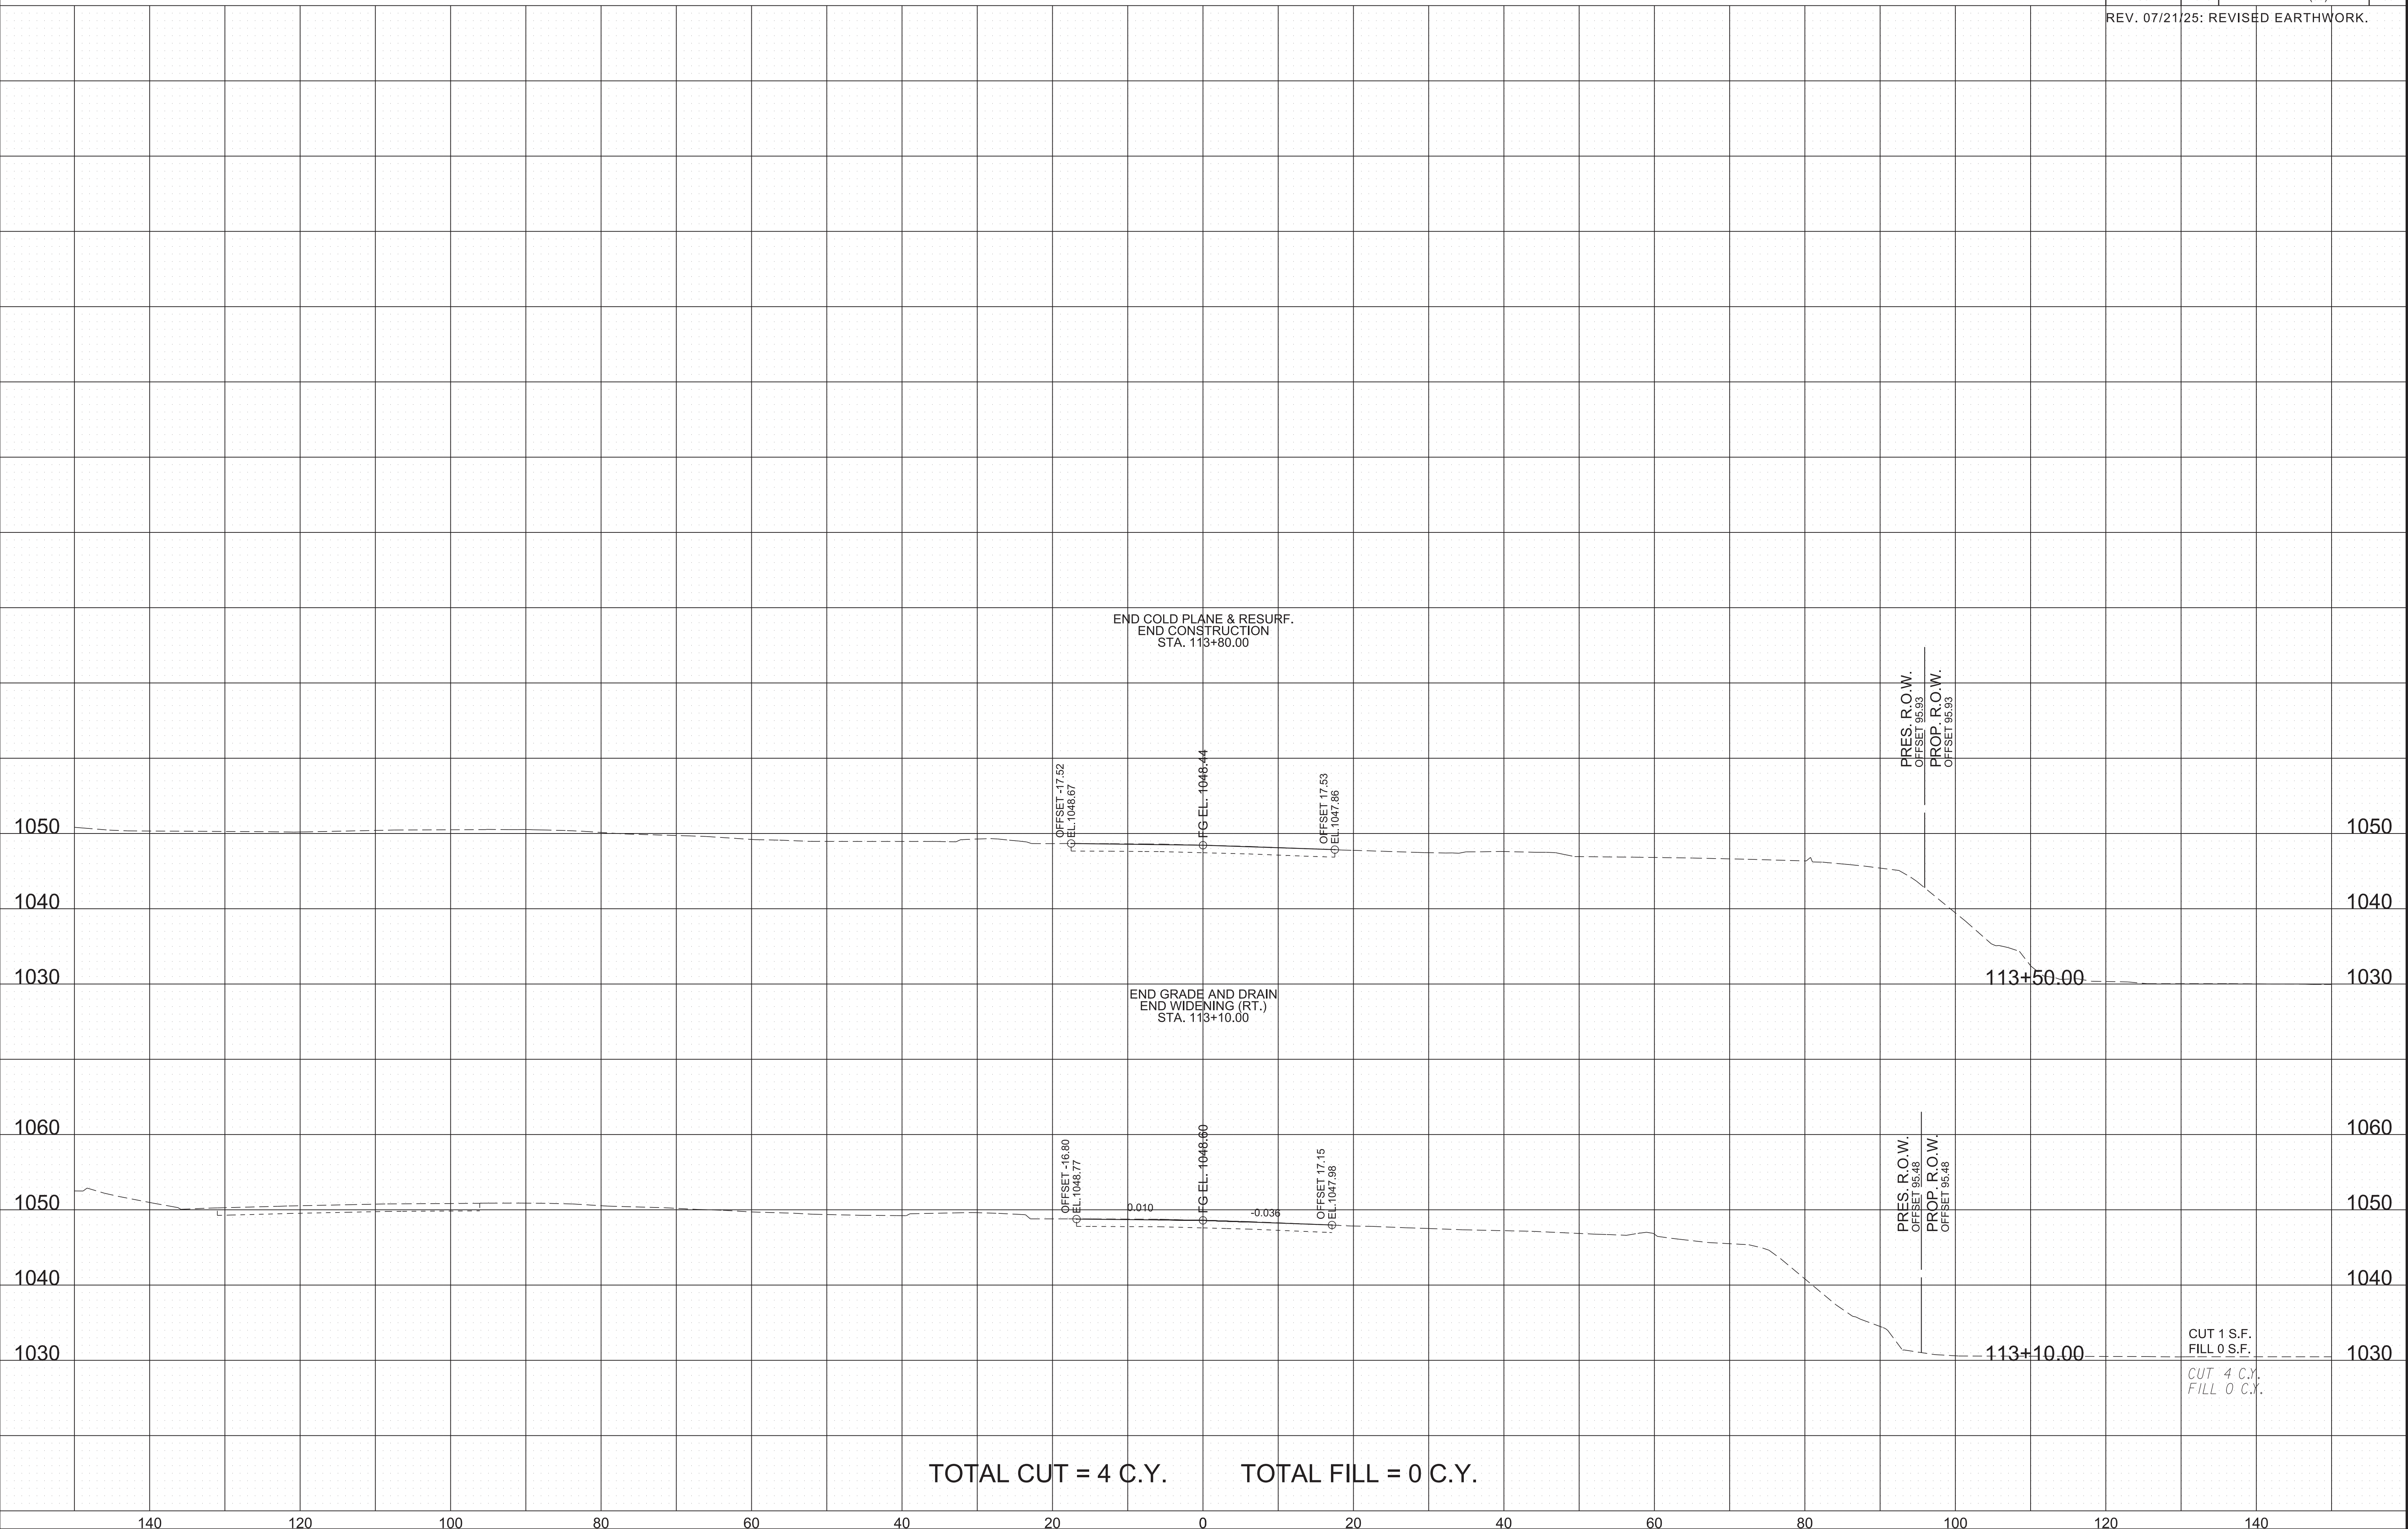


7/21/2025 1:46:56 PM
\\tdot01nas002.tdot.state.tn.us\01Shared\SURVDES\Design\PROJECTS\Sevier_SR71_124563.00\00T2.SHT

TRAFFIC CONTROL SIGN TABULATION												
M.U.T.C.D. SIGN NO.	LEGEND	SIZE IN INCHES			S.F.	NO. REQUIRED PHASE 1	NO. REQUIRED PHASE 2	NO. REQUIRED PHASE 3	TOTAL NO. REQUIRED	ITEM NO. 712-06 S.F.	STANDARD DRAWING NO.	REMARKS
		L	X	W								
G20-2	END ROAD WORK	48"	X	24"	8	5	5	5	5	40	T-WZ-10	
M4-8	DETOUR	24"	X	12"	2			9	9	18		DETOUR - PHASE 3
M4-8A	END DETOUR	24"	X	18"	3			2	2	6		DETOUR - PHASE 3
M5-1R	ADVANCE TURN RIGHT ARROW	21"	X	15"	2			2	2	4		DETOUR - PHASE 3
M6-1L	LEFT TURN ARROW	21"	X	15"	2			1	1	2		DETOUR - PHASE 3
M6-1R	RIGHT TURN ARROW	21"	X	15"	2			4	4	9		DETOUR - PHASE 3
M6-3	STRAIGHT ARROW	21"	X	15"	2			2	2	4		DETOUR - PHASE 3
MOD.	SPRING VALLEY RD	30"	X	24"	5			9	9	45		DETOUR - PHASE 3
R4-9	STAY IN LANE	48"	X	60"	20	2	2		2	40	T-WZ-16	
R9-9	SIDEWALK CLOSED	24"	X	12"	2			1	1	2	T-WZ-55	
SPECIAL	SPRING VALLEY RD CLOSED AT S.R. 71 1 MILE AHEAD	60"	X	30"	13			2	2	25		DETOUR - PHASE 3
W1-4BR	LANE SHIFT	48"	X	48"	16	2	2		2	32	T-WZ-16	
W1-4BL	LANE SHIFT	48"	X	48"	16	2	2		2	32	T-WZ-16	
W5-1	ROAD NARROWS	48"	X	48"	16	2	2		2	32		
W3-4	BE PREPARED TO STOP	48"	X	48"	16	2			2	32		TO BE USED WHEN CONST. OPS. WARRANT
W8-11	UNEVEN LANES	48"	X	48"	16	2			2	32		TO BE USED WHEN CONST. OPS. WARRANT
W8-15	GROOVED PAVEMENT	48"	X	48"	16	2			2	32		TO BE USED WHEN CONST. OPS. WARRANT
W8-15P	MOTORCYCLE (PLAQUE)	30"	X	24"	5	2			2	10		TO BE USED WHEN CONST. OPS. WARRANT
W8-17	SHOULDER DROP OFF (SYMBOL)	48"	X	48"	16	2			2	32		TO BE USED WHEN CONST. OPS. WARRANT
W8-17P	SHOULDER DROP OFF (PLAQUE)	30"	X	24"	5	2			2	10		TO BE USED WHEN CONST. OPS. WARRANT
W20-1	ROAD WORK 1 MILE	48"	X	48"	16	2	2	2	2	32	T-WZ-10	
W20-1	ROAD WORK 1/2 MILE	48"	X	48"	16	2	2	2	2	32	T-WZ-10	
W20-1	ROAD WORK AHEAD	48"	X	48"	16	3	3	3	3	48	T-WZ-10	
W20-2	DETOUR AHEAD	36"	X	36"	9			3	3	27		DETOUR - PHASE 3
W20-4	ONE LANE ROAD AHEAD	36"	X	36"	9	2			2	18		TO BE USED WHEN CONST. OPS. WARRANT
W20-7	FLAGGER (SYMBOL)	48"	X	48"	16	2			2	32		TO BE USED WHEN CONST. OPS. WARRANT
W21-5R	RIGHT SHOULDER CLOSED 1500 FT	48"	X	48"	16			1	1	16	T-WZ-18	
W21-5R	RIGHT SHOULDER CLOSED	48"	X	48"	16			1	1	16	T-WZ-18	
TOTAL									661	S.F.		

TABULATED TRAFFIC CONTROL QUANTITIES						
ITEM NO.	DESCRIPTION	UNIT	① PHASE 1 QUANTITY	PHASE 2 QUANTITY	PHASE 3 QUANTITY	TOTAL QUANTITY
			78008-3264-94			
303-01	MINERAL AGGREGATE, TYPE A BASE, GRADING D	TON	783	170		953
307-01.08	ASPHALT CONCRETE MIX (PG64-22) (BPMB-HM) GRADING B-M2	TON	193	28		221
402-01	BITUMINOUS MATERIAL FOR PRIME COAT (PC)	TON	2.6	0.4		3
403-01	BITUMINOUS MATERIAL FOR TACK COAT (TC)	TON	0.8	0.2		1
411-02.10	ACS MIX(PG70-22) GRADING D	TON	112	16		128
415-01.01	COLD PLANING BITUMINOUS PAVEMENT	TON	96			96
712-02.10	PORTABLE BARRIER RAIL (MASH TL-3)	L.F.	900	720	1200	2820
712-02.12	PORTABLE BARRIER RAIL, REDUCED DEFLECTION (MASH TL-3)	L.F.	580	880	600	2060
712-02.60	TEMPORARY WORK ZONE CRASH CUSHION (MASH TL-3)	EACH	2	2	2	6
712-04.01	FLEXIBLE DRUMS (CHANNELIZING)	EACH	114	58	10	182
712-04.50	BARRIER RAIL DELINEATOR	EACH	56	75	83	214
712-05.01	WARNING LIGHTS (TYPE A)	EACH	57	29	5	91
712-06	SIGNS (CONSTRUCTION)	S.F.	661			661
712-07.02	TEMPORARY BARRICADES (TYPE II)	L.F.			10	10
712-07.03	TEMPORARY BARRICADES (TYPE III)	L.F.		36	36	72
712-08.03	ARROW BOARD (TYPE C)	EACH	1	1	1	1
712-09.04	REMOVABLE PAVEMENT MARKING (STOP LINE)	L.F.	62	52		114
713-02.14	FLEXIBLE DELINEATOR (WHITE)	EACH		40		40
713-02.15	FLEXIBLE DELINEATOR (YELLOW)	EACH	45			45
716-01.11	RAISED PVMT MARKERS (BI-DIRECTIONAL) (1 COLOR LENS)	EACH	45	42		87
716-05.20	PAINTED PAVEMENT MARKING (6" LINE)	L.M.	1.6	1.3	0.7	3.6
716-05.22	PAINTED PAVEMENT MARKING (LONGITUDINAL CROSS-WALK)	L.F.			45	45

① QUANTITIES FOR 'TEMPORARY PAVEMENT INSTALLATION - PRIOR TO PHASED CONSTRUCTION' ARE INCLUDED UNDER THE PHASE 1 QUANTITY COLUMN.

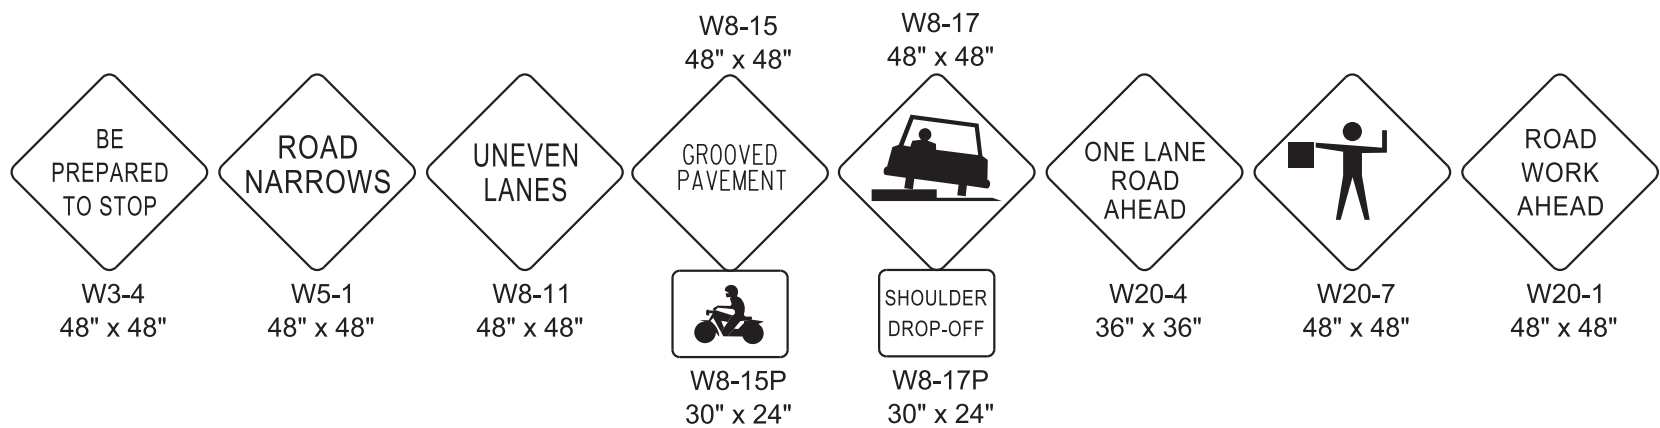

SIGNS SHOWN ABOVE ARE TO BE USED WHEN CONSTRUCTION OPERATIONS WARRANT. TO BE USED AS DIRECTED BY THE ENGINEER.

TRAFFIC CONTROL NOTES

THE CONSTRUCTION SIGNING PLANS ARE TO SERVE AS A GUIDE ONLY. OTHER SIGNS MAY BE REQUIRED DURING VARIOUS PHASES OF CONSTRUCTION.

THIS TRAFFIC CONTROL PLAN DOES NOT RELIEVE THE CONTRACTOR OF THE RESPONSIBILITY OF INSTALLING TRAFFIC CONTROL DEVICES IN ACCORDANCE WITH THE CURRENT EDITION OF THE "MANUAL ON UNIFORM TRAFFIC CONTROL DEVICES."

ALL CONSTRUCTION SIGNS ON THE PROJECT SHALL BE COVERED WHEN WORK WILL NOT BE AFFECTING TRAFFIC. COST OF COVERING/UNCOVERING SIGNS SHALL NOT BE MEASURED AND PAID FOR SEPARATELY, BUT ALL COST SHALL BE INCLUDED IN THE ORIGINAL UNIT PRICE BID FOR ITEM NO. 712-06, SIGNS (CONSTRUCTION) PER SQUARE FOOT.


THE CONTRACTOR IS TO MAINTAIN ACCESS TO ALL LOCAL PROPERTY OWNERS.

ALL TRAFFIC CONTROL DEVICES SHALL BE APPROVED BY THE TDOT MANAGER.

TRAFFIC CONTROL LEGEND	
SYMBOL	ITEM
	TEMPORARY ATTENUATOR
	ARROW BOARD TYPE C
	ARROW BOARD TYPE C (CAUTION)
	FLEXIBLE DELINEATOR (GROUND MOUNTED)
	FLEXIBLE DRUMS (CHANNELIZING)
	PORTABLE BARRIER RAIL
	PORTABLE BARRIER RAIL (WITH BARRIER RAIL DELINEATORS)
	SIGN (CONSTRUCTION)
	TEMPORARY BARRICADE (TYPE II)
	TEMPORARY BARRICADE (TYPE III)
	TRAFFIC FLOW
	WORK ZONE

TYPE	YEAR	PROJECT NO.	SHEET NO.
PS&E	2025	BR-NH-71(39)	T2


REV. 07/21/25: REVISED ITEM NOS. 712-02.12, 712-02.60, 712-04.01, 712-04.50, 712-05.01, AND 716-05.20. ADDED NOTE 1 TO PHASE 1 QUANTITY COLUMN.

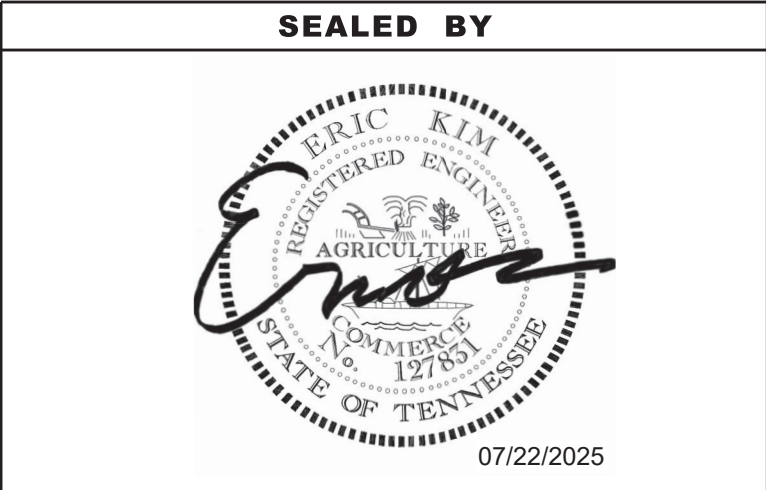

STATE OF TENNESSEE
DEPARTMENT OF TRANSPORTATION

TRAFFIC CONTROL
LEGEND AND
TABULATION

7/21/2025 1:47:21 PM \\tdot01nas002.tdot.state.tn.us\01Shared\SURVDES\Design\PROJECTS\Sevier_SR71_124563.00\00T3.SHT

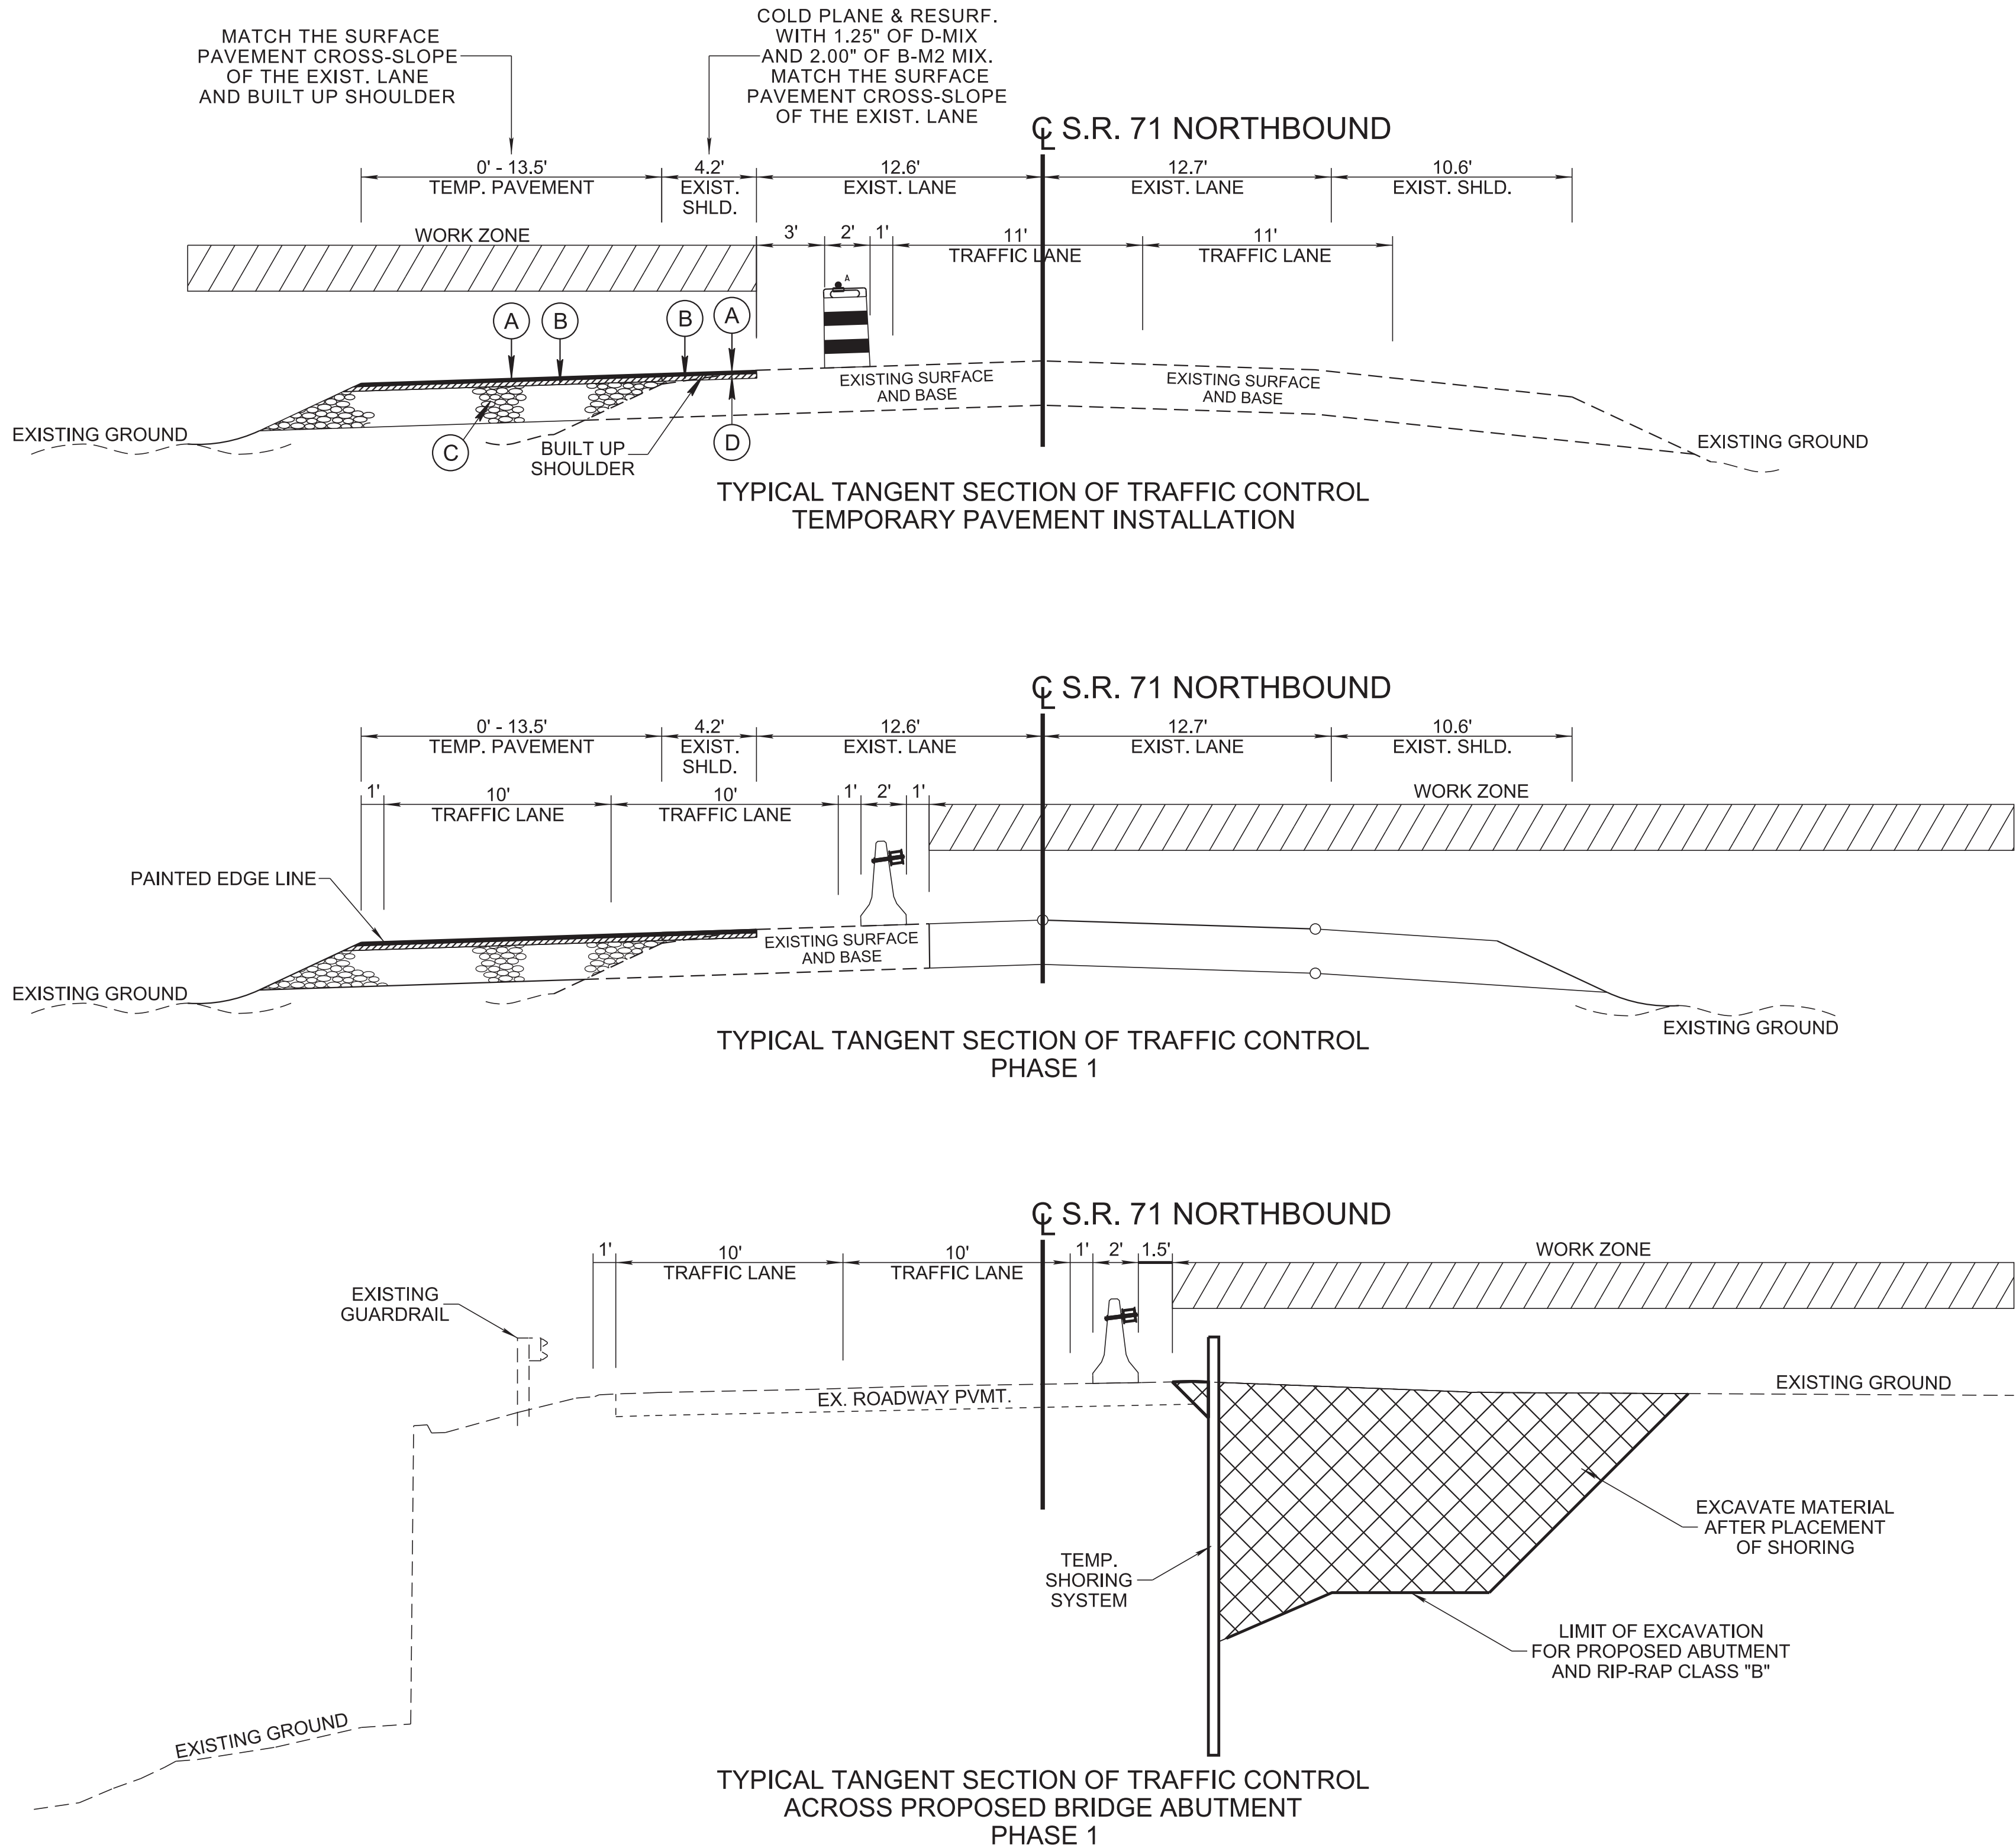

PROPOSED PAVEMENT SCHEDULE FOR TRAFFIC CONTROL	
(A) ASPHALTIC CONCRETE SURFACE (HOT MIX) 411-02.10 ASPHALTIC CONCRETE MIX (PG 70-22) GRADING "D" @ 1.25" + THICK (APPROX. 132.5 LB./S.Y.) 403-01 BITUMINOUS MATERIAL FOR TACK COAT (TC) (SEE SECTION 403.05 OF THE STANDARD SPECIFICATION FOR DETERMINING APPLICATION RATE IN THE FIELD)	(C) MINERAL AGGREGATE BASE 303-01 MINERAL AGGREGATE. TYPE "A" BASE, GRADING "D" @ 12.00" + THICK
(B) BITUMINOUS PLANT MIX BASE (HOT MIX) 307-01.08 ASPHALT CONCRETE MIX (PG64-22) GRADING "B-M2" @ 2.00" THICK (APPROX. 226 LB./S.Y.) 402-01 BITUMINOUS MATERIAL FOR PRIME COAT (PC) (RATE 0.30 - 0.35 GAL./S.Y.)	(D) COLD PLANING 415-01.01 COLD PLANING BITUMINOUS PAVEMENT @ 3.25" THICK (APPROX. 341.3 LBS/SY)

NOTE: AT A MINIMUM, 2 - 10' TRAFFIC LANES WITH 1' SHOULDERS SHALL BE MAINTAINED ALONG S.R. 71 NORTHBOUND THROUGH ALL PHASES OF CONSTRUCTION UNLESS OTHERWISE DIRECTED BY THE TDOT MANAGER.

TRAFFIC CONTROL PHASING NOTES

TEMPORARY PAVEMENT INSTALLATION - PRIOR TO PHASED CONSTRUCTION

- 1) INSTALL ROAD WORK TRAFFIC CONTROL SIGNS AND PAINTED PAVEMENT MARKINGS SETUP FOR LANE SHIFT OR AS DIRECTED BY THE TDOT MANAGER.
- 2) INSTALL FLEXIBLE DRUMS, INCLUDING LANE SHIFT TAPER, ALONG THE EXISTING INSIDE (LT.) SHOULDER FOR TEMPORARY PAVEMENT INSTALLATION OR AS DIRECTED BY THE TDOT MANAGER.
- 3) SHIFT TRAFFIC ONTO OUTSIDE SHOULDER (RT.) TO MAINTAIN 2-11' TRAFFIC LANES WITH 1' SHOULDERS AS SHOWN ON TRAFFIC CONTROL TYPICAL.
- 4) COLD PLANE UP TO 3.25" ON THE EXISTING INSIDE SHOULDER (LT.) AND BUILD SHOULDER UP TO MATCH THE SURFACE PAVEMENT CROSS-SLOPE OF THE EXISTING LANE. INSIDE SLOPES TO TIE INTO THE EXISTING GRASS MEDIAN. TO BE DETERMINED IN FIELD. MUST BE APPROVED BY THE TDOT MANAGER.
- 5) CONSTRUCT TEMPORARY PAVEMENT USED FOR PHASE 1 TRAFFIC OPERATIONS. SEE TRAFFIC CONTROL TYPICAL SECTION - TEMPORARY PAVEMENT INSTALLATION FOR DETAILS.
MATCH THE SURFACE PAVEMENT CROSS-SLOPE OF THE EXISTING LANE AND BUILT UP SHOULDER.

PHASE 1

- 1) INSTALL ROAD WORK TRAFFIC CONTROL SIGNS, DEVICES AND PAVEMENT MARKINGS RECOMMENDED FOR PHASE 1.
- 2) INSTALL PORTABLE CONCRETE BARRIER RAIL AT THE CENTER OF THE EXISTING LEFT LANE AND EXTEND TO LIMITS OF PHASE 1 TRAFFIC OPERATIONS.
- 3) SHIFT TRAFFIC ONTO TEMPORARY AND EXISTING PAVEMENT AS SHOWN ON THE PHASE 1 TRAFFIC CONTROL TYPICAL AND LAYOUT SHEETS.
- 4) CONSTRUCT HAUL ROAD 4 FOR USE IN THE PARTIAL DEMOLITION OF THE EXISTING BRIDGE AND CONSTRUCTION OF THE NEW BRIDGE ON THE NORTH SIDE OF THE RIVER (STR-1). INSTALL RIP-RAP AROUND BRIDGE ABUTMENTS.
- 5) REMOVE HAUL ROAD 4 BEYOND THE LIMITS OF THE CONSTRUCTED BRIDGE ABUTMENT AND RESTORE STR-1 TO ITS PRECONSTRUCTION CONDITION BEFORE THE NEXT HAUL ROAD IS CONSTRUCTED.
- 6) CONSTRUCT HAUL ROAD 1 FOR USE IN THE PARTIAL DEMOLITION OF THE EXISTING BRIDGE AND CONSTRUCTION OF THE NEW BRIDGE ON THE SOUTH SIDE OF THE RIVER (STR-1). INSTALL RIP-RAP AROUND BRIDGE ABUTMENTS.
- 7) REMOVE HAUL ROAD 1 BEYOND THE LIMITS OF THE CONSTRUCTED BRIDGE ABUTMENT AND RESTORE STR-1 TO ITS PRECONSTRUCTION CONDITION BEFORE THE NEXT HAUL ROAD IS CONSTRUCTED.
- 8) CONSTRUCT PROPOSED CROSS-DRAINS, SPECIAL DITCHES, AND CATCH BASINS. REMOVE EXISTING DRAINAGE FEATURES AS SHOWN IN THE PLANS.
- 9) CONSTRUCT PROPOSED S.R. 71 ROADWAY (RT.).
- 10) CONSTRUCT TEMPORARY PAVEMENT USED FOR PHASE 2 TRAFFIC OPERATIONS. SEE TRAFFIC CONTROL PHASE 2 TYPICAL. MATCH THE SURFACE PAVEMENT CROSS-SLOPE OF THE PROPOSED SHOULDER.


NOTE: ONLY ONE HAUL ROAD WILL BE CONSTRUCTED IN THE STREAM CHANNEL DURING ANY PHASE OF CONSTRUCTION TO MINIMIZE IMPACTS TO STR-1. WHEN ANY CONSTRUCTION PHASE IS COMPLETED THAT REQUIRED THE USE OF A HAUL ROAD, THAT HAUL ROAD SHALL BE REMOVED BEYOND THE LIMITS OF THE BRIDGE ABUTMENTS, AND STR-1 SHALL BE RESTORED TO ITS PRECONSTRUCTION CONDITIONS BEFORE THE NEXT HAUL ROAD IS CONSTRUCTED. THE CONTRACTOR SHALL COORDINATE WITH TDOT REGION 1 ENVIRONMENTAL TO OBTAIN APPROVAL FOR THE RESTORATION OF STR-1 TO ITS PRECONSTRUCTION CONDITION. AT NO TIME DURING THE CONSTRUCTION OF THIS PROJECT WILL MORE THAN ONE HAUL ROAD BE PERMITTED TO ENTER THE STREAM CHANNEL AT ANY TIME.

NOTE: AT NO TIME SHALL THE CONTRACTOR BE PERMITTED TO WORK OUT OF PHASE OR MAKE AMENDMENTS TO THE TRAFFIC CONTROL PLAN WITHOUT WRITTEN AUTHORIZATION OF THE ASSISTANT CHIEF ENGINEER / REGION 1 DIRECTOR.

NOTE: THE CONTRACTOR SHALL COORDINATE WITH GARY RAGAN WITH THE CITY OF PIGEON FORGE (PHONE: 865-214-4151) PRIOR TO ANY LANE SHIFTS.

TYPE	YEAR	PROJECT NO.	SHEET NO.
PS&E	2025	BR-NH-71(39)	T3

REV. 07/21/25: REVISED TRAFFIC CONTROL PHASING NOTES. REPLACED CONC. BARRIER RAIL WITH FLEXIBLE DRUMS ON TEMP. PVMT. INSTALLATION TYPICAL.

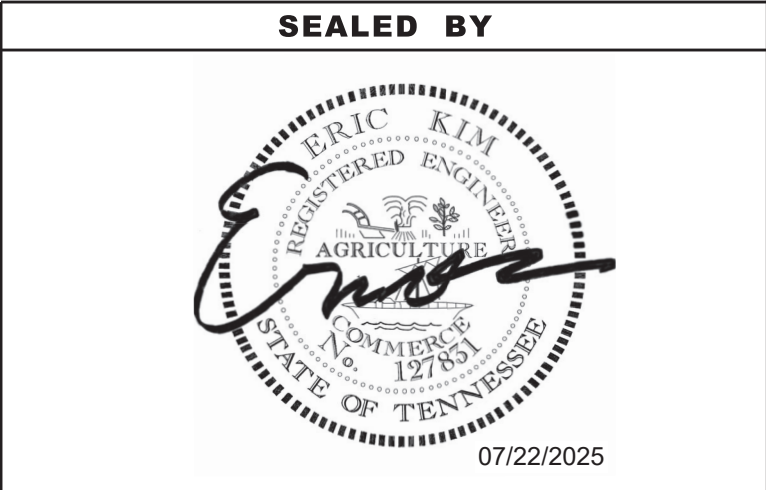


STATE OF TENNESSEE
DEPARTMENT OF TRANSPORTATION



TRAFFIC CONTROL
TYPICAL SECTIONS
AND PHASING NOTES

7/21/2025 5:46:41 PM
\\tdot01nas002.tdot.state.tn.us\01Shared\SURV\DESIGN\PROJECTS\Sevier_SR71_124563.00\00T4.SHT

SEE SHEET NO. T3 FOR PAVEMENT SCHEDULE

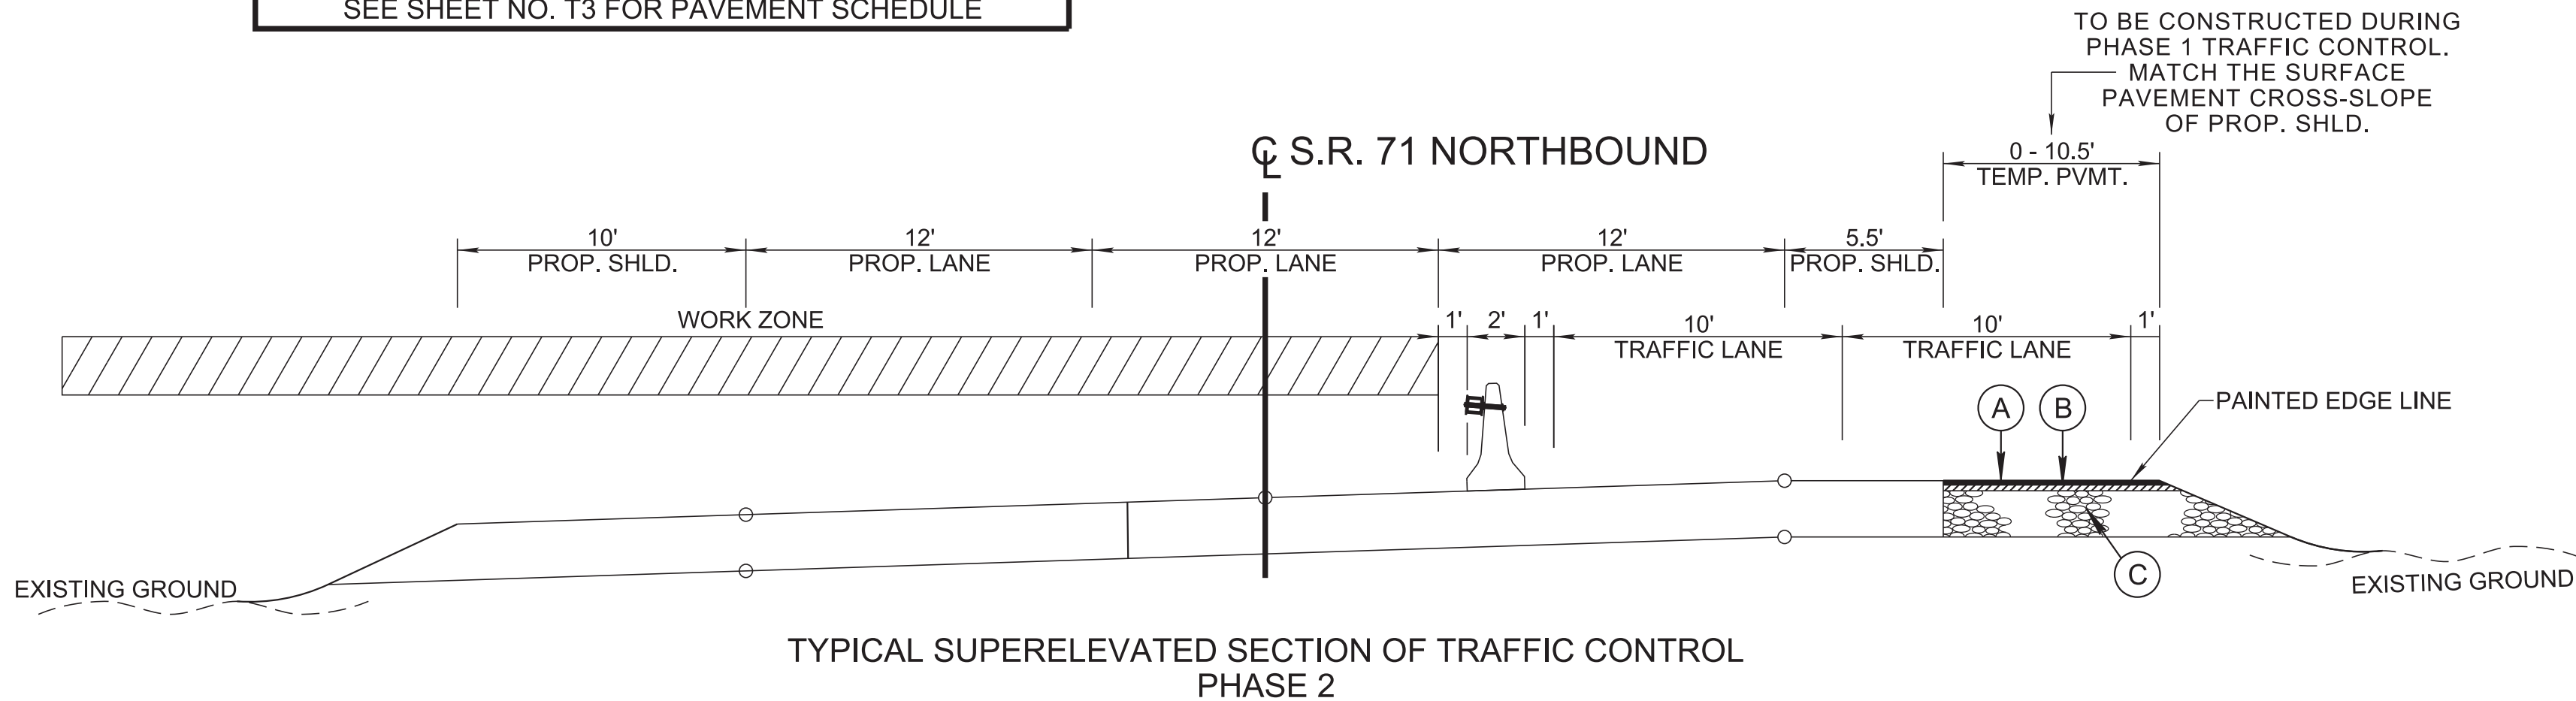

NOTE: SHORING SHOWN IS CONCEPTUAL AND DOES NOT RELIEVE THE CONTRACTOR OF DETERMINING ITS MEANS AND METHODS OF CONSTRUCTION. THE CONTRACTOR SHALL SUBMIT SHORING PLANS AND CALCULATIONS SEALED BY A PROFESSIONAL ENGINEER IN THE STATE OF TENNESSEE TO THE DEPARTMENT FOR REVIEW PRIOR TO BEGINNING THE WORK. THE CONTRACTOR'S SHORING PLAN SUBMITTAL SHALL INCLUDE ANY CHANGES TO TRAFFIC CONTROL OR EROSION CONTROL PLANS OR OTHER SHORING NOT DEPICTED HEREIN DEEMED NECESSARY BY THE CONTRACTOR TO COMPLETE THE WORK. THE CONTRACTOR SHALL CONFIRM ALL DIMENSIONS PRIOR TO SUBMITTAL OF SHORING PLANS.

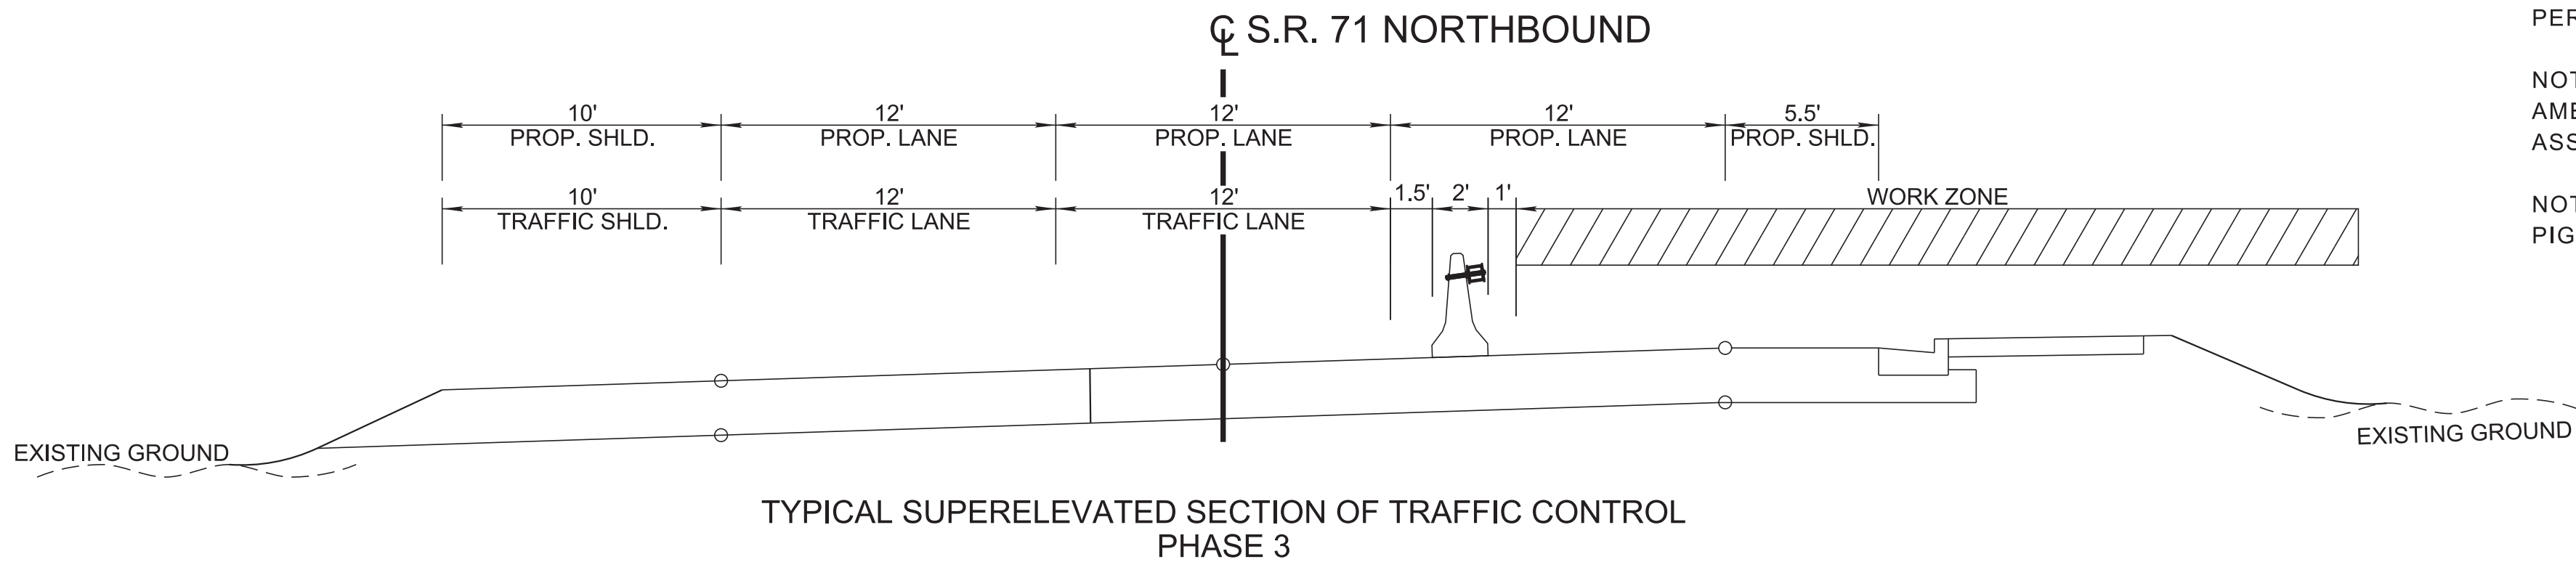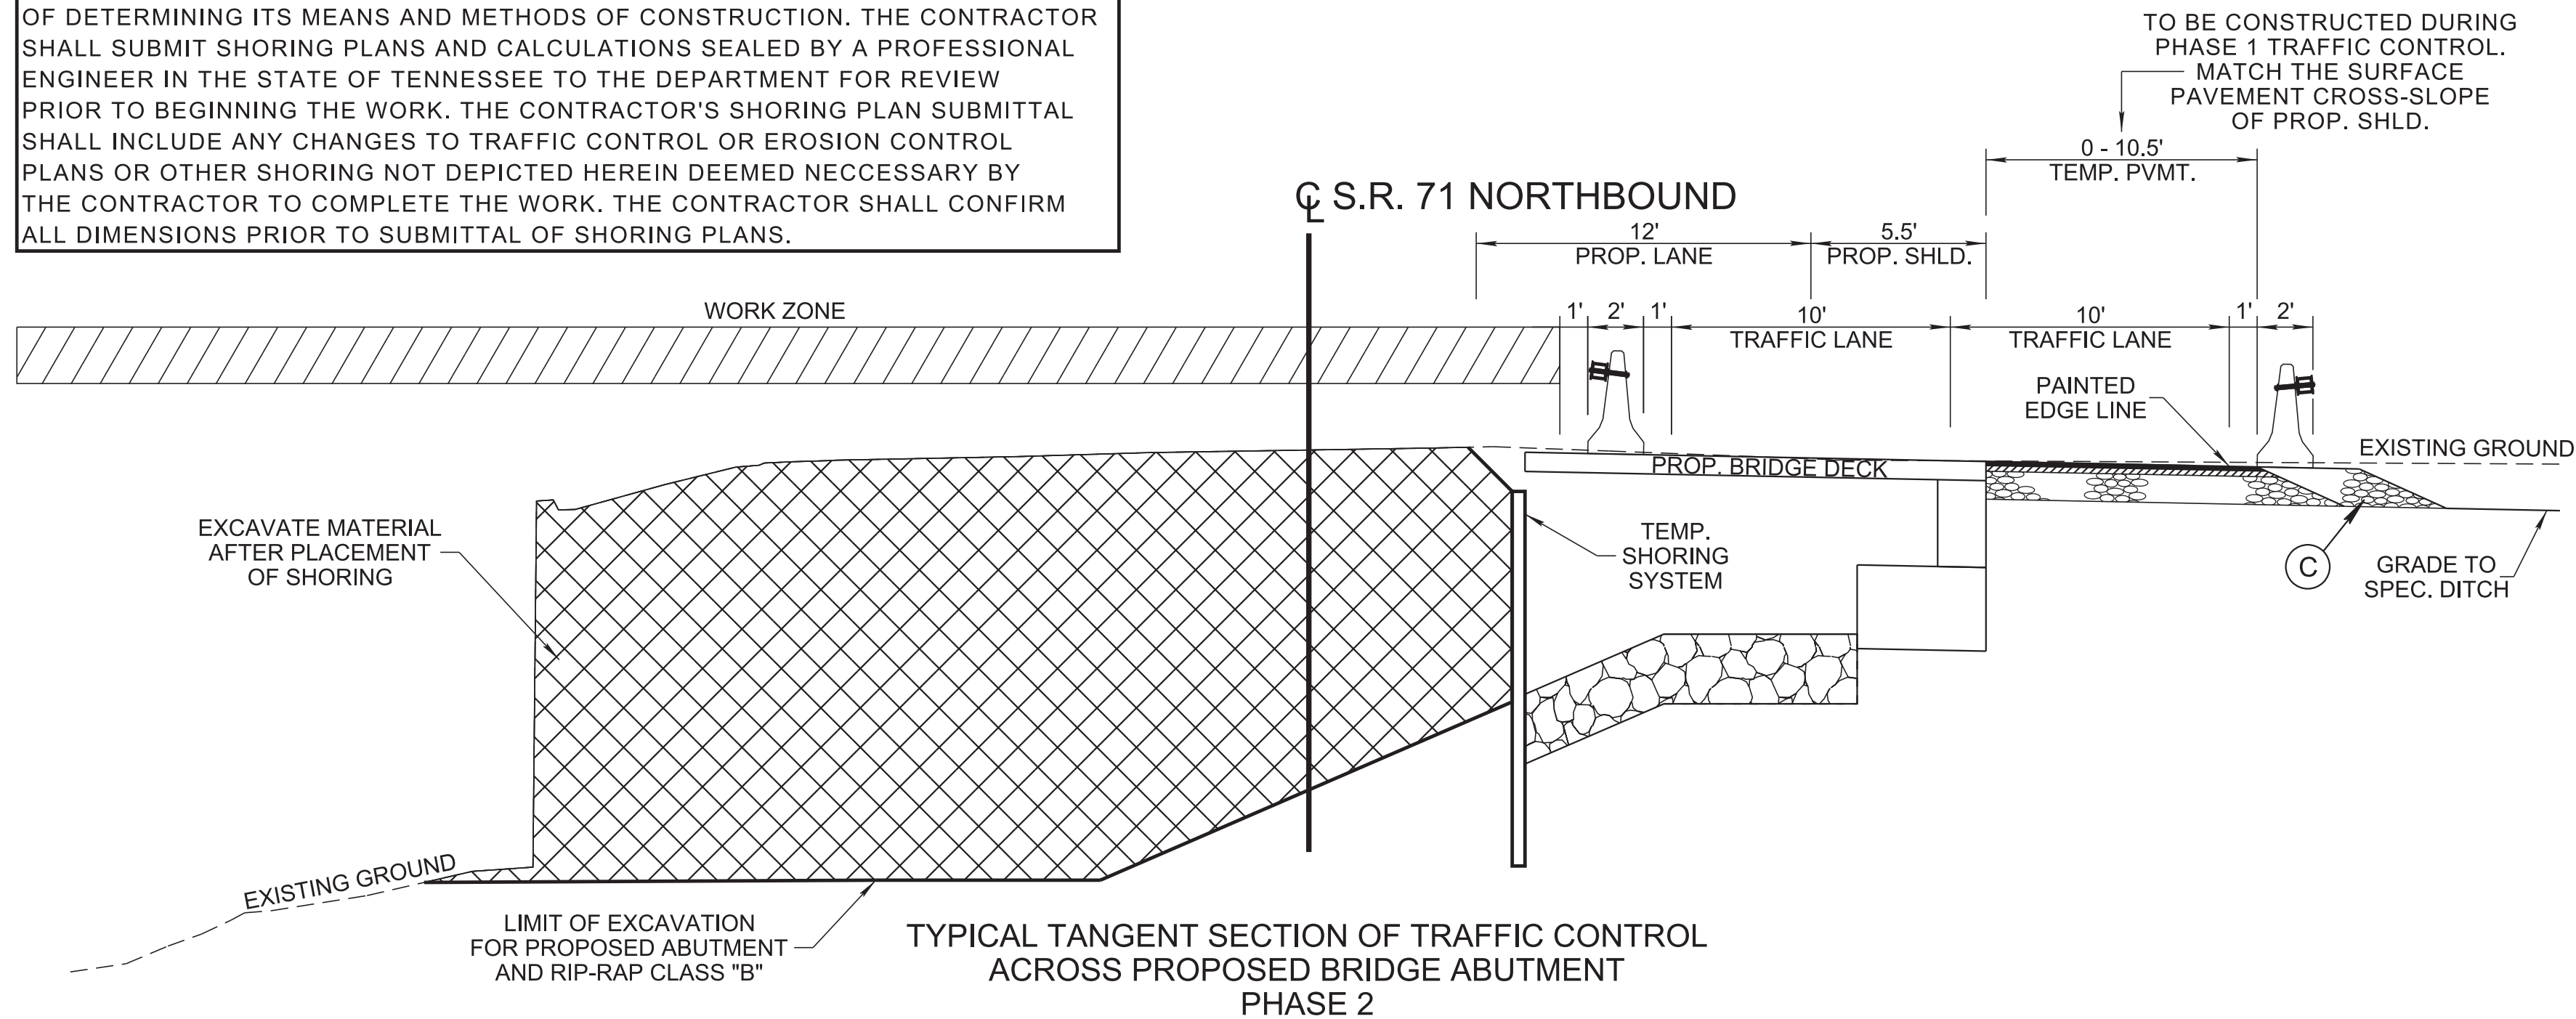

NOTE: AT A MINIMUM, 2 - 10' TRAFFIC LANES WITH 1' SHOULDERS SHALL BE MAINTAINED ALONG S.R. 71 NORTHBOUND THROUGH ALL PHASES OF CONSTRUCTION UNLESS OTHERWISE DIRECTED BY THE TDOT MANAGER.

TRAFFIC CONTROL PHASING NOTES

PHASE 2

- 1) UPDATE TRAFFIC CONTROL SIGNS AND PAVEMENT MARKINGS FOR PHASE 2 TRAFFIC SHIFT.
- 2) SHIFT PORTABLE CONCRETE BARRIER RAIL USED IN PHASE 1 TO LEFT SIDE OF PROPOSED RIGHT LANE TO ALLOW 2 - 10' TRAFFIC LANES WITH 1' SHOULDERS AS SHOWN ON PHASE 2 TRAFFIC CONTROL TYPICAL AND LAYOUT SHEETS.
- 3) SHIFT TRAFFIC ONTO NEW LANES, NEW SHOULDERS, AND TEMPORARY PAVEMENT AS SHOWN ON THE PHASE 2 TRAFFIC CONTROL TYPICAL AND LAYOUT SHEETS.
- 4) REMOVE TEMPORARY PAVEMENT USED FOR PHASE 1 TRAFFIC OPERATIONS AND RESTORE MEDIAN AND PAVEMENT TO PRE-CONSTRUCTION CONDITIONS.
- 5) CONSTRUCT HAUL ROAD 3 FOR USE IN THE FINAL DEMOLITION OF THE EXISTING BRIDGE AND CONSTRUCTION OF THE NEW BRIDGE ON THE NORTH SIDE OF THE RIVER (STR-1). INSTALL RIP-RAP AROUND BRIDGE ABUTMENTS.
- 6) REMOVE HAUL ROAD 3 BEYOND THE LIMITS OF THE CONSTRUCTED BRIDGE ABUTMENT AND RESTORE STR-1 TO ITS PRECONSTRUCTION CONDITION BEFORE THE NEXT HAUL ROAD IS CONSTRUCTED.
- 7) CONSTRUCT HAUL ROAD 2 FOR USE IN THE FINAL DEMOLITION OF THE EXISTING BRIDGE AND CONSTRUCTION OF THE NEW BRIDGE ON THE SOUTH SIDE OF THE RIVER (STR-1). INSTALL RIP-RAP AROUND BRIDGE ABUTMENTS.
- 8) REMOVE HAUL ROAD 2 BEYOND THE LIMITS OF THE CONSTRUCTED BRIDGE ABUTMENT AND RESTORE STR-1 TO ITS PRECONSTRUCTION CONDITION.
- 9) CONSTRUCT PROPOSED CROSS-DRAINS, END WALLS, AND RIP-RAP. REMOVE EXISTING DRAINAGE FEATURES AS SHOWN IN THE PLANS.
- 10) CONSTRUCT NEW S.R. 71 ROADWAY (LT.).
- 11) INSTALL NEW GUARDRAIL ALONG THE NEW S.R. 71 ROADWAY (LT.).
- 12) REMOVE ANY REMNANTS OF HAUL ROADS PRIOR TO PHASE 3 TRAFFIC OPERATIONS AND CONSTRUCTION.

PHASE 3

- 1) UPDATE TRAFFIC CONTROL SIGNS AND PAVEMENT MARKINGS FOR PHASE 3 SHOULDER CLOSURE.
- 2) SHIFT PORTABLE CONCRETE BARRIER RAIL USED IN PHASE 2 TO LEFT SIDE OF PROPOSED RIGHT LANE TO ALLOW 2 - 12' TRAFFIC LANES WITH A 10' INSIDE (LT.) SHOULDER AND A 1.5' OUTSIDE (RT.) SHOULDER AS SHOWN ON PHASE 3 TRAFFIC CONTROL TYPICAL AND LAYOUT SHEETS.
- 3) DIRECT TRAFFIC ONTO NEW LANES AND CLOSE SHOULDER AND PROPOSED RIGHT LANE AS SHOWN ON THE PHASE 3 TRAFFIC CONTROL TYPICAL AND LAYOUT SHEETS.
- 4) REMOVE TEMPORARY PAVEMENT USED FOR PHASE 2 TRAFFIC OPERATIONS.
- 5) CONSTRUCT PROPOSED SPRING VALLEY ROAD INTERSECTION.
- 6) INSTALL PROPOSED CURB AND GUTTER AND SIDEWALK ALONG S.R. 71
- 7) INSTALL REMAINING PROPOSED STORM DRAINAGE SYSTEMS AND CURB INLETS.
- 8) INSTALL PROPOSED GUARDRAIL ALONG THE PROPOSED S.R. 71 ROADWAY (RT.).
- 9) COLD PLANE AND RESURFACE THE LIMITS SHOWN ON THE TRAFFIC CONTROL PLAN SHEETS ALONG S.R. 71 (SHEETS T5 - T7A). FOR THE LANES AND SHOULDERS, COLD PLANE 1.25" AND RESURFACE WITH 1.25" "D" MIX (PG 70-22).
- 10) COLD PLANE AND RESURFACE SPRING VALLEY ROAD AND HUSKEY STREET TO THE LIMITS OF CONSTRUCTION.
- 11) REMOVE TEMPORARY SIGNS AND TEMPORARY TRAFFIC CONTROL DEVICES.

NOTE: SEE SHEET T8 FOR SPRING VALLEY ROAD CLOSURE DURING PHASE 3 TRAFFIC CONTROL. THE CLOSURE OF SPRING VALLEY ROAD SHALL NOT OCCUR DURING ANY TRAFFIC CONTROL PHASE OTHER THAN PHASE 3.


NOTE: ONLY ONE HAUL ROAD WILL BE CONSTRUCTED IN THE STREAM CHANNEL DURING ANY PHASE OF CONSTRUCTION TO MINIMIZE IMPACTS TO STR-1. WHEN ANY CONSTRUCTION PHASE IS COMPLETED THAT REQUIRED THE USE OF A HAUL ROAD, THAT HAUL ROAD SHALL BE REMOVED BEYOND THE LIMITS OF THE BRIDGE ABUTMENTS, AND STR-1 SHALL BE RESTORED TO ITS PRECONSTRUCTION CONDITIONS BEFORE THE NEXT HAUL ROAD IS CONSTRUCTED. THE CONTRACTOR SHALL COORDINATE WITH TDOT REGION 1 ENVIRONMENTAL TO OBTAIN APPROVAL FOR THE RESTORATION OF STR-1 TO ITS PRECONSTRUCTION CONDITION. AT NO TIME DURING THE CONSTRUCTION OF THIS PROJECT WILL MORE THAN ONE HAUL ROAD BE PERMITTED TO ENTER THE STREAM CHANNEL AT ANY TIME.

NOTE: AT NO TIME SHALL THE CONTRACTOR BE PERMITTED TO WORK OUT OF PHASE OR MAKE AMENDMENTS TO THE TRAFFIC CONTROL PLAN WITHOUT WRITTEN AUTHORIZATION OF THE ASSISTANT CHIEF ENGINEER / REGION 1 DIRECTOR.

NOTE: THE CONTRACTOR SHALL COORDINATE WITH GARY RAGAN WITH THE CITY OF PIGEON FORGE (PHONE: 865-214-4151) PRIOR TO ANY LANE SHIFTS.

TYPE	YEAR	PROJECT NO.	SHEET NO.
PS&E	2025	BR-NH-71(39)	T4

REV. 07/21/25; REVISED PHASE 3 TRAFFIC CONTROL NOTES. REVISED PHASE 2 TRAFFIC CONTROL TYPICAL SECTION ACROSS PROPOSED BRIDGE ABUTMENT. ADDED SPRING VALLEY ROAD CLOSURE NOTE.

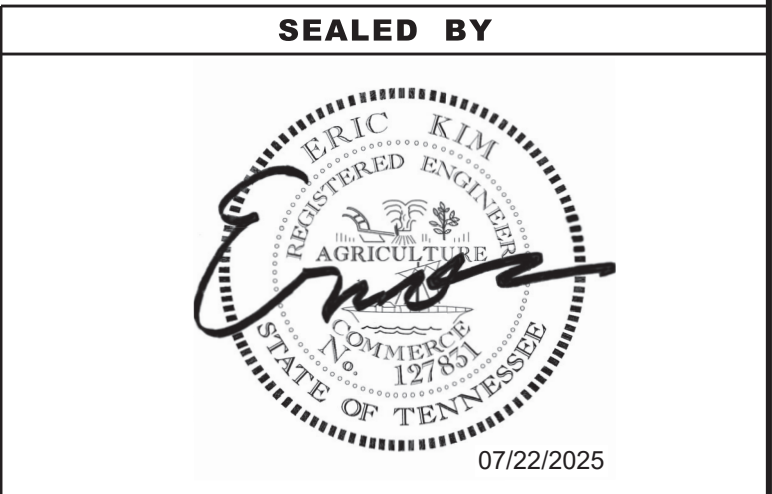


STATE OF TENNESSEE
DEPARTMENT OF TRANSPORTATION

TRAFFIC CONTROL
TYPICAL SECTIONS
AND PHASING NOTES

NOTE: REFER TO STANDARD DRAWINGS T-WZ-10, T-WZ-16,
AND T-WZ-18 FOR MORE INFORMATION.

TYPE	YEAR	PROJECT NO.	SHEET NO.
PS&E	2025	BR-NH-71(39)	T5A

REV. 07/21/25: REMOVED PROPOSED
GUARDRAIL LINEWORK BEFORE & AFTER
THE BRIDGE.

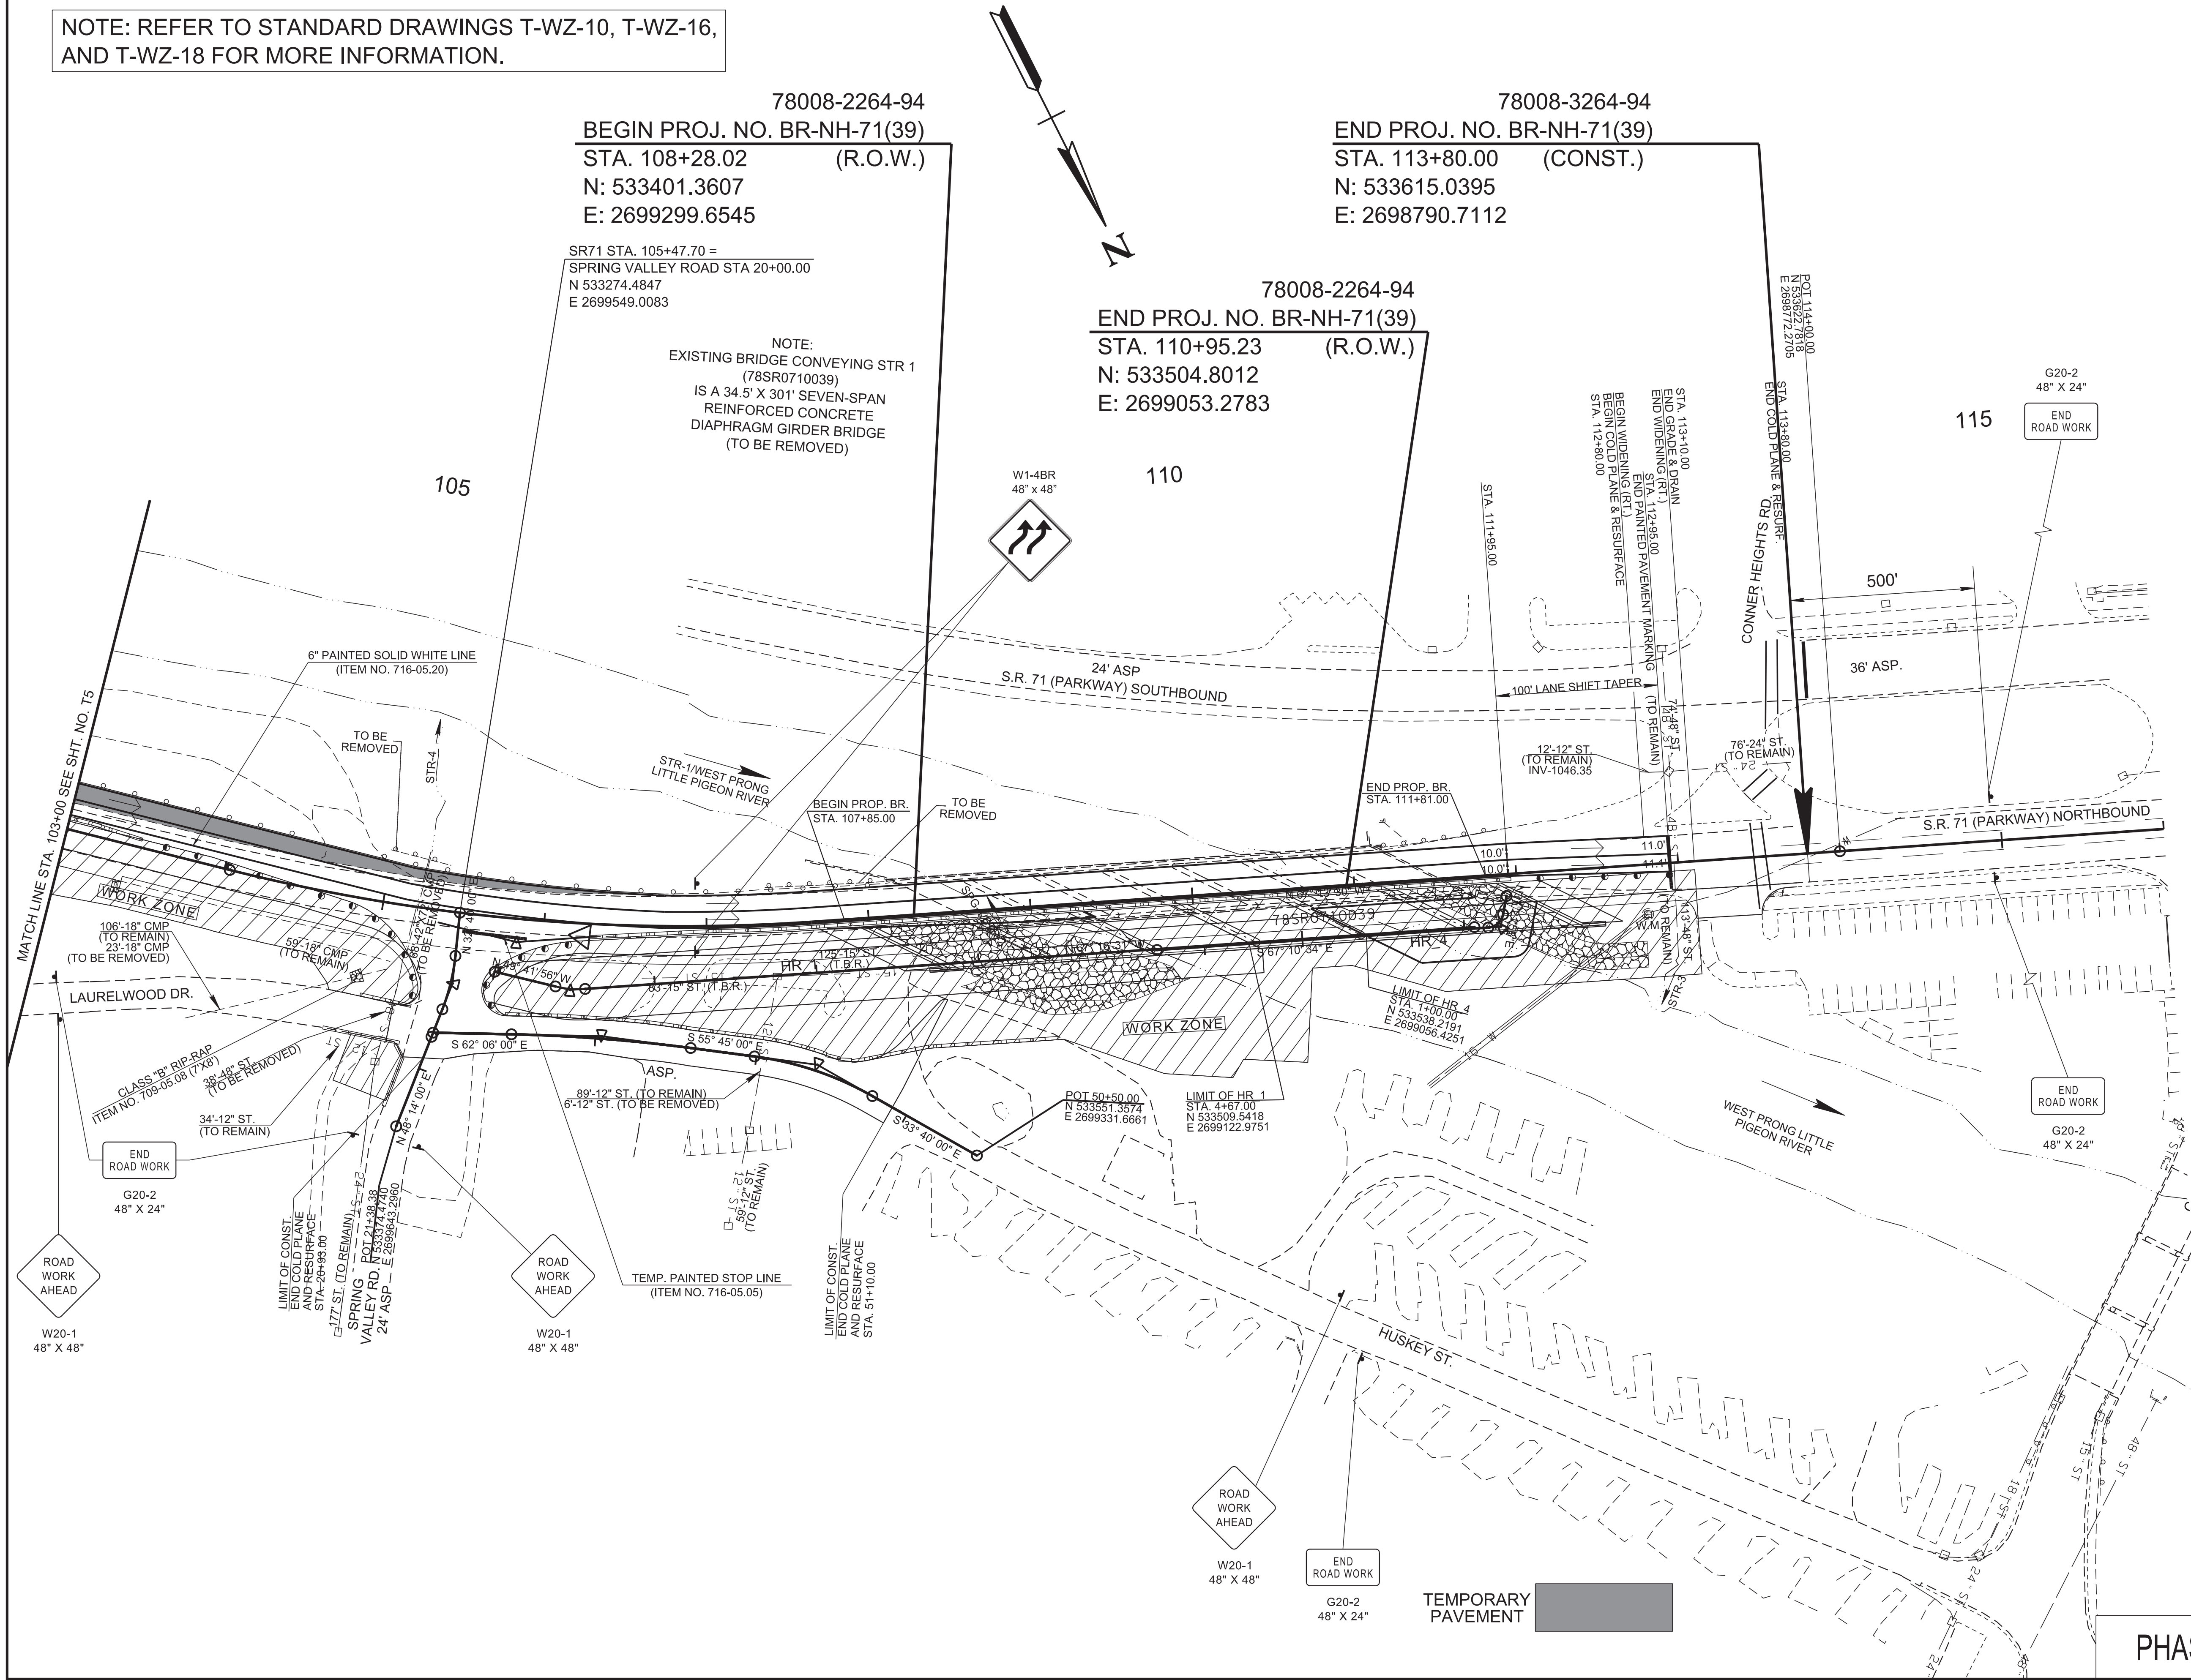

SEALED BY

ERIC KIM
REGISTERED ENGINEER
AGRICULTURE
NOVEMBER 12, 2015
STATE OF TENNESSEE

07/22/2025

COORDINATES ARE NAD 83(1995), ARE
DATUM ADJUSTED BY THE FACTOR
OF 1.0001 AND TIED TO THE TGRN.
ALL ELEVATIONS ARE REFERENCED
TO THE NAVD 1988 WITH GEOID 12B.

STATE OF TENNESSEE
DEPARTMENT OF TRANSPORTATION

TRAFFIC CONTROL
PLANS


STA.103+00 TO STA.113+80
SCALE: 1"=50'

PHASE 1

NOTE: REFER TO STANDARD DRAWINGS T-WZ-10, T-WZ-16,
AND T-WZ-18 FOR MORE INFORMATION.

TYPE	YEAR	PROJECT NO.	SHEET NO.
PS&E	2025	BR-NH-71(39)	T6A

REV. 07/21/25: ADDED PORTABLE
CONCRETE BARRIER AT BRIDGE
ABUTMENTS.

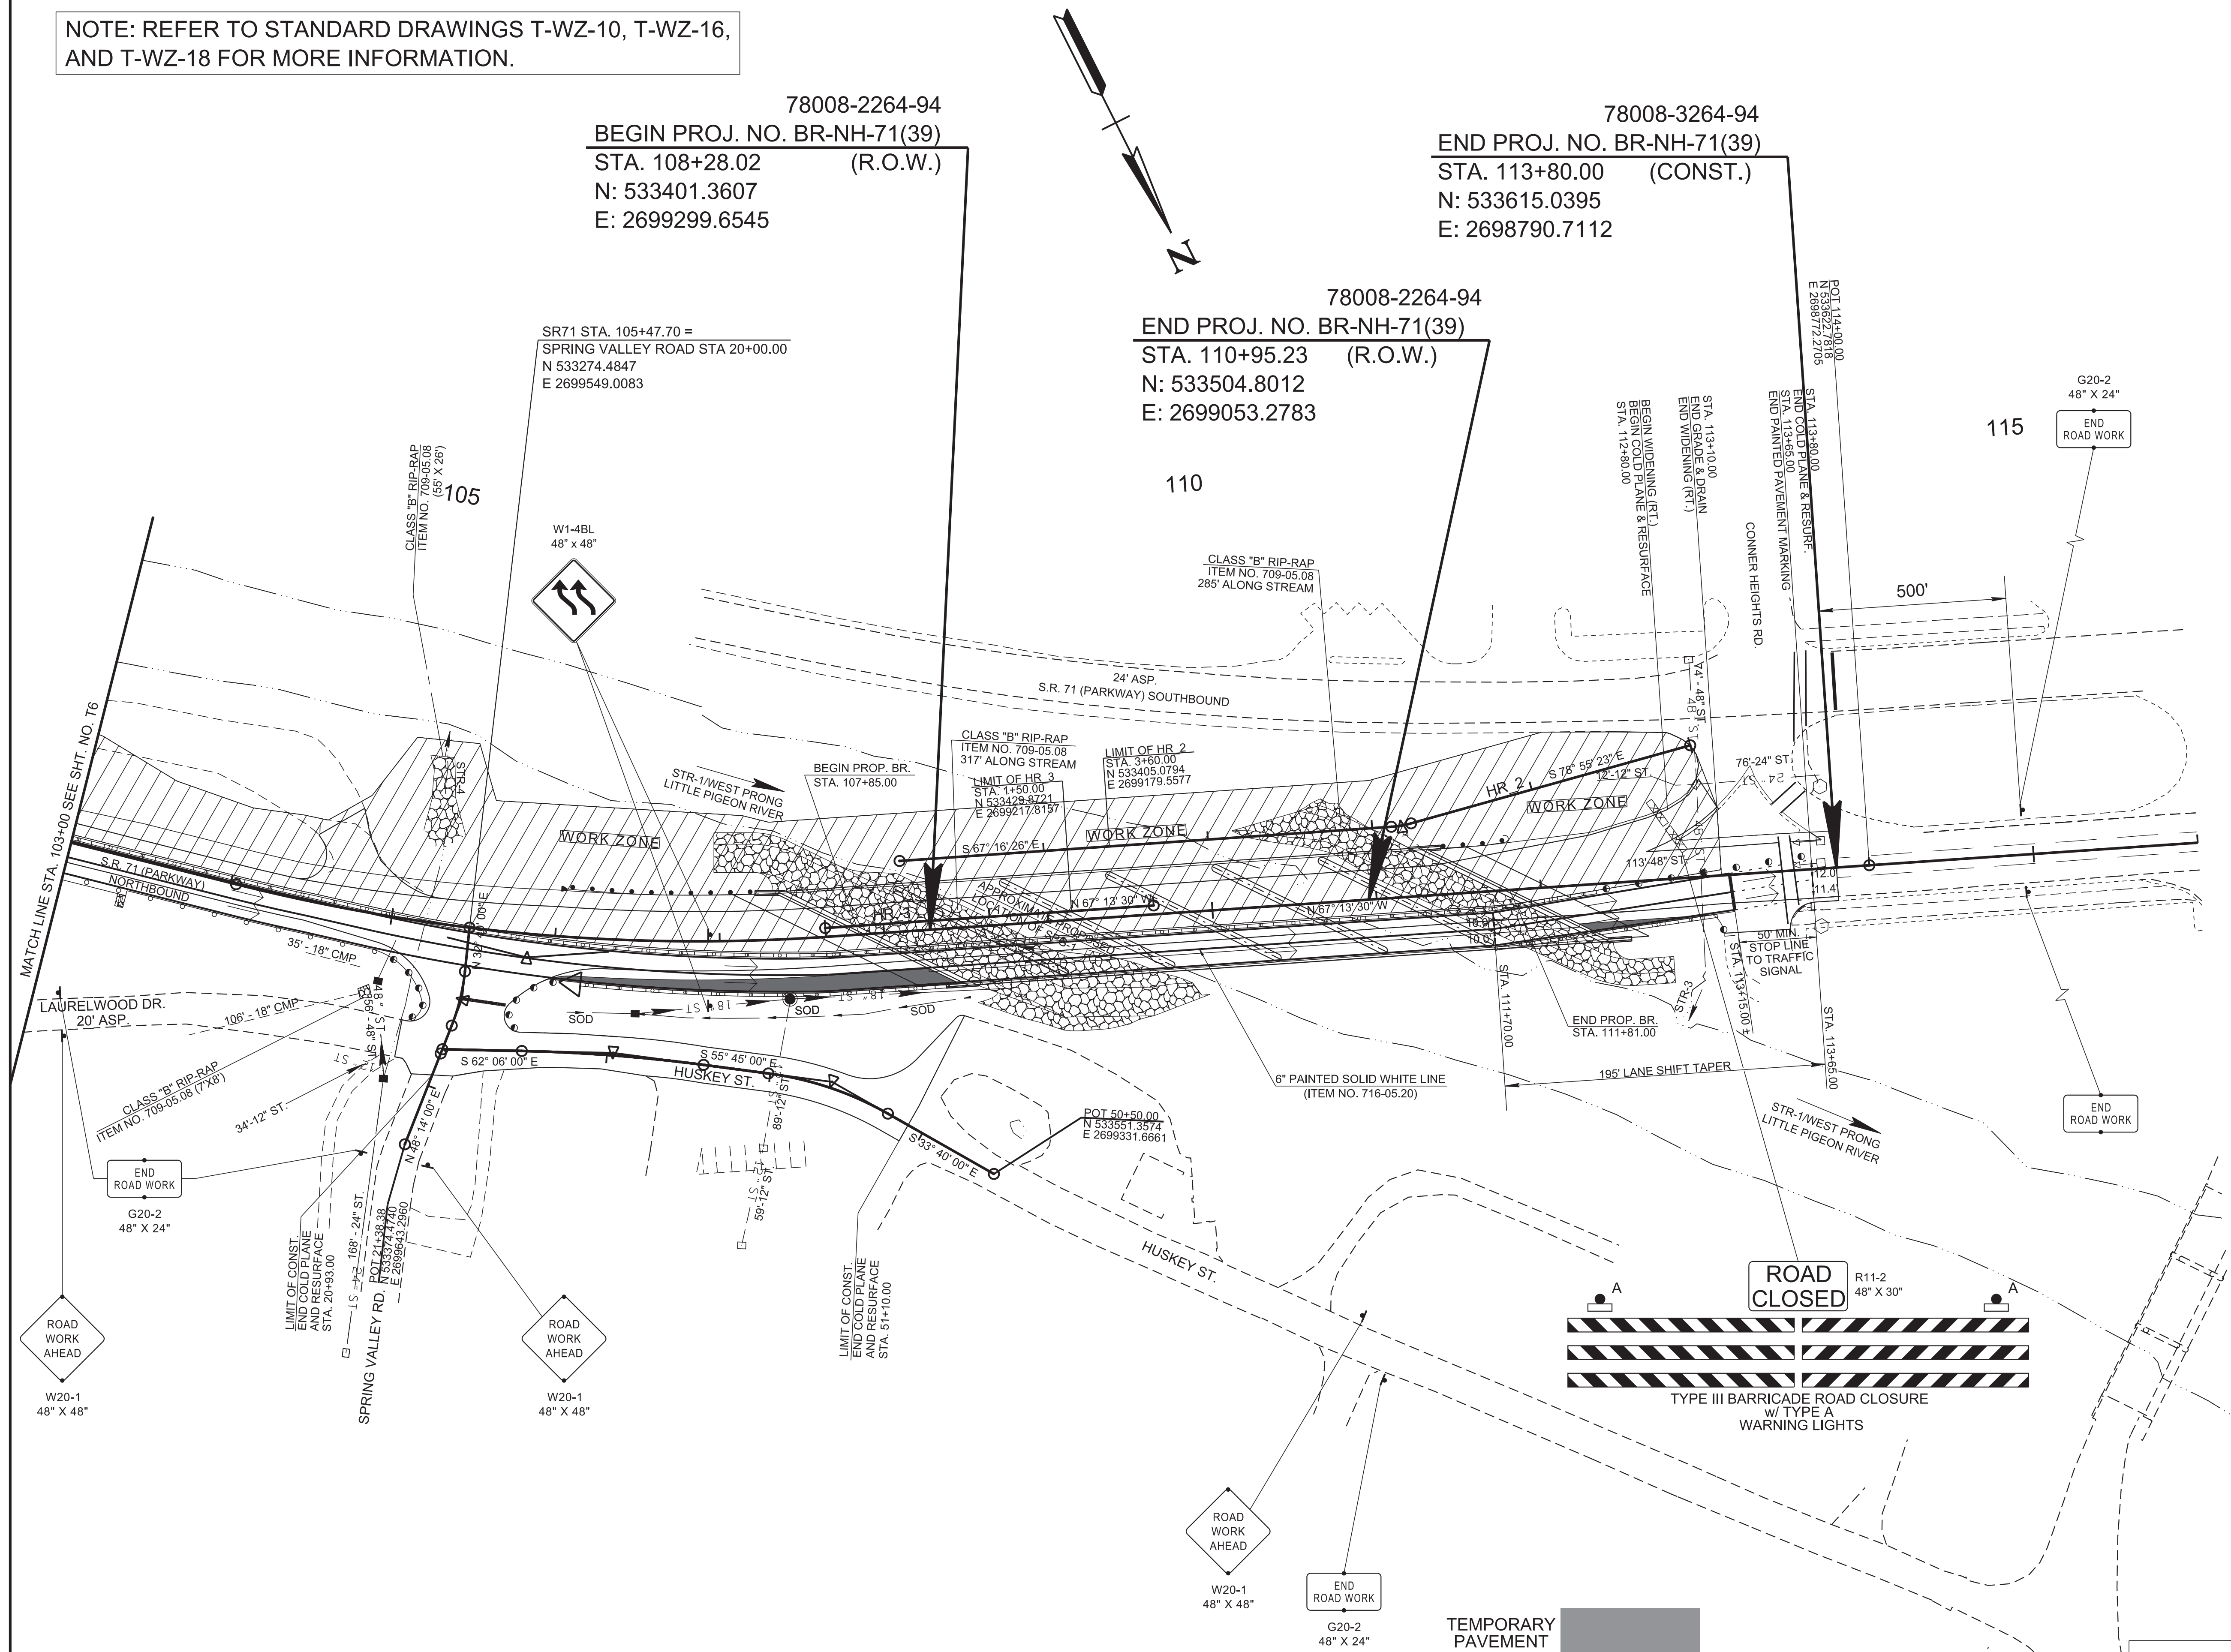

SEALD BY



07/22/2025

COORDINATES ARE NAD 83(1995), ARE
DATUM ADJUSTED BY THE FACTOR
OF 1.0001 AND TIED TO THE TGRN.
ALL ELEVATIONS ARE REFERENCED
TO THE NAVD 1988 WITH GEOID 12B.

STATE OF TENNESSEE
DEPARTMENT OF TRANSPORTATION

TRAFFIC CONTROL PLANS


STA.103+00 TO STA.113+80
SCALE: 1"=50'

PHASE 2

NOTE: THE CLOSURE OF SPRING VALLEY ROAD SHALL NOT OCCUR DURING ANY TRAFFIC CONTROL PHASE OTHER THAN PHASE 3.

TYPE	YEAR	PROJECT NO.	SHEET NO.
PS&E	2025	BR-NH-71(39)	T8

REV. 07/21/25: ADDED PHASE 3 ROADWAY CLOSURE NOTE.

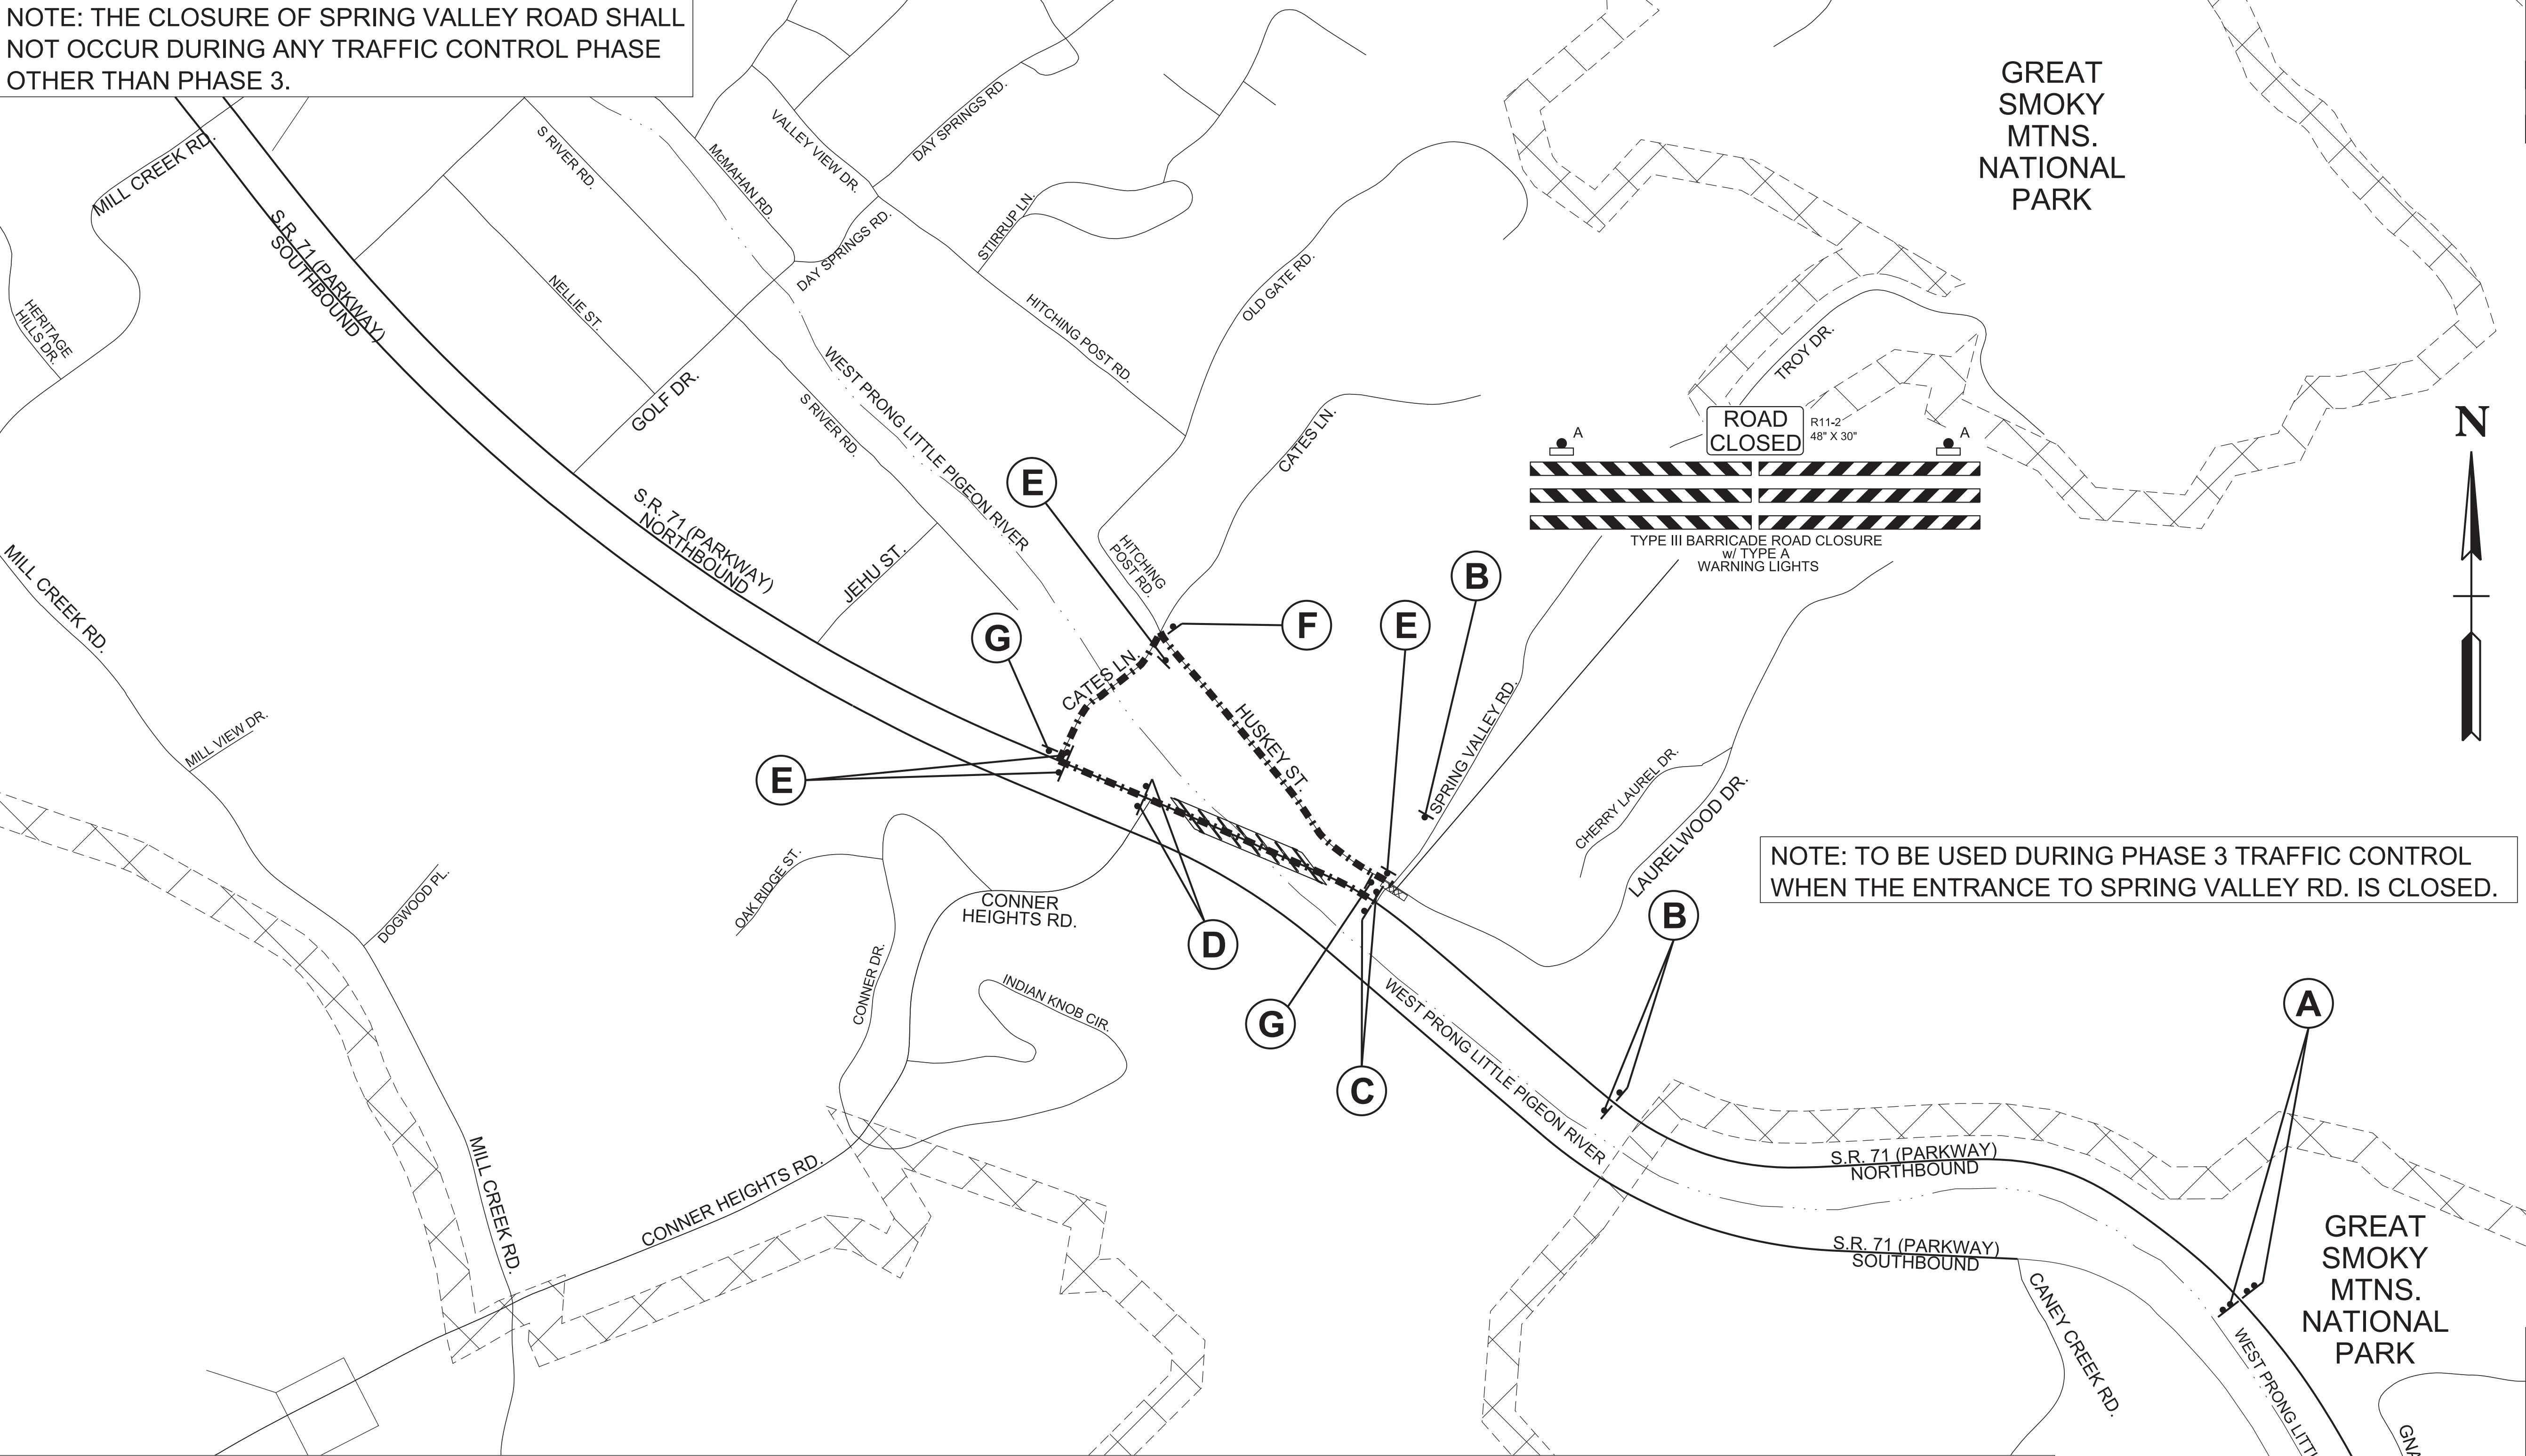

NOTE: TO BE USED DURING PHASE 3 TRAFFIC CONTROL WHEN THE ENTRANCE TO SPRING VALLEY RD. IS CLOSED.

ROAD CLOSURE (SPECIAL)
60" X 30"
SPRING VALLEY RD
CLOSED
AT S.R. 71
1 MILE AHEAD

SPRING VALLEY RD
30" X 24"
DETOUR AHEAD
W20-2
36" X 36"

DETOUR
M4-8
24" X 12"
SPRING VALLEY RD
STREET NAME
30" X 24"
M6-3
21" X 15"


DETOUR
M4-8
24" X 12"
SPRING VALLEY RD
STREET NAME
30" X 24"
M5-1R
21" X 15"

DETOUR
M4-8
24" X 12"
SPRING VALLEY RD
STREET NAME
30" X 24"
M6-1R
21" X 15"

DETOUR
M4-8
24" X 12"
SPRING VALLEY RD
STREET NAME
30" X 24"
M6-1L
21" X 15"


M4-8A
24" X 18"
END
DETOUR

TRAFFIC CONTROL LEGEND	
SYMBOL	ITEM
	SIGN (CONSTRUCTION)
	TEMPORARY BARRICADE (TYPE III)
	DETOUR ROUTE
NOTE: DETOUR SIGN LOCATIONS SHOWN ARE APPROXIMATE ONLY. FINAL PLACEMENT LOCATIONS SHOULD BE COORDINATED WITH TDOT BEFORE ORDERING OR SETTING OF ANY SIGNS.	

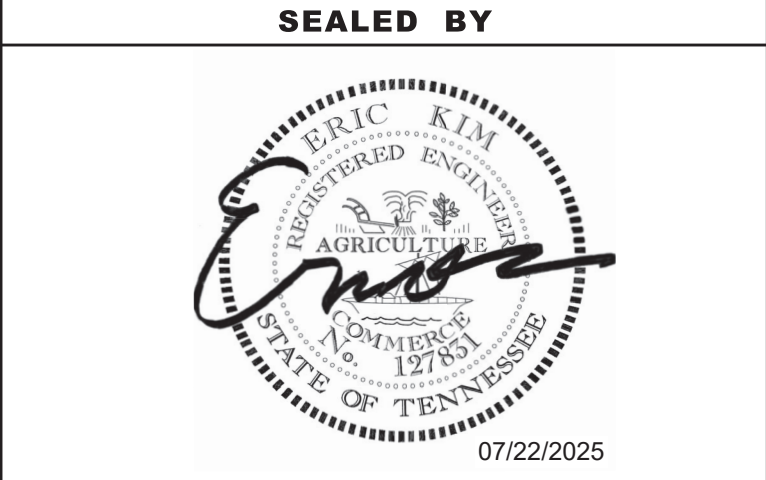

STATE OF TENNESSEE
DEPARTMENT OF TRANSPORTATION

DETOUR MAP
N.T.S.

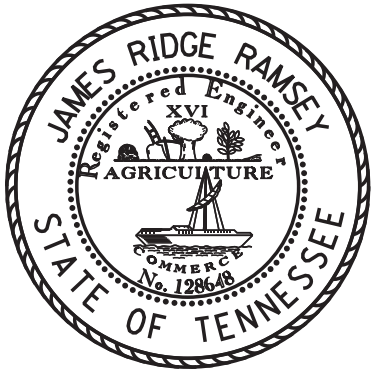

THIS DOCUMENT HAS BEEN DIGITALLY SIGNED AND SEALED BY:

James Ramsey Date: 2025.06.24 19:18:52
-05'00'

PRINTED COPIES OF THIS DOCUMENT ARE NOT CONSIDERED SIGNED AND SEALED. THE SIGNATURE MUST BE VERIFIED ON THE ELECTRONIC DOCUMENTS.

TENNESSEE DEPARTMENT OF TRANSPORTATION
JAMES K. POLK BUILDING, SUITE 1100
505 DEADERICK STREET
NASHVILLE, TN 37243
JAMES RIDGE RAMSEY, P.E. NO. 128648

THE ABOVE NAMED PROFESSIONAL ENGINEER SHALL BE RESPONSIBLE FOR THE FOLLOWING SHEETS IN ACCORDANCE OF TENN. CODE ANN. §62-2-306.

SHEET NAME

SHEET NO.

SIGNATURE SHEET.....STRUCTURE-SIGN2

INDEX OF DRAWINGS.....U-94-741.....

GENERAL NOTES.....U-94-743.....

ESTIMATED QUANTITIES.....U-94-744.....

\$\$\$\$SYTIME\$\$\$\$\$

\$\$\$DNGNDECE

YEAR	PROJECT NO.	SHEET NO.
2025	BR-NH-71(39)	STRUCTURE-SIGN2

**STATE OF TENNESSEE
DEPARTMENT OF TRANSPORTATION**

SIGNATURE SHEET

PROJECT NO.			YEAR	SHEET NO.
BR-NH-71(39)			2025	B1
REVISIONS				
NO.	DATE	BY	BRIEF DESCRIPTION	
1	6-24-2025	RR	REVISED SHEET INDEX	
	- -			
	- -			
	- -			
	- -			



LIST OF DRAWINGS

DWG. NO.

LAST REV. DATE

INDEX OF DRAWINGS.....	U-94-741.....	6-24-2025
LAYOUT OF BRIDGE.....	U-94-742.....	
GENERAL NOTES.....	U-94-743.....	6-24-2025
ESTIMATED QUANTITIES.....	U-94-744.....	6-24-2025
FOUNDATION DATA.....	U-94-745.....	
FOUNDATION DATA.....	U-94-746.....	
CONSTRUCTION SEQUENCE.....	U-94-747.....	
CONSTRUCTION SEQUENCE.....	U-94-748.....	
SUPERSTRUCTURE DETAILS.....	U-94-749.....	
SUPERSTRUCTURE DETAILS.....	U-94-750.....	
SUPERSTRUCTURE DETAILS.....	U-94-751.....	
SUPERSTRUCTURE DETAILS.....	U-94-752.....	
PRESTRESSED GIRDER DETAILS.....	U-94-753.....	
ABUTMENT NO. 1.....	U-94-754.....	
ABUTMENT NO. 1 DETAILS.....	U-94-755.....	
ABUTMENT NO. 1 DETAILS.....	U-94-756.....	
ABUTMENT NO. 2.....	U-94-757.....	
ABUTMENT NO. 2 DETAILS.....	U-94-758.....	
ABUTMENT NO. 2 DETAILS.....	U-94-759.....	
PIER NO. 1.....	U-94-760.....	
PIER NO. 1.....	U-94-761.....	
PIER NO. 2.....	U-94-762.....	
PIER NO. 2.....	U-94-763.....	
PIER NO. 3.....	U-94-764.....	
PIER NO. 3.....	U-94-765.....	
PIER NO. 4.....	U-94-766.....	
PIER NO. 4.....	U-94-767.....	
PIER NO. 5.....	U-94-768.....	
PIER NO. 5.....	U-94-769.....	
PIER NOS. 1 THRU 5 DETAILS.....	U-94-770.....	
FINAL FOUNDATION DATA.....	U-94-771.....	
BILL OF STEEL.....	U-94-772.....	
BILL OF STEEL.....	U-94-773.....	
BILL OF STEEL.....	U-94-774.....	

LIST OF STANDARD DRAWINGS

DWG. NO.

LAST REV. DATE

STEEL SLIDER PLATE ASSEMBLIES FOR SINGLE SLOPE CONCRETE		
PARAPET AND BRIDGE DECK DRAIN DETAILS.....	STD-1-2SS.....	05-31-24
REINFORCED CONCRETE PAVEMENT AT BRIDGE ENDS.....	STD-1-5.....	06-05-23
STANDARD PILE DETAILS.....	STD-5-1.....	
STANDARD SEISMIC DETAILS.....	STD-6-1.....	12-08-23
STANDARD REINFORCING BAR SUPPORT DETAILS FOR CONCRETE SLABS.....	STD-9-1.....	10-07-08
MISCELLANEOUS ABUTMENT AND DRAINAGE DETAILS.....	STD-10-1.....	06-05-23
MISCELLANEOUS ABUTMENT AND PAVEMENT AT BRIDGE ENDS		
BACKFILL DETAILS.....	STD-10-2.....	06-05-23
STANDARD CONCRETE CLASSIC RAIL.....	STD-11-2.....	04-15-20
STANDARD CONCRETE PEDESTRIAN CLASSIC RAIL.....	STD-11-3.....	04-15-20
20 FOOT PORTABLE CONCRETE BARRIER RAIL STIFFENER TUBE.....	T-WZ-PCB2A.....	12-09-22


LIST OF SPECIAL PROVISIONS

DWG. NO.

LAST REV. DATE

REMOVAL OF ASBESTOS CONTAINING MATERIAL (ACM).....	202ACM.....	07-07-14
DRILLED SHAFT SPECIFICATIONS.....	625.....	09-01-21

SEALED BY

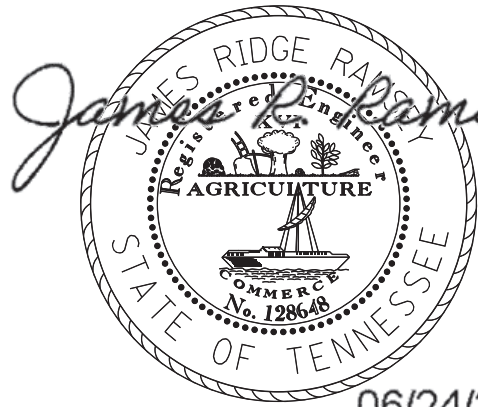

06/24/2025

STATE OF TENNESSEE
DEPARTMENT OF TRANSPORTATION
INDEX OF DRAWINGS
STATE ROUTE 71 (U.S. 321) OVER
WEST FORK LITTLE PIGEON RIVER
BRIDGE I.D. NO. 78SR0710039
STATION 109+83.00
LOG MILE 21.00
SEVIER COUNTY
2025

PIN NO.: 124563.00
DESIGN BY: RIDGE RAMSEY DATE: 07/2024
DRAWN BY: RIDGE RAMSEY DATE: 07/2024
SUPERVISED BY: DAWOD BERWARY DATE: 07/2024
CHECKED BY: DAWOD BERWARY DATE: 08/2024

1 GENERAL NOTES

CONSTRUCTION SPECIFICATIONS: TENNESSEE DEPARTMENT OF TRANSPORTATION STANDARD SPECIFICATIONS FOR ROAD AND BRIDGE CONSTRUCTION (JANUARY 1, 2021 EDITION).

DESIGN SPECIFICATIONS: 9TH EDITION (2020) AASHTO LRFD BRIDGE DESIGN SPECIFICATIONS AND THE 2ND EDITION (2011) AASHTO GUIDE SPECIFICATIONS FOR LRFD SEISMIC BRIDGE DESIGN WITH INTERIMS.

LOADING:
HL-93 LIVE LOADING
SEISMIC DESIGN CATEGORY "A" WITH AS= 0.1772, SDS= 0.2861, SD1= 0.0627, (1000 YEAR RETURN PERIOD).
DEAD LOAD INCLUDES 35 LB/SQ. FT. FOR FUTURE WEARING SURFACE.

CONCRETE: TO BE CLASS A (CAST-IN-PLACE) F'C = 3000 PSI EXCEPT AS NOTED OTHERWISE.

BRIDGE DECKS: CLASS DS CONCRETE FOR BRIDGE DECKS SHALL BE IN ACCORDANCE WITH SECTION 604 OF THE STANDARD SPECIFICATIONS.

BRIDGE DECK SURFACE FINISH: TO BE IN ACCORDANCE WITH METHOD "3" IN ARTICLE 604.22 OF THE STANDARD SPECIFICATIONS.

BRIDGE DECK FORMS: BRIDGE DECK FORMS FOR CONCRETE DECKS SHALL BE CONSTRUCTED USING EITHER REMOVABLE FORMS OR PERMANENT FORMS. PERMANENT FORMS SHALL BE REMAIN-IN-PLACE STEEL. FORMS SHALL BE ATTACHED BY MEANS OTHER THAN WELDING TO MAIN STRUCTURAL MEMBERS OR REINFORCING STEEL. TEMPORARY ERECTION DIAPHRAGMS MUST BE USED AT THE ENDS OF PRECAST CONCRETE GIRDERS WHERE END DIAPHRAGMS, SUPPORT DIAPHRAGMS, OR ABUTMENT ENDWALLS ARE TO BE POURED CONCURRENTLY WITH THE DECK AND SHALL BE PROVIDED ELSEWHERE IN ACCORDANCE WITH THE STANDARD SPECIFICATIONS TO PREVENT GIRDER ROTATION. SEE STANDARD DRAWING STD-14- 3 AND ARTICLE 604.05 OF THE STANDARD SPECIFICATIONS.

REINFORCING STEEL: SHALL BE ASTM A615 GRADE 60 UNLESS NOTED OTHERWISE. SEE SECTIONS 604 AND 907 OF THE STANDARD SPECIFICATIONS.

END-BEARING STEEL PILES: TO BE HP 10 X 42 DRIVEN TO REFUSAL ON ROCK OR A MINIMUM BEARING OF 110 TONS FOR THE ABUTMENTS. ALL PILES SHALL BE ASTM A709 GRADE 50 STEEL.

PILE TIPS: PILES SHALL BE EQUIPPED WITH CAST STEEL POINTS. ALSO, SEE STANDARD DRAWING STD-5-1 FOR ADDITIONAL NOTES.

STREAM CHANNEL: ANY WORK WITHIN THE STREAM CHANNEL AREA (E.G. PIER/BENT FOOTING, RIP-RAP PLACEMENT, ETC.) SHALL BE SEPARATED FROM FLOWING WATER OR EXPECTED FLOW PATH AND PERFORMED DURING LOW FLOW CONDITIONS. ALL ITEMS USED WITHIN THE STREAM CHANNEL AREA FOR DIVERSION OF FLOW (OR EXPECTED FLOW), UNLESS SPECIFIED IN THE PLANS, SHALL NOT BE PAID FOR DIRECTLY BUT SHALL BE INCLUDED IN THE COST OF OTHER ITEMS. THIS NOTE EXCLUDES ANY ITEMS SPECIFIED IN THE PLANS FOR TEMPORARY DIVERSION CHANNELS (EC-STR-31).

DRILLED SHAFTS: SEE SPECIAL PROVISION 625 REGARDING DRILLED SHAFT SPECIFICATIONS.

UTILITIES: IT IS INTENDED THAT THE COST OF MATERIALS AND LABOR NECESSARY FOR THE COMPLETE INSTALLATION OF UTILITIES SHALL BE BORNE BY OTHERS AND SHALL NOT BE PAID FOR AS A PART OF THIS CONTRACT. THE CONTRACTOR SHALL COOPERATE WITH OTHERS IN THE INSTALLATION OF UTILITIES WITH NO ADDITIONAL COMPENSATION ALLOWED THE CONTRACTOR AS A RESULT.

SHOP DRAWINGS: SEE SECTION 105.02 OF THE STANDARD SPECIFICATIONS.

PARAPET SYSTEM: BUILD PARAPETS ACCORDING TO STANDARD DRAWINGS STD-11-2 & 11-3. THE PARAPETS SHALL BE FORMED AND CAST PLUMB, NOT PERPENDICULAR TO THE SLAB. THE DIMENSIONS AT THE TRAFFIC FACE SHALL BE KEPT CONSTANT, WITH VARIATION DUE TO CROSS-SLOPE ACCOMMODATED AT THE REAR FACE.

RIP-RAP: MACHINED RIP-RAP SHALL BE CLASS "B" IN ACCORDANCE WITH SECTION 709 OF THE STANDARD SPECIFICATIONS AND SHALL BE MEASURED AND PAID FOR UNDER ROADWAY ITEM NO. 709-05-08.

VALUE ENGINEERING ALTERNATE BRIDGE DESIGN CRITERIA: ALTERNATE BRIDGE DESIGN PROPOSALS MAY NOT DIMINISH THE FUNCTIONAL OR STRUCTURAL EQUIVALENCY OF THE BRIDGE AND MUST MEET OR EXCEED THE CAPACITIES OF THE CONTRACT PLANS STRUCTURE AT ALL LIMIT STATES IN AASHTO TABLE 3.4.1-1. ADDITIONALLY, THE WATERWAY OPENING AND FLOOD CLEARANCES MAY NOT BE REDUCED.


REQUIREMENTS AND RESTRICTIONS FOR PHASE CONSTRUCTION:

- 1.) THE PHASE CONSTRUCTION SEQUENCE MAY PROHIBIT THE EXTRACTION OF SOME SHEET PILING. ALL COSTS ASSOCIATED WITH SHEET PILING SHALL BE INCLUDED IN THE UNIT PRICE BID FOR OTHER ITEMS.
- 2.) THE LOCATION OF LONGITUDINAL CONSTRUCTION JOINTS SHALL NOT BE CHANGED TO ACCOMMODATE STAY-IN-PLACE DECK FORMS.
- 3.) NO SHEET PILES OR BEARING PILES MAY BE DRIVEN FROM THE EXISTING OR PROPOSED STRUCTURE.
- 4.) (2) – 11'-0" TRAFFIC LANES SHALL BE MAINTAINED AT ALL TIMES.

LEAD/CHROMATE PAINT: OUR MAINTENANCE RECORDS INDICATE THE BEARINGS WERE ORIGINALLY PAINTED WITH MATERIALS CONTAINING LEAD AND/OR CHROMATES. THE CONTRACTOR IS REQUIRED TO PROCEED ACCORDINGLY TO TAKE ALL MANDATORY SAFEGUARDS PRESCRIBED BY STATE AND FEDERAL LAW FOR BOTH WORKER PROTECTION AND HAZARDOUS MATERIALS DISPOSAL.

CUTTING STEEL WITH LEAD/CHROMATE PAINT: IF BEARINGS COATED WITH LEAD AND/OR CHROMATE-BASED PAINTS ARE TO BE SEVERED USING THERMAL CUTTING METHODS, THE AREAS TO BE CUT SHALL FIRST BE CLEANED TO BARE METAL BY ABRASION.

FINISHING CONCRETE SURFACES: CONCRETE FINISHING SHALL BE IN ACCORDANCE WITH SECTION 604.21 OF THE STANDARD SPECIFICATIONS. A CLASS I FINISH FOLLOWED BY AN APPLIED TEXTURE FINISH SHALL BE USED IN LIEU OF A CLASS II FINISH. NO TEXTURE FINISH SHALL BE APPLIED PRIOR TO COMPLETION OF PAVING AND HAULING OPERATIONS AT THE BRIDGE SITE. THE APPLIED TEXTURE FINISH SHALL BE MEASURED AND PAID FOR UNDER ITEM NO. 604-04.01.

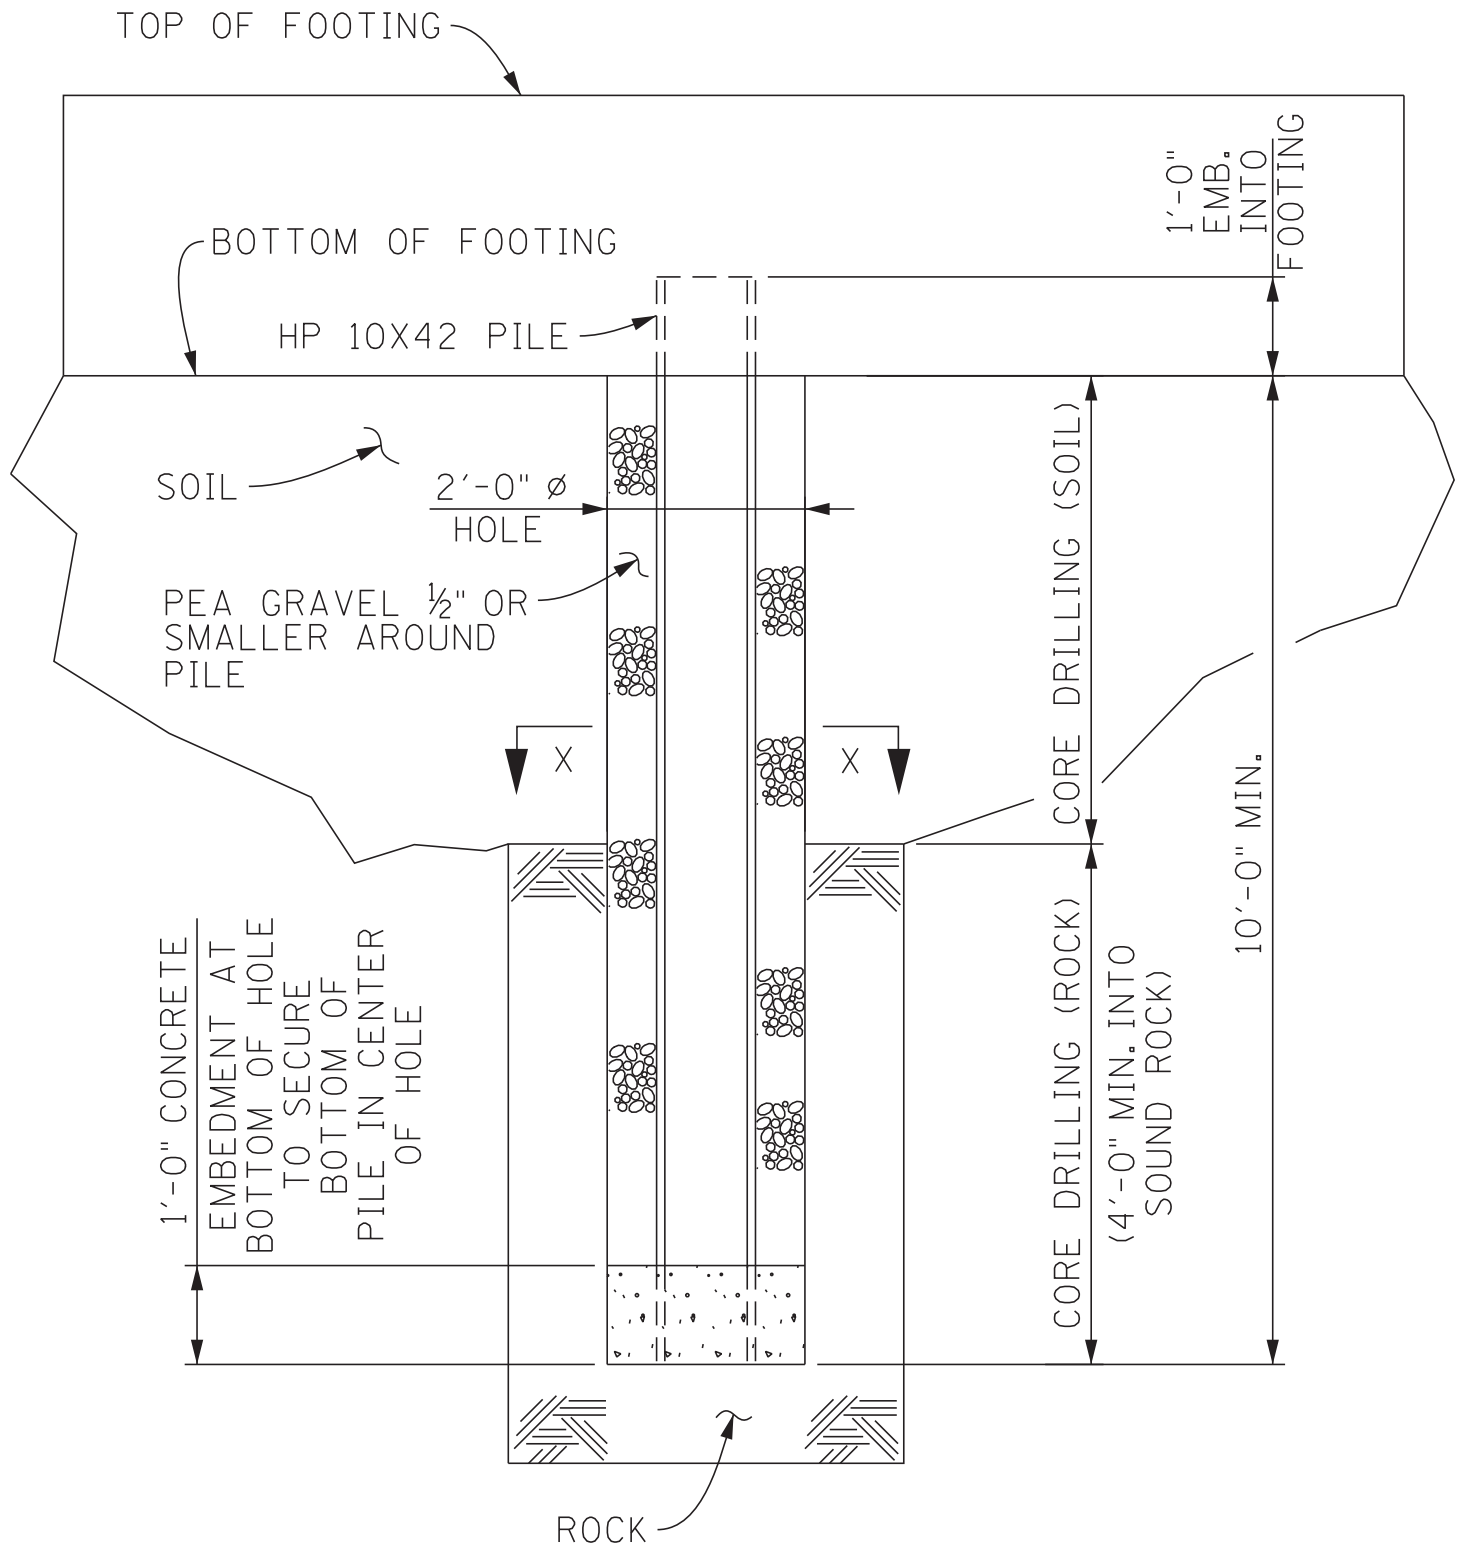


PRE-DRILLED PILE DETAILS


ABUTMENT PILES SHALL BE INSTALLED IN ACCORDANCE WITH THE DETAILS ON THIS SHEET.

1. A 2'-0" DIAMETER HOLE (10'-0" MINIMUM IN LENGTH) SHALL BE DRILLED IN THE PLANS LOCATION FOR THE PILE. THE AMOUNT OF CORE DRILLING (SOIL) AND CORE DRILLING (ROCK) WILL VARY DUE TO LOCATION OF ROCK LINE.
2. THE HOLE SHALL BE THOROUGHLY CLEANED OF ALL LOOSE MATERIAL, MINIMUM OF 12 INCHES OF HIGH EARLY STRENGTH CONCRETE PLACED IN THE BOTTOM OF THE HOLE, THE PILE INSERTED AND CENTERED IN THE HOLE, AND THE PILE SUPPORTED UNTIL THE CONCRETE REACHES ITS INITIAL SET STRENGTH.
3. AS SOON AS THE CONCRETE HAS OBTAINED ITS INITIAL SET AND IT IS ABLE TO STABILIZE THE PILE TIP LOCATION IN THE BOTTOM OF THE HOLE, THE HOLE SHALL BE BACKFILLED WITH PEA GRAVEL. THE TOP OF THE PILE SHALL BE BRACED IN A MANNER SO THAT ITS VERTICAL POSITION IN THE CENTER OF THE HOLE IS MAINTAINED.
4. CONTRACTOR SHALL TAKE ALL NECESSARY PRECAUTIONS SO AS NOT TO DAMAGE THE EXISTING BRIDGE FOUNDATION DURING PILE PRE-DRILLING. CONTRACTOR IS RESPONSIBLE FOR THE COST TO REPAIR ANY DAMAGED AREAS.

BASIS FOR PAYMENT: THE COST OF ALL MATERIAL AND LABOR FOR DRILLING THE 2'-0" HOLES, PILE END ENCASEMENT, BACKFILLING WITH PEA GRAVEL, BRACING OF THE PILES, AND ANY OTHER INCIDENTALS REQUIRED FOR FULL INSTALLATION OF THE PILES SHALL BE INCLUDED IN ITEM NO. 606-02.03.

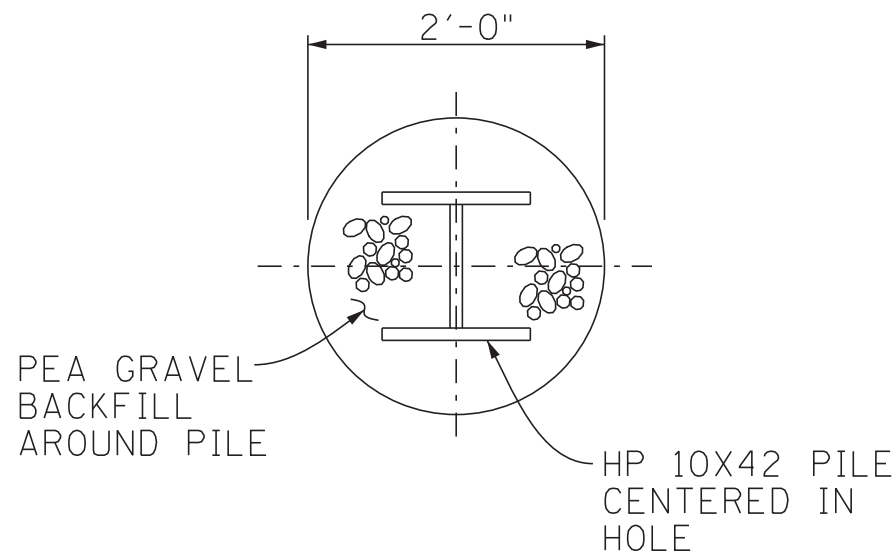

SECTION "X" - "X"

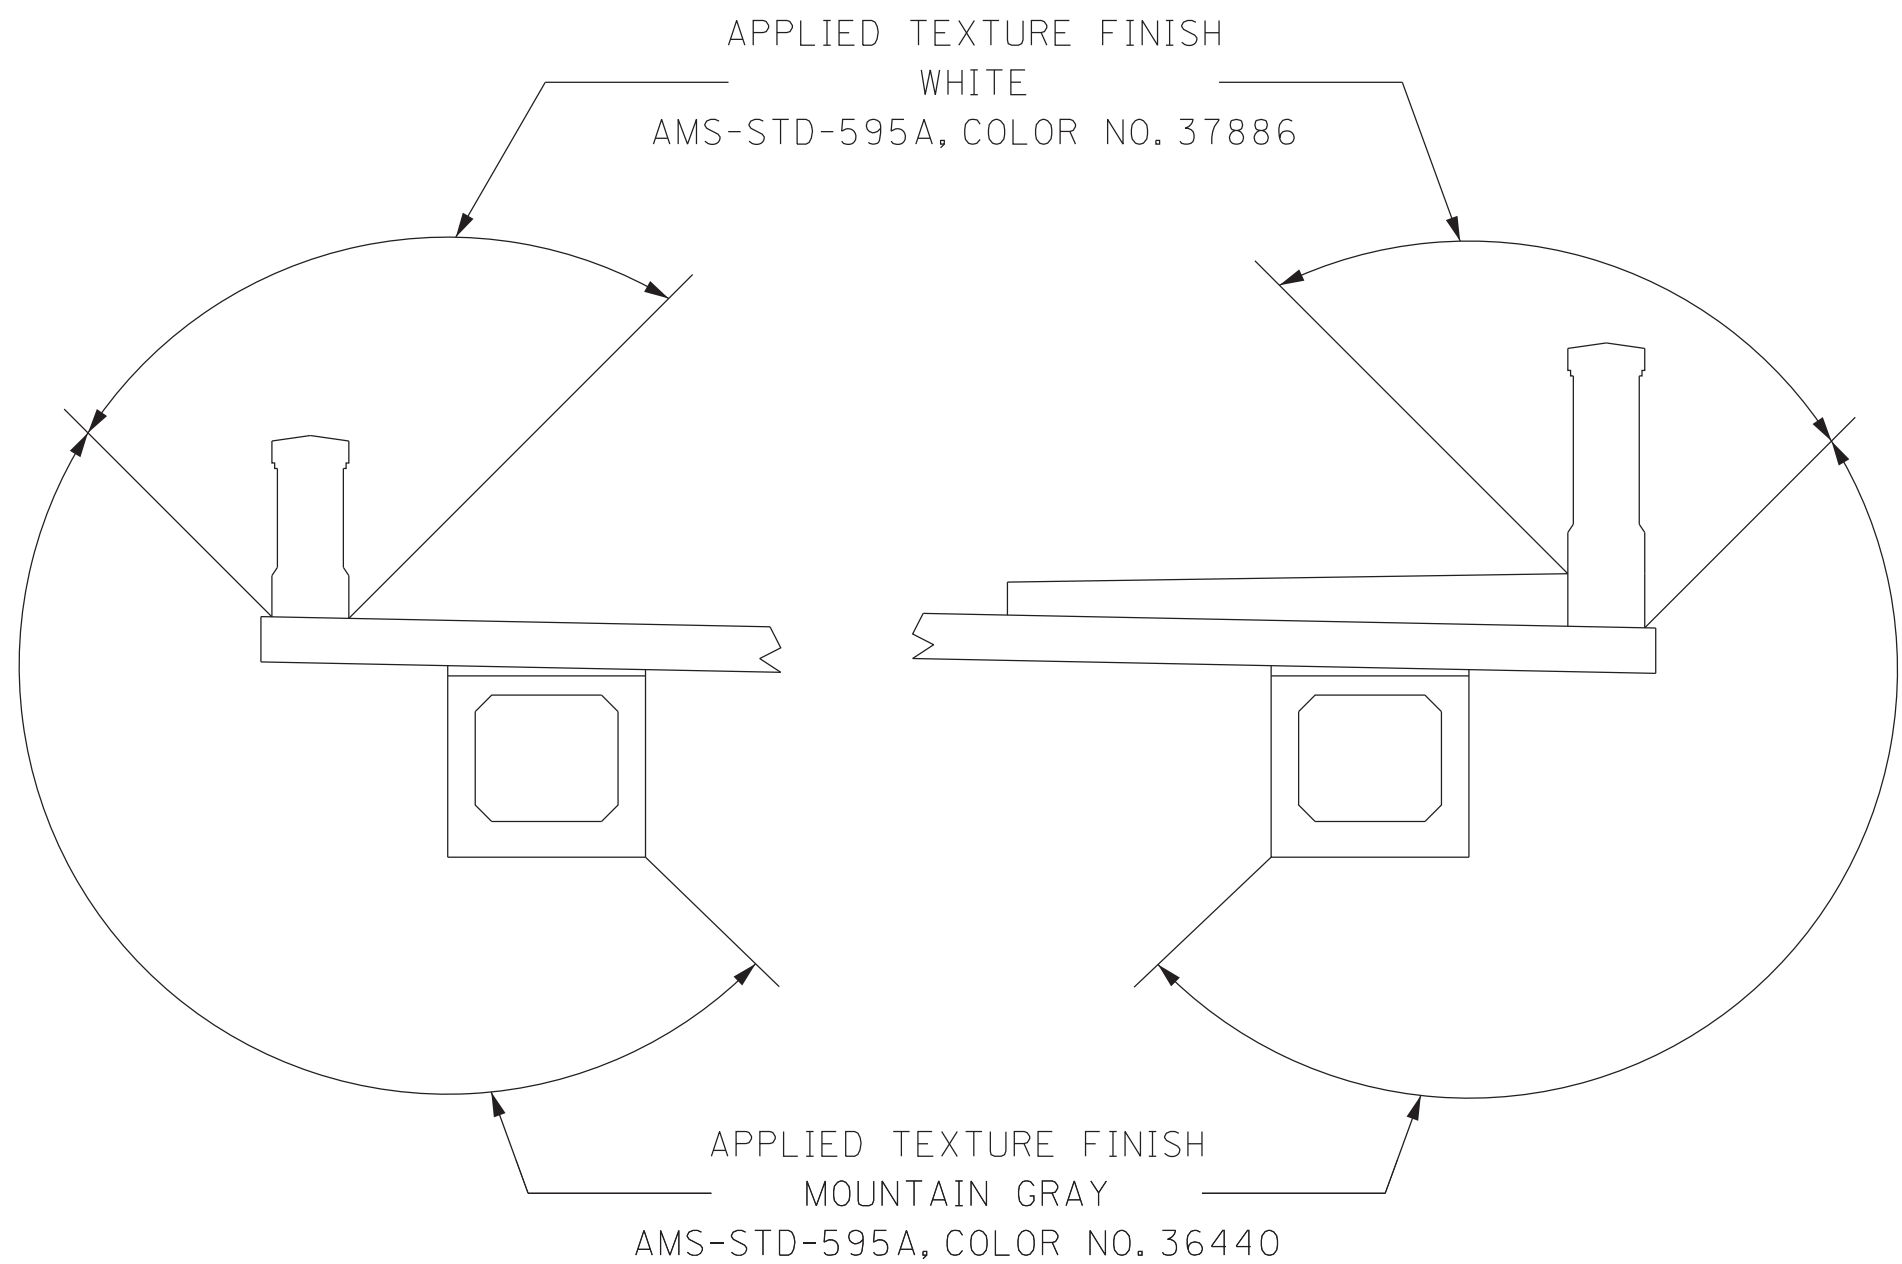

APPLIED TEXTURE FINISH SKETCH

TEXTURE FINISH: IN ADDITION TO THE SURFACES SHOWN IN THE APPLIED TEXTURE FINISH SKETCH, ALL EXPOSED SURFACES OF THE WINGWALLS, ABUTMENT BEAMS, PIERS, AND EXTERIOR PORTIONS OF THE ENDWALLS SHALL RECEIVE AN APPLIED TEXTURE FINISH, (GRAY, AMS-STD-595A, COLOR NO. 36440).

CONST. NO.: 78008-3264-94

PROJECT NO.		YEAR	SHEET NO.
BR-NH-71(39)		2025	B3
REVISIONS			
NO.	DATE	BY	BRIEF DESCRIPTION
1	6-24-2025	RR	REVISED NOTES
	- -		
	- -		
	- -		
	- -		

PIN NO.: 124563.00
DESIGN BY: RIDGE RAMSEY DATE: 07/2024
DRAWN BY: RIDGE RAMSEY DATE: 07/2024
SUPERVISED BY: DAWOD BERWARY DATE: 07/2024
CHECKED BY: DAWOD BERWARY DATE: 08/2024

STATE OF TENNESSEE
DEPARTMENT OF TRANSPORTATION
GENERAL NOTES
STATE ROUTE 71 (U.S. 321) OVER
WEST FORK LITTLE PIGEON RIVER
BRIDGE I.D. NO. 78SR0710039
STATION 109+83.00
LOG MILE 21.00
SEVIER COUNTY
2025

U-94-743

1 ESTIMATED QUANTITIES

	ITEM NO.	DESCRIPTION	UNIT	TOTAL	SUPERSTRUCTURE	ABT. NO. 1	PIER NO. 1	PIER NO. 2	PIER NO. 3	PIER NO. 4	PIER NO. 5	ABT. NO. 2
(2), (3)	202-01.02	REMOVAL OF ASBESTOS	L.S.	1								
(2)	202-04.01	REMOVAL OF STRUCTURES	L.S.	1								
(4)	204-02.01	DRY EXCAVATION (BRIDGES)	C.Y.	638		305						333
(14)	204-05.01	CORE DRILLING AND SAMPLING	L.F.	645			135	110	120	140	140	
	204-14	CORE DRILLING FOR PILES (ROCK)	L.F.	219		110						109
	204-15	CORE DRILLING FOR PILES (SOIL)	L.F.	479		227						252
(10)	303-01.02	GRANULAR BACKFILL (BRIDGES)	TON	128		64						64
(9)	604-02.03	EPOXY COATED REINFORCING STEEL	LB.	218963	212171	3374						3418
(8)	604-03.01	CLASS "A" CONCRETE (BRIDGES)	C.Y.	817	91	119	94	102	101	99	98	113
(9)	604-03.02	STEEL BAR REINFORCEMENT (BRIDGES)	LB.	153613	7945	14559	22093	24083	23911	23354	23255	14413
(1)	604-03.04	PAVEMENT AT BRIDGE ENDS	S.Y.	332								
	604-03.32	CLASS "DS" CONCRETE (BRIDGE DECK)	C.Y.	776	776							
	604-04.01	APPLIED TEXTURE FINISH (NEW STRUCTURES)	S.Y.	2745	1514	55	204	230	249	219	217	57
	604-05.31	BRIDGE DECK GROOVING (MECHANICAL)	S.Y.	2541								
	606-02.03	STEEL PILES (10 INCH)	L.F.	744		360						384
(11)	606-02.06	PILE TIPS (STEEL PILES, 10 INCH)	EA.	48		24						24
	610-10.45	DECK DRAINS (GRATE TYPE 1)	EA.	6								
	610-10.46	DECK DRAINS (GRATE TYPE 2)	EA.	9								
(6)	615-02.05	PRESTRESSED CONCRETE BOX BEAM (33" X 36")	L.F.	2646								
(12)	617-02	BRIDGE DECK CRACK SEALANT	L.F.	444								
(12)	617-05	SEALANT (HMWM)	GAL.	3								
	620-05.02	STANDARD CONCRETE CLASSIC PARAPET RAIL	L.F.	835								
	621-05.02	TEMPORARY SHORING	L.S.	1								
(16)	625-01.10	CAMERA INSPECTION - DRILLED SHAFT (DRY)	EA.	15			5			5	5	
(16)	625-01.11	CAMERA INSPECTION - DRILLED SHAFT (UNDERWATER)	EA.	10				5	5			
(13)	625-02.01	DRILLED SHAFT - SOIL (4'-6" DIA.)	V.F.	210			45	20	45	50	50	
(13)	625-02.13	DRILLED SHAFT - ROCK (4'-0" / 4'-6" DIA.)	V.F.	200			40	40	40	40	40	
(17)	625-02.25	DRILLED SHAFT CASING - PERMANENT (4'-6" INSIDE DIA.)	V.F.	210			45	20	45	50	50	
(18)	625-02.40	DRILLED SHAFT (SH-SCC) CONCRETE	C.Y.	221			46	31	46	49	49	
	625-02.44	DRILLED SHAFT REINFORCING STEEL	LB.	51380			10488	8420	10542	10974	10956	
(7)	710-09.01	6" PERFORATED PIPE WITH VERTICAL DRAIN SYSTEM	L.F.	287		144						143
	710-09.02	6" PIPE UNDERDRAIN	L.F.	42		21						21

- (1) **NOTE:** PRIOR TO CONSTRUCTION OF THE PAVEMENT AT BRIDGE ENDS, THE CONTRACTOR SHALL SUBMIT A PROPOSED BILL OF STEEL TO THE ENGINEER FOR APPROVAL.
- (2) **NOTE:** LUMP SUM (7 SPANS AT 28'-6", 34'-6" OUT-TO-OUT WIDTH, CONCRETE DECK GIRDER SUPERSTRUCTURE WITH CONCRETE SUBSTRUCTURES, BRIDGE I.D. NO. 78SR0710039, EXISTING LAYOUT DWG. NO. E-10-96).
- (3) **NOTE:** SEE PROJECT COMMITMENTS AND SPECIAL PROVISION 202ACM.
- (4) **NOTE:** EXCAVATION BASED ON FINAL PROFILE AT ABUTMENTS.
- (5) **NOTE:** THE COST OF BITUMINOUS-FIBERBOARD AND ALL MISCELLANEOUS JOINT MATERIAL TO BE INCLUDED IN THE UNIT PRICE BID FOR OTHER ITEMS.
- (6) **NOTE:** COST OF ELASTOMERIC PADS AND RUBBER BONDING CEMENT TO BE INCLUDED IN THE UNIT PRICE BID FOR THE PRESTRESSED BEAM.
- (7) **NOTE:** COST OF POLYETHYLENE SHEETING AND ALL MISCELLANEOUS ITEMS NECESSARY FOR INSTALLATION TO BE INCLUDED IN THE UNIT PRICE BID FOR PERFORATED PIPE.
- (8) **NOTE:** THE COST OF ALL MATERIALS AND LABOR NECESSARY FOR THE INSTALLATION OF 105 ANCHOR BOLT ASSEMBLIES SHALL BE INCLUDED IN THE UNIT PRICE BID FOR CLASS A CONCRETE (BRIDGES), ITEM NO. 604-03.01.
- (9) **NOTE:** MECHANICAL BAR SPLICERS MUST BE ON THE TDOT QUALIFIED PRODUCTS LIST 27. THE BAR SPLICERS SHALL MEET AASHTO LRFD SPECIFICATIONS FOR MECHANICAL CONNECTION. WHEN EPOXY COATING IS REQUIRED, THE EXPOSED THREADS SHALL BE REPAIRED AFTER SPLICING ACCORDING TO SECTION 907 OF THE STANDARD SPECIFICATIONS. THE COST OF FURNISHING THE BAR SPLICERS, (AND EPOXY COATING WHEN REQUIRED) INCLUDING ALL LABOR AND MATERIALS NECESSARY FOR COMPLETE INSTALLATION, SHALL BE INCLUDED IN THE UNIT PRICE BID FOR ITEM NO. 604-02.03 AND ITEM NO. 604-03.02.
- (10) **NOTE:** GRANULAR BACKFILL SHALL BE TYPE "A" GRADING "D" MATERIAL. SEE STANDARD DRAWING STD-10-1.

- (11) **NOTE:** THE UNIT PRICE BID FOR THE CAST STEEL POINTS SHALL INCLUDE FURNISHING AND INSTALLATION TO THE PILES.
- (12) **NOTE:** INCLUDES ALL COSTS FOR INSTALLING THE BRIDGE DECK CRACK SEALER (HMWM) INCLUDING CRACK PREPARATION, CLEANING, LABOR, AND ALL MISCELLANEOUS MATERIALS REQUIRED TO SEAL THE LONGITUDINAL CONSTRUCTION JOINT ACCORDING TO SPECIAL PROVISION 604CR AND MANUFACTURERS' SPECIFICATIONS. CRACK SEALING SHALL BE DONE AT THE END OF CONSTRUCTION TO ALLOW SHRINKAGE OF DECK CONCRETE CAUSING THE CRACK TO OCCUR.
- (13) **NOTE:** THE COST OF THE FOLLOWING ITEMS IS TO BE INCLUDED IN THE UNIT PRICE BID FOR ITEM NOS. 625-02.01 AND 625-02.13:
1. DRILLING THE SHAFT
 2. CLEANING AND INSPECTING THE SHAFT
 3. INSTALLATION OF ALL CASING AND/OR SLURRY, IF USED. NO PAYMENT WILL BE MADE FOR TEMPORARY CASING WHICH CANNOT BE REMOVED.
 4. INSTALLATION OF 1.5" DIAMETER PIPES IN SHAFTS FOR CSL TESTING. 4 CSL TUBES ARE REQUIRED PER SHAFT AT ALL PIERS.
- (14) **NOTE:** SEE ARTICLE 625.31 OF THE SPECIAL PROVISION. THE INTENT IS FOR THE CORE DRILLING AND SAMPLING TO BE PERFORMED PRIOR TO SHAFT DRILLING. SUBJECT TO THE APPROVAL FROM THE GEOTECHNICAL ENGINEER, THESE CORES ARE TO BE USED TO PRE-DETERMINE ACCEPTABLE SHAFT TIP ELEVATIONS. CORES SHALL EXTEND 10'-0" BELOW ESTIMATED TIP ELEVATIONS SHOWN ON THE PLANS. 1 CORE IS REQUIRED PER SHAFT.
- (15) **NOTE:** CSL TESTING WITH THE ADDITION OF 3D TOMOGRAPHY SHALL BE PERFORMED ON ALL SHAFTS. THE CSL TESTING FIRM MUST BE PRESENT FOR ALL SHAFT POURS.
- (16) **NOTE:** THE INTENT IS TO VERIFY THAT THE SHAFT TIP AND SIDE WALLS OF THE SOCKET ARE CLEAN AND INTACT.
- (17) **NOTE:** THE CONTRACTOR SHALL USE PERMANENT CASING. THE STRUCTURAL CAPACITY OF THE CASING IS NOT INCORPORATED INTO THE DESIGN.
- (18) **NOTE:** DRILLED SHAFT CONCRETE SHALL BE CLASS SH-SCC.


CONST. NO.: 78008-3264-94

PROJECT NO.		YEAR	SHEET NO.
BR-NH-71(39)		2025	B4
REVISIONS			
NO.	DATE	BY	BRIEF DESCRIPTION
1	6-24-2025	RR	REVISED CORE DRILLING & SAMPLING QTY.
	- -		
	- -		
	- -		

ESTIMATED ELEVATIONS TABLE

	EXISTING GROUND ELEV.	TOP OF DRILLED SHAFT	TOP OF SOUND ROCK	BOTTOM OF ROCK SOCKET	BOTTOM OF CORE	DISTANCE FROM GROUND TO BOTTOM OF CORE
PIER NO. 1	1038.00	1038.00	1029.00	1021.00	1011.00	27.00
PIER NO. 2	1034.00	1034.00	1030.00	1022.00	1012.00	22.00
PIER NO. 3	1031.00	1034.00	1025.00	1017.00	1007.00	24.00
PIER NO. 4	1035.00	1035.00	1025.00	1017.00	1007.00	28.00
PIER NO. 5	1035.00	1035.00	1025.00	1017.00	1007.00	28.00

SEALED BY

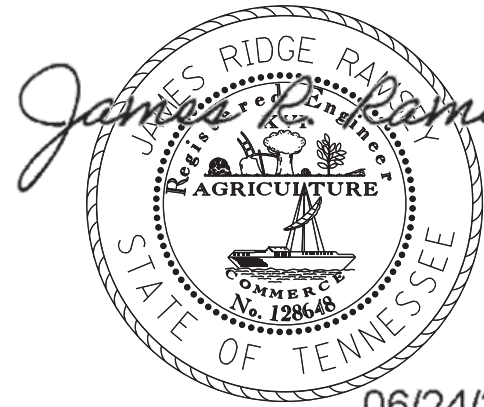

06/24/2025

STATE OF TENNESSEE
DEPARTMENT OF TRANSPORTATION
ESTIMATED QUANTITIES
STATE ROUTE 71 (U.S. 321) OVER
WEST FORK LITTLE PIGEON RIVER
BRIDGE I.D. NO. 78SR0710039
STATION 109+83.00
LOG MILE 21.00
SEVIER COUNTY
2025

U-94-744

PIN NO.: 124563.00
DESIGN BY: RIDGE RAMSEY DATE: 07/2024
DRAWN BY: RIDGE RAMSEY DATE: 07/2024
SUPERVISED BY: DAWOD BERWARY DATE: 07/2024
CHECKED BY: DAWOD BERWARY DATE: 08/2024


- UTILITY NOTES:
1. CONCRETE "DEAD MAN" TO BE INSTALLED PRIOR TO THE INSTALLATION OF INSERTION VALVES OR CUTTING & CAPPING EXISTING WATER MAINS. CONNECT THREADED RODS FROM CAP/FITTING TO CONCRETE DEADMAN. SEE DETAIL #15, SHT. U3-7.
 2. BACKFILL OF ALL PIPES SHALL OCCUR BEFORE VALVE CLOSURE AND PIPE CAPPING OCCURS. ALL OPEN CUT TRENCHING SHALL BE BACKFILLED WITH #67 STONE COMPACTED IN 6-INCH LIFTS TO 95% DENSITY. SEE SECTION 02221.
 3. ALL D.I.P. SHOWN FOR INSTALLATION IS TO BE CLASS 350 RESTRAINED JOINT PIPE.
 4. WATER RELOCATION DESIGN BASED ON TDOT R.O.W. REVISION, DATED MAY 28, 2024. CHANGES CAUSED BY TDOT PLANS REVISIONS AFTER THIS DATE MAY REQUIRE FIELD ADJUSTMENTS TO WATER LINE RELOCATION TO ACCOMMODATE ROADWAY IMPROVEMENTS.

TYPE	YEAR	PROJECT NO.	SHEET NO.
PS&E	2025	BR-NH-71(39)	U3-2

REV. 09/13/21: REVISED TRACTS 5 & 6 PROPERTY OWNER NAMES AND SCARIFICATION AREA. ADDED CHAIN INFORMATION FOR HUSKEY STREET.

SEVIER COUNTY
PIN 124563.00
CCI NO. 00367-0020

B-DATE SUBMITTAL
DATE: 04/14/2025
BASED ON T.D.O.T. PLANS
REVISION FROM 05/28/2024.

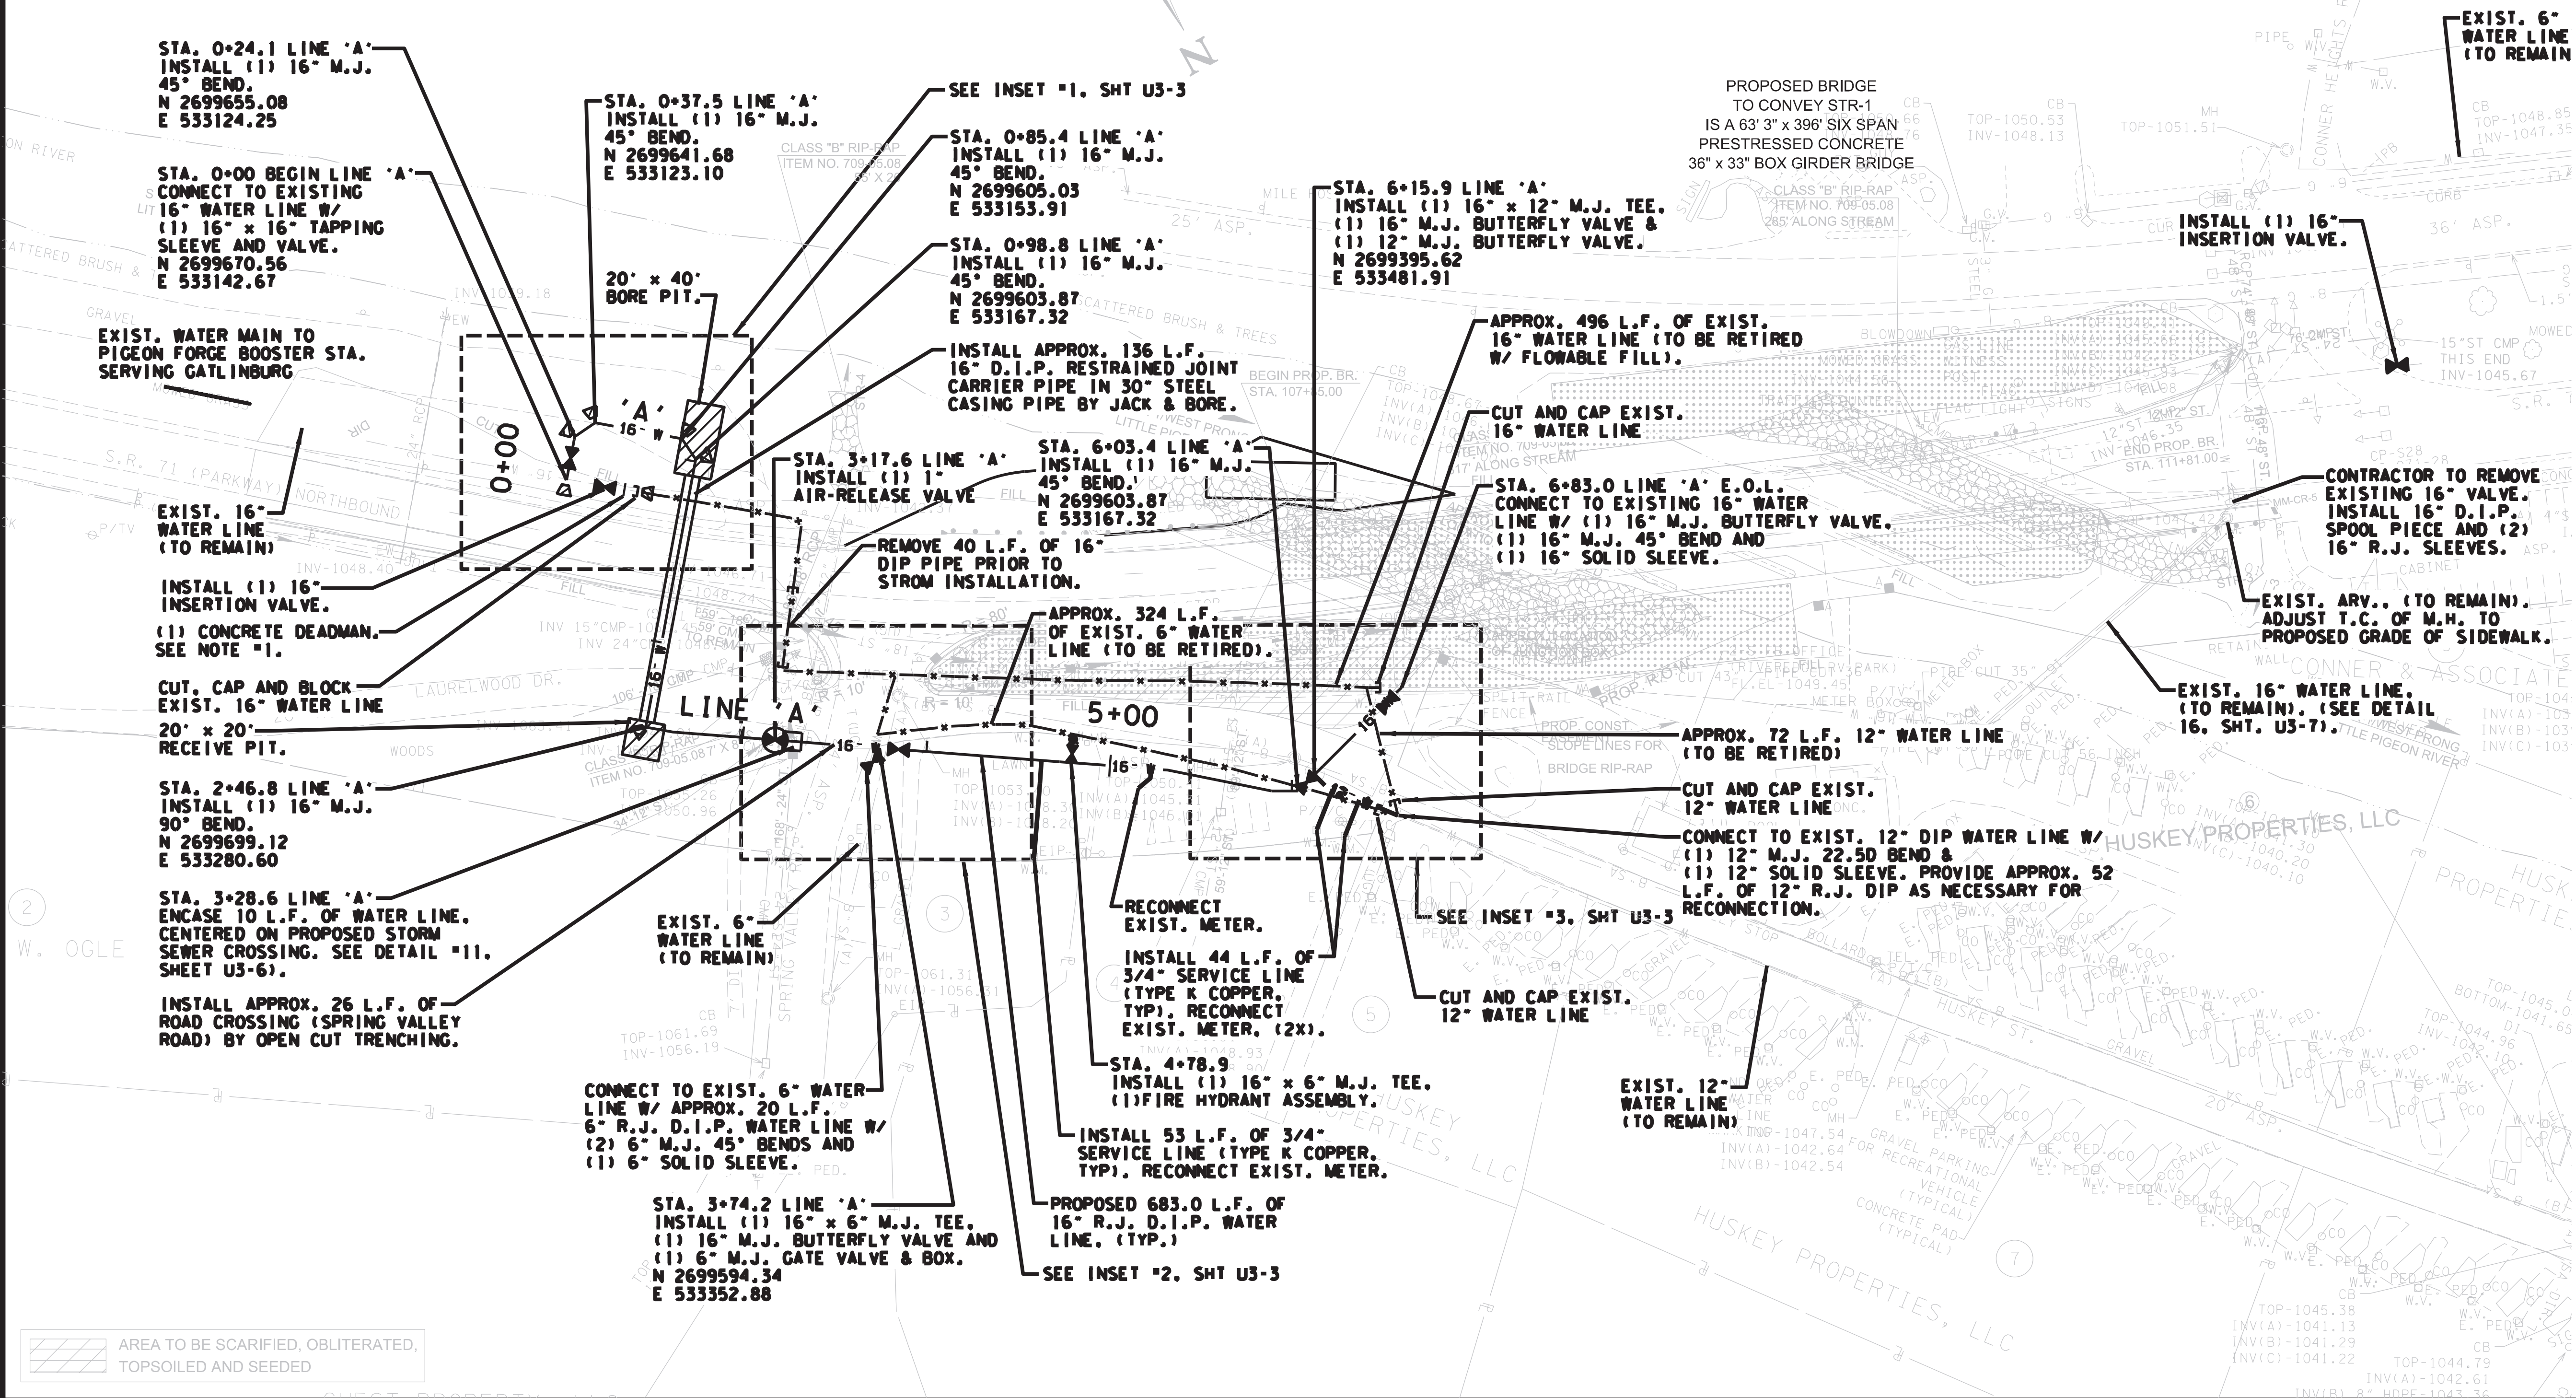

WATER LINE
RELOCATION
BY



10025 Investment Drive, Suite 120
Knoxville, TN 37932
865.670.8555
www.cci-corp.com

WATER
PLANS

SEALED BY





COORDINATES ARE NAD 83(1995), ARE DATUM ADJUSTED BY THE FACTOR OF 1.0001 AND TIED TO THE TGRN. ALL ELEVATIONS ARE REFERENCED TO THE NAVD 1988 WITH GEOID 12B.


STATE OF TENNESSEE
DEPARTMENT OF TRANSPORTATION

WATER LINE
RELOCATION

STA.102+00 TO STA.113+10
SCALE: 1"=50'

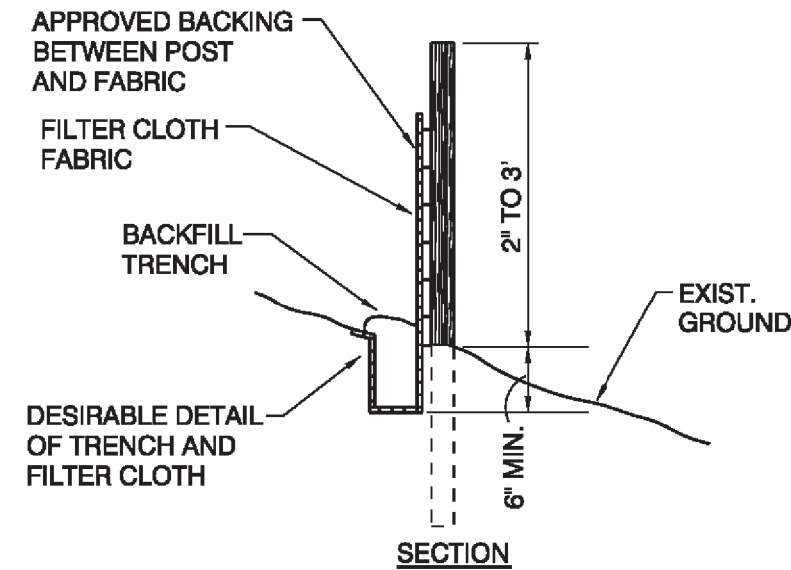
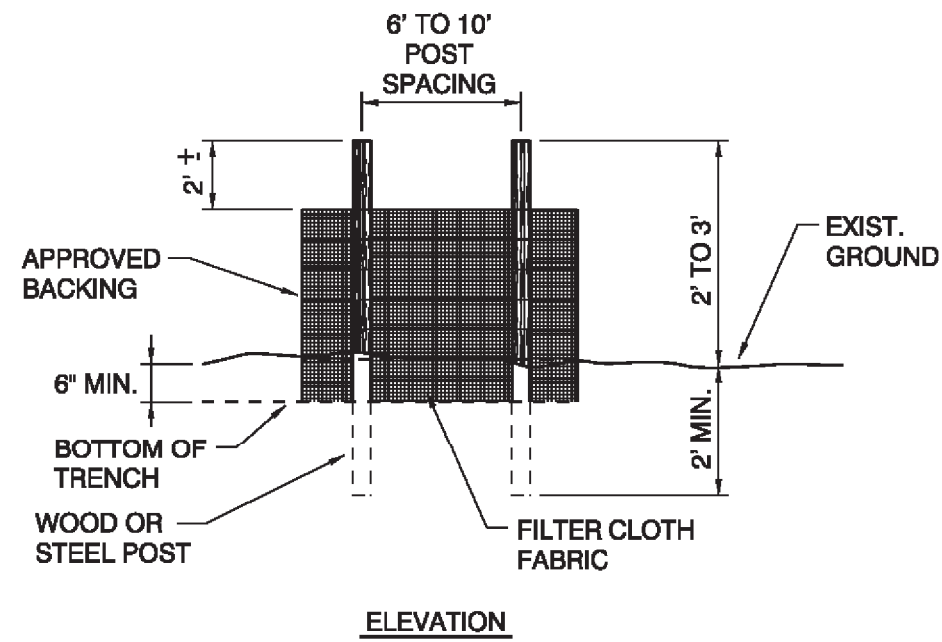


13 TEMPORARY SILT FENCE
- N.T.S.

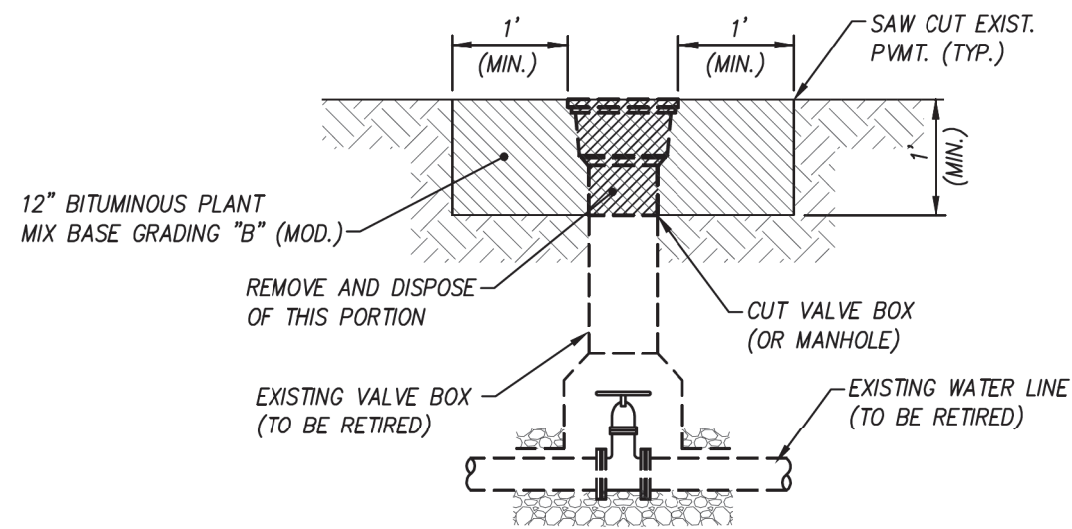


- NOTES:
1. AFTER EXISTING WATER LINE(S) HAVE BEEN RETIRED, SAW CUT EXISTING PAVEMENT A MINIMUM OF 1 FOOT BEYOND THE OUTSIDE EDGE OF VALVE (OR STRUCTURE) TO A MINIMUM DEPTH OF 1 FOOT.
 2. CUT VALVE BOX (OR MANHOLE) AT 1 FOOT BELOW GRADE, REMOVE TOP PORTION, AND DISPOSE OF REMOVED MATERIAL PROPERLY. CONTRACTOR MAY REMOVE ENTIRE TOP SECTION OF VALVE BOX (OR MANHOLE) WITHOUT CUTTING IF APPROPRIATE, AT NO ADDITIONAL COST TO OWNER.
 3. PROVIDE #57 CRUSHED STONE FOR LEVELING COURSE TO 1 FOOT BELOW GRADE.
 4. WHEN A TEMPORARY ASPHALT PATCH IS USED, IT SHALL BE PLACED IMMEDIATELY AFTER CRUSHED STONE BACKFILL. ALL TEMPORARY REPAIRS MUST BE REPLACED PERMANENTLY WITHIN 90 DAYS.

14 TYPICAL VALVE BOX & MANHOLE RETIREMENT DETAIL
- N.T.S.

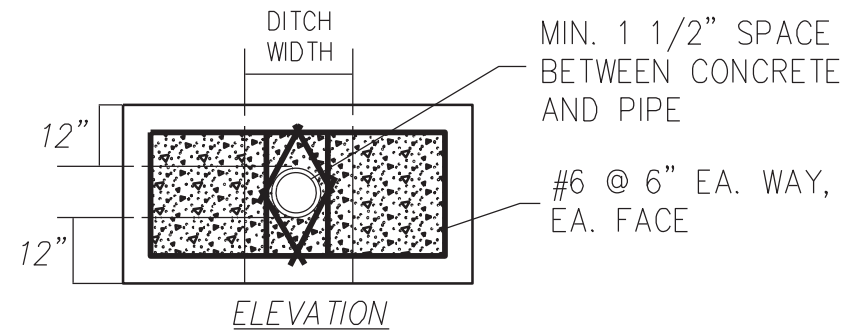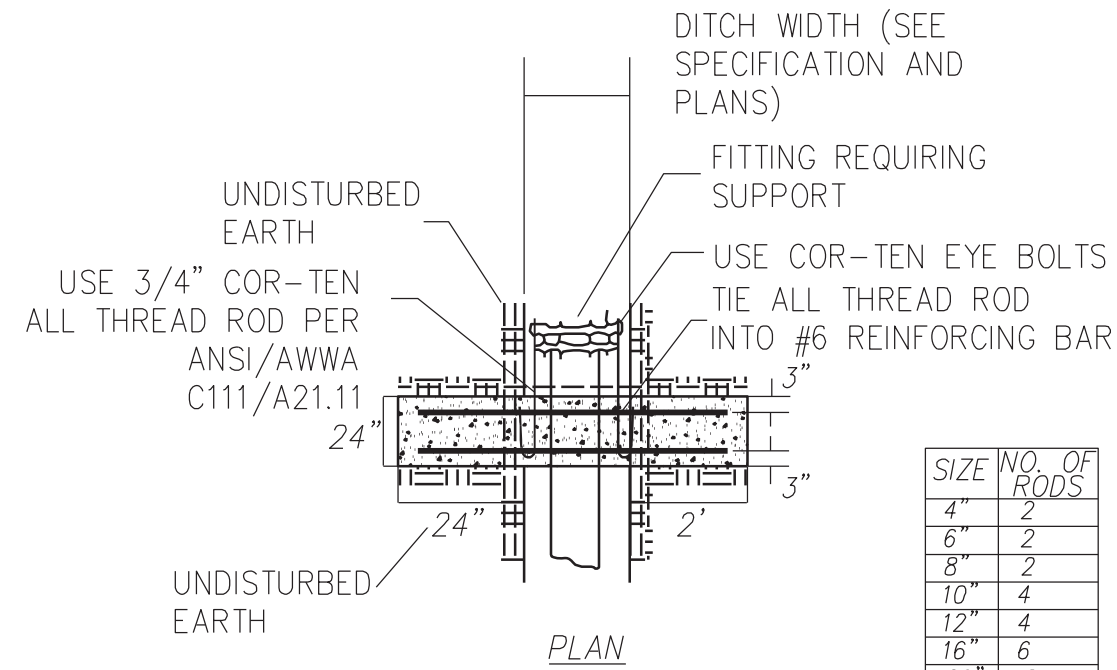

15 CONCRETE DEADMAN
- N.T.S.

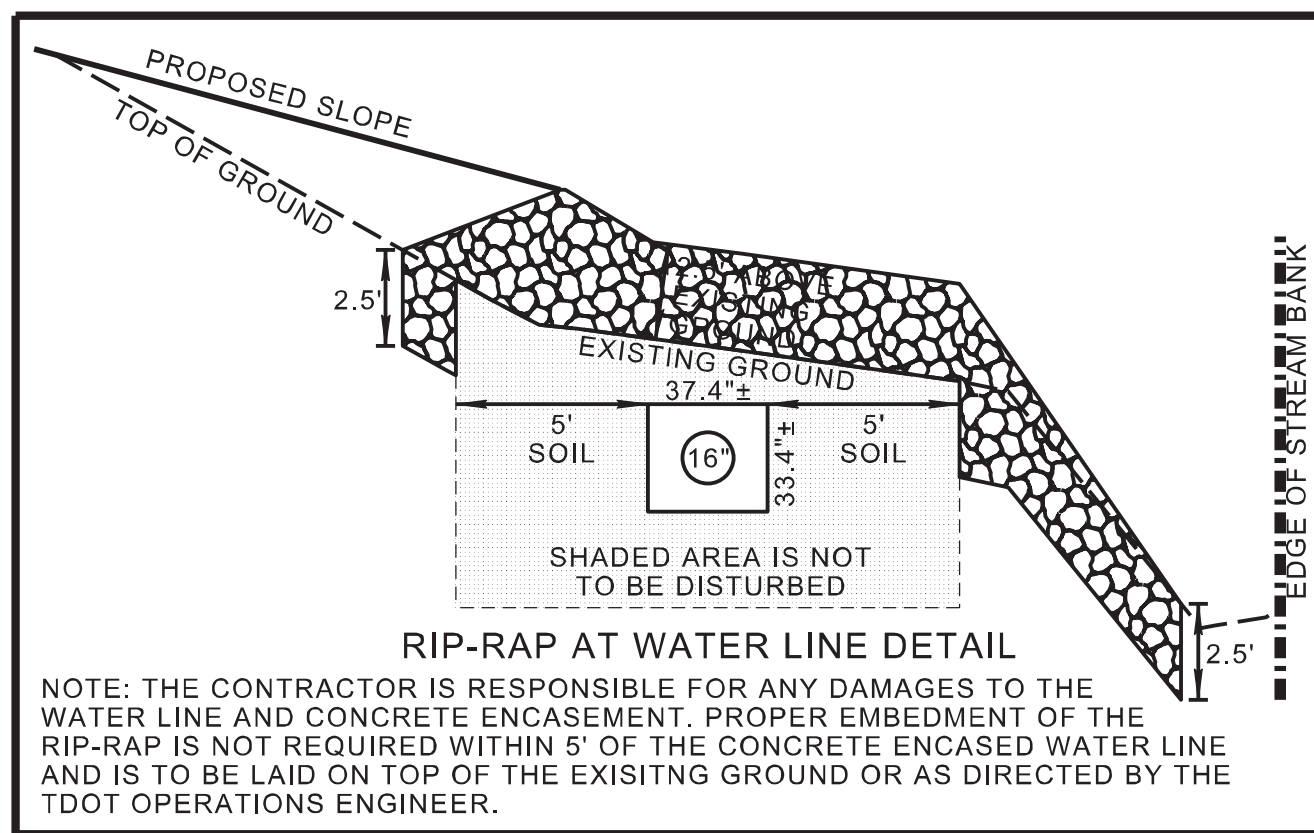

16 WATER LINE STREAM BANK PROTECTION DETAIL
- N.T.S.

TYPE	YEAR	PROJECT NO.	SHEET NO.
PS&E	2025	BR-NH-71(39)	U3-7

REV. 09/13/21: REVISED TRACTS 5 & 6 PROPERTY OWNER NAMES AND SCARIFICATION AREA. ADDED CHAIN INFORMATION FOR HUSKEY STREET.

SEVIER COUNTY
PIN 124563.00
CCI NO. 00367-0020

B-DATE SUBMITTAL
DATE: 04/14/2025
BASED ON T.D.O.T. PLANS
REVISION FROM 05/28/2024.



WATER LINE RELOCATION BY



10025 Investment Drive, Suite 120
Knoxville, TN 37932
865.670.8555
www.cci-corp.com

WATER PLANS

SEALED BY



COORDINATES ARE NAD 83(1995), ARE DATUM ADJUSTED BY THE FACTOR OF 1.0001 AND TIED TO THE TGRN. ALL ELEVATIONS ARE REFERENCED TO THE NAVD 1988 WITH GEOID 12B.

STATE OF TENNESSEE
DEPARTMENT OF TRANSPORTATION

WATER LINE DETAILS