



THIS DOCUMENT HAS BEEN DIGITALLY SIGNED AND SEALED BY:

STACY LYNN WEAVER

Digitally signed by STACY LYNN WEAVER
Date: 2026.06.22 10:41:09 -04'00'

PRINTED COPIES OF THIS DOCUMENT ARE NOT CONSIDERED SIGNED AND SEALED. THE SIGNATURE MUST BE VERIFIED ON THE ELECTRONIC DOCUMENTS.

TENNESSEE DEPARTMENT OF TRANSPORTATION
7345 REGION LANE

KNOXVILLE, TENNESSEE 37914
STACY WEAVER, P.E. NO. 111922

THE ABOVE NAMED PROFESSIONAL ENGINEER SHALL BE RESPONSIBLE FOR THE FOLLOWING SHEETS IN ACCORDANCE OF TENN. CODE ANN. §62-2-306.

SHEET NAME	SHEET NO.
SIGNATURE SHEET	ROADWAY-SIGN2
TITLE SHEET	1
ROADWAY INDEX AND STANDARD ROADWAY DRAWINGS	1A
ESTIMATED ROADWAY QUANTITIES	2, 2-1
TABULATED QUANTITIES	2F1
PROPOSED LAYOUTS	7B
PRIVATE DRIVE, BUSINESS, AND FIELD ENTRANCE PROFILES	32
TRAFFIC CONTROL PLANS	T3, T3A

YEAR	PROJECT NO.	SHEET NO.
2026	R-STP-322(15)	ROADWAY-SIGN2

STATE OF TENNESSEE
DEPARTMENT OF TRANSPORTATION

SIGNATURE
SHEET

STATE OF TENNESSEE
DEPARTMENT OF TRANSPORTATION
BUREAU OF ENGINEERING

MONROE COUNTY

S.R. 322: FROM SHEPPARD ROAD
TO SR-72 (***) (IA) (10YP)


PS&E
GRADE, DRAIN, BASE, PAVE, GUARDRAIL AND SIGNAL

STATE HIGHWAY NO. 322 F.A.H.S. NO. NA

DOES THIS PROJECT QUALIFY FOR UTILITY CHAPTER 86	YES X	NO
WORK ZONE SIGNIFICANCE DETERMINATION		
SIGNIFICANT	YES	NO X

TENN.	YEAR	SHEET NO.
	2026	1
FED. AID PROJ. NO.	R-STP-322(15)	
STATE PROJ. NO.	62016-3206-14	

REV. 06-18-26: UPDATED PROJECT DESCRIPTION.

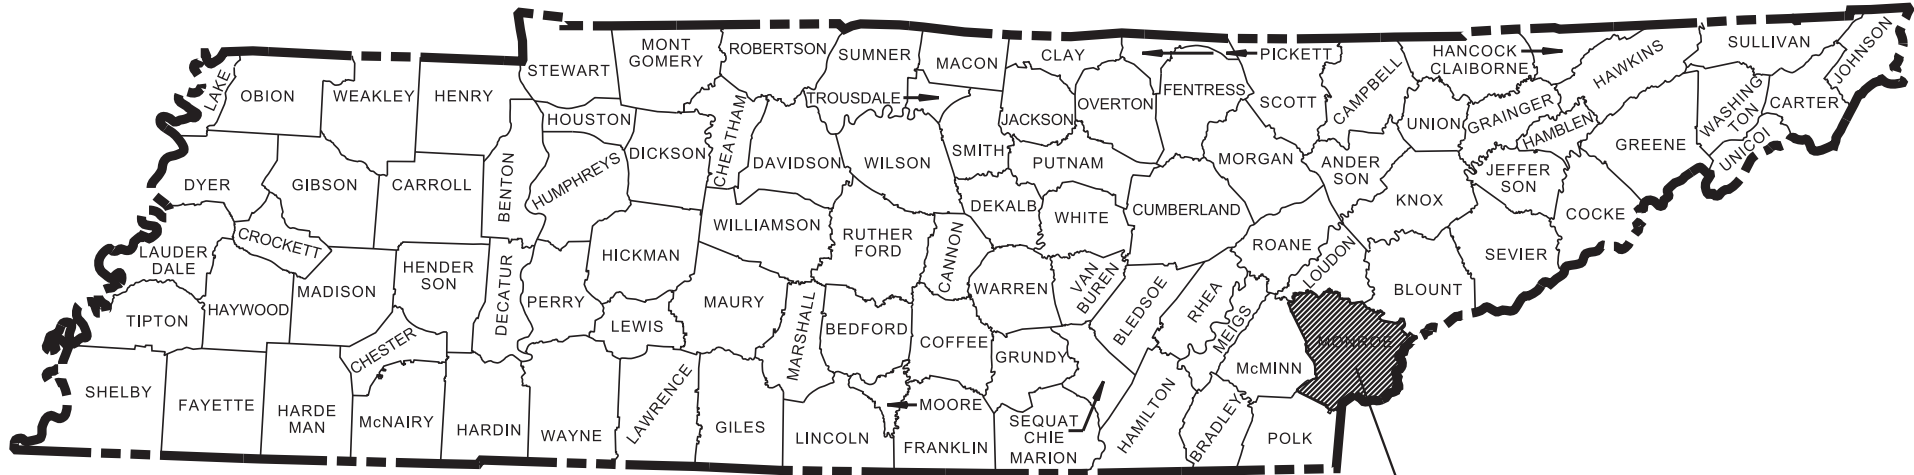

PROJECT LOCATION: S.R. 322 MONROE CO.
BRIDGE ID 62S24300001

NO EXCLUSIONS

62016-2206-14
BEGIN PROJECT NO. R-STP-322(15) R.O.W.

STA. 500+41.07 (R.O.W.) L.M. 13.32

N 471725.8505 E 2473024.3864

62016-3206-14
BEGIN PROJECT NO. R-STP-322(15) CONST.

STA. 501+25.00 (CONST.) L.M. 13.34

N 471642.0100 E 2473028.2608

62016-3206-14
END PROJECT NO. R-STP-322(15) CONST.

STA. 617+10.00 (CONST.) L.M. 15.53

N 468120.2971 E 2482754.9559

62016-2206-14
END PROJECT NO. R-STP-322(15) R.O.W.

STA. 617+40.00 (R.O.W.) L.M. 15.54


N 468141.4737 E 2482776.2032

SPECIAL NOTES

PROPOSALS MAY BE REJECTED BY THE COMMISSIONER IF ANY OF THE UNIT PRICES CONTAINED THEREIN ARE OBVIOUSLY UNBALANCED, EITHER EXCESSIVE OR BELOW THE REASONABLE COST ANALYSIS VALUE.

THIS PROJECT TO BE CONSTRUCTED UNDER THE STANDARD SPECIFICATIONS OF THE TENNESSEE DEPARTMENT OF TRANSPORTATION DATED JANUARY 1, 2021 AND ADDITIONAL SPECIFICATIONS AND SPECIAL PROVISIONS CONTAINED IN THE PLANS AND IN THE PROPOSAL CONTRACT.

T.D.O.T. PROJECT MANAGER: TRACIE WIDNER
DESIGNER : MARK PARRISH, P.E. CHECKED BY : AARON HAYS, P.E.
P.E. NO. 62016-1206-14 (DESIGN)
PIN NO. 102380.02

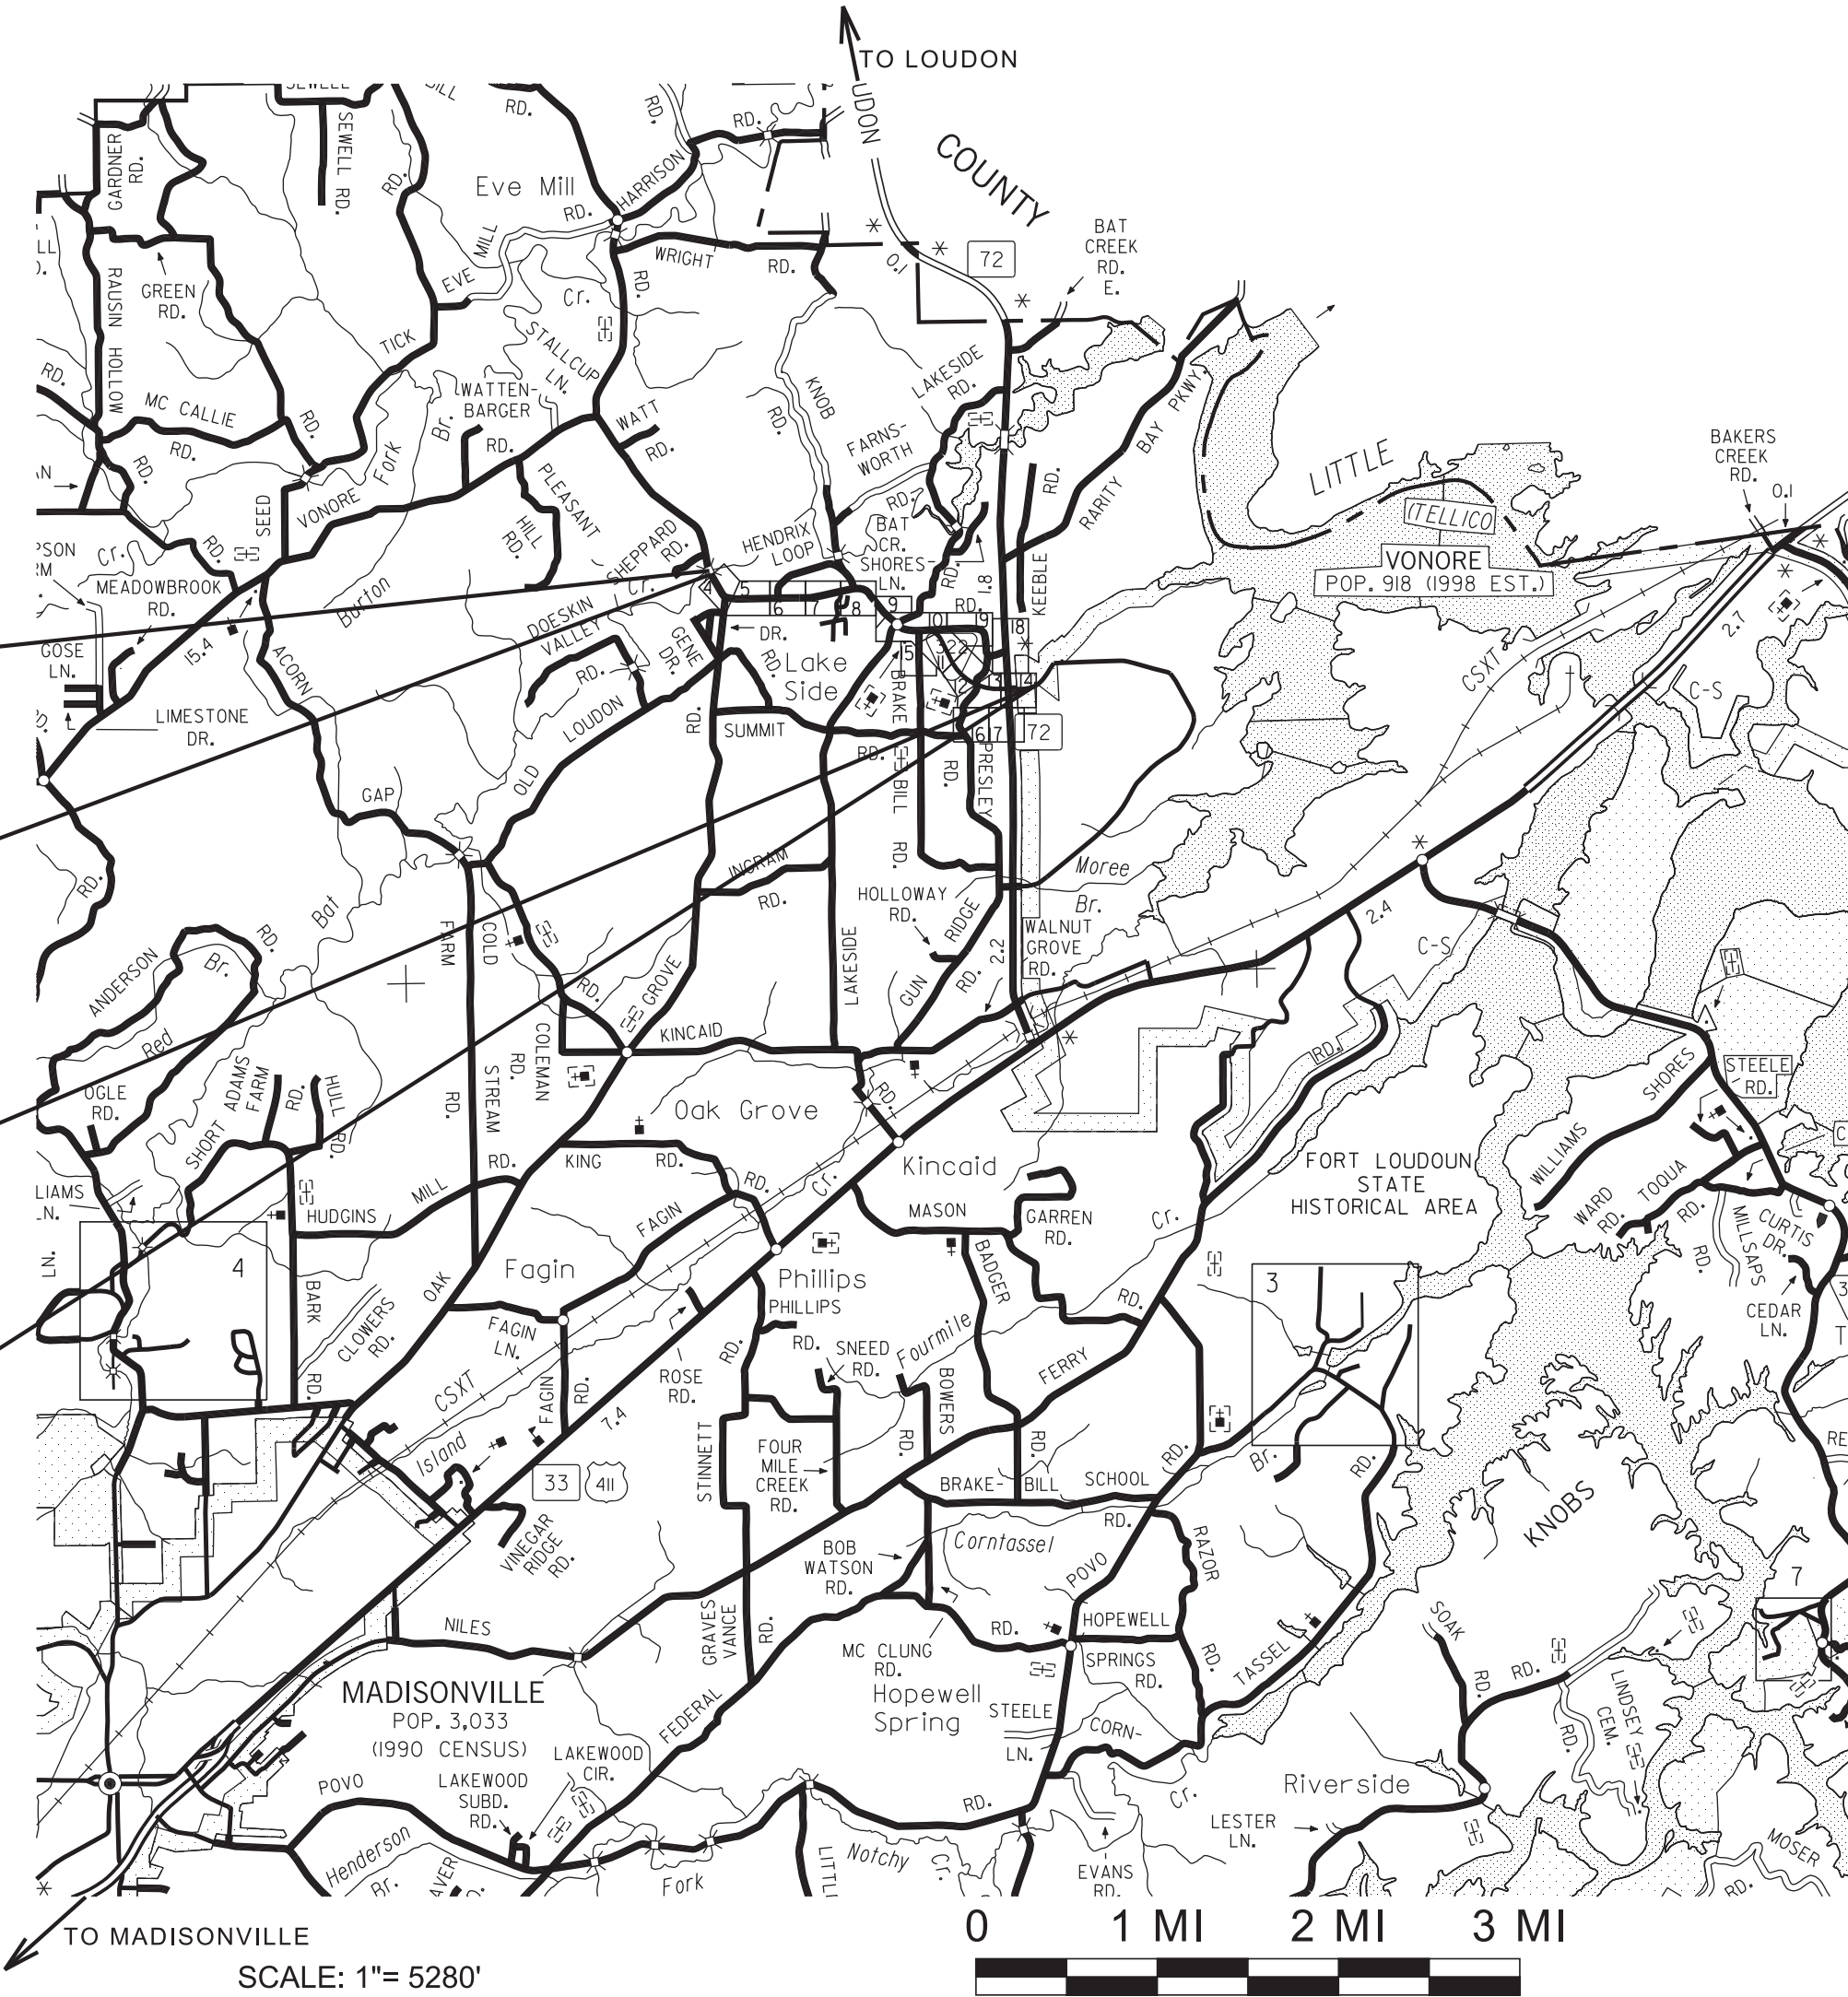

R.O.W. LENGTH	2.215 MILES
ROADWAY LENGTH	2.194 MILES
BRIDGE LENGTH	0.000 MILES
BOX BRIDGE LENGTH	0.000 MILES
BOX BRIDGE LENGTH	0.000 MILES ▲
PROJECT LENGTH	2.194 MILES

▲ Not included in the project length (Non Riding Surface).


S.R. 72 (12-02-25)

TRAFFIC DATA	
ADT (2026)	9150
ADT (2046)	10975
DHV (2046)	1305
D	50 - 50
T (ADT)	11 %
T (DHV)	9 %
V	55 MPH

S.R. 322 (12-02-25)

SURVEY 01-26-16	TRAFFIC DATA
UPDATED SURVEY 05/24/17	ADT (2026) 3580
UPDATED SURVEY 07/07/17	ADT (2046) 4300
UPDATED SURVEY 09/25/17	DHV (2046) 602
UPDATED SURVEY 02/21/18	D 50 - 50
UPDATED SURVEY 07/16/24	T (ADT) 7 %
	T (DHV) 5 %
	V 50 MPH

COORDINATES ARE NAD/83(1995), ARE DATUM ADJUSTED BY THE FACTOR OF 1.000085 AND TIED TO THE TGRN. ALL ELEVATIONS ARE REFERENCED TO THE NAVD 1988.

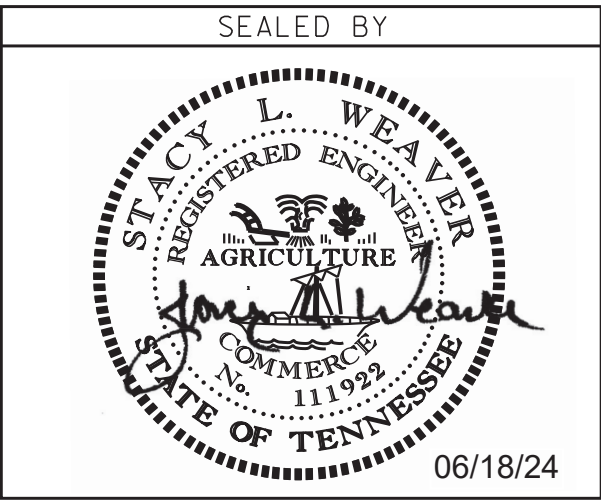

APPROVED: Shane M. Hester
SHANE HESTER, CHIEF ENGINEER

DATE: _____

APPROVED: Will Reid
WILL REID, COMMISSIONER

ROADWAY INDEX

SHEET NAME	SHEET NO.
SIGNATURE SHEET.....	ROADWAY-SIGN1
SIGNATURE SHEET.....	ROADWAY-SIGN2
TITLE SHEET.....	1
ROADWAY INDEX AND STANDARD ROADWAY DRAWINGS	1A
STANDARD ROADWAY DRAWINGS	1A1
STANDARD TRAFFIC DESIGN DRAWINGS.....	1A3
PROJECT COMMITMENTS.....	1B
ESTIMATED ROADWAY QUANTITIES.....	2, 2-1
TYPICAL SECTIONS AND PAVEMENT SCHEDULE	2B
TYPICAL SECTIONS	2B1, 2B2
TYPICAL SECTIONS AND DETAILS	2B3, 2B4
GENERAL NOTES.....	2C, 2C1
SPECIAL NOTES	2D
ENVIRONMENTAL NOTES.....	2E
TABULATED QUANTITIES.....	2F – 2F4
RIGHT-OF-WAY NOTES, UTILITY NOTES AND UTILITY OWNERS.....	3
RIGHT-OF-WAY ACQUISITION TABLE.....	3A, 3B
PROPERTY MAPS	3C - 3E
PRESENT LAYOUTS	4 – 19
RIGHT OF WAY DETAILS.....	4A – 19A
PROPOSED LAYOUTS	4B – 19B
PROPOSED PROFILES.....	4C – 14C
SIDE ROADS PROFILES	20-28
PRIVATE DRIVE, BUSINESS, AND FIELD ENTRANCE PROFILES	29-37
DRAINAGE MAPS.....	38-40
CULVERT SECTIONS.....	41 – 47
EROSION PREVENTION AND SEDIMENT CONTROL (EPSC) PLANS....	48, 49-51P
SIGNING AND PAVEMENT MARKING PLANS	51A1 – 51A16
SIGN SCHEDULE SHEETS.....	51B1 – 51B3
ROADWAY CROSS SECTIONS.....	52 – 144
SIDE ROAD CROSS SECTIONS.....	145 – 201
TRAFFIC CONTROL PLANS	T1-T3, T3A, T4-T5P, T6-T7
GEOTECHNICAL PLANS	G-1
SIGNAL PLANS	SIG-1
STORM WATER POLLUTION PREVENTION PLAN (SWPPP) PLANS....	S-1
UTILITY PLANS	U1–1

NOTE: THE ALPHABETICAL LETTERS “I”, “O” & “Q” ARE NOT USED IN NUMBERING OF SHEETS.

STANDARD ROADWAY DRAWINGS

DWG.	REV.	DESCRIPTION
STANDARD ROADWAY TITLE SHEET, ABBREVIATIONS AND LEGENDS		
RD-A-1	02-20-20	STANDARD ABBREVIATIONS A THROUGH L
RD-A-2		STANDARD ABBREVIATIONS M THROUGH Z
RD-L-1	01-30-26	STANDARD LEGEND
RD-L-1A		STANDARD LEGEND
RD-L-2	02-20-20	STANDARD LEGEND FOR UTILITY INSTALLATIONS
RD-L-3	03-01-23	STANDARD LEGEND FOR SIGNALIZATION AND LIGHTING
RD-L-4	10-01-24	STANDARD LEGEND FOR SIGNALIZATION AND LIGHTING
RD-L-5	07-30-24	STANDARD LEGEND FOR EROSION PREVENTION AND SEDIMENT CONTROL
RD-L-6	02-20-20	STANDARD LEGEND FOR EROSION PREVENTION AND SEDIMENT CONTROL
RD-L-7	02-20-20	STANDARD LEGEND FOR EROSION PREVENTION AND SEDIMENT CONTROL
ROADWAY DESIGN STANDARDS		
RD01-SE-3	10-15-02	RURAL SUPERELEVATION DETAILS
RD01-TS-1	02-05-16	DESIGN STANDARDS FOR LOCAL ROADS AND STREETS
RD01-TS-1A	02-05-16	DESIGN STANDARDS FOR LOW-VOLUME LOCAL ROADS (ADT<=400)
RD01-TS-2	03-16-17	DESIGN STANDARDS FOR COLLECTOR ROADS AND STREETS
RD01-TS-3	10-15-02	DESIGN STANDARD FOR 2-LANE ARTERIAL HIGHWAYS
RD01-S-11	04-04-03	DESIGN AND CONSTRUCTION DETAILS FOR ROADSIDE SLOPE DEVELOPMENT
RD01-S-11A	10-15-02	ROADSIDE DITCH DETAILS FOR DESIGN AND CONSTRUCTION
RD01-SD-1		INTERSECTION SIGHT DISTANCE DESIGN AND GENERAL NOTES
RD01-SD-2		INTERSECTION SIGHT DISTANCE LANDSCAPE AND OBSTRUCTION
RD01-SD-3		INTERSECTION SIGHT DISTANCE 2-LANE ROADWAYS
PIPE CULVERTS AND ENDWALLS		
D-PB-1	03-01-23	STANDARD DETAILS FOR CONCRETE PIPE INSTALLATION
D-PB-2	03-01-23	STANDARD DETAILS FOR FLEXIBLE PIPE INSTALLATION
D-PB-3	11-30-20	INDUCED TRENCH SOIL EMBANKMENT FOR PIPE CULVERT INSTALLATION
D-PO-1	06-28-19	STANDARD OVAL AND FLAT BASE CONCRETE ARCH PIPE CULVERT
D-PE-18A	06-28-19	TYPE “U” CROSS DRAIN ENDWALL FOR 18” PIPE (FOR 3:1, 4:1 & 6:1 SLOPES)
D-PE-18B	06-28-19	TYPE “U” CROSS DRAIN ENDWALL FOR 18” PIPE, BILL OF STEEL AND PRECAST NOTES
D-PE-24A	06-28-19	TYPE “U” CROSS DRAIN ENDWALL FOR 24” PIPE (FOR 3:1, 4:1 & 6:1 SLOPES)
D-PE-24B	06-28-19	TYPE “U” CROSS DRAIN ENDWALL FOR 24” PIPE, BILL OF STEEL AND PRECAST NOTES
D-PE-30A	06-28-19	TYPE “U” CROSS DRAIN ENDWALL FOR 30” PIPE (FOR 3:1, 4:1 & 6:1 SLOPES)
D-PE-30B	06-28-19	TYPE “U” CROSS DRAIN ENDWALL FOR 30” PIPE, BILL OF STEEL AND PRECAST NOTES
D-PE-36A	06-28-19	TYPE “U” CROSS DRAIN ENDWALL FOR 36” PIPE (FOR 3:1, 4:1 & 6:1 SLOPES)

DWG.	REV.	DESCRIPTION
D-PE-36B	06-28-19	TYPE “U” CROSS DRAIN ENDWALL FOR 36” PIPE, BILL OF STEEL AND PRECAST NOTES
D-PE-48A	06-28-19	TYPE “U” CROSS DRAIN ENDWALL FOR 48” PIPE (FOR 3:1, 4:1 & 6:1 SLOPES)
D-PE-48B	06-28-19	TYPE “U” CROSS DRAIN ENDWALL FOR 48” PIPE, BILL OF STEEL AND PRECAST NOTES
SD-MSE-1	06-28-19	SIDE DRAIN MITERED END SECTION
D-PE-4	06-28-19	STRAIGHT CONCRETE ENDWALLS (PIPE SIZES 18” TO 30”)
D-PE-5	06-28-19	STANDARD CONCRETE ENDWALLS FOR HORIZONTAL OVAL CONCRETE PIPES (ALL SIZES AND SHEWS)
D-PEW-1		PROTECTED ENDWALLS FOR ROUND & OVAL PIPES (PIPE SIZES 18” TO 72”, ALL SKEWS, 2:1 & 3:1 SLOPES)
D-PEW-2		PROTECTED ENDWALLS FOR ROUND PIPES DETAILS & QUANTITIES (PIPE SIZES 18” TO 72”, ALL SKEWS, 2:1 & 3:1 SLOPES)
D-PEW-5		RIP-RAP END TREATMENT FOR CORRUGATED METAL PIPE, OVAL AND PIPE ARCH CULVERTS WITH BEVELED ENDS (PIPE SIZES 42” & LARGER)

CATCH BASINS AND MANHOLES

D-CB-41SC	02-20-20	STANDARD 5' 2" X 5' 2" SQUARE CONCRETE NO. 41 CATCH BASIN (FOR USE UNDER CONCRETE MEDIAN BARRIER WALL)
D-JBS-3	02-20-20	STANDARD 5' 2" X 5' 2" SQUARE CONCRETE NO. 3 JUNCTION BOX


ROADWAY, PAVEMENT APPURTENANCES, AND FENCES

RP-D-15	04-01-25	DETAILS OF STANDARD CONCRETE DRIVEWAYS
RP-I-5	05-01-20	EXAMPLES OF STREET & ALLEY INTERSECTION
RP-R-1	04-21-25	STANDARD RAMP DETAILS FOR ROADWAYS AND DRIVEWAYS
RP-R-1A	04-21-25	STANDARD RAMP DETAILS FOR LOW VOLUME RURAL ROADWAYS
S-F-1	03-01-23	HIGH VISIBILITY FENCE
S-RP-2	06-28-19	STANDARD CONCRETE RIGHT-OF-WAY MARKERS

TYPE	YEAR	PROJECT NO.	SHEET NO.
PS&E	2026	R-STP-322(15)	1A

REV. 06-18-26: ADDED SHEET ROADWAY-SIGN2 TO INDEX.

SEALED BY

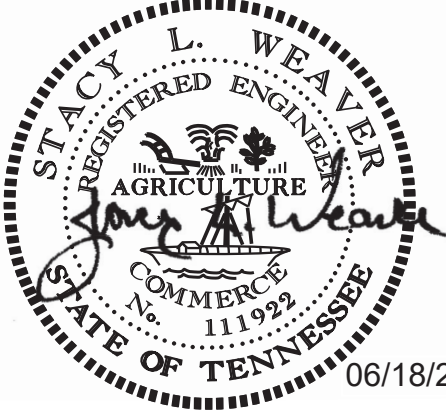

STATE OF TENNESSEE
DEPARTMENT OF
TRANSPORTATION

ROADWAY INDEX
AND
STANDARD
ROADWAY
DRAWINGS

(1)(14)(

(5)

(6)

(6)

(6)

(6)

(6)

(6)(30)

(19)

(2)

(2)(7)

(2)(8)

(28)

(28)

(9)

(5)

(27)

REV. 10-01-25: ADDED ITEM 607-39.01.
REV. 06-18-26: UPDATED 607-03.02,
607-05.02, 607-07.02, 607-09.02, 607-09.10 &
607-39.02. ADDED 621-03.03.

06/18/24

STATE OF TENNESSEE
DEPARTMENT OF TRANSPORTATION

**ESTIMATED
ROADWAY
QUANTITIES**

(20)
(10)
(10)
(10)
(10)
(10)
(10)
(11)
(13)

(4)
(2)(12)
(24)
(2)
(2)
(15)
(15)
(16)

(2)
(22)

(16)
(17)
(18)
(19)
(20)
(21)
(22)
(23)
(24)
(25)
(26)
(27)
(28)
(29)

REV. 06-18-26: MOVED ITEM FROM SHEET 2.

06/18/24

STATE OF TENNESSEE
DEPARTMENT OF TRANSPORTATION

ESTIMATED ROADWAY QUANTITIES

CROSS DRAIN \ MEDIAN DRAIN ENDWALLS																												TYPE	YEAR	PROJECT NO.	SHEET NO.	
																												PS&E	2026	R-STP-322(15)	2F1	
LOCATION	STATION	OFFSET (FT.)	SKEW	CODE	TYPE	STANDARD DRAWING NO.	RIP-RAP CLASS "B" 709-05.08 (TON)	RIP-RAP CLASS "C" 709-05.09 (TON)	PROTECTED ENDWALLS		SAFETY ENDWALLS (ITEM NO. 611-07.54 THRU 611-07.71 SERIES)																					
									CLASS "A" CONCRETE 611-07.01 (C.Y.)	STEEL BAR REINFORCING 611-07.02 (LB.)	18 IN.	18 IN.	18 IN.	24" IN.	24" IN.	24" IN.	30" IN.	30" IN.	30" IN.	36" IN.	36" IN.	36" IN.	42" IN.	42" IN.	42" IN.	48" IN.	48" IN.					48" IN.
											07.54	07.55	07.56	07.57	07.58	07.59	07.60	07.61	07.62	07.63	07.64	07.65	07.66	07.67	07.68	07.69	07.70					07.71
S.R. 322	523+40.00	-43.2	50°		PEW	D-PEW-1		425	15.5	783																						
S.R. 322	523+40.00	40.5	50°		PEW	D-PEW-1		159	15.5	783																						
S.R. 322	527+41.00	-53.2	73°		U	D-PE-48A		157																								
S.R. 322	537+08.26	-43.1	88°		U	D-PE-48A	181																									
S.R. 322	537+08.26	37.4	88°		U	D-PE-48A																										
S.R. 322	544+80.89	-69.7	89°		U	D-PE-42A	22																									
S.R. 322	544+80.89	37.0	89°		U	D-PE-42A																										
S.R. 322	563+54.19	-50.5	82°		U	D-PE-24A	26						1																			
S.R. 322	563+54.19	43.6	82°		U	D-PE-24A								1																		
S.R. 322	597+50.00	-95.5	90°		U	D-PE-18A					1																					
S.R. 322	597+50.00	100.8	90°		U	D-PE-18A		61			1																					
S.R. 322	606+92.51	-84.6	90°		U	D-PE-36A																										
S.R. 322	606+92.51	68.3	90°		U	D-PE-36A		15																								
EXCELLENCE WAY	608+07.13	-114.9	90°		U	D-PE-18A						1																				
EXCELLENCE WAY	608+07.13	49.1	90°		U	D-PE-18A						1																				
EXCELLENCE WAY	614+45.10	45.2	90°		PEW	D-PEW-1			4.0	147																						
EXCELLENCE WAY	614+52.67	-44.3	90°		U	D-PE-36A																										
EXCELLENCE WAY	614+52.67	27.0	90°		U	D-PE-36A												1														
OAK GROVE RD.	10+45.33	-37.3	82°		U	D-PE-24A								1																		
OAK GROVE RD.	10+45.33	37.3	82°		U	D-PE-24A								1																		
CANDI LANE	30+45.05	-17.6	90°		U	D-PE-24A							1																			
CANDI LANE	30+45.05	16.9	90°		U	D-PE-24A							1																			
LAKESIDE RD.	54+01.94	-34.4	76°		U	D-PE-18A					1																					
LAKESIDE RD.	54+01.94	22.1	76°		U	D-PE-18A					1																					
BRAKEBILL RD.	65+00.00	-14.0	90°		U	D-PE-18A					1																					
BRAKEBILL RD.	65+00.00	15.4	90°		U	D-PE-18A					1																					
PRESSLEY RD.	84+80.00	-35.8	90°		U	D-PE-18A						1																				
PRESSLEY RD.	84+80.00	36.5	90°		U	D-PE-18A	6					1																				
TOTALS							235	817	35.0	1713	6	4		3	3					1	1	2	2			3						


REV. 06-18-26: UPDATED CROSS DRAIN TABULATION.

REV. 06-18-26: UPDATED CROSS DRAIN TABULATION.

CROSS DRAIN TABULATION																											
STATION	SKEW	RCP CLASS III OR CMP 10 GA OR PVC OR SRTRP OR HDPE OR PP FILL HEIGHT ≤ 16 FT. (L.F.)						RCP CLASS IV OR PVC FILL HEIGHT > 16 FT. AND ≤ 24 FT (L.F.)						RCP CLASS IV (TRENCHLESS) OR PVC (L.F.)						END TREATMENT				REMARKS			
																				INLET		OUTLET					
		18"	24"	36"	42"	48"	60"	18"	24"	36"	42"	48"	60"	18"	24"	30"	36"	42"	48"	60"	TYPE	DRAWING NO.	TYPE		DRAWING. NO.		
523+40.00	50°						110														PEW	D-PEW-1	PEW	D-PEW-1	S.R. 322		
527+41.00	73°					49												50			TYPE 42	D-CB-42SC	U	D-PE-48A	S.R. 322		
537+08.26	88°					47												34			U	D-PE-48A	U	D-PE-48A	S.R. 322		
544+80.89	89°				102																U	D-PE-42A	U	D-PE-42A	S.R. 322, TWO PIPES CONNECTED VIA A MANHOLE		
563+54.19	82°		86																		U	D-PE-24A	U	D-PE-24A	S.R. 322		
597+50.00	90°							197													U	D-PE-18A	U	D-PE-18A	S.R. 322		
606+92.51	90°															153					U	D-PE-36A	U	D-PE-36A	S.R. 322		
608+07.13	90°												164								U	D-PE-18A	U	D-PE-18A	EXCELLENCE WAY		
614+52.67	90°			27																	U	D-PE-36A	U	D-PE-36A	EXCELLENCE WAY, PROP. RCP EXT.		
10+45.33	82°		75																		U	D-PE-24A	U	D-PE-24A	OAK GROVE RD.		
30+45.05	90°														35						U	D-PE-24A	U	D-PE-24A	CANDI LANE		
54+01.94	76°												58								U	D-PE-18A	U	D-PE-18A	LAKESIDE RD.		
65+00.00	90°	30																			U	D-PE-18A	U	D-PE-18A	BRAKEBILL RD.		
84+80.00	90°	72																			U	D-PE-18A	U	D-PE-18A	PRESSLEY RD.		
TOTALS		102	161	27	102	96	110	197						222	35		153		84								

(1) INCLUDES THE COST OF REMOVAL OF CONFLICTING DRAINAGE STRUCTURES OR DRAINAGE STRUCTURES WITHIN THE EXCAVATION LIMIT, AS DIRECTED BY THE OPERATIONS DISTRICT ENGINEER.

SEALED BY

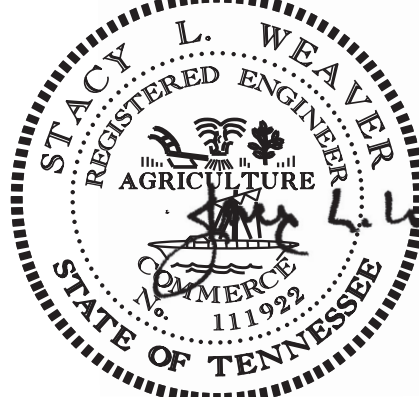

06/18/24


STATE OF TENNESSEE
DEPARTMENT OF TRANSPORTATION

TABULATED
QUANTITIES

6/18/2026 5:30:42 PM
\\tdot01nas002.tdot.state.tn.us\01shared\SURVEDS\Design\PROJECTS\MR322-051007B.SHT

TYPE	YEAR	PROJECT NO.	SHEET NO.
R.O.W.	2022	R-STP-322(15)	7B
PS&E	2026	R-STP-322(15)	7B

REV. 06-18-26: TRACT 20: MODIFIED DRIVEWAY
CULVERT.

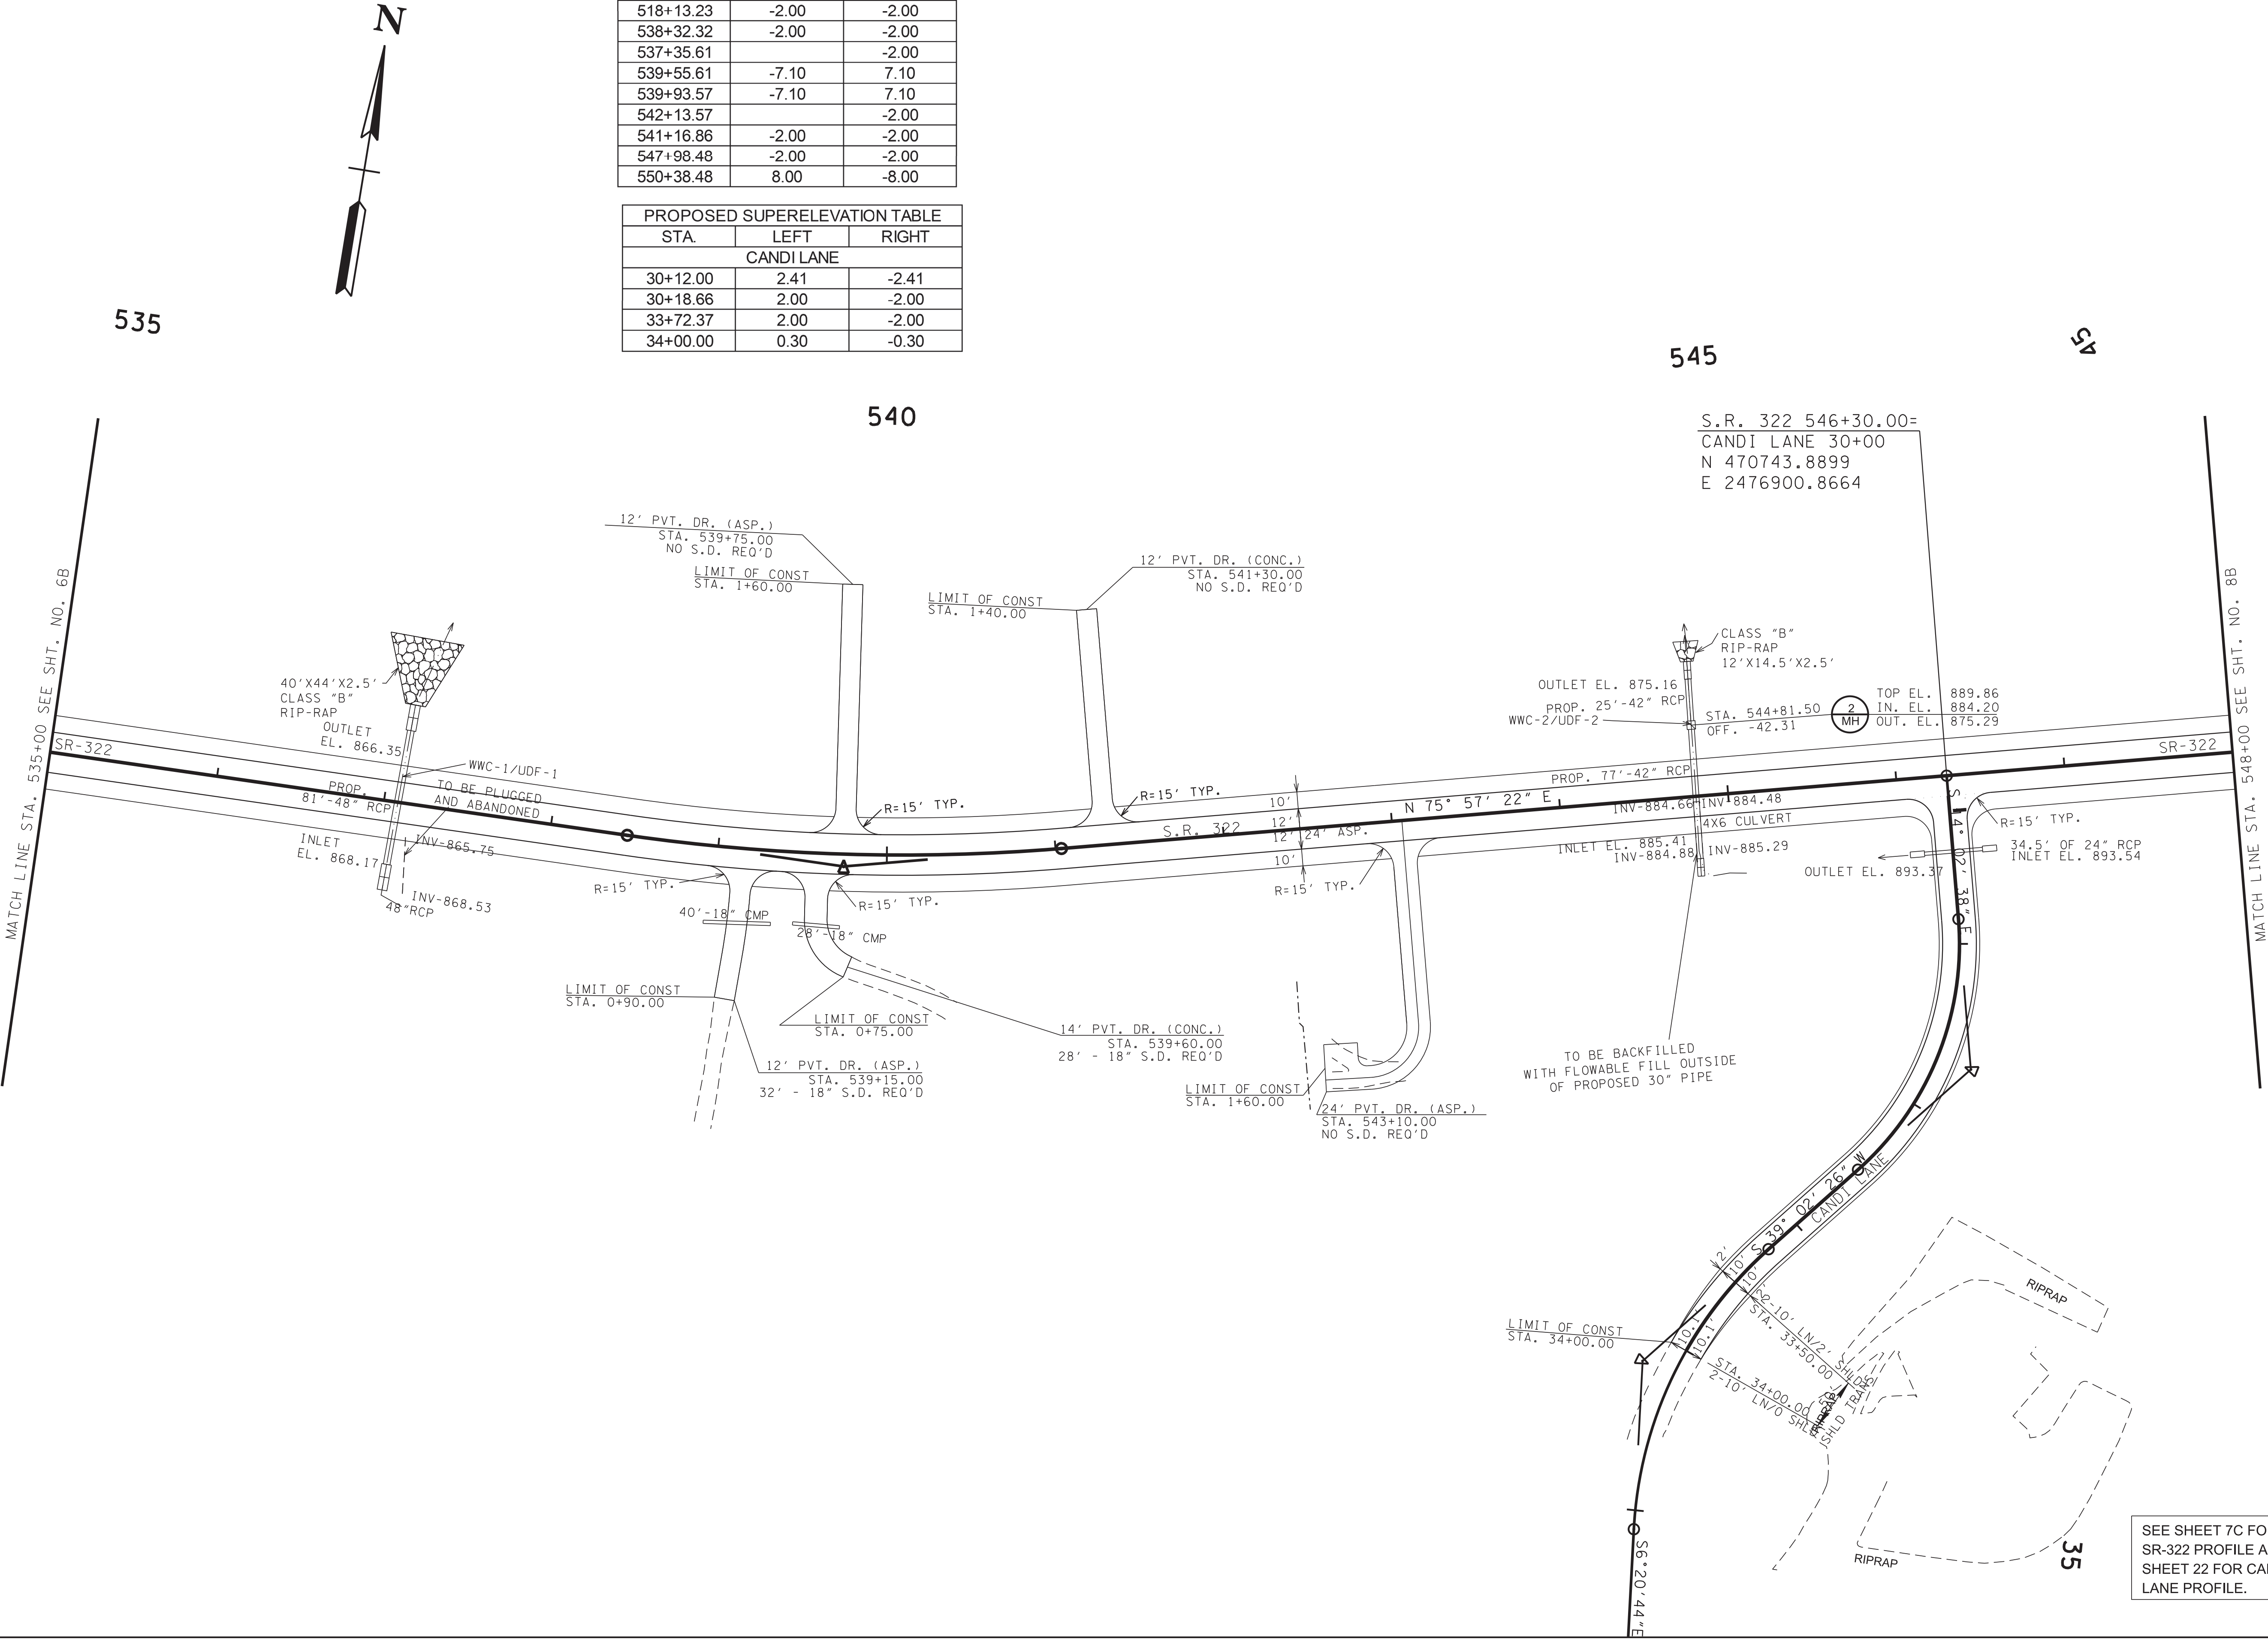

SEALED BY

06/18/24

COORDINATES ARE NAD/83(1995),
ARE DATUM ADJUSTED BY THE
FACTOR OF 1.0000085 AND TIED TO
THE TGRN. ALL ELEVATIONS ARE
REFERENCED TO THE NAVD 1988.


STATE OF TENNESSEE
DEPARTMENT OF
TRANSPORTATION

PROPOSED
LAYOUT

STA. 535+00 TO STA. 548+00

SCALE: 1"= 50'

SEE SHEET 7C FOR
SR-322 PROFILE AND
SHEET 22 FOR CANDI
LANE PROFILE.

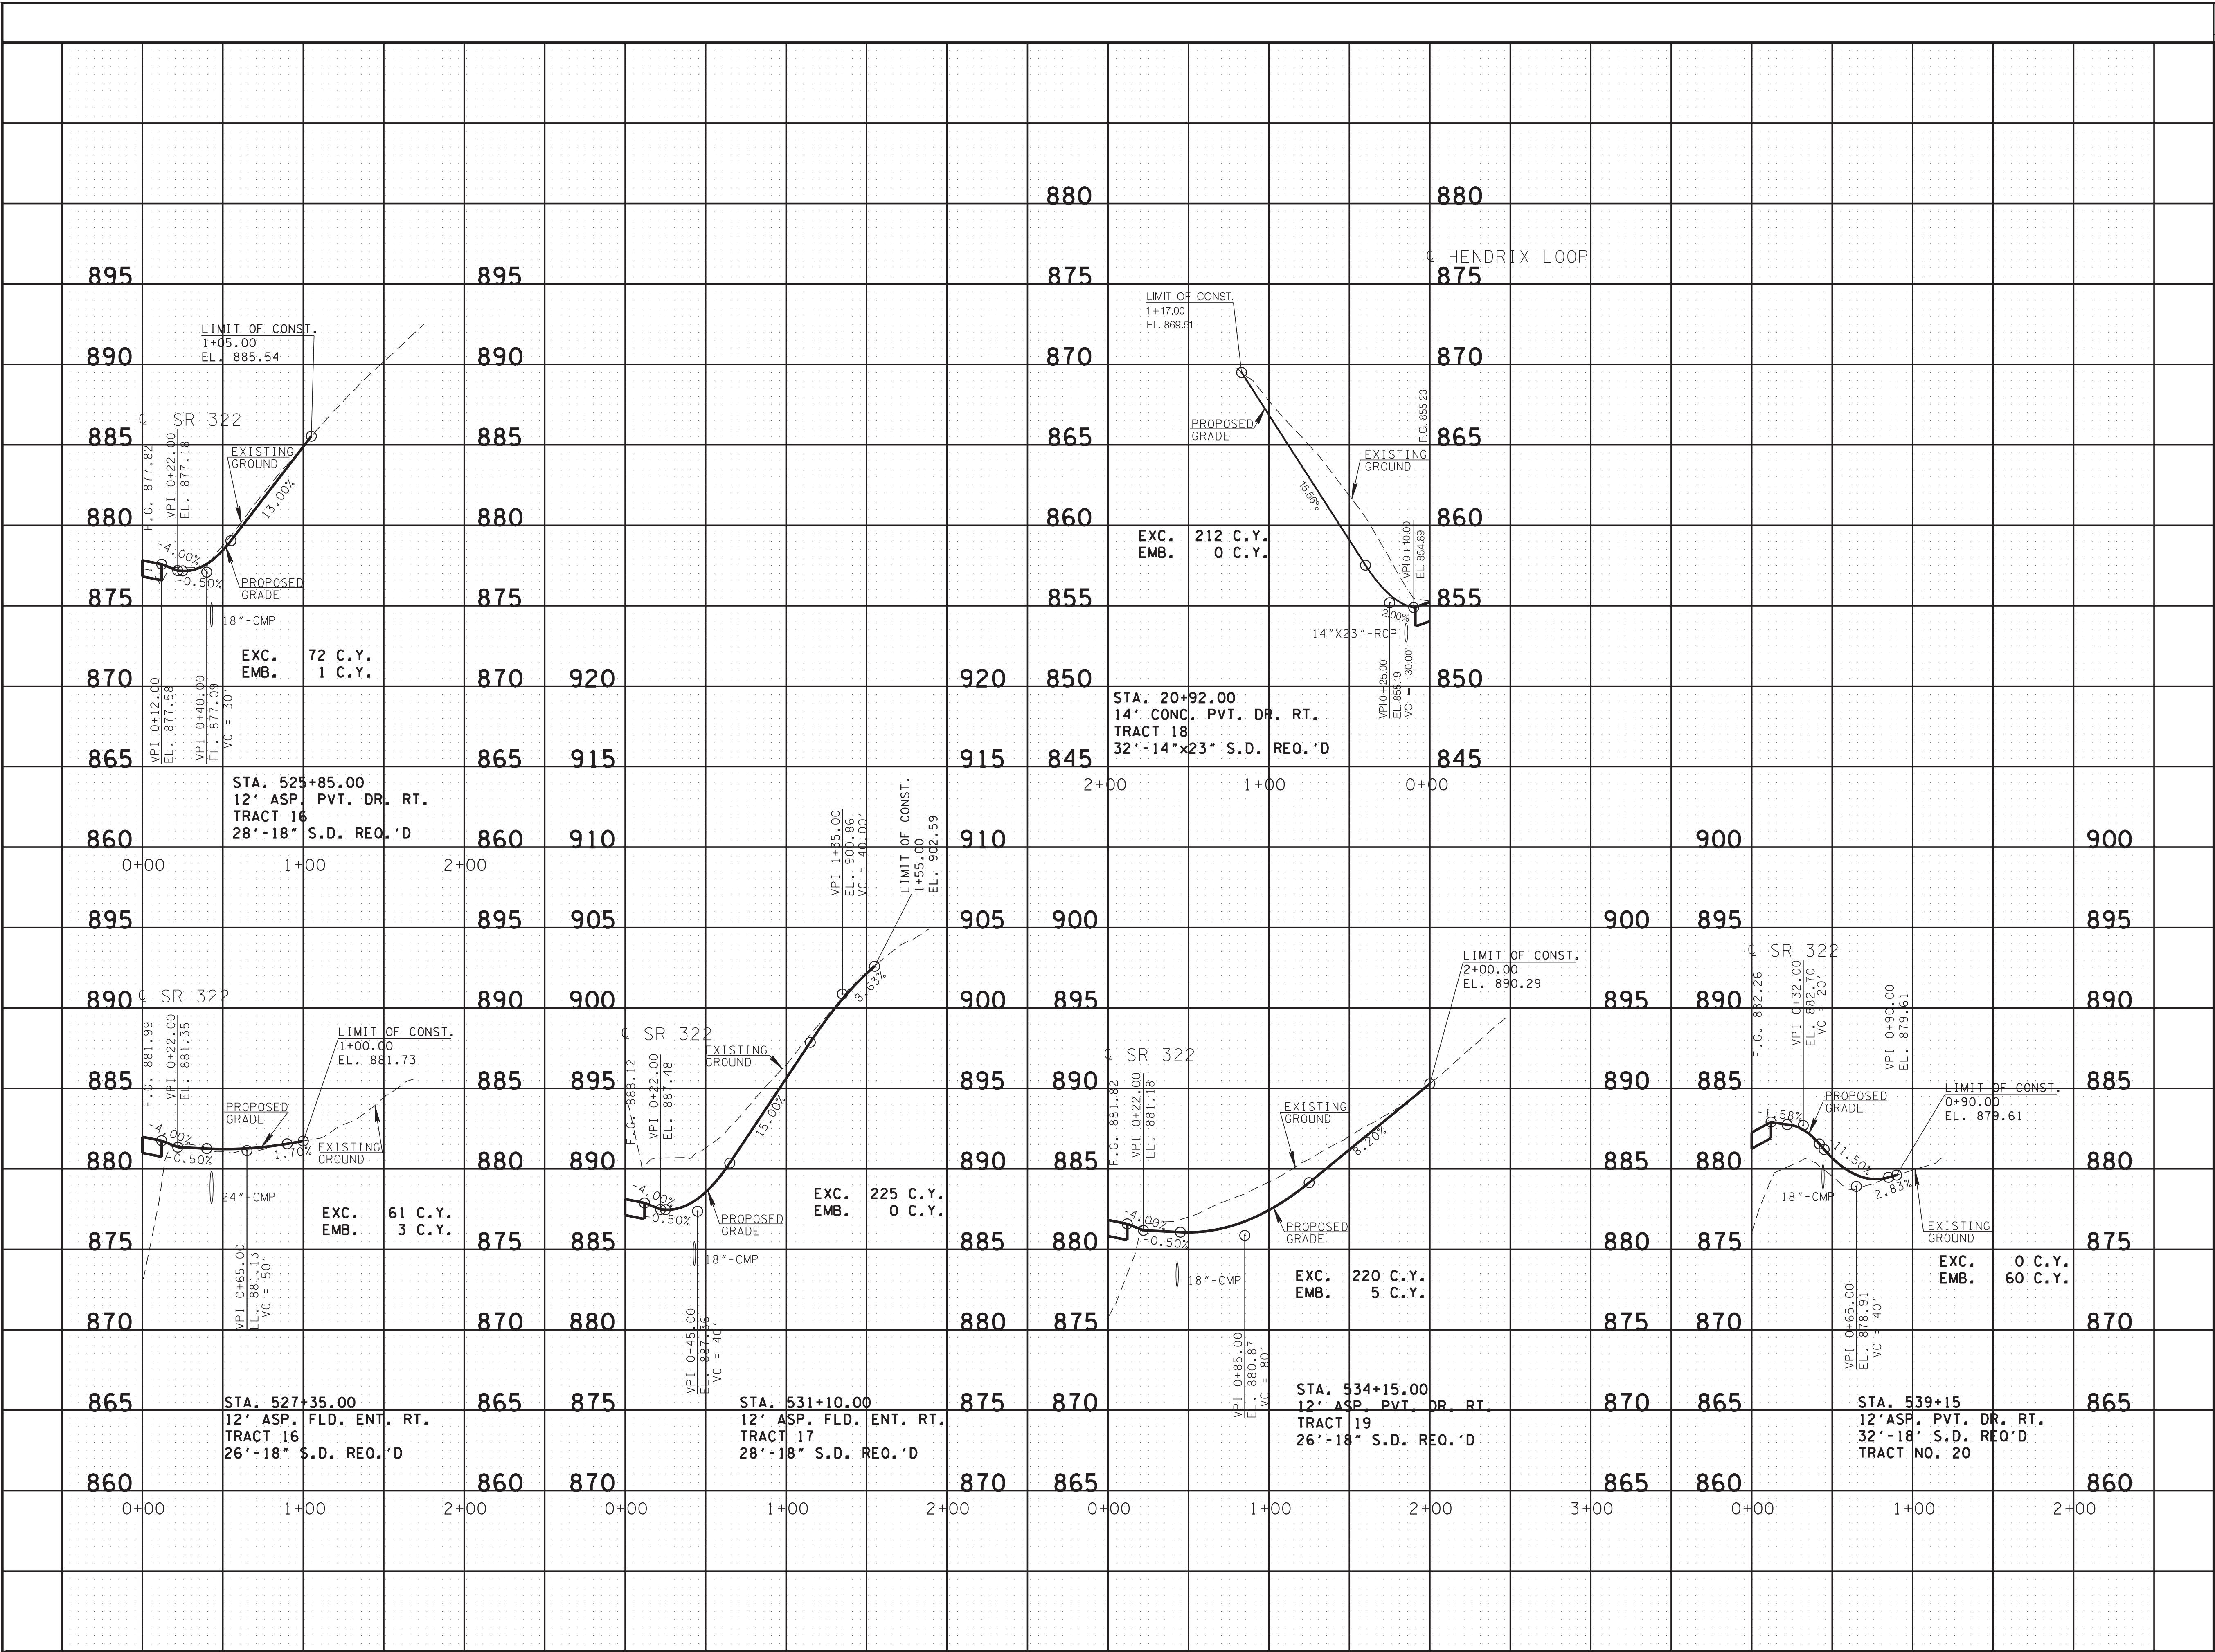

TYPE	YEAR	PROJECT NO.	SHEET NO.
R.O.W.	2022	R-STP-322(15)	32
PS&E	2026	R-STP-322(15)	32

REV. 06-18-26: TRACT 20: MODIFIED DRIVEWAY CULVERT.

SEALED BY


06/18/24

STATE OF TENNESSEE
DEPARTMENT OF
TRANSPORTATION


PRIVATE DRIVE
AND
FIELD ENTRANCE
PROFILES

TYPE	YEAR	PROJECT NO.	SHEET NO.
PS&E	2026	R-STP-322(15)	T3


REV. 06-18-26: MODIFIED PHASE 3 NOTE.

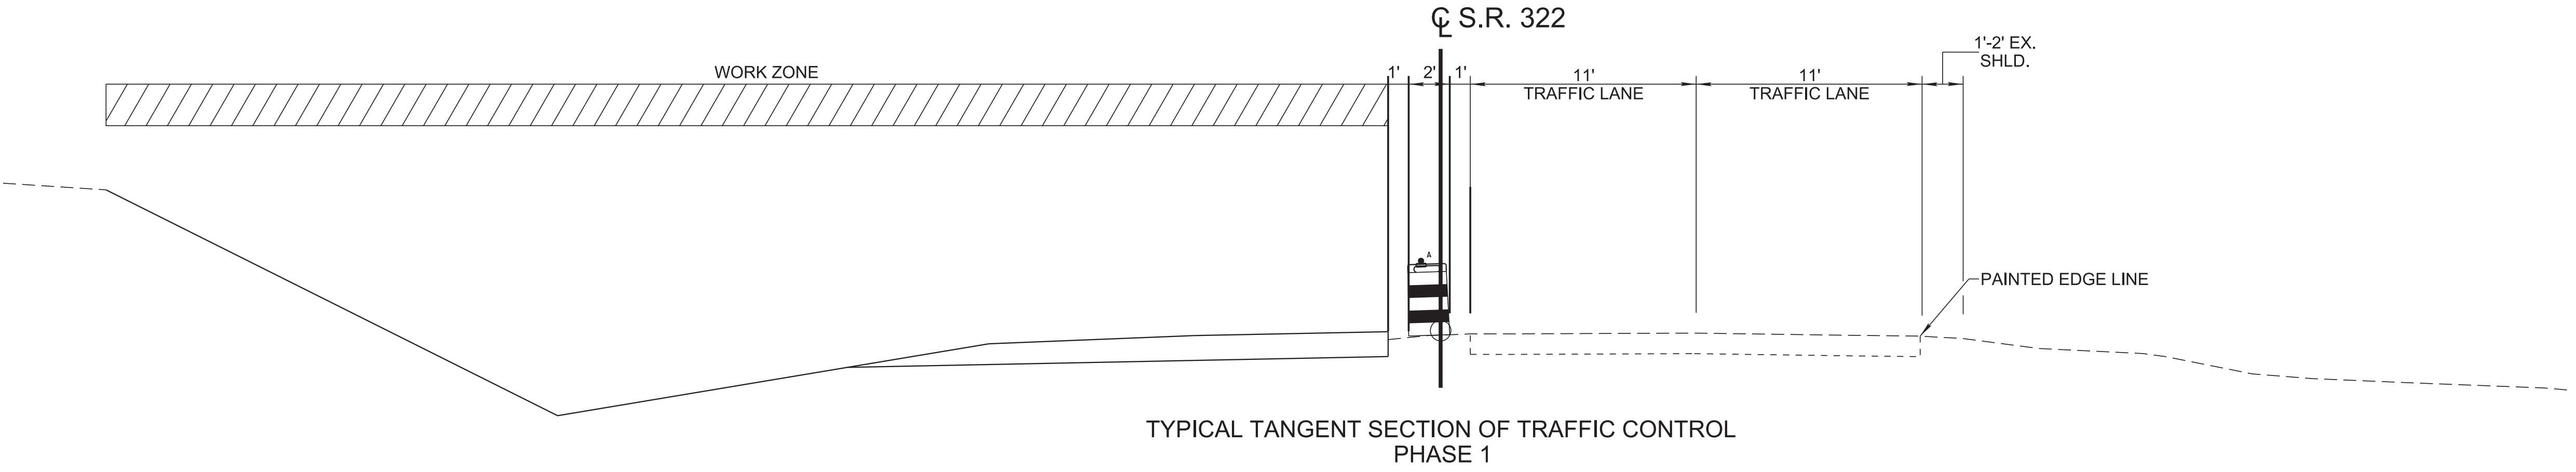

TYPICAL TANGENT SECTION OF TRAFFIC CONTROL
PHASE 1

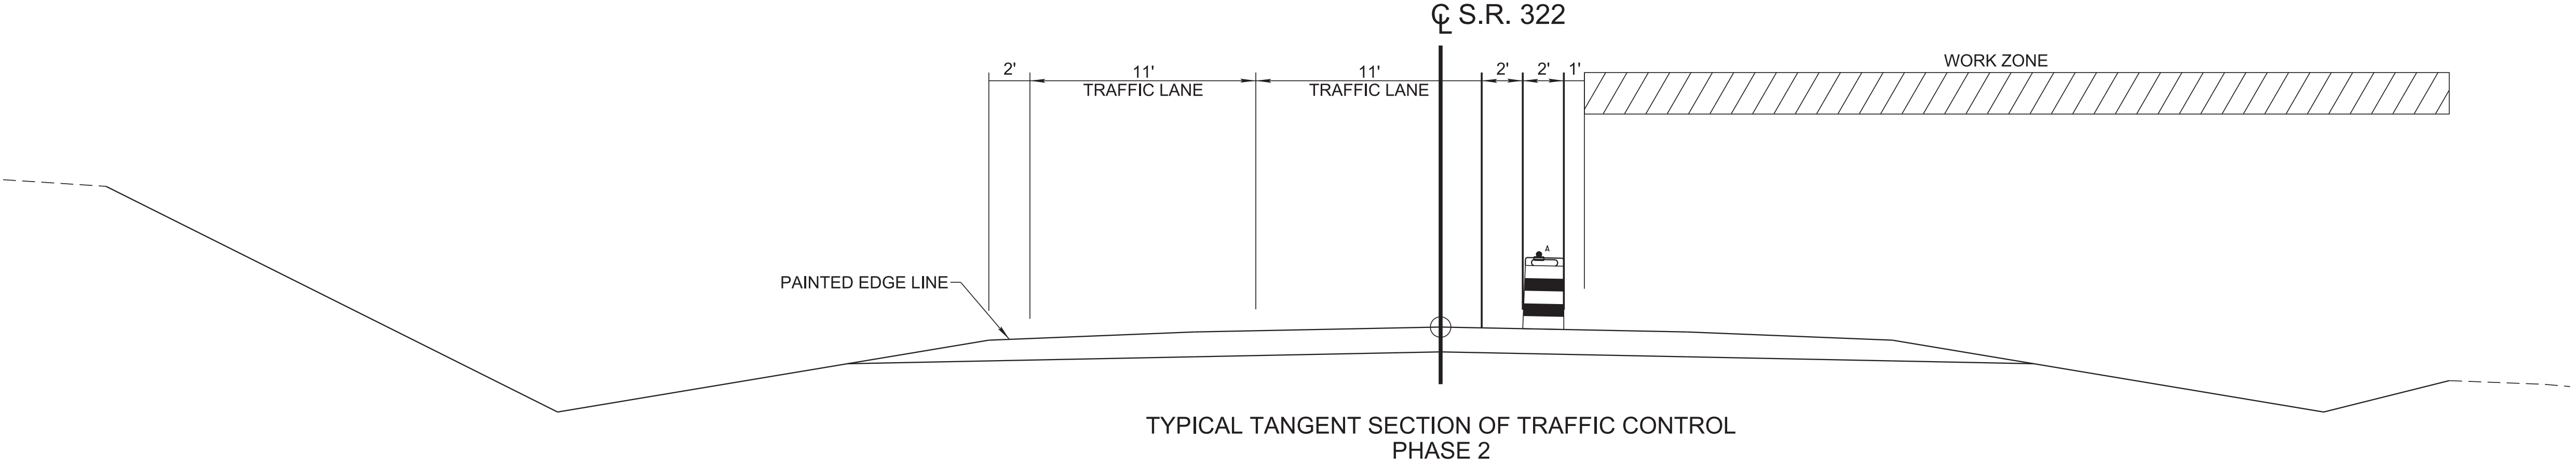

TYPICAL TANGENT SECTION OF TRAFFIC CONTROL
PHASE 2

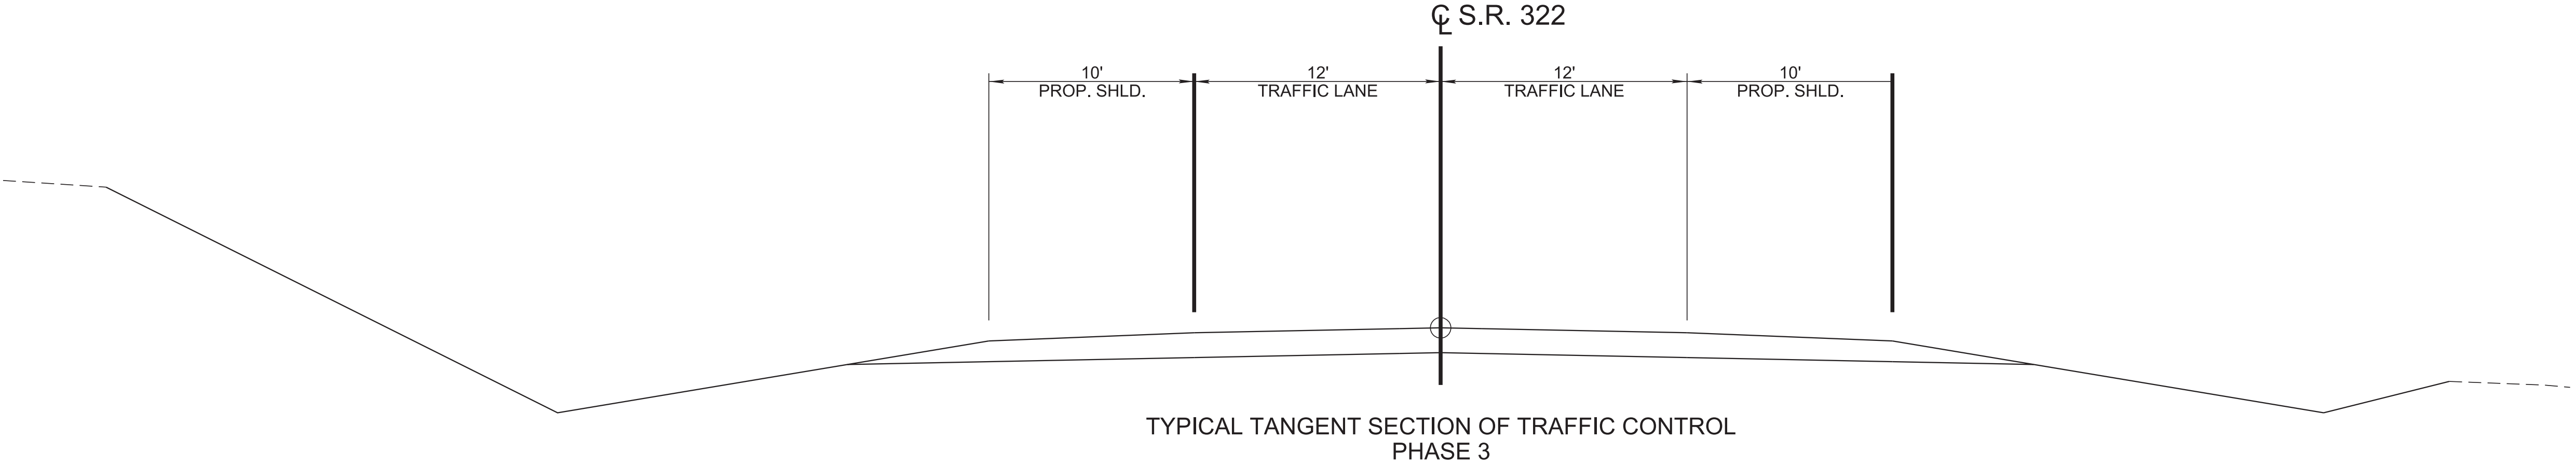


TYPICAL TANGENT SECTION OF TRAFFIC CONTROL
PHASE 3

PHASE 1
BUILD OUT THE LEFT SIDE OF THE PROPOSED SR 322 TYPICAL.

PHASE 2
PUT BOTH TRAFFIC LANES ON LEFT SIDE OF PROPOSED SR 322 AND FINISH OUT THE REMAINDER OF SR 322 TYPICAL.

PHASE 3
COMPLETE FINAL RESURFACING, STRIPING, AND PAVEMENT MARKINGS. PERFORM ALL FINAL SCARIFICATION AS SHOWN IN THE ROADWAY PLANS ALONG STATE ROUTES AND SIDE ROADS. INSTALL CHAIN LINK FENCE, COMPLETE DRIVEWAY WIDENING, AND FINISH MISCELLANEOUS WORK THAT WAS NOT COMPLETED IN PREVIOUS TRAFFIC CONTROL PHASES. REMOVE ALL TRAFFIC CONTROL DEVICES AND TEMPORARY SIGNS, AND RESTORE THE ROADWAY TO NORMAL TRAFFIC OPERATIONS.

SEALED BY

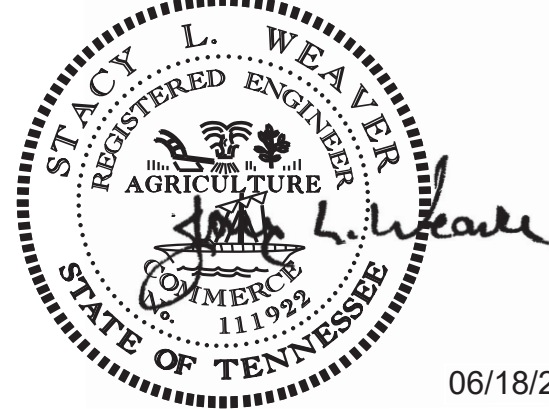


06/18/24

STATE OF TENNESSEE
DEPARTMENT OF TRANSPORTATION


TRAFFIC
CONTROL
PLANS

TYPE	YEAR	PROJECT NO.	SHEET NO.
PS&E	2026	R-STP-322(15)	T3A


REV. 06-18-26: MODIFIED INSIDE SHOULDER OF PHASE 2.

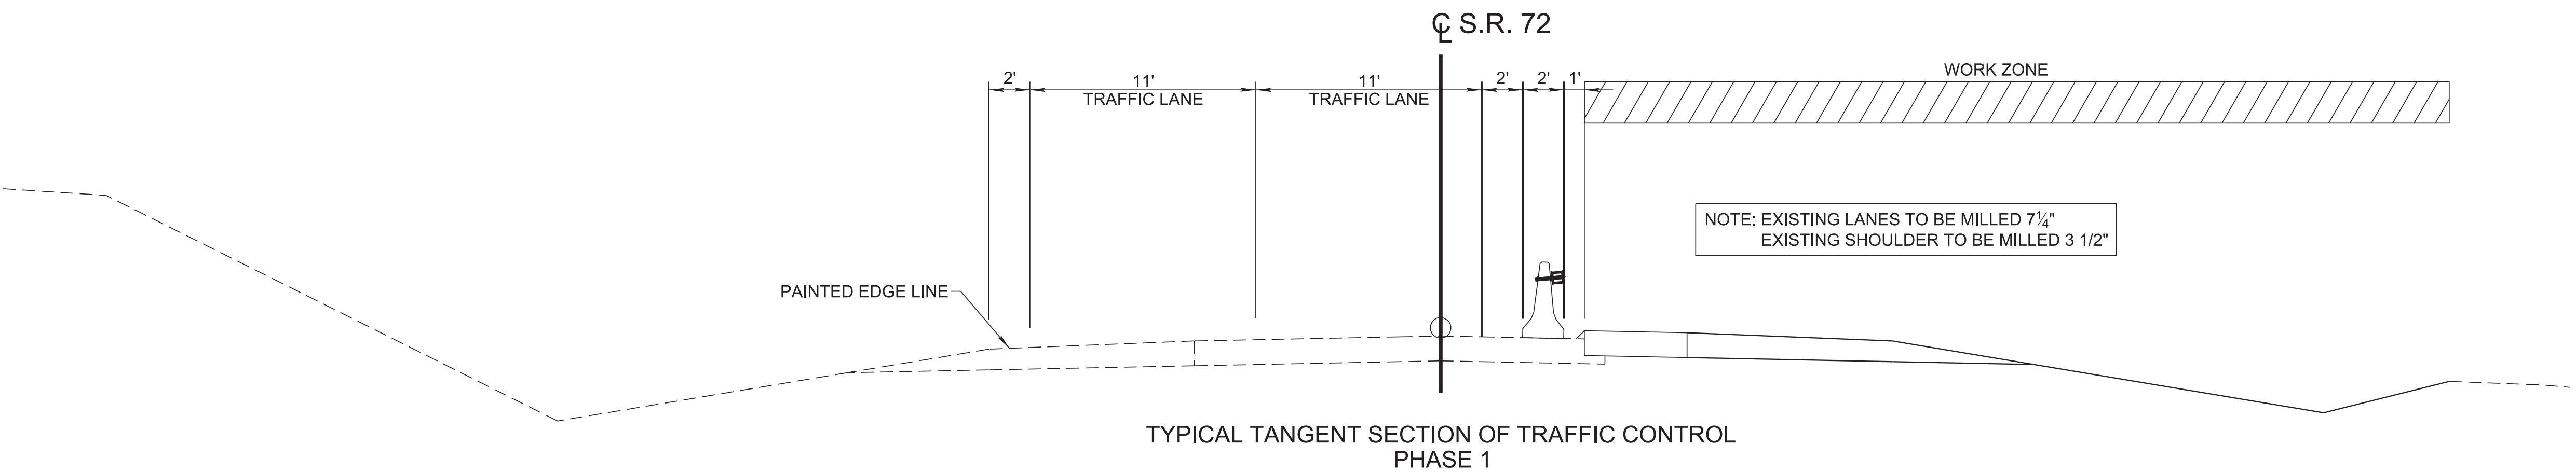


TYPICAL TANGENT SECTION OF TRAFFIC CONTROL
PHASE 1

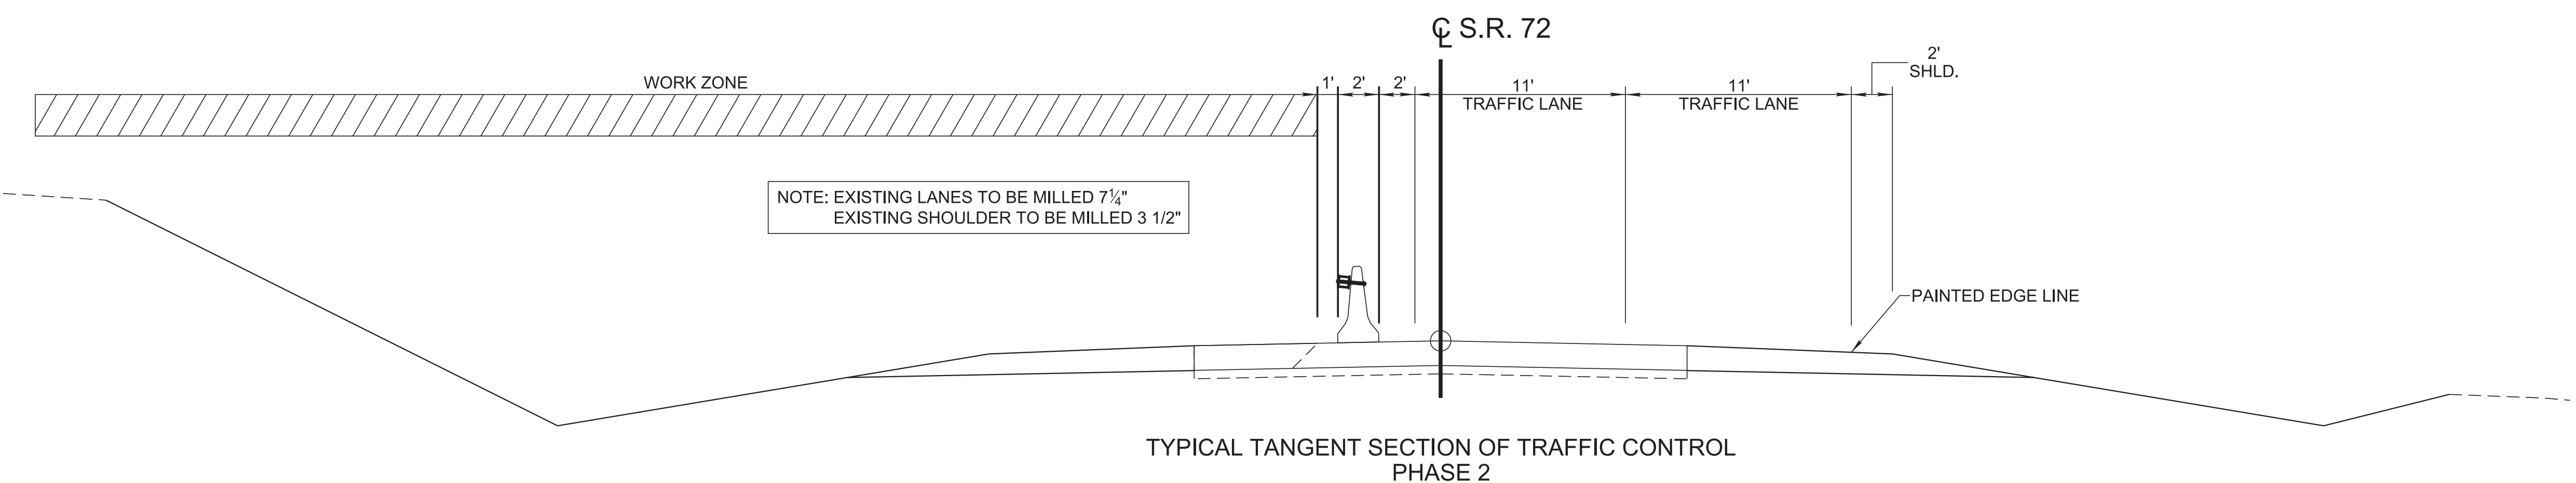

TYPICAL TANGENT SECTION OF TRAFFIC CONTROL
PHASE 2

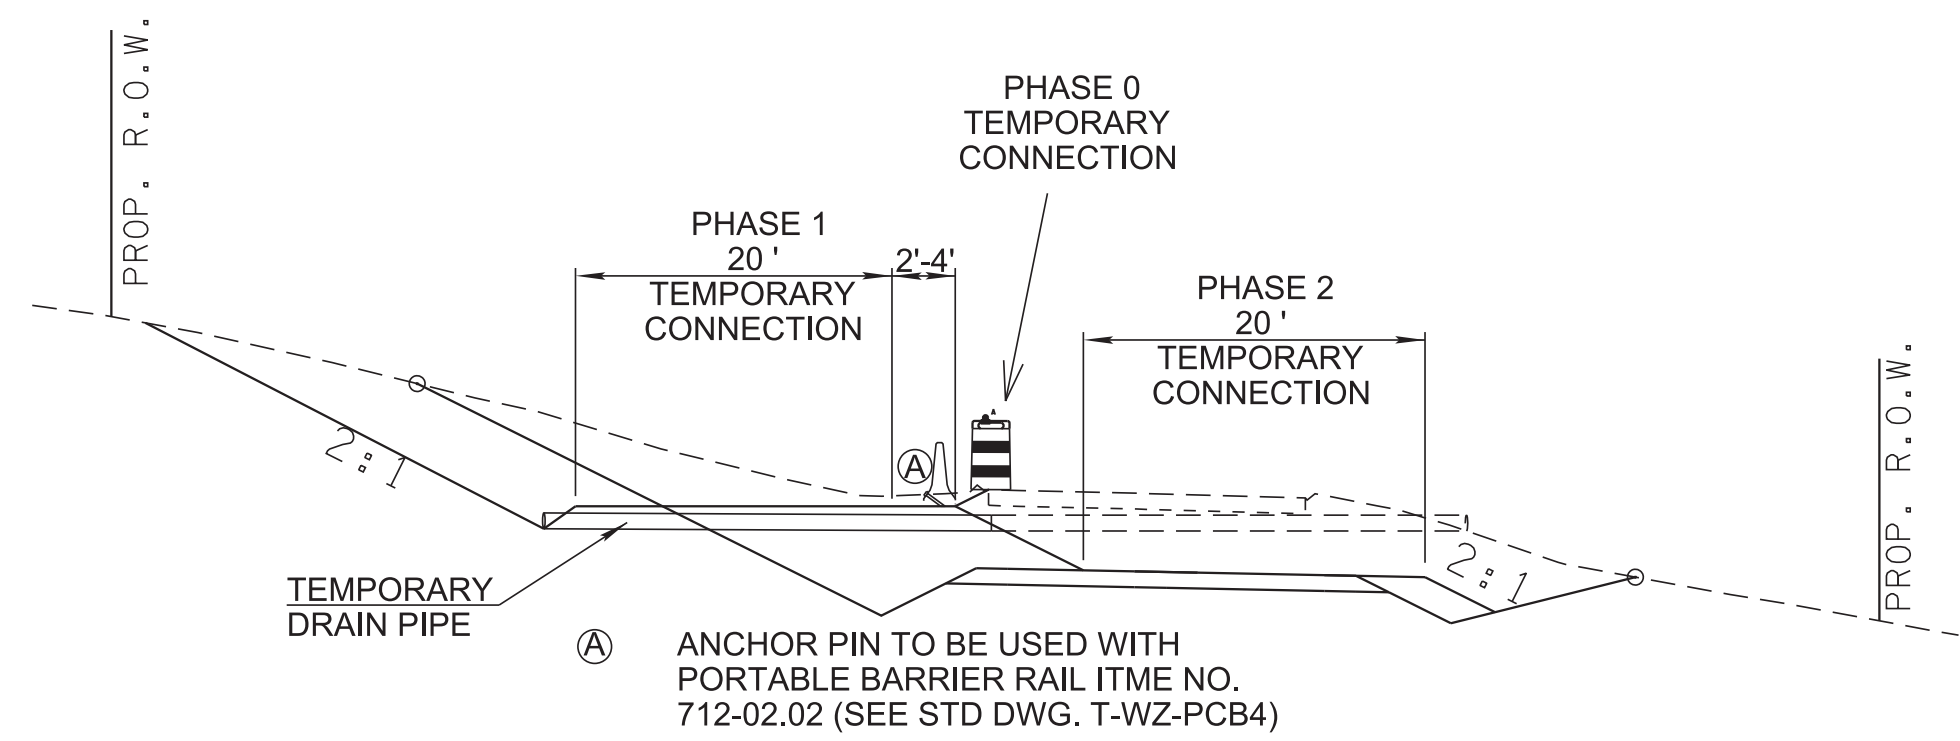

CANDI LANE PHASING

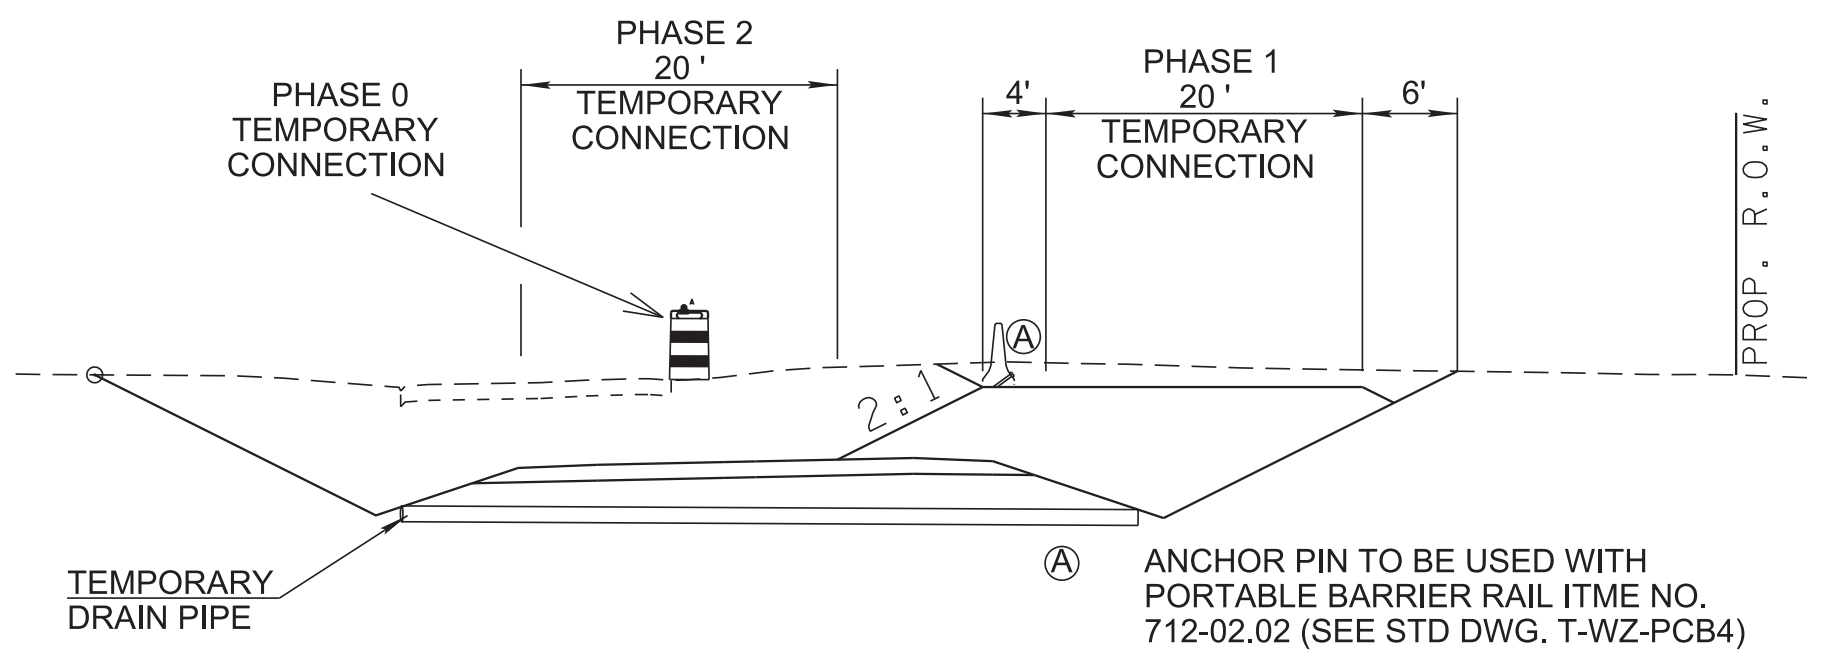

LAKESIDE ROAD PHASING

SEALED BY

STACY L. WEAVER
REGISTERED ENGINEER
AGRICULTURE
STATE OF TENNESSEE
111923

06/18/24

STATE OF TENNESSEE
DEPARTMENT OF TRANSPORTATION

TRAFFIC CONTROL
PLANS



PRINTED COPIES OF THIS DOCUMENT ARE NOT CONSIDERED SIGNED AND SEALED. THE SIGNATURE MUST BE VERIFIED ON THE ELECTRONIC DOCUMENTS.

THE ABOVE NAMED PROFESSIONAL ENGINEER SHALL BE RESPONSIBLE FOR THE FOLLOWING SHEETS IN ACCORDANCE OF TENN. CODE ANN. §62-2-306.

SIGNATURE SHEET

CELL BDRSG

\$\$\$\$SYTIME\$\$\$\$\$
\$\$\$\$DGNSECD\$\$\$\$\$

GEOTECHNICAL INDEX

SHEET NAME

SHEET NO.

SIGNATURE SHEET	GEOTECH-SIGN1
SIGNATURE SHEET	GEOTECH-SIGN2
GEOTECHNICAL INDEX.....	G-1
GEOTECHNICAL NOTES AND ESTIMATED QUANTITIES.....	G-2
GEOTECHNICAL BORING LAYOUTS	G-3, G-5, G-7, G-9, G-11, G-13, G-15, G-17, G-19, G-21, G-23, G-25 - G-26
GEOTECHNICAL BORING PROFILES	G-4, G-6, G-8, G-10, G-12, G-14, G-16, G-18, G-20, G-22, G-24, G-27 – G-36
GEOTECHNICAL TYPICAL SECTIONS	G-37 – G-46
SINKHOLE STANDARD TREATMENT ILLUSTRATIONS 1,1A,2,2A,3,4,&5.....	G-47

TYPE	YEAR	PROJECT NO.	SHEET NO.
PIH	2025	R-STP-322(15)	G-1
PS&E	2026	R-STP-322(15)	G-1

REV. 05-26-2026: UPDATED INDEX SHEET

STATE OF TENNESSEE
DEPARTMENT OF
TRANSPORTATION

GEOTECHNICAL
INDEX