


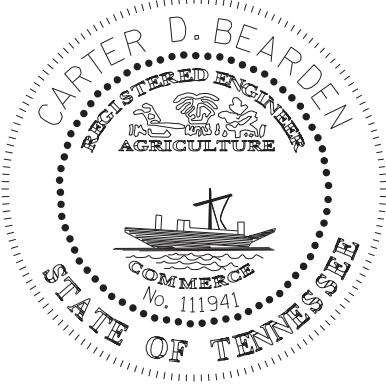

THIS DOCUMENT HAS BEEN DIGITALLY SIGNED AND SEALED BY:

Carter Bearden

2020.06.29 10:23:14-05'00'

PRINTED COPIES OF THIS DOCUMENT ARE NOT CONSIDERED SIGNED AND SEALED. THE SIGNATURE MUST BE VERIFIED ON THE ELECTRONIC DOCUMENTS.

COMPANY NAME	HDR
ADDRESS	750 OLD HICKORY BLVD. BLDG. 1, SUITE 200
CITY, STATE	BRENTWOOD, TN 37027
PE NAME, P.E. NO.	CARTER D. BEARDEN, 111941

THE ABOVE NAMED PROFESSIONAL ENGINEER SHALL BE RESPONSIBLE FOR THE FOLLOWING SHEETS IN ACCORDANCE OF TENN. CODE ANN. §62-2-306.

SHEET NAME	SHEET NO.
SIGNATURE SHEET	STRUCTURE-SIGN1
TITLE SHEET	1
ESTIMATED QUANTITIES.....	2
GENERAL NOTES.....	3
PROJECT COMMITMENTS	4
TRAFFIC CONTROL PLANS	5 – 32
BRIDGE PLANS.....	BR-130-684 THRU 69

\$\$\$SYTIME\$\$\$
 \$\$\$DGN\$SPEC\$\$\$
 \$\$\$SYTIME\$\$\$

STATE OF TENNESSEE
DEPARTMENT OF TRANSPORTATION

SIGNATURE
SHEET

Index Of Sheets

SHEET NO.	DESCRIPTION
STRUCTURE-SIGN1	SIGNATURE SHEET
1	TITLE SHEET
2	ESTIMATED QUANTITIES
3	GENERAL NOTES
4	PROJECT COMMITMENTS
5-32	TRAFFIC CONTROL PLANS

STANDARD ROADWAY DRAWINGS

ROADWAY DESIGN STANDARDS

DWG NO.	REVISION	DESCRIPTION
RD-A-1	02-20-20	STANDARD ABBREVIATIONS A THROUGH L
RD-A-2		STANDARD ABBREVIATIONS M THROUGH Z
RD-L-1	02-20-20	STANDARD LEGEND

DESIGN - TRAFFIC CONTROL

DWG NO.	REVISION	DESCRIPTION
T-M-1	06-28-19	DETAILS OF PAVEMENT MARKINGS FOR CONVENTIONAL ROADS AND MARKING ABBREVIATIONS
T-M-2	06-28-19	DETAILS OF PAVEMENT MARKINGS FOR CONVENTIONAL ROADS
T-WZ-10	04-02-12	ADVANCED ROAD WORK SIGNING ON HIGHWAYS AND FREEWAYS
T-WZ-12	05-01-20	ONE LANE CLOSURE DETAIL FOR BRIDGES ON DIVIDED HIGHWAYS
T-WZ-13	05-01-20	TWO-OUTSIDE LANE CLOSURE FOR EXPRESSWAYS AND FREEWAYS
T-WZ-14	05-01-20	TWO-OUTSIDE LANE CLOSURE FOR INTERSTATES AND EXPRESSWAYS
T-WZ-16	06-28-19	LANE SHIFT FOR DIVIDED HIGHWAYS AND FREEWAYS
T-WZ-18	05-01-20	SHOULDER CLOSURE DETAIL FOR FREEWAYS AND DIVIDED HIGHWAYS
T-WZ-FAB1		FLASHING YELLOW ARROW BOARD
T-WZ-PBR1		INTERCONNECTED PORTABLE BARRIER RAIL
T-WZ-PBR2	02-28-20	DETAILS FOR WORK ZONE CHANNELIZATION DEVICES

LIST OF STANDARD DRAWINGS

DWG NO.	REVISION	DESCRIPTION
STD-1-3SS	11-01-10	STANDARD SINGLE SLOPE CONCRETE MEDIAN BARRIER

SPECIAL PROVISIONS

SP NO.	REVISION	DESCRIPTION
SP108B SP712PTQ	10-09-17	TRAFFIC QUEUE PROTECTION

SPECIAL NOTES

PROPOSALS MAY BE REJECTED BY THE COMMISSIONER IF ANY OF THE UNIT PRICES CONTAINED THEREIN ARE OBVIOUSLY UNBALANCED, EITHER EXCESSIVE OR BELOW THE REASONABLE COST ANALYSIS VALUE.

THIS PROJECT TO BE CONSTRUCTED UNDER THE STANDARD SPECIFICATIONS OF THE TENNESSEE DEPARTMENT OF TRANSPORTATION DATED JANUARY 1, 2015 AND ADDITIONAL SPECIFICATIONS AND SPECIAL PROVISIONS CONTAINED IN THE PLANS AND IN THE PROPOSAL CONTRACT.

TDOT C.E. MANAGER I OR TDOT DESIGN MANAGER I	DESIGNER HDR
DESIGNER EVAN GRAVES	CHECKED BYCARTER BEARDEN
P.E. NO. 19009-4191-04	PIN 130235.00

STATE OF TENNESSEE
DEPARTMENT OF TRANSPORTATION
BUREAU OF ENGINEERING

DAVIDSON COUNTY

BRIDGE NO. 19-10065-07.27 OVER WEDGEWOOD AVE
(FEDERAL ID: I9100650029)


BRIDGE REPAIR

INTERSTATE 65 F.A.H.S. NO.




SCALE: 1"= 1 MILE

LAND DISTURBANCE: LESS THAN ONE ACRE

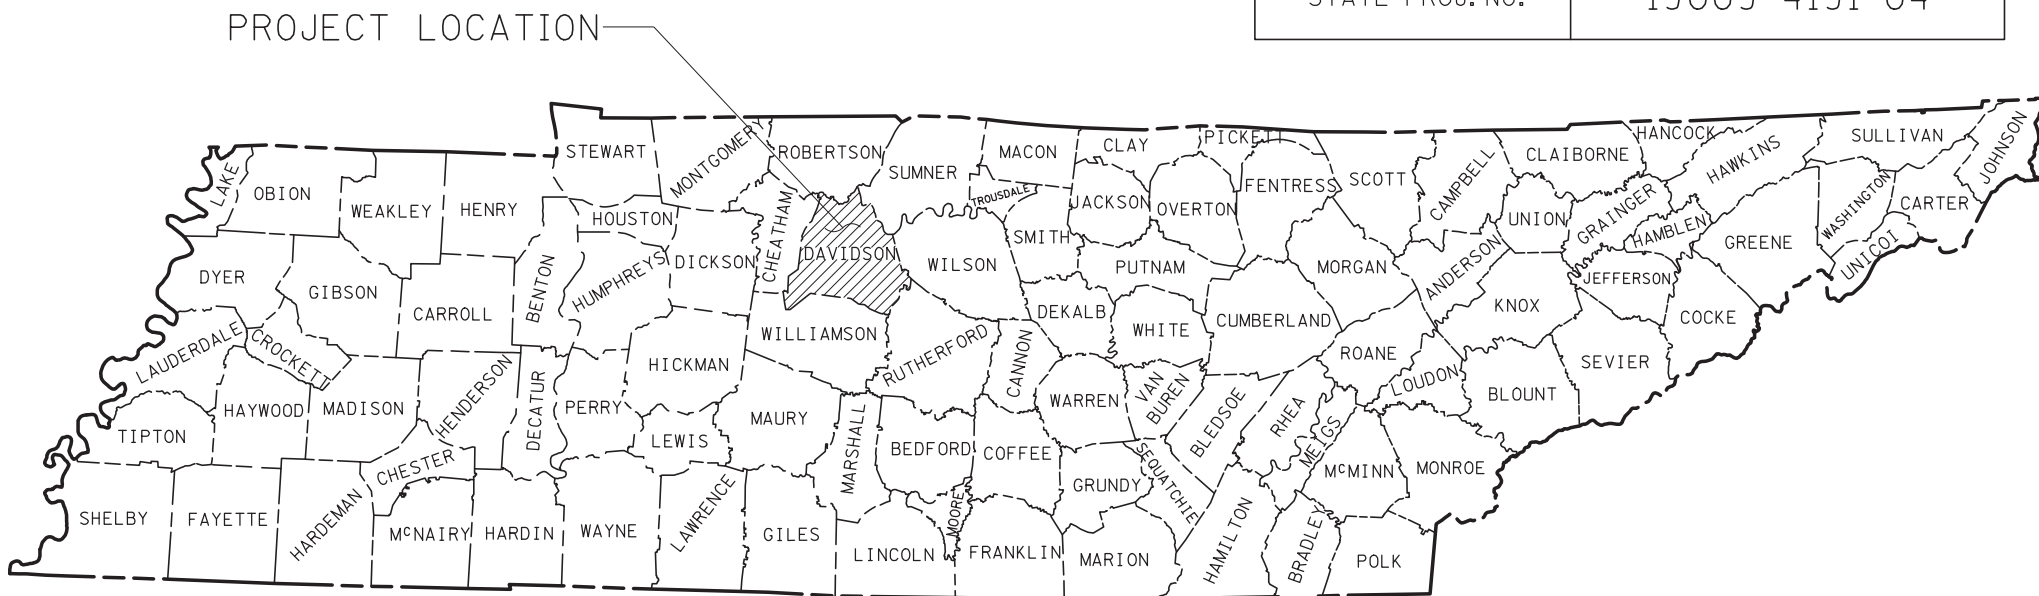

BRIDGE DRAWINGS

DWG. NO.	DRAWING
BR-130-684	LAYOUT OF BRIDGE TO BE REPAIRED
BR-130-685	ESTIMATED QUANTITIES
BR-130-686	GENERAL NOTES
BR-130-687	EXISTING TYPICAL SECTION
BR-130-688	WEEKEND 1 TYPICAL SECTION
BR-130-689	WEEKEND 2 TYPICAL SECTION
BR-130-690	WEEKEND 3 TYPICAL SECTION
BR-130-691	FINAL TYPICAL SECTION
BR-130-692	MEDIAN REPAIR DETAILS
BR-130-693	CANTILEVER REPAIR DETAILS
BR-130-694	BACKWALL REPAIR DETAILS
BR-130-695	GENERAL REPAIR DETAILS

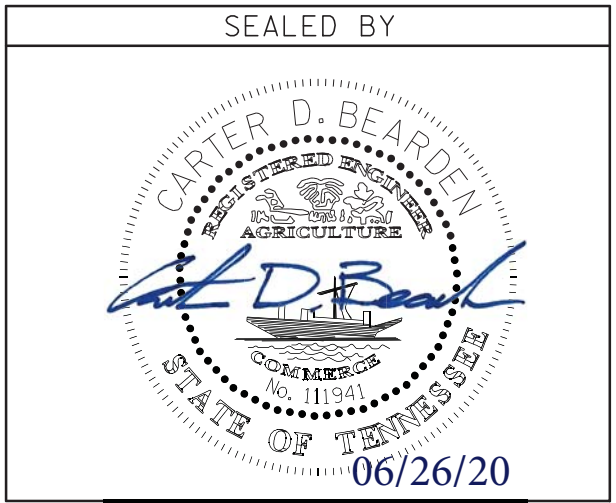

APPROVED: Paul D. Degges
PAUL D. DEGGES, CHIEF ENGINEER

DATE

APPROVED: Clay Bright
CLAY BRIGHT, COMMISSIONER

REFERENCE DRAWINGS
(TO BE PRINTED WITH PLANS)


DRAWING NO.	DESCRIPTION
K-82-128 THRU K-82-137, K-82-116, K-82-152, H-5-146, AND K-80-14	EXISTING BRIDGE PLANS

U.S. DEPARTMENT OF TRANSPORTATION
FEDERAL HIGHWAY ADMINISTRATION

APPROVED:
DIVISION ADMINISTRATOR DATE

ESTIMATED BRIDGE QUANTITIES

	ITEM NO.	DESCRIPTION	UNIT	TOTAL QUANTITY
	307-03.08	ASPHALT CONCRETE MIX (PG76-22) (BPMB-HM) GRADING B-M2	TON	553
	403-01	BITUMINOUS MATERIAL FOR TACK COAT (TC)	TON	3
	411-03.10	ACS MIX(PG76-22) GRADING D	TON	164
①	415-01.02	COLD PLANING BITUMINOUS PAVEMENT	S.Y.	602
②	603-02.01	REPAINTING EXISTING STEEL STRUCTURES (END BEARINGS AT ABUT.1 AND 2)	LS	1
③	604-02.03	EPOXY COATED REINFORCING STEEL	LB.	46916
④	603-02.20	SPOT PAINTING EXISTING STEEL STRUCTURES	S.F.	1528
⑤	604-04.02	APPLIED TEXTURE FINISH (EXISTING STRUCTURES)	S.Y.	644
⑥	604-10.05	CONCRETE	S.F.	2
⑦	604-10.14	REMOVE EXISTING WEARING SURFACE	LS	1
⑧	604-10.30	BRIDGE DECK REPAIRS (FULL DEPTH OF SLAB)	S.Y.	177
⑨	604-10.42	CONCRETE REPAIRS	C.F.	7082
⑩	604-10.50	BRIDGE DECK REPAIRS (PARTIAL DEPTH OF SLAB)	S.Y.	575
⑪	604-10.54	CONCRETE REPAIRS	S.F.	50
⑫	604-12.15	DRILL AND GROUT STEEL BARS	EACH	812
⑬	705-20.25	TEMPORARY CRASH CUSHION (MASH TL-3)	EACH	2
⑭	711-02.06	REINFORCED CONCRETE MEDIAN BARRIER (STD-1-3SS)	L.F.	182
⑮	712-01	TRAFFIC CONTROL	LS	0.5
⑯	712-02.02	INTERCONNECTED PORTABLE BARRIER RAIL	L.F.	800
⑰	712-04.01	FLEXIBLE DRUMS (CHANNELIZING)	EACH	346
⑱	712-04.50	PORTABLE BARRIER RAIL DELINEATOR	EACH	27
⑲	712-06	SIGNS (CONSTRUCTION)	S.F.	7617
⑳	712-07.03	TEMPORARY BARRICADES (TYPE III)	L.F.	216
㉑	712-08.03	ARROW BOARD (TYPE C)	EACH	6
㉒	712-08.10	MOBILE MESSAGE SIGN UNIT WITH ATTENUATOR	HOURL	864
㉓	712-09.02	REMOVABLE PAVEMENT MARKING (8" BARRIER LINE)	L.F.	11317
㉔	712-09.08	REMOVABLE PAVEMENT MARKING (6" LINE)	L.F.	2292
㉕	713-16.04	CHANGEABLE MESSAGE SIGN UNIT	EACH	8
㉖	717-01	MOBILIZATION	LS	0.5

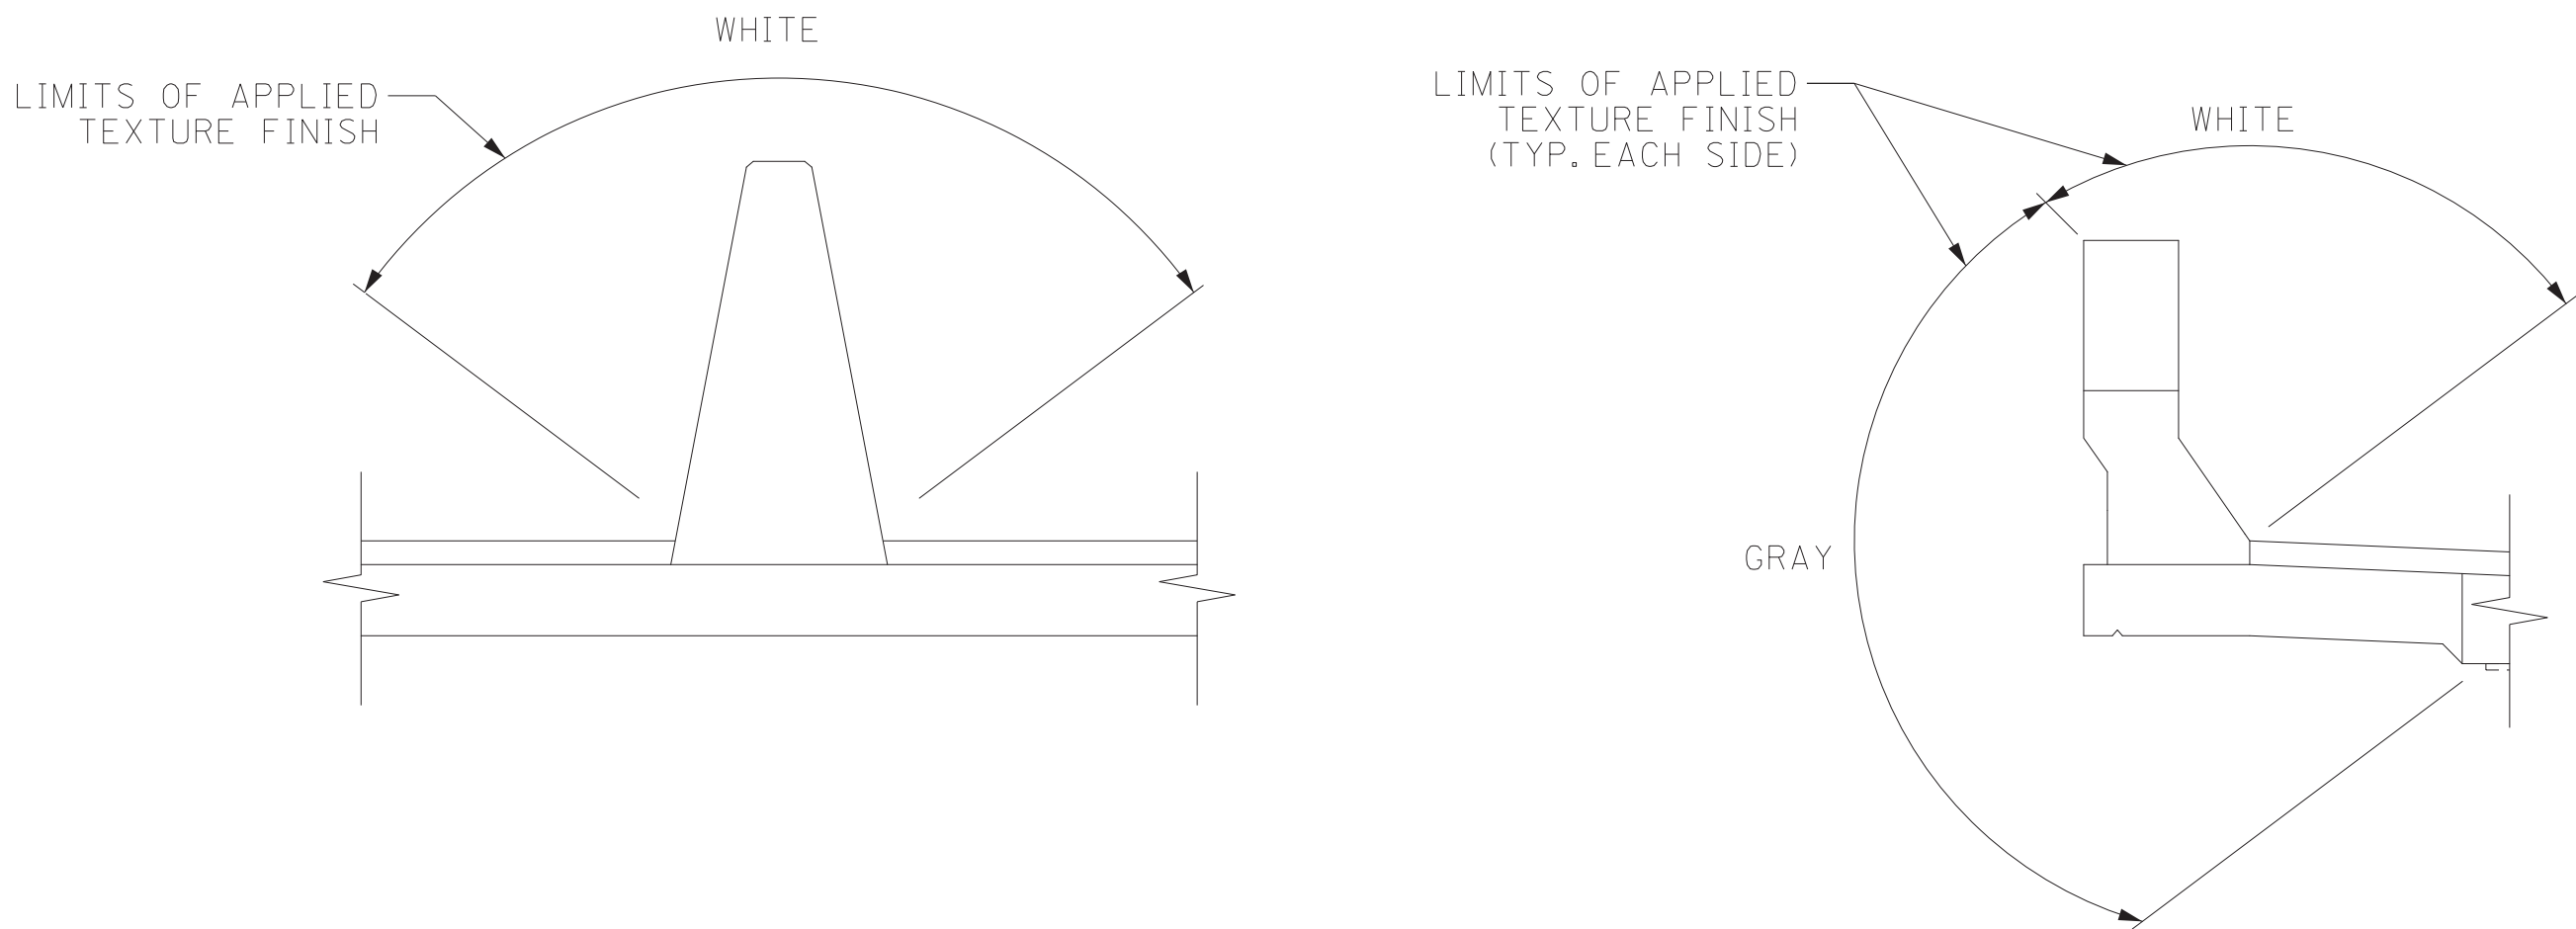

APPLIED TEXTURE FINISH

NOTES:
THE CONTRACTOR SHALL CLEAN ALL SURFACES TO RECEIVE APPLIED TEXTURE COATING. ALL CLEANING SHALL BE SATISFACTORY TO THE ENGINEER PRIOR TO APPLYING THE TEXTURE COATING.

THE APPLIED TEXTURE FINISH SHALL BE EITHER MOUNTAIN GRAY, FEDERAL SPECIFICATION NO. 36440, FEDERAL COLOR STANDARD 595A, OR WHITE, FEDERAL SPECIFICATION NO. 37886. A COLOR SAMPLE SHALL BE SUBMITTED TO THE ENGINEER FOR APPROVAL. A LIST OF APPROVED TEXTURE COATINGS MAY BE OBTAINED FROM THE TENNESSEE DEPARTMENT OF TRANSPORTATION, DIVISION OF MATERIALS AND TESTS.

COSTS ASSOCIATED WITH CLEANING, FURNISHING, AND APPLYING THE TEXTURE COATING AND ALL NECESSARY LABOR AND MATERIALS SHALL BE INCLUDED IN ITEM NO. 604-04.02, APPLIED TEXTURE FINISH (EXISTING STRUCTURES), S.Y.

DESIGNED BY Lane M. Decker DATE 06/01/2020
DRAWN BY Lane M. Decker DATE 06/01/2020
SUPERVISED BY Benjamin E. Graves DATE 06/08/2020
CHECKED BY Carter D. Bearden DATE 06/26/2020



- ① 415-01.02 INCLUDES ALL COSTS ASSOCIATED WITH COLD PLANING EXISTING ASPHALT PAVEMENT ON THE BRIDGE APPROACHES 25 FEET FROM THE BRIDGE ENDS. FOR NOTES AND DETAILS, SEE DWG. NO. BR-130-695.
- ② 603-02.01 INCLUDES COST TO CLEAN & PRIME ALL BEARINGS AT ABUTMENT 1 & 2. SEE DWG. NO. BR-130-686 FOR NOTES.
- ③ 604-02.03 INCLUDES COST OF REINFORCING STEEL REQUIRED FOR THE BACKWALL, PARAPET, GLARE SCREEN, CENTER DECK BAY AND CANTILEVER. ALSO INCLUDES COST TO SUPPLY AND INSTALL MECHANICAL BAR SPLICERS (COUPLERS). FOR DETAILS, SEE DWG. NOS. BR-130-692 THROUGH BR-130-694.
- ④ 603-02.20 INCLUDES COST TO CLEAN AND PRIME ALL END DIAPHRAGMS AND THE BEAMS FOR 2'-9" FROM BEAM END (ONE FOOT PAST ENCASEMENT) AT BOTH ABUTMENTS. FOR NOTES, SEE DWG. NO. BR-130-686.
- ⑤ 604-04.02 INCLUDES ALL COSTS TO APPLY TEXTURE FINISH AS SHOWN IN DETAIL ON THIS SHEET.
- ⑥ 604-10.05 INCLUDES ALL COSTS ASSOCIATED WITH SPALL REPAIRS USING HIGH EARLY STRENGTH CONCRETE AT FIELD DESIGNATED LOCATIONS. FOR NOTES AND DETAILS, SEE DWG. NO BR-130-695.
- ⑦ 604-10.14 INCLUDES COST OF ALL LABOR AND MATERIALS REQUIRED TO REMOVE AND DISPOSE OF THE EXISTING ASPHALT WEARING SURFACE WITHIN THE LIMITS OF THE BRIDGE (AVG. DEPTH = 6"). MILLING SHOULD BE A RATE OF LESS THAN 60 FT/SEC, WITH NO RIDGES LEFT.
- ⑧ 604-10.30, 604-10.50 INCLUDES ALL COST OF LABOR AND MATERIALS NECESSARY TO PERFORM FULL OR PARTIAL DEPTH DECK REPAIR AS SHOWN ON DWG. NO. BR-130-695.
- ⑨ 604-10.42 INCLUDES THE COST OF ALL LABOR, EQUIPMENT AND MATERIALS (EXCLUDING REINFORCING STEEL) REQUIRED TO REPAIR AND REPLACE THE EXISTING BACKWALLS, PARAPETS, CENTER DECK BAY, CANTILEVERS, AND THE COST TO REPAIR AND EXTEND THE EXISTING CONCRETE BRIDGE RAILS. ALL WORK FOR THIS PAY ITEM SHALL BE DONE USING HIGH EARLY STRENGTH CONCRETE. THE COST OF REMOVAL AND DISPOSAL OF DESIGNATED PORTIONS OF THE BACKWALL, CANTILEVER, PARAPET, MEDIAN BARRIER & CENTER DECK BAY SHALL BE INCLUDED IN THE PRICE BID. THIS ITEM SHALL INCLUDE CLEANING AND STRAIGHTENING PORTIONS OF EXISTING REINFORCING TO BE INCORPORATED INTO NEW WORK. THE COST TO SAWCUT APPROACH PAVEMENT AND PERFORM ECAVATION FOR CONSTRUCTION OF THE NEW ABUTMENT BACKWALLS SHALL ALSO BE INCLUDED. IN AREAS OF BRIDGE RAIL REPLACEMENT, THE CONTRACTOR SHALL CONTACT STANSELL ELECTRIC TO CUT, SPLICE, AND REPLACE THE BRIDGE LIGHTING CONDUIT AND CONDUCTOR LOCATED IN THE EXISTING BRIDGE RAIL. FOR NOTES AND DETAILS, SEE DWG. NOS. BR-130-692 THROUGH BR-130-694.
- ⑩ 604-10.54 INCLUDES ALL COSTS ASSOCIATED WITH SPALL REPAIRS USING POLYMER MODIFIED CEMENTITIOUS PATCHING MATERIAL AT FIELD DESIGNATED LOCATIONS. FOR NOTES AND DETAILS, SEE DWG. NO. BR-130-695.
- ⑪ 604-12.15 INCLUDES THE COST OF ALL LABOR AND MATERIALS REQUIRED FOR THE DRILLING AND GROUTING OF REINFORCING BARS. NON-SHRINK, FLOWABLE GROUT TO BE USED FOR THE DRILLING AND GROUTING BARS. FOR NOTES AND DETAILS, SEE DWG NO. BR-130-693 & BR-130-694.
- ⑫ 705-20.25 THIS ITEM SHALL BE A PORTABLE ENERGY ABSORBING TERMINAL MEETING THE REQUIREMENTS OF AASHTO MASH FOR TEST LEVEL 3. THE PAY ITEM WILL INCLUDE FURNISHING AND INSTALLING ALL COMPONENTS AS LISTED ON THE MANUFACTURER'S BILL OF MATERIALS.
- ⑬ 711-02.06 COST OF TRANSITION FROM EXISTING MEDIAN BARRIER RAIL TO NEW SINGLE SLOPE MEDIAN BARRIER IS INCLUDED IN THE COST OF THE MEDIAN BARRIER RAIL. FOR NOTES, SEE DWG. NO. BR-130-692.
- ⑭ THIS PROJECT AND PROJECT PIN 117125.00 ARE BUNDLED TOGETHER AND SHARE THE QUANTITY FOR THIS ITEM.
- ⑮ THE COST OF RELOCATING THE LISTED ITEMS DURING TRAFFIC CONTROL PHASES SHALL BE INCLUDED IN THE PRICE FOR THIS ITEM.
- ⑯ 712-08.10 VALUE BASED ON ASSUMED 6 TRUCKS USED FOR SIX (6) 24-HOUR DAYS. SEE SPECIAL PROVISION SP712PTQ FOR MORE DETAIL.
- ⑰ THE ENGINEER MAY INCREASE OR DECREASE THE QUANTITY FOR THIS ITEM.
- ⑱ TO BE PLACED AT THE ENGINEER'S DISCRETION.

CONST. NO. 19009-4191-04


PROJECT NO.	YEAR	SHEET NO.
19009-4191-04	2020	2

REVISIONS			
NO.	DATE	BY	BRIEF DESCRIPTION

STATE OF TENNESSEE
DEPARTMENT OF TRANSPORTATION

ESTIMATED QUANTITIES

BRIDGE NO. 19-I0065-7.27
FEDERAL I.D. 19I00650029
I-65 OVER WEDGEWOOD AVE

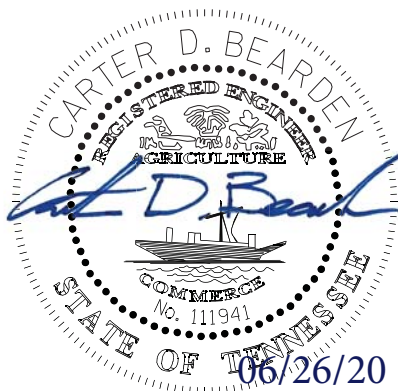

DAVIDSON COUNTY
2020

BR-130-685

GENERAL NOTES

- ① **TRANSPORTATION** (JANUARY 1, 2015 EDITION), AND THE 4TH EDITION (2017) AASHTO LRFD BRIDGE CONSTRUCTION SPECIFICATIONS WITH INTERIMS.
- ② **DESIGN SPECIFICATIONS**: 8TH EDITION (2018) AASHTO LRFD BRIDGE DESIGN SPECIFICATIONS WITH INTERIMS, AND THE 2ND EDITION (2011) AASHTO GUIDE SPECIFICATIONS FOR LRFD SEISMIC BRIDGE DESIGN WITH INTERIMS.
- ③ **REINFORCING STEEL**: SHALL BE ASTM A615 GRADE 60 UNLESS NOTED OTHERWISE. SEE SECTION 604 AND 907 OF THE STANDARD SPECIFICATIONS.
- ④ **HIGH EARLY STRENGTH CONCRETE**: THE MIX IS TO MEET THE REQUIREMENTS OF THE STANDARD SPECIFICATIONS, CLASS "X". THE CEMENT CONTENT SHALL BE A MINIMUM OF 714 LBS. THE WATER-CEMENT RATIO SHALL BE A MAXIMUM OF 0.40. DESIGN AIR CONTENT SHALL BE 6% WITH $\pm 2\%$ ACCEPTANCE RANGE IN THE FIELD. SLUMP SHALL BE 3-1 INCHES. IF USING A TYPE A, F, OR G WATER REDUCER, THE SLUMP SHALL BE MAXIMUM OF 8 INCHES. NO FLY ASH REPLACEMENT WILL BE PERMITTED. THE MINIMUM 28 DAY COMPRESSIVE STRENGTH SHALL BE 3,500 PSI. TRAFFIC SHALL NOT BE PERMITTED ON ANY OF THE REPAIRED AREAS UNTIL TEST SPECIMENS ATTAIN A MINIMUM COMPRESSIVE STRENGTH OF 3,000 PSI.
- ⑤ **CONCRETE CURING**: ALL CONCRETE IN REPAIR AREAS SHALL BE CURED ACCORDING TO THE STANDARD SPECIFICATIONS.
- ⑥ **DEMOLITION**: THE CONTRACTOR SHALL TAKE SPECIAL CARE TO PROTECT ANY PARTS OF THE STRUCTURE THAT ARE NOT TO BE REMOVED SPECIFICALLY. FOR FULL DEPTH SLAB REMOVAL, EXCEPT OVER BEAMS, THE MAXIMUM HAMMER SIZE IS 90 POUND CLASS. FOR PARTIAL DEPTH SLAB REMOVAL AND ANY WORK OVER THE BEAMS, THE MAXIMUM HAMMER SIZE IS 60 POUND CLASS; CHIPPING HAMMERS OF THE 15 POUND CLASS SHALL BE USED TO REMOVE CONCRETE FROM BENEATH ANY REINFORCING STEEL. SAWING OR CUTTING OF THE CONCRETE IS ACCEPTABLE AS LONG AS ANY SPECIFIED PROJECTION OF THE EXISTING REINFORCING STEEL IS MAINTAINED. EXPANSION JOINT REMOVAL SHALL FOLLOW THE SAME RESTRICTIONS AS FULL DEPTH SLAB REMOVAL. ALL DEVICES PROPOSED FOR CONCRETE DEMOLITION SHALL MEET THE APPROVAL OF THE ENGINEER.
- ⑦ **QUICK-SET PATCHING MATERIAL**: QUICK-SET PATCHING MATERIAL SHALL BE A POLYMER MODIFIED CEMENTITIOUS PATCHING MATERIAL. SEE TDOT QUALIFIED PRODUCTS LIST 13.009 POLY MOD CEMENT STRUCT PATCH VERT & OVER FOR ACCEPTABLE PATCHING MATERIALS.
- ⑧ **SPOT CLEANING AND PRIME**: AREAS REQUIRING REPAINTING OF STEEL SHALL BE CLEANED IN ACCORDANCE WITH SECTION 603.05(B.1) OF THE STANDARD SPECIFICATIONS. HAND (SSPC-SP 2) OR POWER (SSPC-SP 3) TOOL CLEANING SHALL REMOVE ALL RUST, SCALE, LOOSE PAINT, AND DIRT. THESE AREAS SHALL BE SPOT PRIMED IMMEDIATELY AFTER CLEANING.
- ⑨ **GROUTED BARS IN DRILLED HOLES**: HORIZONTALLY DRILLED HOLES SHALL BE DRILLED $\frac{1}{2}$ " IN DIAMETER LARGER THAN THE BAR, CLEANED, PACKED WITH NON-SHRINK GROUT, AND THE BAR ROTATED (NOT DRIVEN) TO ITS SEAT. VERTICALLY DRILLED HOLES SHALL BE DRILLED $\frac{1}{4}$ " IN DIAMETER LARGER THAN THE BAR, CLEANED, PACKED WITH EPOXY GROUT, AND THE BAR DRIVEN TO ITS SEAT. ALL GROUTING MATERIAL SHALL BE APPROVED BY TDOT MATERIALS AND TESTS.
- ⑩ **NOTE**: MECHANICAL BAR SPLICERS MUST BE ON THE TDOT QUALIFIED PRODUCTS LIST 27. THE BAR SPLICERS SHALL MEET AASHTO LRFD SPECIFICATIONS FOR MECHANICAL CONNECTION. WHEN EPOXY COATING IS REQUIRED, THE EXPOSED THREADS SHALL BE REPAIRED AFTER SPLICING ACCORDING TO SECTION 907 OF THE STANDARD SPECIFICATIONS. THE COST OF FURNISHING THE BAR SPLICERS, (AND EPOXY COATING WHEN REQUIRED) INCLUDING ALL LABOR AND MATERIALS NECESSARY FOR COMPLETE INSTALLATION, SHALL BE INCLUDED IN THE UNIT PRICE BID FOR ITEM NO. 604-02.03.
- ⑪ **NOTE**: SAW CUT MAY BE FULL DEPTH WHERE SPECIFIED, OTHERWISE THE CONTRACTOR SHALL SAW CUT 1 INCH DEEP INTO THE SLAB BEFORE REMOVING CONCRETE. ALL TRANSVERSE REINFORCING STEEL SHALL REMAIN IN PLACE AND BE SPLICED WITH THE NEW REINFORCING. THE CONTRACTOR MAY USE A HYDRAULIC RAM MOUNTED ON A BACKHOE (COMMONLY CALLED A HOE RAM) OR OTHER SIMILAR HEAVY EQUIPMENT FOR CONCRETE REMOVAL.
- ⑫ **NOTE**: THE REINFORCED CONCRETE MEDIAN BARRIER RAIL SHALL BE CONSTRUCTED IN ACCORDANCE WITH THE DETAILS SHOWN ON DRAWING STD-1-35S AND SHALL BE GIVEN AN APPLIED TEXTURE FINISH. THE COLOR OF THE FINISH SHALL BE WHITE, COLOR NO. 37886, AMS-STD-595A. THE COST OF THE FINISH SHALL BE INCLUDED IN THE LINEAR FOOT PRICE BID FOR THE MEDIAN RAIL.
- ⑬ **FINISHING CONCRETE SURFACES**: CONCRETE FINISHING SHALL BE IN ACCORDANCE WITH SECTION 604.21 OF THE STANDARD SPECIFICATIONS. A CLASS I FINISH FOLLOWED BY AN APPLIED TEXTURE FINISH SHALL BE USED IN LIEU OF A CLASS II FINISH. NO TEXTURE FINISH SHALL BE APPLIED PRIOR TO COMPLETION OF PAVING AND HAULING OPERATIONS AT THE BRIDGE SITE. THE APPLIED TEXTURE FINISH SHALL BE MEASURED AND PAID FOR UNDER ITEM NO. 604-04.02, APPLIED TEXTURE FINISH (EXISTING STRUCTURES), S.Y.

GRADING

ANY AREA THAT IS DISTURBED OUTSIDE LIMITS OF CONSTRUCTION DURING THE LIFE OF THIS PROJECT SHALL BE REPAIRED BY THE CONTRACTOR AT HIS EXPENSE.

GUARDRAIL

THE CONTRACTOR SHALL NOT REMOVE ANY SECTIONS OF EXISTING GUARDRAIL TO REWORK SHOULDERS OR FLATTEN SLOPES UNTIL THE ENGINEER CONCURS IN THE NECESSITY OF REMOVAL DUE TO CONSTRUCTION REQUIREMENTS AND THE APPROPRIATE WARNING DEVICES ARE INSTALLED.

THE PROPOSED GUARDRAIL, INCLUDING ANY ANCHOR SYSTEM, SHALL BE INSTALLED QUICKLY TO MINIMIZE TRAFFIC EXPOSURE TO ANY HAZARD. NO PAYMENT WILL BE MADE FOR A SECTION OF PROPOSED GUARDRAIL, INCLUDING ANCHORS, UNTIL IT IS COMPLETELY IN PLACE.

MISCELLANEOUS

NOTHING IN THE GENERAL NOTES OR SPECIAL PROVISIONS SHALL RELIEVE THE CONTRACTOR FROM HIS RESPONSIBILITIES TOWARD SAFETY AND CONVENIENCE OF THE GENERAL PUBLIC AND THE RESIDENTS ALONG THE PROPOSED CONSTRUCTION AREA.

UTILITY NOTES

THE LOCATIONS OF UTILITIES SHOWN WITHIN THESE PLANS ARE APPROXIMATE ONLY. EXACT LOCATIONS SHALL BE DETERMINED IN THE FIELD BY CONTACTING THE UTILITY COMPANIES INVOLVED.

UNLESS OTHERWISE NOTED, ALL UTILITY ADJUSTMENTS WILL BE PERFORMED BY THE UTILITY OR ITS REPRESENTATIVE. THE CONTRACTOR AND UTILITY OWNERS WILL BE REQUIRED TO COOPERATE WITH EACH OTHER IN ORDER TO EXPEDITE THE WORK REQUIRED BY THIS CONTRACT.

THE CONTRACTOR WILL PROVIDE ALL NECESSARY PROTECTIVE MEASURES TO SAFEGUARD EXISTING UTILITIES FROM DAMAGE DURING CONSTRUCTION OF THIS PROJECT. IN THE EVENT THAT SPECIAL EQUIPMENT IS REQUIRED TO WORK OVER AND AROUND THE UTILITIES, THE CONTRACTOR WILL BE REQUIRED TO FURNISH SUCH EQUIPMENT. THE COST OF PROTECTING UTILITIES FROM DAMAGE AND FURNISHING SPECIAL EQUIPMENT WILL BE INCLUDED IN THE PRICE BID FOR OTHER ITEMS OF CONSTRUCTION.

PRIOR TO SUBMITTING THIS BID, THE CONTRACTOR WILL BE SOLELY RESPONSIBLE FOR CONTACTING OWNERS OF ALL AFFECTED UTILITIES IN ORDER TO DETERMINE THE EXTENT TO WHICH UTILITY RELOCATIONS AND/OR ADJUSTMENTS WILL HAVE UPON THE SCHEDULE OF THE WORK FOR THE PROJECT. WHILE SOME WORK MAY BE REQUIRED 'AROUND' UTILITY FACILITIES THAT WILL REMAIN IN PLACE, OTHER UTILITY FACILITIES MAY NEED TO BE ADJUSTED CONCURRENTLY WITH THE CONTRACTOR'S OPERATIONS. ADVANCE CLEAR CUTTING MAY BE REQUIRED BY THE ENGINEER AT ANY LOCATION WHERE CLEARING IS CALLED FOR IN THE SPECIFICATIONS AND CLEAR CUTTING IS NECESSARY FOR A UTILITY RELOCATION. ANY ADDITIONAL COST WILL BE INCLUDED IN THE UNIT PRICE BID FOR THE CLEARING ITEM SPECIFIED IN THE PLANS.

THE CONTRACTOR SHALL NOTIFY EACH INDIVIDUAL OWNER OF HIS PLAN OF OPERATION IN THE AREA OF UTILITIES. PRIOR TO COMMENCING THE WORK, THE CONTRACTOR SHALL CONTACT OWNERS AND REQUEST THEM TO PROPERLY LOCATE THEIR RESPECTIVE UTILITY ON THE GROUND. THIS NOTIFICATION SHALL BE GIVEN AT LEAST THREE (3) BUSINESS DAYS PRIOR TO COMMENCEMENT OF OPERATIONS AROUND THE UTILITY.

SOME UTILITIES CAN BE LOCATED BY CALLING THE TENNESSEE ONE CALL SYSTEM, INC., AT 1-800-351-1111.

UNLESS OTHERWISE NOTED, ALL UTILITY ADJUSTMENTS WILL BE PERFORMED BY THE UTILITY OR ITS REPRESENTATIVE. THE CONTRACTOR AND UTILITY OWNERS WILL BE REQUIRED TO COOPERATE WITH EACH OTHER IN ORDER TO EXPEDITE THE WORK REQUIRED BY THIS CONTRACT. ON CONTRACTS WHERE CONSTRUCTION STAKES, LINES AND GRADES ARE A CONTRACT ITEM, THE CONTRACTOR WILL BE REQUIRED TO PROVIDE RIGHT-OF-WAY OR SLOPE STAKES, DITCH OR STREAM BED GRADES, OR OTHER ESSENTIAL SURVEY STAKING TO PREVENT CONFLICTS WITH THE HIGHWAY CONSTRUCTION. FREQUENTLY THIS WILL BE REQUIRED AS THE FIRST ITEM OF WORK, AND AT ANY LOCATION OF THE PROJECT DIRECTED BY THE ENGINEER.

CONST. NO. 19009-4191-04

PROJECT NO.	YEAR	SHEET NO.
19009-4191-04	2020	3

[illegible]

PAVEMENT MARKINGS

FINAL PAVEMENT MARKINGS

PERMANENT PAVEMENT LINE MARKINGS SHALL BE 4" ENHANCED FLATLINE THERMOPLASTIC INSTALLED TO PERMANENT STANDARDS AT THE END OF EACH DAY'S WORK. SHORT UNMARKED SECTIONS SHALL NOT BE ALLOWED. PAVEMENT MARKINGS WILL BE MEASURED AND PAID FOR UNDER ITEM NO. 716-13.01, ENHANCED FLATLINE THERMO PVMT MRKNG (4IN LINE), L.M. THE CONTRACTOR SHALL HAVE THE OPTION OF USING REFLECTORIZED PAINT INSTALLED TO PERMANENT STANDARDS AT THE END OF EACH DAY'S WORK AND THEN INSTALLING THE PERMANENT MARKINGS AFTER THE PAVING OPERATION IS COMPLETED. THE TEMPORARY MARKINGS FOR THE FINAL SURFACE WILL NOT BE MEASURED AND PAID FOR DIRECTLY, BUT THE COSTS ARE TO BE INCLUDED IN THE PRICE BID FOR THE PERMANENT MARKINGS.

SPECIAL NOTE CONCERNING CURING OF

NEW CONCRETE PARAPET & MEDIAN BARRIER

THE CONTRACTOR SHALL CURE ALL NEW PARAPETS AND MEDIAN BARRIER AS FOLLOWS; IMMEDIATELY AFTER PLACEMENT OF NEW PARAPET AND MEDIAN BARRIER, PRE-SOAKED WET BURLAP SHALL BE PLACED OVER THE NEW PARAPET. THIS WOULD BE DONE AS SOON AS THE NEW PARAPET AND MEDIAN BARRIER WILL HOLD THE WEIGHT OF THE WET BURLAP AFTER THE SLIP FORM HAS PASSED. A SOAKER HOSE WILL THEN BE PLACED ON TOP OF THE NEW PARAPET AND MEDIAN BARRIER AND PLASTIC BE PLACED OVER THE SOAKER HOSE AND BURLAP. THE NEW PARAPETS AND MEDIAN BARRIER WILL BE CONTINUOUSLY WET CURED FOR APPROXIMATELY 24 HOURS.

STATE OF TENNESSEE
DEPARTMENT OF TRANSPORTATION


GENERAL NOTES

BRIDGE NO.19-I0065-7.27
FEDERAL I.D.19I00650029
I-65 OVER WEDGEWOOD AVE

DAVIDSON COUNTY
2020

BR-130-686

DESIGNED BY Lane M. Decker DATE 06/01/2020
 DRAWN BY Lane M. Decker DATE 06/01/2020
 SUPERVISED BY Benjamin E. Graves DATE 06/08/2020
 CHECKED BY Carter D. Bearden DATE 06/26/2020

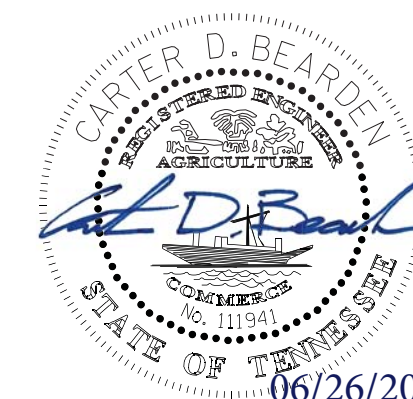

TYPE	YEAR	PROJECT NO.	SHEET NO.
CONST.	2020	19009-4191-04	4

PROJECT COMMITMENTS			
COMMITMENT ID	SOURCE DIVISION	DESCRIPTION	STA. / LOCATION
EDHZ001	ENVIRONMENTAL DIVISION, HAZARDOUS MATERIALS	AN ASBESTOS CONTAINING MATERIAL (ACM) SURVEY WAS CONDUCTED ON BRIDGE NO. 19100650029, I-65 OVER WEDGEWOOD AVE ST, LM 7.27. NO ACM WAS DETECTED AT THE BRIDGE. NO SPECIAL ACCOMMODATIONS FOR DEMOLITION AND WASTE DISPOSAL ARE ANTICIPATED FOR THIS STRUCTURE AND THE MATERIAL CAN BE DEPOSITED IN A C&D LANDFILL. PRIOR TO THE DEMOLITION OR REHABILITATION OF ANY STRUCTURE (BRIDGE OR BUILDING), THE CONTRACTOR IS REQUIRED TO SUBMIT THE NATIONAL EMISSION STANDARDS FOR HAZARDOUS AIR POLLUTANTS STANDARD 10-DAY NOTICE OF DEMOLITION TO THE TDEC DIVISION OF AIR POLLUTION CONTROL (STANDARD SPECIFICATIONS FOR ROAD AND BRIDGE CONSTRUCTION (JANUARY 1, 2015) SECTIONS 107.08 D AND 202.03).	



SEALED BY


CARTER D. BEARDEN
06/26/20

STATE OF TENNESSEE
DEPARTMENT OF TRANSPORTATION









PROJECT
COMMITMENTS

TYPE	YEAR	PROJECT NO.	SHEET NO.
CONST.	2020	19009-4191-04	5

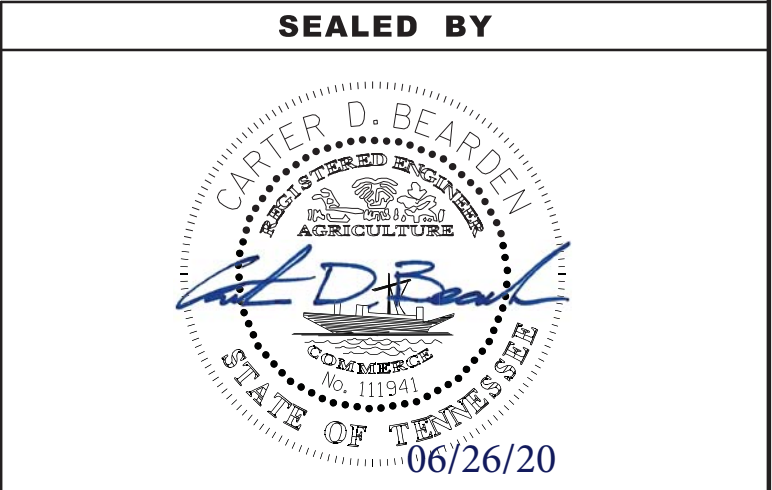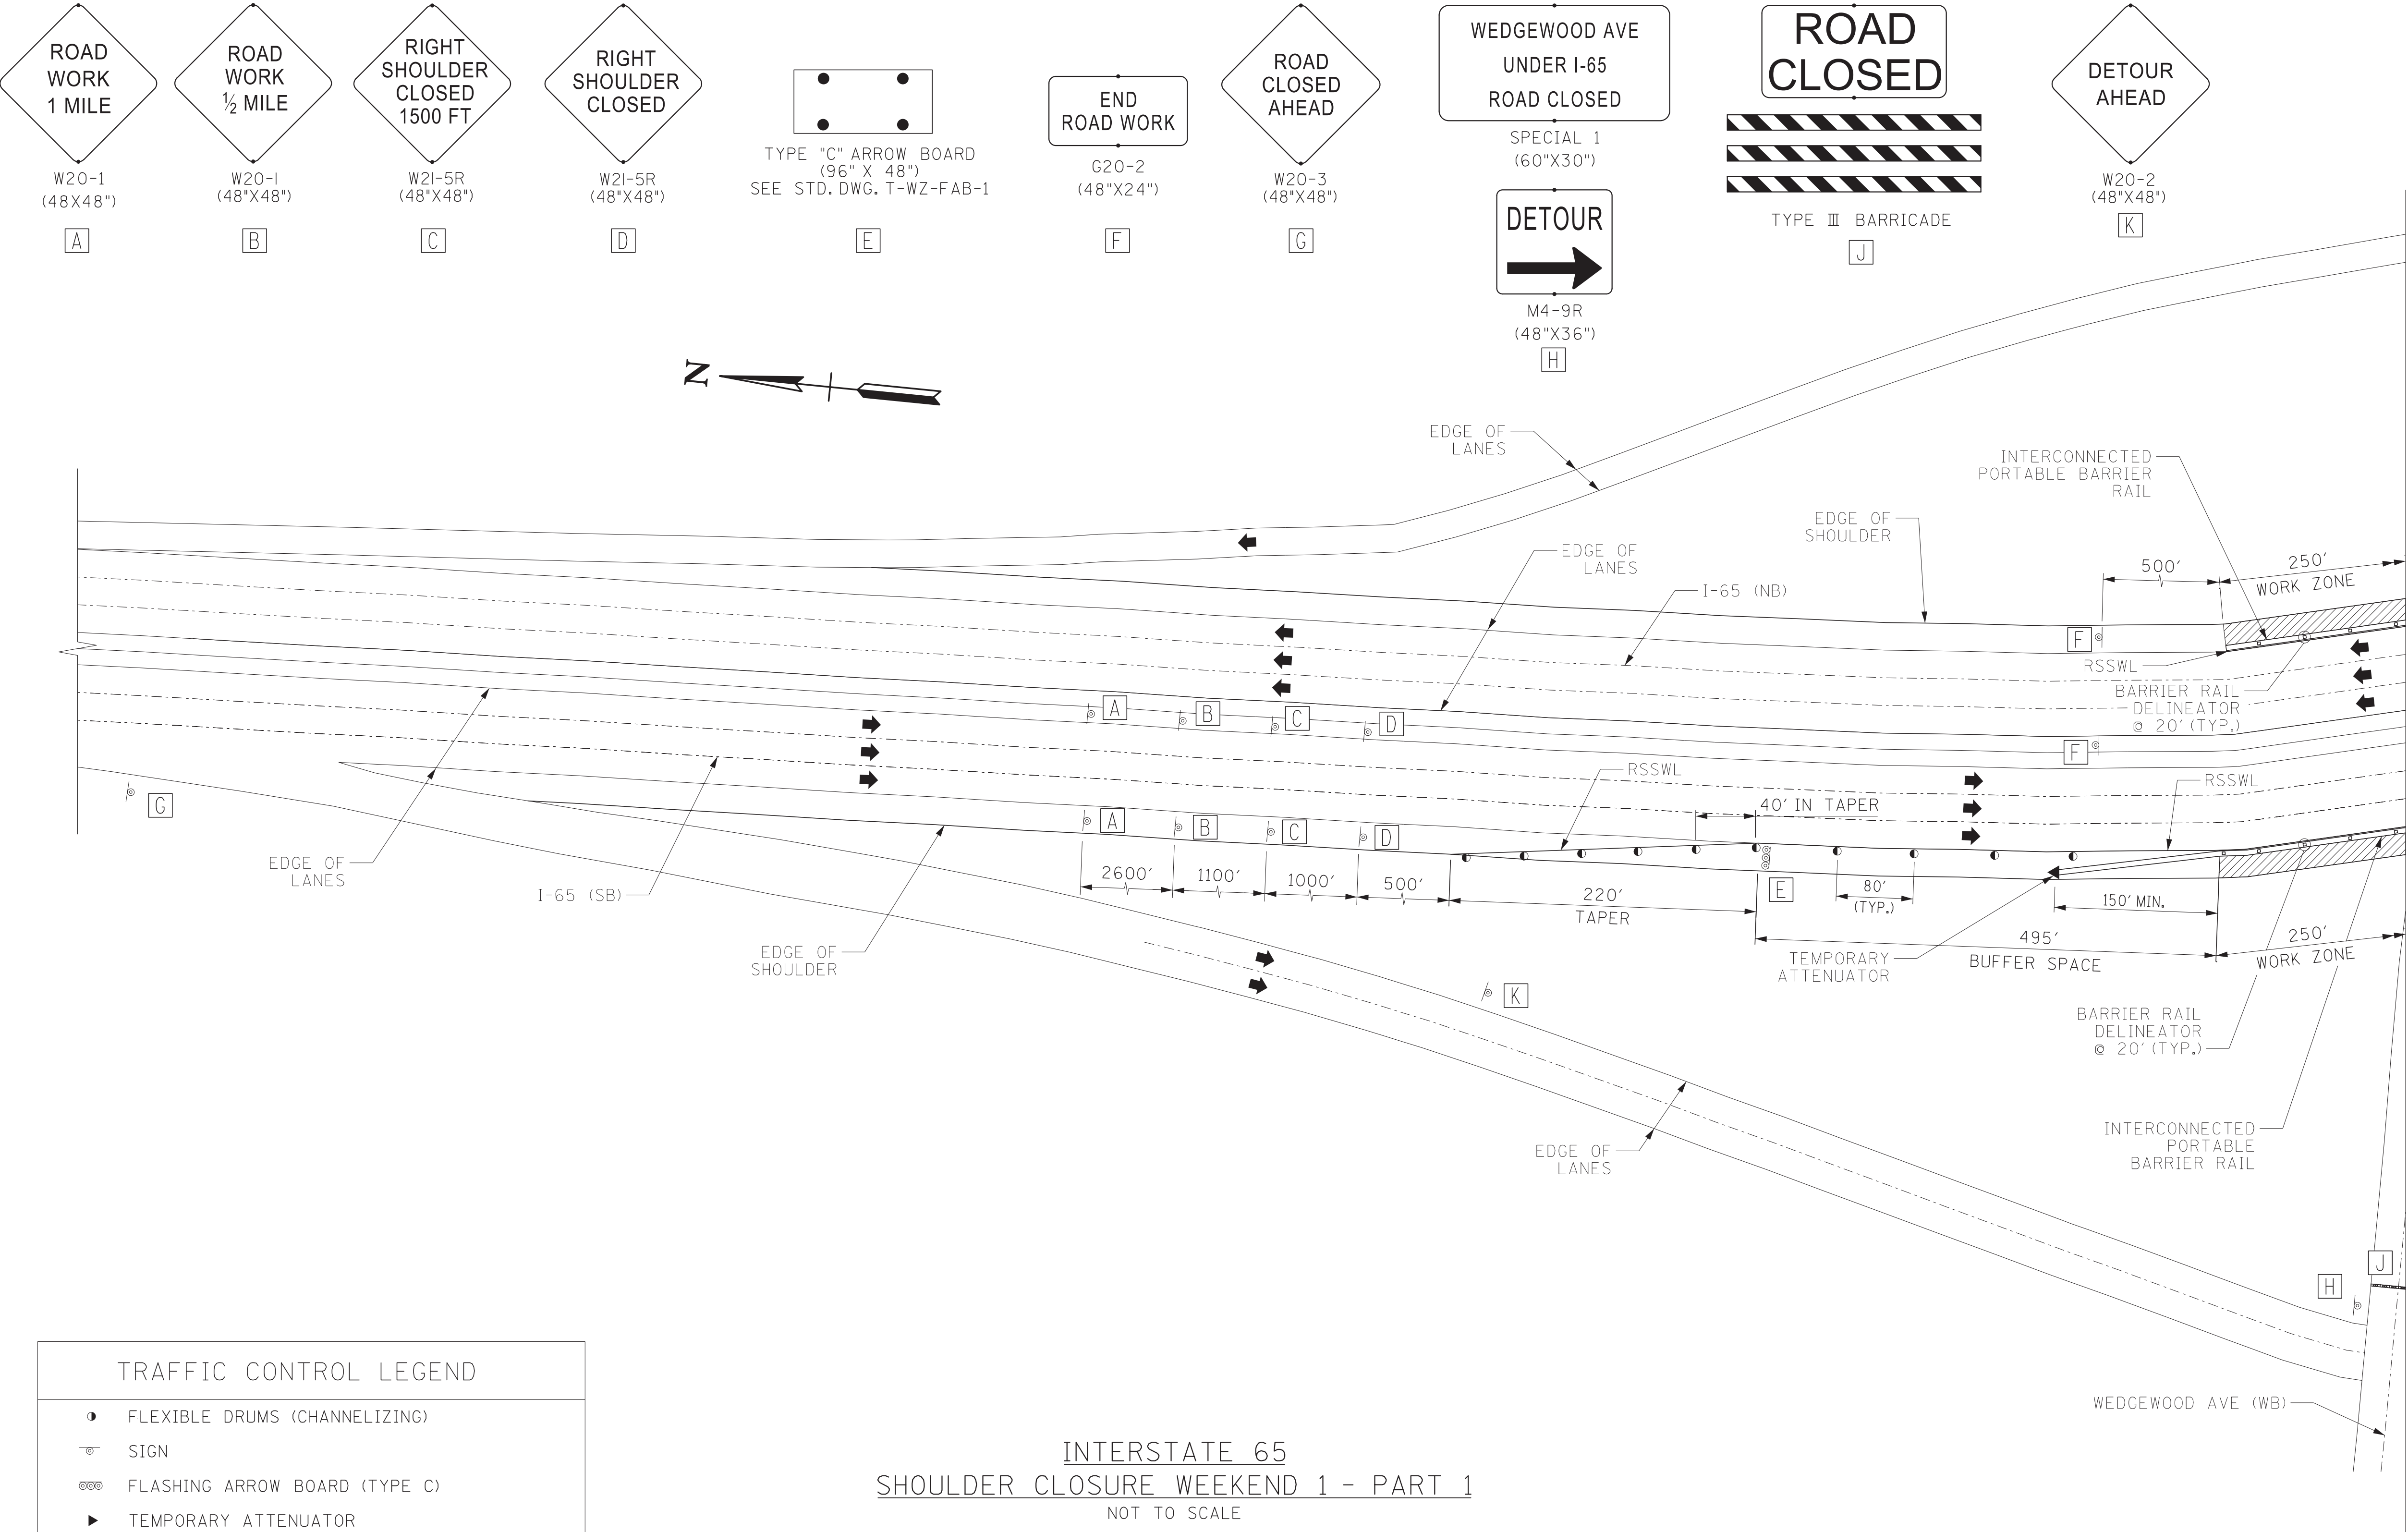


STATE OF TENNESSEE
DEPARTMENT OF TRANSPORTATION

TRAFFIC CONTROL PLANS

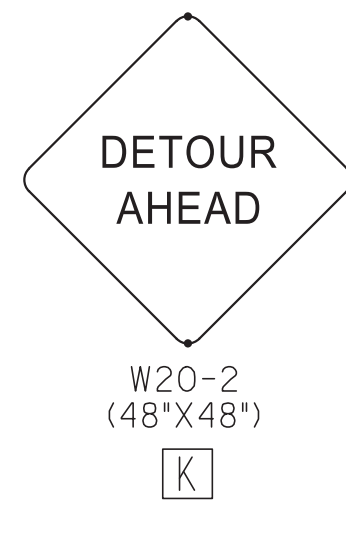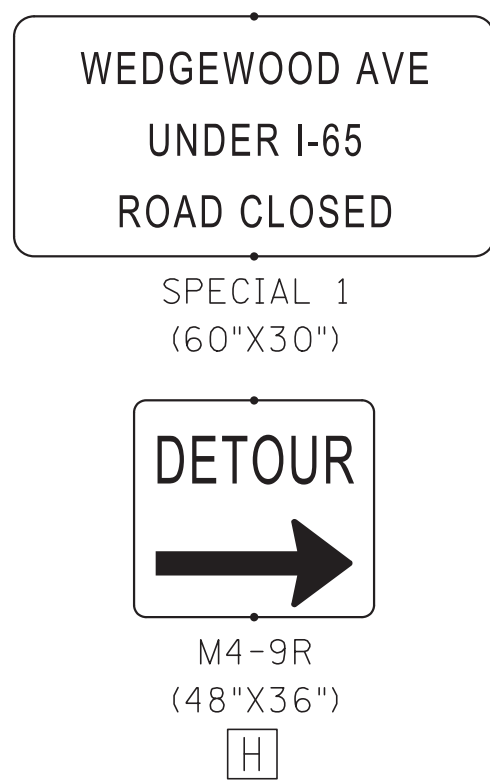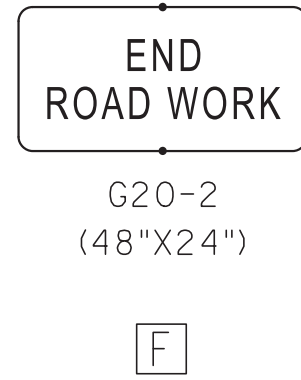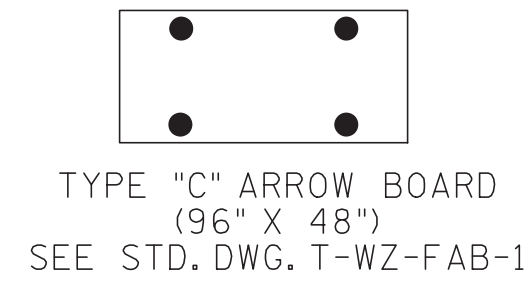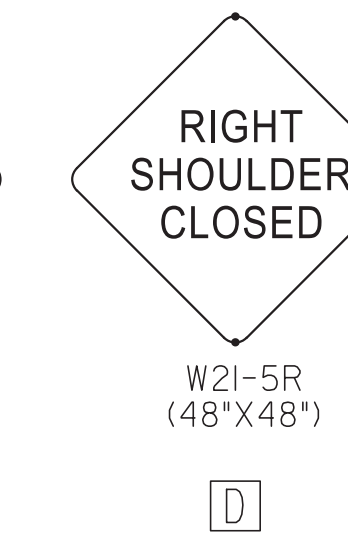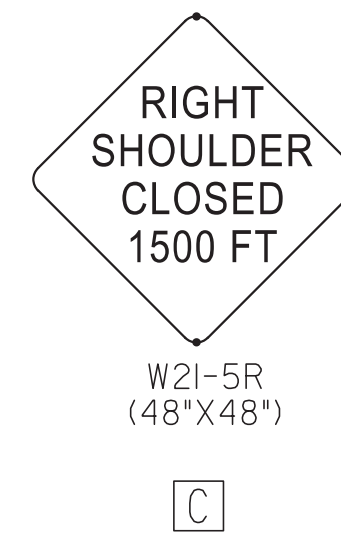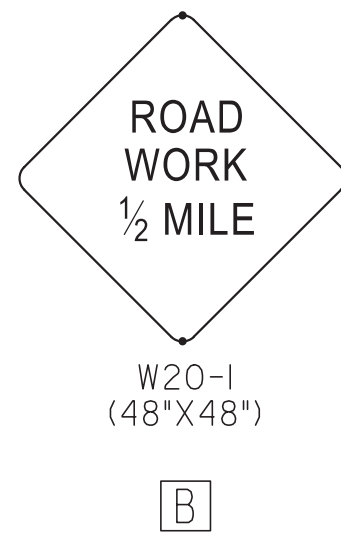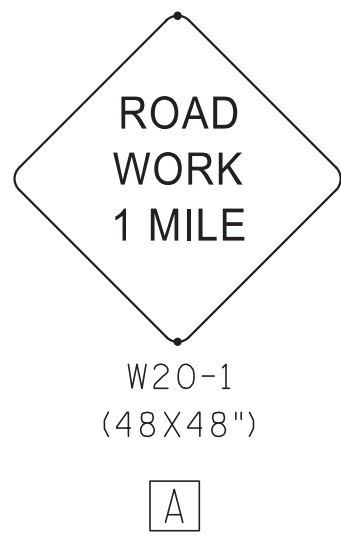

TYPE	YEAR	PROJECT NO.	SHEET NO.
CONST.	2020	19009-4191-04	6

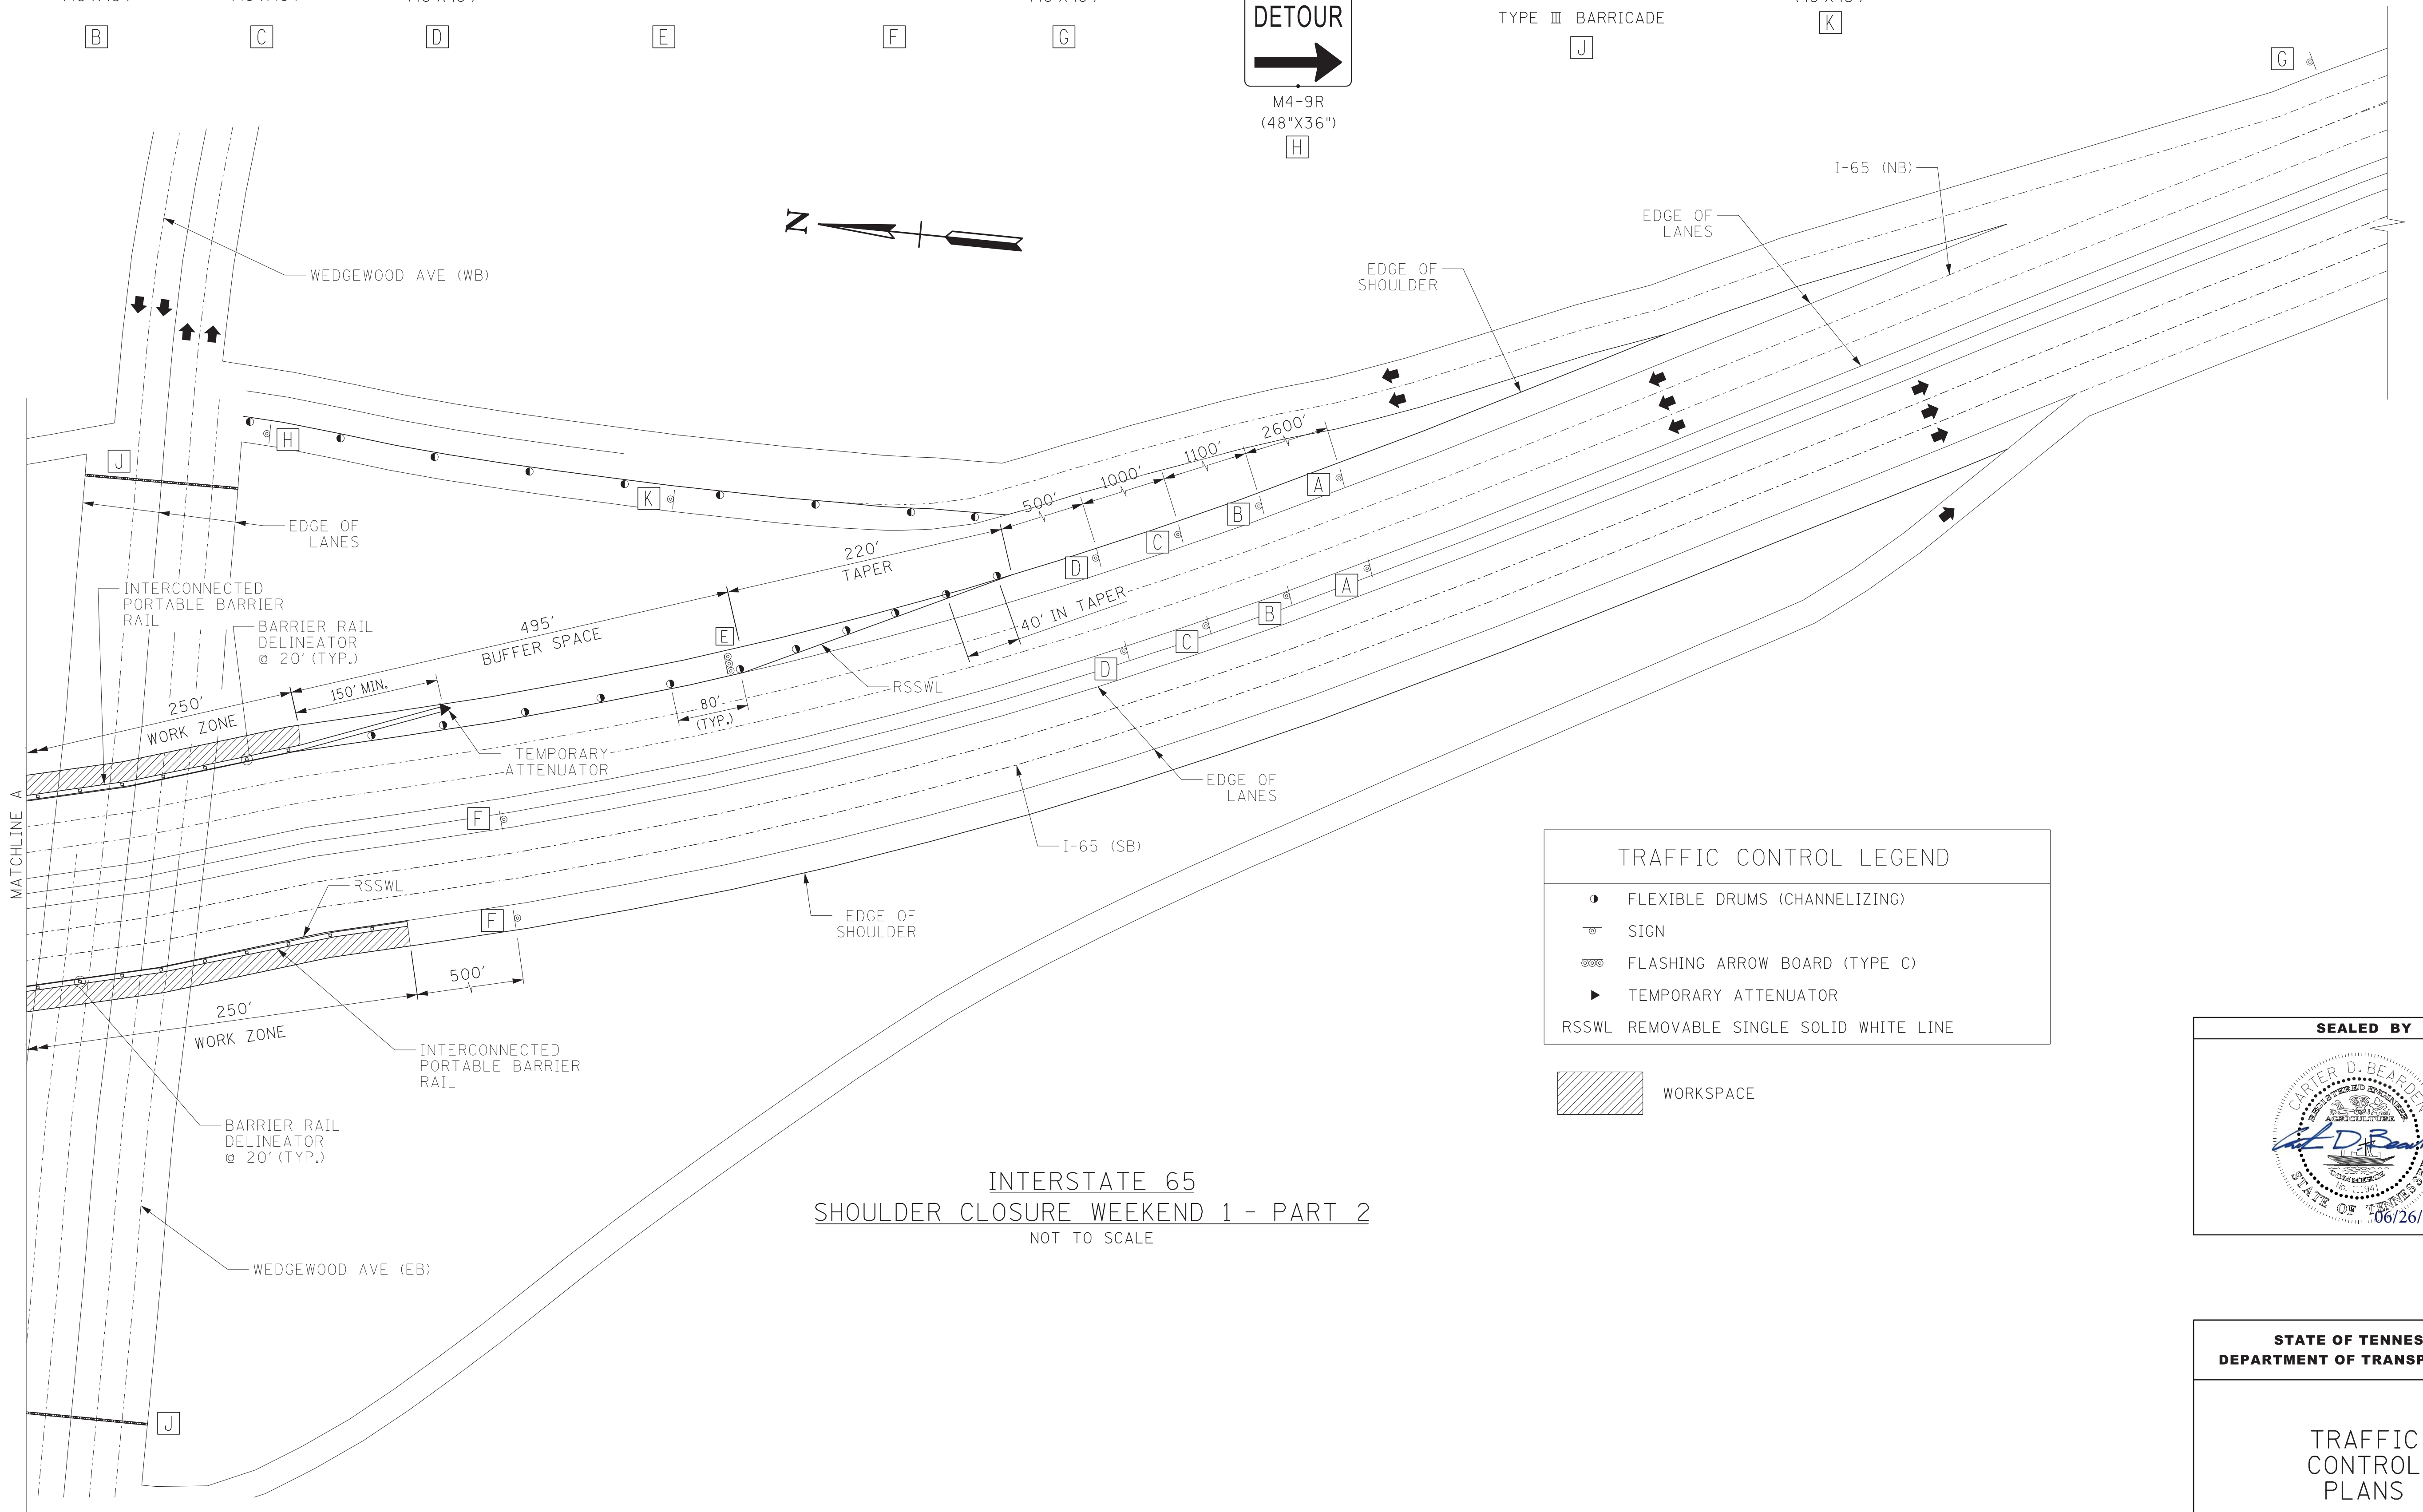

TRAFFIC CONTROL LEGEND

FLEXIBLE DRUMS (CHANNELIZING)

SIGN

FLASHING ARROW BOARD (TYPE C)

TEMPORARY ATTENUATOR

RSSWL REMOVABLE SINGLE SOLID WHITE LINE



SEALED BY

06/26/20

STATE OF TENNESSEE
DEPARTMENT OF TRANSPORTATION

TRAFFIC CONTROL
PLANS

ROAD
WORK
1 MILE

W20-1
(48"X48")

I-65

SP-11
(24"X18")

A

LEFT
LANE
CLOSED
½ MILE

W20-5L
(48"X48")

I-65

SP-11
(24"X18")

B

LEFT
LANE
CLOSED
1500 FT

W20-5L
(48"X48")

I-65

SP-11
(24"X18")

C


W4-2L
(48"X48")

I-65

SP-11
(24"X18")

D

TYPE "C" ARROW BOARD
(96" X 48")
SEE STD. DWG. T-FAB-1
E

 

TRAFFIC CONTROL LEGEND

●

FLEXIBLE DRUMS (CHANNELIZING)

⊖


SIGN

⊗


FLASHING ARROW BOARD (TYPE C)

RSSWL REMOVABLE SINGLE SOLID WHITE LINE

TYPE	YEAR	PROJECT NO.	SHEET NO.
CONST.	2020	19009-4191-04	8

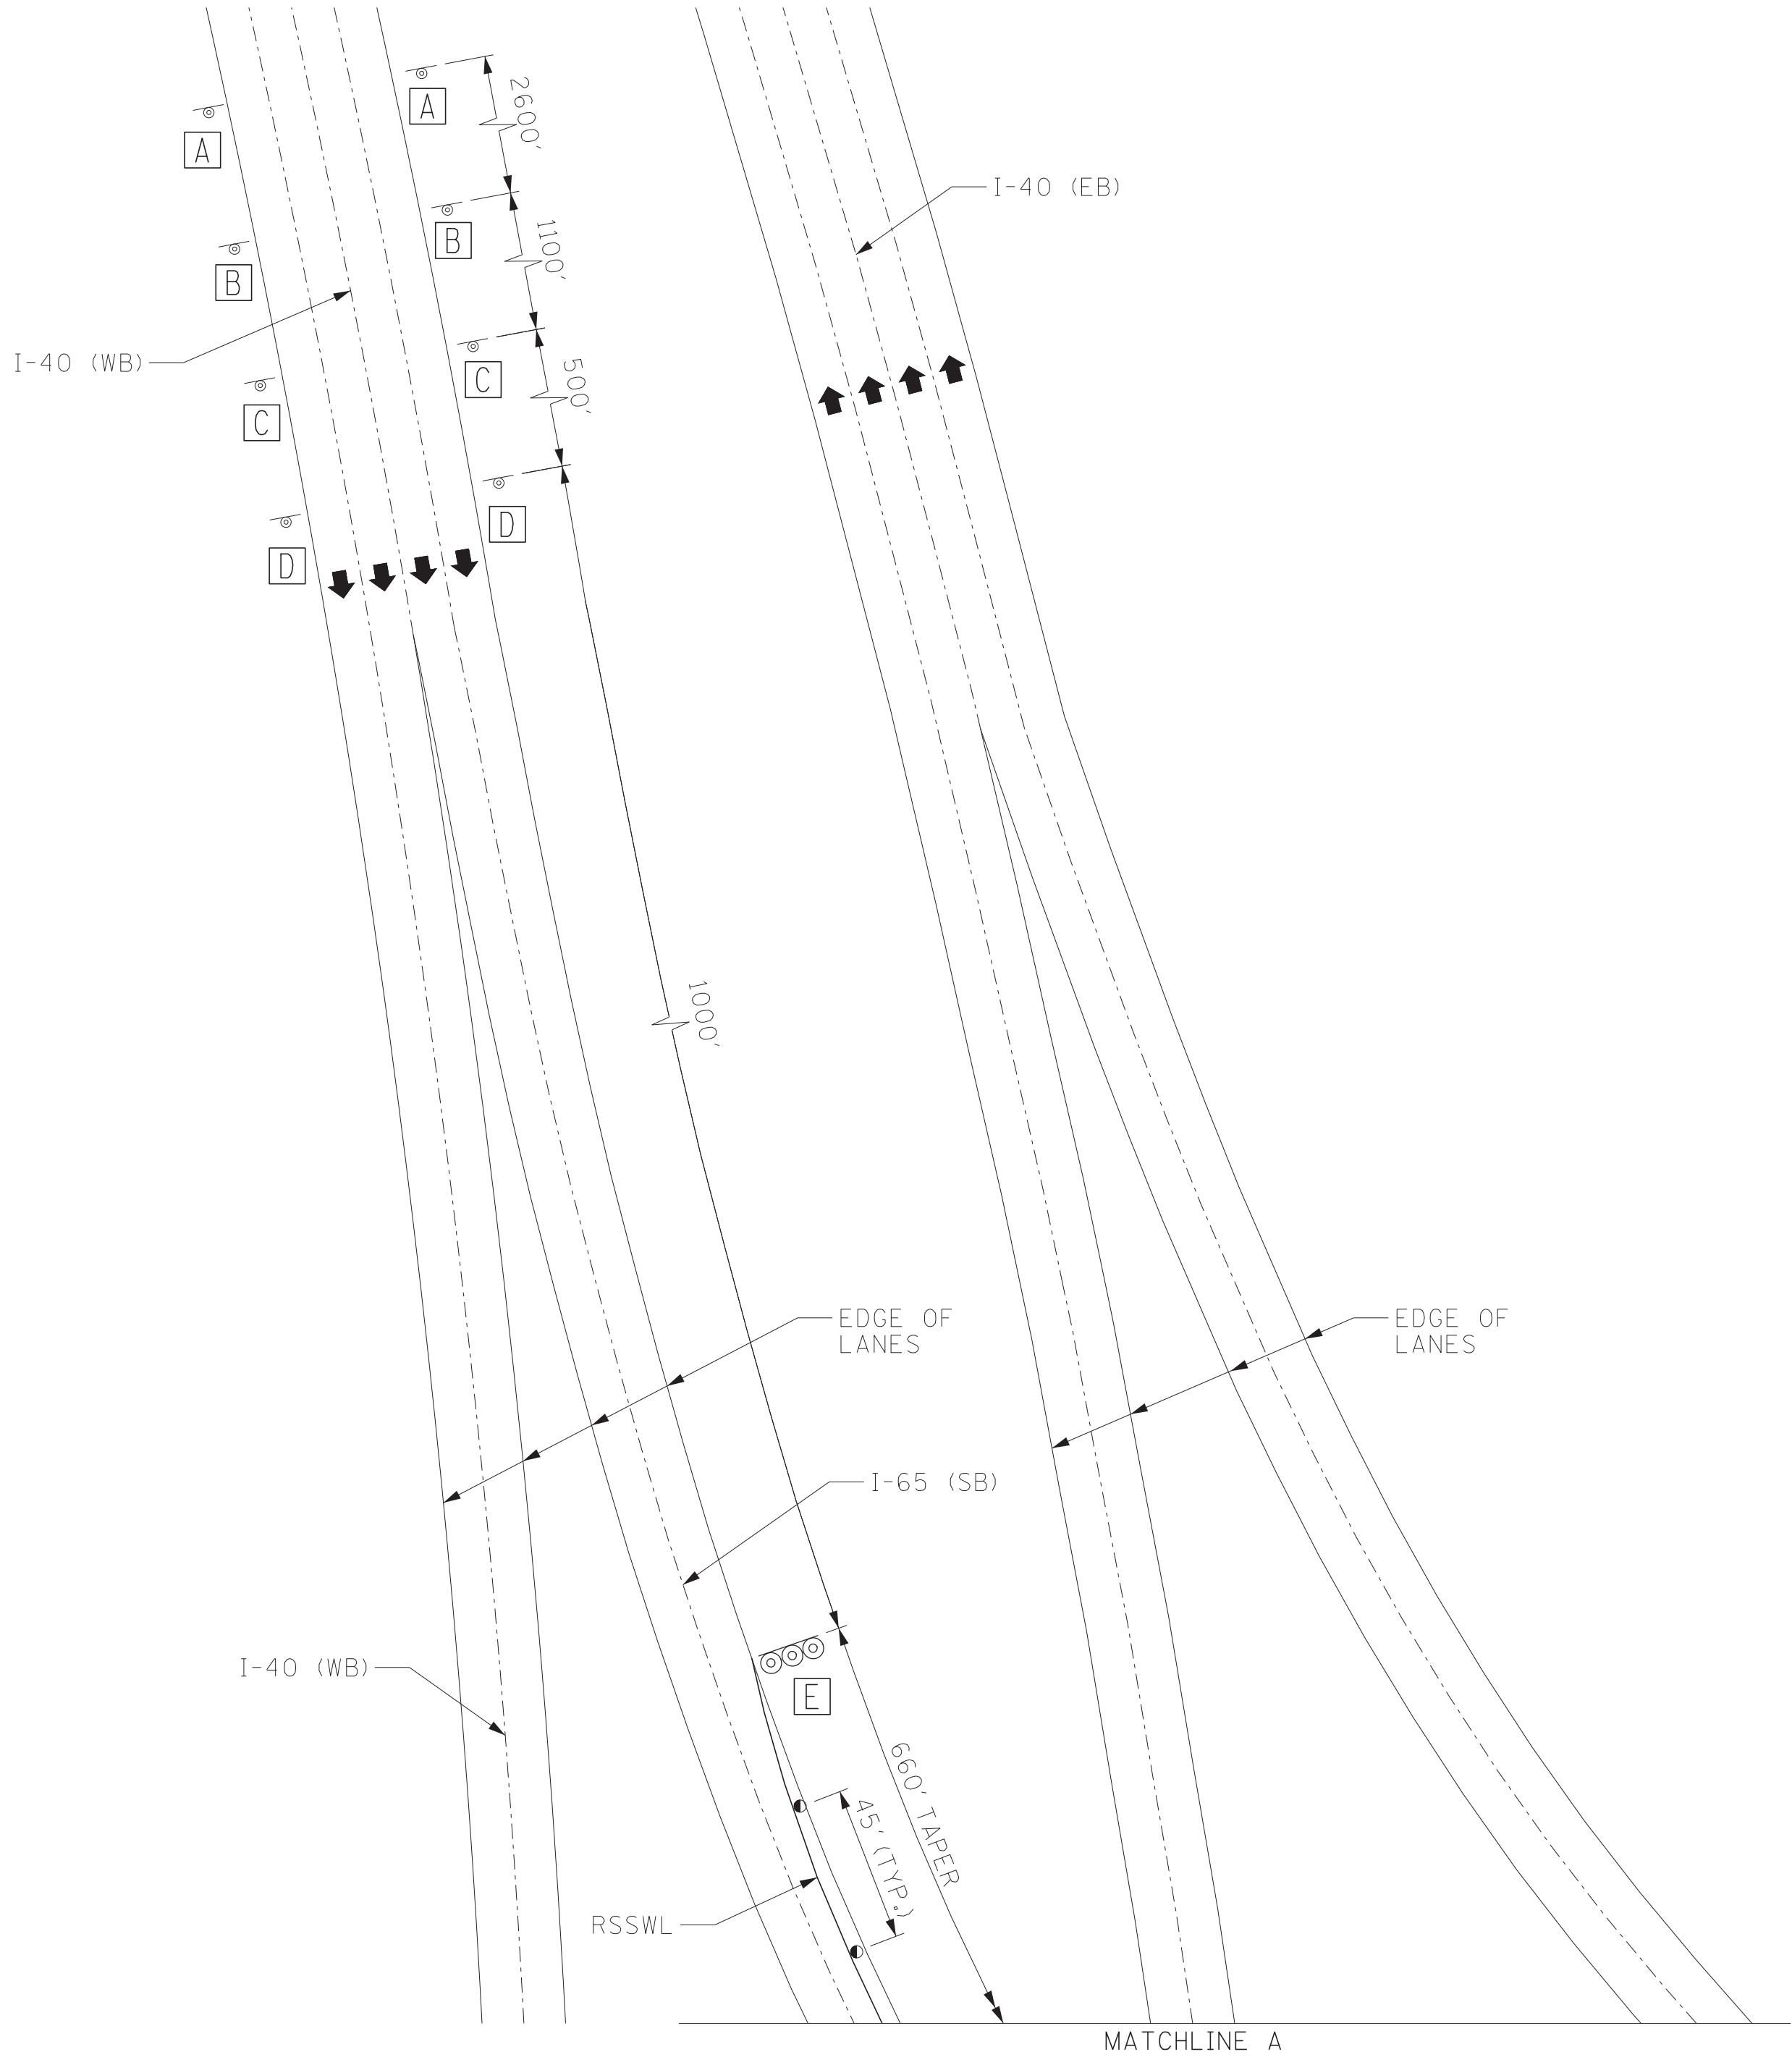

INTERSTATE 65 CLOSURE WEEKEND 2&3 - PART 1
NOT TO SCALE

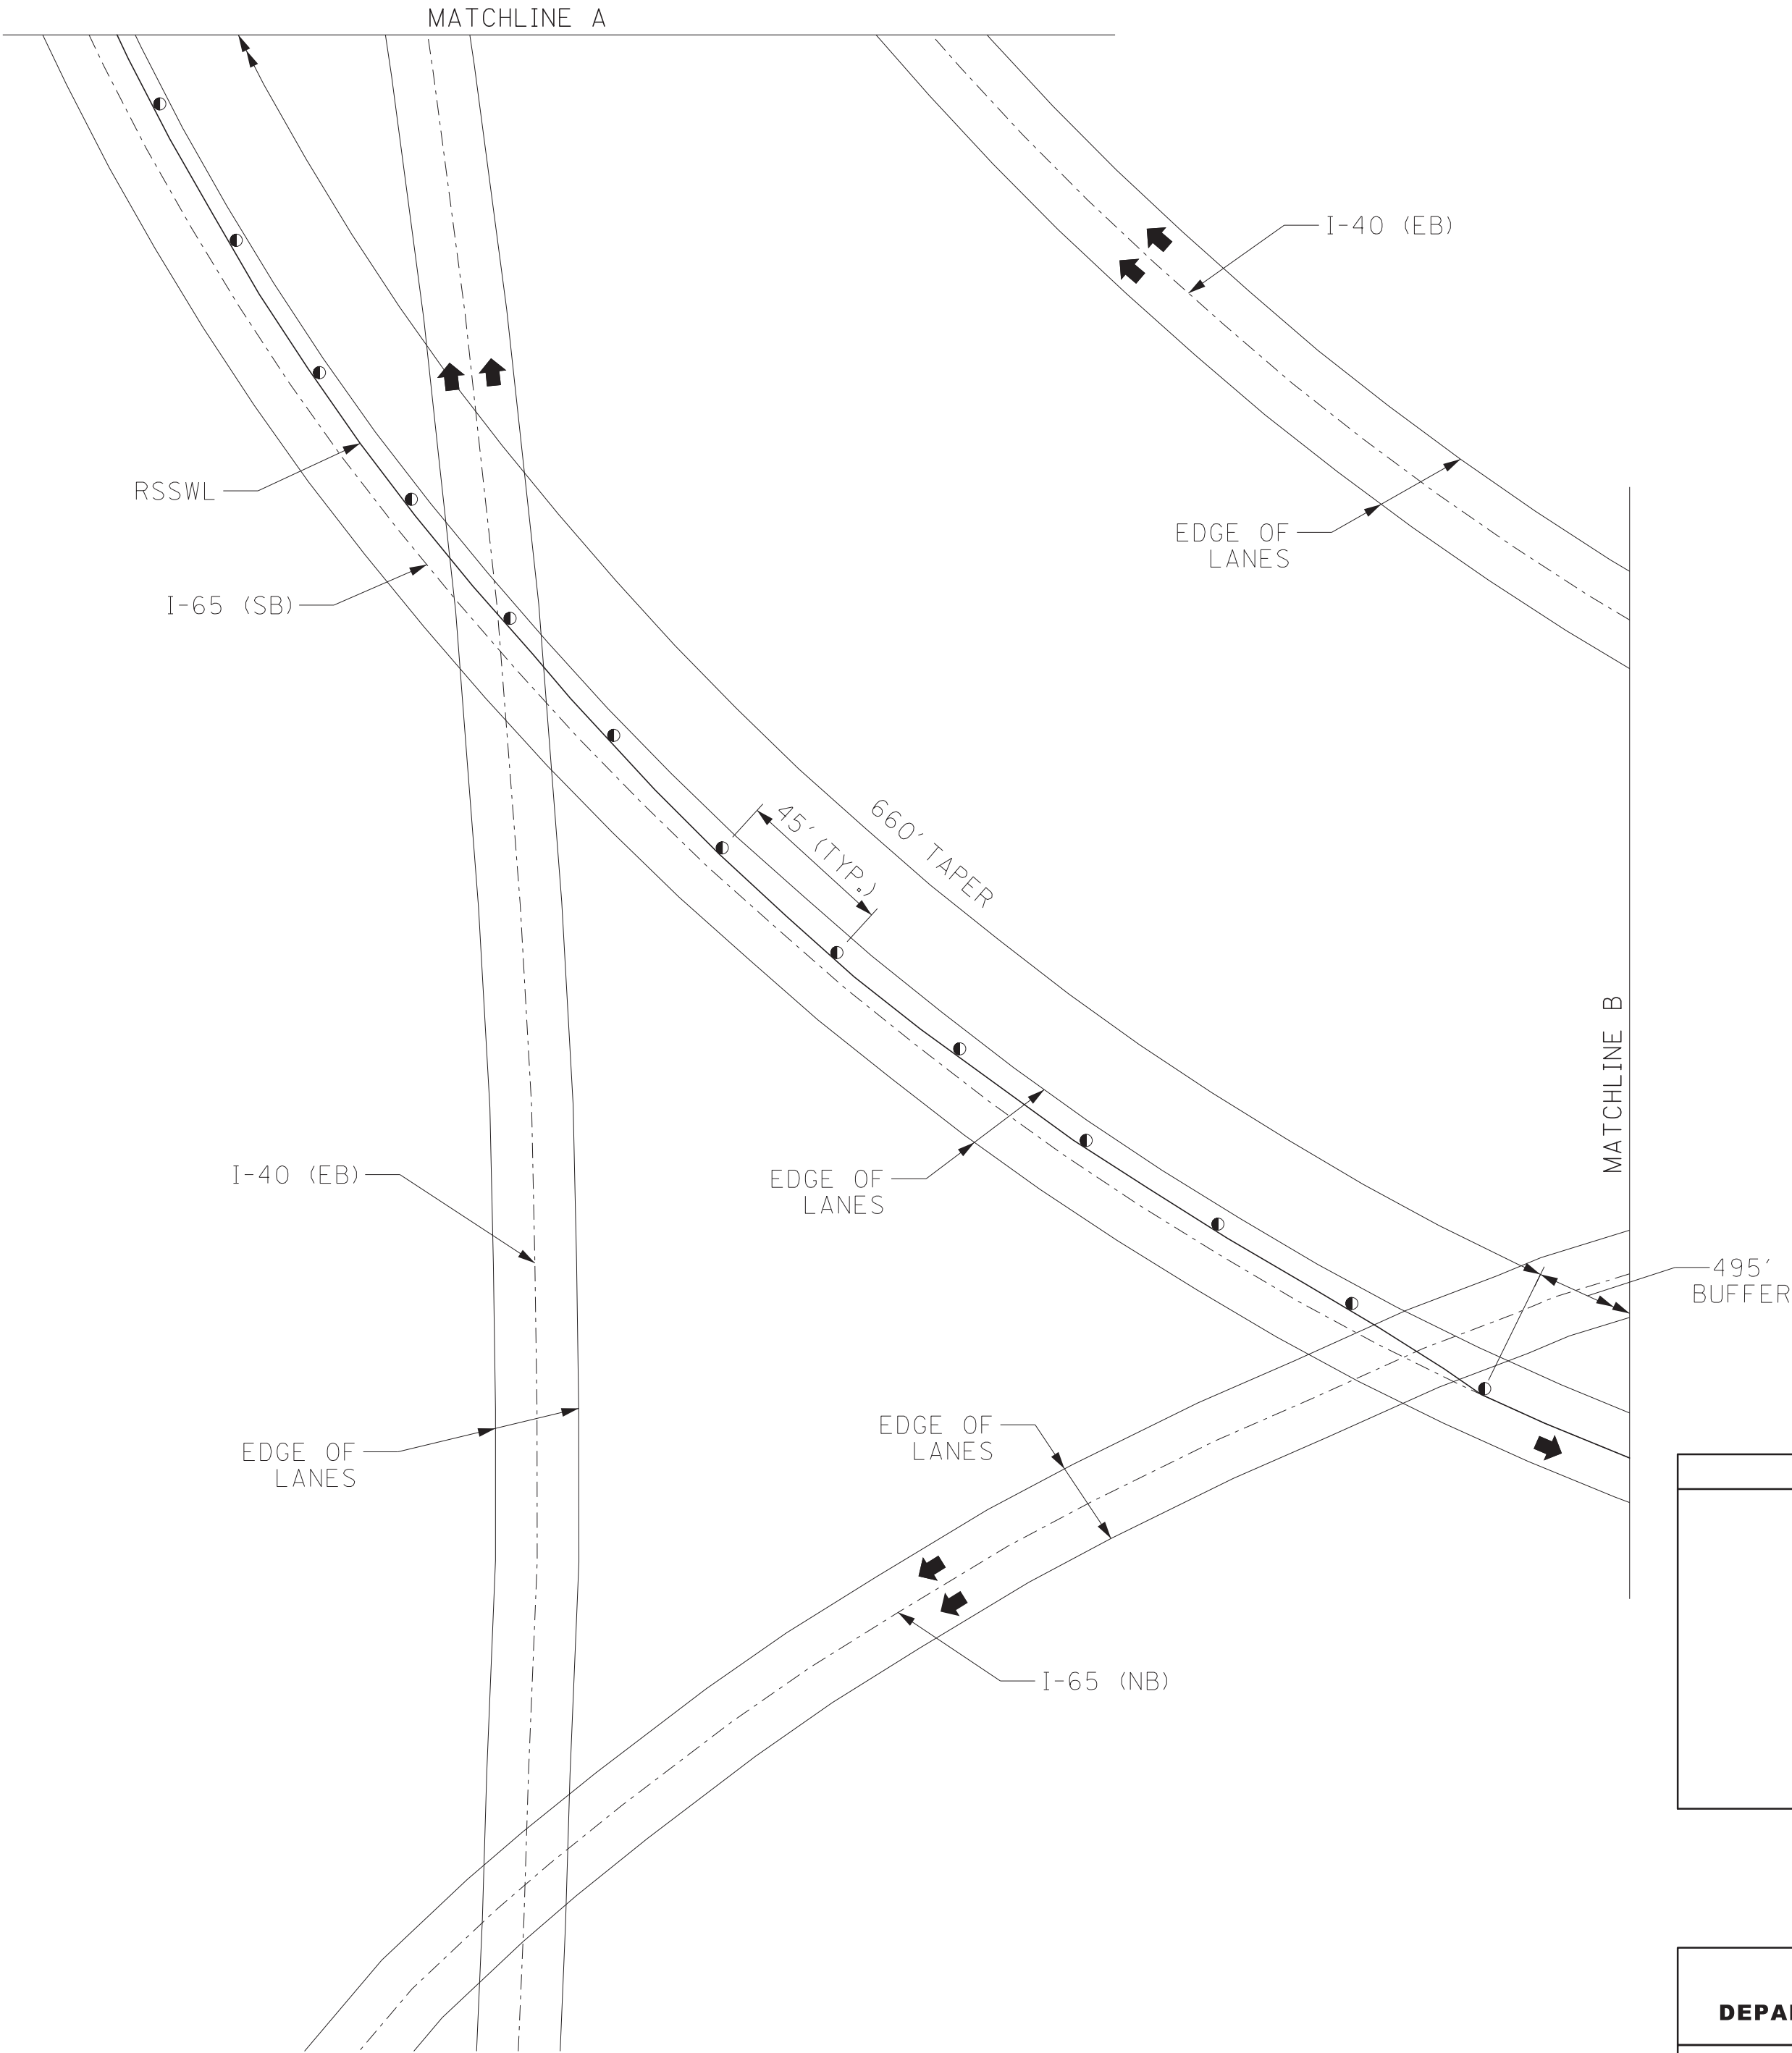

INTERSTATE 65 CLOSURE WEEKEND 2&3 - PART 2
NOT TO SCALE




SEALED BY

CARTER D. BEARDEN
REGISTERED ENGINEER
AGRICULTURE
No. 111941
STATE OF TENNESSEE

06/26/20

STATE OF TENNESSEE
DEPARTMENT OF TRANSPORTATION




TRAFFIC CONTROL
PLANS

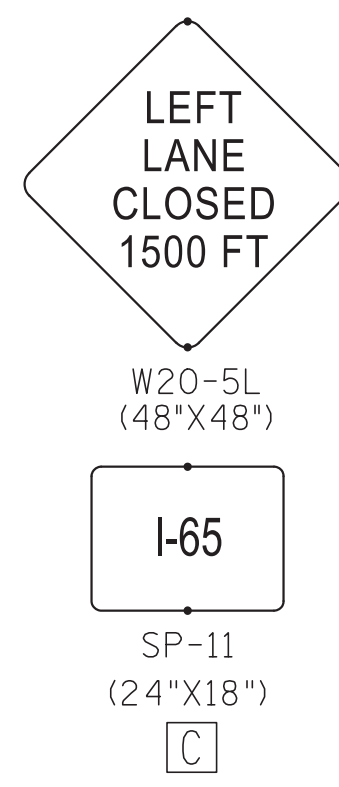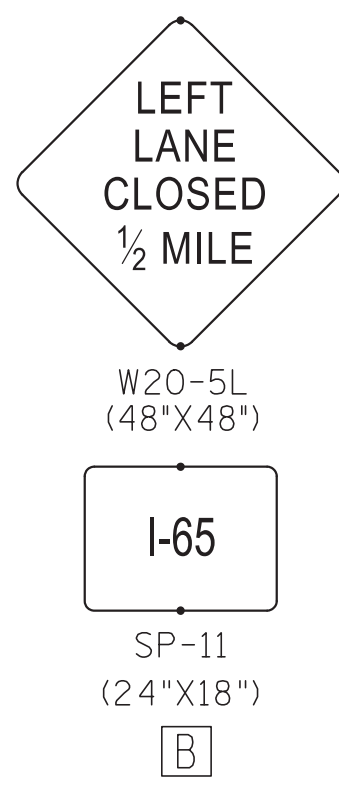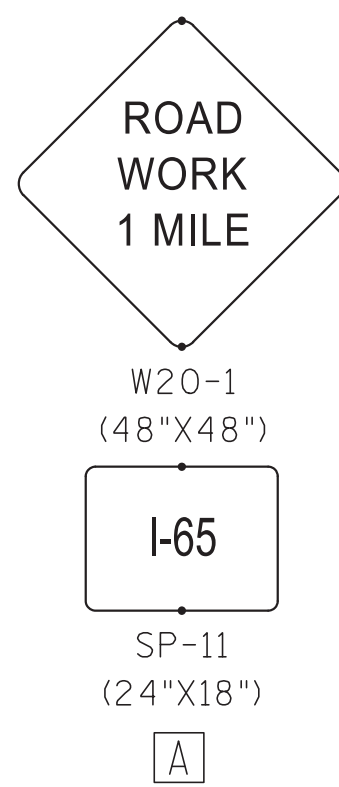

NOTE: ERECTION OF SPEED REDUCTION SIGNS WILL ONLY BE PERMITTED UPON WRITTEN REQUEST BY THE CONTRACTOR AND WRITTEN APPROVAL BY THE STATE TRAFFIC ENGINEER.




TRAFFIC CONTROL LEGEND	
	FLEXIBLE DRUMS (CHANNELIZING)
	SIGN
RSSWL REMOVABLE SINGLE SOLID WHITE LINE	

TYPE	YEAR	PROJECT NO.	SHEET NO.
CONST.	2020	19009-4191-04	9

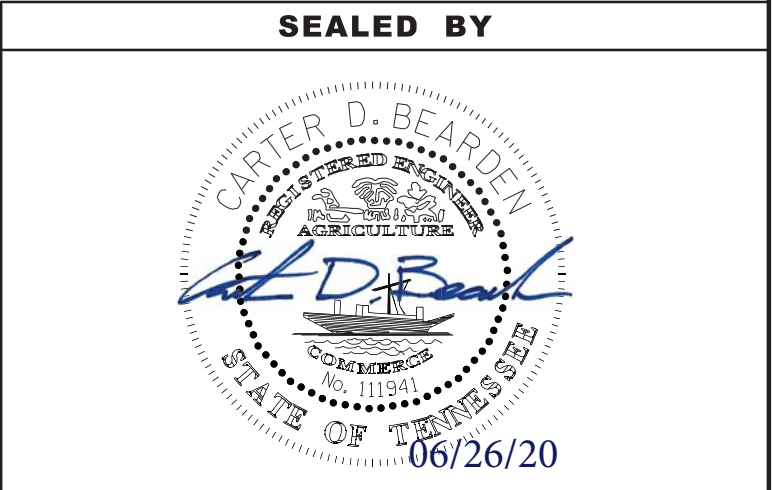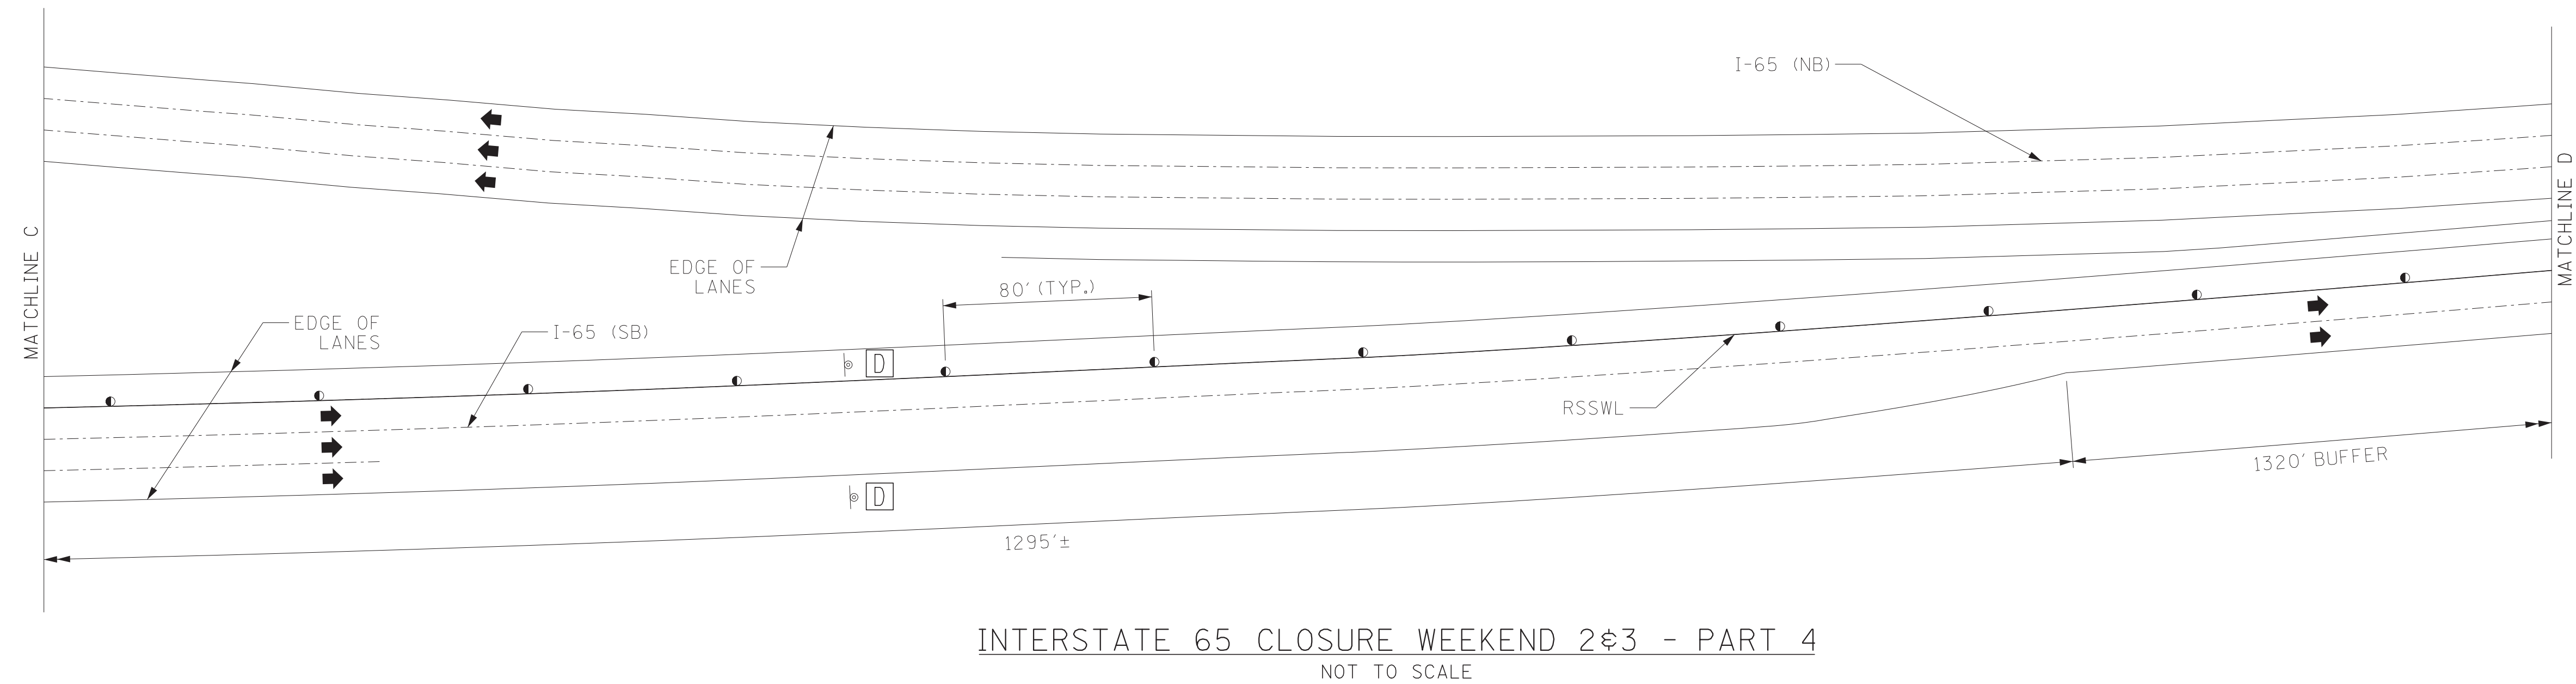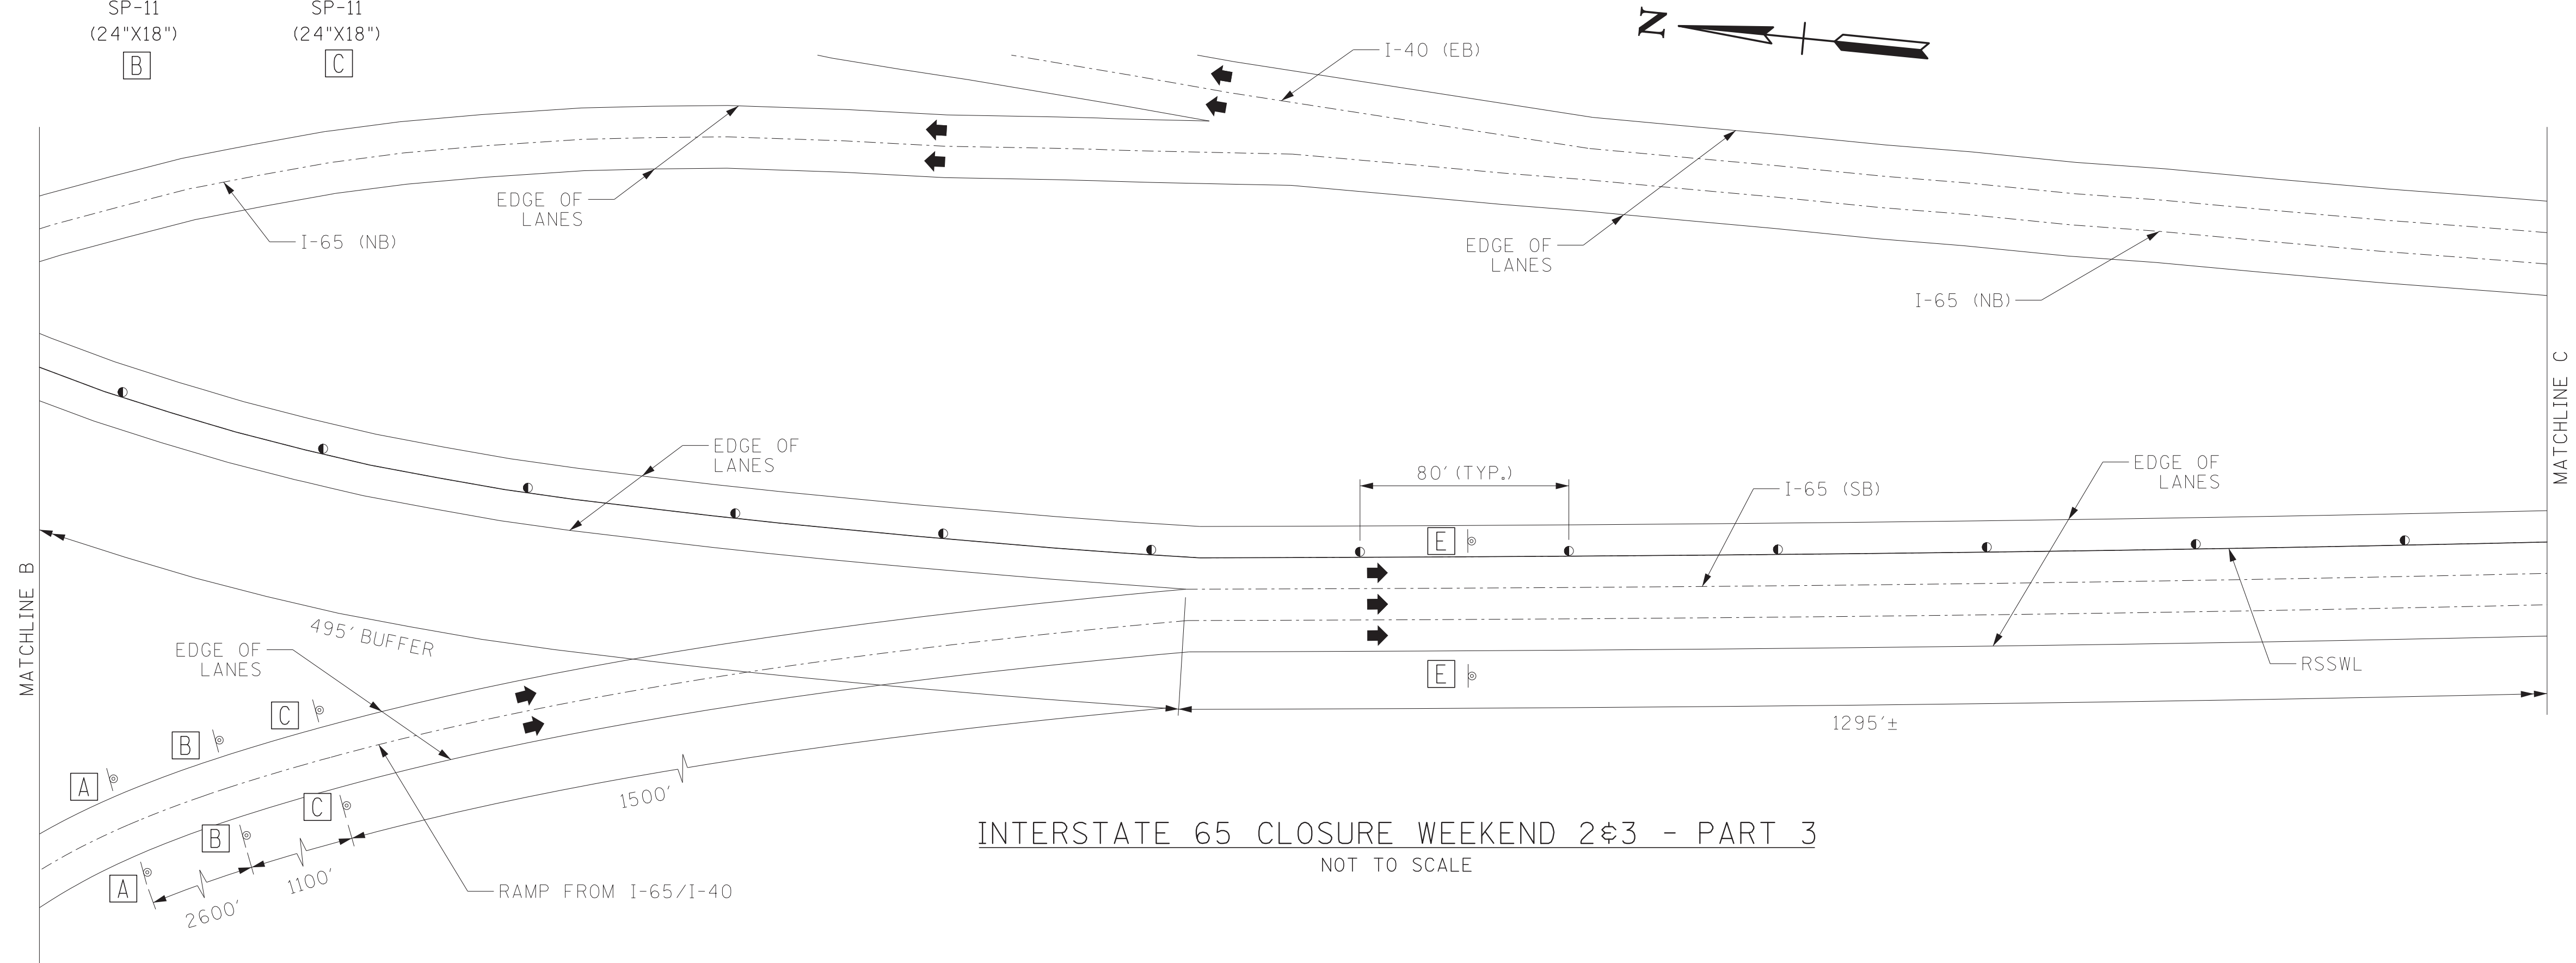

STATE OF TENNESSEE
DEPARTMENT OF TRANSPORTATION

TRAFFIC CONTROL PLANS

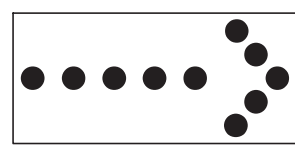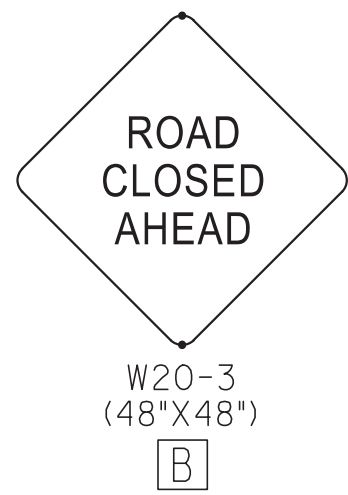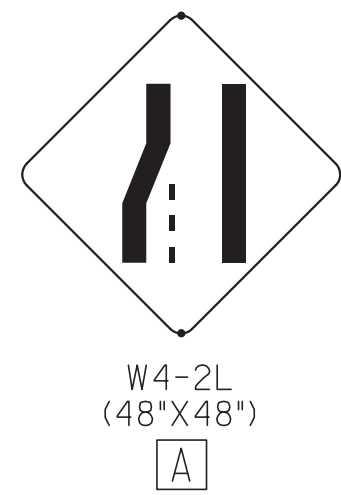

TYPE "C" ARROW BOARD
(96" X 48")
SEE STD. DWG. T-FAB-1


C




TRAFFIC CONTROL LEGEND

- FLEXIBLE DRUMS (CHANNELIZING)
- SIGN
- FLASHING ARROW BOARD (TYPE C)
- RSSWL REMOVABLE SINGLE SOLID WHITE LINE

TYPE	YEAR	PROJECT NO.	SHEET NO.
CONST.	2020	19009-4191-04	10

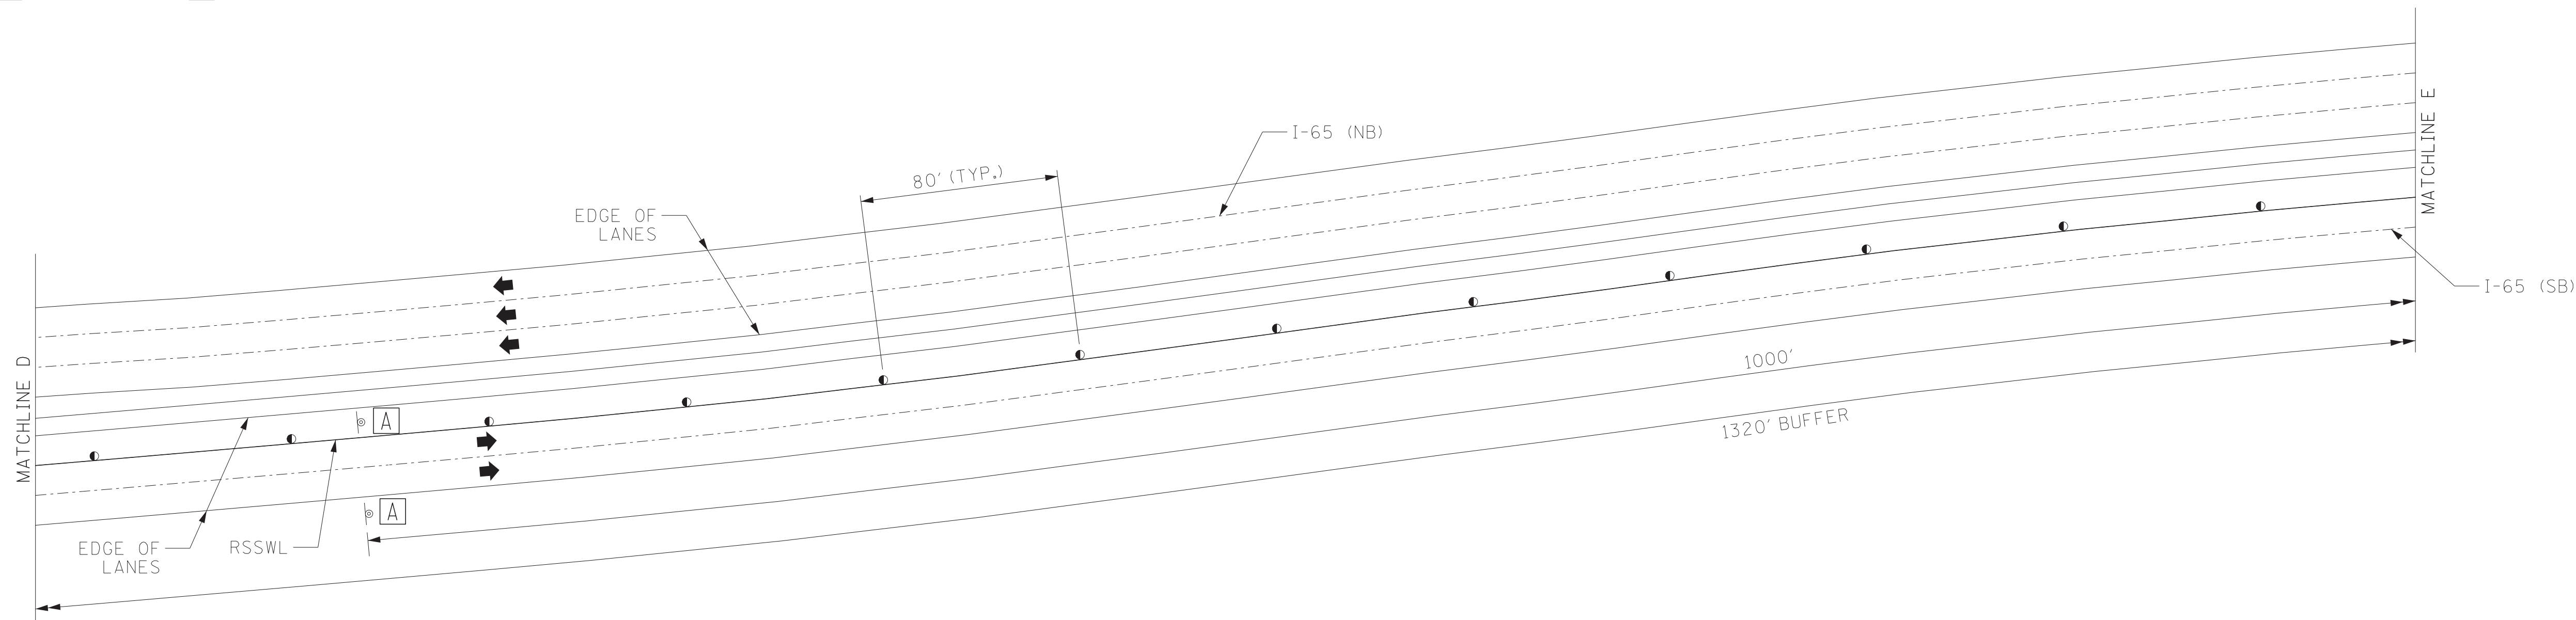


INTERSTATE 65 CLOSURE WEEKEND 2&3 - PART 5
NOT TO SCALE

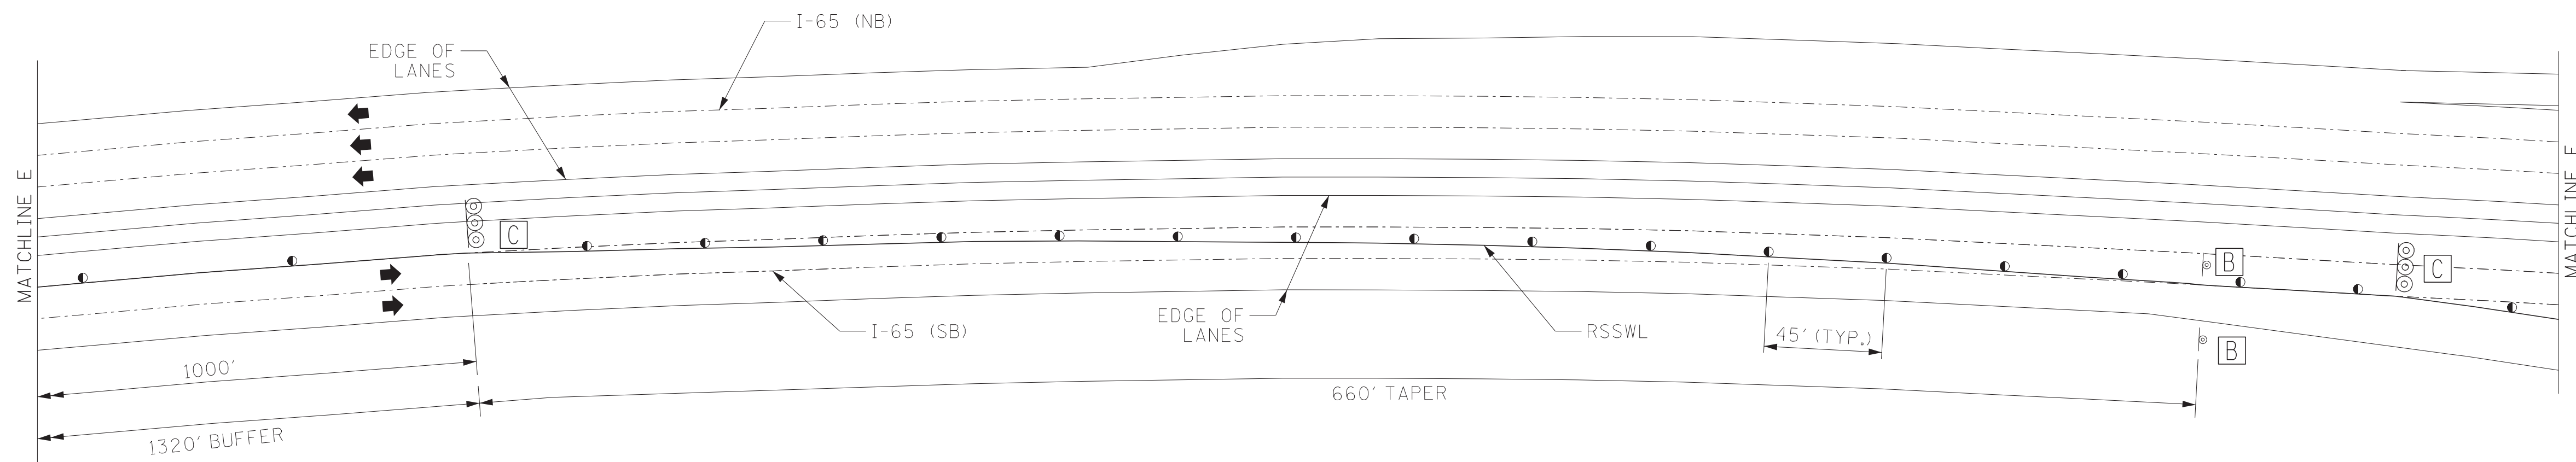

INTERSTATE 65 CLOSURE WEEKEND 2&3 - PART 6
NOT TO SCALE


SEALED BY

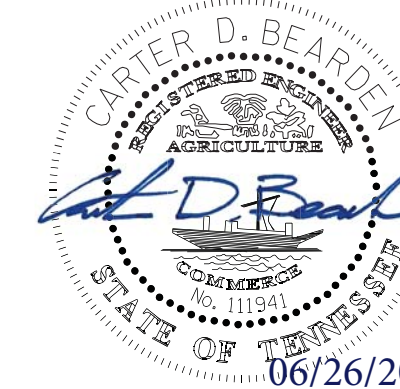


STATE OF TENNESSEE
DEPARTMENT OF TRANSPORTATION

TRAFFIC
CONTROL
PLANS

TYPE	YEAR	PROJECT NO.	SHEET NO.
CONST.	2020	19009-4191-04	11

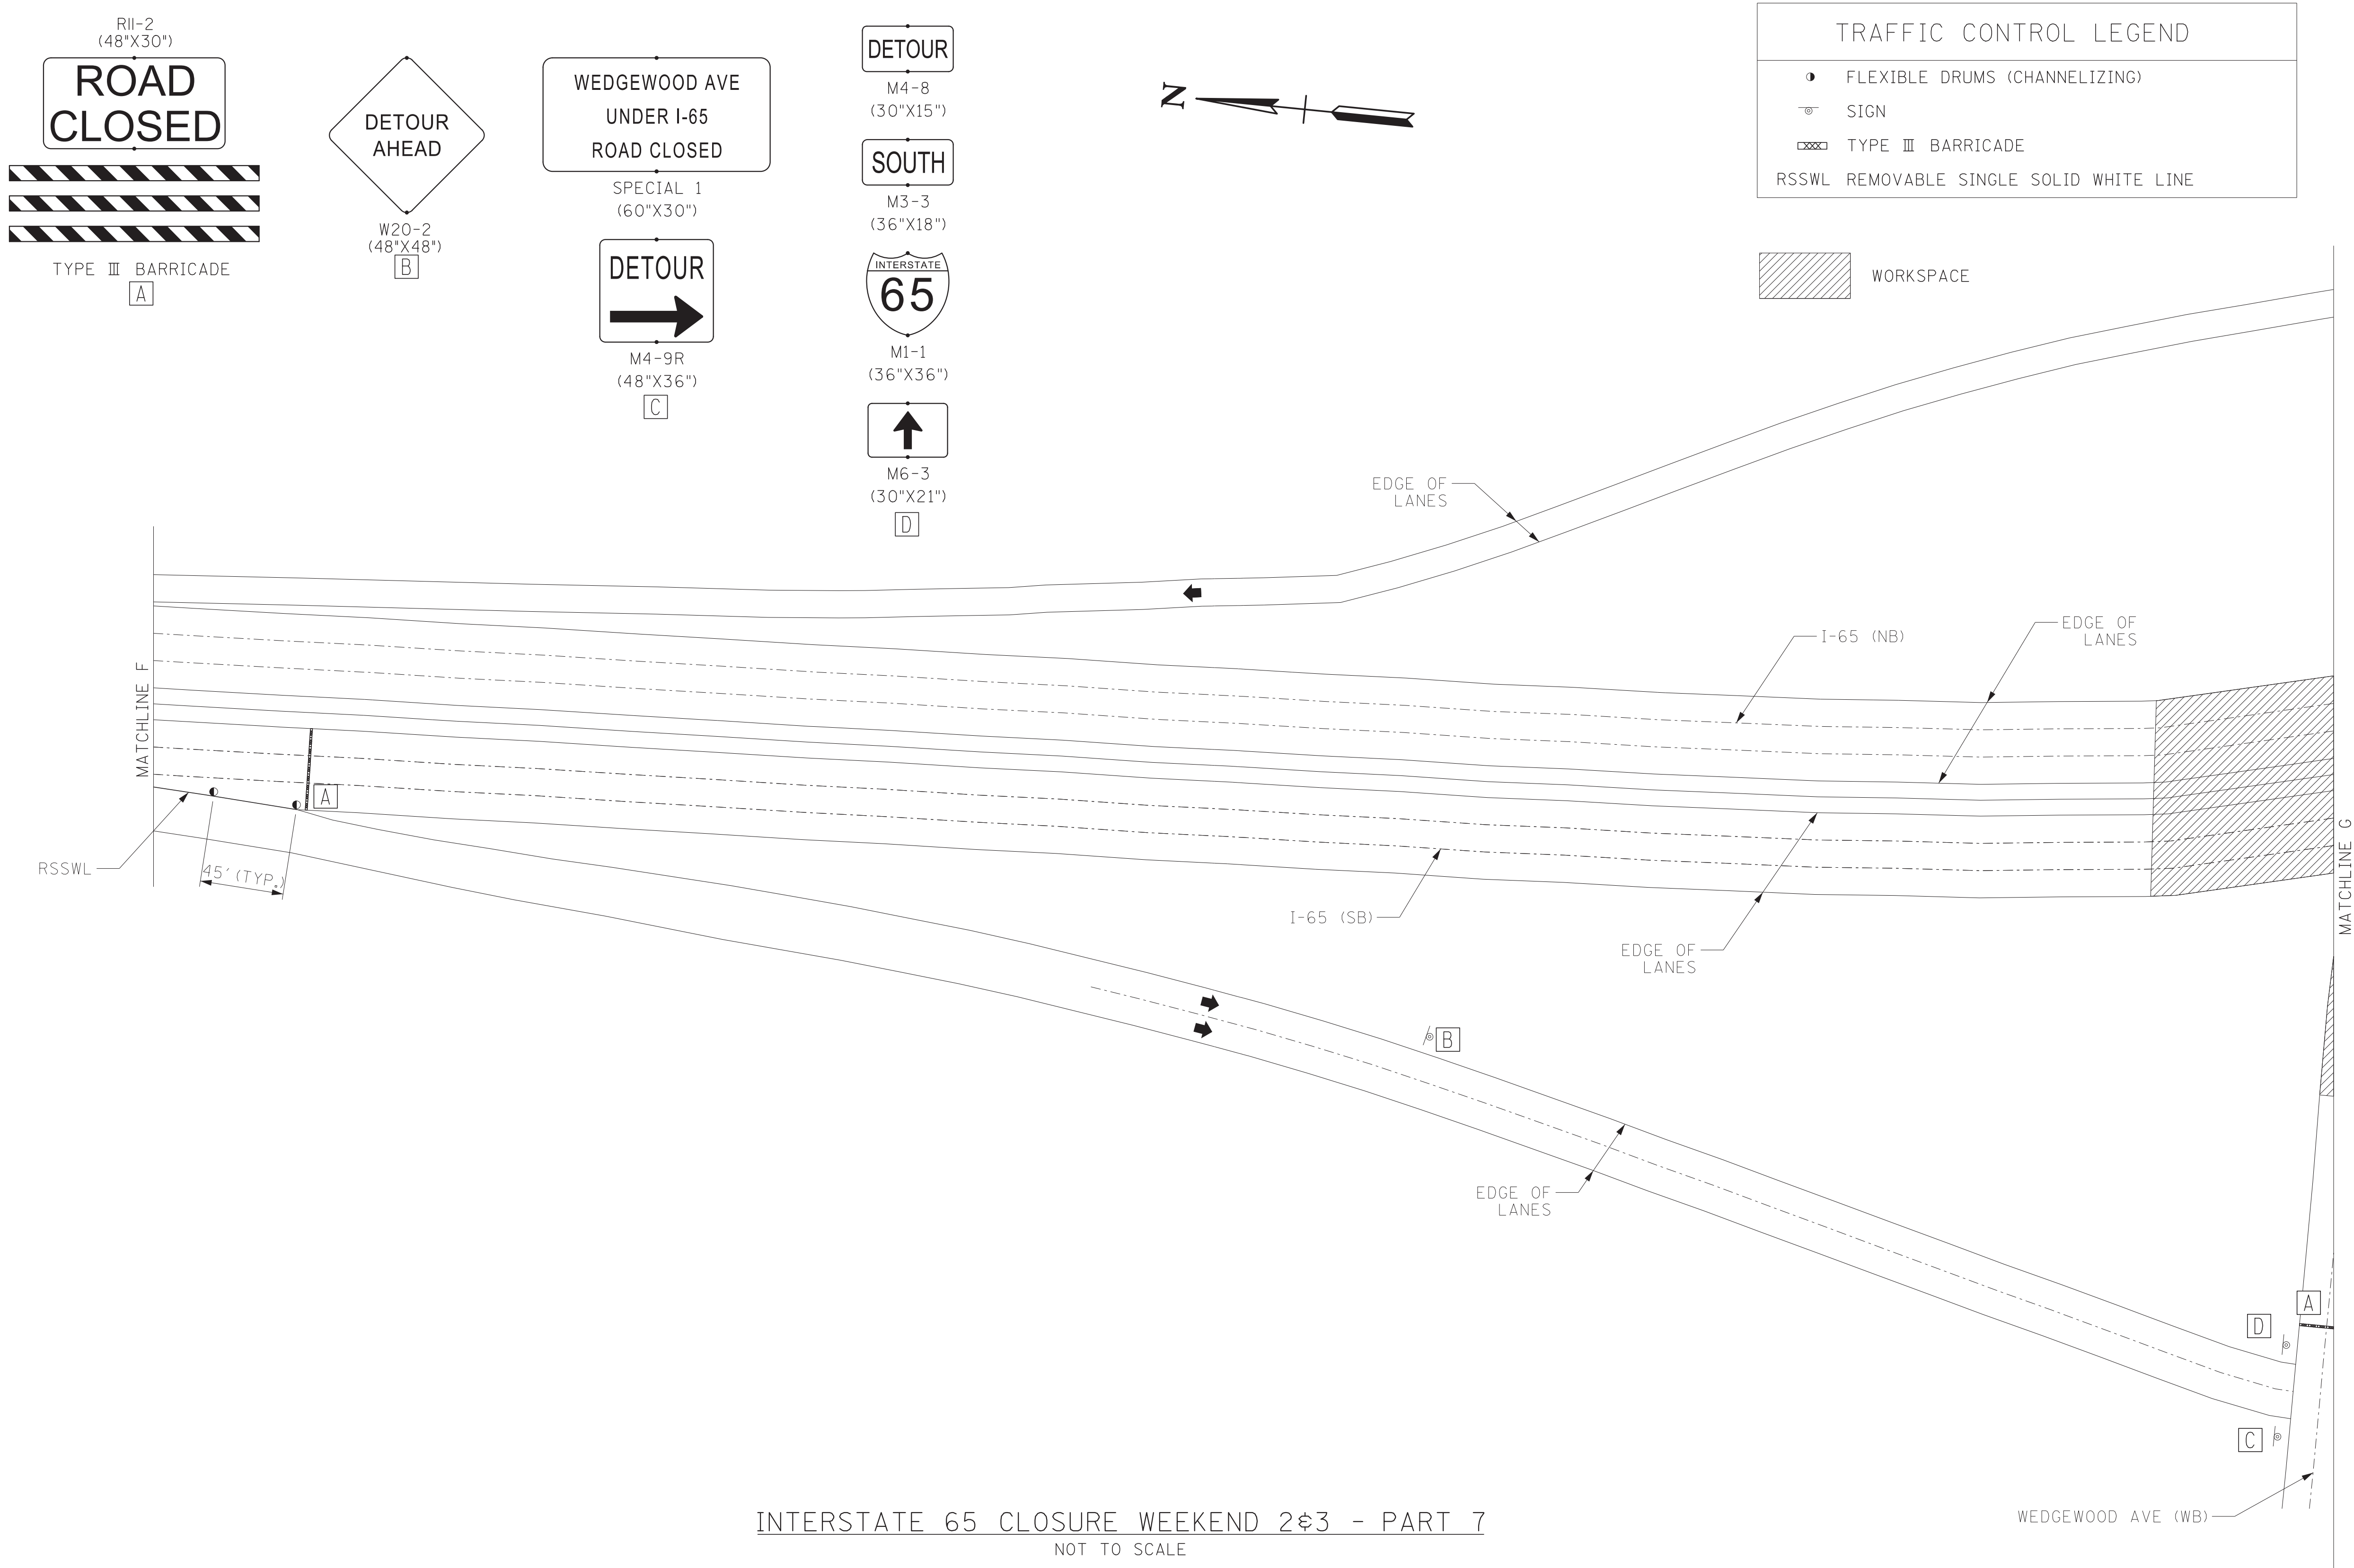

SEALED BY

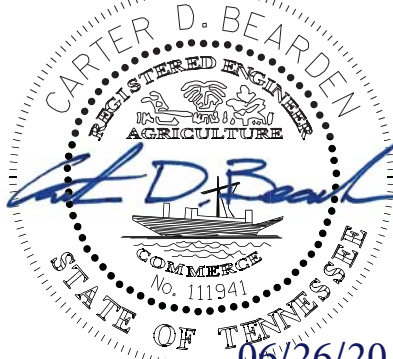

06/26/20

STATE OF TENNESSEE
DEPARTMENT OF TRANSPORTATION

TRAFFIC
CONTROL
PLANS

TYPE	YEAR	PROJECT NO.	SHEET NO.
CONST.	2020	19009-4191-04	12

TRAFFIC CONTROL LEGEND

FLEXIBLE DRUMS (CHANNELIZING)


SIGN

TYPE III BARRICADE

RSSWL

REMOVABLE SINGLE SOLID WHITE LINE

WORKSPACE

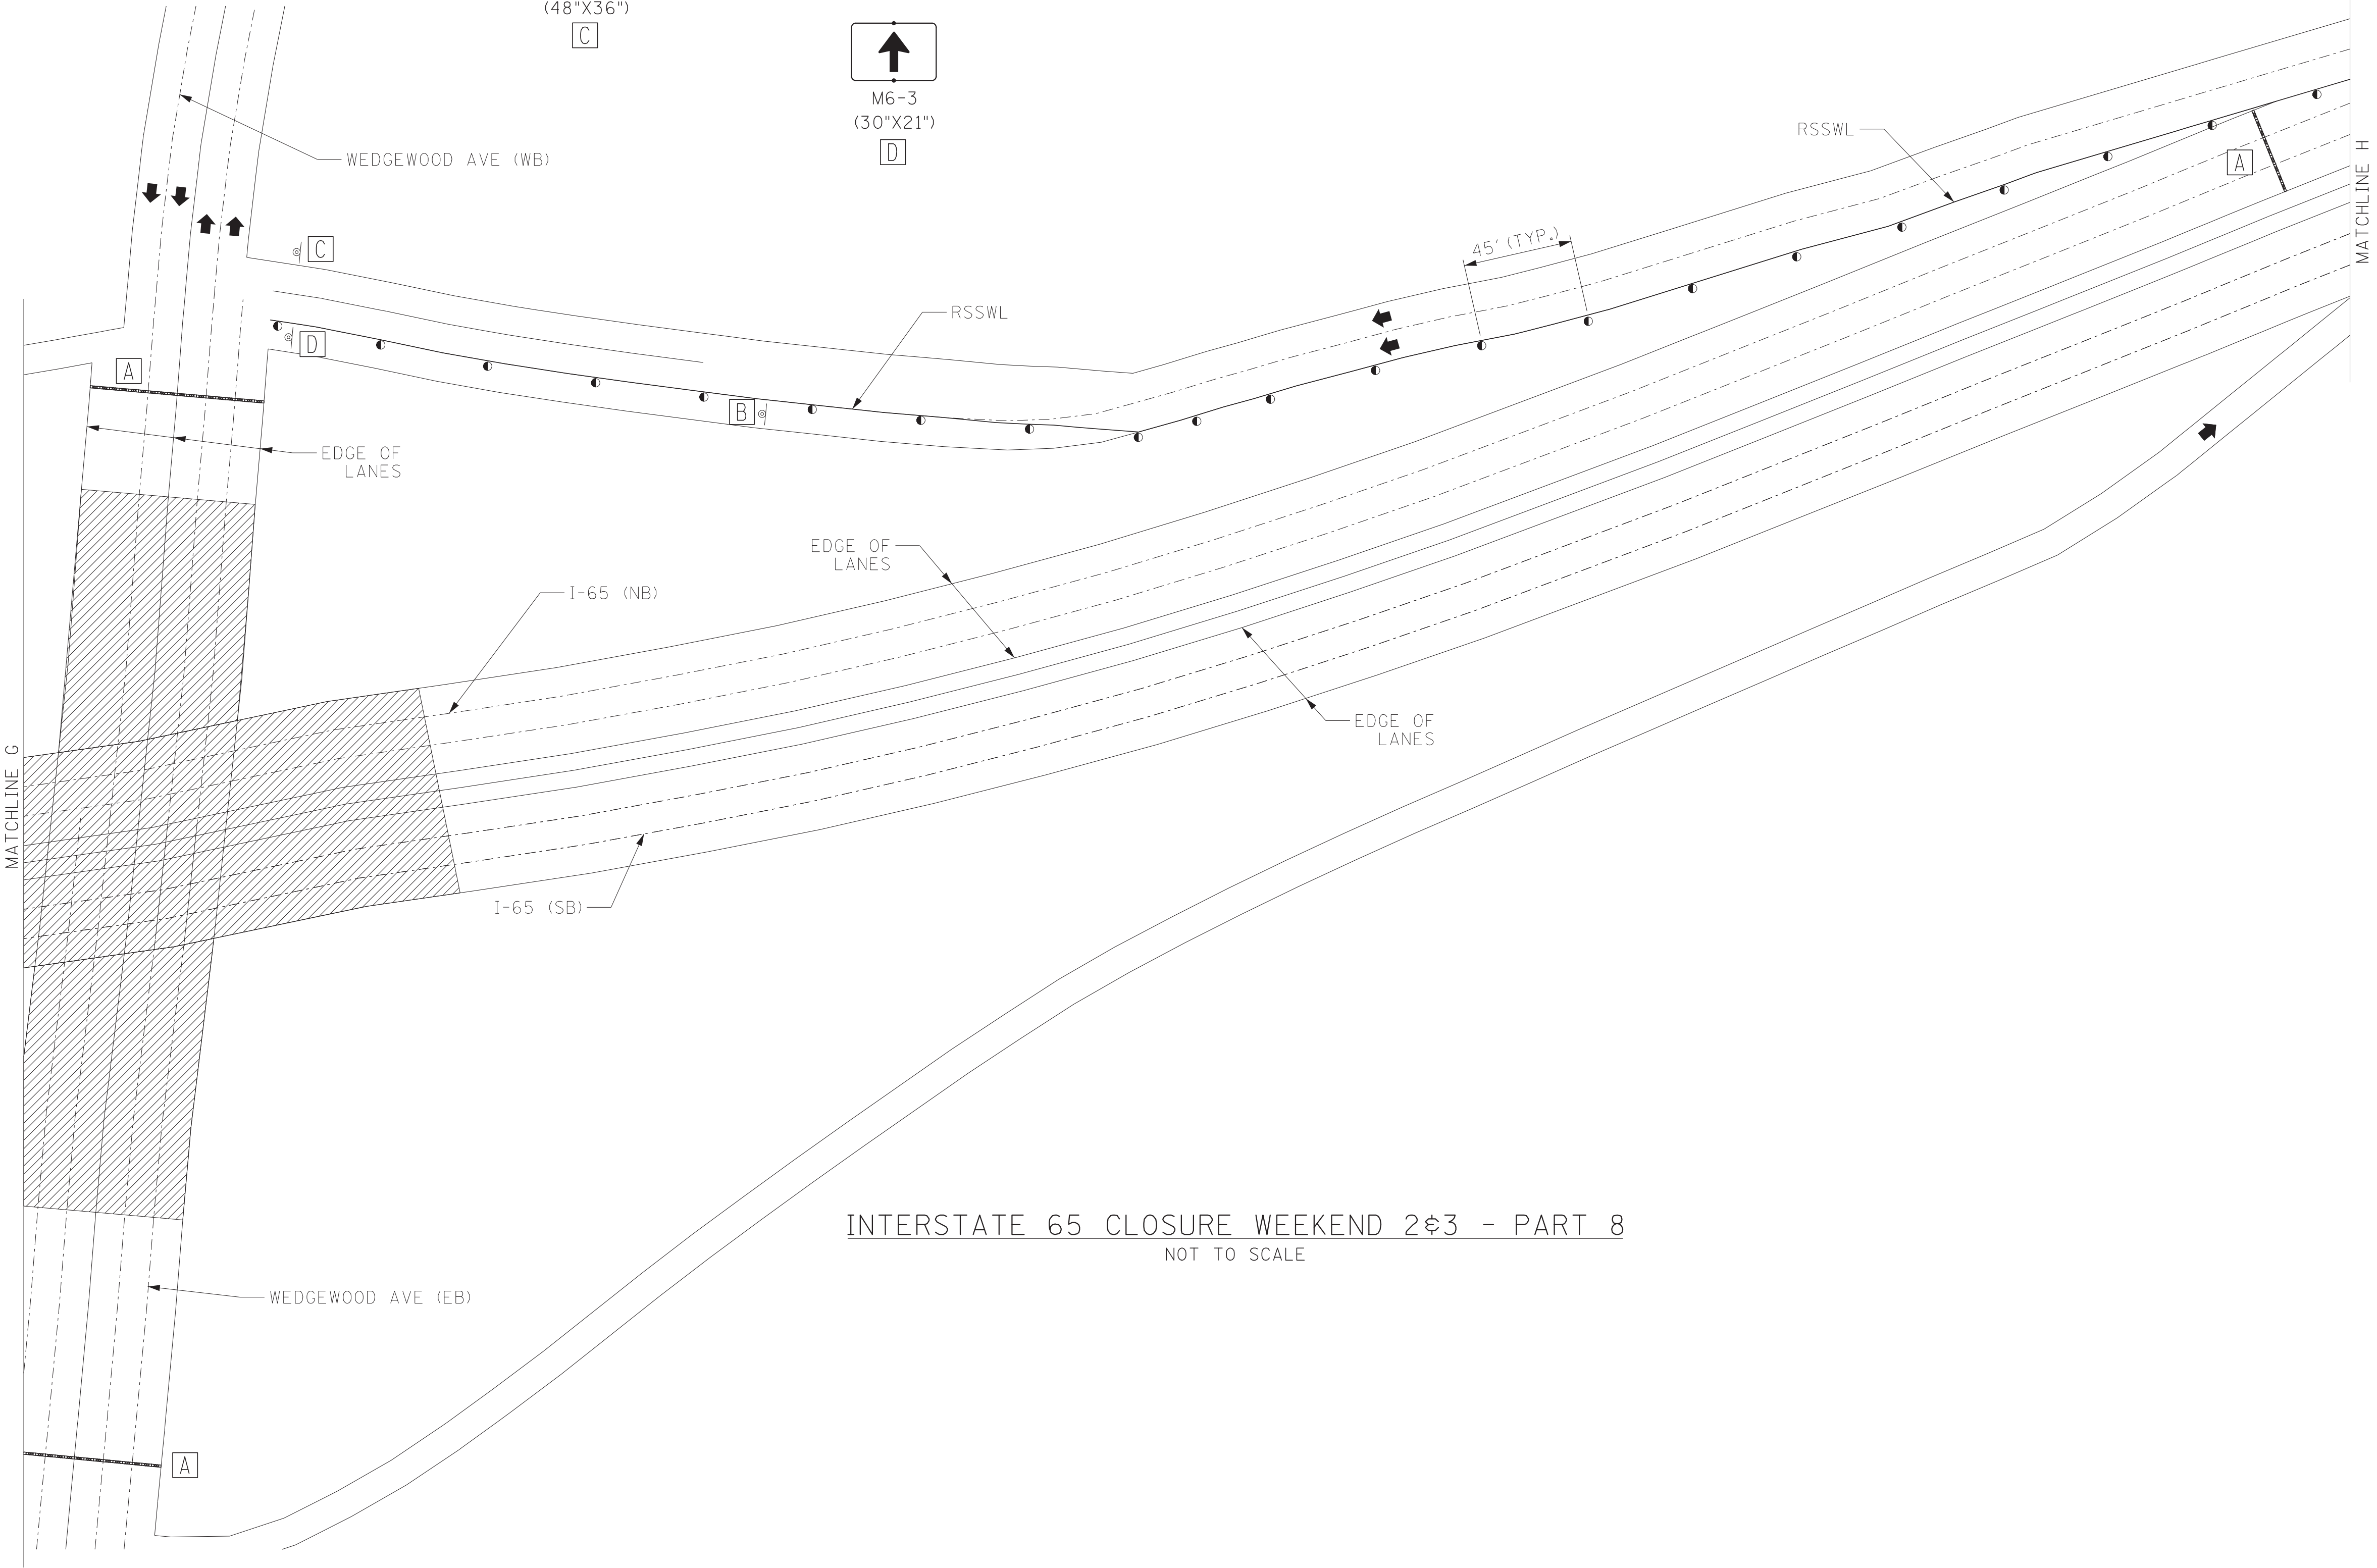



INTERSTATE 65 CLOSURE WEEKEND 2 & 3 - PART 8
NOT TO SCALE

SEALED BY

06/26/20


STATE OF TENNESSEE
DEPARTMENT OF TRANSPORTATION

TRAFFIC CONTROL
PLANS

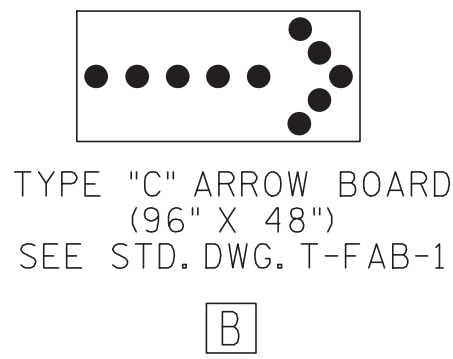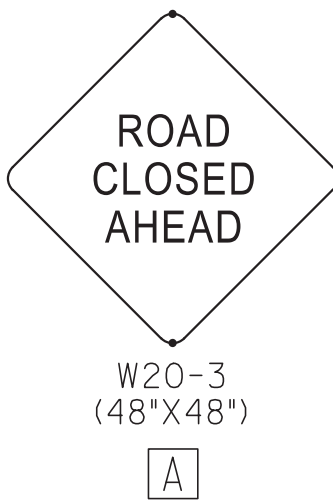

TRAFFIC CONTROL LEGEND			
●	FLEXIBLE DRUMS (CHANNELIZING)		
⊙	SIGN		
⊙⊙⊙	FLASHING ARROW BOARD (TYPE C)		
—	RSSL	REMOVABLE SINGLE SOLID WHITE LINE	

TYPE	YEAR	PROJECT NO.	SHEET NO.
CONST.	2020	19009-4191-04	13

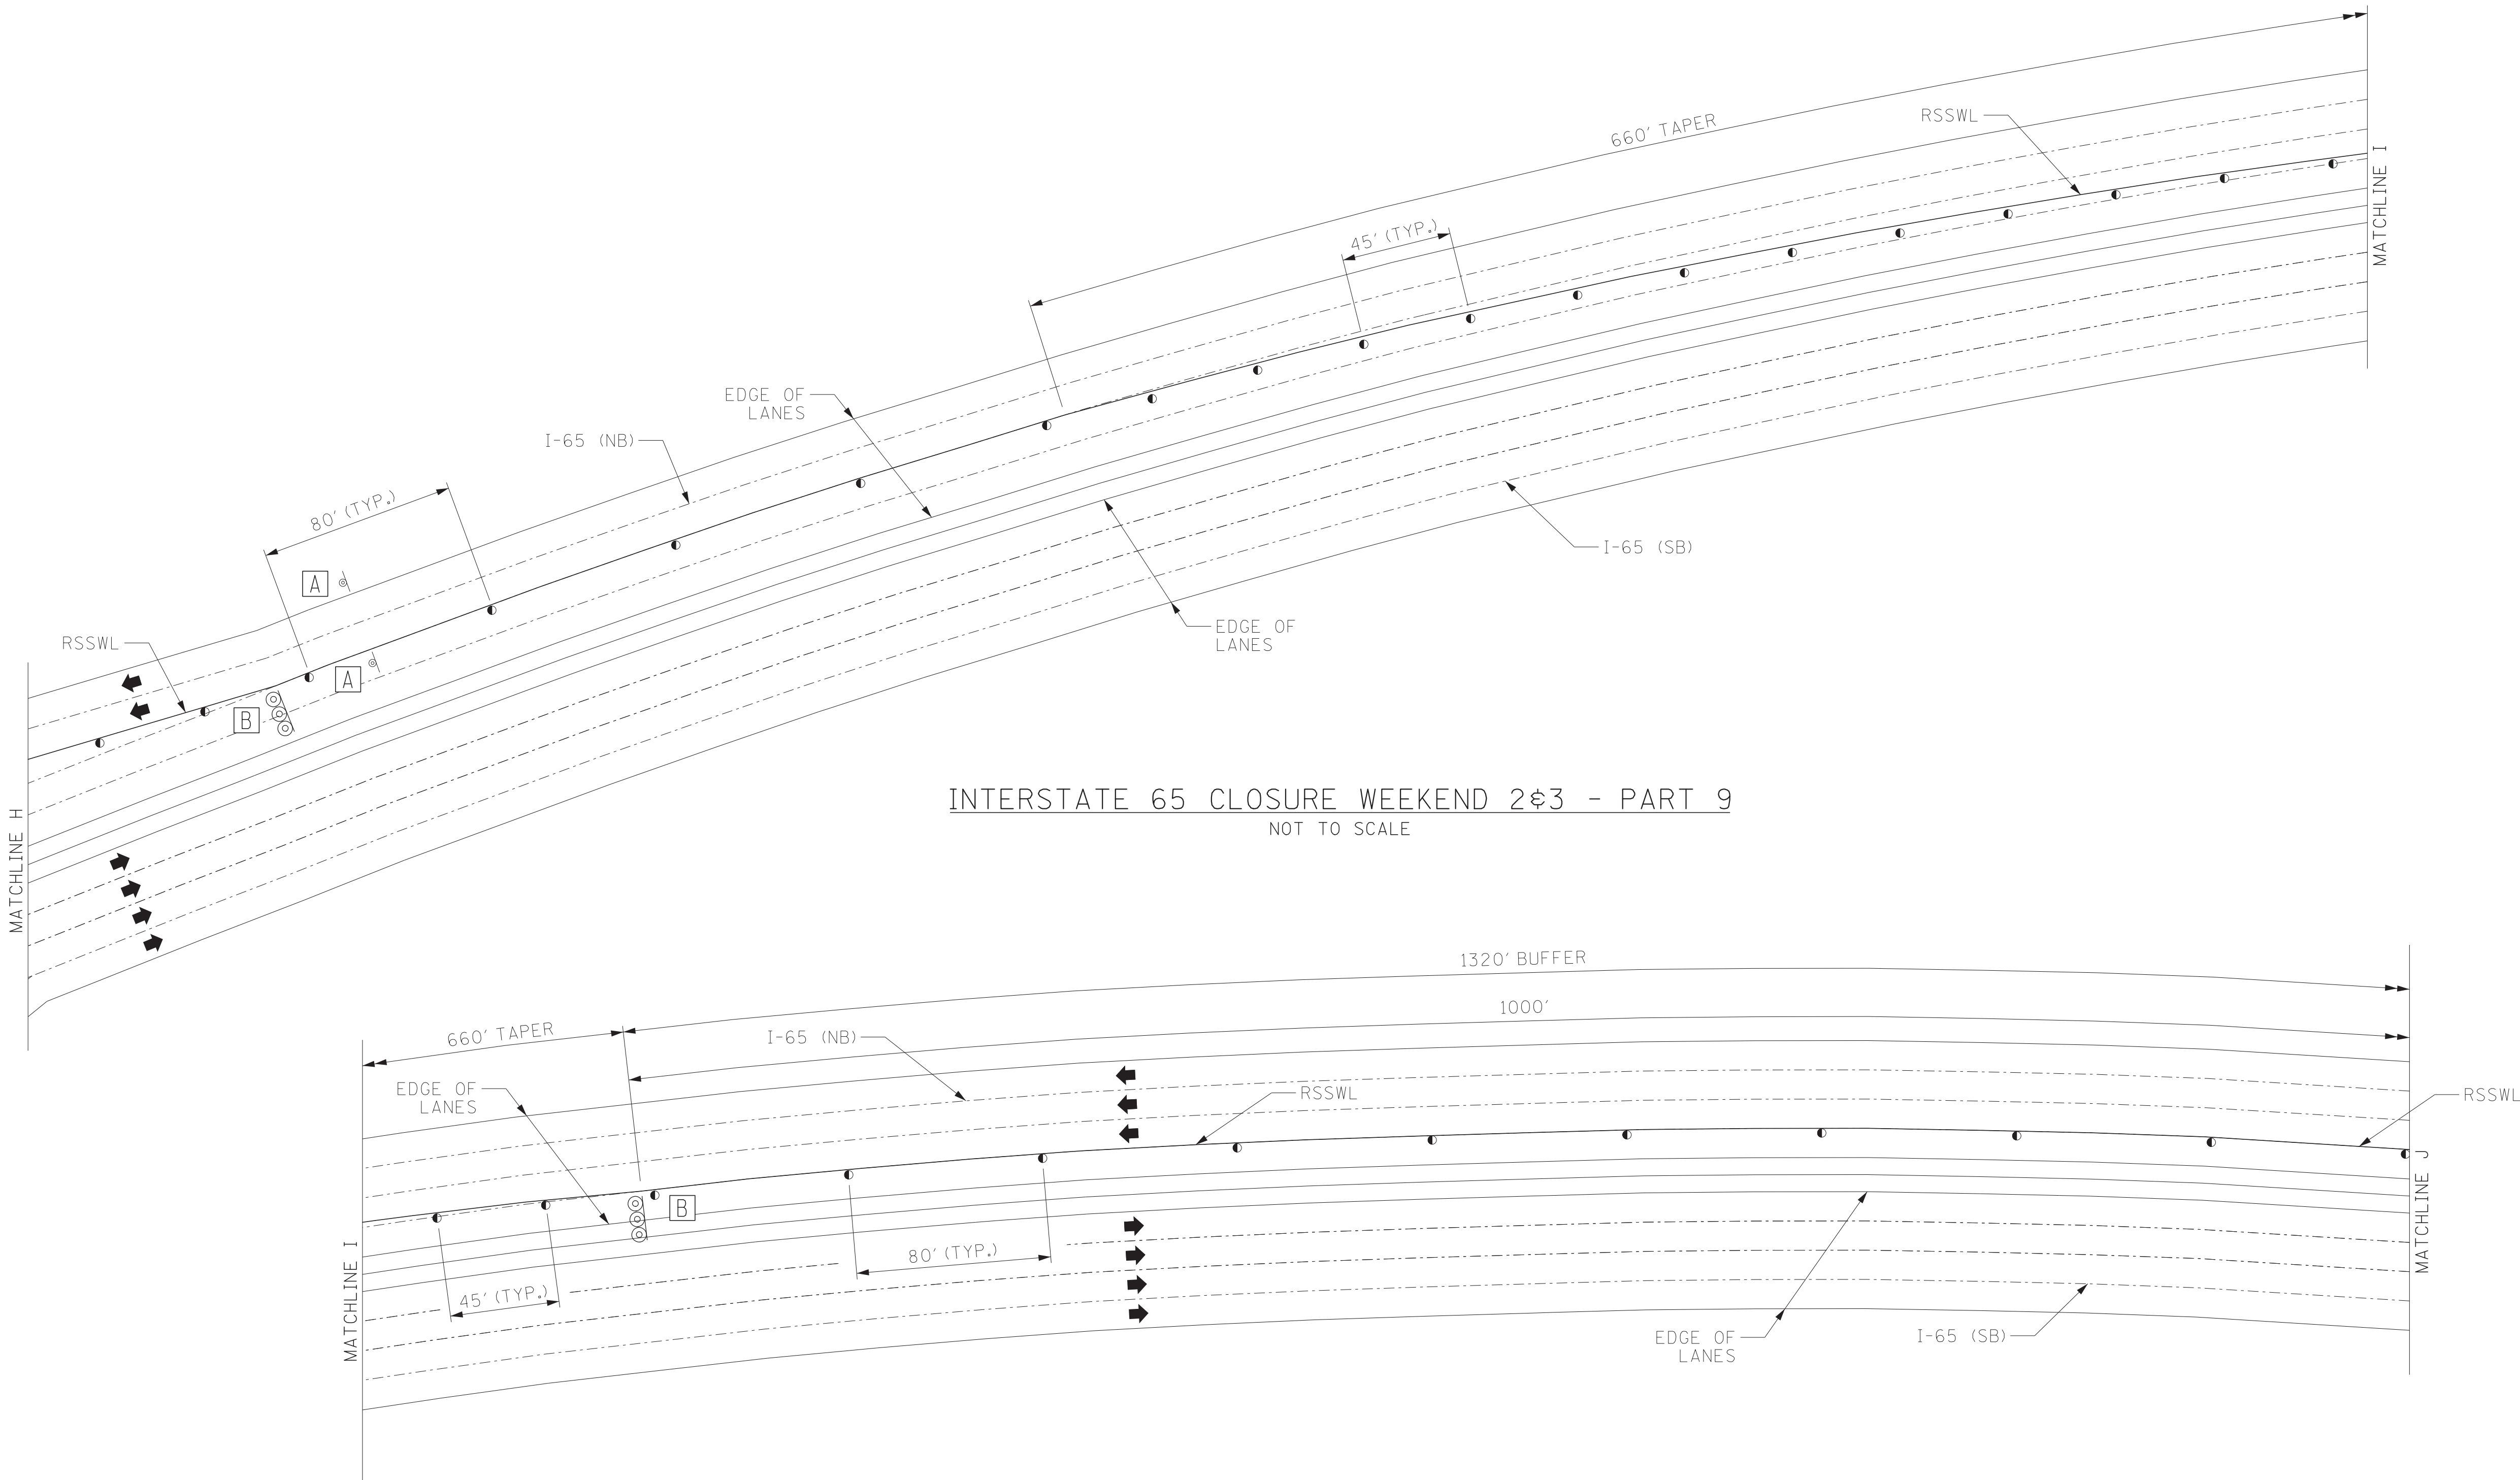

INTERSTATE 65 CLOSURE WEEKEND 2&3 - PART 9
NOT TO SCALE

INTERSTATE 65 CLOSURE WEEKEND 2&3 - PART 10
NOT TO SCALE

SEALED BY

06/26/20

STATE OF TENNESSEE
DEPARTMENT OF TRANSPORTATION

TRAFFIC CONTROL PLANS

TRAFFIC CONTROL LEGEND


FLEXIBLE DRUMS (CHANNELIZING)

SIGN


FLASHING ARROW BOARD (TYPE C)

RSSWL REMOVABLE SINGLE SOLID WHITE LINE


TYPE	YEAR	PROJECT NO.	SHEET NO.
CONST.	2020	19009-4191-04	15

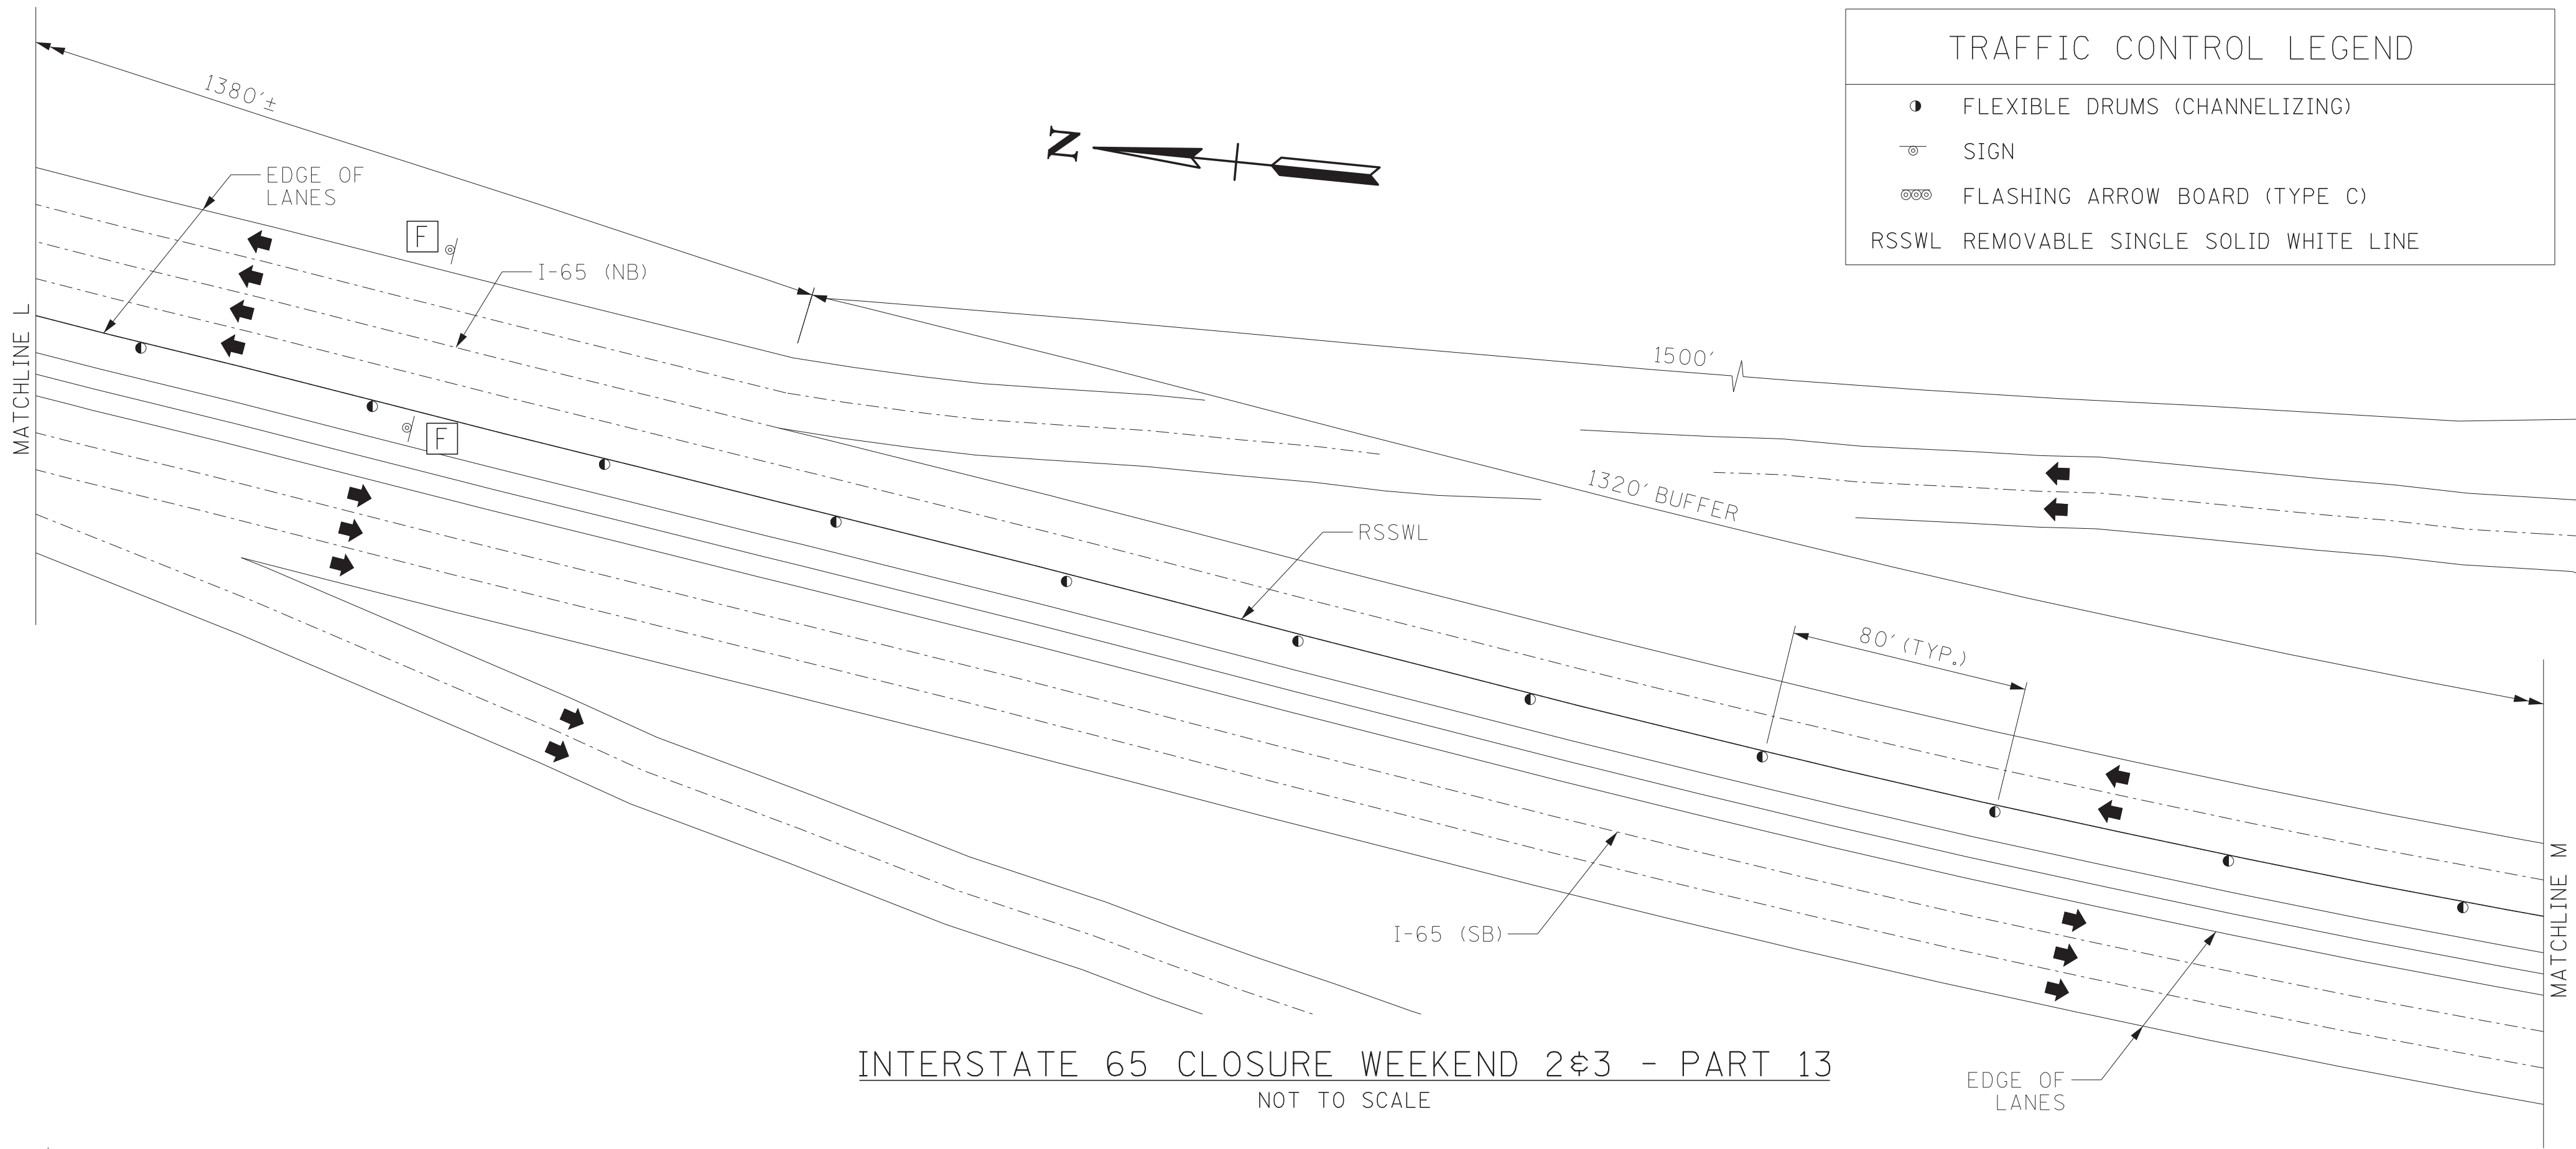


INTERSTATE 65 CLOSURE WEEKEND 2&3 - PART 13
NOT TO SCALE

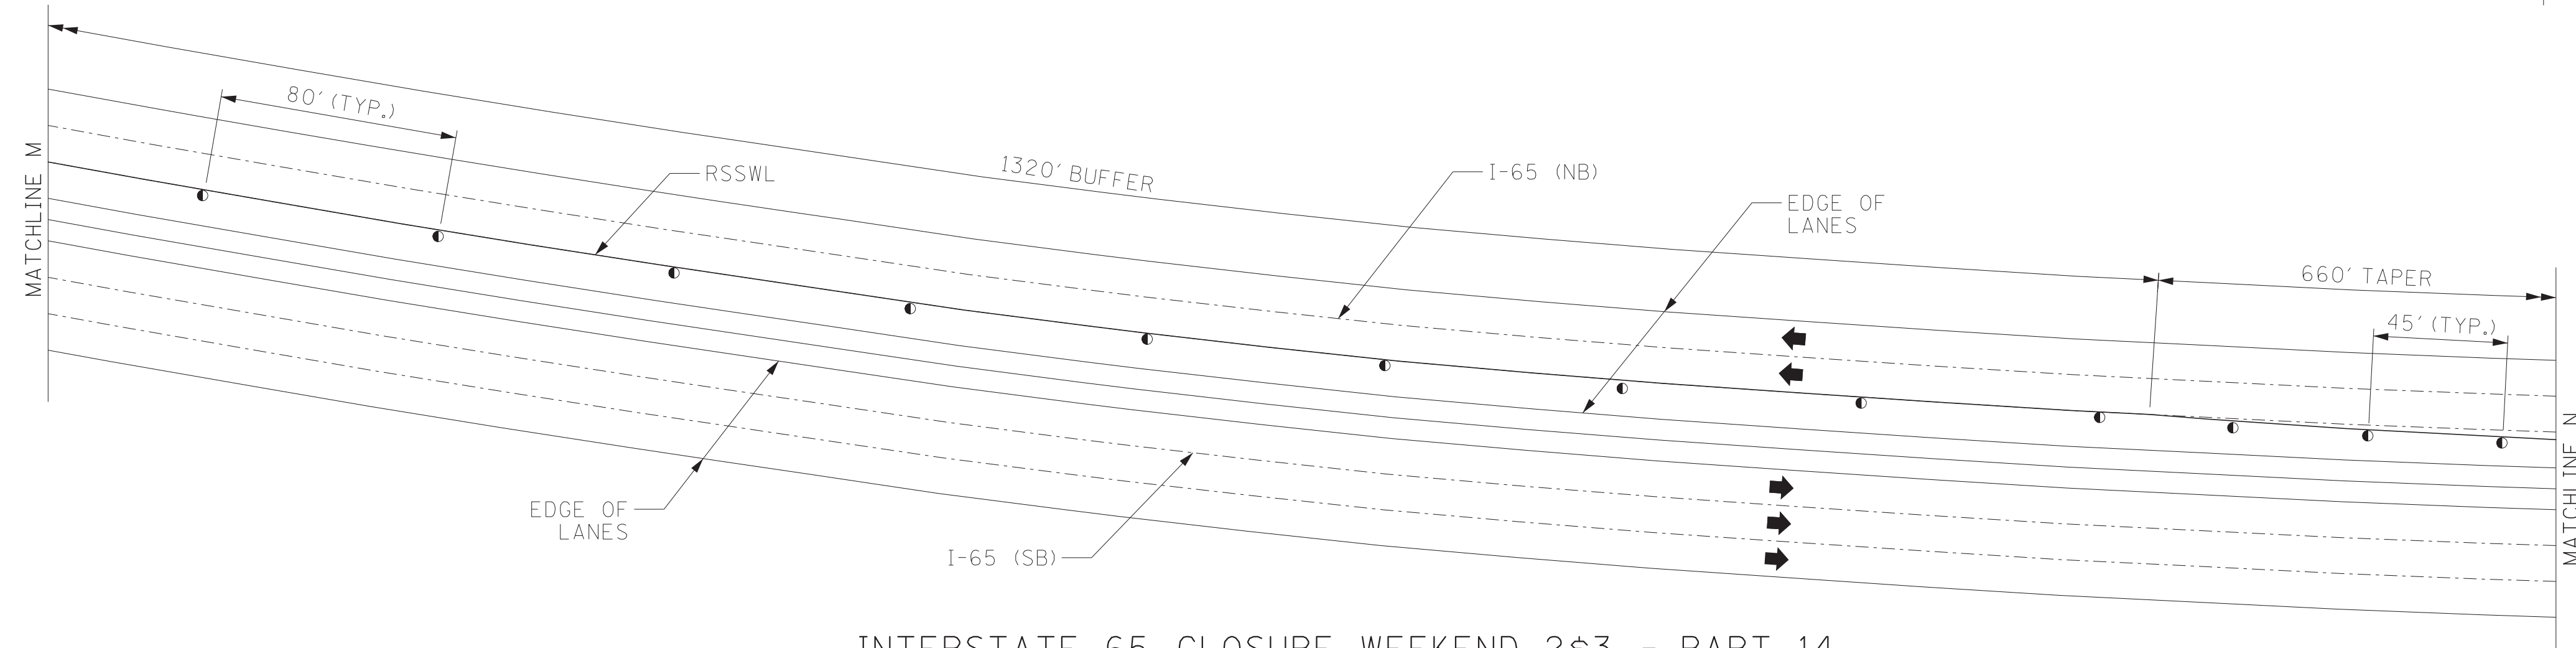

INTERSTATE 65 CLOSURE WEEKEND 2&3 - PART 14
NOT TO SCALE

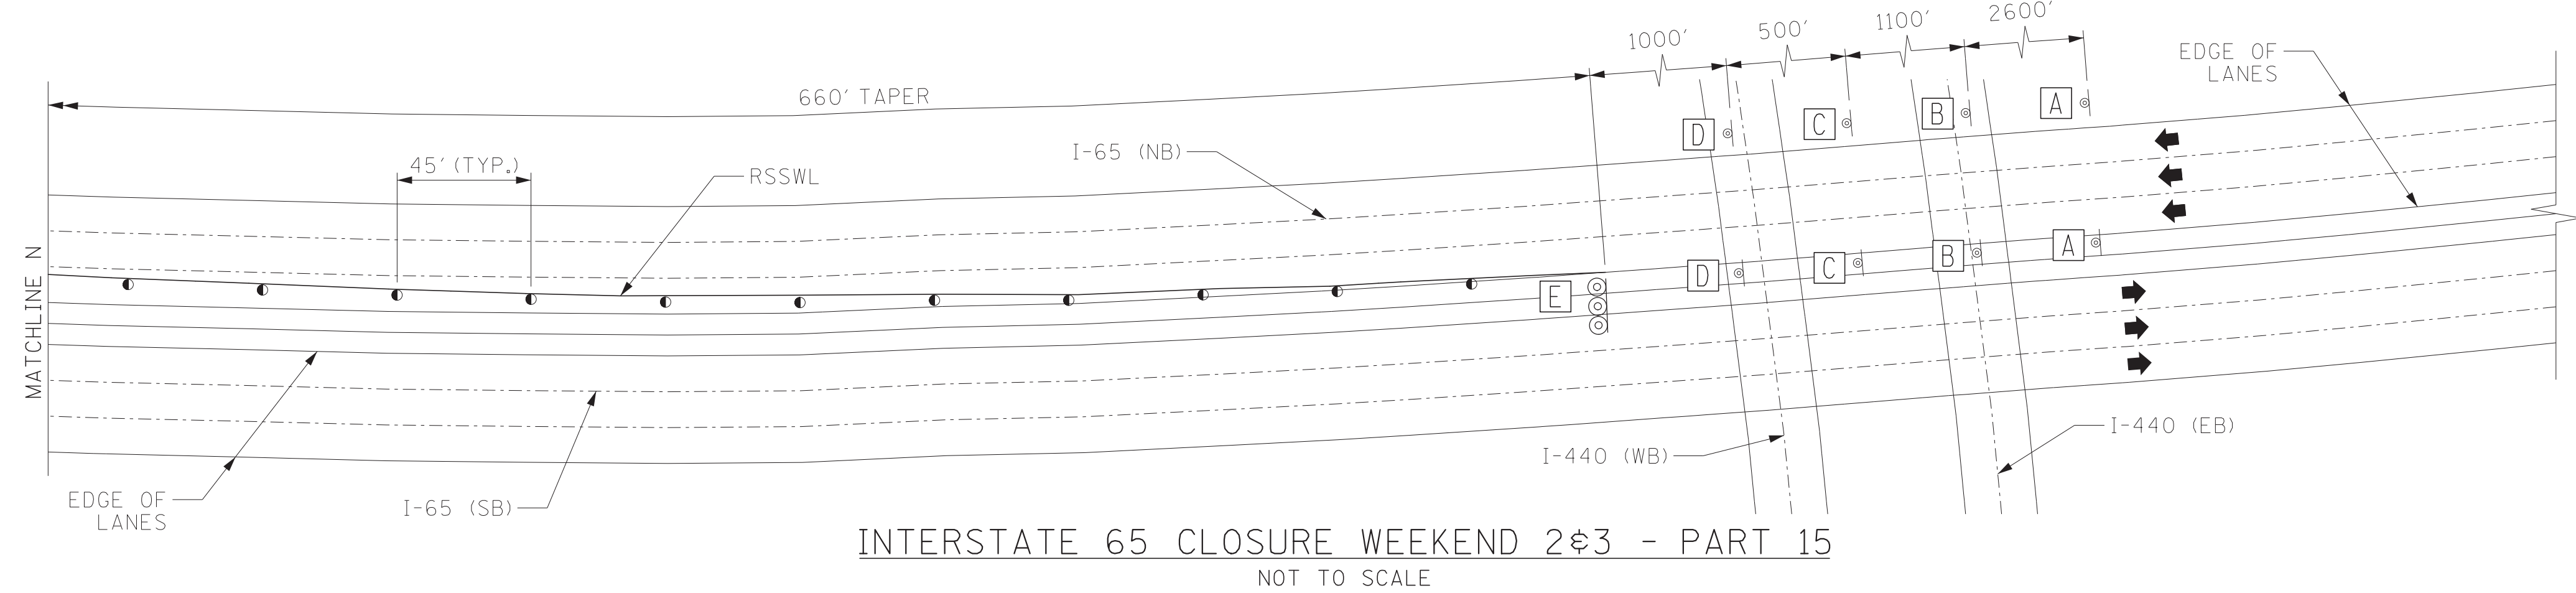

INTERSTATE 65 CLOSURE WEEKEND 2&3 - PART 15
NOT TO SCALE

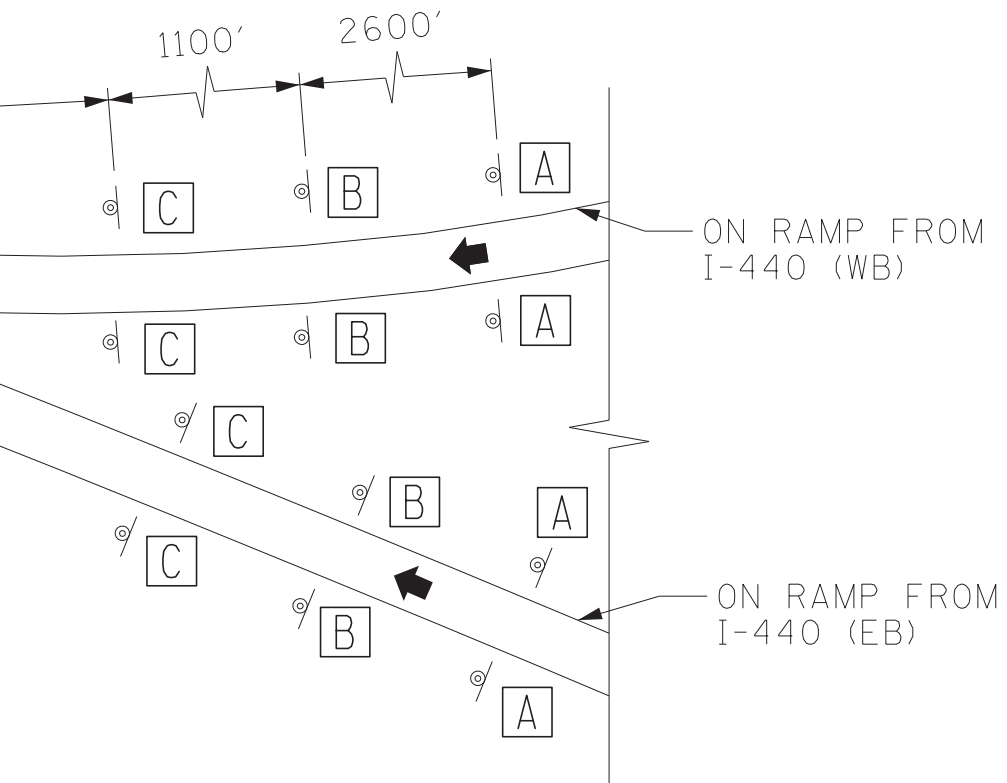

ROAD WORK
1 MILE

W20-1
(48"X48")

I-65

SP-11
(24"X18")

A

LEFT LANE
CLOSED
1/2 MILE

W20-5L
(48"X48")

I-65

SP-11
(24"X18")

B

LEFT LANE
CLOSED
1500 FT

W20-5L
(48"X48")

I-65

SP-11
(24"X18")

C

W4-2L
(48"X48")

D

TYPE "C" ARROW BOARD
(96" X 48")
SEE STD. DWG. T-FAB-1

E

SPEED
LIMIT
45

R2-1
(48"X60")


F

- NOTE: ERECTION OF SPEED REDUCTION SIGNS WILL ONLY BE PERMITTED UPON WRITTEN REQUEST BY THE CONTRACTOR AND WRITTEN APPROVAL BY THE STATE TRAFFIC ENGINEER.
- ▲ NOTE: SIGN SP-11 TO BE PLACED WITH SIGNS ON I-440 RAMPS.

SEALED BY

STATE OF TENNESSEE
DEPARTMENT OF TRANSPORTATION

TRAFFIC CONTROL
PLANS

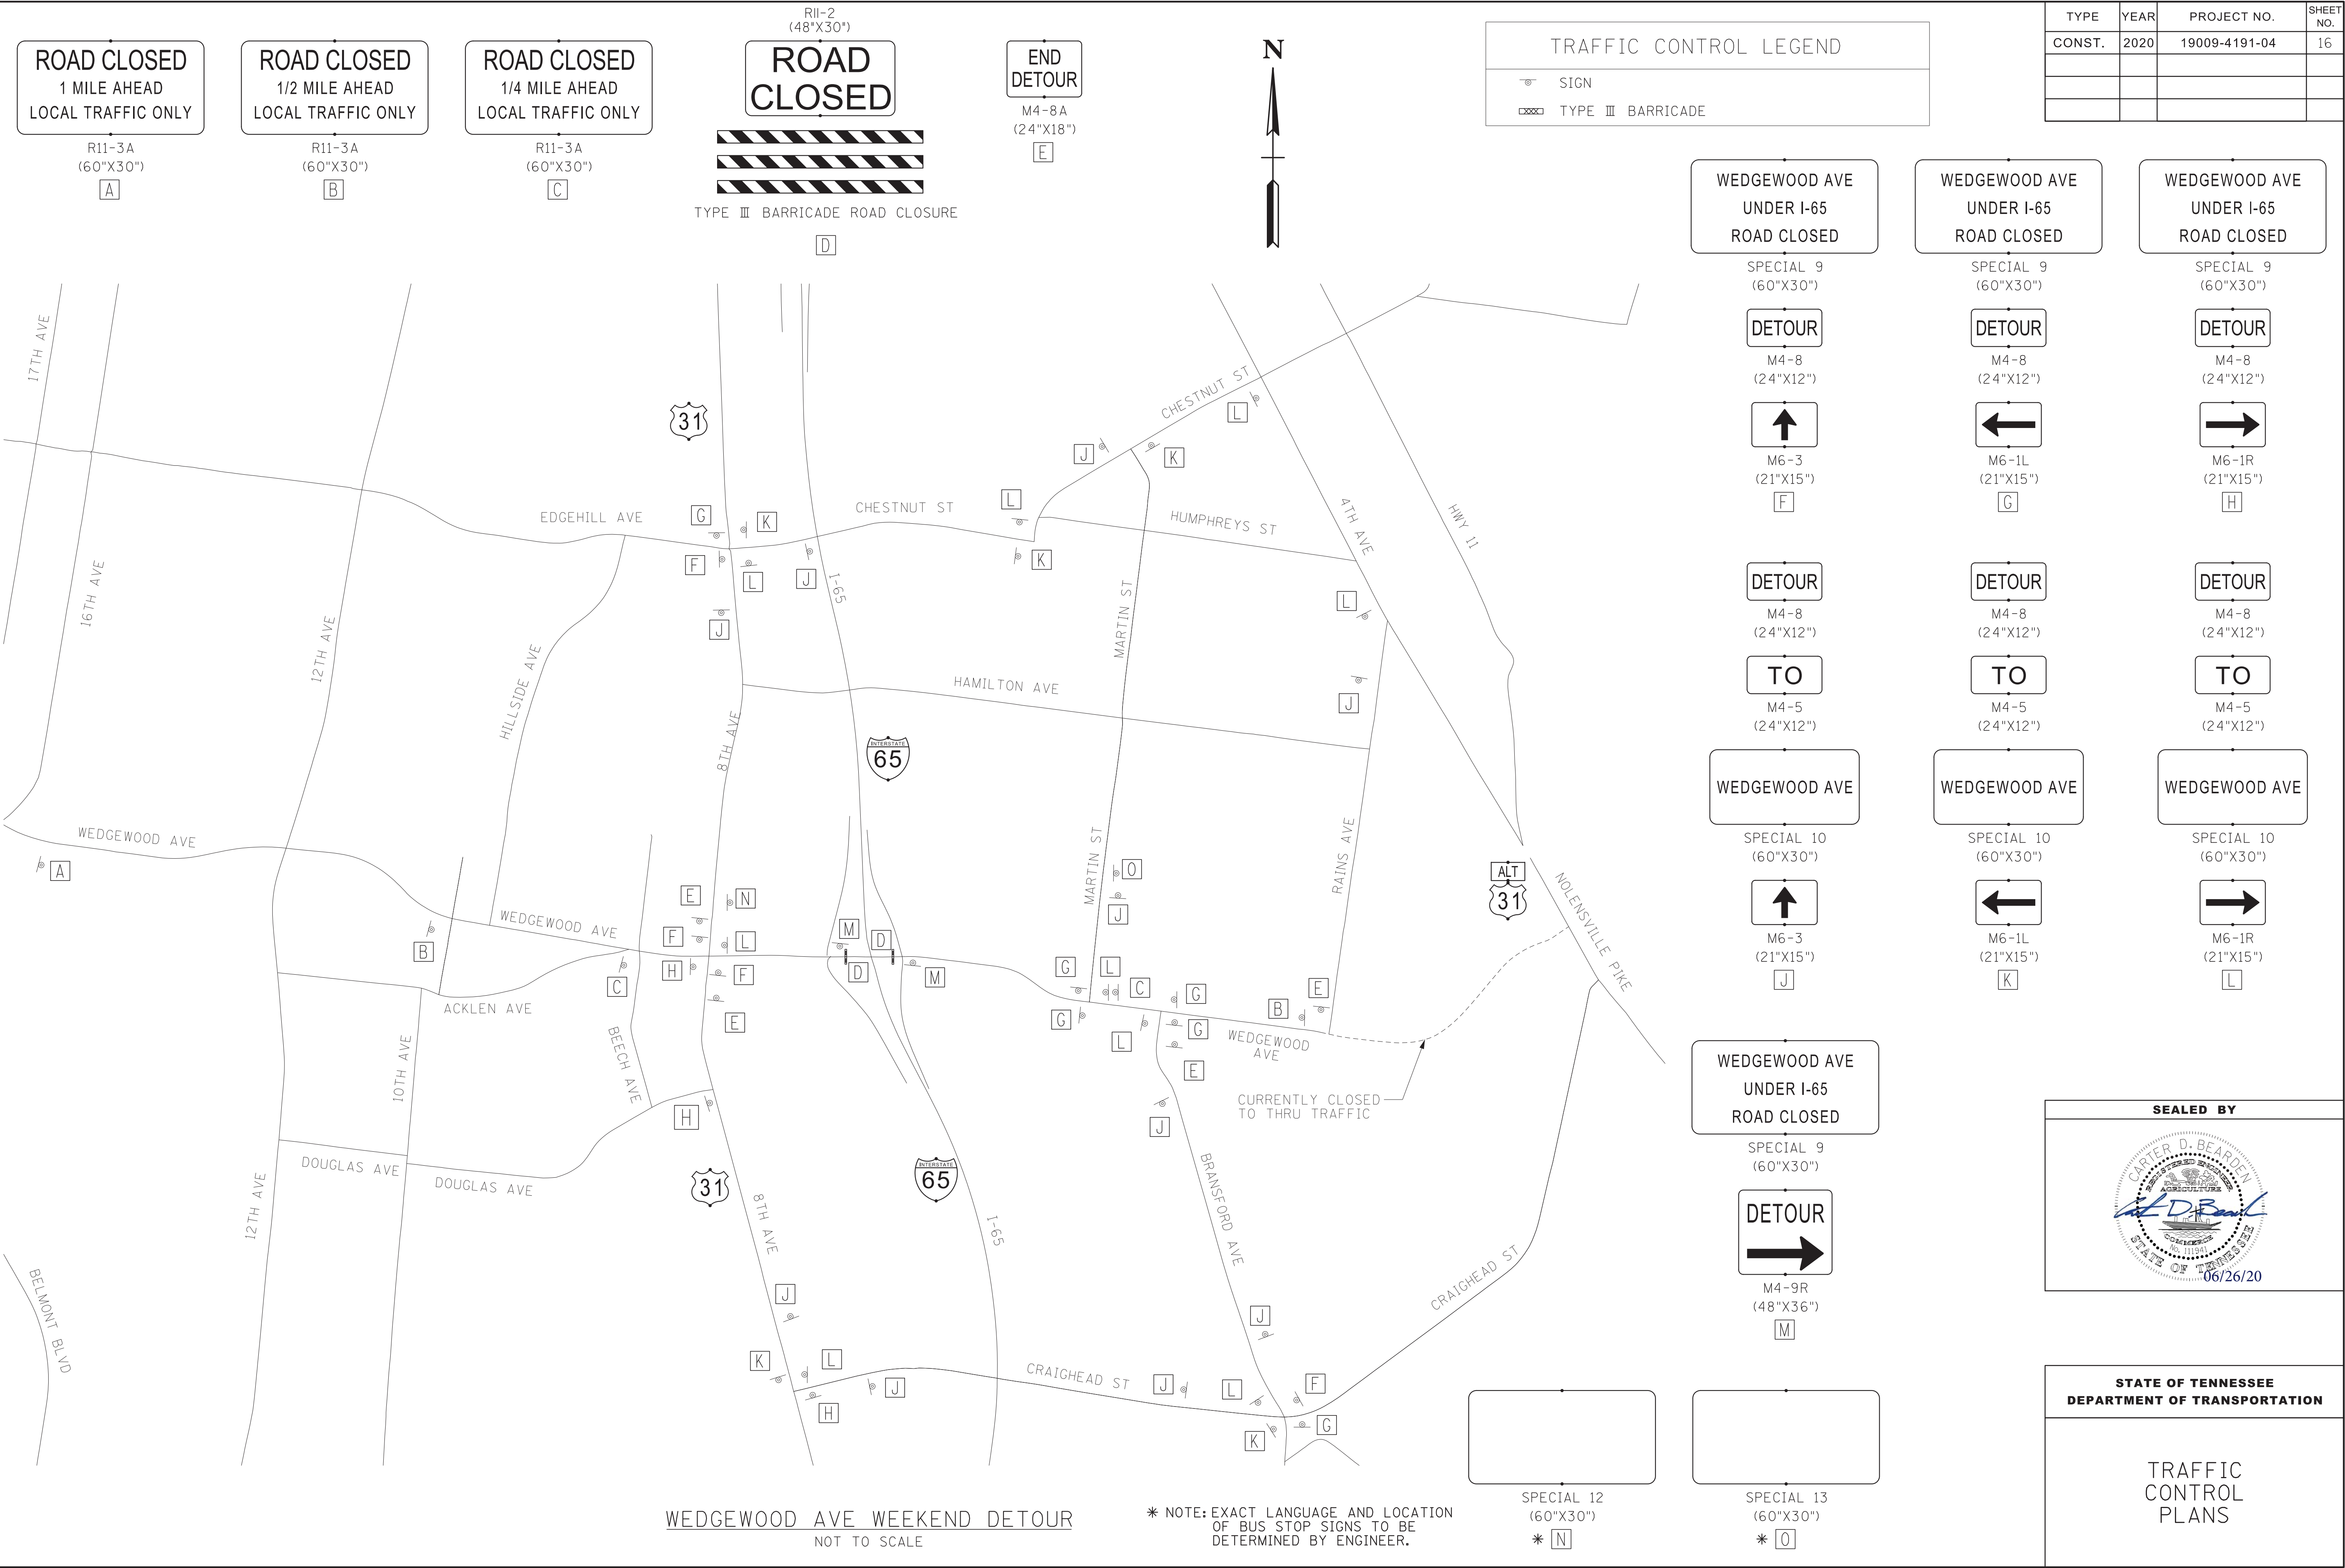



W20-1
(48"X48")

I-65

SP-11
(24"X18")

A



W20-5L
(48"X48")

I-65

SP-11
(24"X18")

B



W20-5L
(48"X48")

I-65

SP-11
(24"X18")

C




W4-2L
(48"X48")

I-65

SP-11
(24"X18")

D

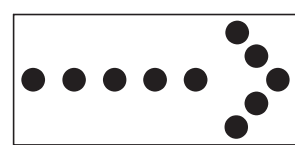

TYPE "C" ARROW BOARD
(96" X 48")
SEE STD. DWG. T-FAB-1


E




TRAFFIC CONTROL LEGEND

- FLEXIBLE DRUMS (CHANNELIZING)
- ☞ SIGN
- ☞ FLASHING ARROW BOARD (TYPE C)

TYPE	YEAR	PROJECT NO.	SHEET NO.
CONST.	2020	19009-4191-04	17

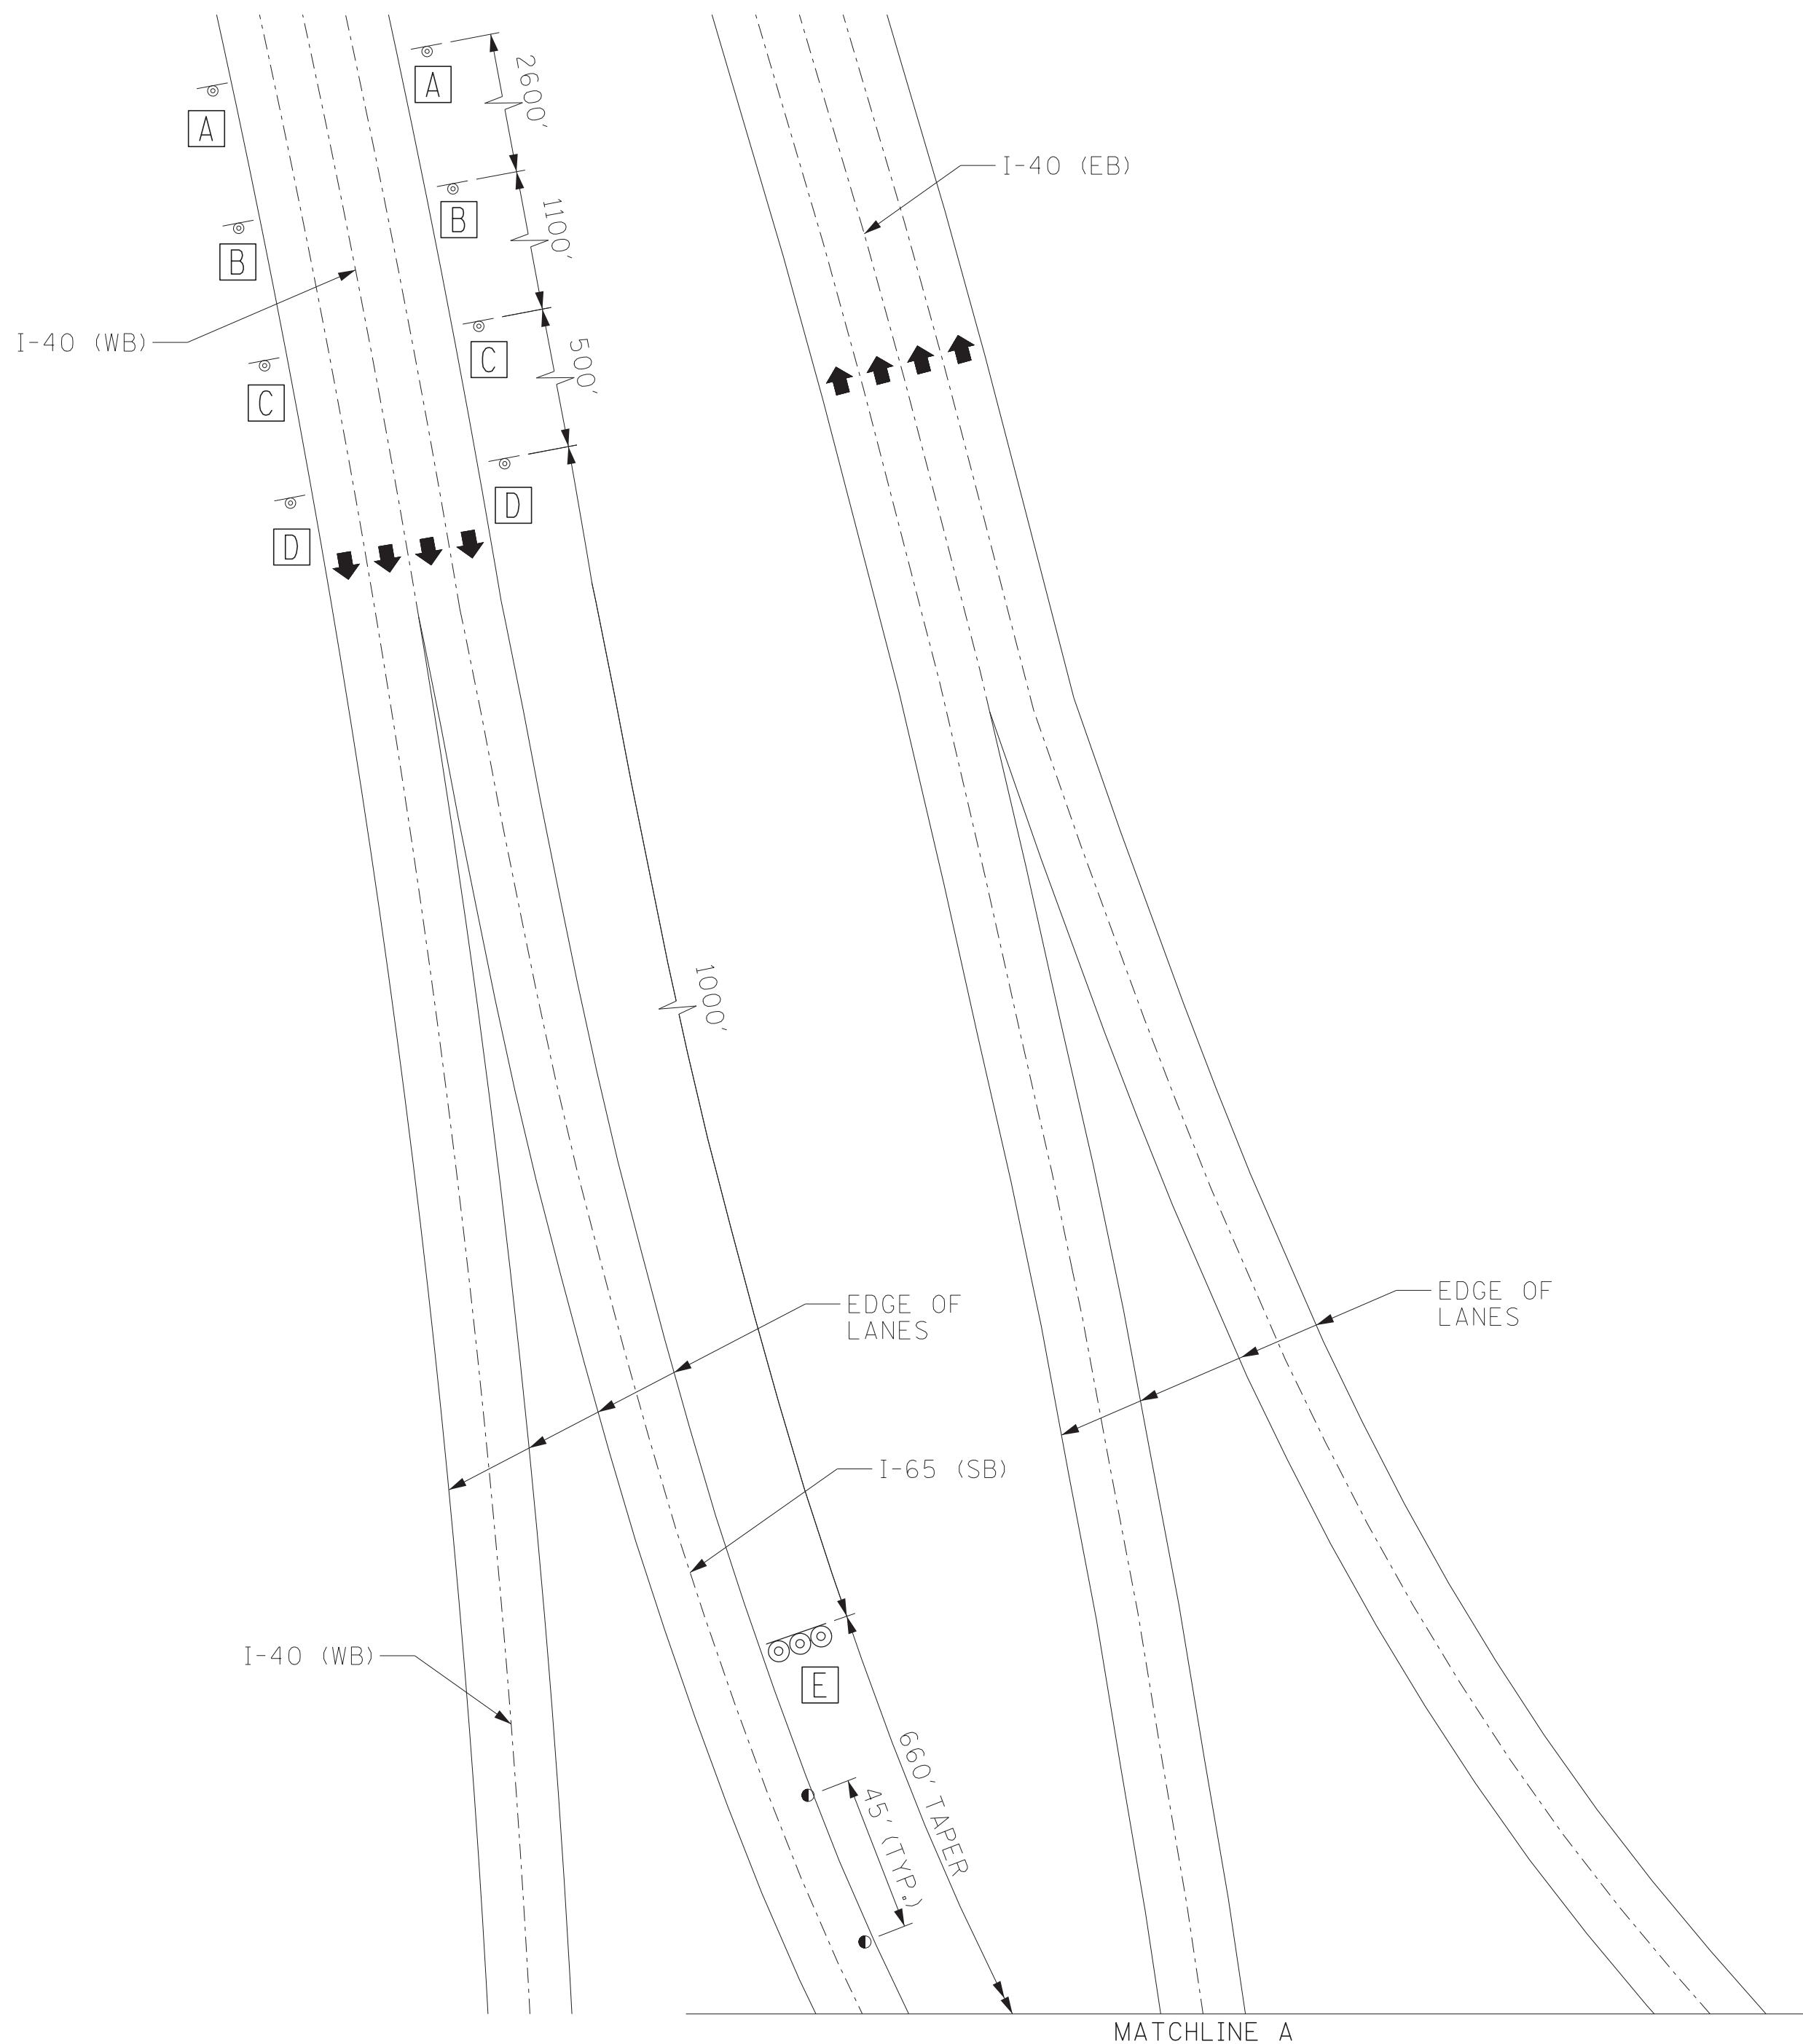


INTERSTATE 65 WEEKDAY NIGHT AFTER WEEKEND 2
PHASE I - PART 1
NOT TO SCALE

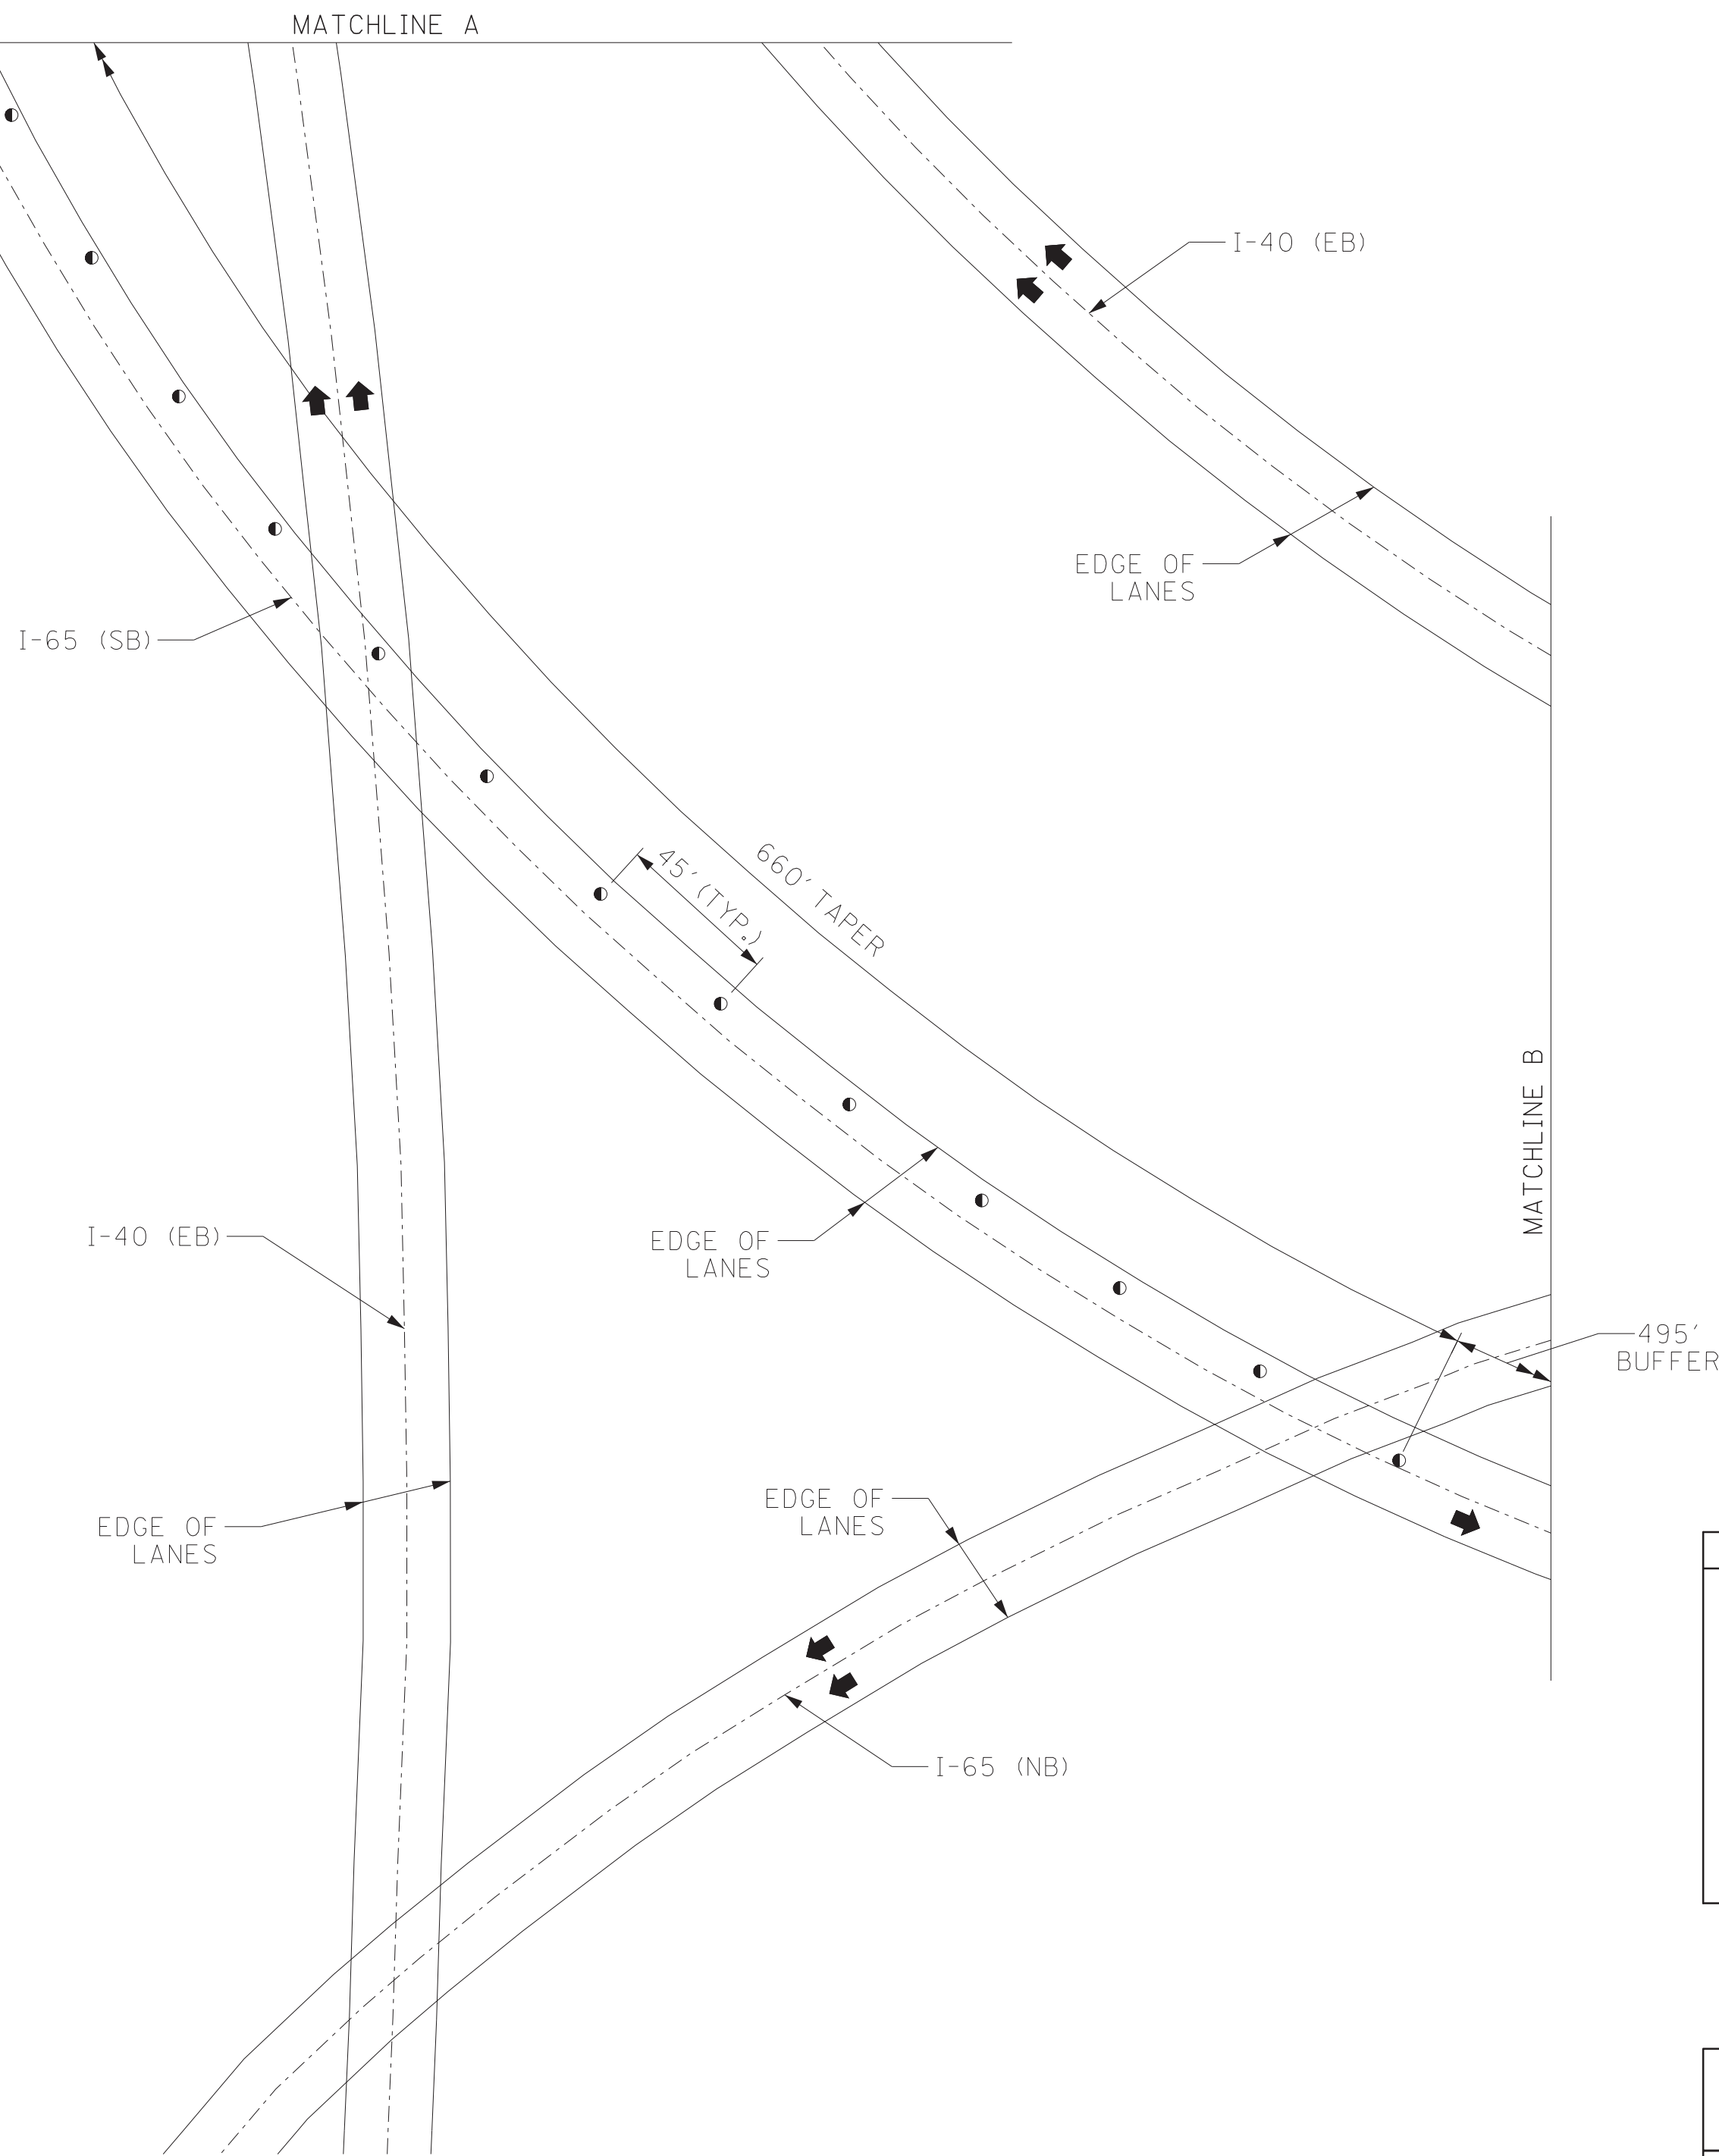

INTERSTATE 65 WEEKDAY NIGHT AFTER WEEKEND 2
PHASE I - PART 2
NOT TO SCALE

SEALED BY

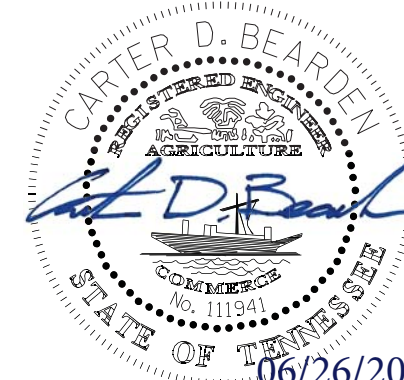

STATE OF TENNESSEE
DEPARTMENT OF TRANSPORTATION

TRAFFIC
CONTROL
PLANS

ROAD
WORK
1 MILE

W20-1
(48"X48")

I-65

SP-11
(24"X18")

A

LEFT
LANE
CLOSED
½ MILE

W20-5L
(48"X48")

I-65

SP-11
(24"X18")

B

LEFT
LANE
CLOSED
1500 FT

W20-5L
(48"X48")

I-65

SP-11
(24"X18")

C

↗ ↘

WI-4BR
(48"X48")

STAY
IN
LANE

R4-9
(48"X60")

D

SPEED
LIMIT
45

R2-1
(48"X60")

E

NOTE: ERECTION OF SPEED REDUCTION SIGNS WILL ONLY BE PERMITTED UPON WRITTEN REQUEST BY THE CONTRACTOR AND WRITTEN APPROVAL BY THE STATE TRAFFIC ENGINEER.

TRAFFIC CONTROL LEGEND

● FLEXIBLE DRUMS (CHANNELIZING)

⊞ SIGN

TYPE	YEAR	PROJECT NO.	SHEET NO.
CONST.	2020	19009-4191-04	18

INTERSTATE 65 WEEKDAY NIGHT AFTER WEEKEND 2
PHASE I - PART 3
NOT TO SCALE

INTERSTATE 65 WEEKDAY NIGHT AFTER WEEKEND 2
PHASE I - PART 4
NOT TO SCALE

SEALED BY

06/26/20

STATE OF TENNESSEE
DEPARTMENT OF TRANSPORTATION

TRAFFIC CONTROL
PLANS

END
ROAD WORK

G20-2
(48"X24")

A

EXIT
OPEN


E5-2
(48"X36")

B


TRAFFIC CONTROL LEGEND

- FLEXIBLE DRUMS (CHANNELIZING)
- SIGN

TYPE	YEAR	PROJECT NO.	SHEET NO.
CONST.	2020	19009-4191-04	19

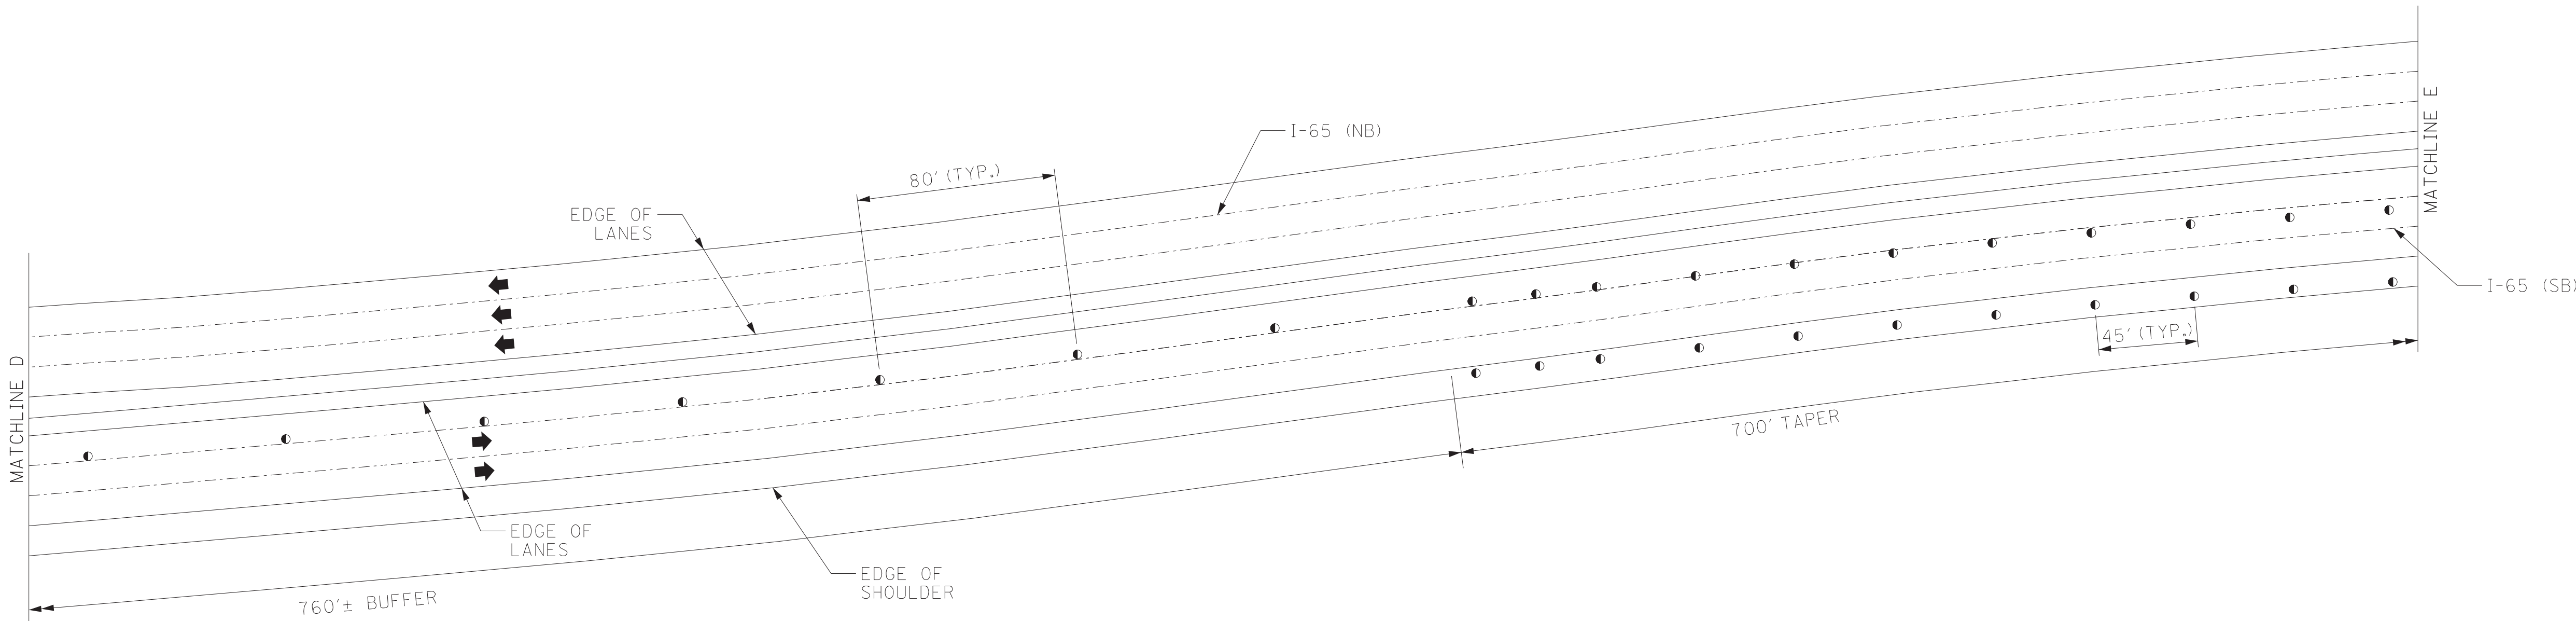


INTERSTATE 65 WEEKDAY NIGHT AFTER WEEKEND 2
PHASE I - PART 5
NOT TO SCALE

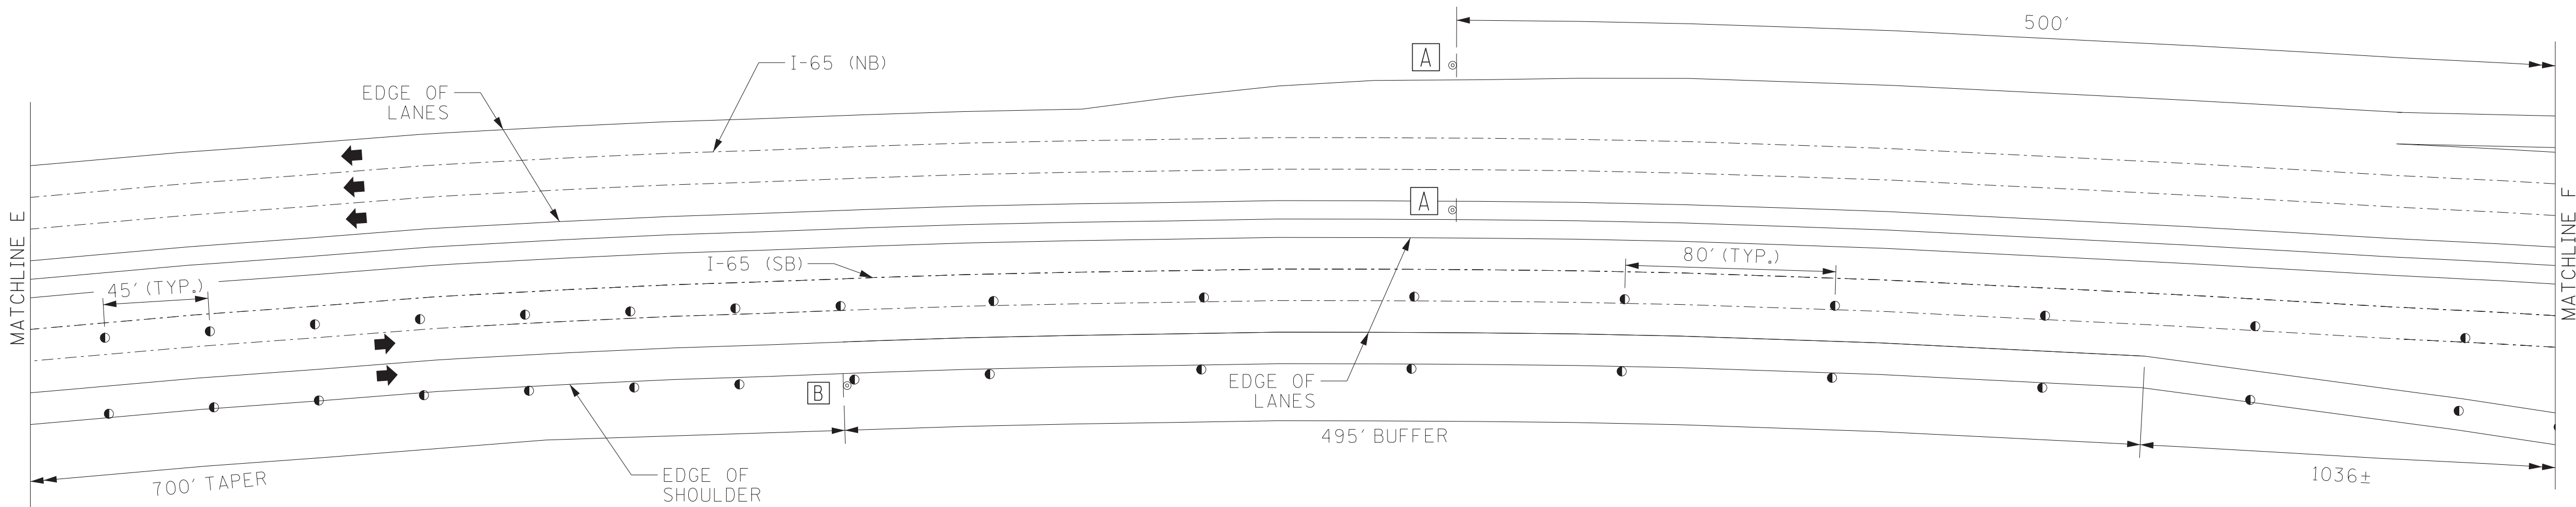

INTERSTATE 65 WEEKDAY NIGHT AFTER WEEKEND 2
PHASE I - PART 6
NOT TO SCALE

SEALED BY

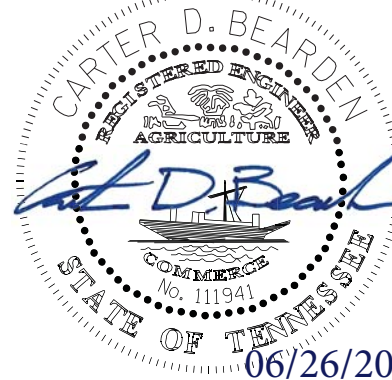


STATE OF TENNESSEE
DEPARTMENT OF TRANSPORTATION

TRAFFIC
CONTROL
PLANS

TRAFFIC CONTROL LEGEND	
•	FLEXIBLE DRUMS (CHANNELIZING)

TYPE	YEAR	PROJECT NO.	SHEET NO.
CONST.	2020	19009-4191-04	20

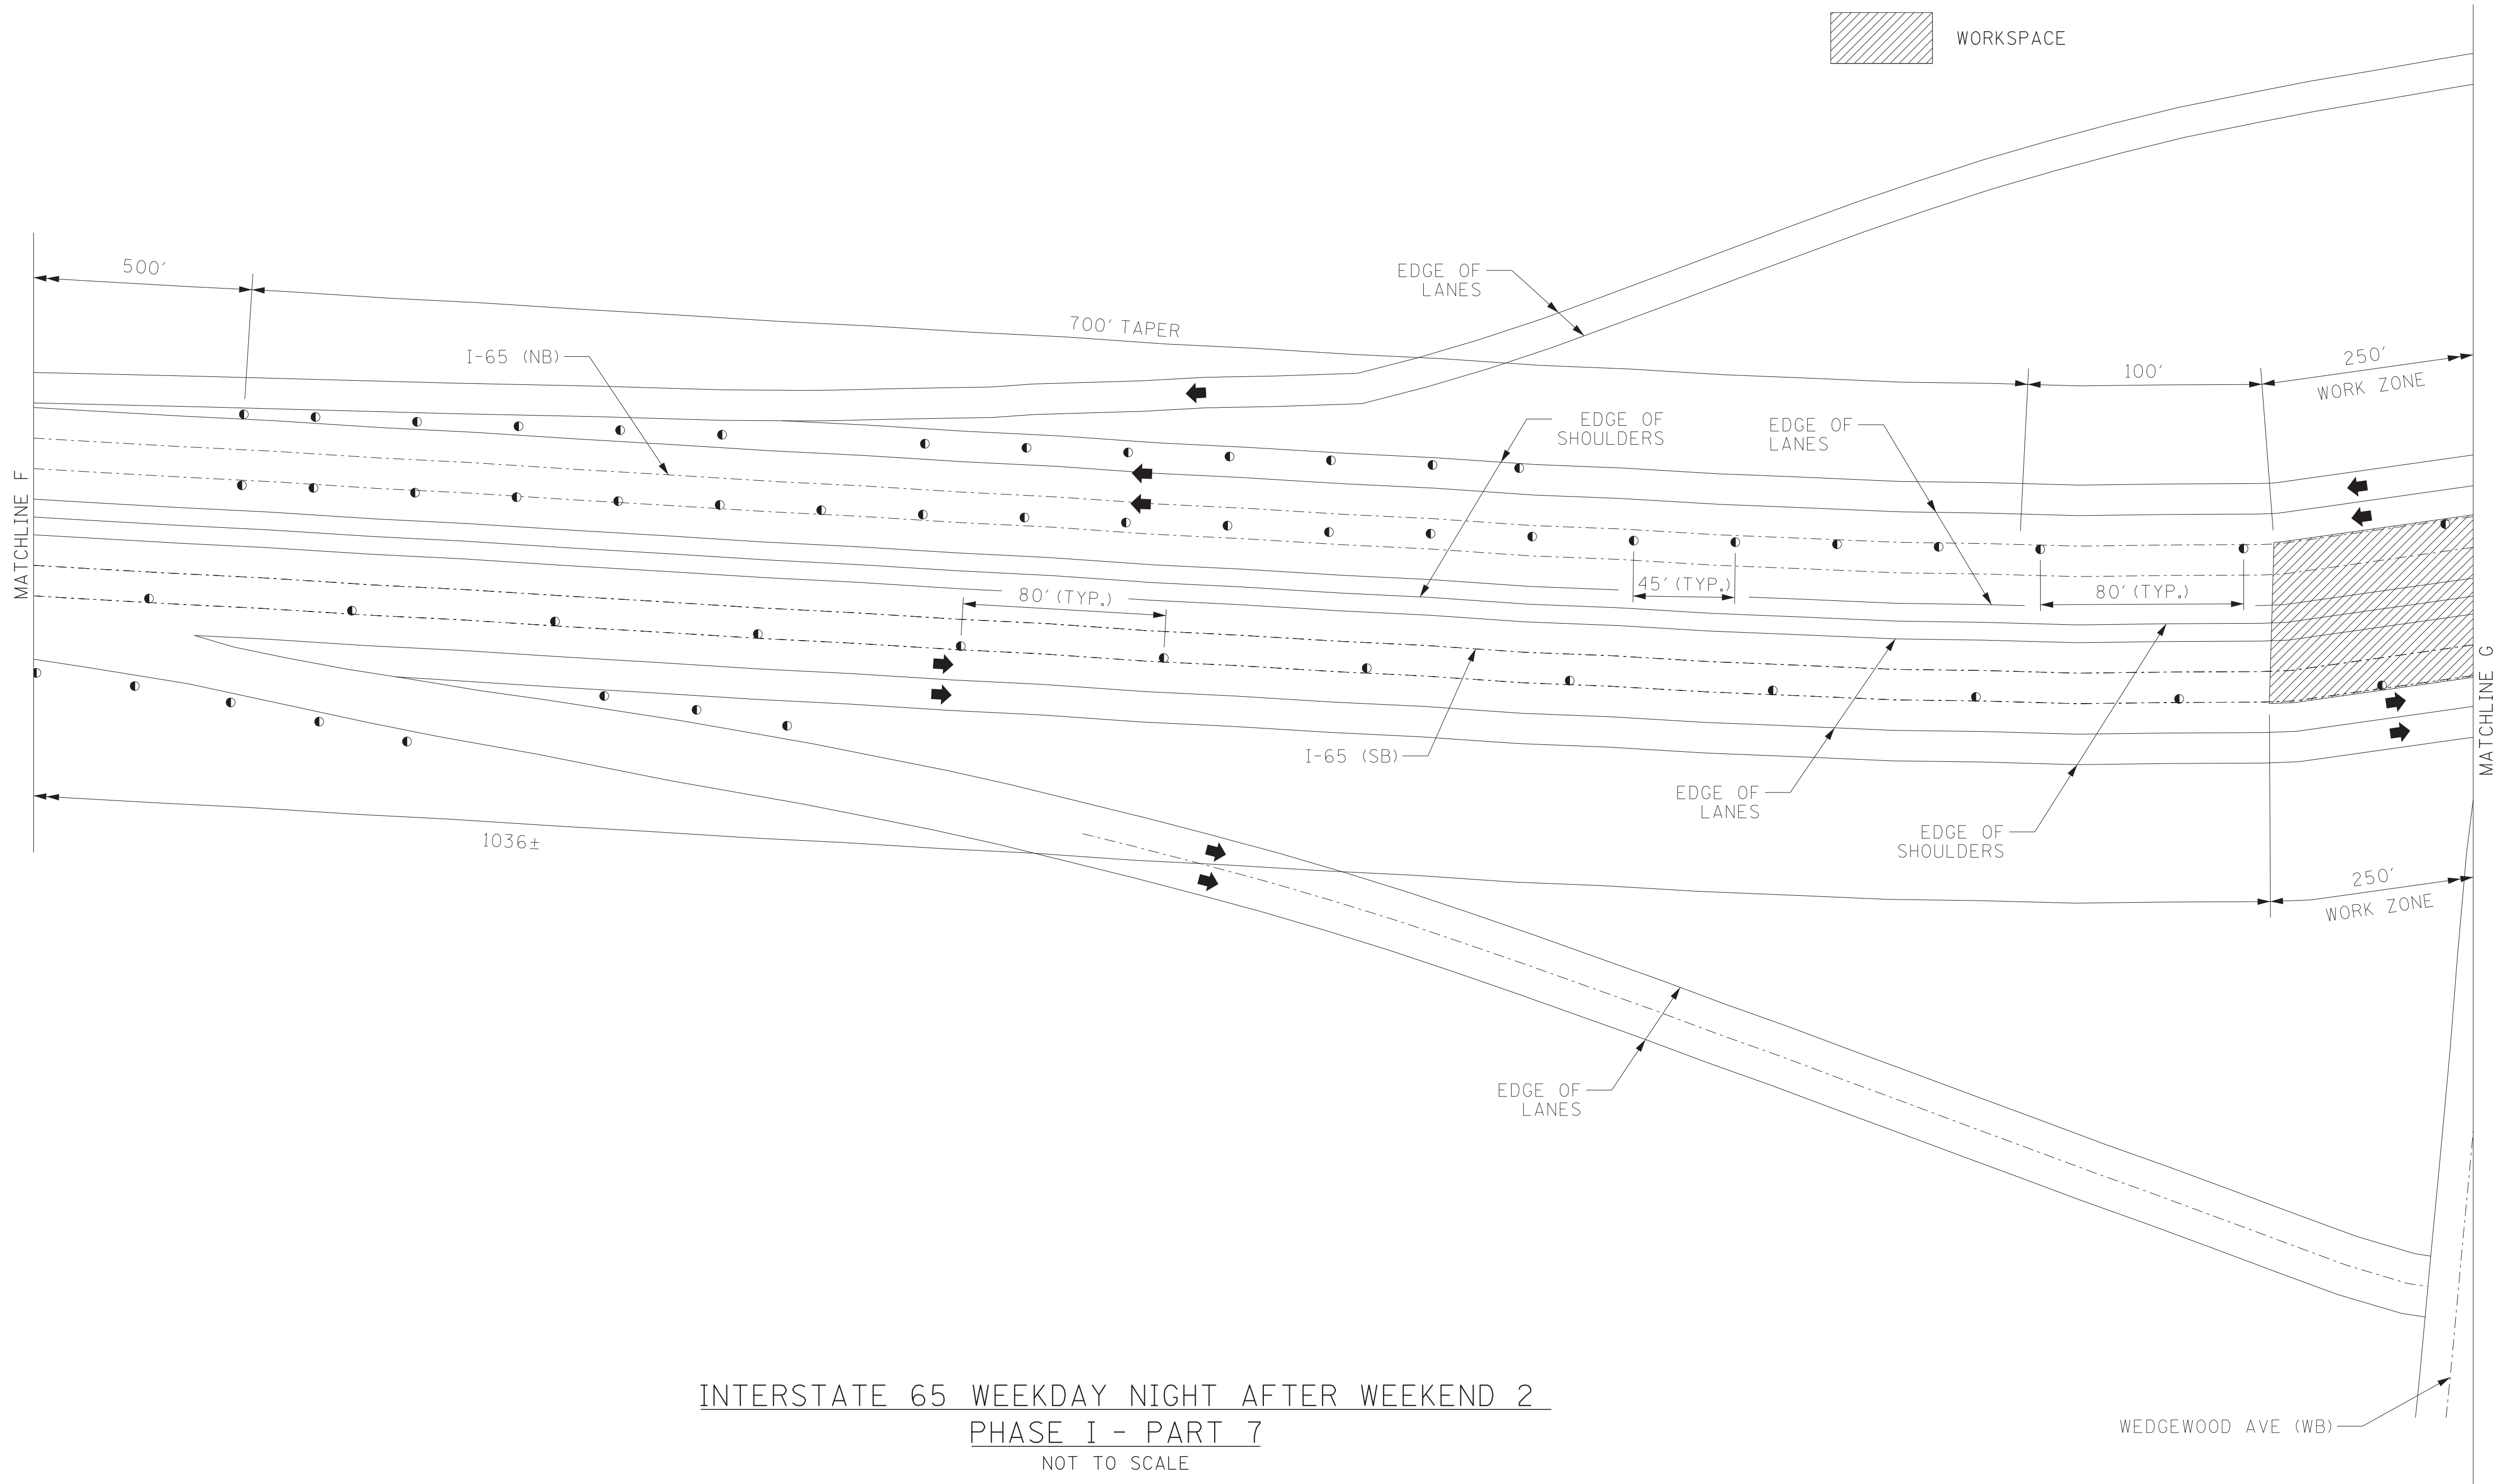


INTERSTATE 65 WEEKDAY NIGHT AFTER WEEKEND 2
 PHASE I - PART 7
 NOT TO SCALE

SEALED BY

STATE OF TENNESSEE
DEPARTMENT OF TRANSPORTATION

TRAFFIC CONTROL PLANS

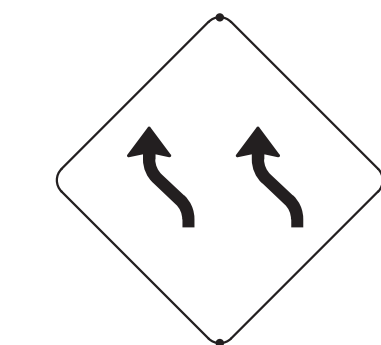

W1-4BL
(48"X48")




R4-9
(48"X60")

A




TRAFFIC CONTROL LEGEND

- FLEXIBLE DRUMS (CHANNELIZING)
- ☉ SIGN

 


WORKSPACE

TYPE	YEAR	PROJECT NO.	SHEET NO.
CONST.	2020	19009-4191-04	21

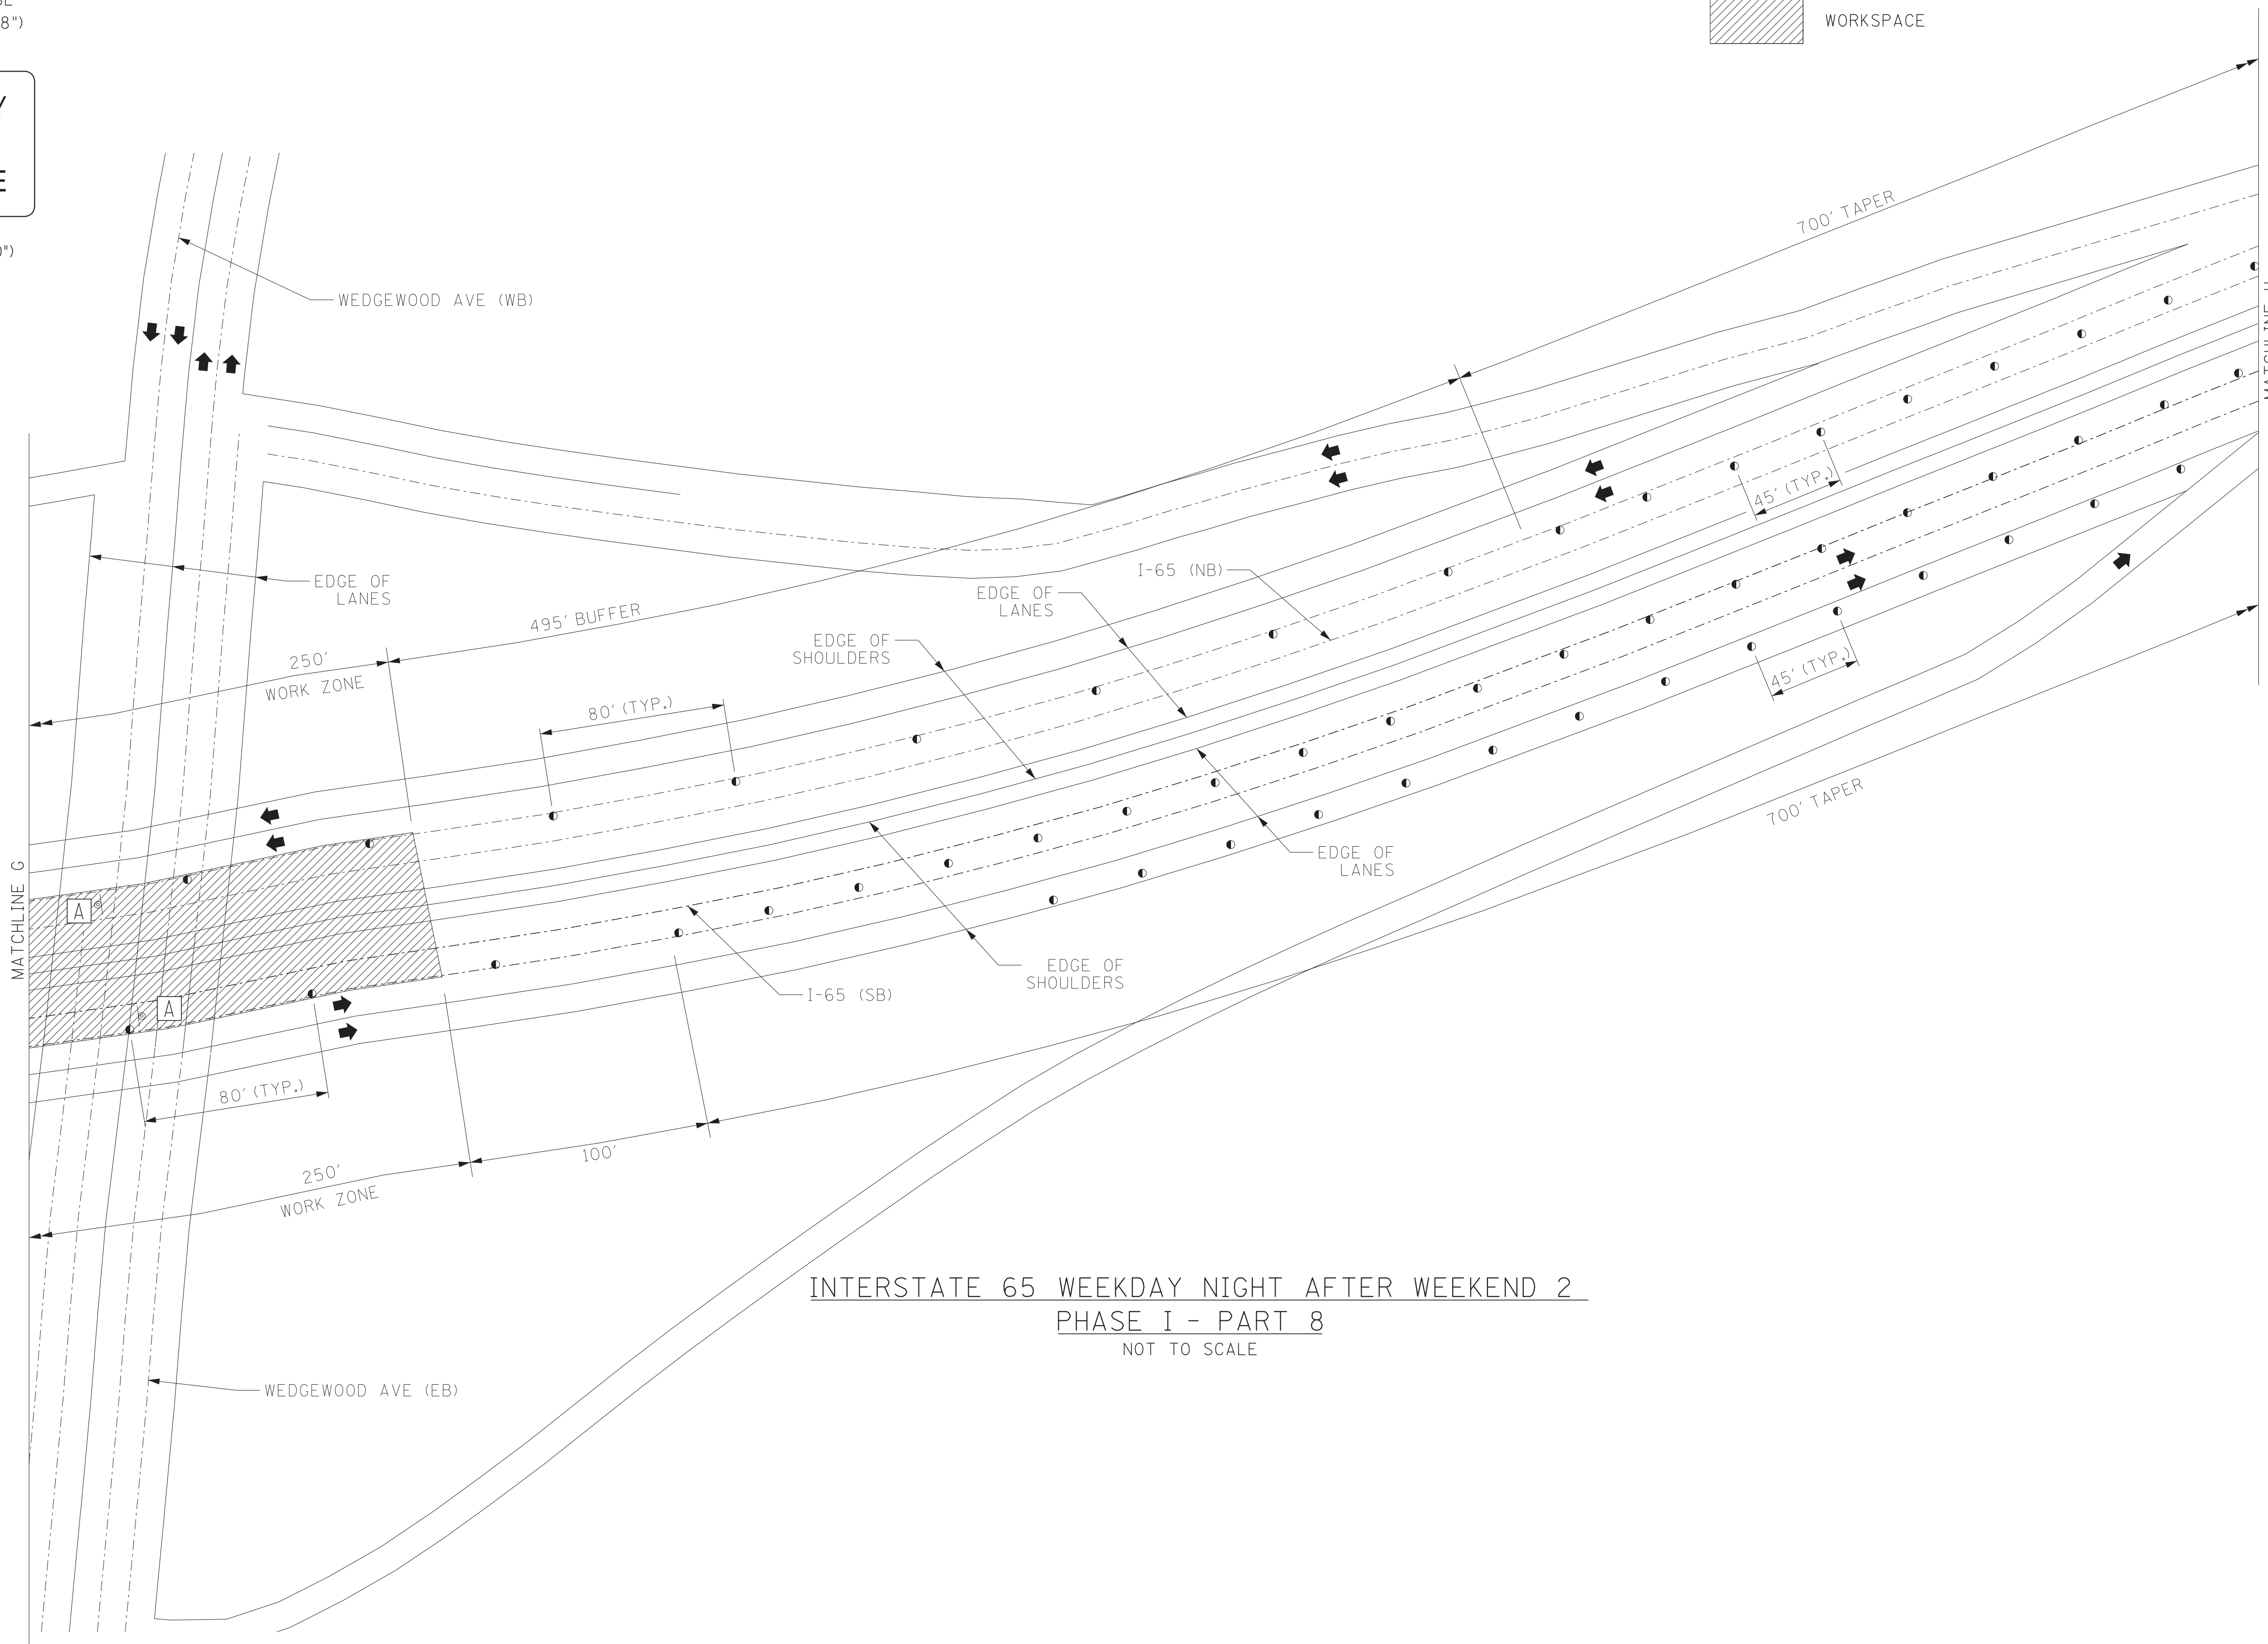


INTERSTATE 65 WEEKDAY NIGHT AFTER WEEKEND 2
PHASE I - PART 8
NOT TO SCALE

SEALED BY

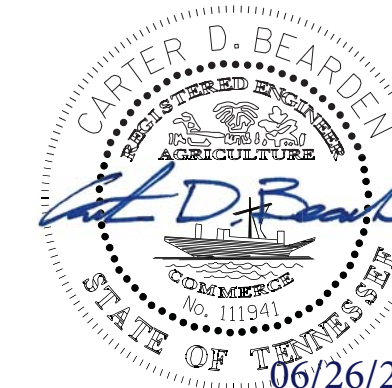

STATE OF TENNESSEE
DEPARTMENT OF TRANSPORTATION

TRAFFIC
CONTROL
PLANS

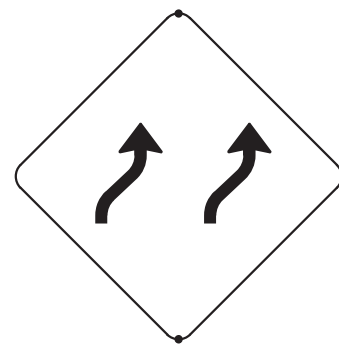

W1-4BR
(48\"X48\")




R4-9
(48\"X60\")

A



E5-2
(48\"X36\")

B

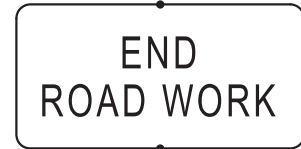

G20-2
(48\"X24\")


C




TRAFFIC CONTROL LEGEND

- FLEXIBLE DRUMS (CHANNELIZING)
- SIGN

TYPE	YEAR	PROJECT NO.	SHEET NO.
CONST.	2020	19009-4191-04	22

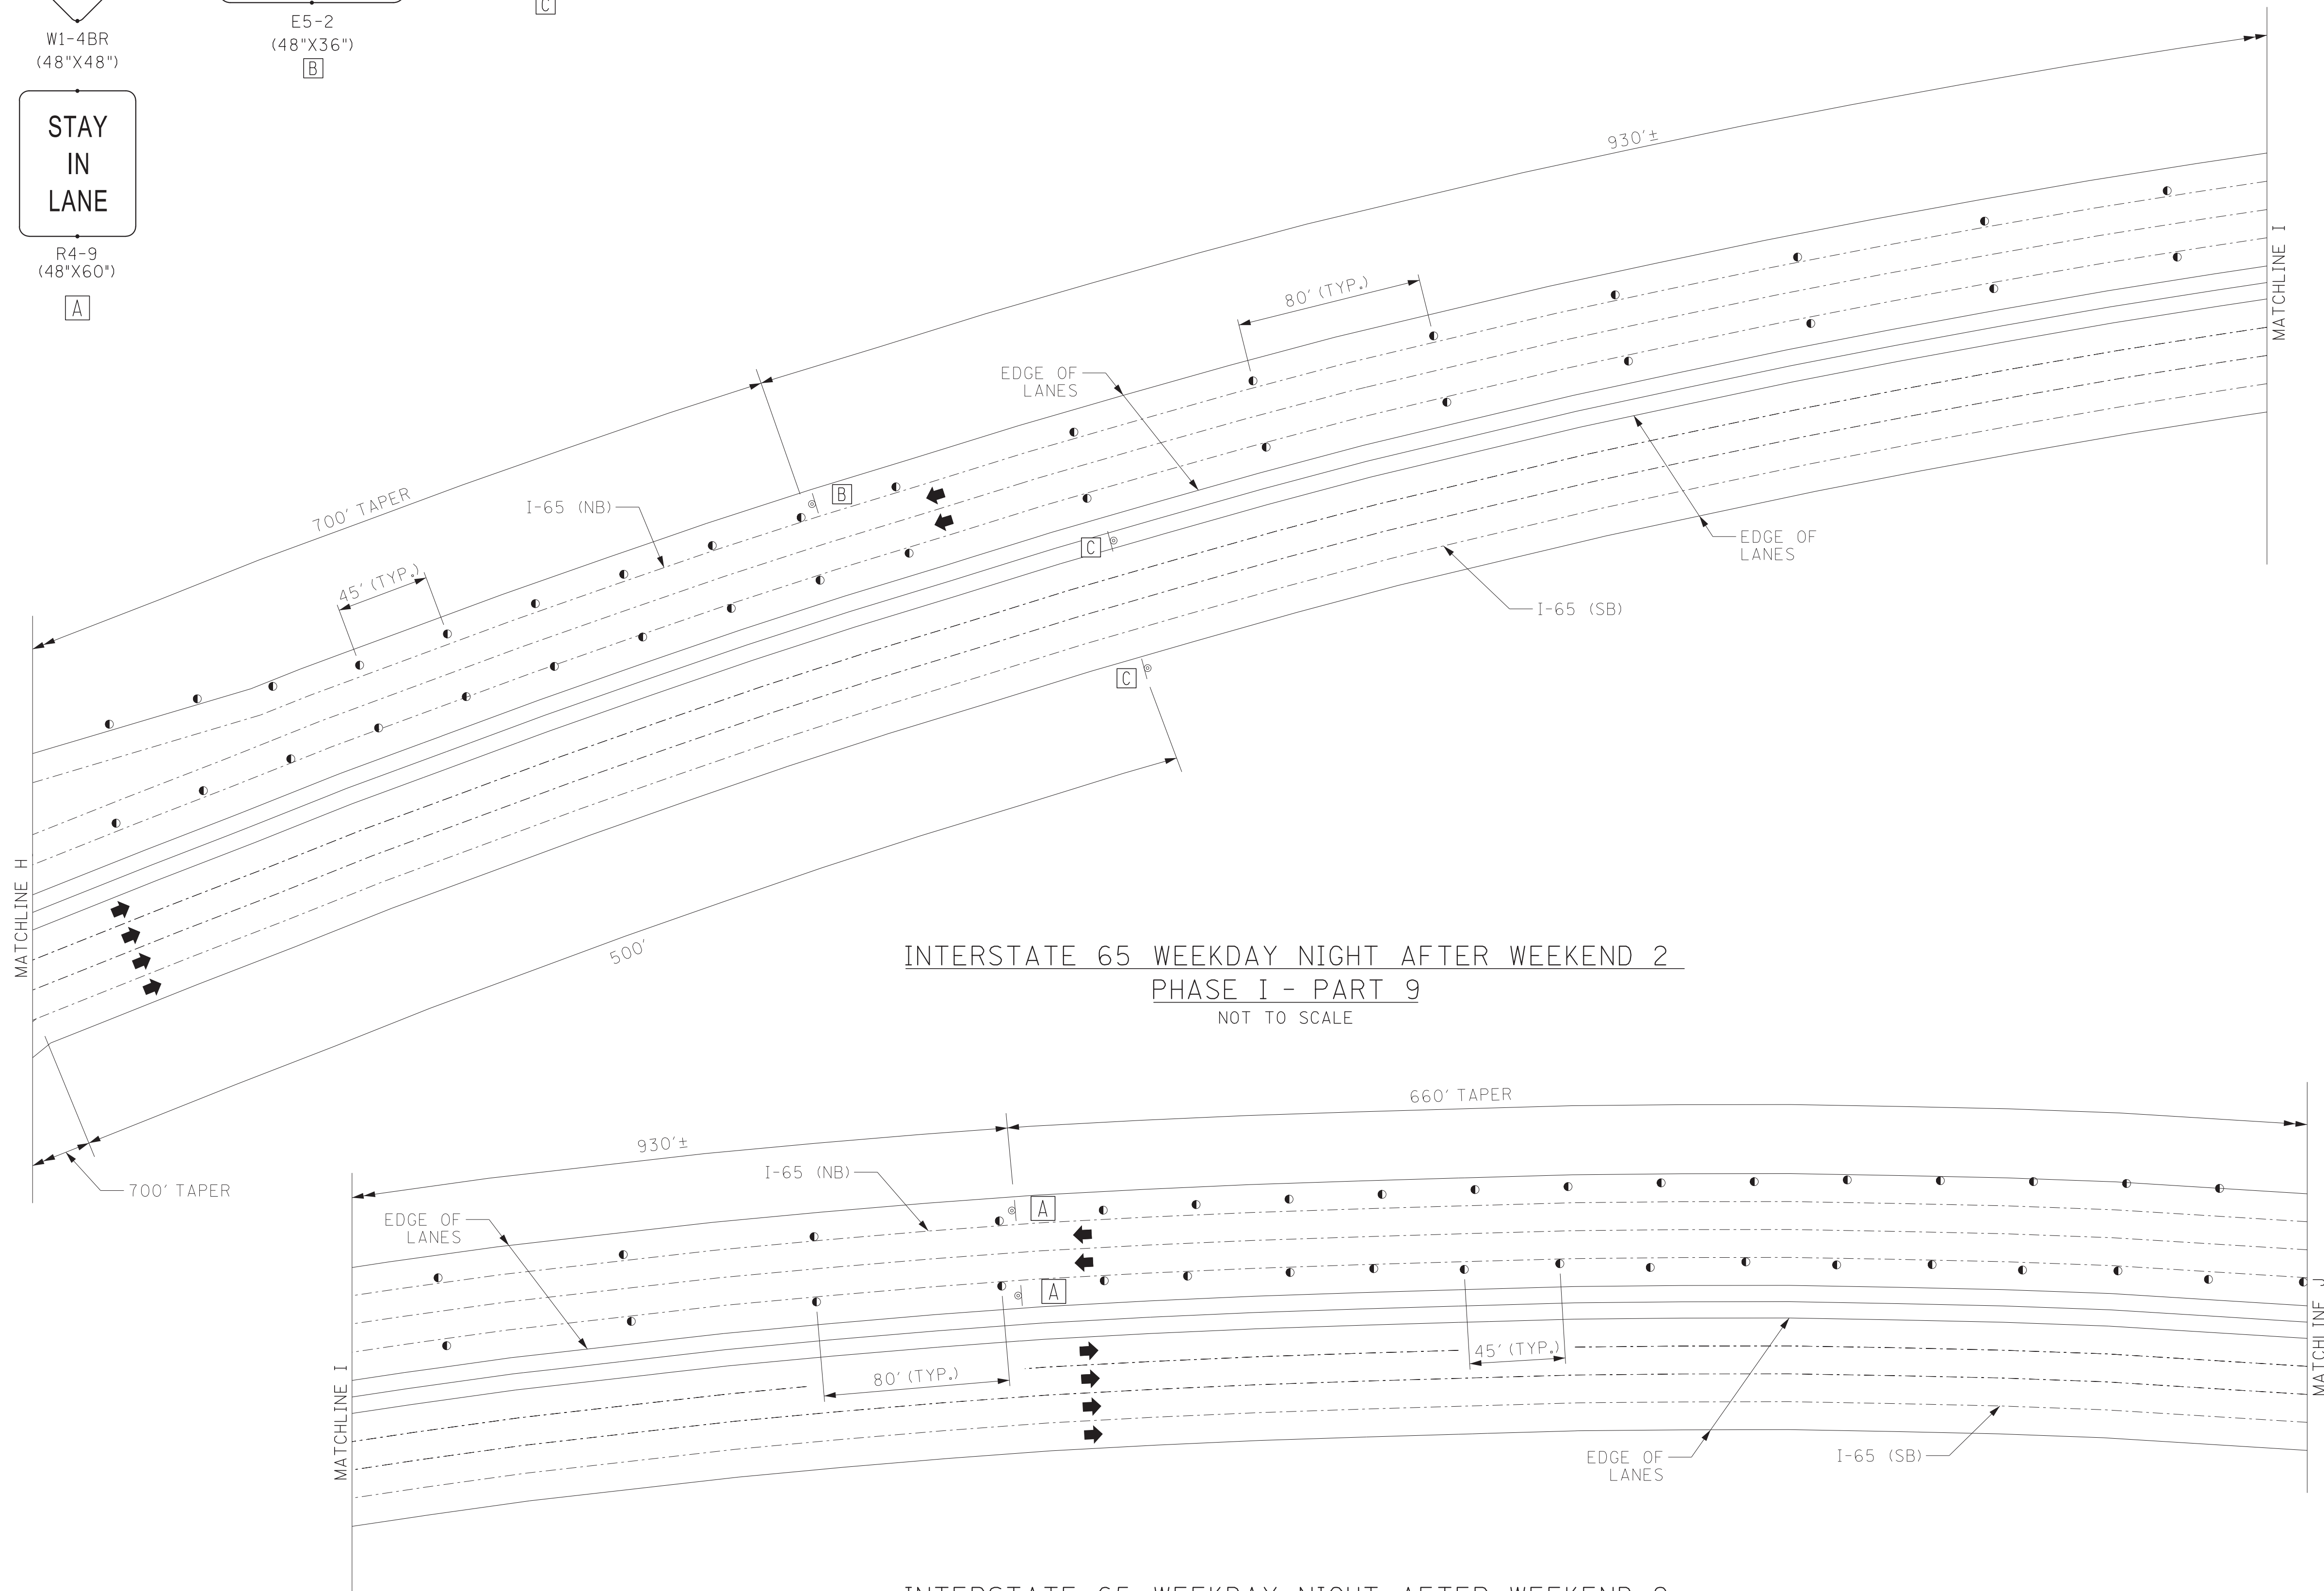

SEALED BY



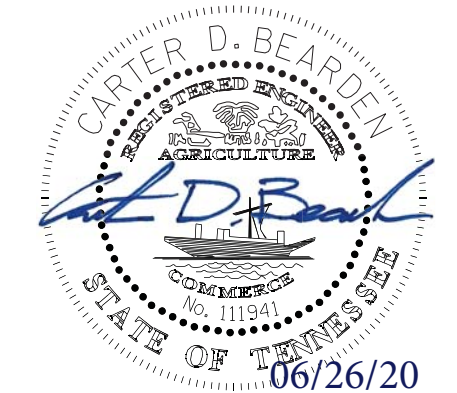


STATE OF TENNESSEE
DEPARTMENT OF TRANSPORTATION


TRAFFIC
CONTROL
PLANS

TRAFFIC CONTROL LEGEND	
	FLEXIBLE DRUMS (CHANNELIZING)
	SIGN

TYPE	YEAR	PROJECT NO.	SHEET NO.
CONST.	2020	19009-4191-04	23

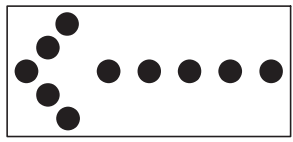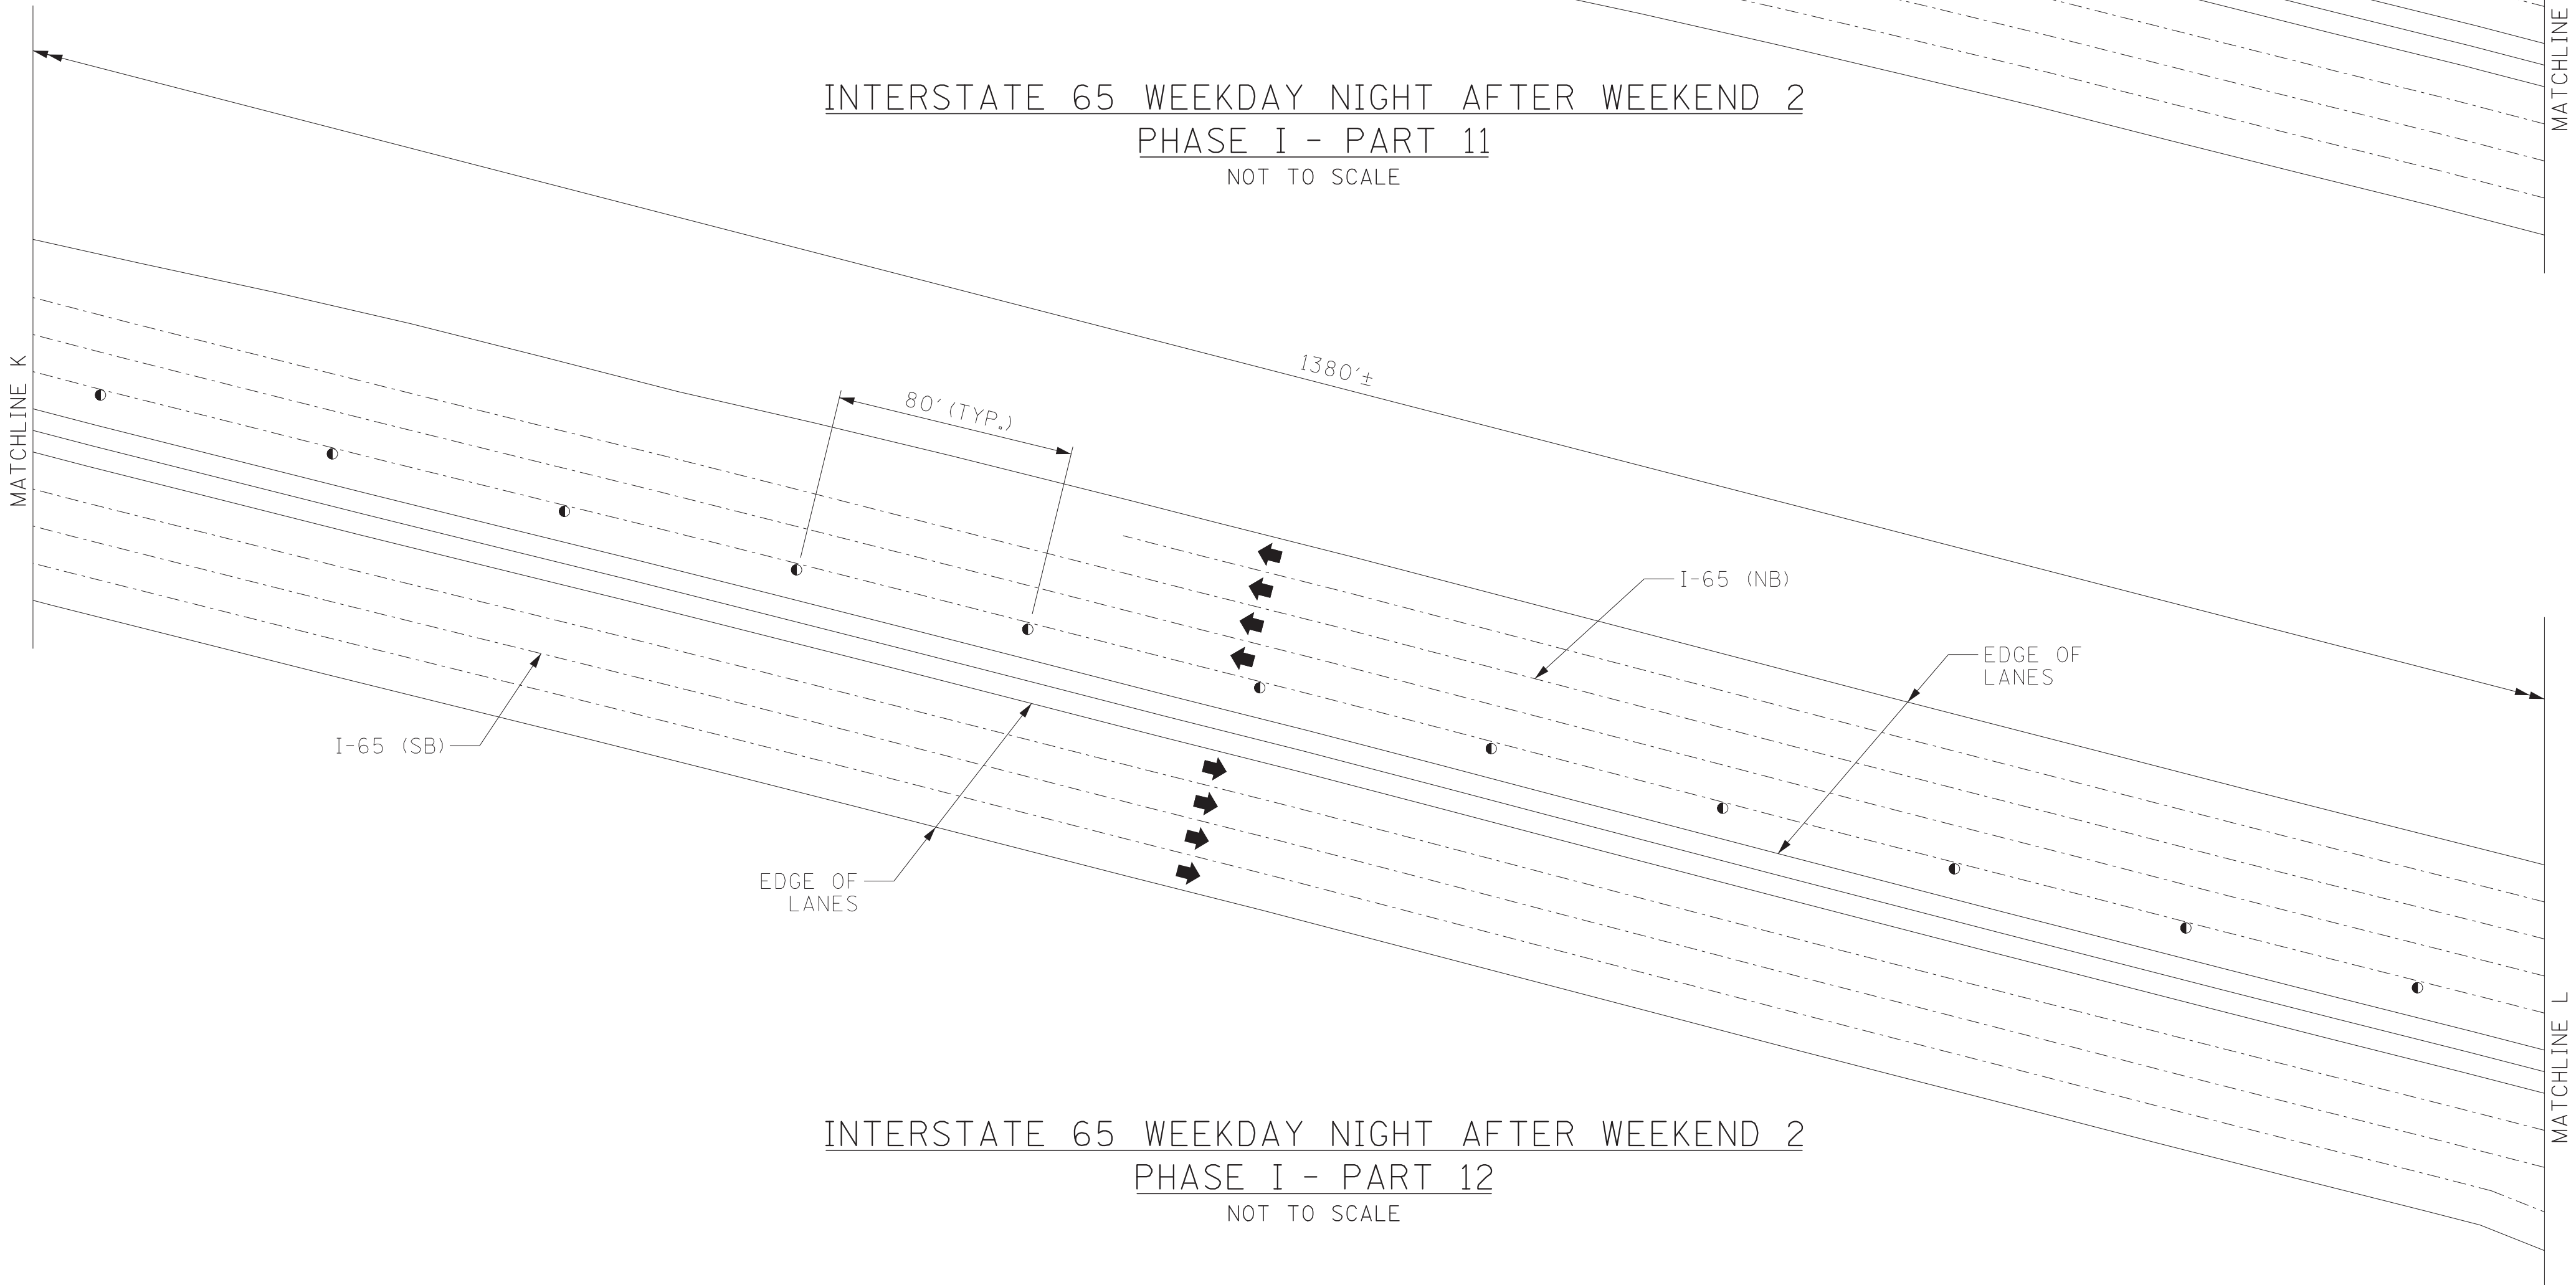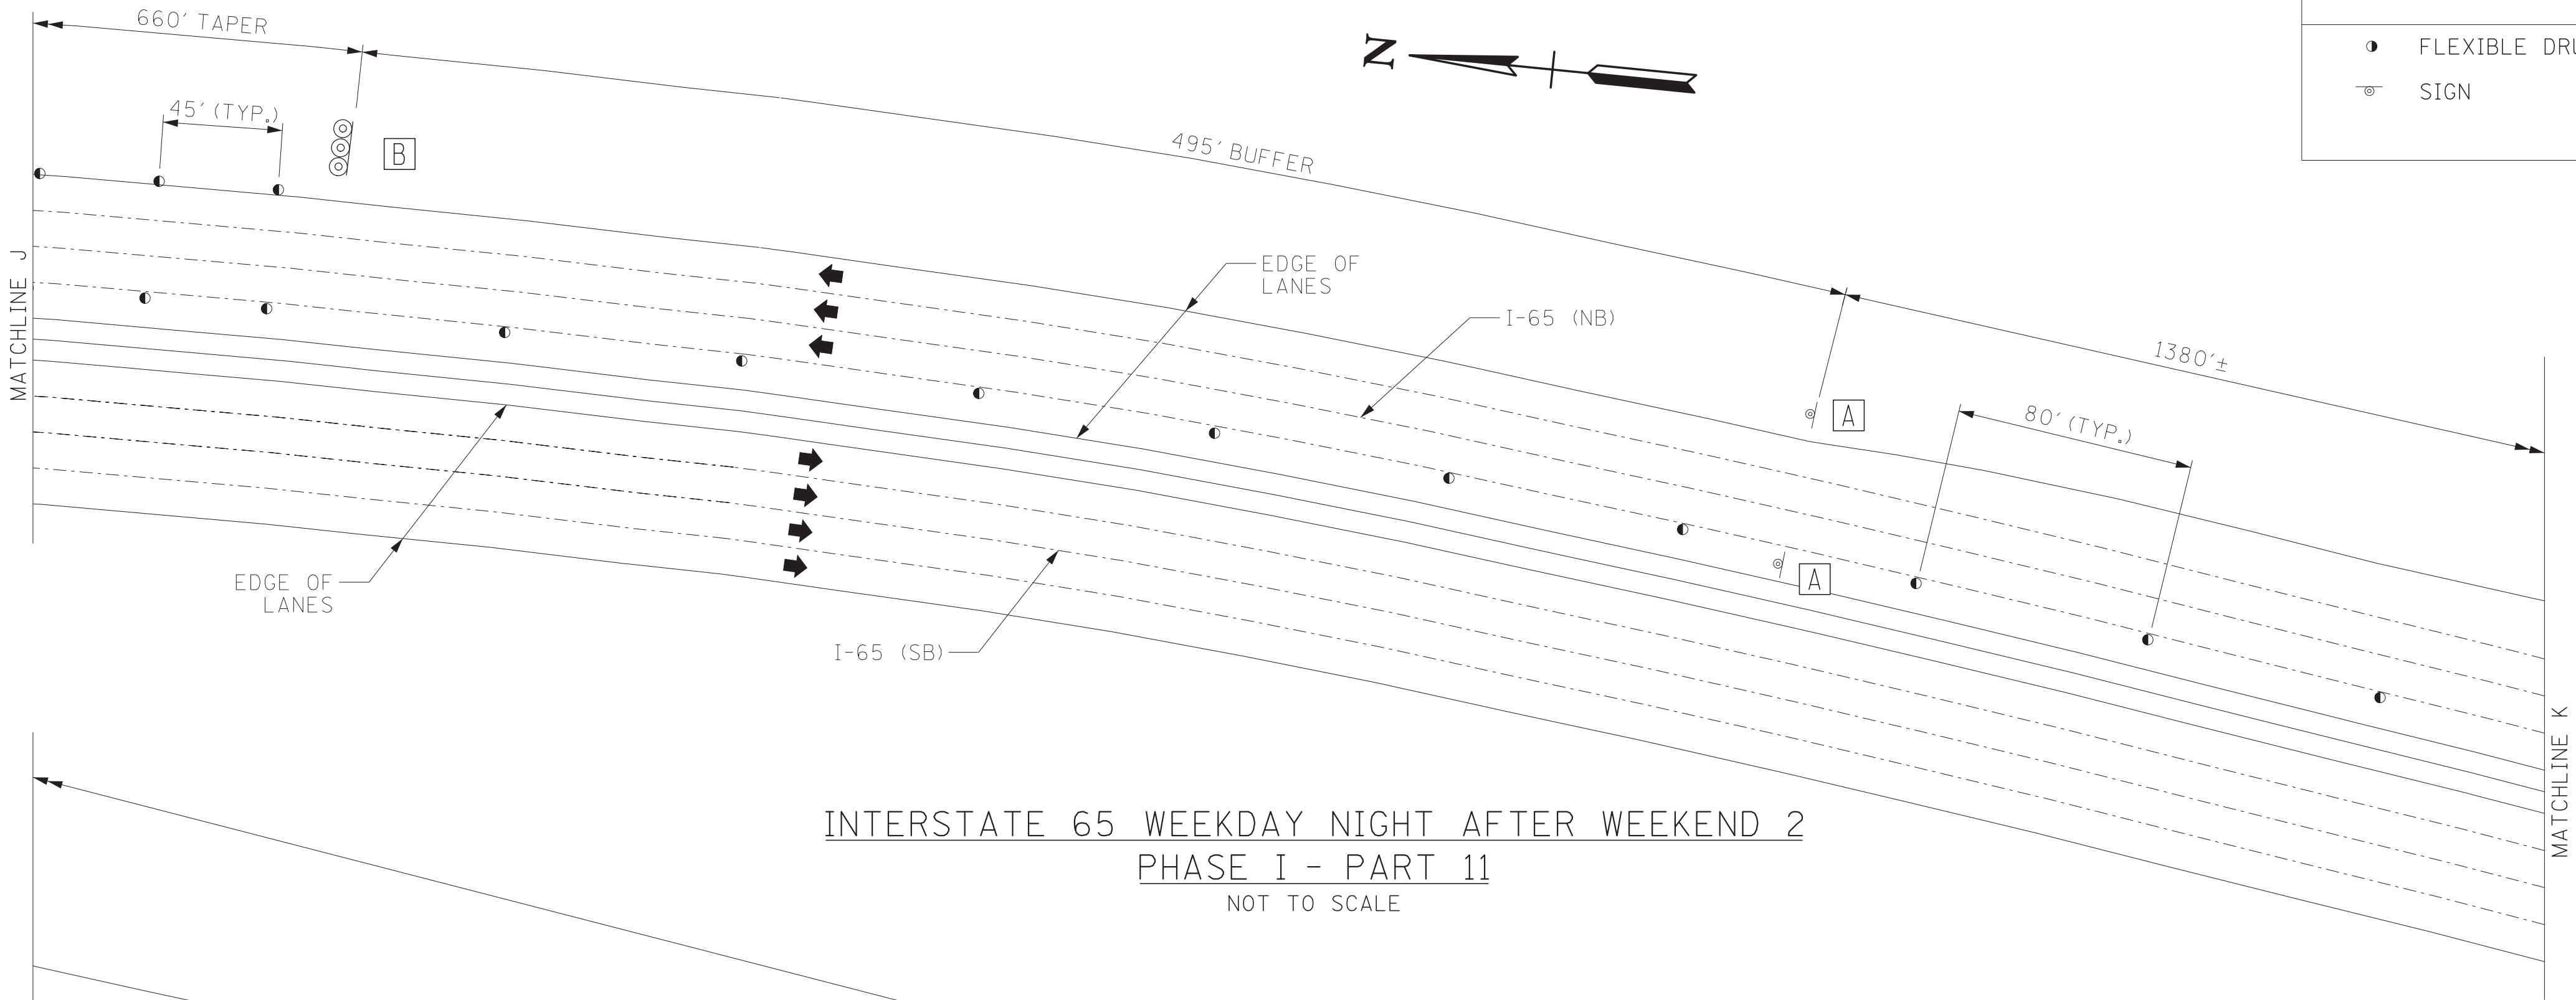

TYPE "C" ARROW BOARD
(96" X 48")
SEE STD. DWG. T-FAB-1
[B]

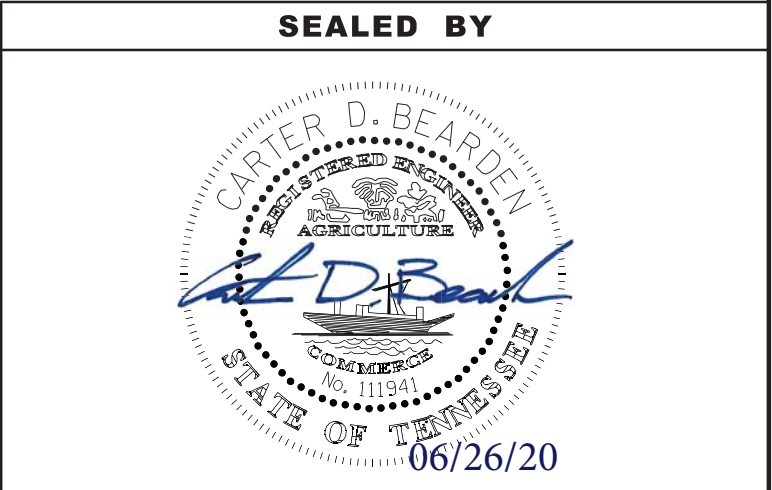


STATE OF TENNESSEE
DEPARTMENT OF TRANSPORTATION


TRAFFIC CONTROL
PLANS

TRAFFIC CONTROL LEGEND	
●	FLEXIBLE DRUMS (CHANNELIZING)
⊞	SIGN


TYPE	YEAR	PROJECT NO.	SHEET NO.
CONST.	2020	19009-4191-04	24

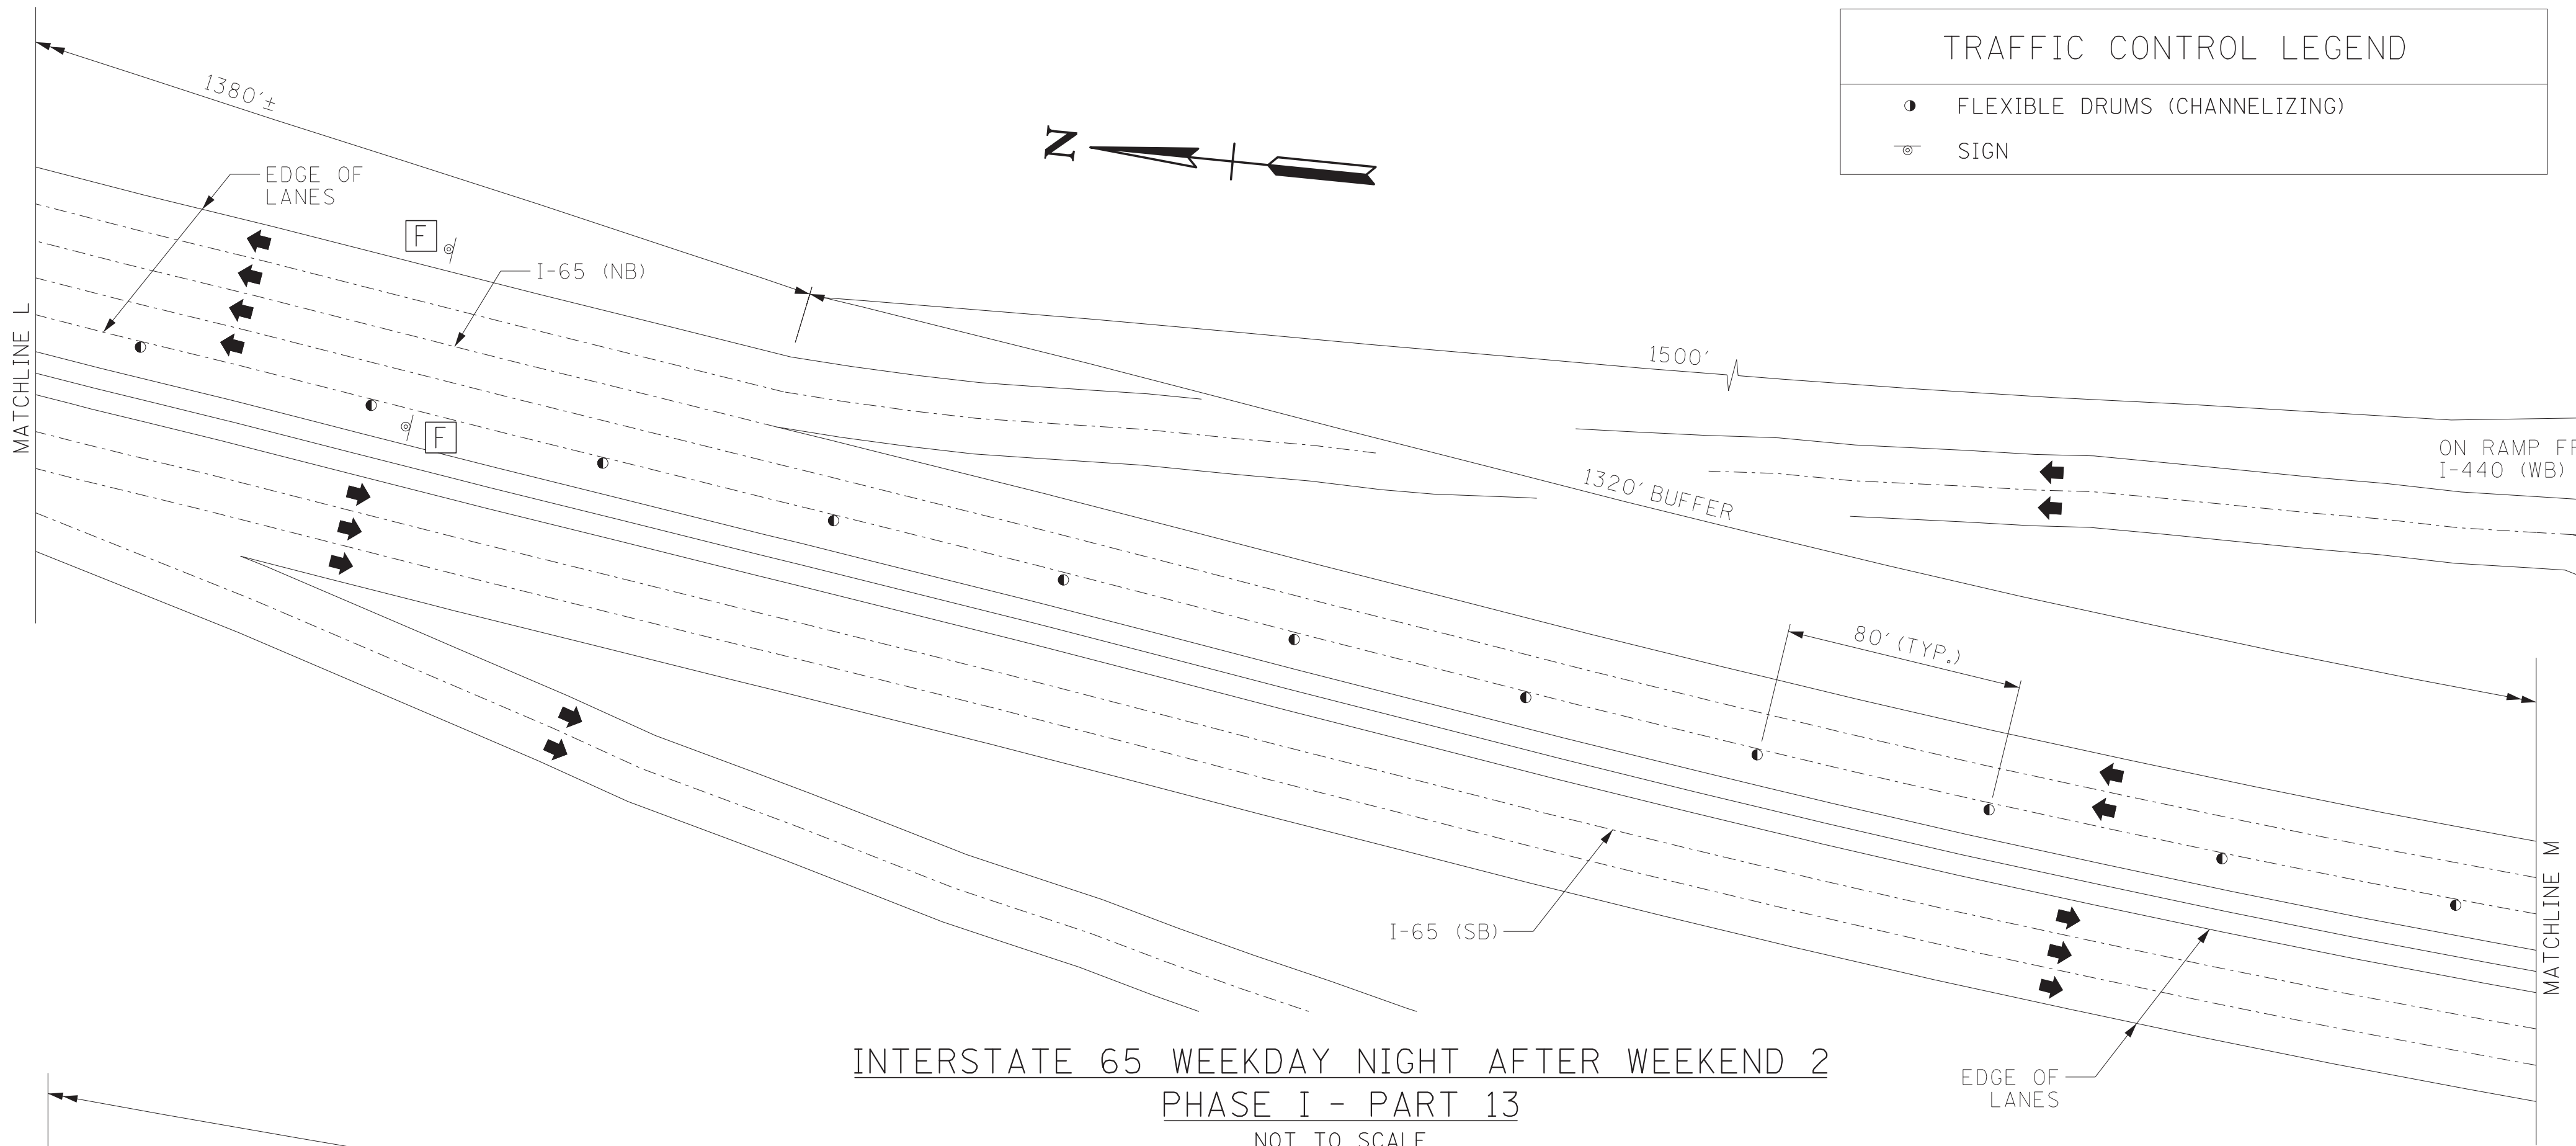




INTERSTATE 65 WEEKDAY NIGHT AFTER WEEKEND 2
PHASE I - PART 13
NOT TO SCALE

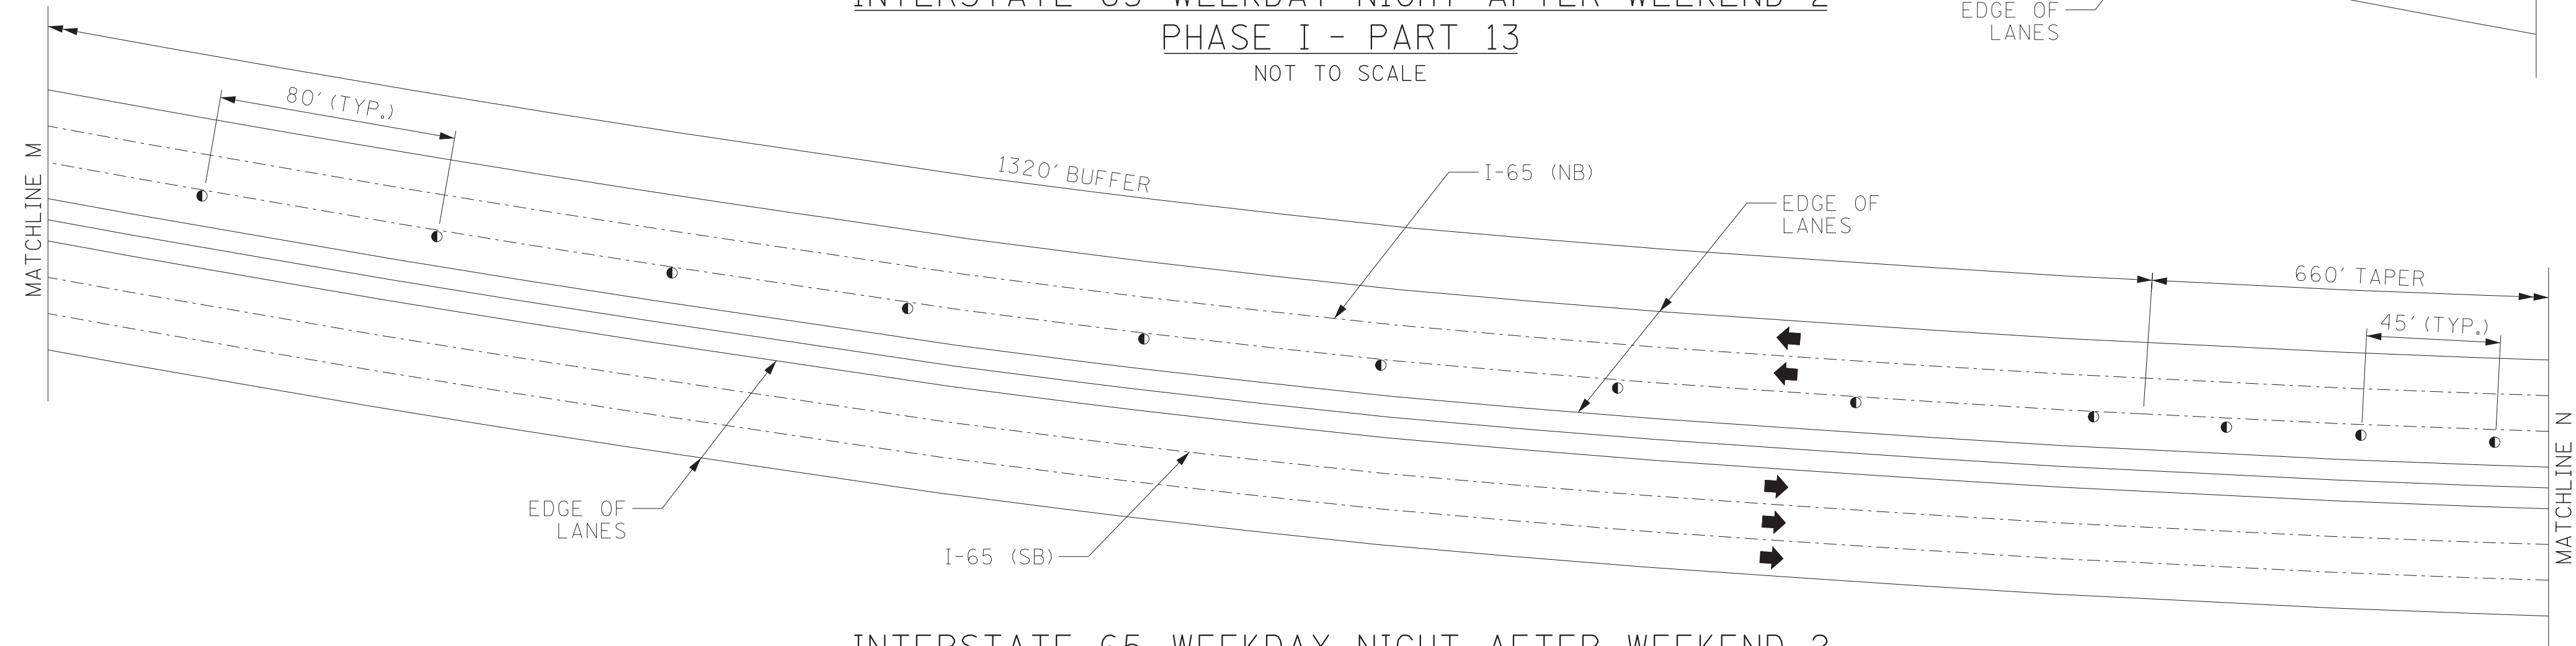


INTERSTATE 65 WEEKDAY NIGHT AFTER WEEKEND 2
PHASE I - PART 14
NOT TO SCALE

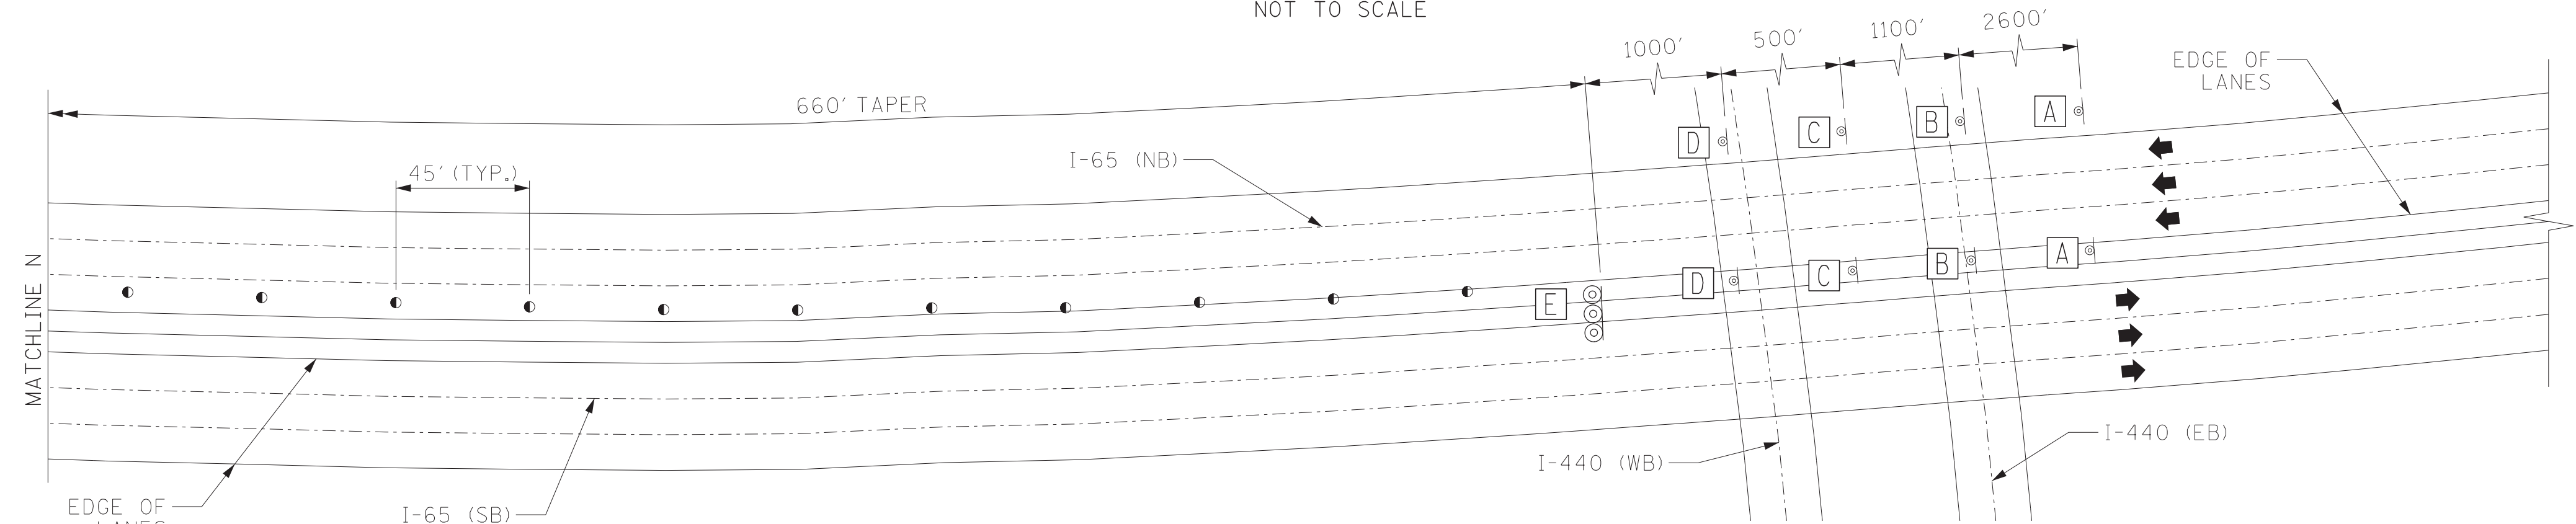

INTERSTATE 65 WEEKDAY NIGHT AFTER WEEKEND 2
PHASE I - PART 15
NOT TO SCALE

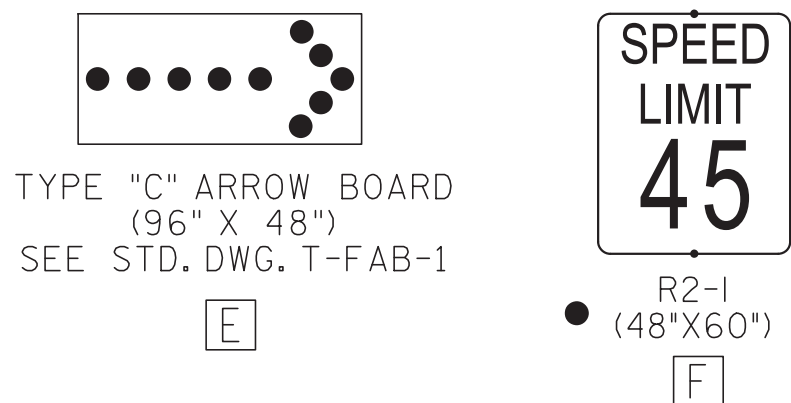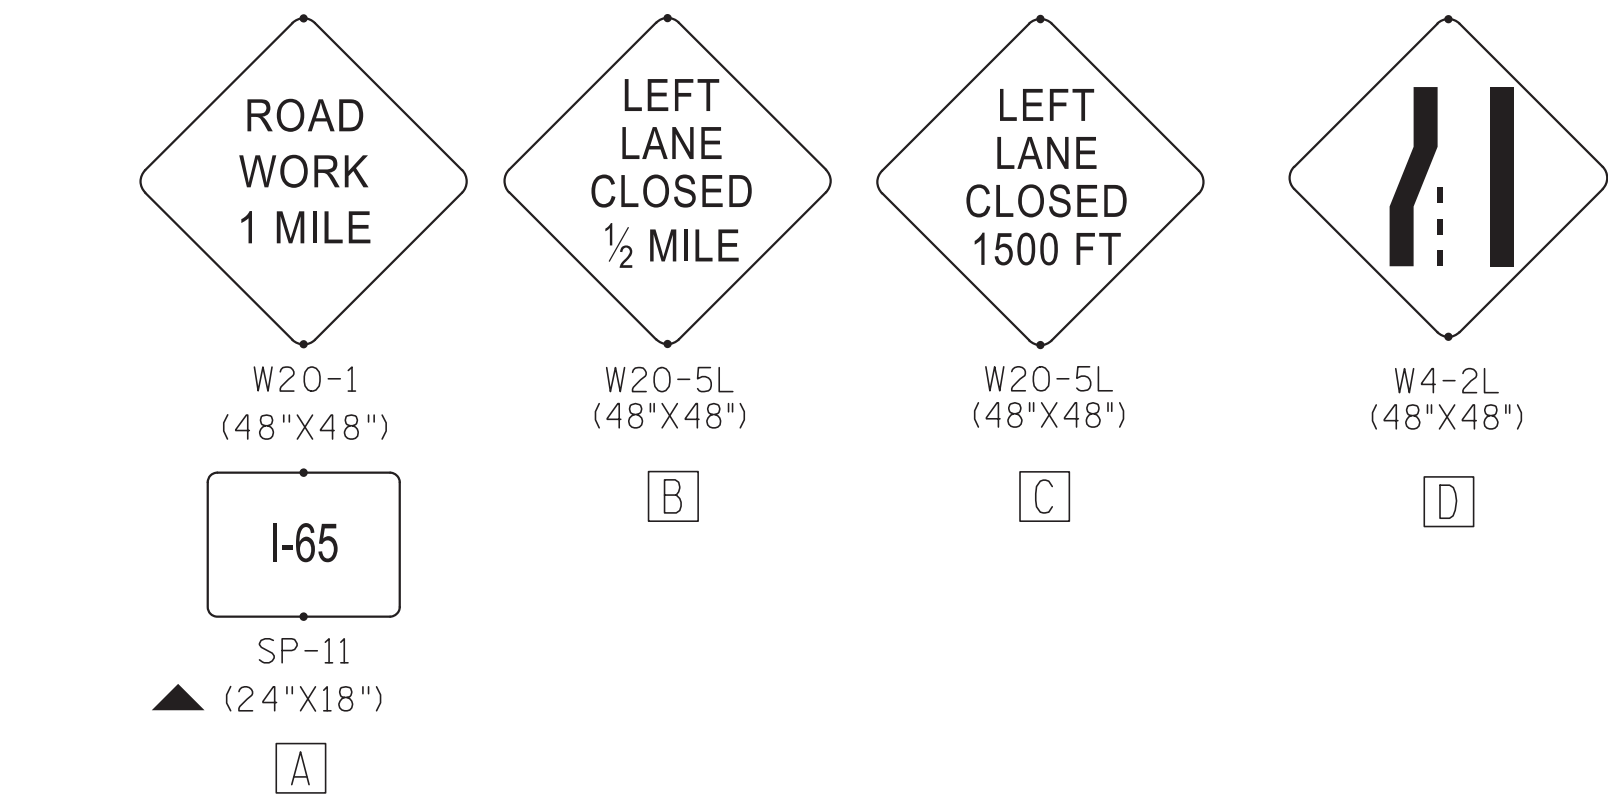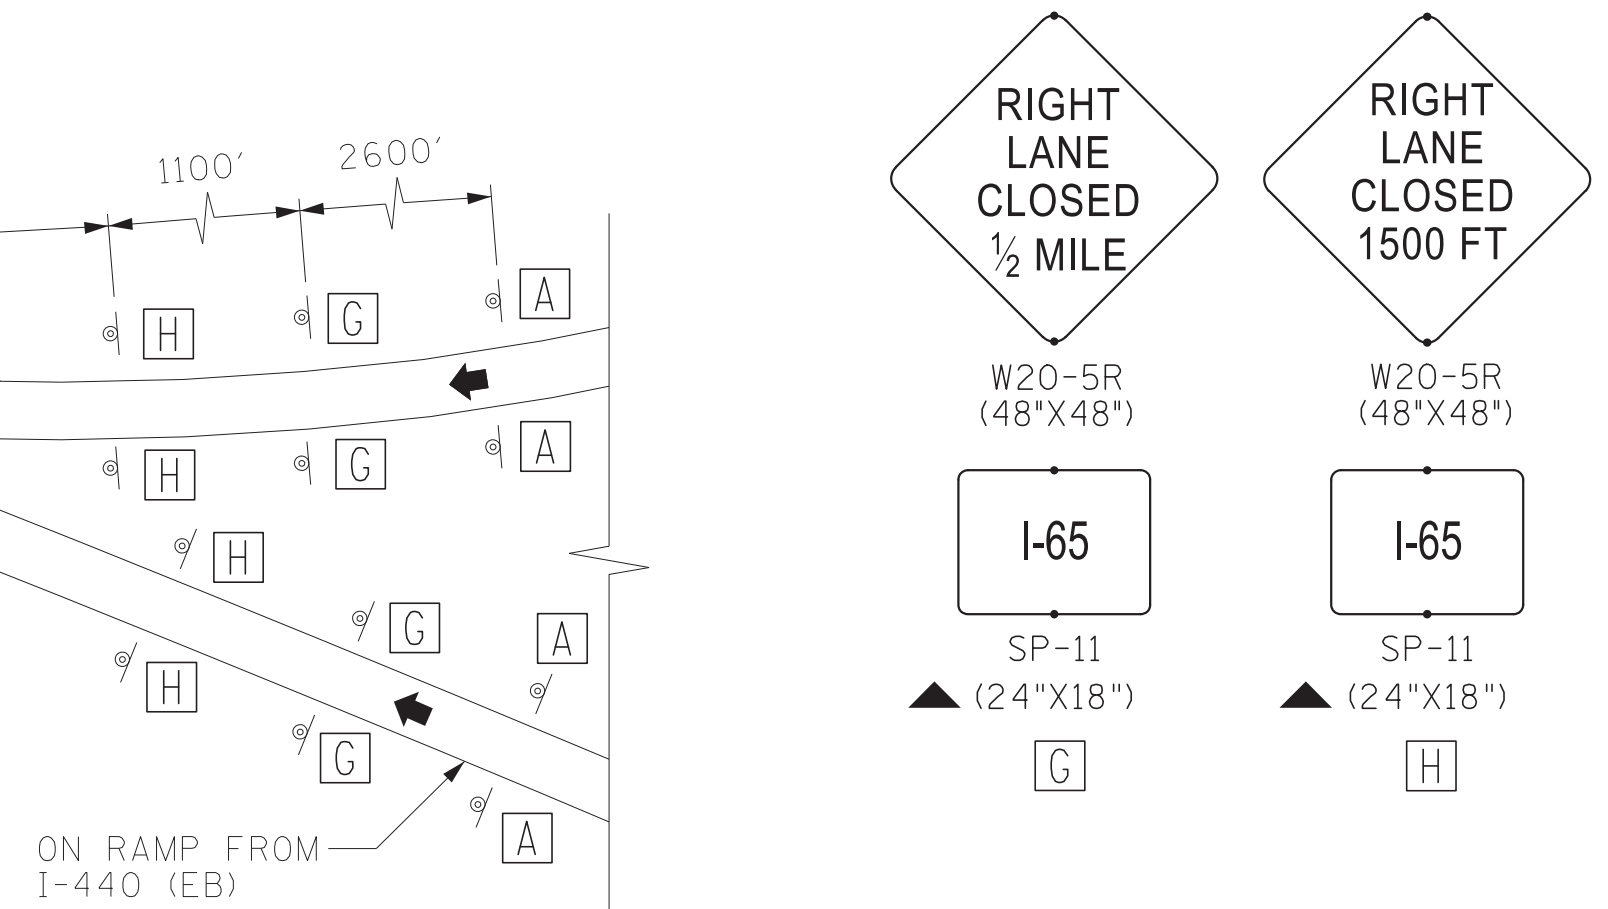

- NOTE: ERECTION OF SPEED REDUCTION SIGNS WILL ONLY BE PERMITTED UPON WRITTEN REQUEST BY THE CONTRACTOR AND WRITTEN APPROVAL BY THE STATE TRAFFIC ENGINEER.
- ▲ NOTE: SIGN SP-11 TO BE PLACED WITH SIGNS ON I-440 RAMPS.

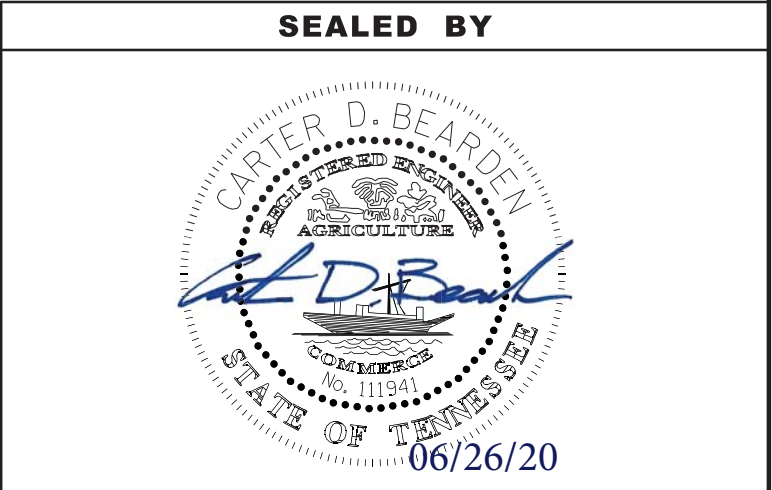

TYPE	YEAR	PROJECT NO.	SHEET NO.
CONST.	2020	19009-4191-04	25

TRAFFIC CONTROL LEGEND

- FLEXIBLE DRUMS (CHANNELIZING)
- SIGN
- FLASHING ARROW BOARD (TYPE C)

ROAD WORK
1 MILE

W20-1
(48"X48")

I-65

SP-11
(24"X18")

A

RIGHT LANE
CLOSED
1/2 MILE

W20-5R
(48"X48")

I-65

SP-11
(24"X18")

B

RIGHT LANE
CLOSED
1500 FT

W20-5R
(48"X48")

I-65

SP-11
(24"X18")


C

W4-2R
(48"X48")

D

TYPE "C" ARROW BOARD
(96" X 48")
SEE STD. DWG. T-FAB-1

E

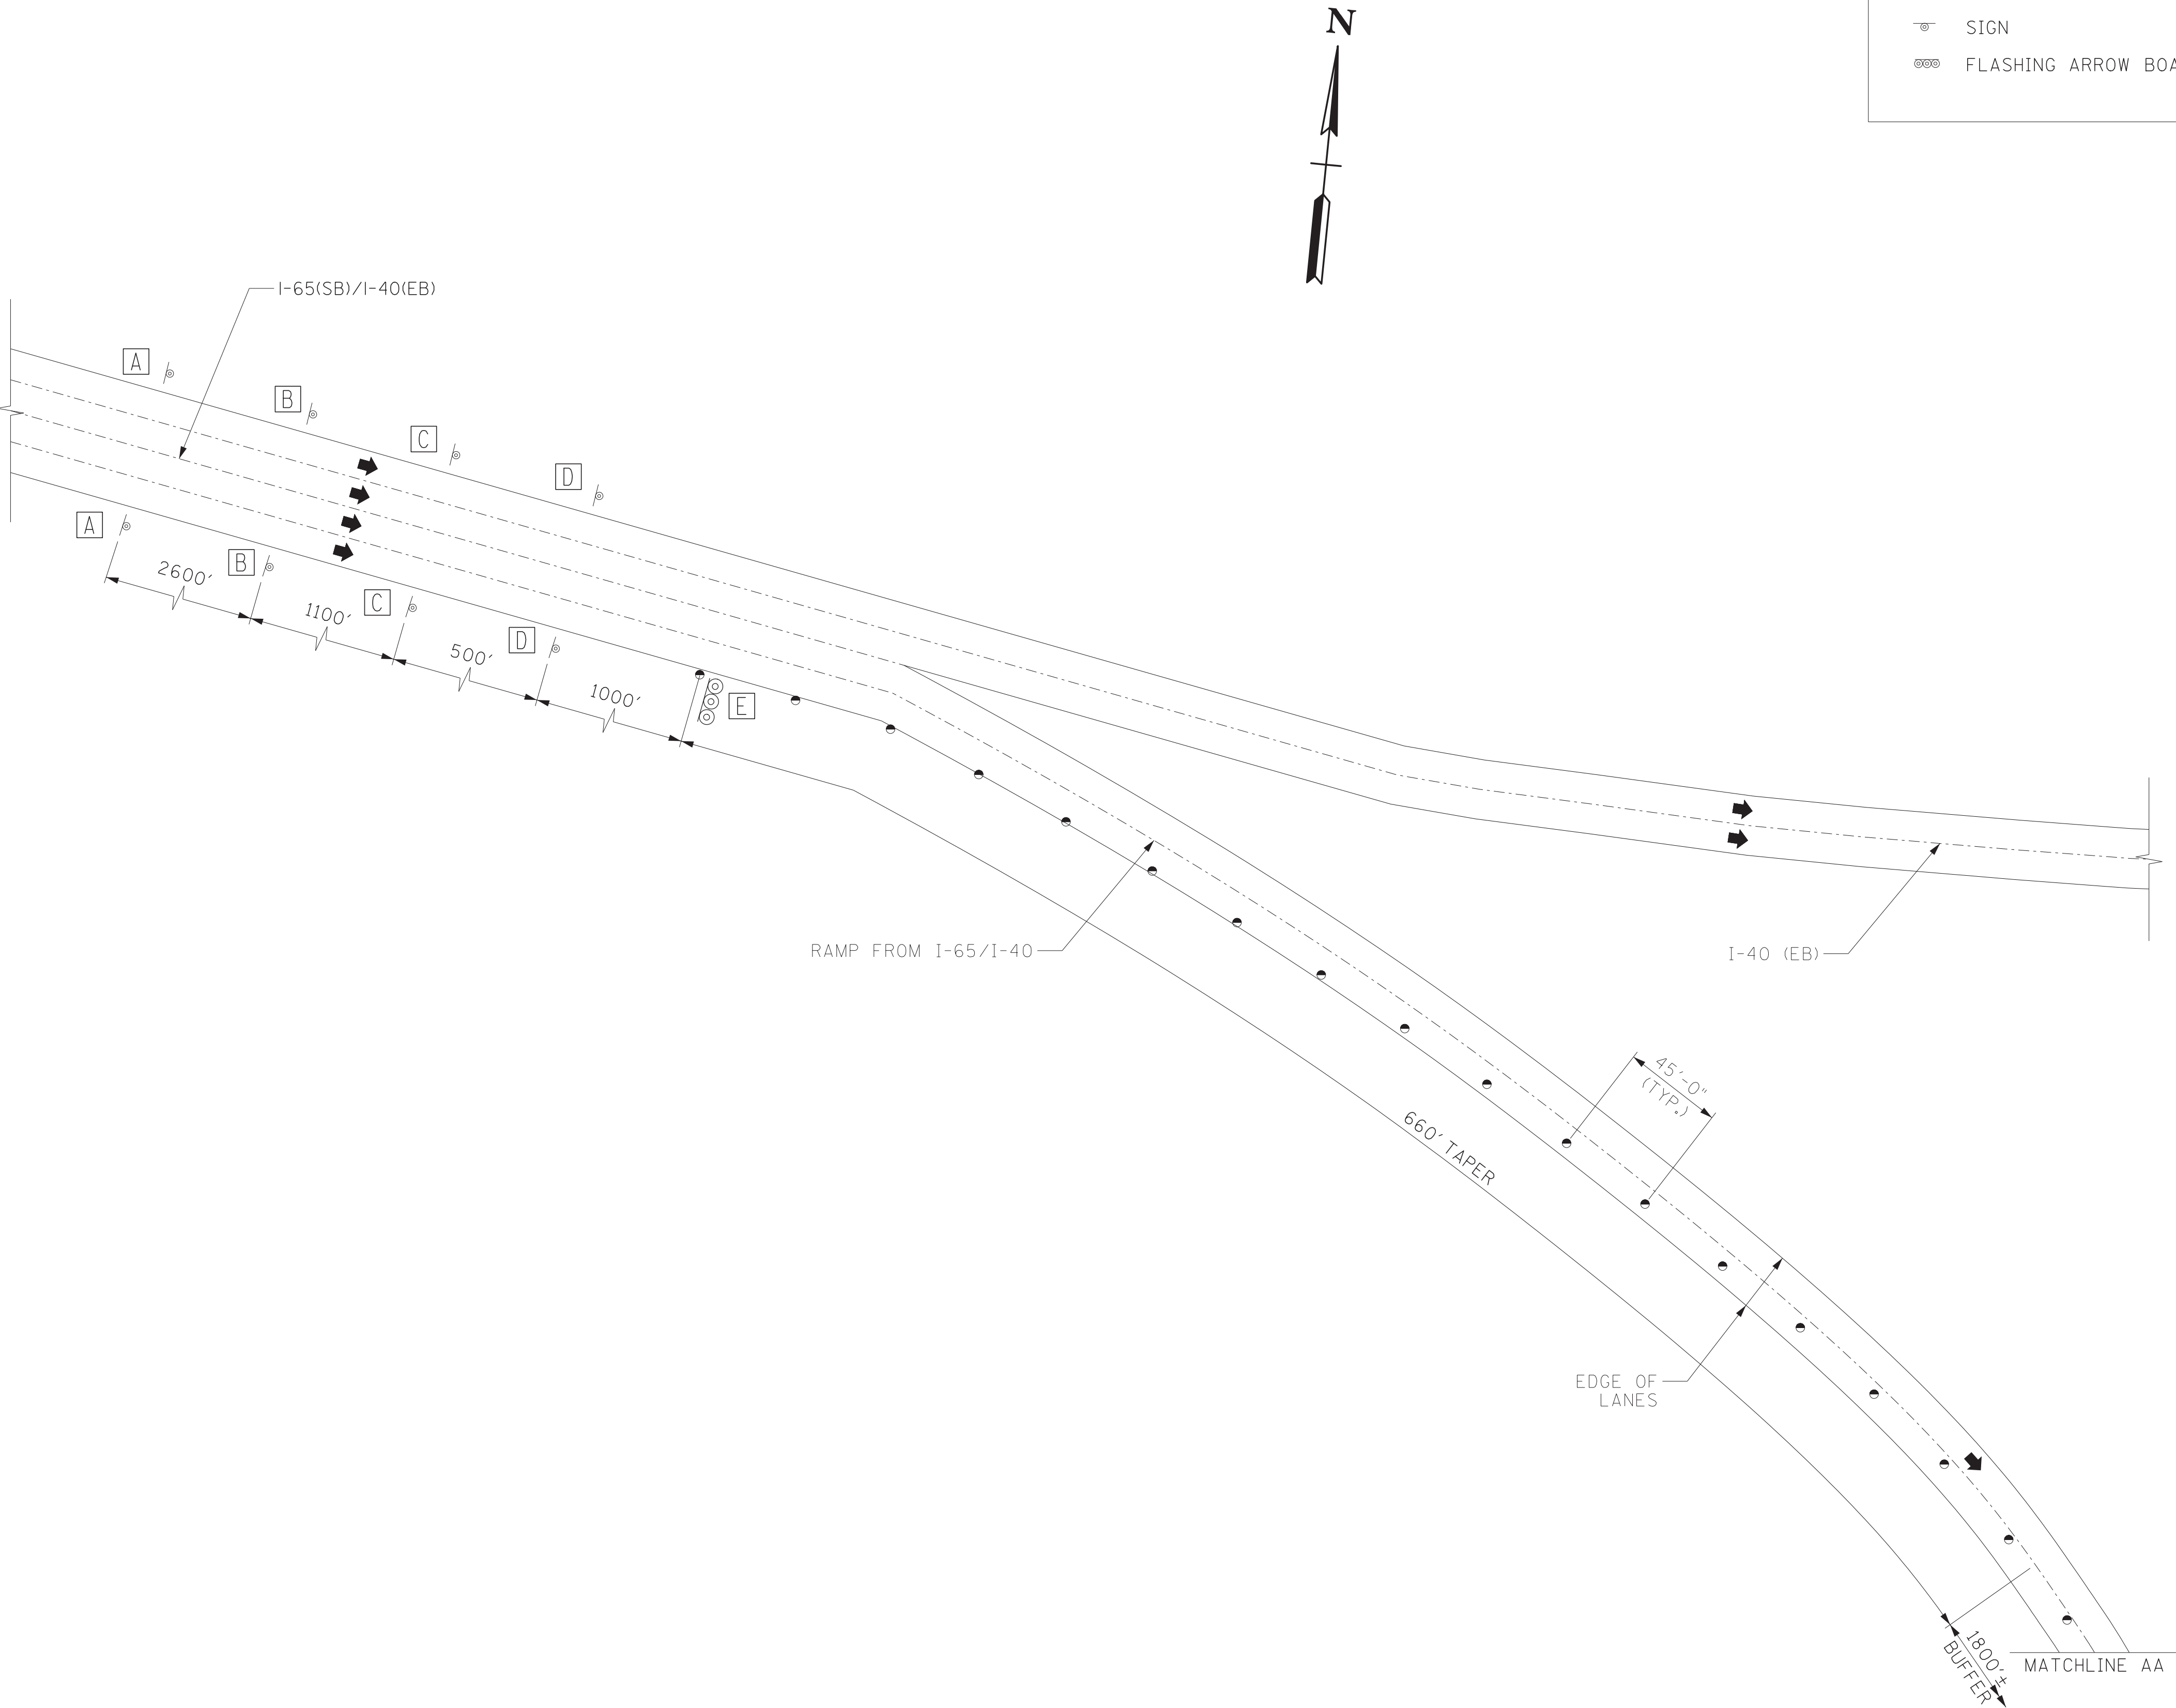

INTERSTATE 65 WEEKDAY NIGHT AFTER WEEKEND 2
PHASE II - PART 1
NOT TO SCALE


SEALED BY

STATE OF TENNESSEE
DEPARTMENT OF TRANSPORTATION


TRAFFIC CONTROL PLANS

TRAFFIC CONTROL LEGEND		
●	FLEXIBLE DRUMS (CHANNELIZING)	
⊞	SIGN	
⊞⊞⊞	FLASHING ARROW BOARD (TYPE C)	


TYPE	YEAR	PROJECT NO.	SHEET NO.
CONST.	2020	19009-4191-04	26

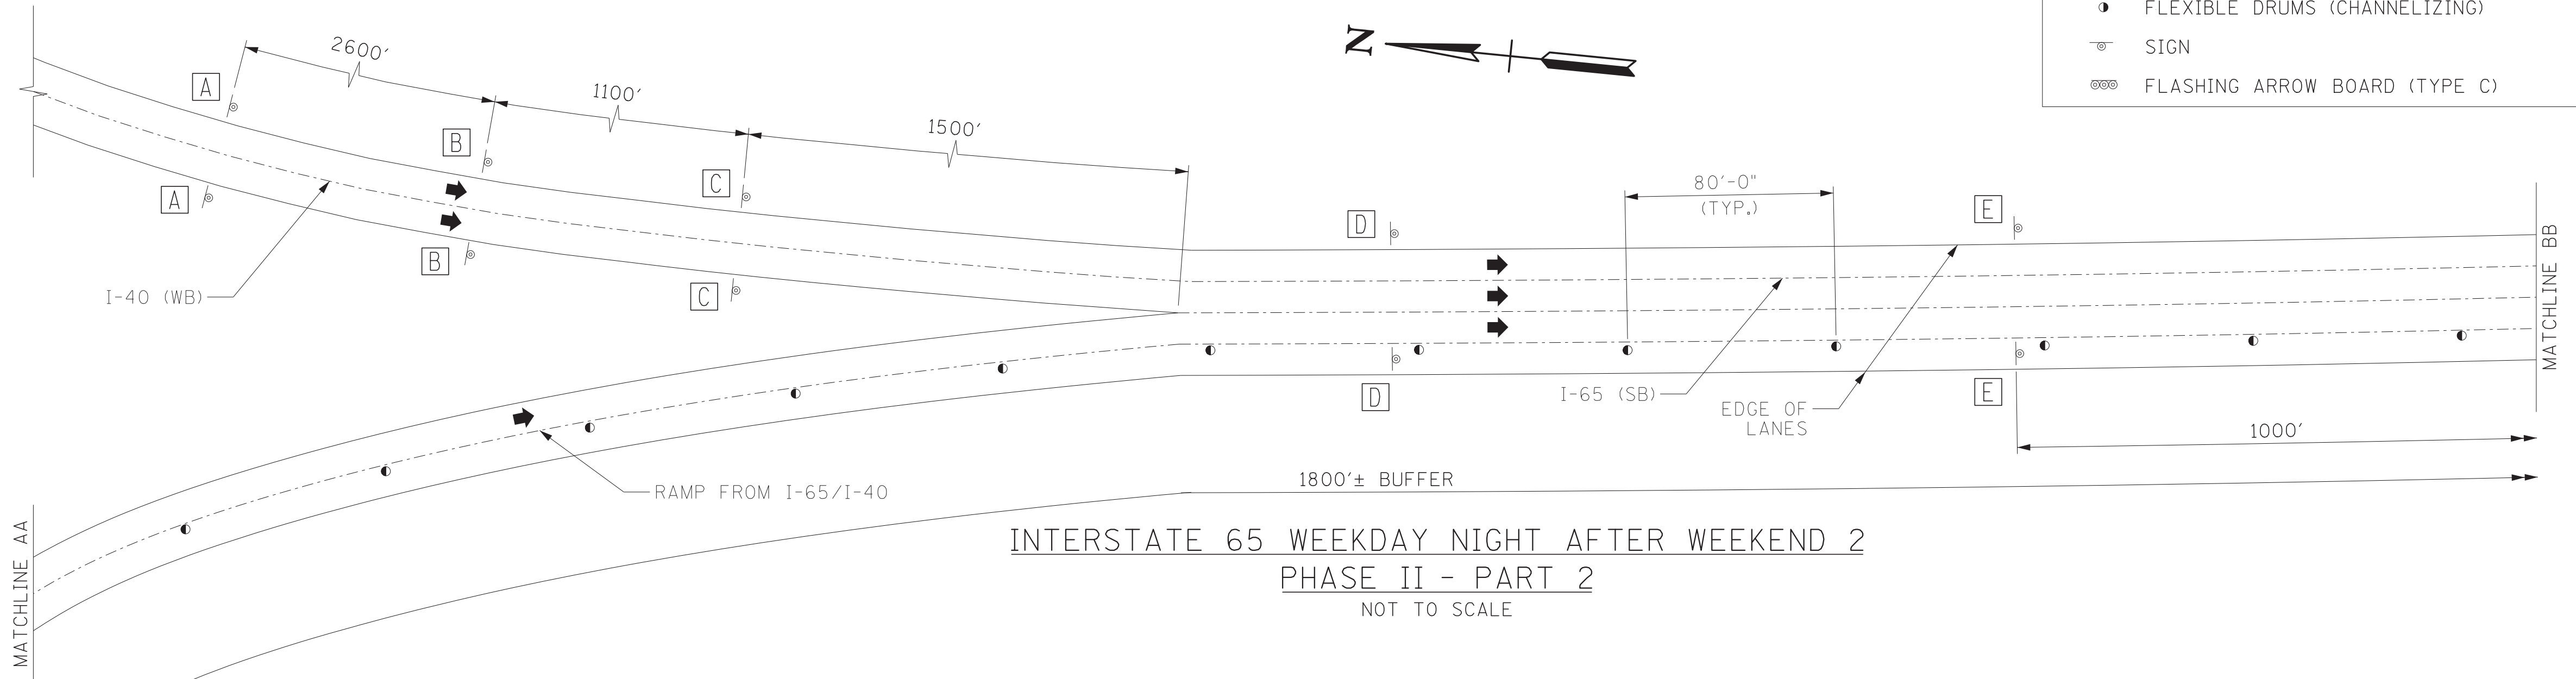




INTERSTATE 65 WEEKDAY NIGHT AFTER WEEKEND 2
PHASE II - PART 2
NOT TO SCALE

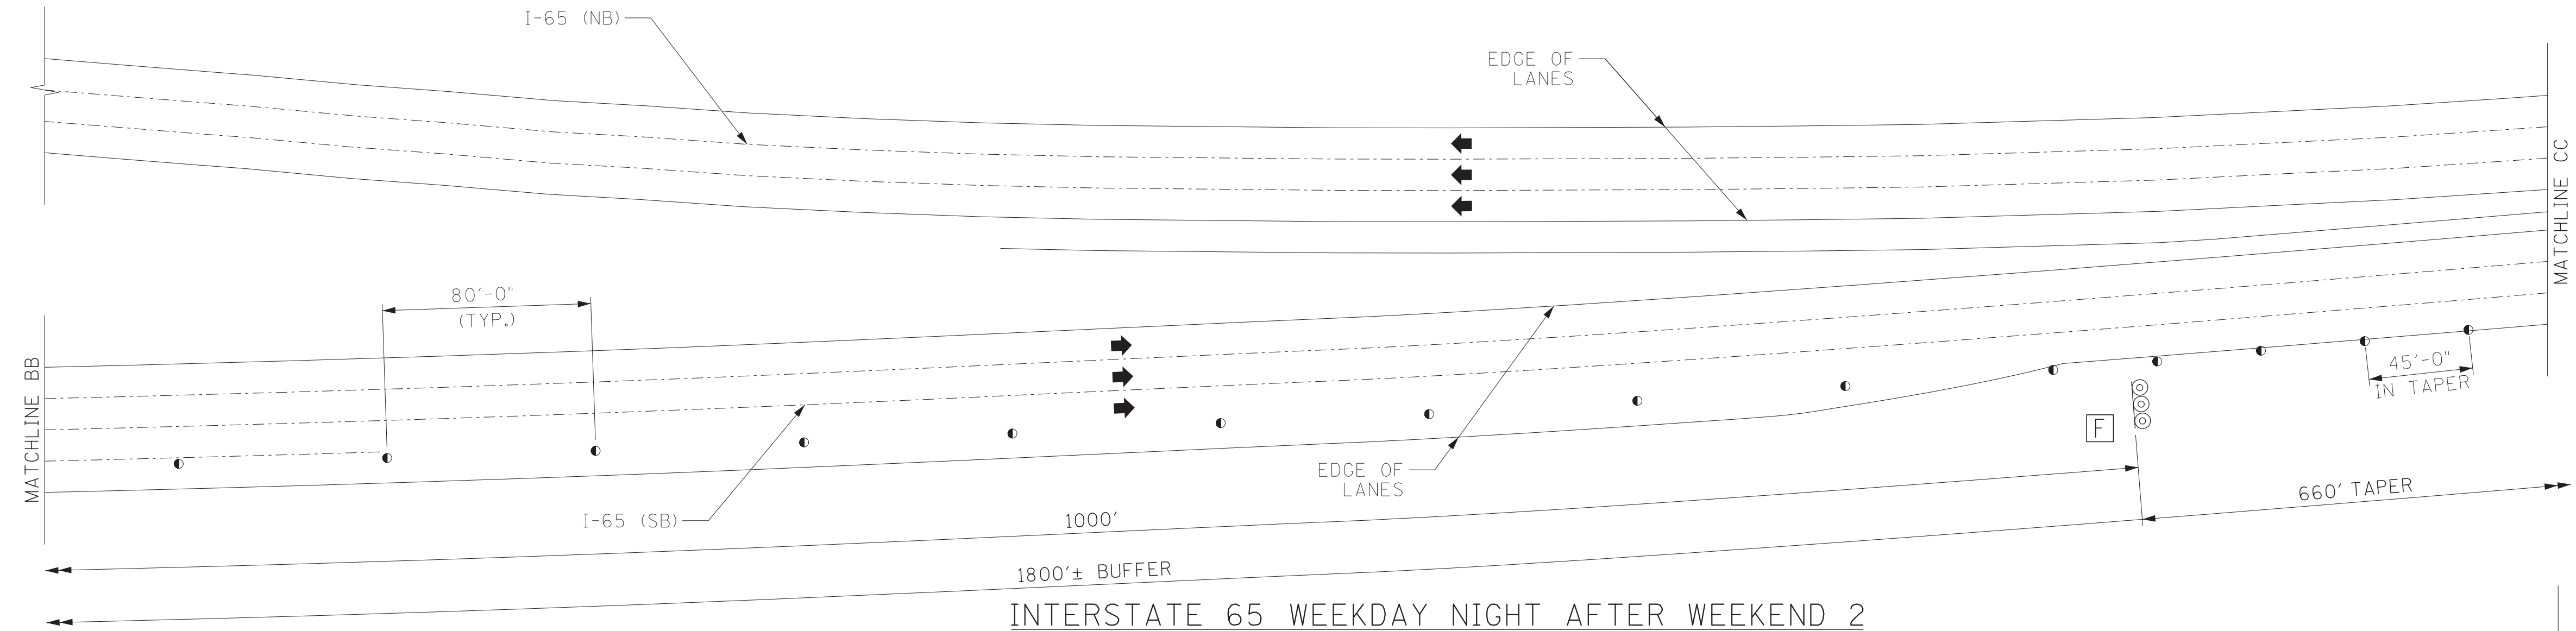

INTERSTATE 65 WEEKDAY NIGHT AFTER WEEKEND 2
PHASE II - PART 3
NOT TO SCALE

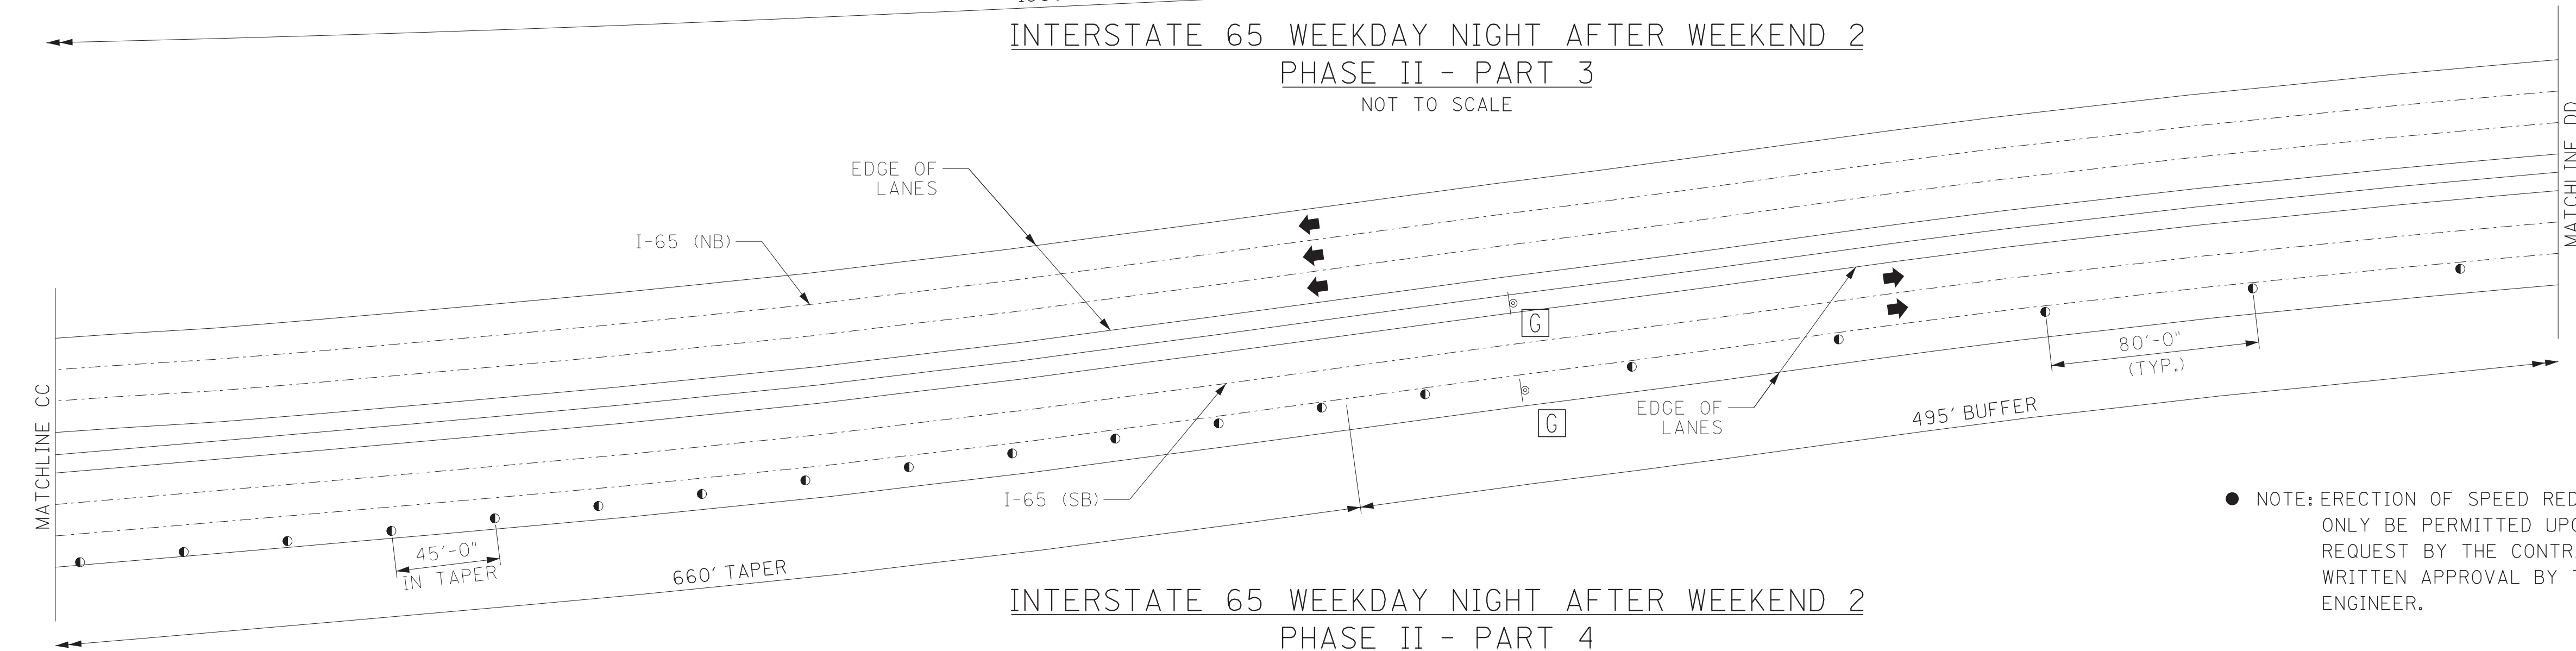


INTERSTATE 65 WEEKDAY NIGHT AFTER WEEKEND 2
PHASE II - PART 4
NOT TO SCALE

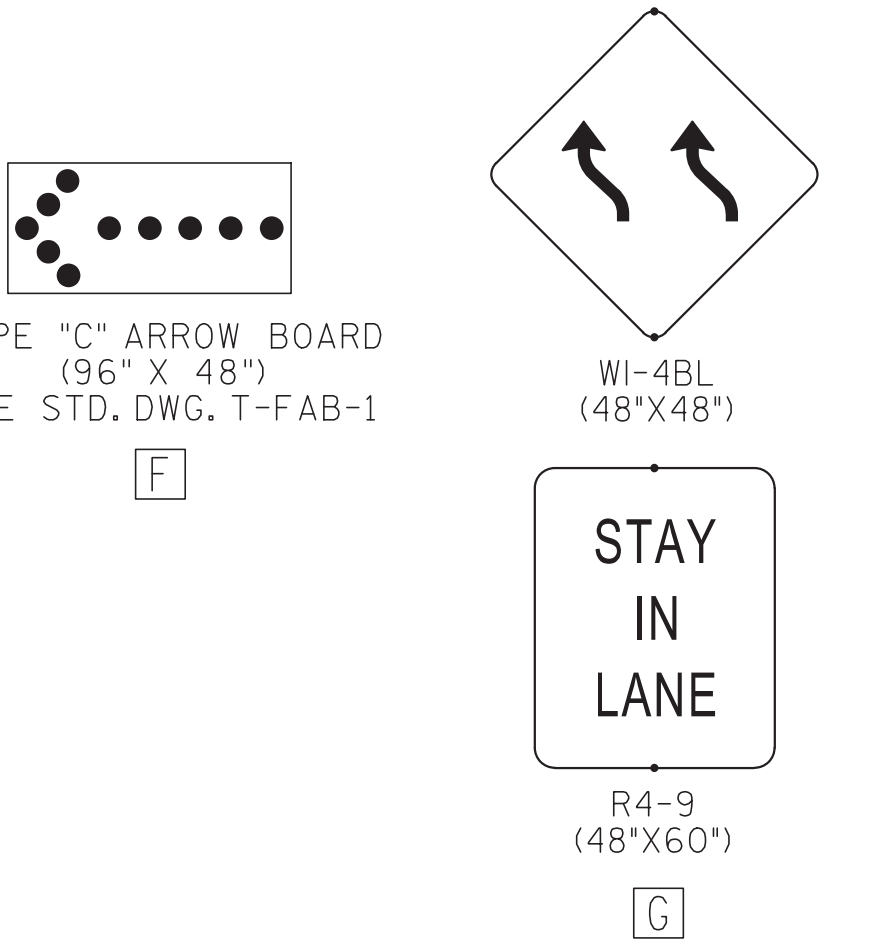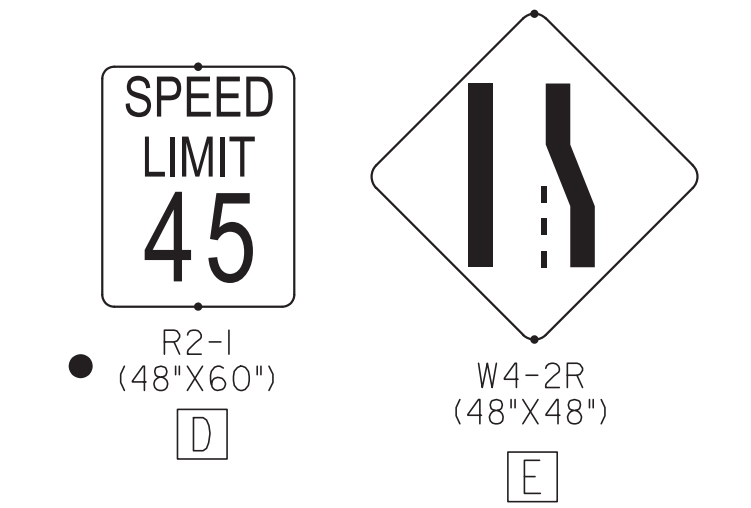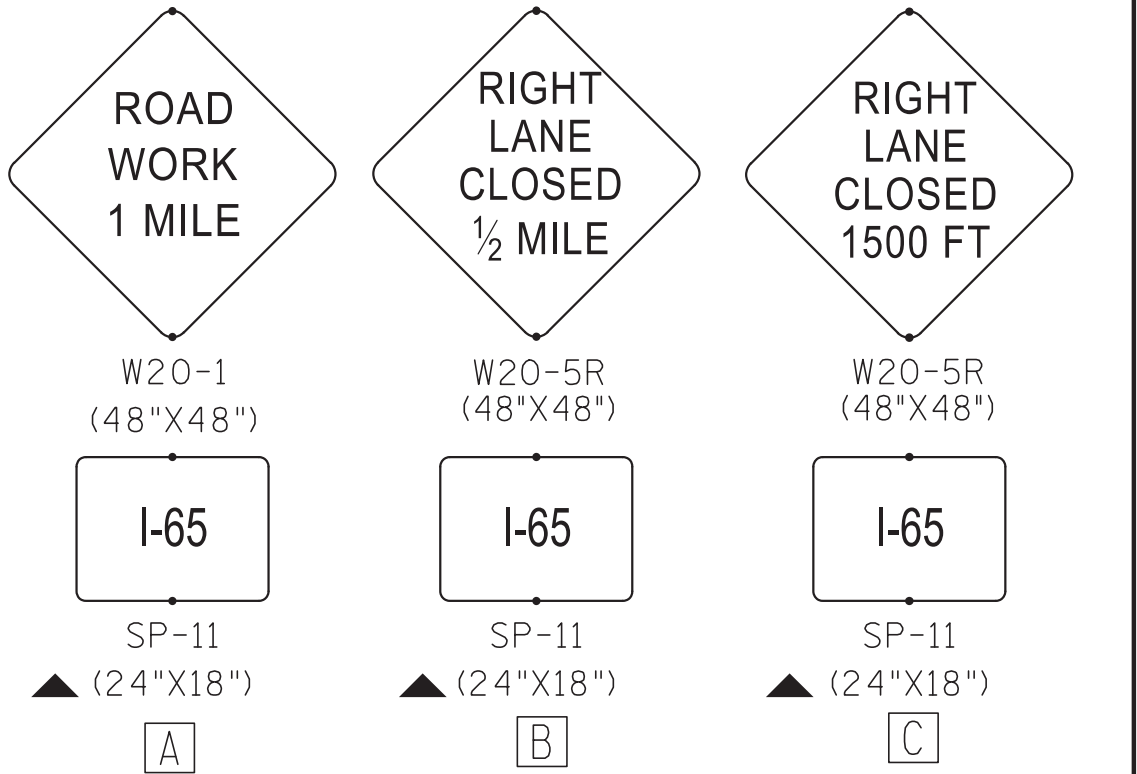

● NOTE: ERECTION OF SPEED REDUCTION SIGNS WILL ONLY BE PERMITTED UPON WRITTEN REQUEST BY THE CONTRACTOR AND WRITTEN APPROVAL BY THE STATE TRAFFIC ENGINEER.



▲ NOTE: SIGN SP-11 TO BE PLACED WITH SIGNS ON I-40 RAMP.

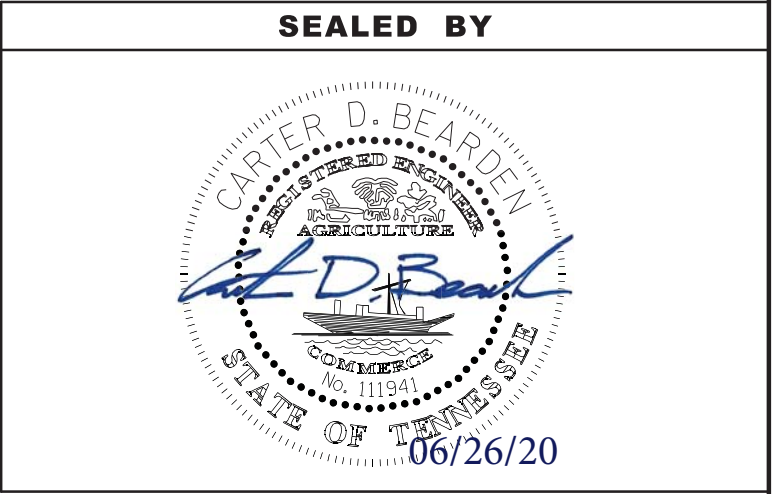

STATE OF TENNESSEE
DEPARTMENT OF TRANSPORTATION
TRAFFIC CONTROL PLANS

TRAFFIC CONTROL LEGEND	
	FLEXIBLE DRUMS (CHANNELIZING)
	SIGN


TYPE	YEAR	PROJECT NO.	SHEET NO.
CONST.	2020	19009-4191-04	27

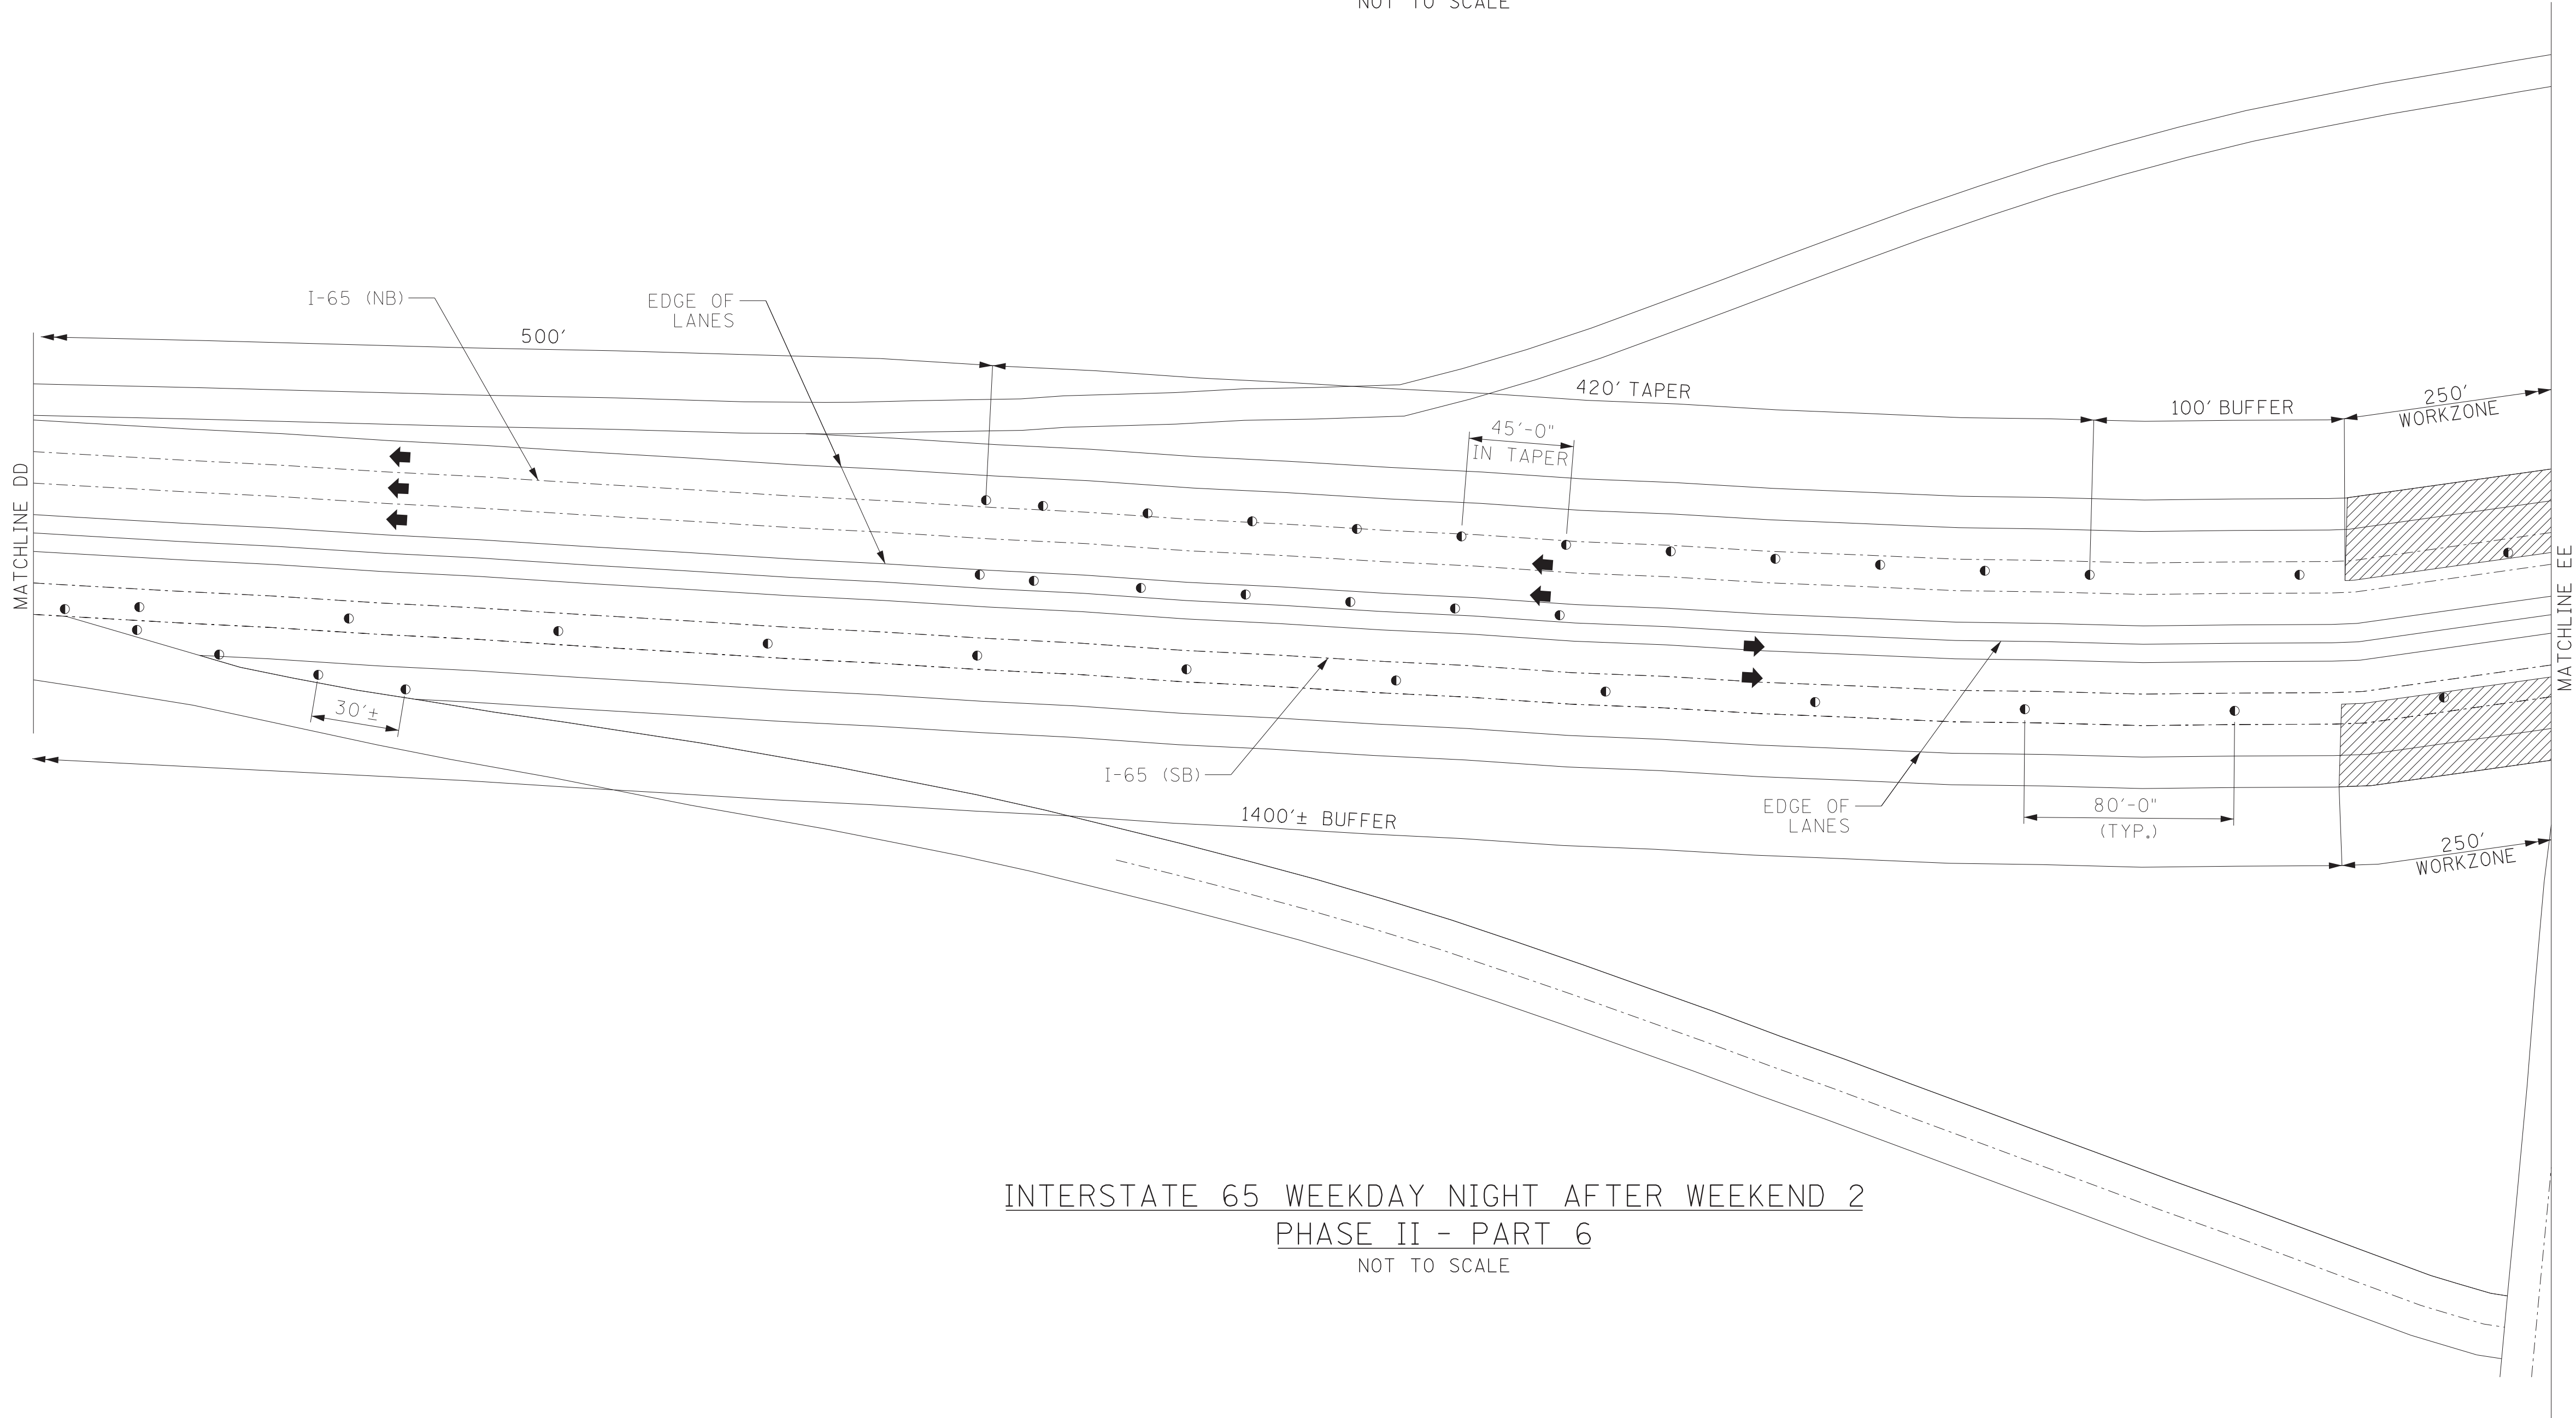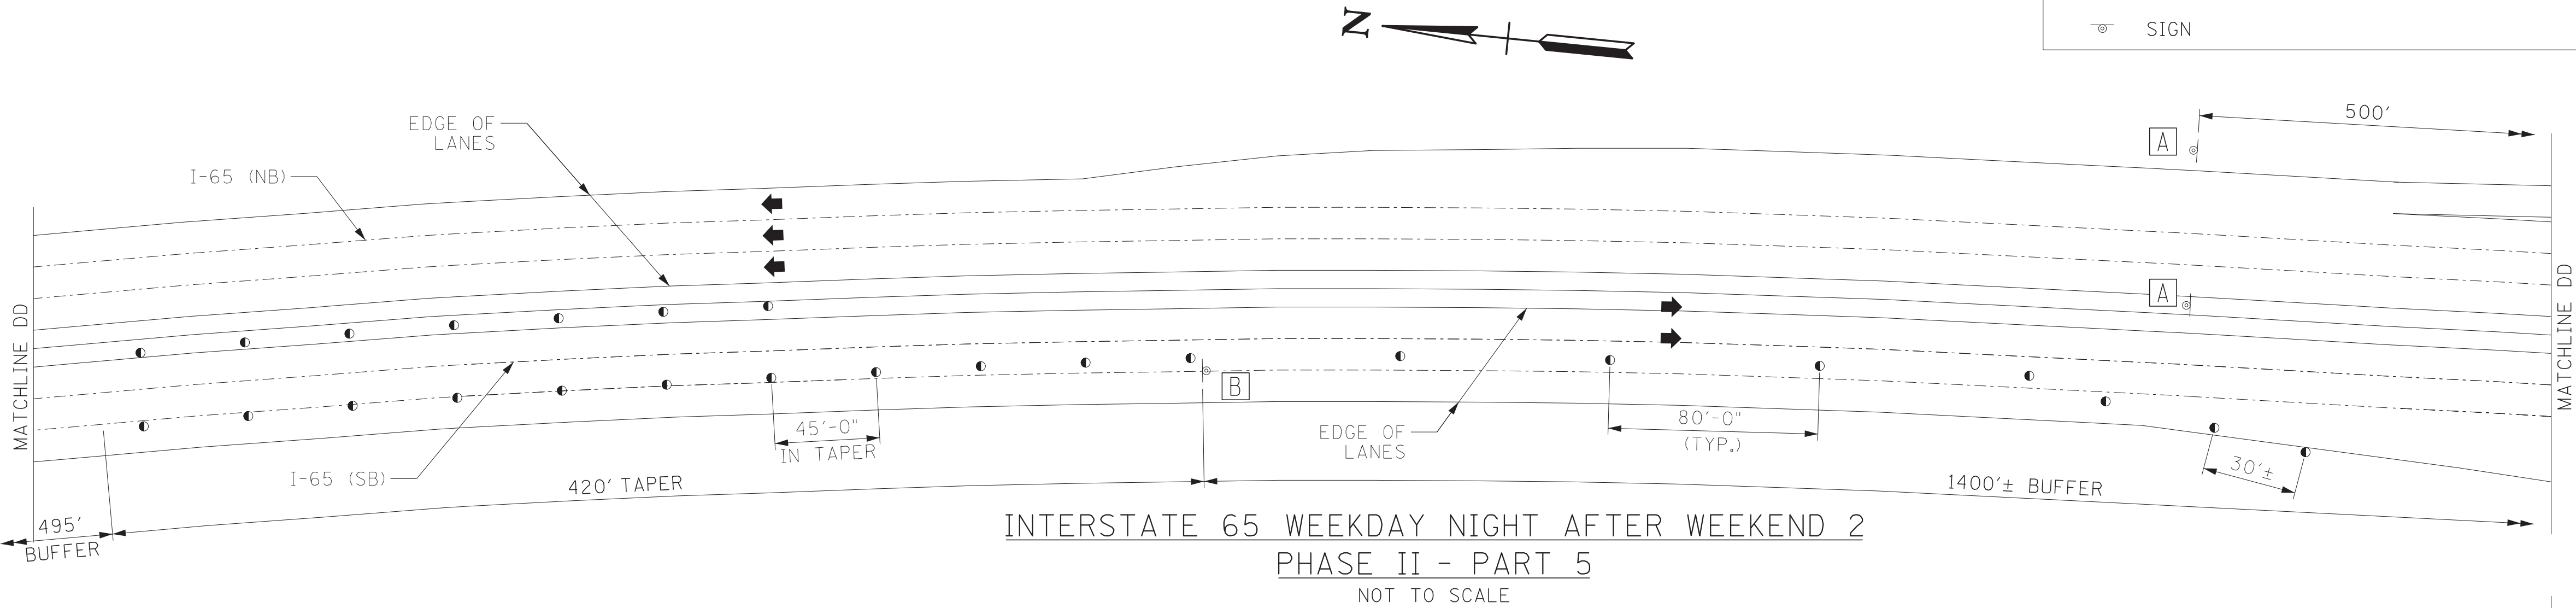

END
ROAD WORK
G20-2
(48"X24")
A

EXIT
OPEN
E5-2
(48"X36")
B

SEALED BY

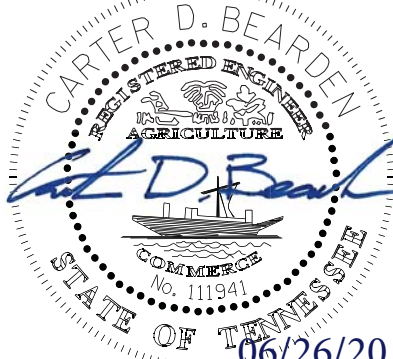

06/26/20

STATE OF TENNESSEE
DEPARTMENT OF TRANSPORTATION

TRAFFIC
CONTROL
PLANS

TYPE	YEAR	PROJECT NO.	SHEET NO.
CONST.	2020	19009-4191-04	28

TRAFFIC CONTROL LEGEND	
	FLEXIBLE DRUMS (CHANNELIZING)
	SIGN

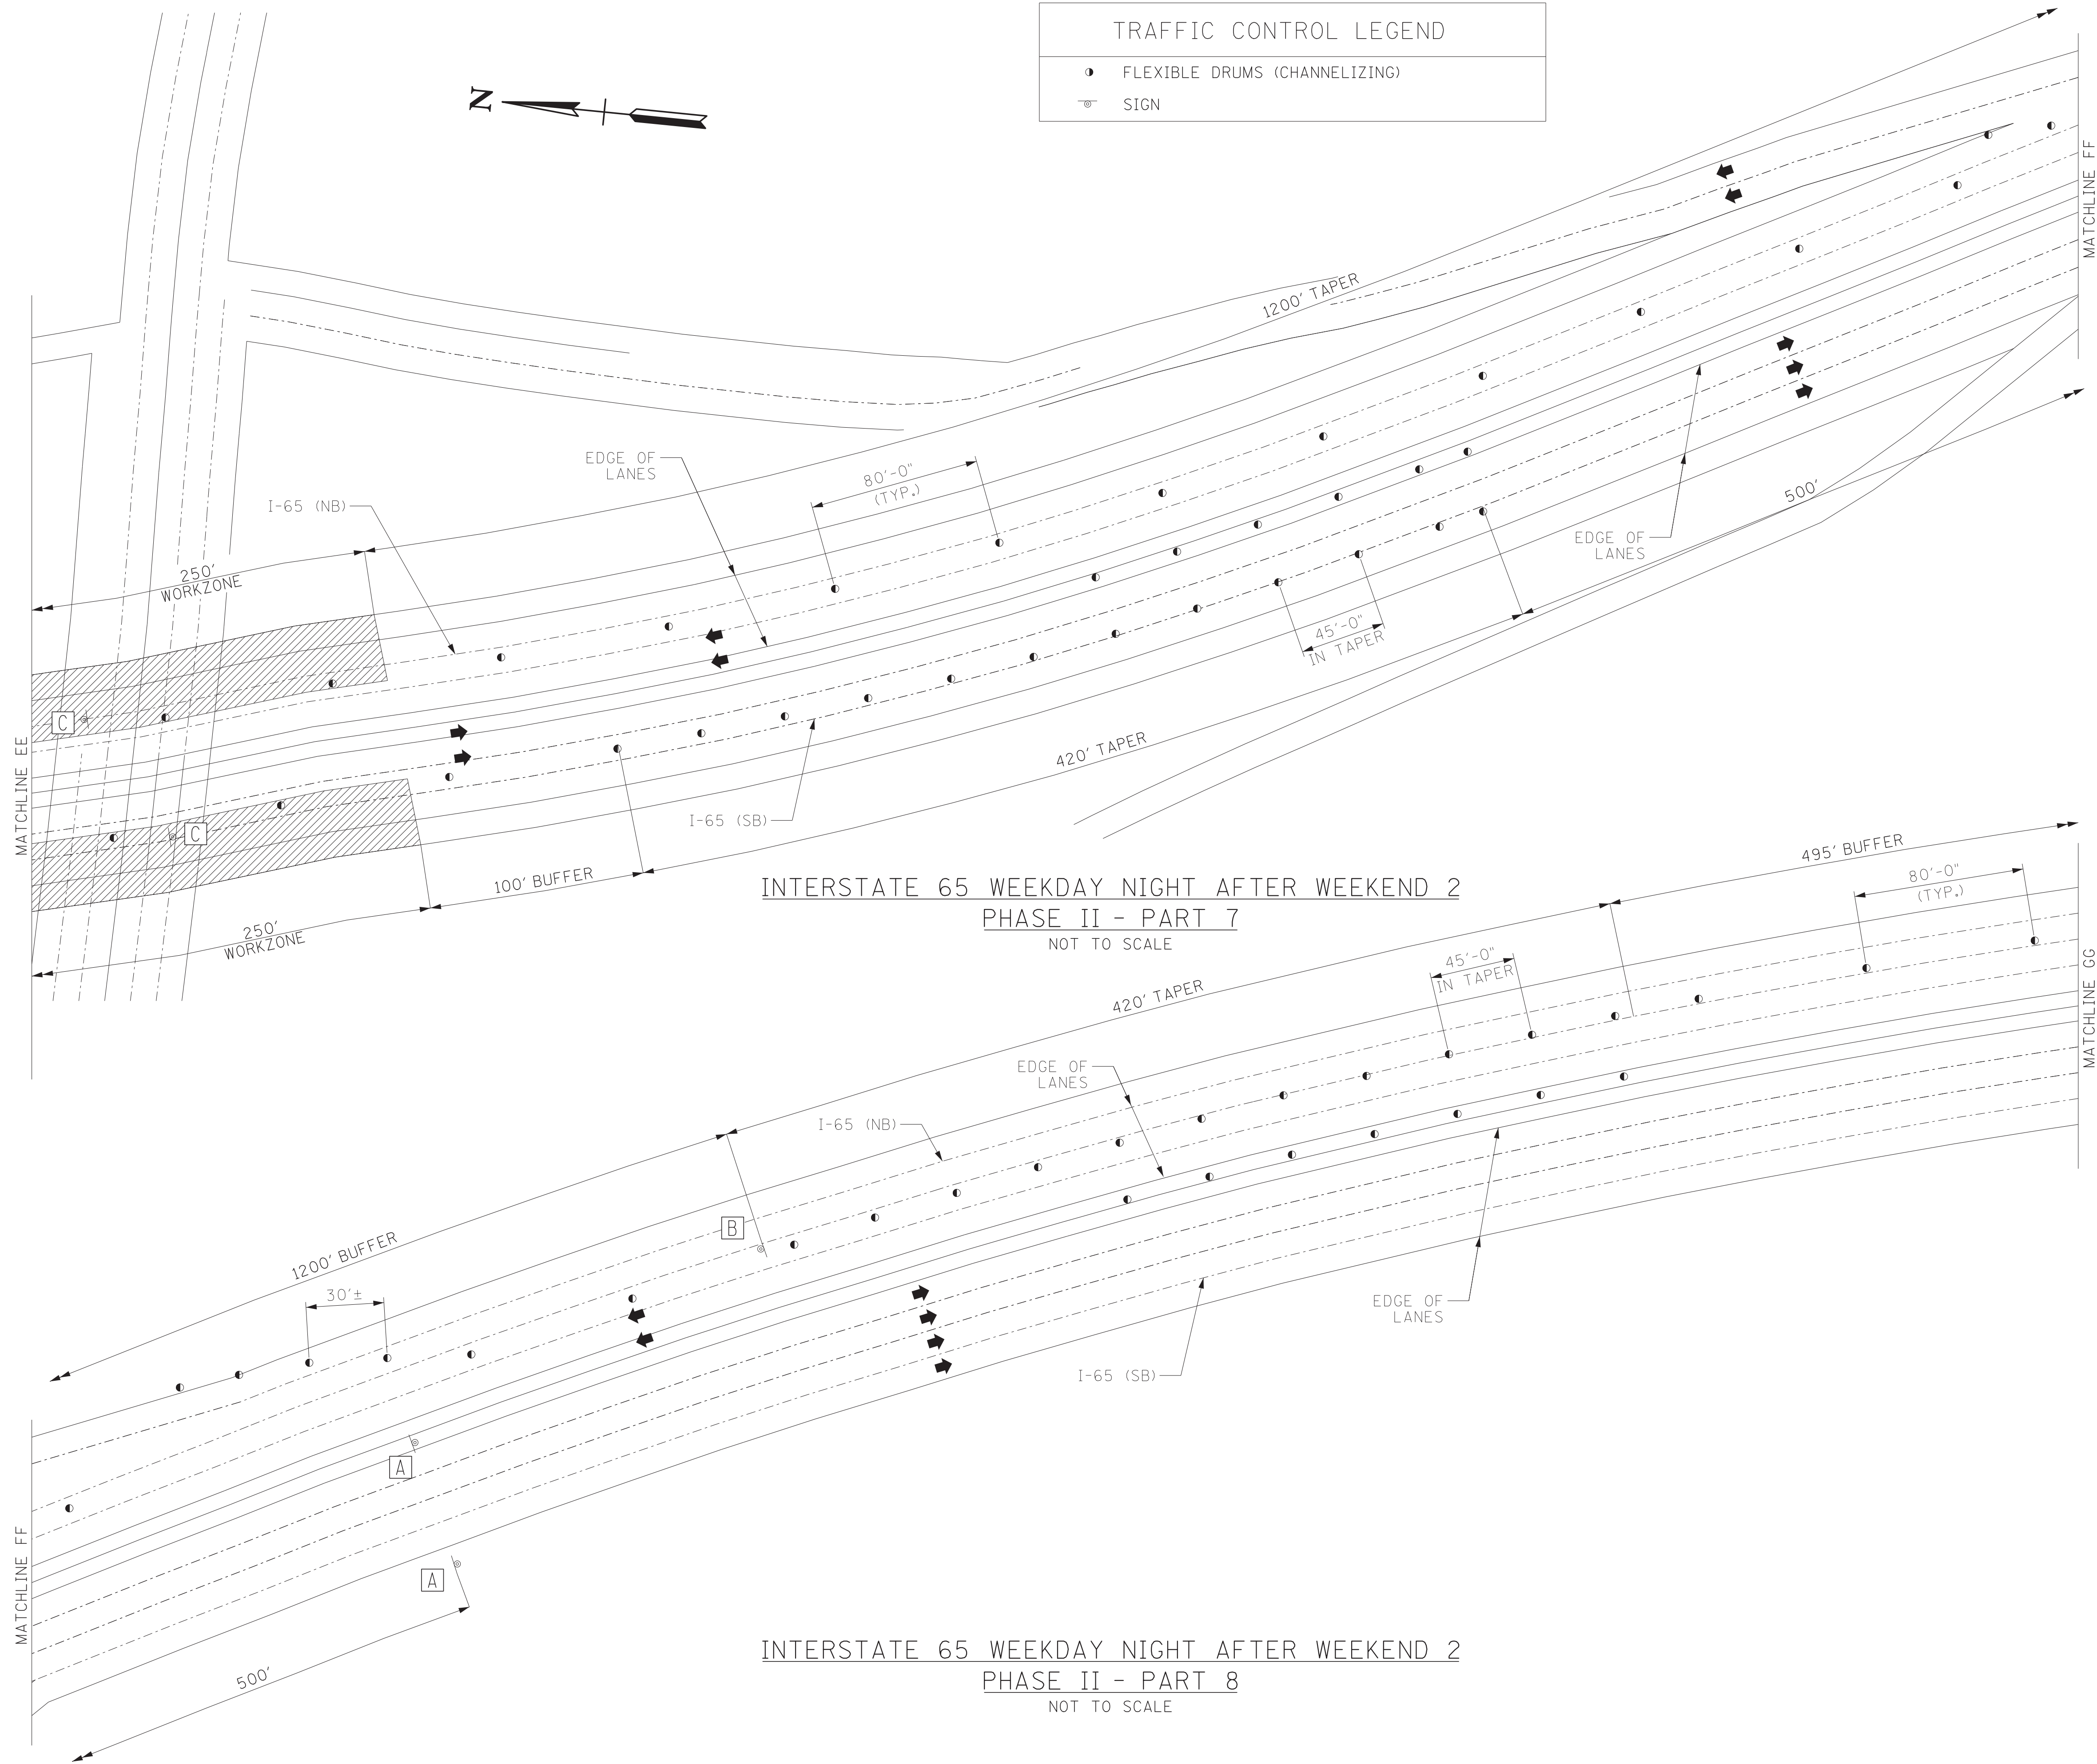

END
ROAD WORK
G20-2
(48"X24")
A

EXIT
OPEN
E5-2
(48"X36")
B

W1-4BR
(48"X48")
STAY
IN
LANE
R4-9
(48"X60")
C


SEALED BY

STATE OF TENNESSEE
DEPARTMENT OF TRANSPORTATION

TRAFFIC CONTROL
PLANS

TYPE	YEAR	PROJECT NO.	SHEET NO.
CONST.	2020	19009-4191-04	29

TRAFFIC CONTROL LEGEND	
	FLEXIBLE DRUMS (CHANNELIZING)
	SIGN
	FLASHING ARROW BOARD (TYPE C)

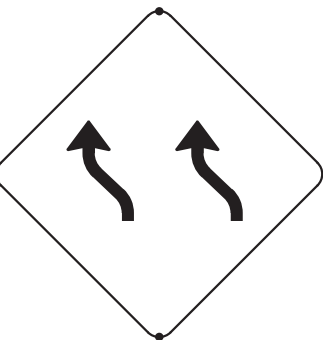


W1-4BL
(48"X48")



R4-9
(48"X60")

A

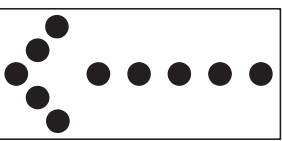

TYPE "C" ARROW BOARD
(96" X 48")
SEE STD. DWG. T-FAB-1

B






W4-2R
(48"X48")

C

SEALED BY


STATE OF TENNESSEE
DEPARTMENT OF TRANSPORTATION

TRAFFIC CONTROL PLANS

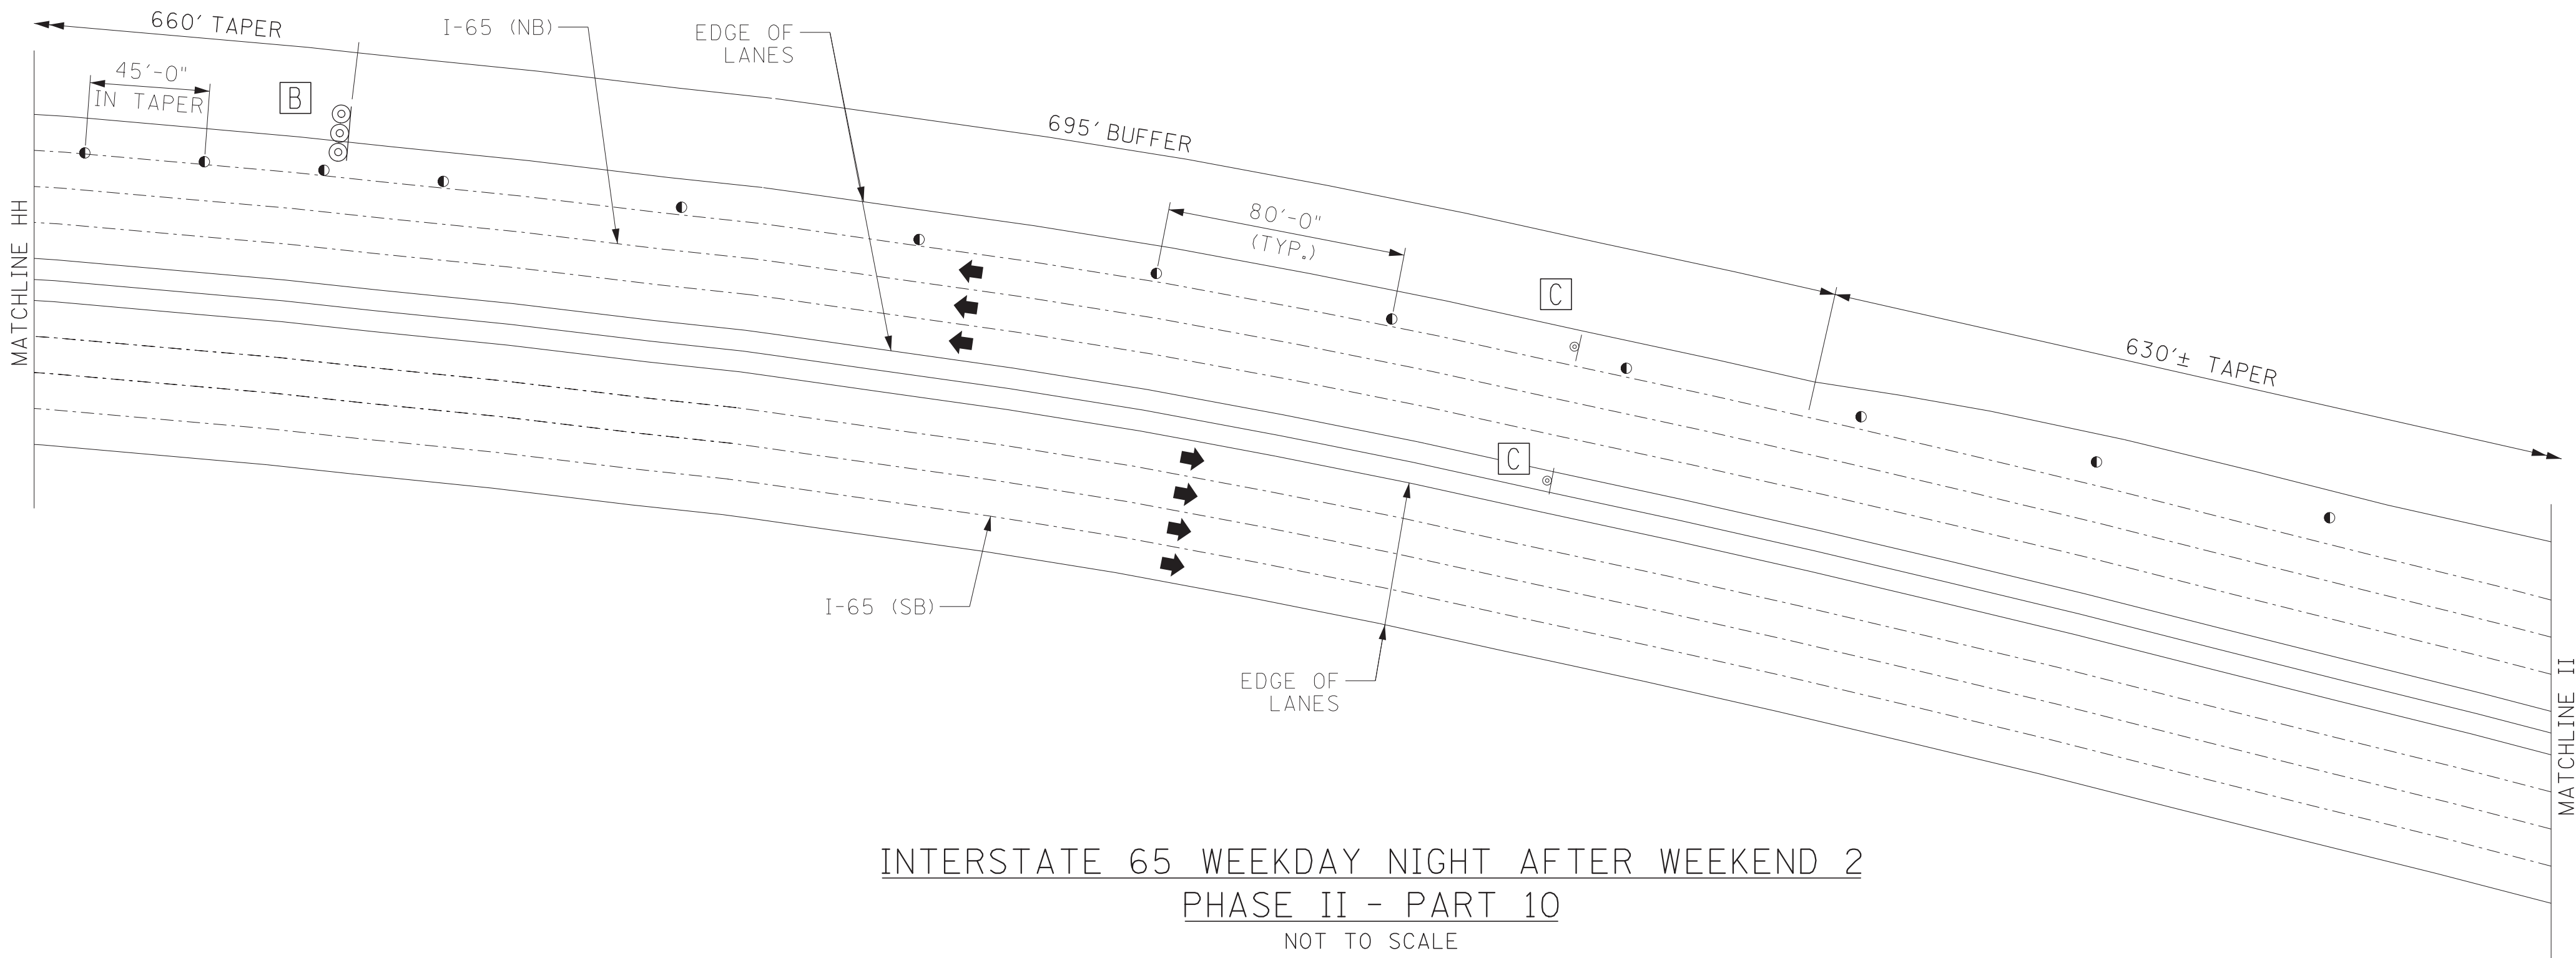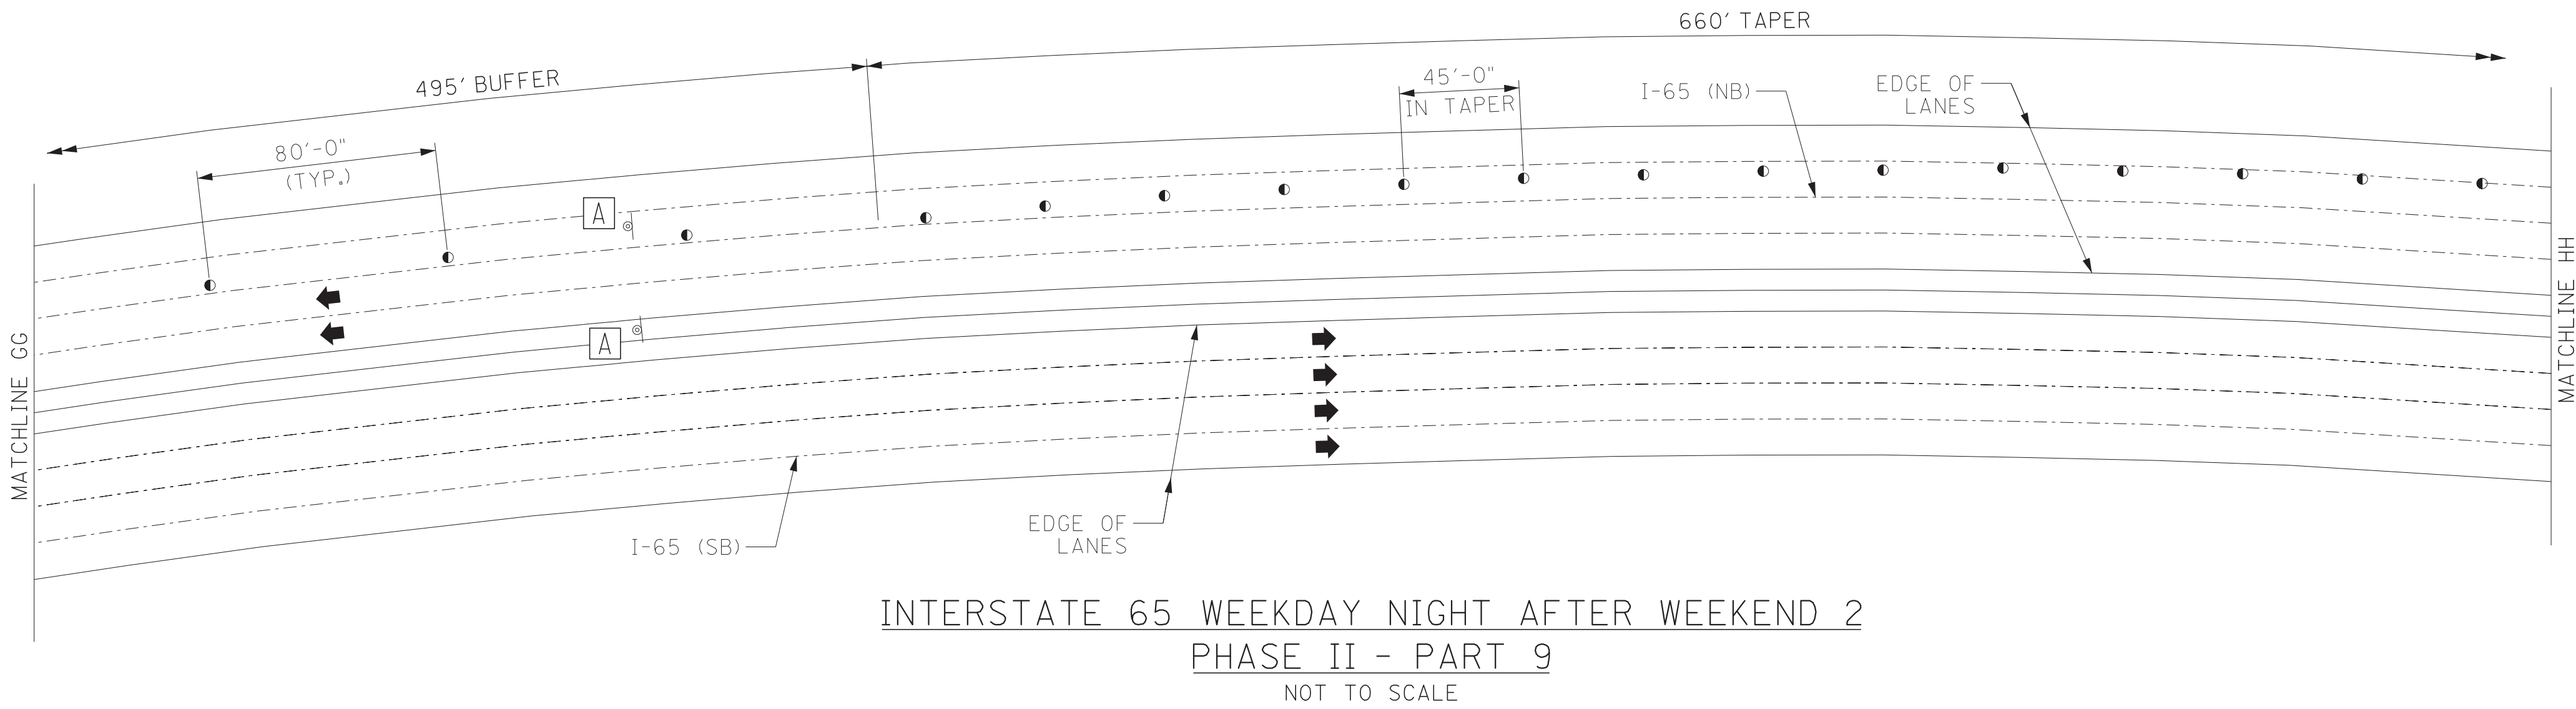 


TYPE	YEAR	PROJECT NO.	SHEET NO.
CONST.	2020	19009-4191-04	30

TRAFFIC CONTROL LEGEND	
	FLEXIBLE DRUMS (CHANNELIZING)
	SIGN
	FLASHING ARROW BOARD (TYPE C)

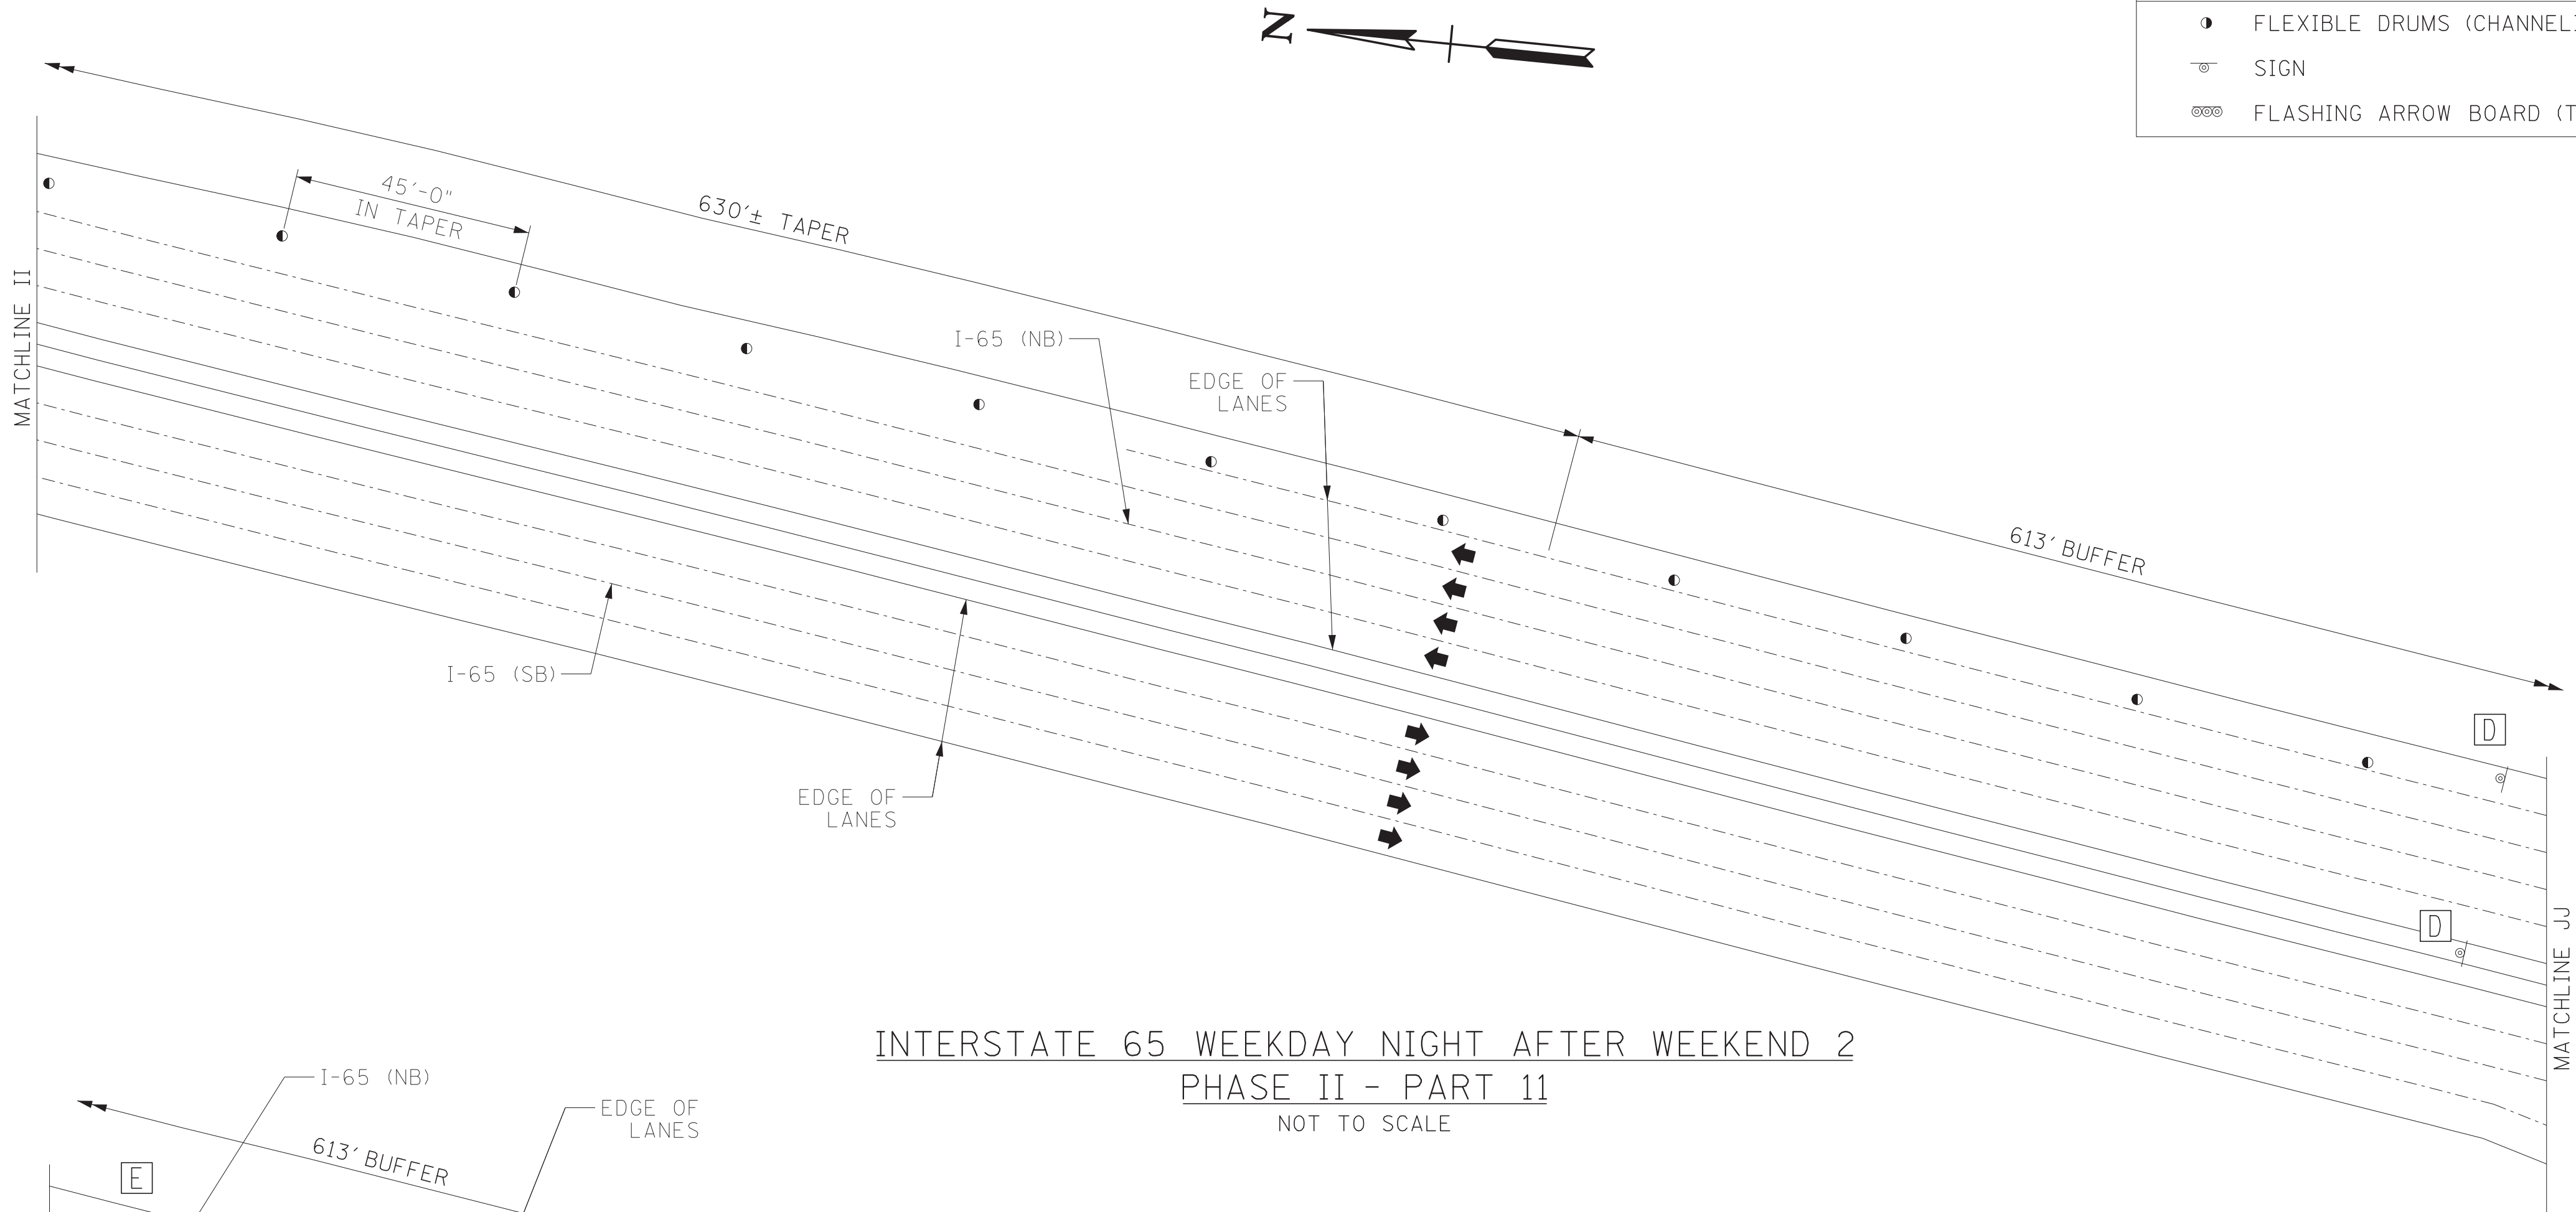

INTERSTATE 65 WEEKDAY NIGHT AFTER WEEKEND 2
PHASE II - PART 11
NOT TO SCALE

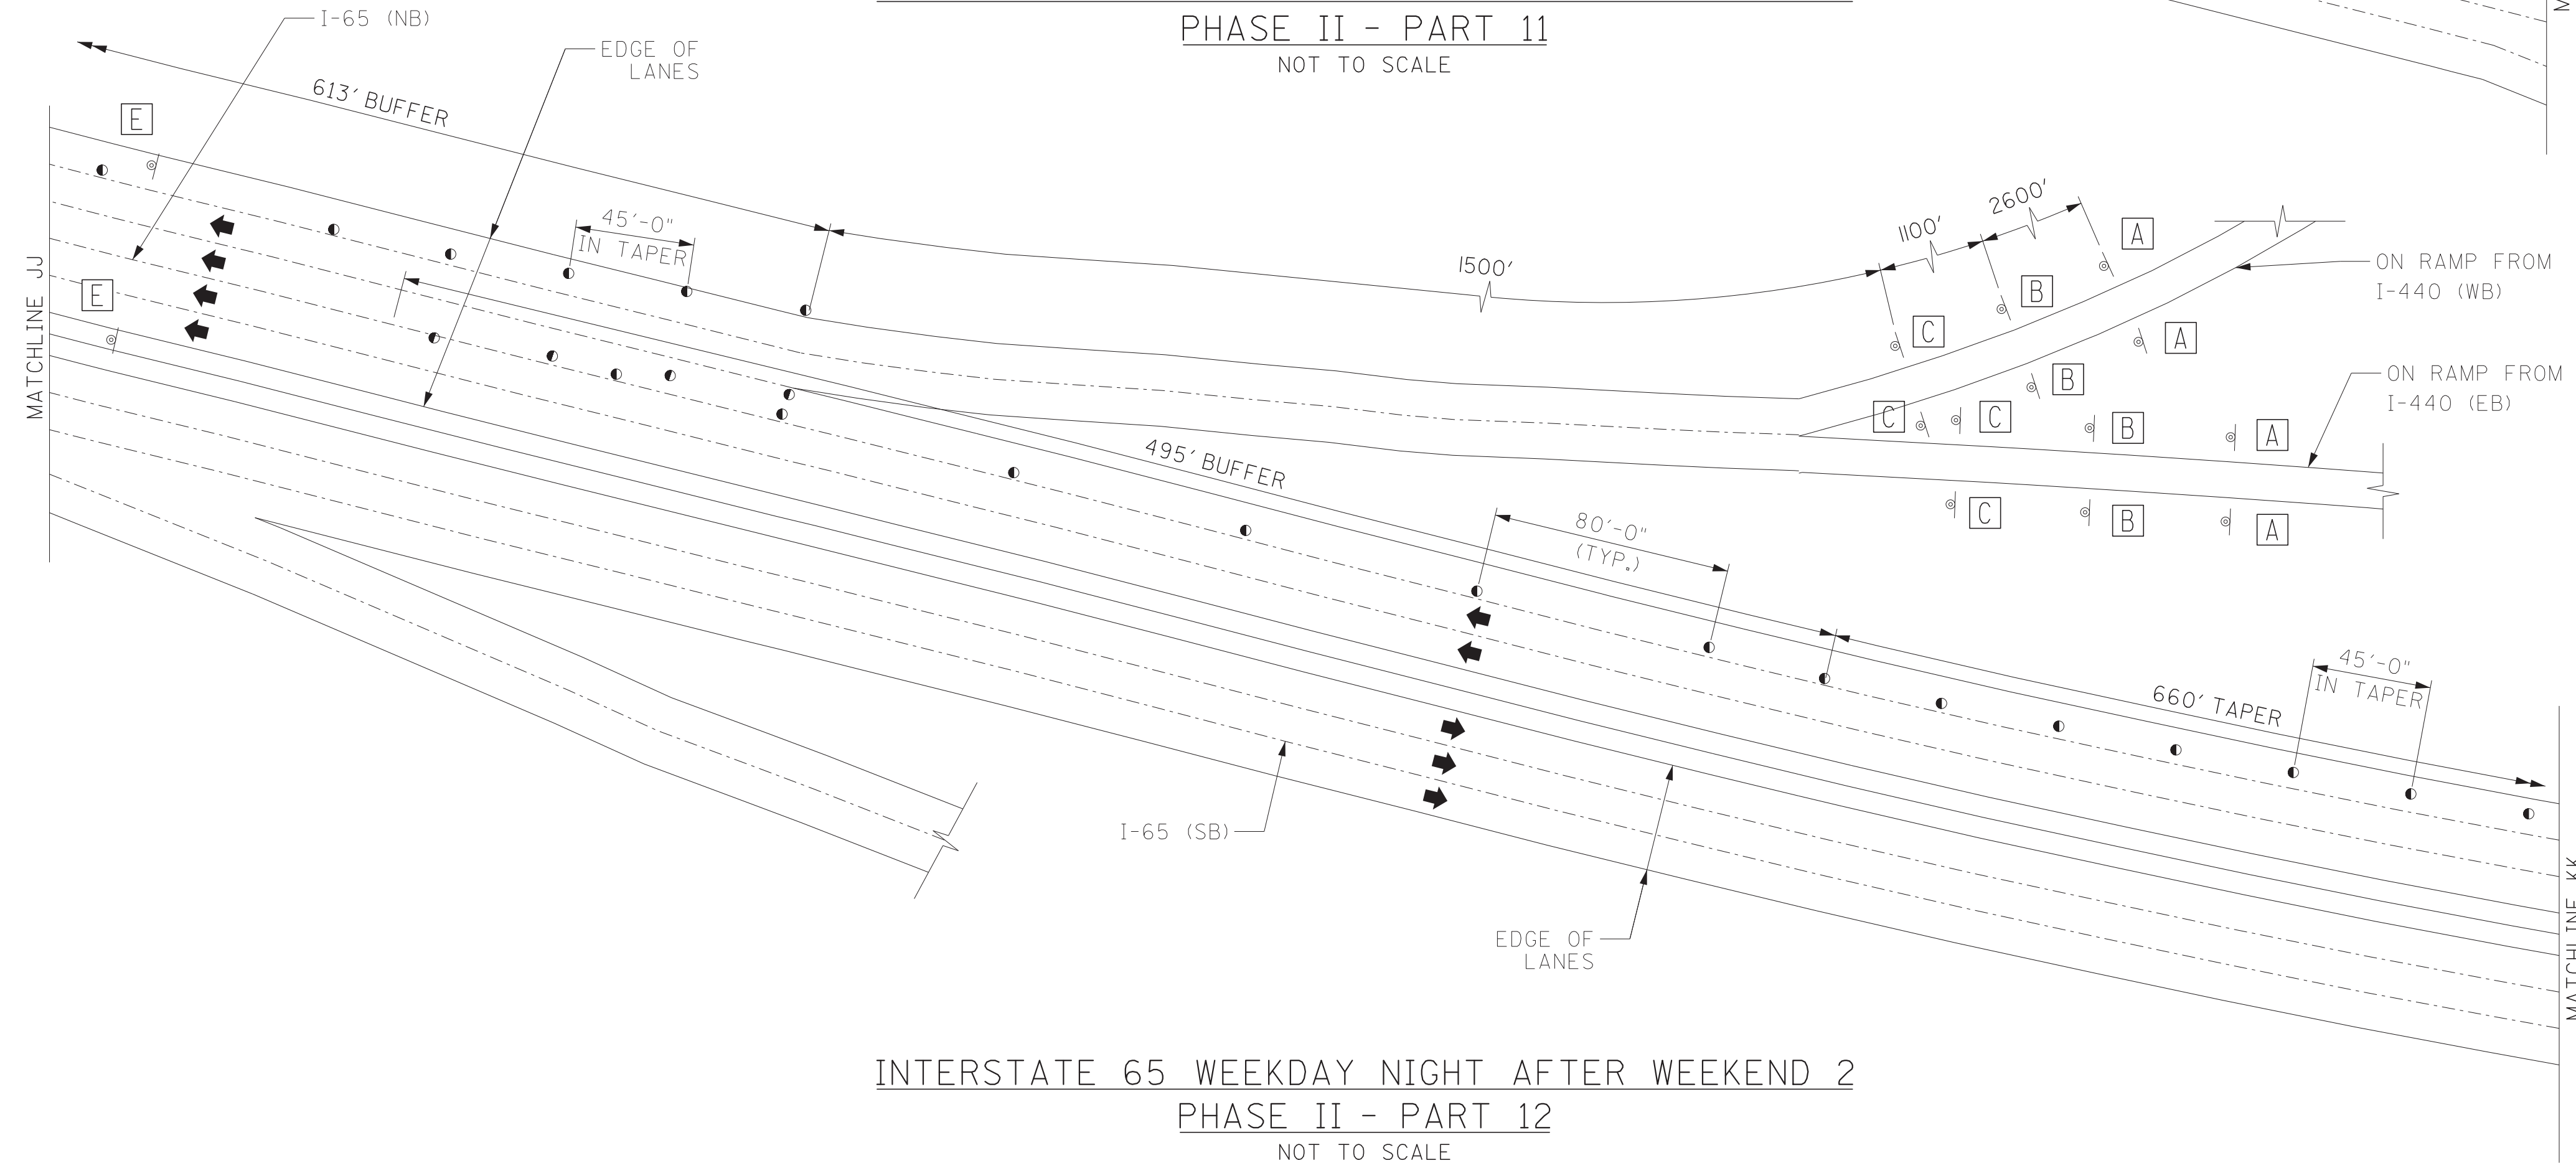

INTERSTATE 65 WEEKDAY NIGHT AFTER WEEKEND 2
PHASE II - PART 12
NOT TO SCALE

ROAD
WORK
1 MILE

W20-1
(48"X48")

I-65

SP-11
(24"X18")

A

RIGHT
LANE
CLOSED
½ MILE

W20-5R
(48"X48")

I-65

SP-11
(24"X18")

B

RIGHT
LANE
CLOSED
1500 FT

W20-5R
(48"X48")

I-65

SP-11
(24"X18")

C

W4-2R
(48"X48")

D

SPEED
LIMIT
45

R2-1
(48"X60")

E

● NOTE: ERECTION OF SPEED REDUCTION SIGNS WILL ONLY BE PERMITTED UPON WRITTEN REQUEST BY THE CONTRACTOR AND WRITTEN APPROVAL BY THE STATE TRAFFIC ENGINEER.

▲ NOTE: SIGN SP-11 TO BE PLACED WITH SIGNS ON I-440 RAMP.

SEALED BY

06/26/20


STATE OF TENNESSEE
DEPARTMENT OF TRANSPORTATION

TRAFFIC CONTROL PLANS

TYPE	YEAR	PROJECT NO.	SHEET NO.
CONST.	2020	19009-4191-04	31

TRAFFIC CONTROL LEGEND

- FLEXIBLE DRUMS (CHANNELIZING)
- SIGN
- FLASHING ARROW BOARD (TYPE C)

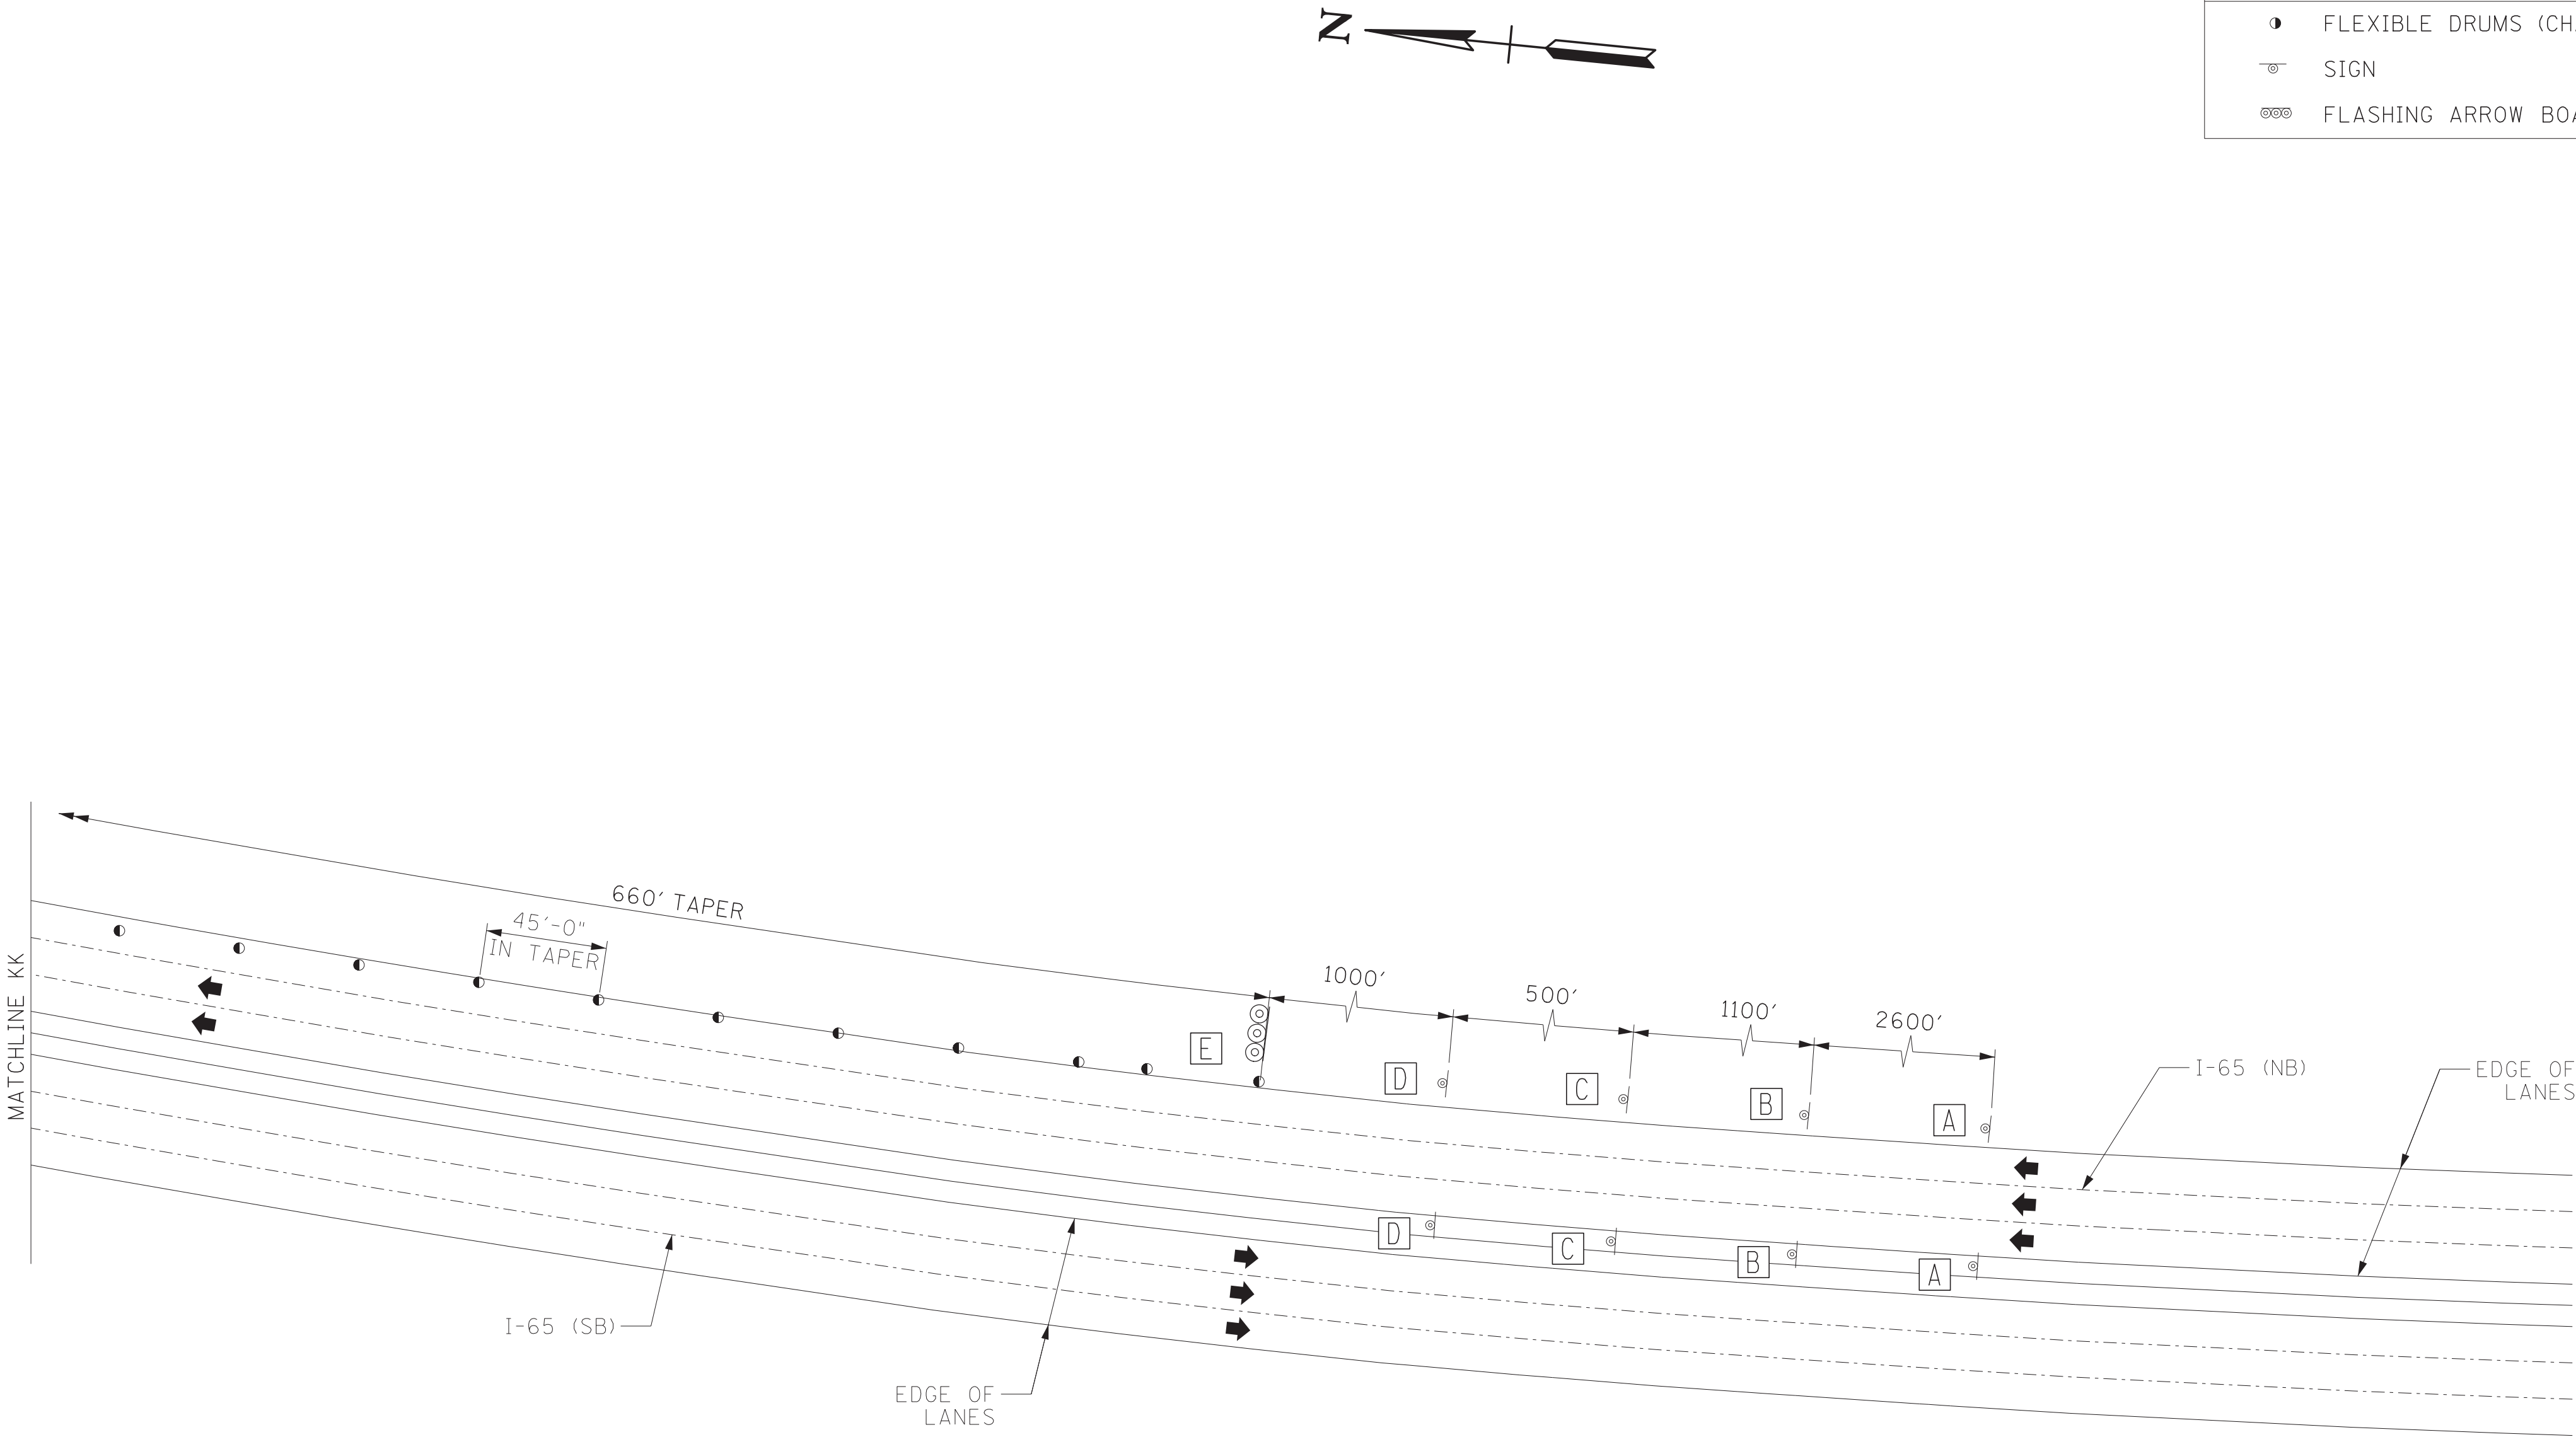

ROAD
WORK
1 MILE

W20-1
(48"X48")

A

RIGHT
LANE
CLOSED
1/2 MILE

W20-5R
(48"X48")

B

RIGHT
LANE
CLOSED
1500 FT

W20-5R
(48"X48")

C

W4-2R
(48"X48")

D

TYPE "C" ARROW BOARD
(96" X 48")
SEE STD. DWG. T-FAB-1

E

INTERSTATE 65 WEEKDAY NIGHT AFTER WEEKEND 2
PHASE II - PART 13
NOT TO SCALE

SEALED BY

STATE OF TENNESSEE
DEPARTMENT OF TRANSPORTATION

TRAFFIC CONTROL
PLANS

CONSTRUCTION WORK ZONE & TRAFFIC CONTROL NOTES

1. ADVANCED WARNING SIGNS SHALL NOT BE DISPLAYED MORE THAN FORTY-EIGHT (48) HOURS BEFORE PHYSICAL CONSTRUCTION BEGINS. SIGNS MAY BE ERECTED UP TO ONE WEEK BEFORE NEEDED, IF THE SIGN FACE IS FULLY COVERED.
2. IF THE CONTRACTOR MOVES OFF THE PROJECT, HE SHALL COVER OR REMOVE ALL UNNEEDED SIGNS AS DIRECTED BY THE ENGINEER. COSTS OF REMOVAL, COVERING, AND REINSTALLING SIGNS SHALL NOT BE MEASURED AND PAID FOR SEPARATELY, BUT ALL COSTS SHALL BE INCLUDED IN THE ORIGINAL UNIT PRICE BID FOR ITEM NO 712-06, SIGNS (CONSTRUCTION) PER SQUARE FOOT.
3. A LONG TERM BUT SPORADIC USE WARNING SIGN, SUCH AS A FLAGGER SIGN, MAY REMAIN IN PLACE WHEN NOT REQUIRED PROVIDED THE SIGN FACE IS FULLY COVERED.
4. TRAFFIC CONTROL DEVICES SHALL NOT BE DISPLAYED OR ERECTED UNLESS RELATED CONDITIONS ARE PRESENT NECESSITATING WARNING.
5. USE OF BARRICADES, PORTABLE BARRIER RAILS, VERTICAL PANELS, AND DRUMS SHALL BE LIMITED TO THE IMMEDIATE AREAS OF CONSTRUCTION WHERE A HAZARD IS PRESENT. THESE DEVICES SHALL NOT BE STORED ALONG THE ROADWAY WITHIN THIRTY (30) FEET OF THE EDGE OF THE TRAVELED WAY BEFORE OR AFTER USE UNLESS PROTECTED BY GUARDRAIL, BRIDGE RAIL, AND/OR BARRIERS INSTALLED FOR OTHER PURPOSES FOR ROADWAYS WITH CURRENT ADTS LESS THAN 1500 AND DESIGN SPEED OF LESS THAN 60 MPH. THIS DISTANCE SHALL INCREASE TO FORTY-FIVE (45) FEET FOR ROADWAYS WITH CURRENT ADTS OF 1500 OR GREATER AND DESIGN SPEED OF 60 MPH OR GREATER OR ON THE OUTSIDE OF A HORIZONTAL CURVE. THESE DEVICES SHALL BE REMOVED FROM THE CONSTRUCTION WORK ZONE WHEN THE ENGINEER DETERMINES THEY ARE NO LONGER NEEDED. WHERE THERE IS INSUFFICIENT RIGHT-OF-WAY TO PROVIDE FOR THIS REQUIRED SETBACK, THE CONTRACTOR SHALL DETERMINE THE ALTERNATE LOCATIONS AND REQUEST THE ENGINEERS APPROVAL TO USE THEM.
6. THE CONTRACTOR SHALL NOT BE PERMITTED TO PARK ANY VEHICLES OR CONSTRUCTION EQUIPMENT DURING PERIODS OF INACTIVITY, WITHIN THIRTY (30) FEET OF THE EDGE OF PAVEMENT WHEN THE LANE IS OPEN TO TRAFFIC UNLESS PROTECTED BY GUARDRAIL, BRIDGE RAIL, AND/OR BARRIERS INSTALLED FOR OTHER PURPOSES FOR ROADWAYS WITH CURRENT ADTS LESS THAN 1500 AND DESIGN SPEED OF LESS THAN 60 MPH. THIS DISTANCE SHALL BE INCREASED TO FORTY-FIVE (45) FEET FOR ROADWAYS WITH CURRENT ADTS OF 1500 OR GREATER AND DESIGN SPEED OF 60 MPH OR GREATER OR ON THE OUTSIDE OF A HORIZONTAL CURVE. PRIVATELY OWNED VEHICLES SHALL NOT BE ALLOWED TO PARK WITHIN THIRTY (30) FEET OF AN OPEN TRAFFIC LANE AT ANY TIME UNLESS PROTECTED AS DESCRIBED ABOVE FOR ROADWAYS WITH CURRENT ADTS LESS THAN 1500 AND DESIGN SPEED OF LESS THAN 60 MPH. THIS DISTANCE SHALL BE INCREASED TO FORTY-FIVE (45) FEET FOR ROADWAYS WITH CURRENT ADTS OF 1500 OR GREATER AND DESIGN SPEED OF 60 MPH OR GREATER OR ON THE OUTSIDE OF A HORIZONTAL CURVE. WHERE THERE IS INSUFFICIENT RIGHT-OF-WAY TO PROVIDE FOR THIS REQUIRED SETBACK, THE CONTRACTOR SHALL DETERMINE THE ALTERNATE LOCATIONS AND REQUEST THE ENGINEERS APPROVAL TO USE THEM.
7. ALL DETOUR AND CONSTRUCTION SIGNING SHALL BE IN STRICT ACCORDANCE WITH THE MANUAL ON UNIFORM TRAFFIC CONTROL DEVICES.
8. T.D.O.T. CONSTRUCTION OFFICE SHALL NOTIFY THE OVERWEIGHT AND PERMITS OFFICE OF LANE WIDTH RESTRICTIONS DURING CONSTRUCTION PRIOR TO ALLOWING THE CONTRACTOR TO INSTALL TRAFFIC CONTROL. PERMIT VEHICLES WILL NOT BE ALLOWED UNTIL CONSTRUCTION IS COMPLETE AND FULL LANE WIDTHS HAVE BEEN RESTORED.

ADDITIONAL TRAFFIC CONTROL NOTES

ADVANCED WARNING SIGNS TO BE PLACED PRIOR TO CONSTRUCTION AND REMAIN IN PLACE UNTIL THE COMPLETION OF THIS PROJECT.

THE TRAFFIC CONTROL PLAN DOES NOT RELIEVE THE CONTRACTOR OF THE RESPONSIBILITY OF INSTALLING TRAFFIC CONTROL DEVICES IN ACCORDANCE WITH THE CURRENT EDITION OF THE "MANUAL ON UNIFORM TRAFFIC CONTROL DEVICES".

IF ADDITIONAL SIGNS ARE DEEMED NECESSARY BY THE ENGINEER, THEY SHALL BE FURNISHED AND INSTALLED AT THE UNIT PRICE BID, ITEM NO. 712-06 SIGNS (CONSTRUCTION) S.F.

MISCELLANEOUS NOTES

1. NOTHING IN THE GENERAL NOTES OR SPECIAL PROVISIONS SHALL RELIEVE THE CONTRACTOR FROM HIS RESPONSIBILITIES TOWARD THE SAFETY AND CONVENIENCE OF THE GENERAL PUBLIC AND THE BUSINESSES ALONG THE PROPOSED CONSTRUCTION AREA.
2. THE CONTRACTOR SHALL BE RESPONSIBLE FOR ANY DAMAGE OR LOSS OF EXISTING SIGNS DURING CONSTRUCTION. EXISTING SIGNS SHALL BE REMOVED AND REPLACED AS NECESSARY.

SPECIAL NOTES


1. TRAFFIC CONTROL PLAN - SEE SHEETS 5 THROUGH 32 AND STD. DWG. NOS. T-WZ-12, T-WZ-13, T-WZ-14, T-WZ-16, AND T-WZ-18.
2. SEE SP108B FOR EXACT CLOSURE INFORMATION

- ① THIS PROJECT AND PROJECT PIN 117125.00 ARE BUNDLED TOGETHER AND SHARE THE QUANTITY FOR THIS ITEM.
- ② 712-06 INCLUDES THE COST OF REMOVAL, COVERING, AND REINSTALLING SIGNS. ALL UNNEEDED DETOUR SIGNS SHALL BE COVERED OR REMOVED AS DIRECTED BY THE ENGINEER.
- ③ 712-08.10 VALUE BASED ON ASSUMED 6 TRUCKS USED FOR 6 24 HOUR DAYS. SEE SPECIAL PROVISION SP712PTQ FOR MORE DETAIL.

TRAFFIC CONTROL SIGN QUANTITIES				
TYPE	DESCRIPTION	SIZE	EACH	S.F.
E5-2	EXIT OPEN	48"X36"	2	24
G20-2	END ROAD WORK	48"X24"	4	32
M1-1	INTERSTATE 65	36"X36"	21	189
M3-1	NORTH - SUPPLEMENTAL	36"X18"	10	45
M3-3	SOUTH - SUPPLEMENTAL	36"X18"	11	50
M4-5	TO - SUPPLEMENTAL	24"X12"	24	48
M4-8	DETOUR	24"X12"	37	74
M4-8	DETOUR	30"X15"	21	66
M4-8A	END DETOUR	24"X18"	4	12
M4-9R	DETOUR WITH ARROW - RIGHT	48"X36"	2	24
M6-1L	DIRECTIONAL ARROW - LT	21"X15"	11	24
M6-2L	DIRECTIONAL ARROW - 45 DEGREES LT	30"X21"	6	26
M6-1R	DIRECTIONAL ARROW - RT	21"X15"	12	26
M6-2R	DIRECTIONAL ARROW - 45 DEGREES RT	30"X21"	5	22
M6-3	DIRECTIONAL ARROW - STRAIGHT	21"X15"	14	31
M6-3	DIRECTIONAL ARROW - STRAIGHT	30"X21"	10	44
R2-1	SPEED LIMIT 45	48"X60"	4	80
R4-9	STAY IN LANE	48"X60"	6	120
R11-2	ROAD CLOSED	48"X30"	4	40
R11-3A	ROAD CLOSED 1 MILES LOCAL ONLY	60"X30"	1	13
R11-3A	ROAD CLOSED 1/2 MILES LOCAL ONLY	60"X30"	2	25
R11-3A	ROAD CLOSED 1/4 MILES LOCAL ONLY	60"X30"	2	25
SP-1	BRIDGE CLOSED 4 1/2 MILES AHEAD FOLLOW DETOUR ROUTE	312"X120"	3	780
SP-2	BRIDGE CLOSED 2 MILES AHEAD FOLLOW DETOUR ROUTE	312"X120"	4	1040
SP-3	BRIDGE CLOSED 1 MILES AHEAD FOLLOW DETOUR ROUTE	312"X120"	2	520
SP-4	BRIDGE CLOSED 4 MILES AHEAD FOLLOW DETOUR ROUTE	312"X120"	1	260
SP-5	BRIDGE CLOSED 3 MILES AHEAD FOLLOW DETOUR ROUTE	312"X120"	2	520
SP-6	BRIDGE CLOSED 1 1/2 MILES AHEAD FOLLOW DETOUR ROUTE	312"X120"	1	260
SP-7	BRIDGE CLOSED 2 1/2 MILES AHEAD FOLLOW DETOUR ROUTE	312"X120"	1	260
SP-8	BRIDGE CLOSED 5 1/2 MILES AHEAD FOLLOW DETOUR ROUTE	312"X120"	3	780
SP-9	WEDGEWOOD AVE UNDER I-65 ROAD CLOSED	60"X30"	15	188
SP-10	WEDGEWOOD AVE	60"X30"	24	300
SP-11	I-65	24"X18"	26	78
SP-12		60"X30"	1	13
SP-13		60"X30"	1	13
W1-4BL	2 LANE SHIFT - LEFT	48"X48"	4	64
W1-4BR	2 LANE SHIFT - RIGHT	48"X48"	4	64
W4-2L	LANE CLOSED MERGE LEFT - SYMBOL	48"X48"	8	128
W4-2R	LANE CLOSED MERGE RIGHT - SYMBOL	48"X48"	10	160
W20-1	ROAD WORK 1 MILE	48"X48"	10	160
W20-1	ROAD WORK 1/2 MILE	48"X48"	4	64
W20-2	DETOUR AHEAD	48"X48"	2	32
W20-3	ROAD CLOSED 1/2 MILE	48"X48"	4	64
W20-3	ROAD CLOSED AHEAD	48"X48"	4	64
W20-5L	LEFT LANE CLOSED 1/2 MILE	48"X48"	10	160
W20-5L	LEFT LANE CLOSED 1500 FEET	48"X48"	10	160
W20-5L	RIGHT LANE CLOSED 1/2 MILE	48"X48"	10	160
W20-5L	RIGHT LANE CLOSED 1500 FEET	48"X48"	10	160
W21-5R	RIGHT SHOULDER CLOSED	48"X48"	4	64
W21-5R	RIGHT SHOULDER CLOSED 1500 FEET	48"X48"	4	64
TOTAL				7617

*
*


* NOTE: EXACT LANGUAGE AND LOCATION OF BUS STOP SIGNS TO BE DETERMINED BY ENGINEER.

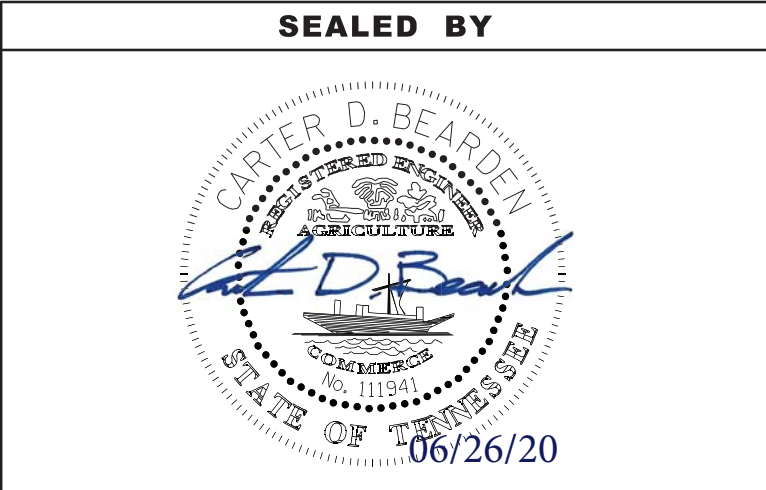


STATE OF TENNESSEE
DEPARTMENT OF TRANSPORTATION

TRAFFIC CONTROL
QUANTITIES AND
NOTES

TRAFFIC CONTROL QUANTITIES			
ITEM NO.	DESCRIPTION	UNIT	QUANTITY
705-20.25	TEMPORARY CRASH CUSHION (MASH TL-3)	EACH	2
① 712-01	TRAFFIC CONTROL	LS	0.5
712-02.02	INTERCONNECTED PORTABLE BARRIER RAIL	L.F.	800
712-04.01	FLEXIBLE DRUMS (CHANNELIZING)	EACH	346
712-04.50	PORTABLE BARRIER RAIL DELINEATOR	EACH	27
② 712-06	SIGNS (CONSTRUCTION)	S.F.	7617
712-07.03	TEMPORARY BARRICADES (TYPE III)	L.F.	216
712-08.03	ARROW BOARD (TYPE C)	EACH	6
③ 712-08.10	MOBILE MESSAGE SIGN UNIT WITH ATTENUATOR	HOURS	864
712-09.02	REMOVABLE PAVEMENT MARKING (8" BARRIER LINE)	L.F.	11317
712-09.08	REMOVABLE PAVEMENT MARKING (6" LINE)	L.F.	2292
713-16.04	CHANGEABLE MESSAGE SIGN UNIT	EACH	8
① 717-01	MOBILIZATION	LS	0.5

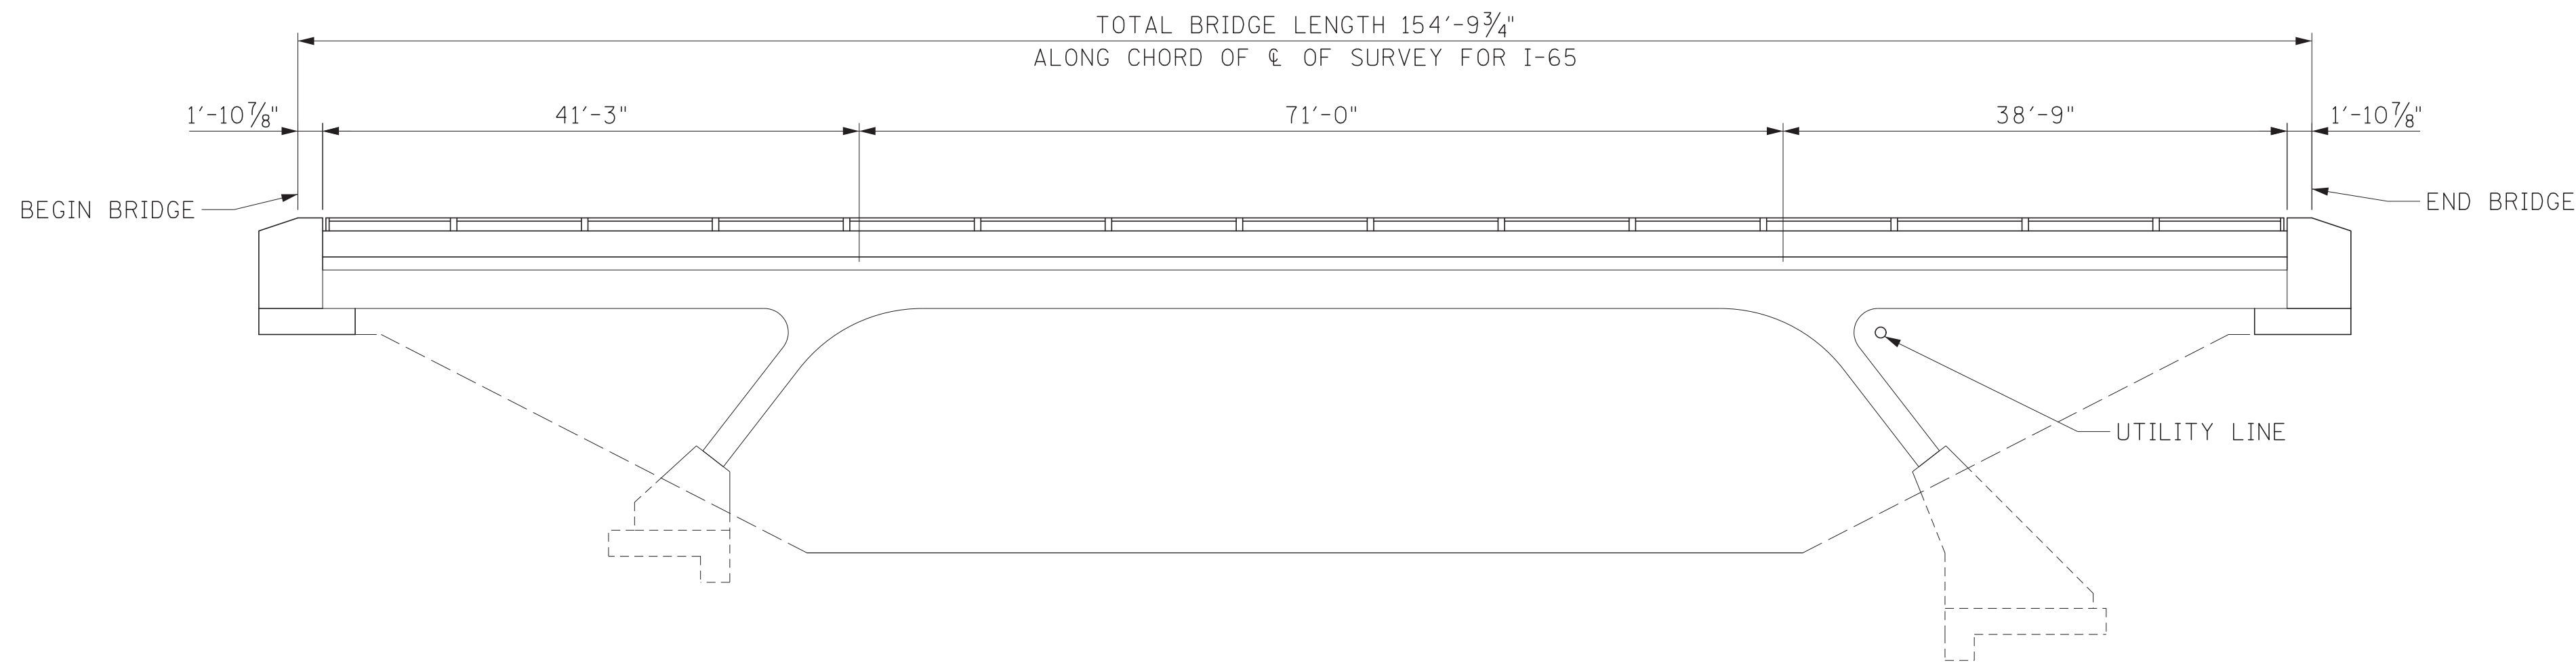

ELEVATION

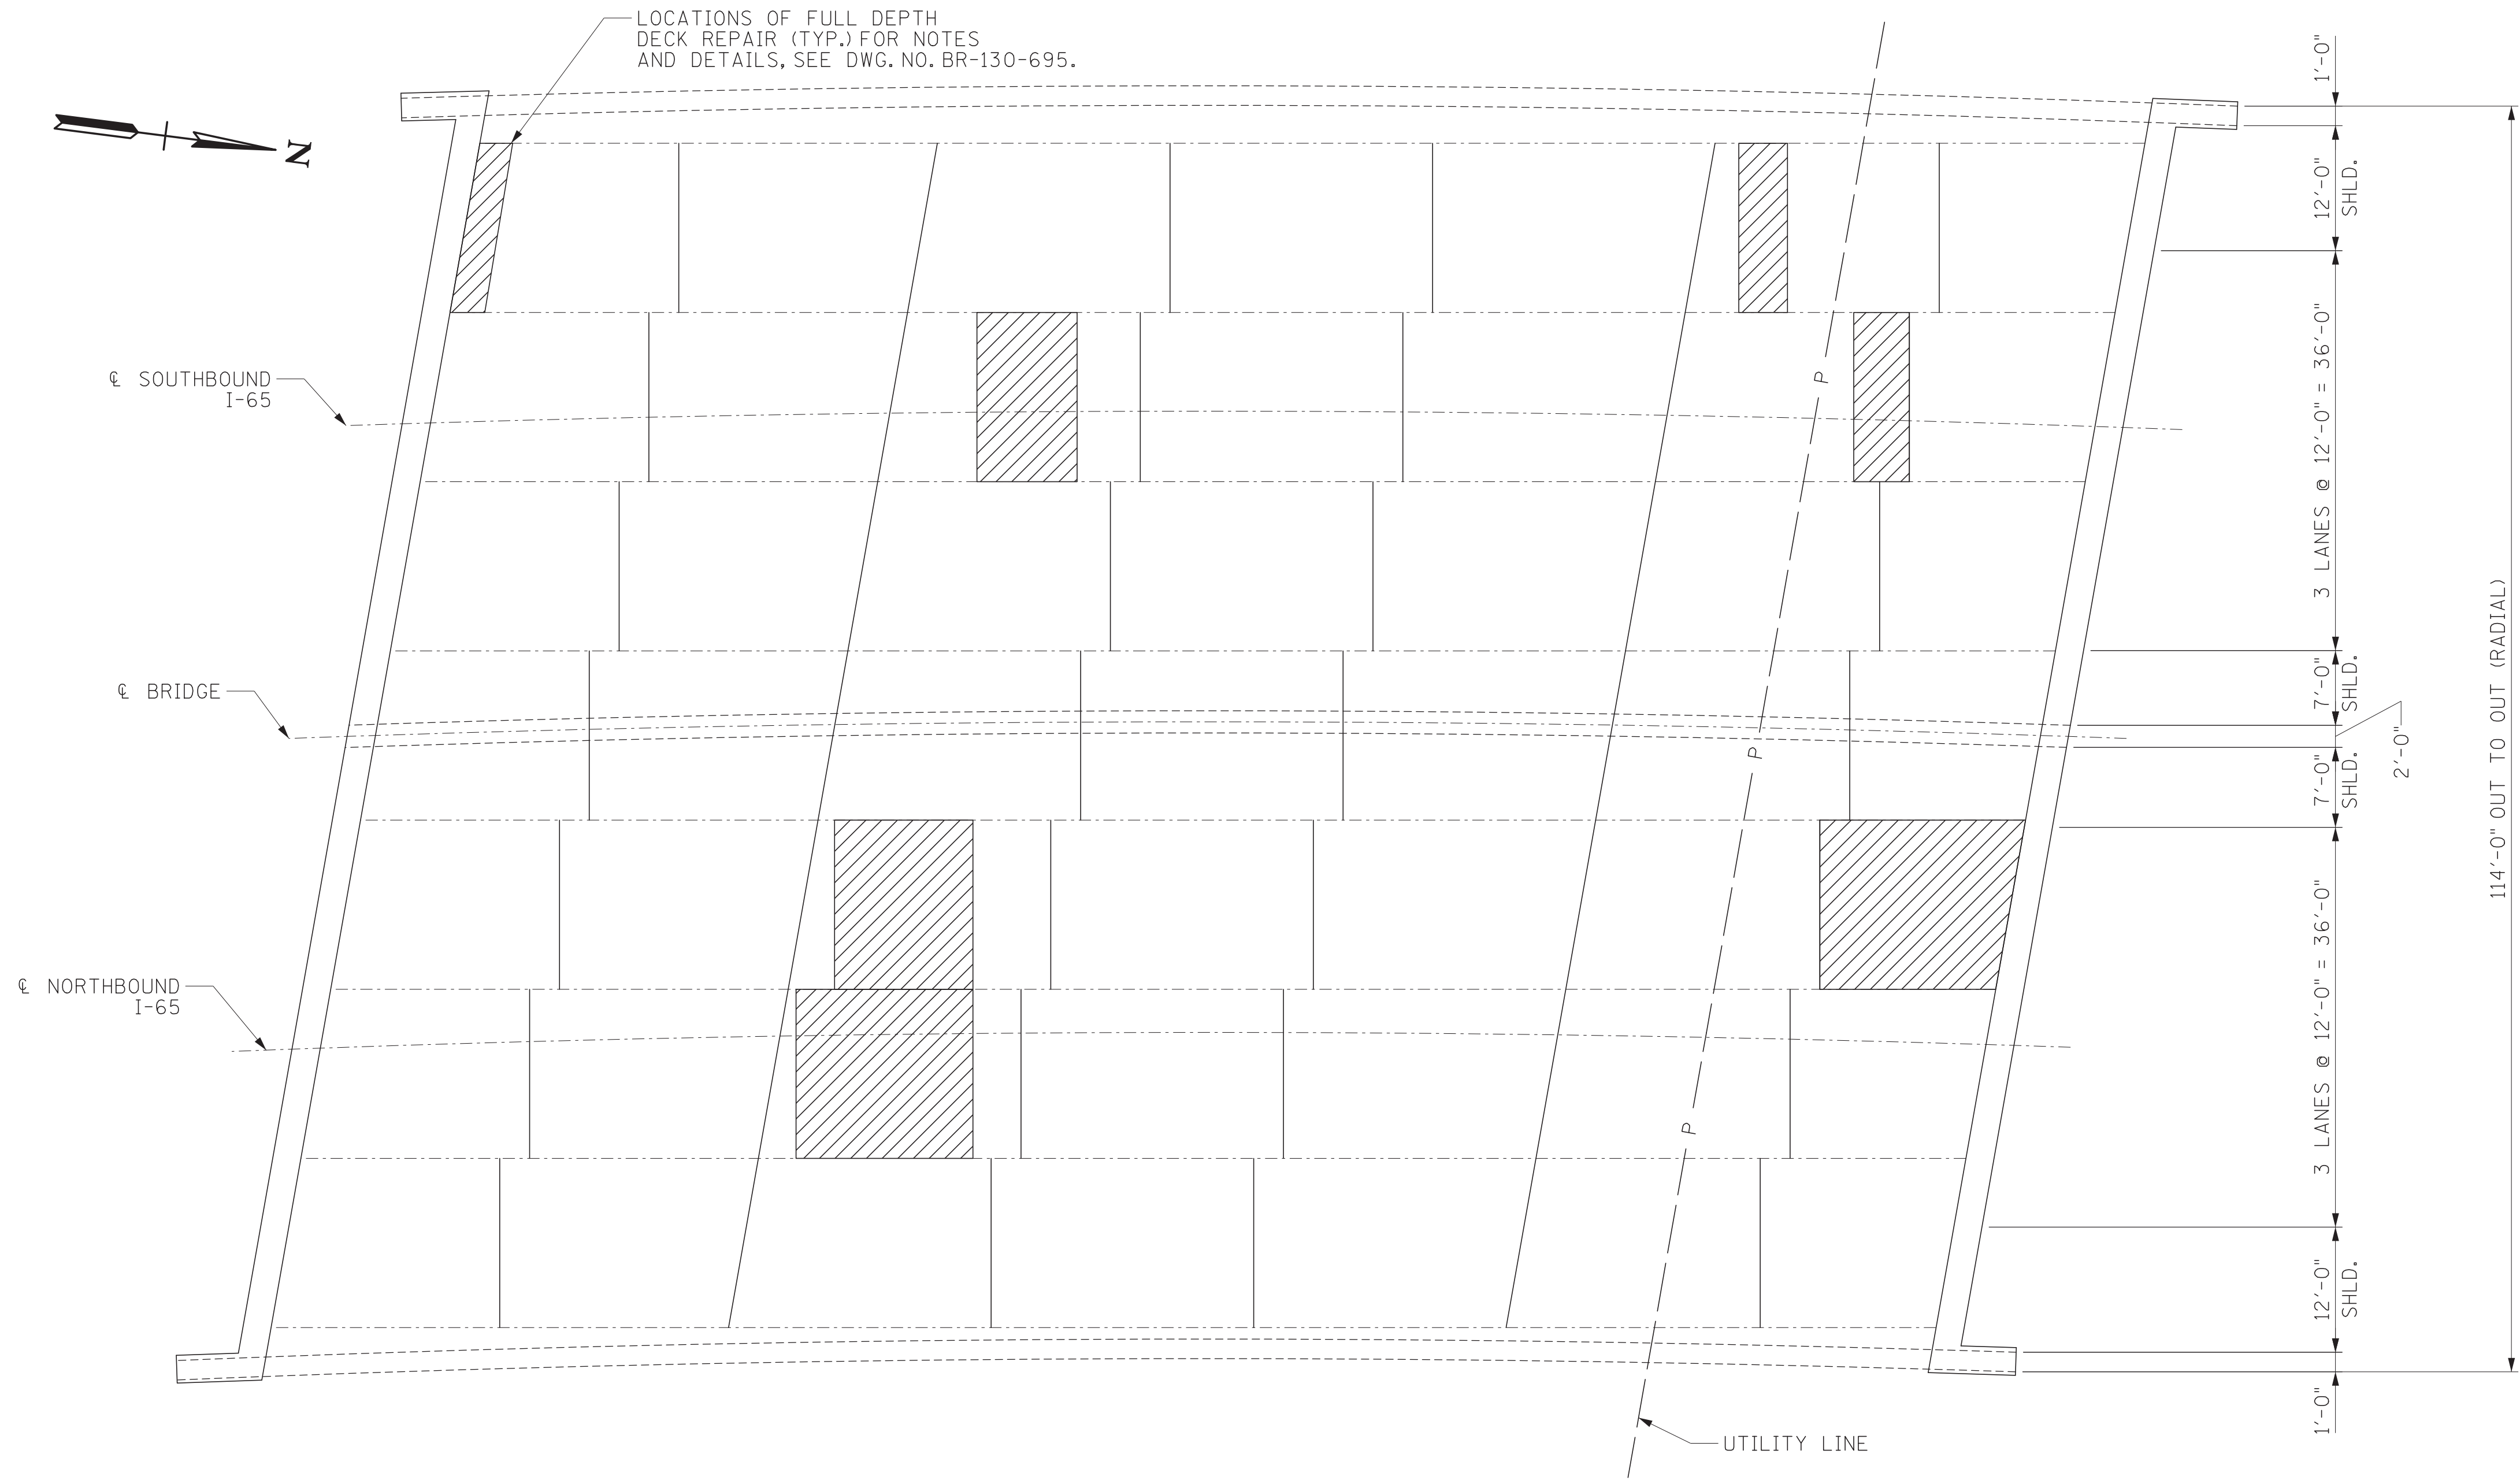

PLAN

CONST. NO. 19009-4191-04

PROJECT NO.	YEAR	SHEET NO.
19009-4191-04	2020	

REVISIONS			
NO.	DATE	BY	BRIEF DESCRIPTION

SCOPE OF WORK

WEEKEND #1

1. PROVIDE TRAFFIC CONTROL UTILIZING DETOURS (WEEKEND CLOSURE), LANE CLOSURES AND SHOULDER CLOSURES. SEE DETAILS ON SHEETS 5-6, 16, & 32.
2. REPLACE FIELD DESIGNATED PORTIONS OF THE PARAPETS AND CANTILEVERS. FOR NOTES AND DETAILS, SEE DWG. NO. BR-130-693.
3. REMOVE EXISTING STEEL TUBING FOR THE FULL LENGTH ON BOTH SIDES OF THE BRIDGE. FOR NOTES AND DETAILS, SEE DWG. NO. BR-130-693.
4. POUR RAIL EXTENSION (GLARE SCREEN) FOR THE FULL LENGTH ON BOTH SIDES OF THE BRIDGE. FOR NOTES AND DETAILS, SEE DWG. NO. BR-130-693.
5. CLEAN AND PRIME EXPOSED PORTIONS OF BEARINGS, END DIAPHRAGMS AND BEAM ENDS NEAR ABUTMENTS. FOR NOTES, SEE DWG. NOS. BR-130-685 & BR-130-686.

WEEKEND #2

1. PROVIDE TRAFFIC CONTROL UTILIZING DETOURS (WEEKEND CLOSURE) AND LANE CLOSURES. SEE DETAILS ON SHEETS 7-16 & 32.
2. PERFORM FULL AND PARTIAL DEPTH DECK REPAIR AT FIELD DESIGNATED LOCATIONS. FOR NOTES AND DETAILS, SEE DWG. NO. BR-130-695.
3. REMOVE AND REPLACE THE CENTER DECK BAY AND MEDIAN BARRIER ON I-65. FOR NOTES AND DETAILS, SEE DWG. NO. BR-130-692.
4. REMOVE AND REPLACE EXISTING ASPHALT WEARING SURFACE. FOR NOTES AND DETAILS, SEE DWG. NO. BR-130-695.
5. PERFORM SPALL REPAIR AT FIELD DESIGNATED LOCATIONS. FOR NOTES AND DETAILS, SEE DWG. NO. BR-130-695.

WEEKEND #3

1. PROVIDE TRAFFIC CONTROL UTILIZING DETOURS (WEEKEND CLOSURE) AND LANE CLOSURES. SEE DETAILS ON SHEETS 7-16 & 32.
2. PERFORM FULL DEPTH BACKWALL REMOVAL AND REPLACEMENT AT BOTH ABUTMENTS. SAW CUT DECK AND APPROACH. USE EXCAVATION ON APPROACHES AS FORM FOR NEW BACKWALL. FOR NOTES AND DETAILS, SEE DWG. NO. BR-130-694.
4. CLEAN AND PRIME REMAINING PORTION OF BEARINGS, END DIAPHRAGMS AND BEAM ENDS AT BOTH ABUTMENTS. FOR NOTES, SEE DWG. NO. BR-130-685 & BR-130-686.
5. TEXTURE COAT THE PARAPETS AND MEDIAN BARRIER AS SHOWN IN DETAILS ON DWG. NO. BR-130-685.


NOTE: SEE SP108B FOR EXACT DETAILS OF SCHEDULE, WORK TO BE PERFORMED AND CLOSURE INFORMATION

STATE OF TENNESSEE
DEPARTMENT OF TRANSPORTATION

LAYOUT OF BRIDGE TO BE REPAIRED

BRIDGE NO. 19-I0065-7.27
FEDERAL I.D. 19I00650029
I-65 OVER WEDGEWOOD AVE


DAVIDSON COUNTY
2020

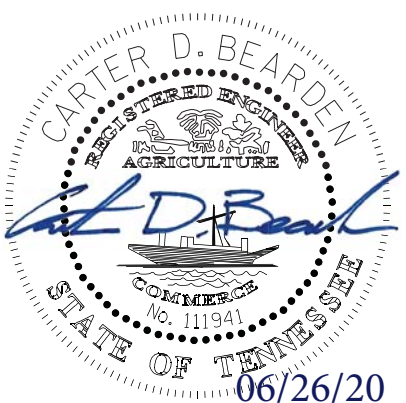

DESIGNED BY Lane M. Decker DATE 06/01/2020
DRAWN BY Lane M. Decker DATE 06/01/2020
SUPERVISED BY Benjamin E. Graves DATE 06/08/2020
CHECKED BY Carter D. Bearden DATE 06/26/2020



CONST. NO. 19009-4191-04

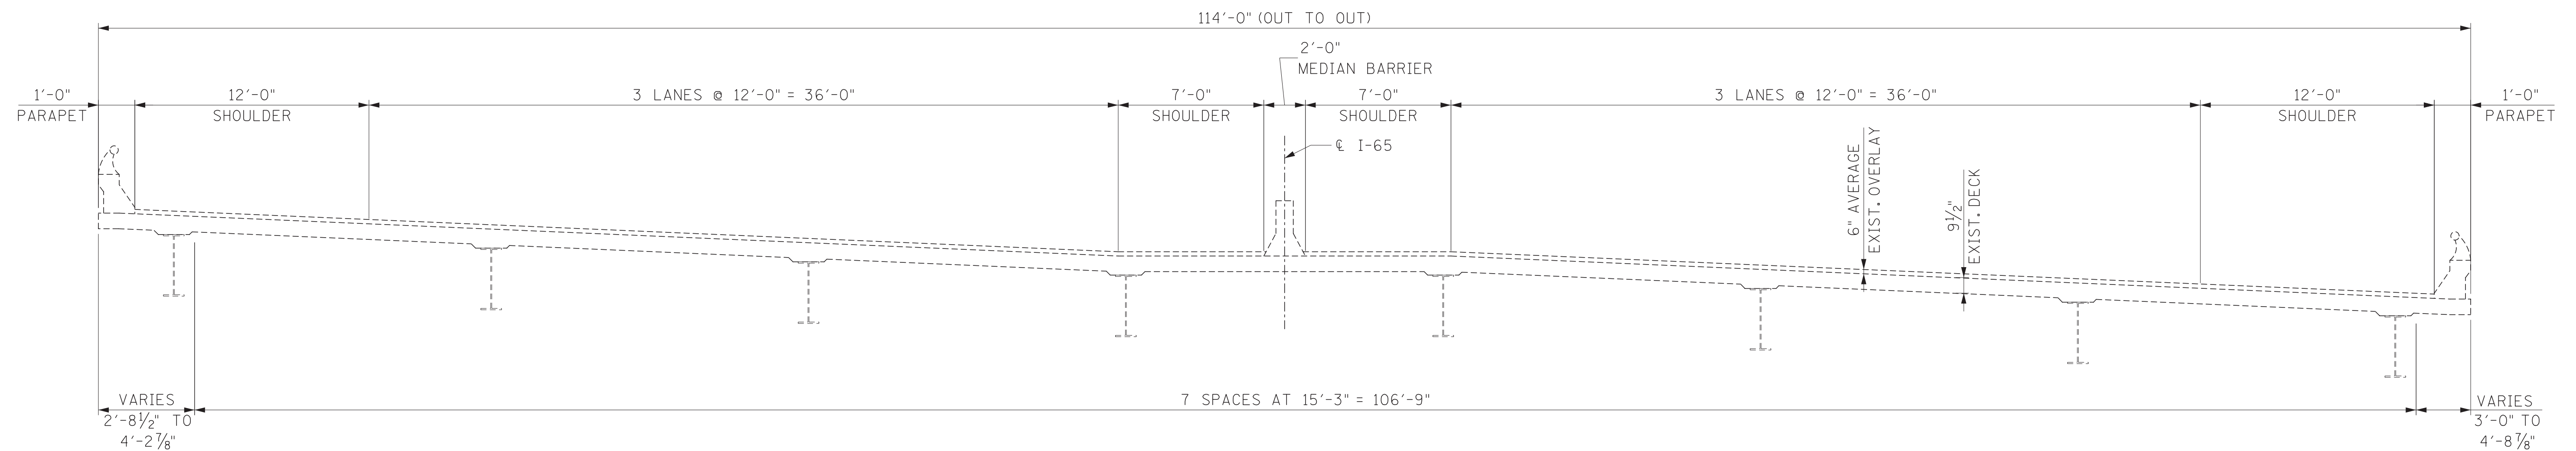[illegible]

EXISTING TYPICAL SECTION

$$1/4'' = 1'-0''$$


STATE OF TENNESSEE
DEPARTMENT OF TRANSPORTATION

EXISTING TYPICAL SECTION


BRIDGE NO.19-I0065-7.27
FEDERAL I.D.19I00650029
I-65 OVER WEDGEWOOD AVE

DAVIDSON COUNTY
2020


DESIGNED BY Lane M. Decker DATE 06/01/2020
 DRAWN BY Lane M. Decker DATE 06/01/2020
 SUPERVISED BY Benjamin E. Graves DATE 06/08/2020
 CHECKED BY Carter D. Bearden DATE 06/26/2020

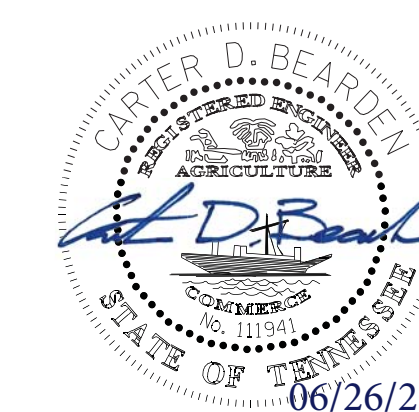

BR-130-687

 [illegible]


1. PROVIDE TRAFFIC CONTROL UTILIZING DETOURS (WEEKEND CLOSURE), LANE CLOSURES AND SHOULDER CLOSURES. SEE DETAILS ON SHEETS 5-6, 16, & 32.
2. REPLACE FIELD DESIGNATED PORTIONS OF THE PARAPETS AND CANTILEVERS. FOR NOTES AND DETAILS, SEE DWG. NO. BR-130-693.
3. REMOVE EXISTING STEEL TUBING FOR THE FULL LENGTH ON BOTH SIDES OF THE BRIDGE. FOR NOTES AND DETAILS, SEE DWG. NO. BR-130-693.
4. POUR RAIL EXTENSION (GLARE SCREEN) FOR THE FULL LENGTH ON BOTH SIDES OF THE BRIDGE. FOR NOTES AND DETAILS, SEE DWG. NO. BR-130-693.
5. CLEAN AND PRIME EXPOSED PORTIONS OF BEARINGS, END DIAPHRAGMS AND BEAM ENDS NEAR ABUTMENTS. FOR NOTES, SEE DWG. NOS. BR-130-685 & BR-130-686.

 

- NOTE: SEE SP108B FOR EXACT
DETAILS OF SCHEDULE, WORK TO BE
PERFORMED, AND CLOSURE
INFORMATION

BR-130-688

DESIGNED BY Lane M. Decker DATE 06/01/2020
 DRAWN BY Lane M. Decker DATE 06/01/2020
 SUPERVISED BY Benjamin E. Graves DATE 06/08/2020
 CHECKED BY Carter D. Bearden DATE 06/26/2020

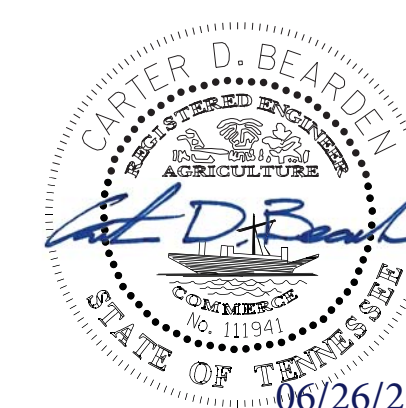

[illegible]

1'-0"

114'-0" (OUT TO OUT)

112'-0"

WORKING ZONE

ASPHALT OVERLAY TO BE REMOVED AND REPLACED

€ I-65

AREAS OF FULL AND PARTIAL DEPTH DECK REPAIRS (TO BE FIELD VERIFIED)

CENTER DECK BAY AND MEDIAN BARRIER TO BE REMOVED ①

$$\frac{3}{16}'' = 1'-0''$$

1. PROVIDE TRAFFIC CONTROL UTILIZING DETOURS (WEEKEND CLOSURE) AND LANE CLOSURES. SEE DETAILS ON SHEETS 7-16 & 32.
2. PERFORM FULL AND PARTIAL DEPTH DECK REPAIR AT FIELD DESIGNATED LOCATIONS. FOR NOTES AND DETAILS, SEE DWG. NO. BR-130-695.
3. REMOVE AND REPLACE THE CENTER DECK BAY AND MEDIAN BARRIER ON I-65. FOR NOTES AND DETAILS, SEE DWG. NO. BR-130-692.
- ** 4. REMOVE AND REPLACE EXISTING ASPHALT WEARING SURFACE. FOR NOTES AND DETAILS, SEE DWG. NO. BR-130-695.
5. PERFORM SPALL REPAIR AT FIELD DESIGNATED LOCATIONS. FOR NOTES AND DETAILS, SEE DWG. NO. BR-130-695.

NOTES:

1. THE FIRST TWO LAYERS OF ASPHALT ARE TO BE PLACED DURING WEEKEND 2 CONSTRUCTION.
- ** 2. THE FINAL LAYER OF ASPHALT IS TO BE PLACED ON A WEEKDAY NIGHT FOLLOWING THE WEEKEND 2 CONSTRUCTION. IF TIME ALLOWS THIS WORK MAY BE COMPLETED ON WEEKEND 2.

114'-0" (OUT TO OUT)

112'-0" WORKING ZONE

1'-0"

CL I-65


FOR MEDIAN BARRIER DETAILS SEE STD. DWG. STD-1-3SS


NEW OVERLAY

$$\frac{3}{16}'' = 1'-0''$$


BR-130-689

H2R

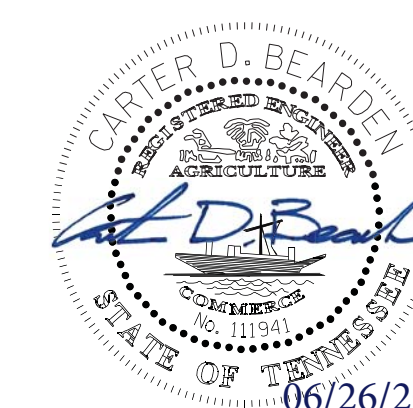


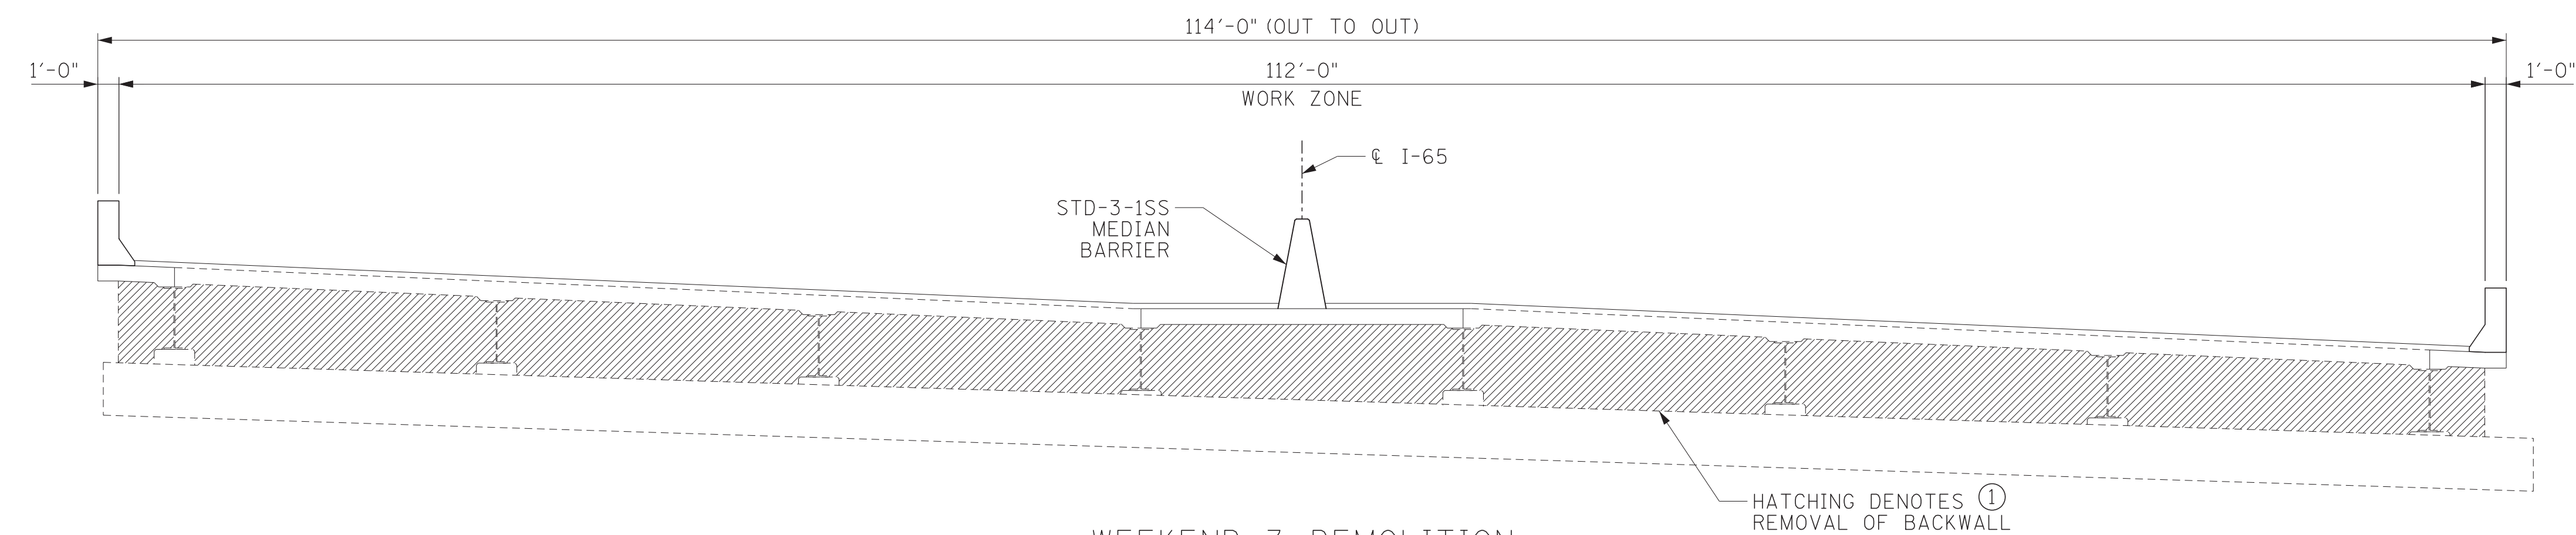

WEEKEND 3 DEMOLITION
TYPICAL SECTION AT ABUTMENT
 $\frac{3}{16}" = 1'-0"$

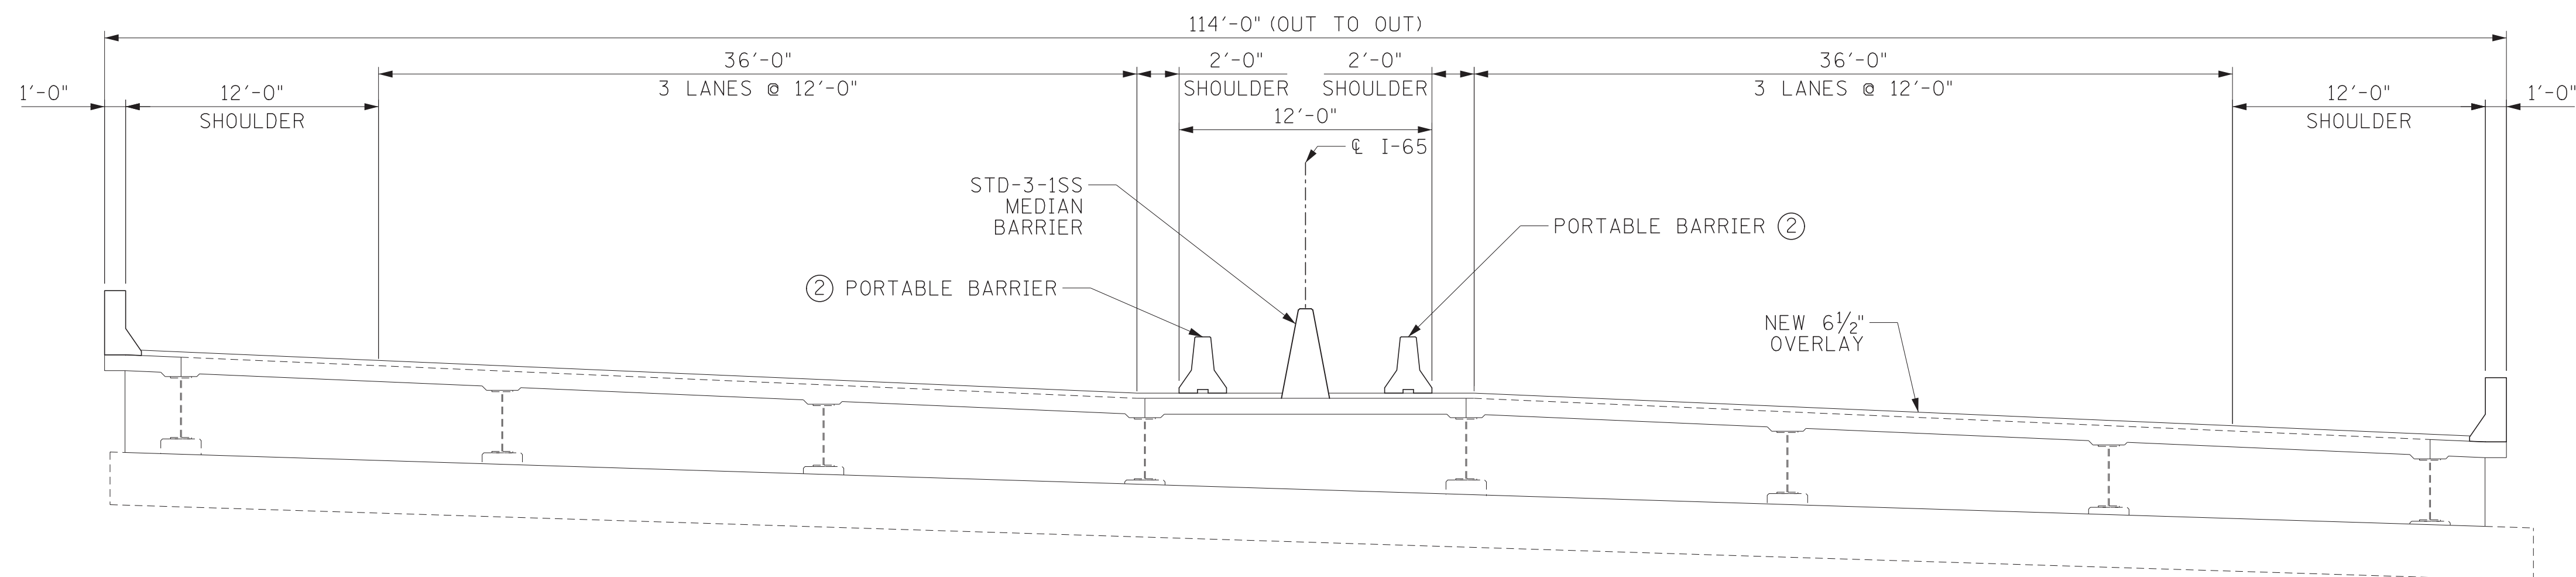

WEEKEND 3 CONSTRUCTION
TYPICAL SECTION AT ABUTMENT

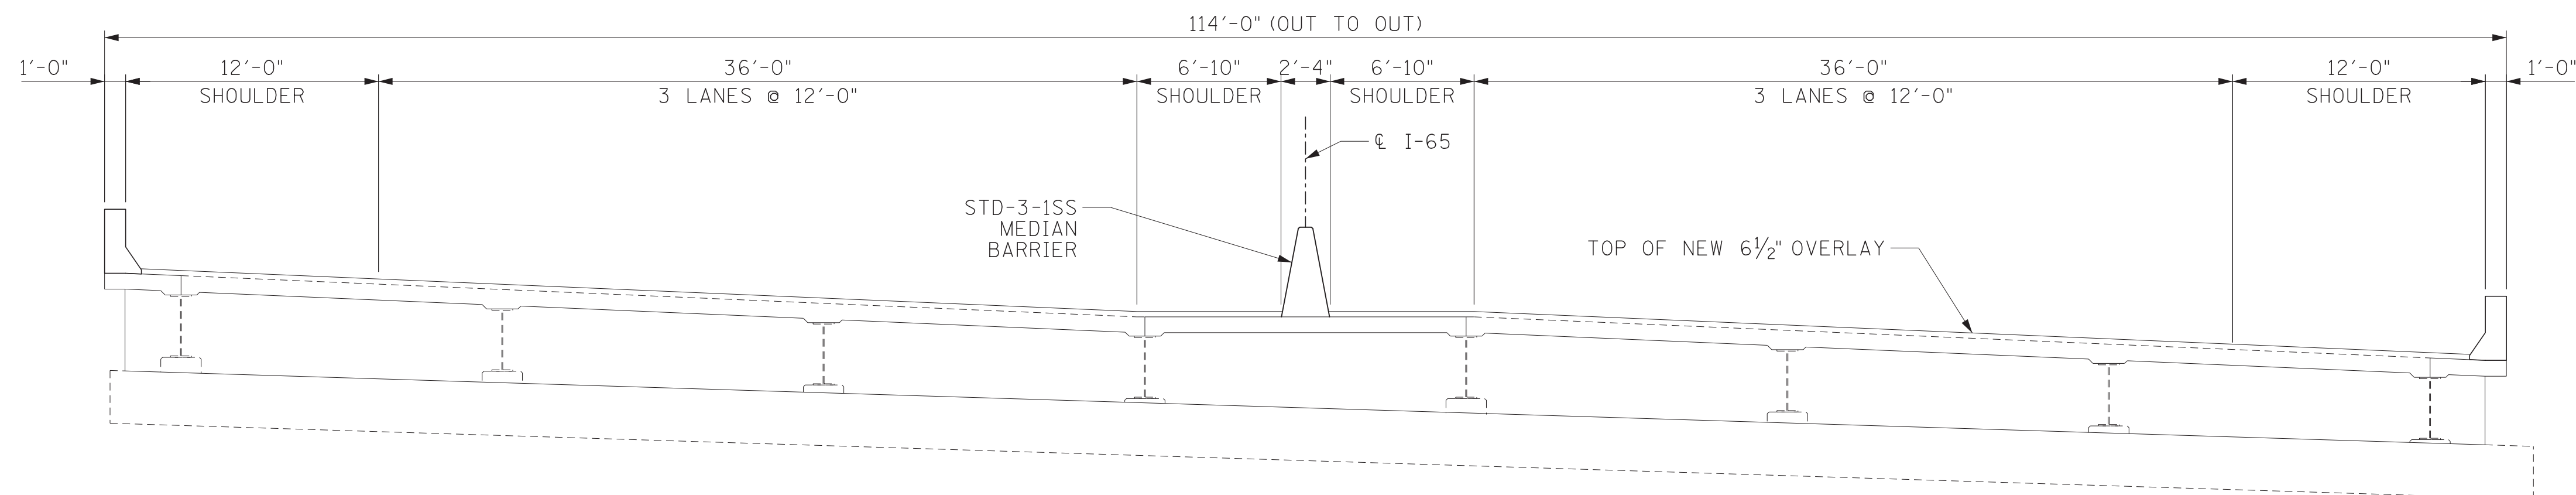

FINAL TYPICAL SECTION
AT ABUTMENT

[illegible]

- ① FOR MORE DETAIL ON REMOVAL AND REPLACEMENT OF BACKWALL, SEE DWG. NO. BR-130-694.
- ② PORTABLE BARRIER TO REMAIN IN PLACE UNTIL MEDIAN BARRIER HAS FULLY CURED.

SCOPE OF WORK

1. PROVIDE TRAFFIC CONTROL UTILIZING DETOURS (WEEKEND CLOSURE) AND LANE CLOSURES. SEE DETAILS ON SHEETS 7-16 & 32.
2. PERFORM FULL DEPTH BACKWALL REMOVAL AND REPLACEMENT AT BOTH ABUTMENTS. SAW CUT DECK AND APPROACH. USE EXCAVATION ON APPROACHES AS FORM FOR NEW BACKWALL. FOR NOTES AND DETAILS, SEE DWG. NO. BR-130-694.
4. CLEAN AND PRIME REMAINING PORTION OF BEARINGS, END DIAPHRAGMS AND BEAM ENDS AT BOTH ABUTMENTS. FOR NOTES, SEE DWG. NO. BR-130-685 & BR-130-686.
5. TEXTURE COAT THE PARAPETS AND MEDIAN BARRIER AS SHOWN IN DETAILS ON DWG. NO. BR-130-685.

NOTE: SEE SP108B FOR EXACT DETAILS OF SCHEDULE, WORK TO BE PERFORMED AND CLOSURE INFORMATION

 NOTE: SEE SP108B FOR EXACT DETAILS OF SCHEDULE, WORK TO BE PERFORMED, AND CLOSURE INFORMATION

STATE OF TENNESSEE
DEPARTMENT OF TRANSPORTATION


WEEKEND 3
TYPICAL SECTION

BRIDGE NO.19-I0065-7.27
FEDERAL I.D.19I00650029
I-65 OVER WEDGEWOOD AVE

DAVIDSON COUNTY
2020

BR-130-691

DESIGNED BY Lane M. Decker DATE 06/01/2020
 DRAWN BY Lane M. Decker DATE 06/01/2020
 SUPERVISED BY Benjamin E. Graves DATE 06/08/2020
 CHECKED BY Carter D. Bearden DATE 06/26/2020

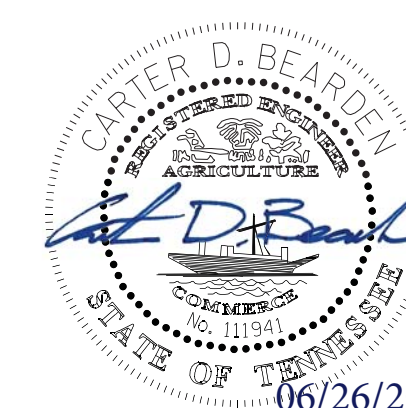

*LIMITS OF WORK TO BE PERFORMED ON WEEKEND 3.
SEE DWG.NOS.BR-130-690 & BR-130-694 FOR NOTES AND DETAILS.

MEDIAN BARRIER TRANSITION
NOT TO SCALE

PLAN VIEW OF MEDIAN REPLACEMENT
NOT TO SCALE

SECTION THROUGH MEDIAN REPLACEMENT
NOT TO SCALE

MEDIAN REINFORCEMENT							
BARS	SIZE	NO. REQ'D.	BENDING DIMENSIONS				LENGTH
			A	B	C	D	
A601E	6	708					14'-11"
A602E	6	112					40'-11"
M470E	4	25	1'-6"	5"	6"		4'-3"

NOTES:
ALL BAR DIMENSIONS ARE OUT-TO-OUT.
ALL DIMENSIONS SHALL BE FIELD VERIFIED BY CONTRACTOR PRIOR TO FABRICATION.
BARS ENDING IN "E" TO BE EPOXY COATED.
FOR M470E BEND DIAGRAM, SEE STD.DWG.STD-1-3SS.

MODIFIED STD-1-3SS MEDIAN BARRIER
CONSTRUCT MEDIAN BARRIER PER STD.DWG.STD-1-3SS EXCEPT AS NOTED

CONST. NO. 19009-4191-04

PROJECT NO.	YEAR	SHEET NO.
19009-4191-04	2020	

REVISIONS			
NO.	DATE	BY	BRIEF DESCRIPTION

NOTES:
CONTRACTOR SHALL VERIFY ALL DIMENSIONS PRIOR TO BEGINNING CONSTRUCTION.

SUFFICIENT LENGTH OF EXISTING TRANSVERSE STEEL SHALL BE PRESERVED AND CLEANED TO ALLOW COUPLING TO NEW STEEL.

MEDIAN BARRIER SHALL BE REPLACED AFTER DECK HAS BEEN POURED.

PLACE BARS M470E WHEN PLACING DECK.

MEDIAN BARRIER CONCRETE MUST MEET ALL SPECIFICATIONS IN GENERAL NOTES AND CONCRETE MUST BE IN PLACE A MINIMUM OF THREE (3) DAYS BEFORE BARRIER IS EXPOSED TO TRAFFIC.

DESIGNED BY Lane M.Decker DATE 06/01/2020
DRAWN BY Lane M.Decker DATE 06/01/2020
SUPERVISED BY Benjamin E.Graves DATE 06/08/2020
CHECKED BY Carter D.Bearden DATE 06/26/2020

STATE OF TENNESSEE
DEPARTMENT OF TRANSPORTATION

MEDIAN REPAIR DETAILS

BRIDGE NO.19-I0065-7.27
FEDERAL I.D.19I00650029
I-65 OVER WEDGEWOOD AVE

DAVIDSON COUNTY
2020

06/26/20

BR-130-692

[illegible]

NOTES:

CONTRACTOR SHALL VERIFY ALL DIMENSIONS PRIOR TO BEGINNING CONSTRUCTION.

SUFFICIENT LENGTH OF EXISTING TRANSVERSE STEEL SHALL BE PRESERVED AND CLEANED TO ALLOW COUPLING TO NEW STEEL.


MEDIAN BARRIER SHALL BE REPLACED AFTER DECK HAS BEEN POURED.

PLACE BARS M470E WHEN PLACING DECK.

MEDIAN BARRIER CONCRETE MUST MEET ALL SPECIFICATIONS IN GENERAL NOTES AND CONCRETE MUST BE IN PLACE A MINIMUM OF THREE (3) DAYS BEFORE BARRIER IS EXPOSED TO TRAFFIC.

BILL OF STEEL						
MEDIAN REINFORCEMENT						
BARS	SIZE	NO. REQ'D.	BENDING DIMENSIONS			
			A	B	C	D
						LENGTH
A601E	6	708				14'-11"
A602E	6	112				40'-11"
M470E	4	25	1'-6"	5"	6"	4'-3"

NOTES:
 ALL BAR DIMENSIONS ARE OUT-TO-OUT.
 ALL DIMENSIONS SHALL BE FIELD VERIFIED BY CONTRACTOR PRIOR TO FABRICATION.
 BARS ENDING IN "E" TO BE EPOXY COATED.
 FOR M470E BEND DIAGRAM, SEE STD. DWG. STD-1-3SS.

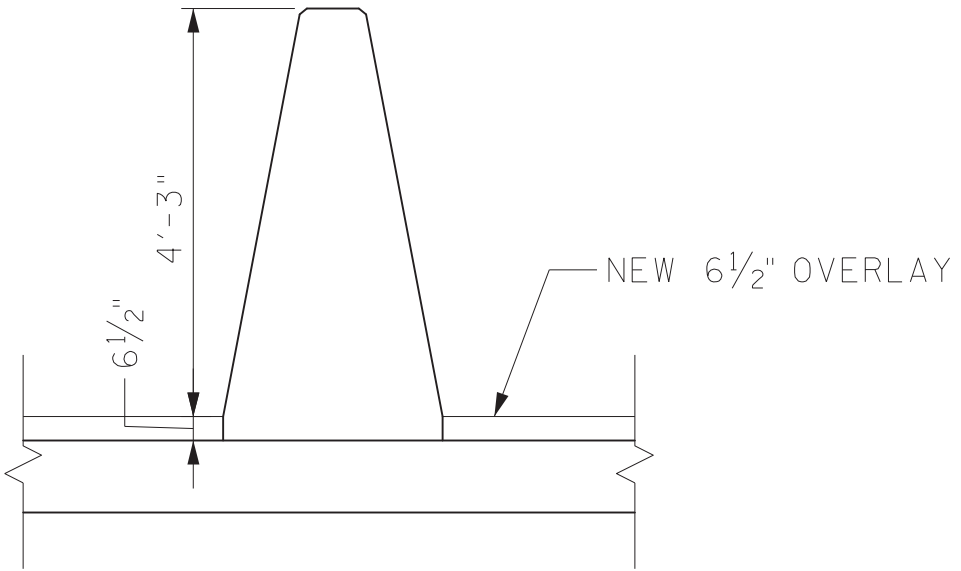

MODIFIED STD-1-3SS MEDIAN BARRIER
CONSTRUCT MEDIAN BARRIER PER STD.
DWG. STD-1-3SS EXCEPT AS NOTED





STATE OF TENNESSEE
DEPARTMENT OF TRANSPORTATION

MEDIAN REPAIR DETAILS

BRIDGE NO. 19-I0065-7.27
FEDERAL I.D. 19I00650029
I-65 OVER WEDGEWOOD AVE

DAVIDSON COUNTY
2020

BR-130-692

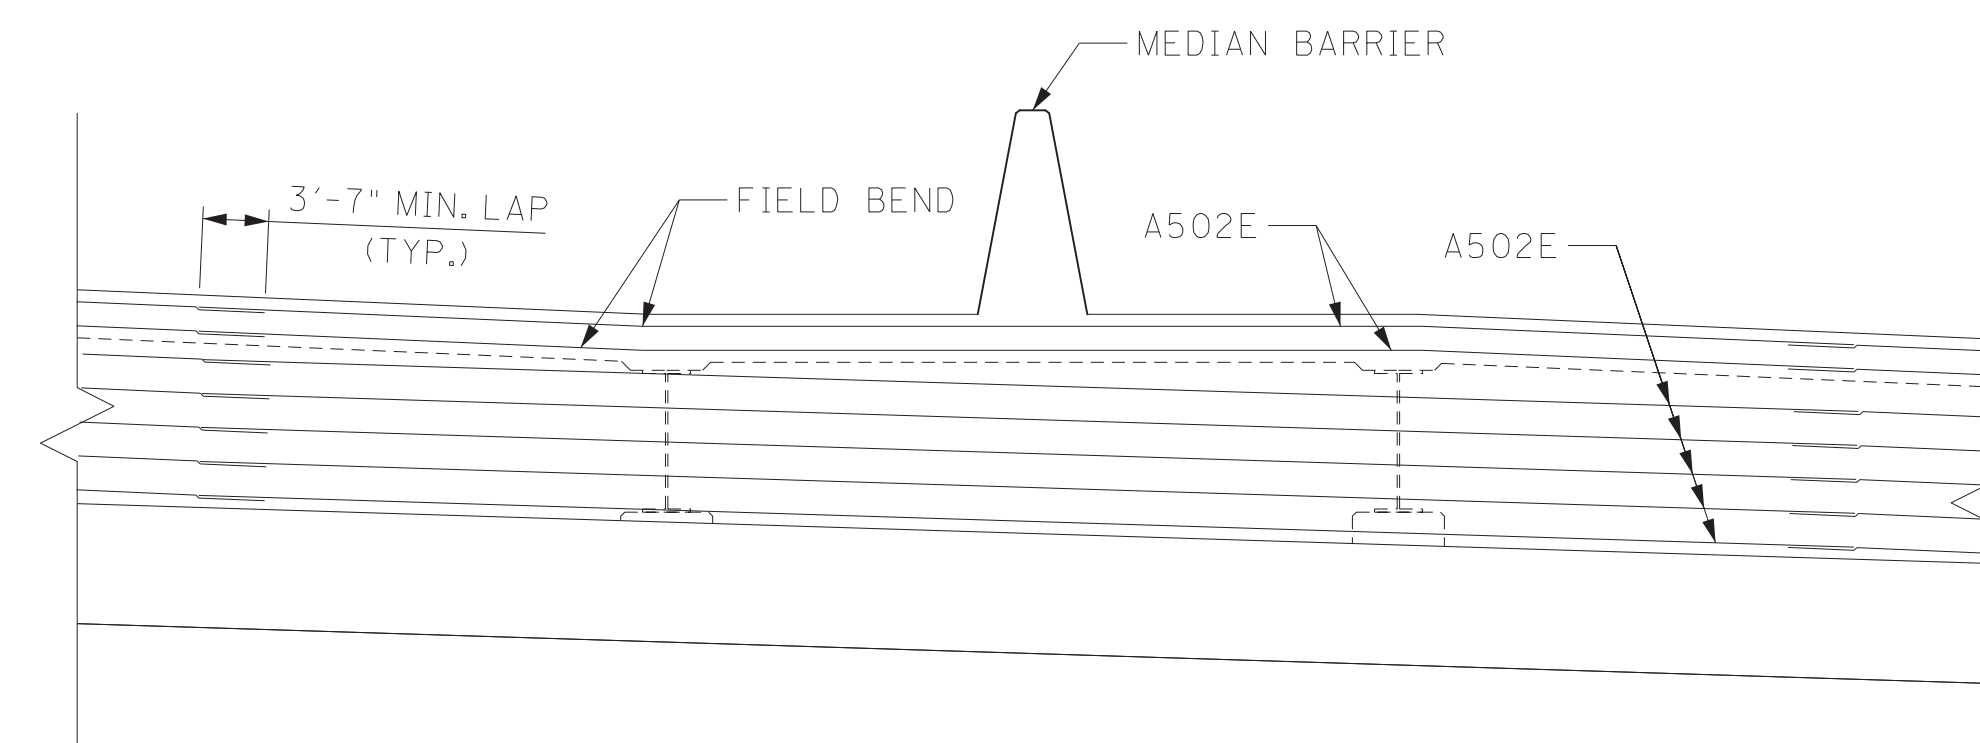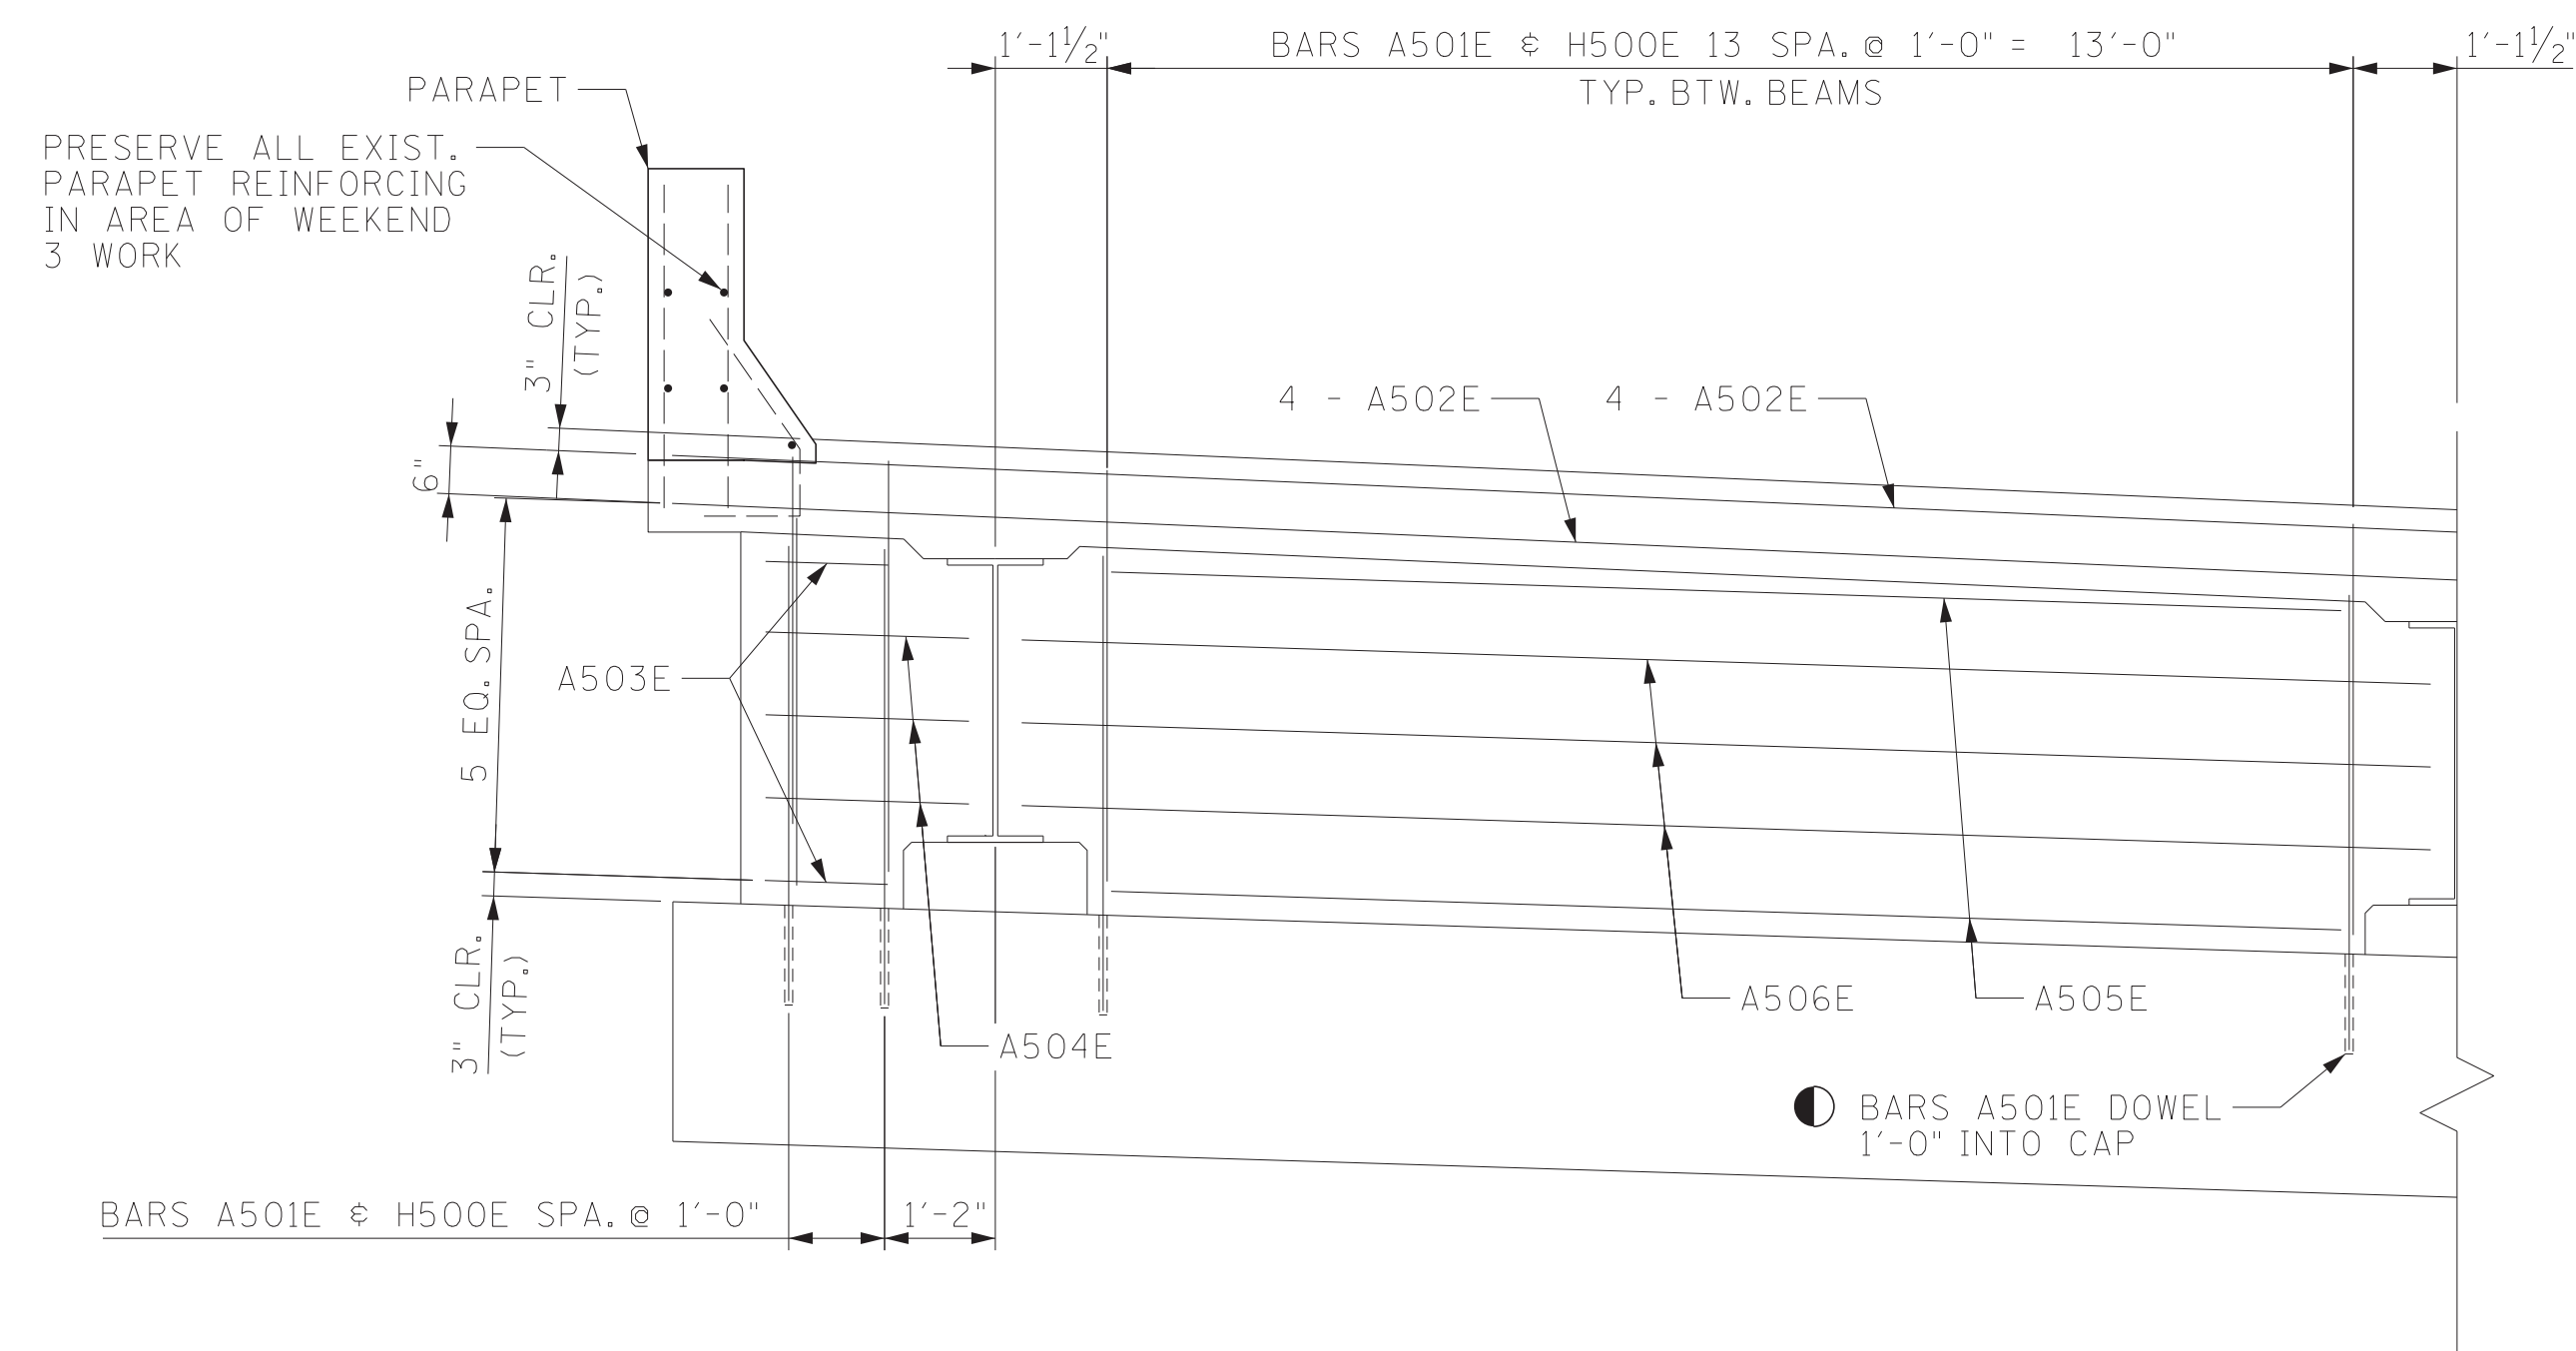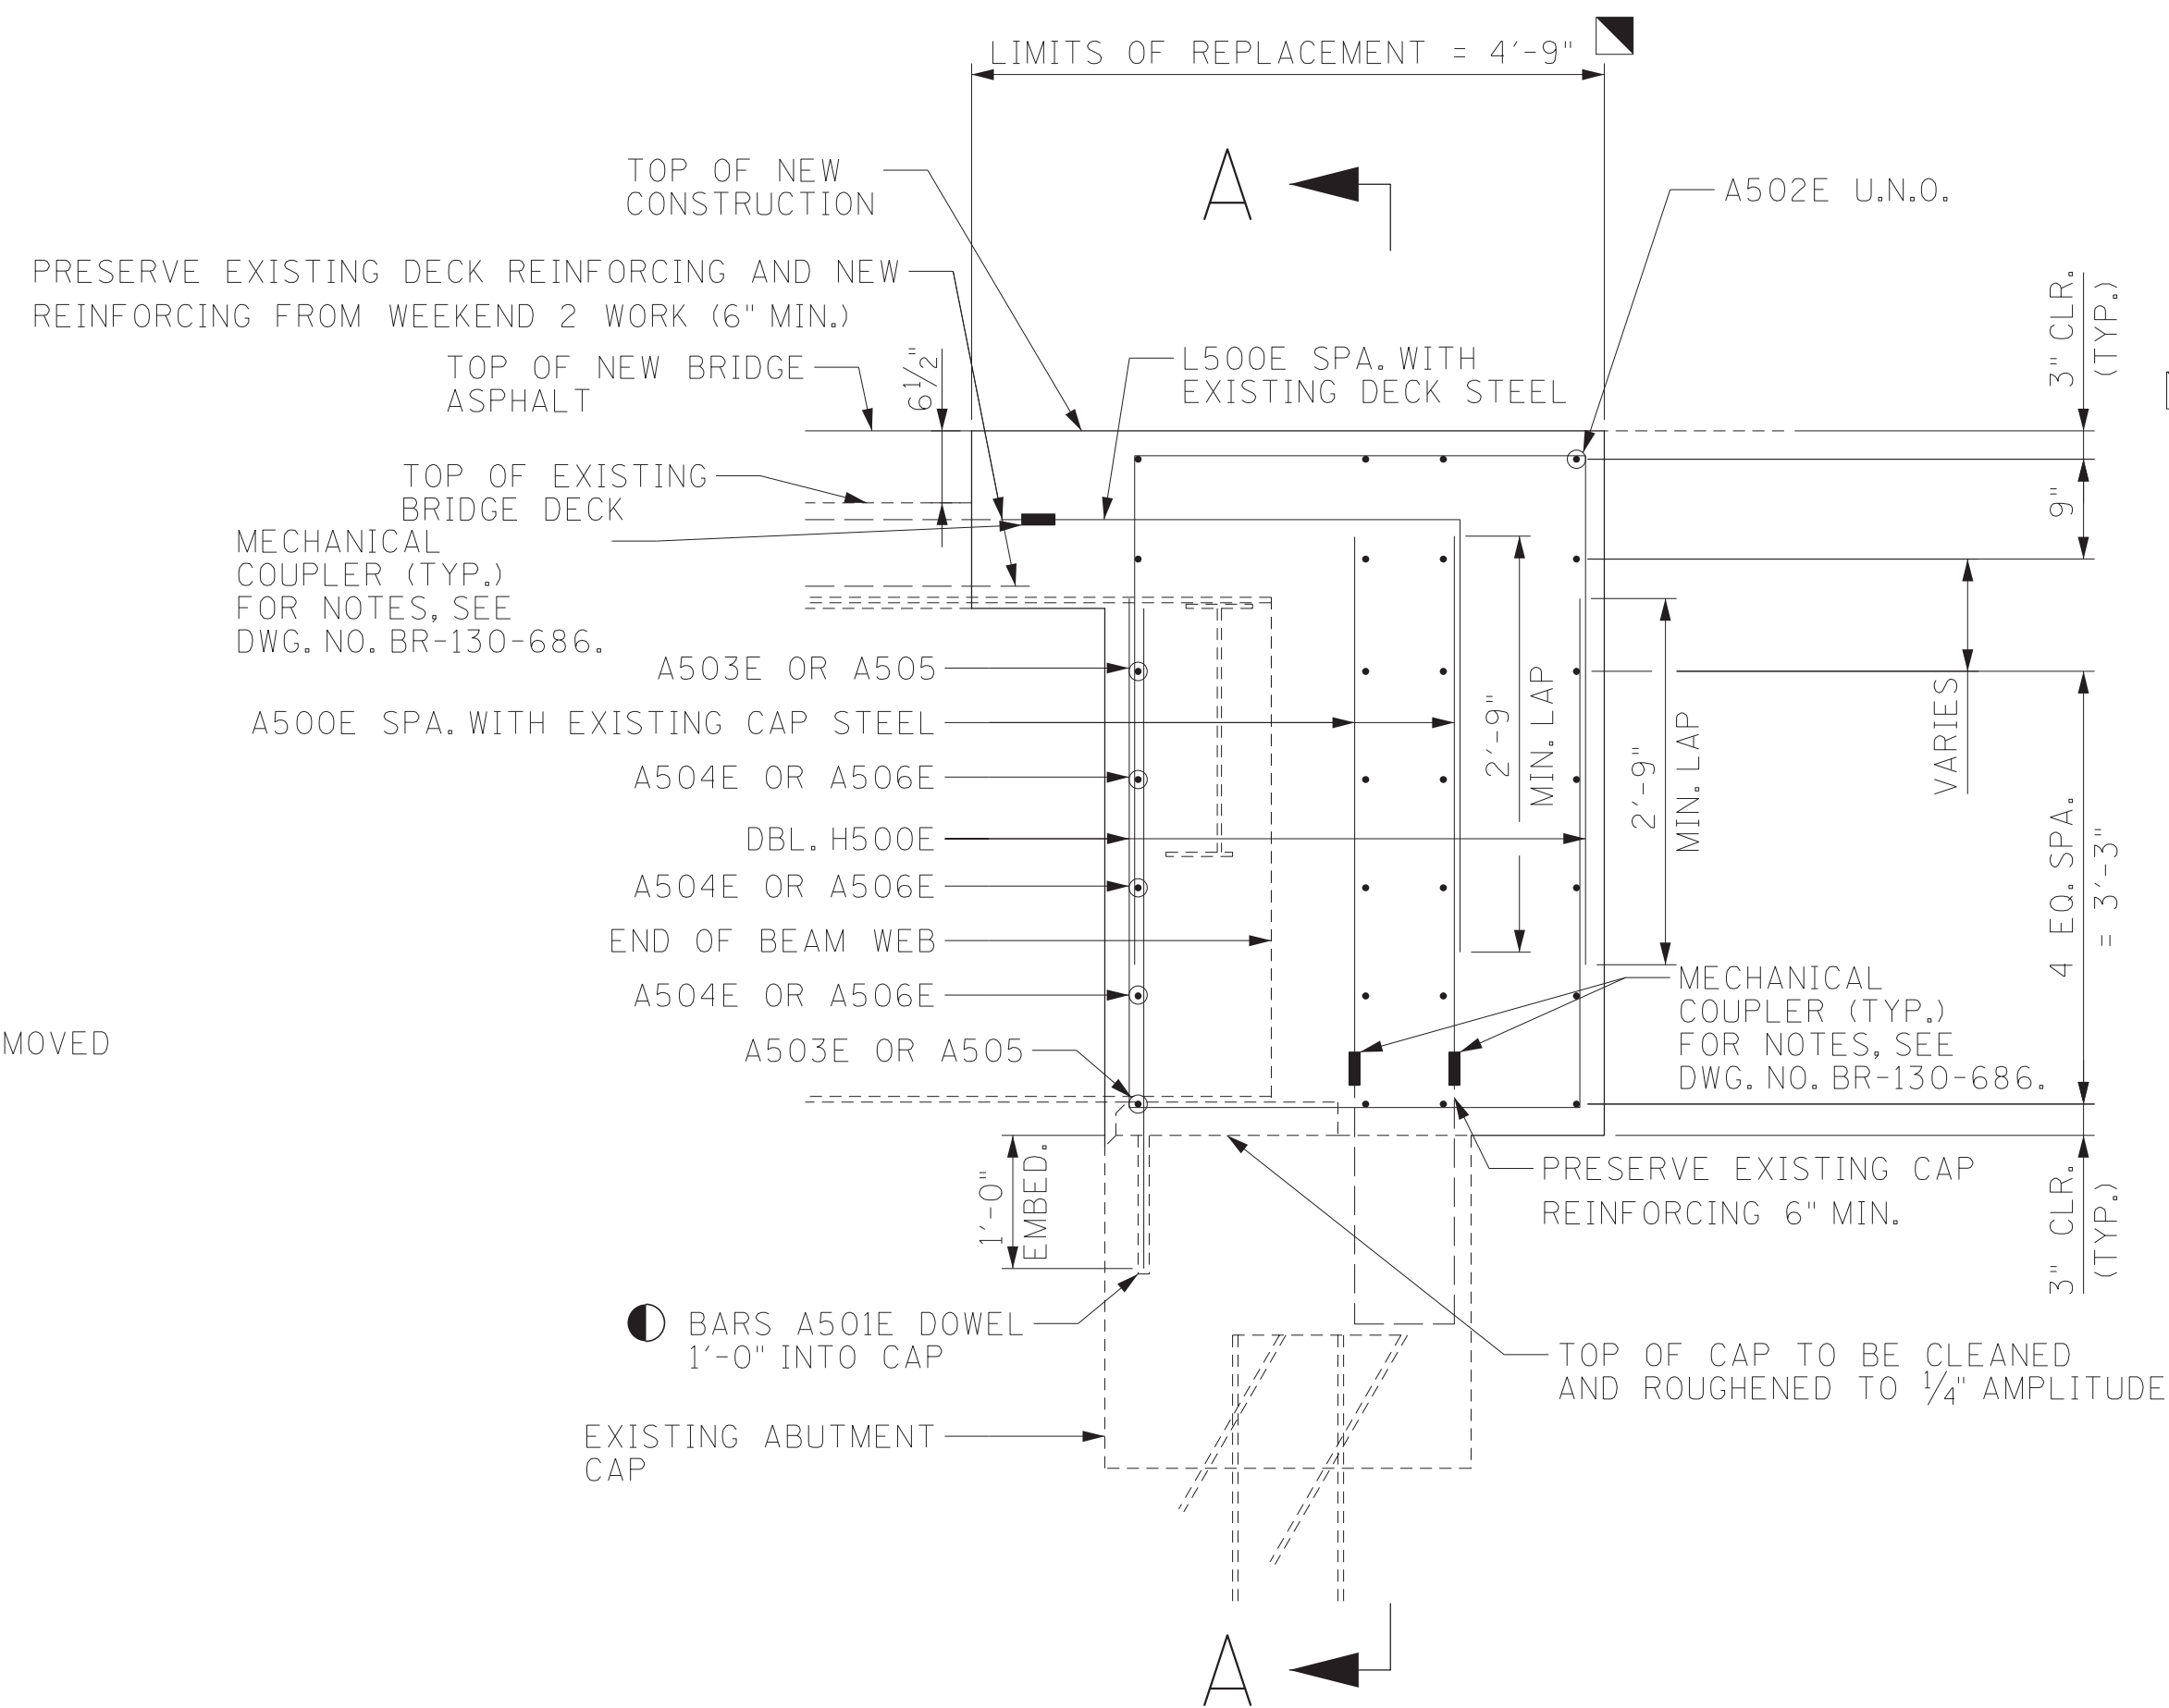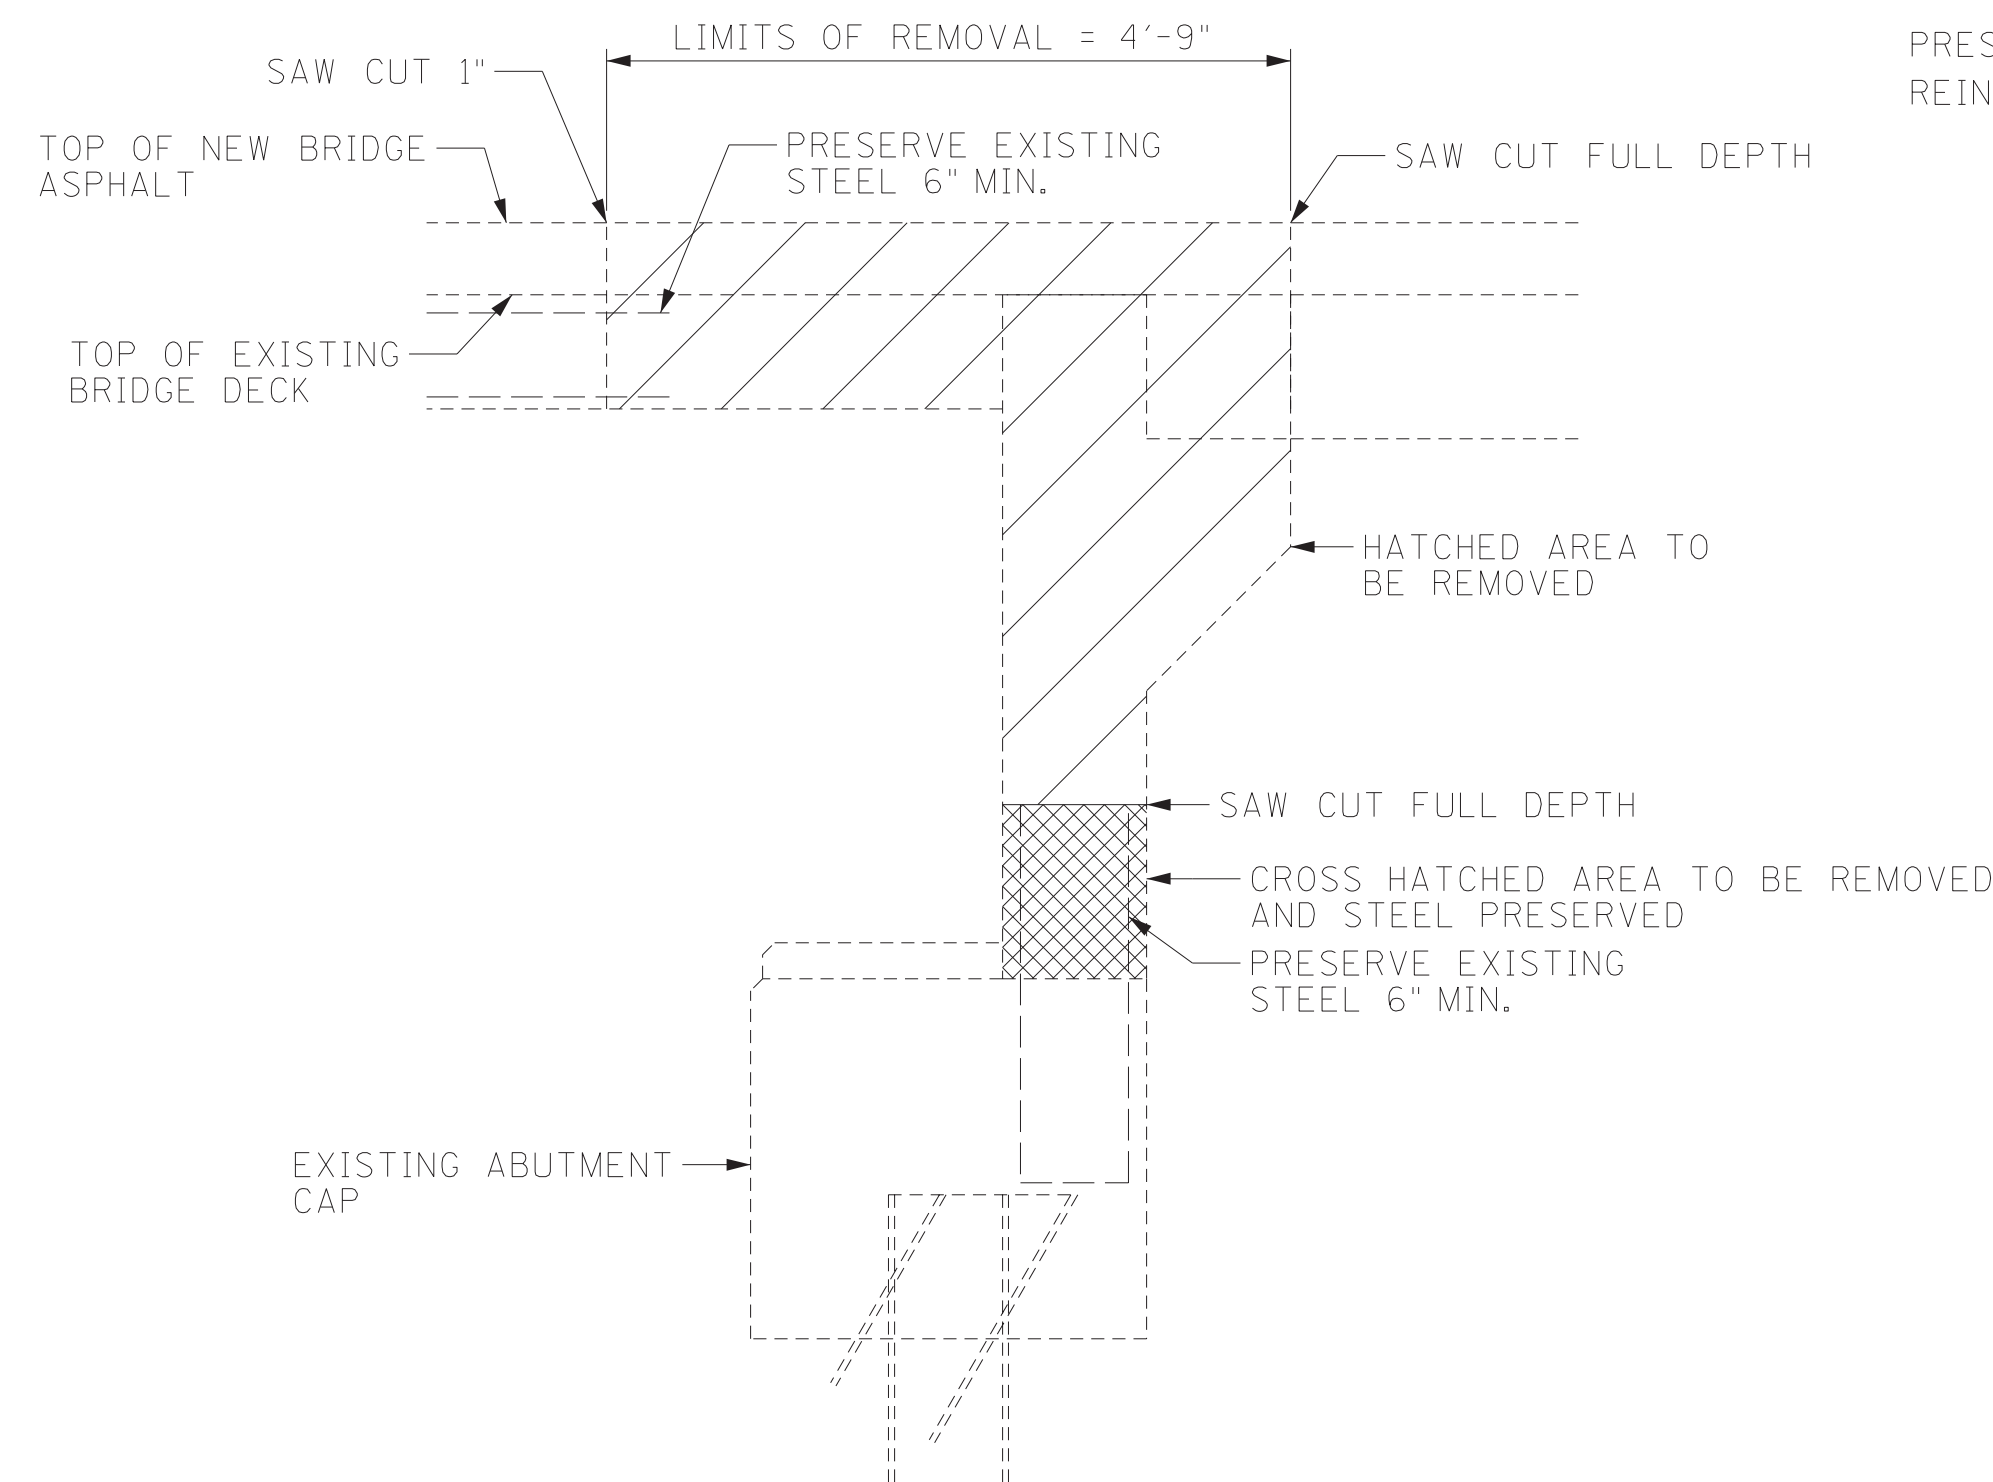

① GROUTED BARS IN DRILLED HOLES: VERTICALLY DRILLED HOLES SHALL BE DRILLED $\frac{1}{4}$ " IN DIAMETER LARGER THAN THE BAR, CLEANED, PACKED WITH EPOXY GROUT AND THE BAR SHALL BE DRIVEN TO ITS SEAT. ALL GROUTING MATERIAL SHALL BE APPROVED BY T.D.O.T. MATERIALS AND TESTS.

NOTES:

CONTRACTOR SHALL VERIFY ALL DIMENSIONS
PRIOR TO BEGINNING CONSTRUCTION.

EXISTING LONGITUDINAL STEEL IN DECK
SHALL BE CLEANED, STRAIGHTENED AND
INCORPORATED INTO NEW WORK.

FINAL MEDIAN BARRIER, PARAPET, PARAPET
EXTENSION, AND END POSTS WITHIN LIMITS
OF REPLACEMENT TO BE PLACED AFTER
BACKWALL CONCRETE HAS BEEN CURED.

SUFFICIENT LENGTH OF EXISTING CAP AND
DECK STEEL SHALL BE PRESERVED AND
CLEANED TO ALLOW COUPLING TO NEW STEEL.

CONST. NO. 19009-4191-04

PROJECT NO.	YEAR	SHEET NO.
19009-4191-04	2020	

[illegible]


BILL OF STEEL							
BACKWALL REINFORCEMENT							
BARS	SIZE	NO. REQ'D.	BENDING DIMENSIONS				LENGTH
			A	B	C	D	
A500E	5	454					4'-3"
A501E	5	204					4'-11"
A502E	5	138					40'-9"
A503E	5	8					1'-3"
A504E	5	12					2'-2"
A505E	5	28					13'-0"
A506E	5	42					14'-8"
L500E	5	214	3'-5"	3'-3"			6'-8"
H500E	5	408	3'-3"	3'-10"			10'-11"

NOTES:

ALL BAR DIMENSIONS ARE OUT-TO-OUT.

ALL DIMENSIONS SHALL BE FIELD VERIFIED BY
CONTRACTOR PRIOR TO FABRICATION.

BARS ENDING IN "E" TO BE EPOXY COATED.

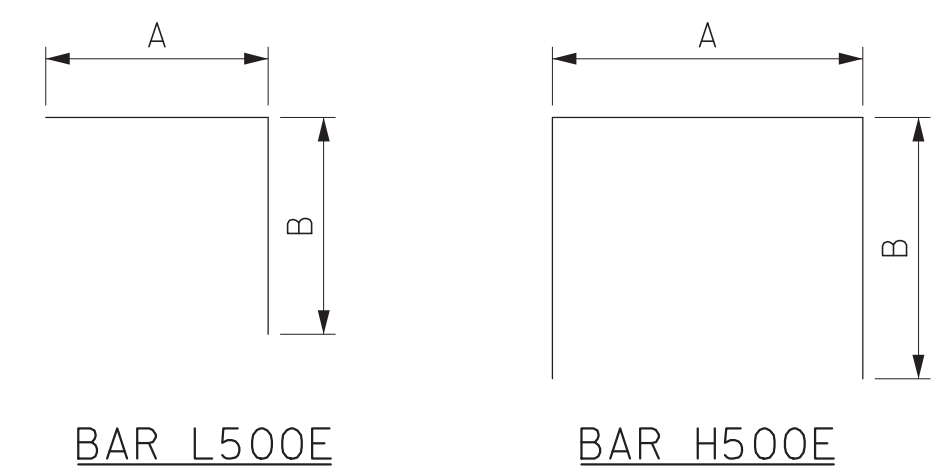

STATE OF TENNESSEE
DEPARTMENT OF TRANSPORTATION

BACKWALL REPAIR DETAILS

BRIDGE NO.19-I0065-7.27
FEDERAL I.D.19I00650029
I-65 OVER WEDGEWOOD AVE

DAVIDSON COUNTY
2020

BR-130-694

DESIGNED BY Lane M. Decker DATE 06/01/2020
 DRAWN BY Lane M. Decker DATE 06/01/2020
 SUPERVISED BY Benjamin E. Graves DATE 06/08/2020
 CHECKED BY Carter D. Bearden DATE 06/26/2020

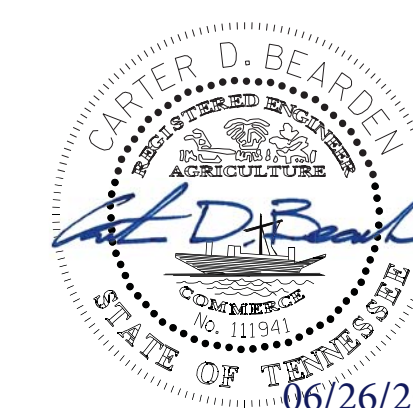


Diagram illustrating the cross-section of a concrete deck repair. The diagram shows a concrete slab with a top mat of existing steel reinforcement. A saw cut is made 1 inch deep (typical). The repair area is divided into two sections: a partial depth deck repair and a full depth deck repair. The partial depth repair is shown with a minimum depth of 3/4 inch. The full depth repair extends to the top of the existing slab. The diagram also indicates the top of the existing slab and the strength of the repair material, which is 3,000 PSI minimum.

REMOVE CONCRETE IN ALL DELAMINATED AREAS TO A DEPTH OF $\frac{3}{4}$ " BELOW THE TOP BAR OF THE TOP MAT OF REINFORCING STEEL. ALL REINFORCING STEEL IN AREAS OF DECK REPAIR SHALL BE COMPLETELY CLEANED. AREAS OF CONCRETE REMOVAL SHALL BE DESIGNATED BY PERSONNEL FROM THE BRIDGE REPAIR OFFICE. INSPECTIONS TO DETERMINE AREAS OF DECK REPAIR SHALL BE SCHEDULED WITH THE BRIDGE REPAIR OFFICE AT LEAST THREE (3) DAYS IN ADVANCE. DECK REPAIR WILL BE PAID FOR UNDER ITEM NO. 604-10.50, BRIDGE DECK REPAIR (PARTIAL DEPTH OF SLAB), AND ITEM NO. 604-10.30, BRIDGE DECK REPAIR (FULL DEPTH OF SLAB). DURING PARTIAL DEPTH REPAIRS, SHOULD DETEIORATED CONCRETE BE ENCOUNTERED WHICH APPEARS TO RUN FULL DEPTH IN THE SLAB, THE ENGINEER MAY DESIGNATE THESE AREAS TO BE REPAIRED UNDER ITEM NO. 604-10.30. POWER DRIVEN HAND TOOLS USED FOR THE REMOVAL OF UNSOUND CONCRETE IN MAKING PARTIAL AND FULL DEPTH REPAIRS ARE SUBJECT TO THE FOLLOWING RESTRICTIONS: 1) (PARTIAL DEPTH REPAIRS) PNEUMATIC HAMMERS HEAVIER THAN NOMINAL 60 POUND CLASS SHALL NOT BE USED. 2) (FULL DEPTH REPAIRS) PNEUMATIC HAMMERS HEAVIER THAN NOMINAL 90 POUND CLASS SHALL NOT BE USED. ALSO ALL DECK REPAIR OVER BEAMS WILL BE RESTRICTED TO 60 POUND PNEUMATIC HAMMERS. 3) CHIPPING HAMMERS OF THE 15 POUND CLASS SHALL BE USED TO REMOVE CONCRETE FROM BENEATH ANY REINFORCING STEEL.

FACE OF BARRIER

411-03.10 - GRADING "D"

307-03.08 - GRADING "B-M2"

3"

2 1/4"

1/4"

CONCRETE DECK

403-01 TACKCOAT (TO)

ASPHALT OVERLAY

— REMOVE ALL DETERIORATED AND
LOOSE CONCRETE TO A MIN.
DEPTH OF 2" OR TO SOUND CONCRETE
FOR CONCRETE REPAIR AREA PAID
FOR UNDER ITEM NO. 604-10.54,
CONCRETE REPAIRS, S.F.

The diagram illustrates the cross-section of a bridge deck rehabilitation project. It shows the following components and dimensions:

- 25'-0"**: Limits of Cold Planing (indicated by a dimension line above the deck).
- 4'-9"**: Limits of Backwall Replacement (indicated by a dimension line above the deck).
- 1 1/4"**: Thickness of the 403-01 Tackcoat (TC) layer.
- 6 1/2"**: Thickness of the New Asphalt Overlay layer.
- 403-01 TACKCOAT (TC)**: A thin layer applied to the existing deck.
- 411-03.10 - GRADING "D"**: A layer of material applied below the tackcoat.
- NEW ASPHALT OVERLAY**: The new surface layer applied over the existing deck.
- TOP OF EXISTING BRIDGE DECK**: The original surface of the bridge deck.



[illegible]

HDR

BR-130-695

FED. ROAD DIST. NO.	STATE	FED. AID PROJ. NO.	FISCAL YEAR	SHEET NO.	TOTAL SHEETS
3	TENN	1-65-2(5)81	1970	157	345

- R.M.D. 5-25-70 List of Drawings, Estimated Quantities & Wingpost.
 R.M.D. 6-12-70 Lighting Details & Notes.
 R.M.D. 8-31-70 Gen. Notes, Foundation Note & List of Dwg.
 R.M.D. 7-12-71 Estimated Quantities & Section A-A.

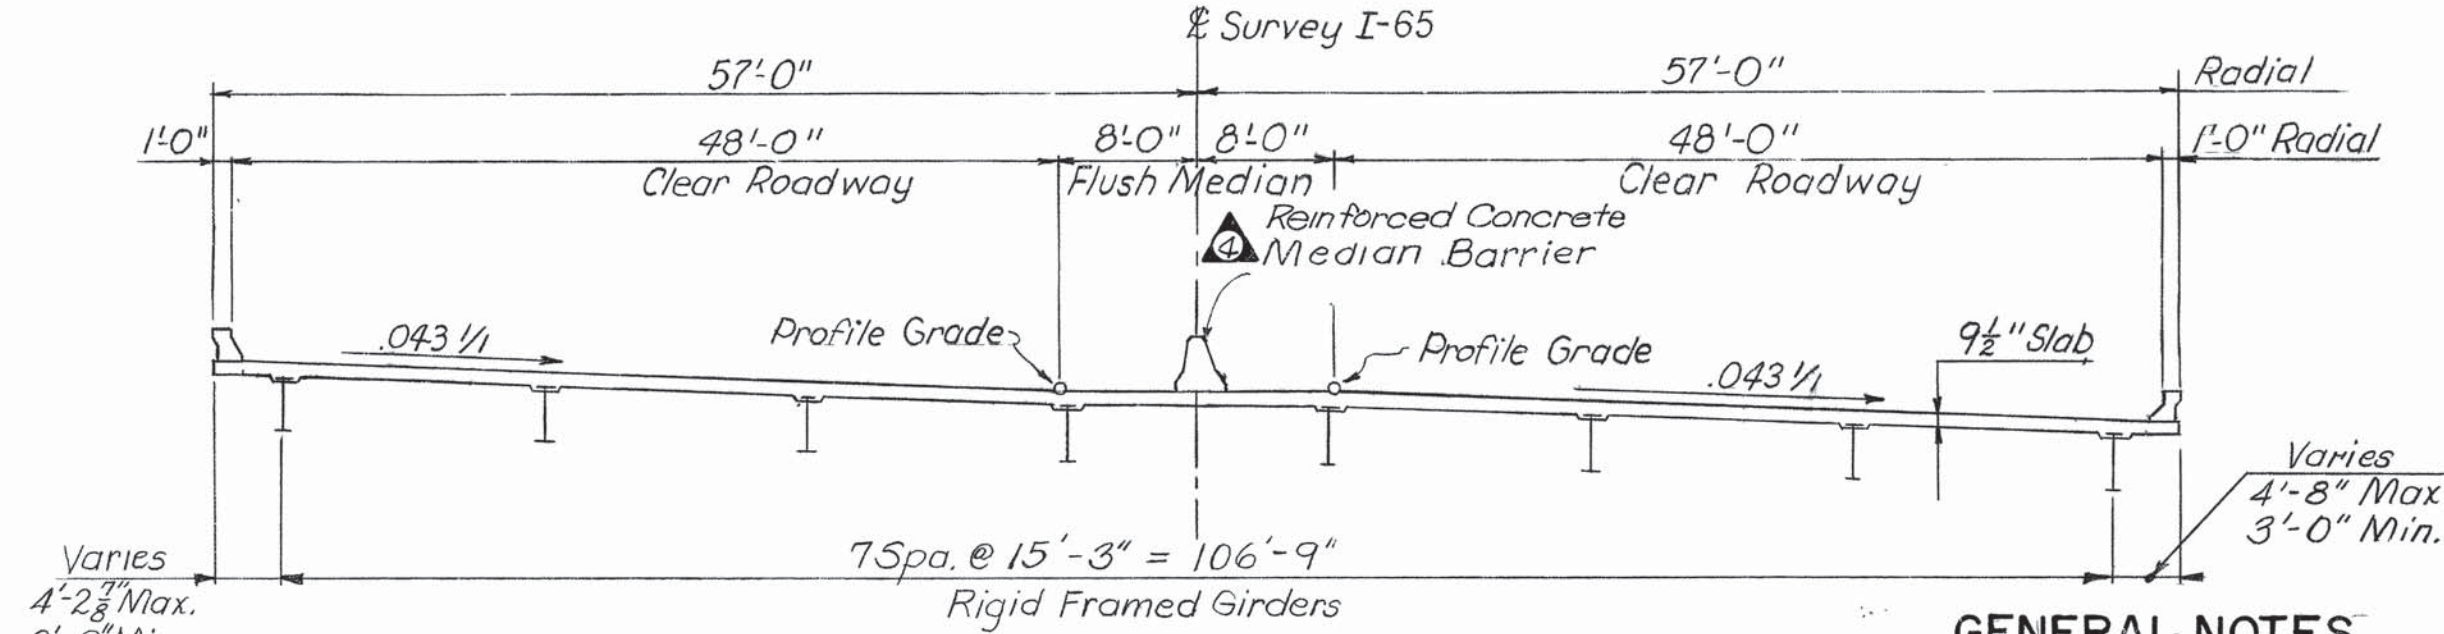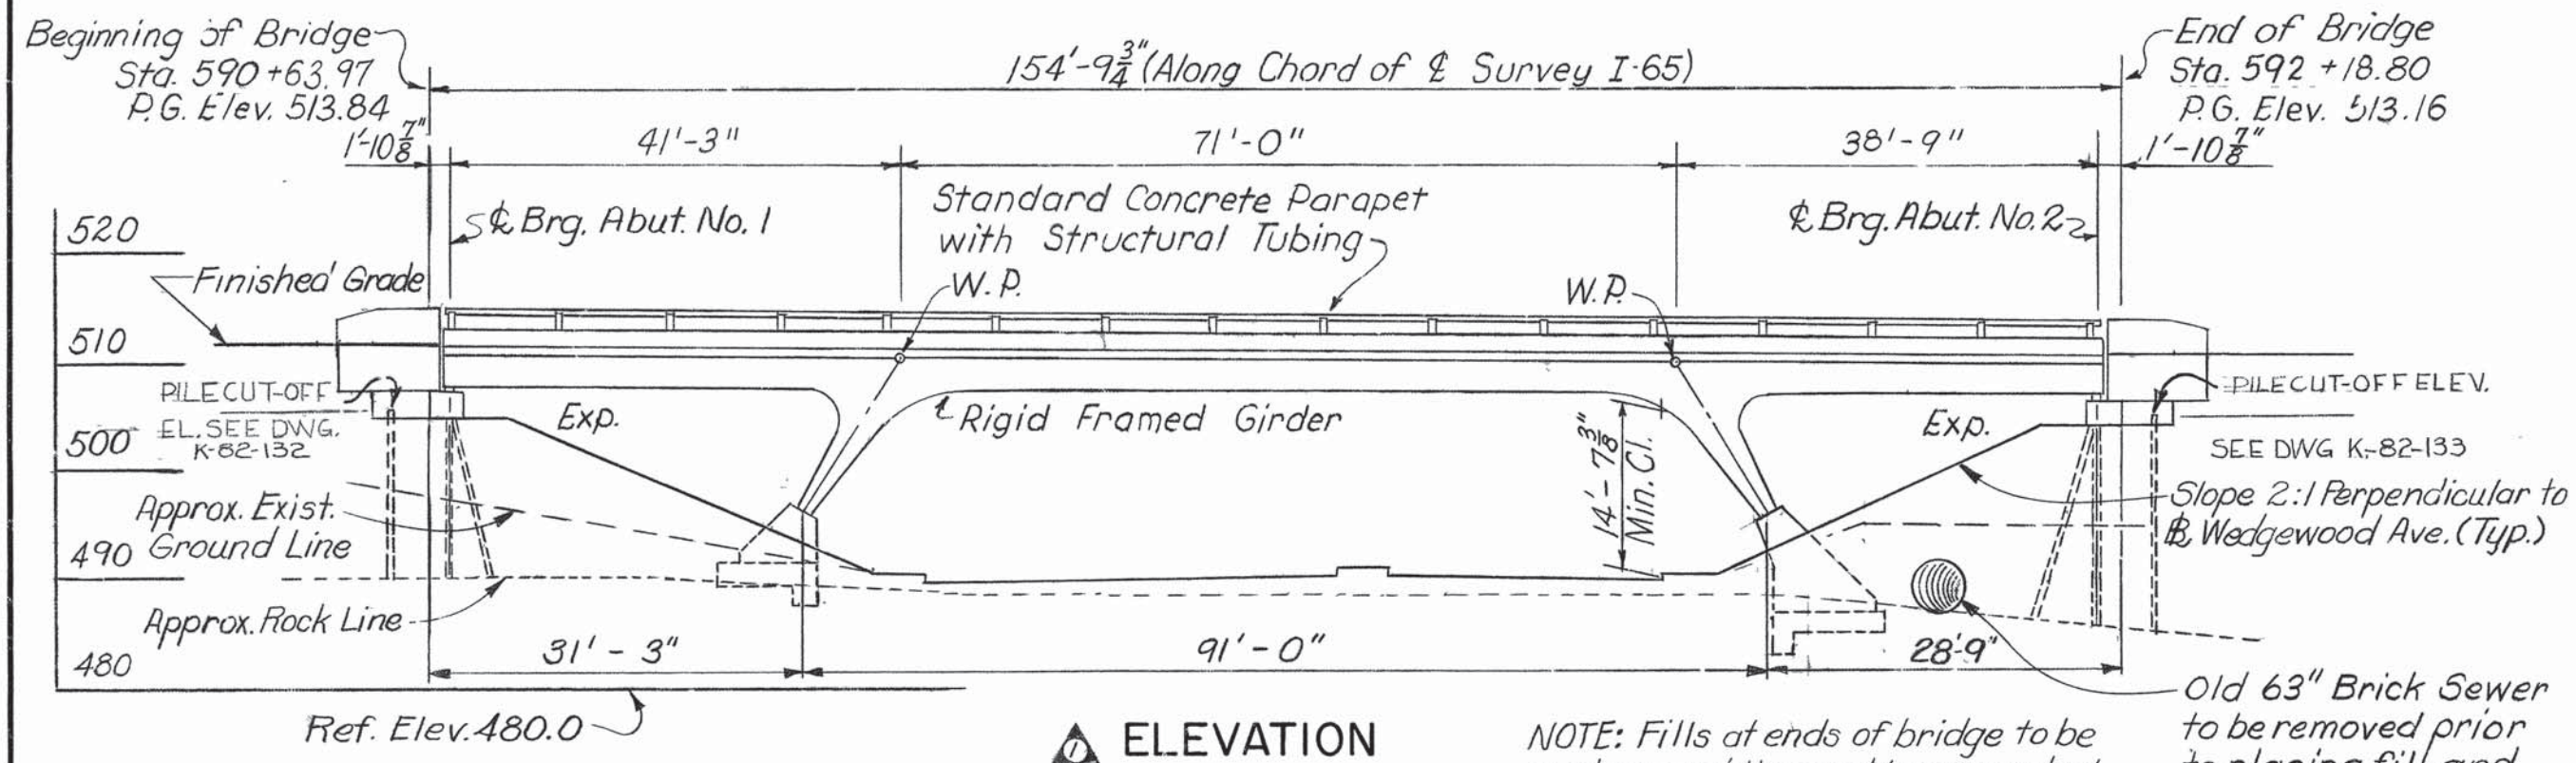

GENERAL NOTES

SPECIFICATIONS: Standard Road and Bridge Specifications of the Tenn. Department of Highways, 1963 Edition.
DESIGN SPECIFICATIONS: 1963 Edition of A.A.S.H.O Standard Specifications for Highway Bridges, with addenda.
LOADING: HS-20-44 and Alternate Military.
CONCRETE: To be Class "A" 3000 psi. See Special Provisions Regarding Concrete Finishes.
REINFORCING STEEL: To be ASTM A615. Standard hook details as recommended by C.R.S.I. shall apply unless otherwise noted.
STEEL STRUCTURES: See notes on Dwg. No. K-82-130. T.E.N.V. STD. SPEC. 602.
WELDING: See TENN. STD. SPECIFICATIONS 602.13 & NOTES ON DWG. K-82-130.
HIGH STRENGTH BOLTS: SEE TENNESSEE STANDARD SPECIFICATIONS SECTION 602.12 & NOTES ON DWG. K-82-130.

RADIOGRAPHIC AND MAGNETIC PARTICLE INSPECTION: See Special Provisions regarding Welded Structures and notes on Dwg. No. K-82-130.
PAINT: SEE TENNESSEE HIGHWAY STANDARD SPECIFICATIONS SECTION 603.
SYSTEM: B-SILICO CHROMATE
PILES: Steel Piles 10BP42 #. Piles are to be driven to refusal on rock or a minimum of 40 tons of Abutments.

FOUNDATION NOTES

When the foundations for Frame Footings have been excavated to rock, holes 6 feet deep shall be drilled into rock at points designated by the Engineer. From the results obtained, the Bridge Engineer shall determine the final footing elevations. When excavating for rock foundations, rock shall be line drilled and pre-split. The contractor shall use extreme care so as not to excavate rock below elevations shown on plans. Any additional expense caused by undercutting rock below plans elevations shall be borne by the contractor. See Tennessee Highway Specs. 1963 Edition, Section 204.03, 204.09 & 204.10 A.

BRIDGERAIL NOTES

Build bridgerail according to Standard Dwg. K-38-154 using the following dimensions: Dimensions shown are measured along center line of base plates.
 West Side N = 15 L = 10'-0" X = 1'-3"
 East Side N = 15 L = 10'-0" X = 1'-5"

LISTING

Provisions shall be made for placing junction boxes, conduit and light standard and base as shown on these Plans. For additional details see Dwg. No. K-82-152 and Lighting Plans.

LIST OF DRAWINGS

DWG. NO.	Item
K-82-128	Layout
K-82-129	Slab Details
K-82-130	Structural Steel Details
K-82-131	Structural Steel Details
K-82-132	Abutment No. 1 Details
K-82-133	Abutment No. 2 Details
K-82-134	Abutment Details
K-82-135	Frame Footing Details
K-82-136	Frame Footing Details
K-82-137	Bill of Steel
K-38-154A	Standard Concrete Parapet with Structural Tubing
K-82-146	Pile Splice
K-82-146	Standard Bearing Device Details
K-82-116	Field Welding Details
RD-R-6A	Standard Metal Deep Beam Guardrail
K-82-152	Light Standard Base Detail
K-80-14	Slab Support Detail

2- 48'-0" ROADWAYS

STATE OF TENNESSEE
DEPARTMENT OF HIGHWAYS
NASHVILLE

LAYOUT OF BRIDGE NO. 153

INTERSTATE 65 OVER WEDGEWOOD AVE.

STATION 591 + 50.98

DAVIDSON COUNTY
1970

APPROVED _____ K-82-128

BRIGHTON ENGINEERING COMPANY

Note:

Dimensions indicated in parentheses apply to soundings 15 thru 26, taken May 1969. Soundings 1 thru 14 were taken Oct. 1965

(30'-0") 31'-9"	(93'-0") 89'-0"	(28'-0") 29'-3"
1 G 501.99 R 498.36	16 G 501.06 R 498.06	4 G 495.09 R 487.09
	17 G 500.46 R 496.46	5 G 494.89 R 486.89
2 G 501.59 R 498.76	18 G 500.36 R 492.36	6 G 494.69 R 487.69
	19 G 500.76 R 495.76	7 G 494.29 R 487.29
	20 G 500.16 R 491.16	8 G 493.99 R 486.99
Sta. 590+66.38 80°-09'-00" (Typ.) G 500.36 R 496.36	21 G 499.76 R 494.76	9 G 493.79 R 486.79
	22 G 499.56 R 494.56	10 G 493.29 R 486.29
		11 G 492.69 R 485.69 (R 487.36)
3 G 501.79 R 494.79	23 G 500.06 R 495.06	26 G 493.86 R 486.86

SOUNDING SKETCH

ESTIMATED QUANTITIES

ITEM NO.	204-02.01	204-04.01	604-03.01	604-03.02	604-04.02	616-06	604-03.03	604-05	606-02.03	705-03.03	714-01
Item	Excav. Cu. Yds.	Dry Rock	Concrete Class "A" Cu. Yds.	Reinforcing Steel Lbs.	Steel Structures	Bridgerail Lin. Ft.	Unseed Oil Treatment Sq. Yds.	Rock Drilling Lin. Ft.	Steel Piles Lin. Ft.	Rein. Conc. Median Barrier Lin. Ft.	Lighting
Superstructure	—	—	5173	185,565	—	305	2035	—	—	152	—
Abutment No. 1	—	—	34.5	9,201	—	—	119	—	216	—	—
Frame Line A	293	33	105.6	6728	—	—	48	—	—	—	—
Footings Line B	333	40	173.2	10,572	—	—	48	—	—	—	—
Abutment No. 2	—	—	63.7	9,170	—	—	117	—	243	—	—
Total	626	73	924.3	235,433	*Lump Sum	305	2271	96	459	152	**Lump Sum


* Total estimated weight of steel structures = 363,700 Lbs. (All A-36). Estimated weight includes bearing devices, shear connectors, stiffeners, diaphragms, weld metal, etc. ALSO SEE TENN. STANDARD SPECIFICATION SEC. 602.21 & 602.28.
 NOTE: THE COST OF BITUMINOUS FIBERBOARD, JOINT SEALER TO BE INCLUDED IN PRICE OF BRIDGE ITEMS BID ON.
 Cost of 16'-8" threaded steel inserts and 1/2"-10"x4" hex head bolts (A307) to be included in bridge items bid on.
 Excavation is based on lower road profile or existing ground, whichever is lower.
 * * * Lighting System (Lump Sum): This item includes furnishing and placing 30 lin. ft. of 2 1/2" metallic conduit, 285 lin. ft. of 2" metallic conduit and 40 lin. ft. of 3/4" metallic conduit plus all pull boxes, junction boxes and auxiliary equipment req'd. for the bridge lighting. For additional details see Dwg. K-82-152 and Highway Lighting drawings.
 * * * Cost of polyethylene sheeting and all miscellaneous items necessary for installation to be included in cost of perforated C.M. pipe.

I 65 CURVE DATA

Dc = 2°-30'
 R = 2291.832'
 S.E. = 0.043%

PLAN

⊗ DENOTES GUARDRAIL ATTACHMENT

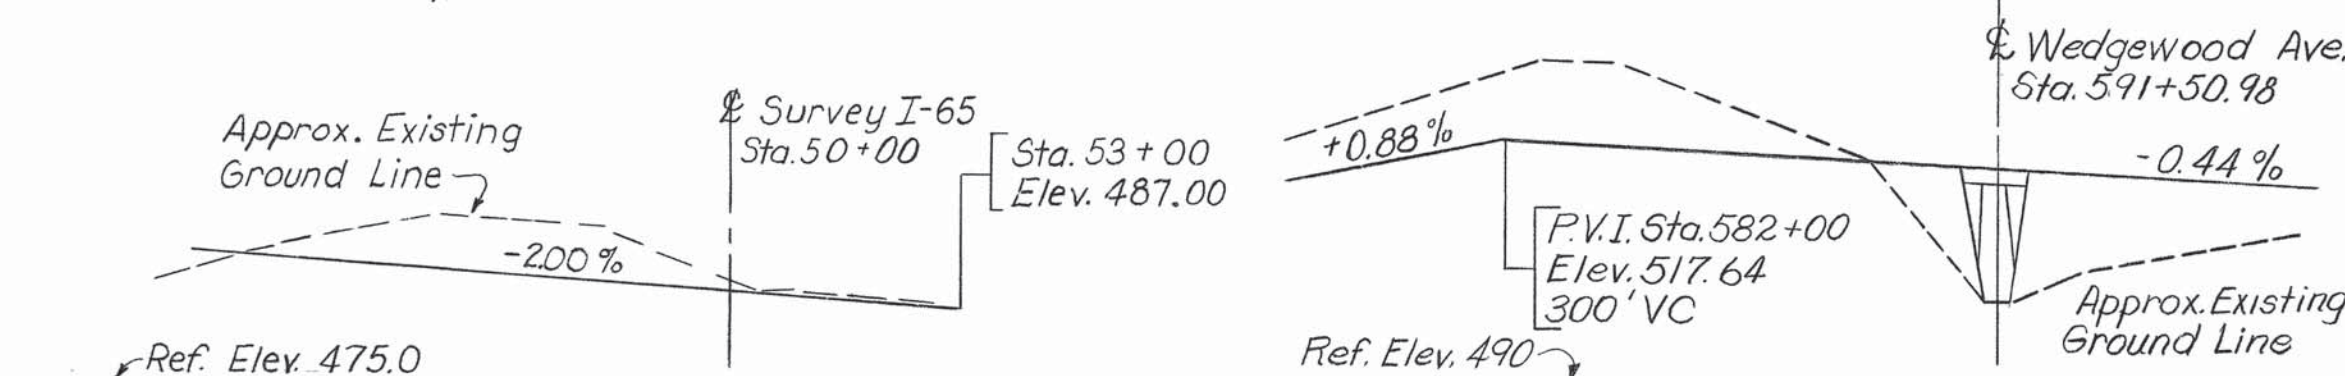



WEDGEWOOD AVE. PROFILE

INTERSTATE 65 PROFILE


NOTE: Item no 705-03.03, Rein. concrete Median Barrier includes 9101 cu. yds. Concrete and 7,674 lbs. Reinforcing steel per lin. ft.

DESIGNED BY J.F.K. & H.S.
 DRAWN BY E.J.W.
 TRACED BY R.F.C.
 CHECKED BY R.F.C.

DATE March '65
 DATE 4-69
 DATE
 DATE 4-69

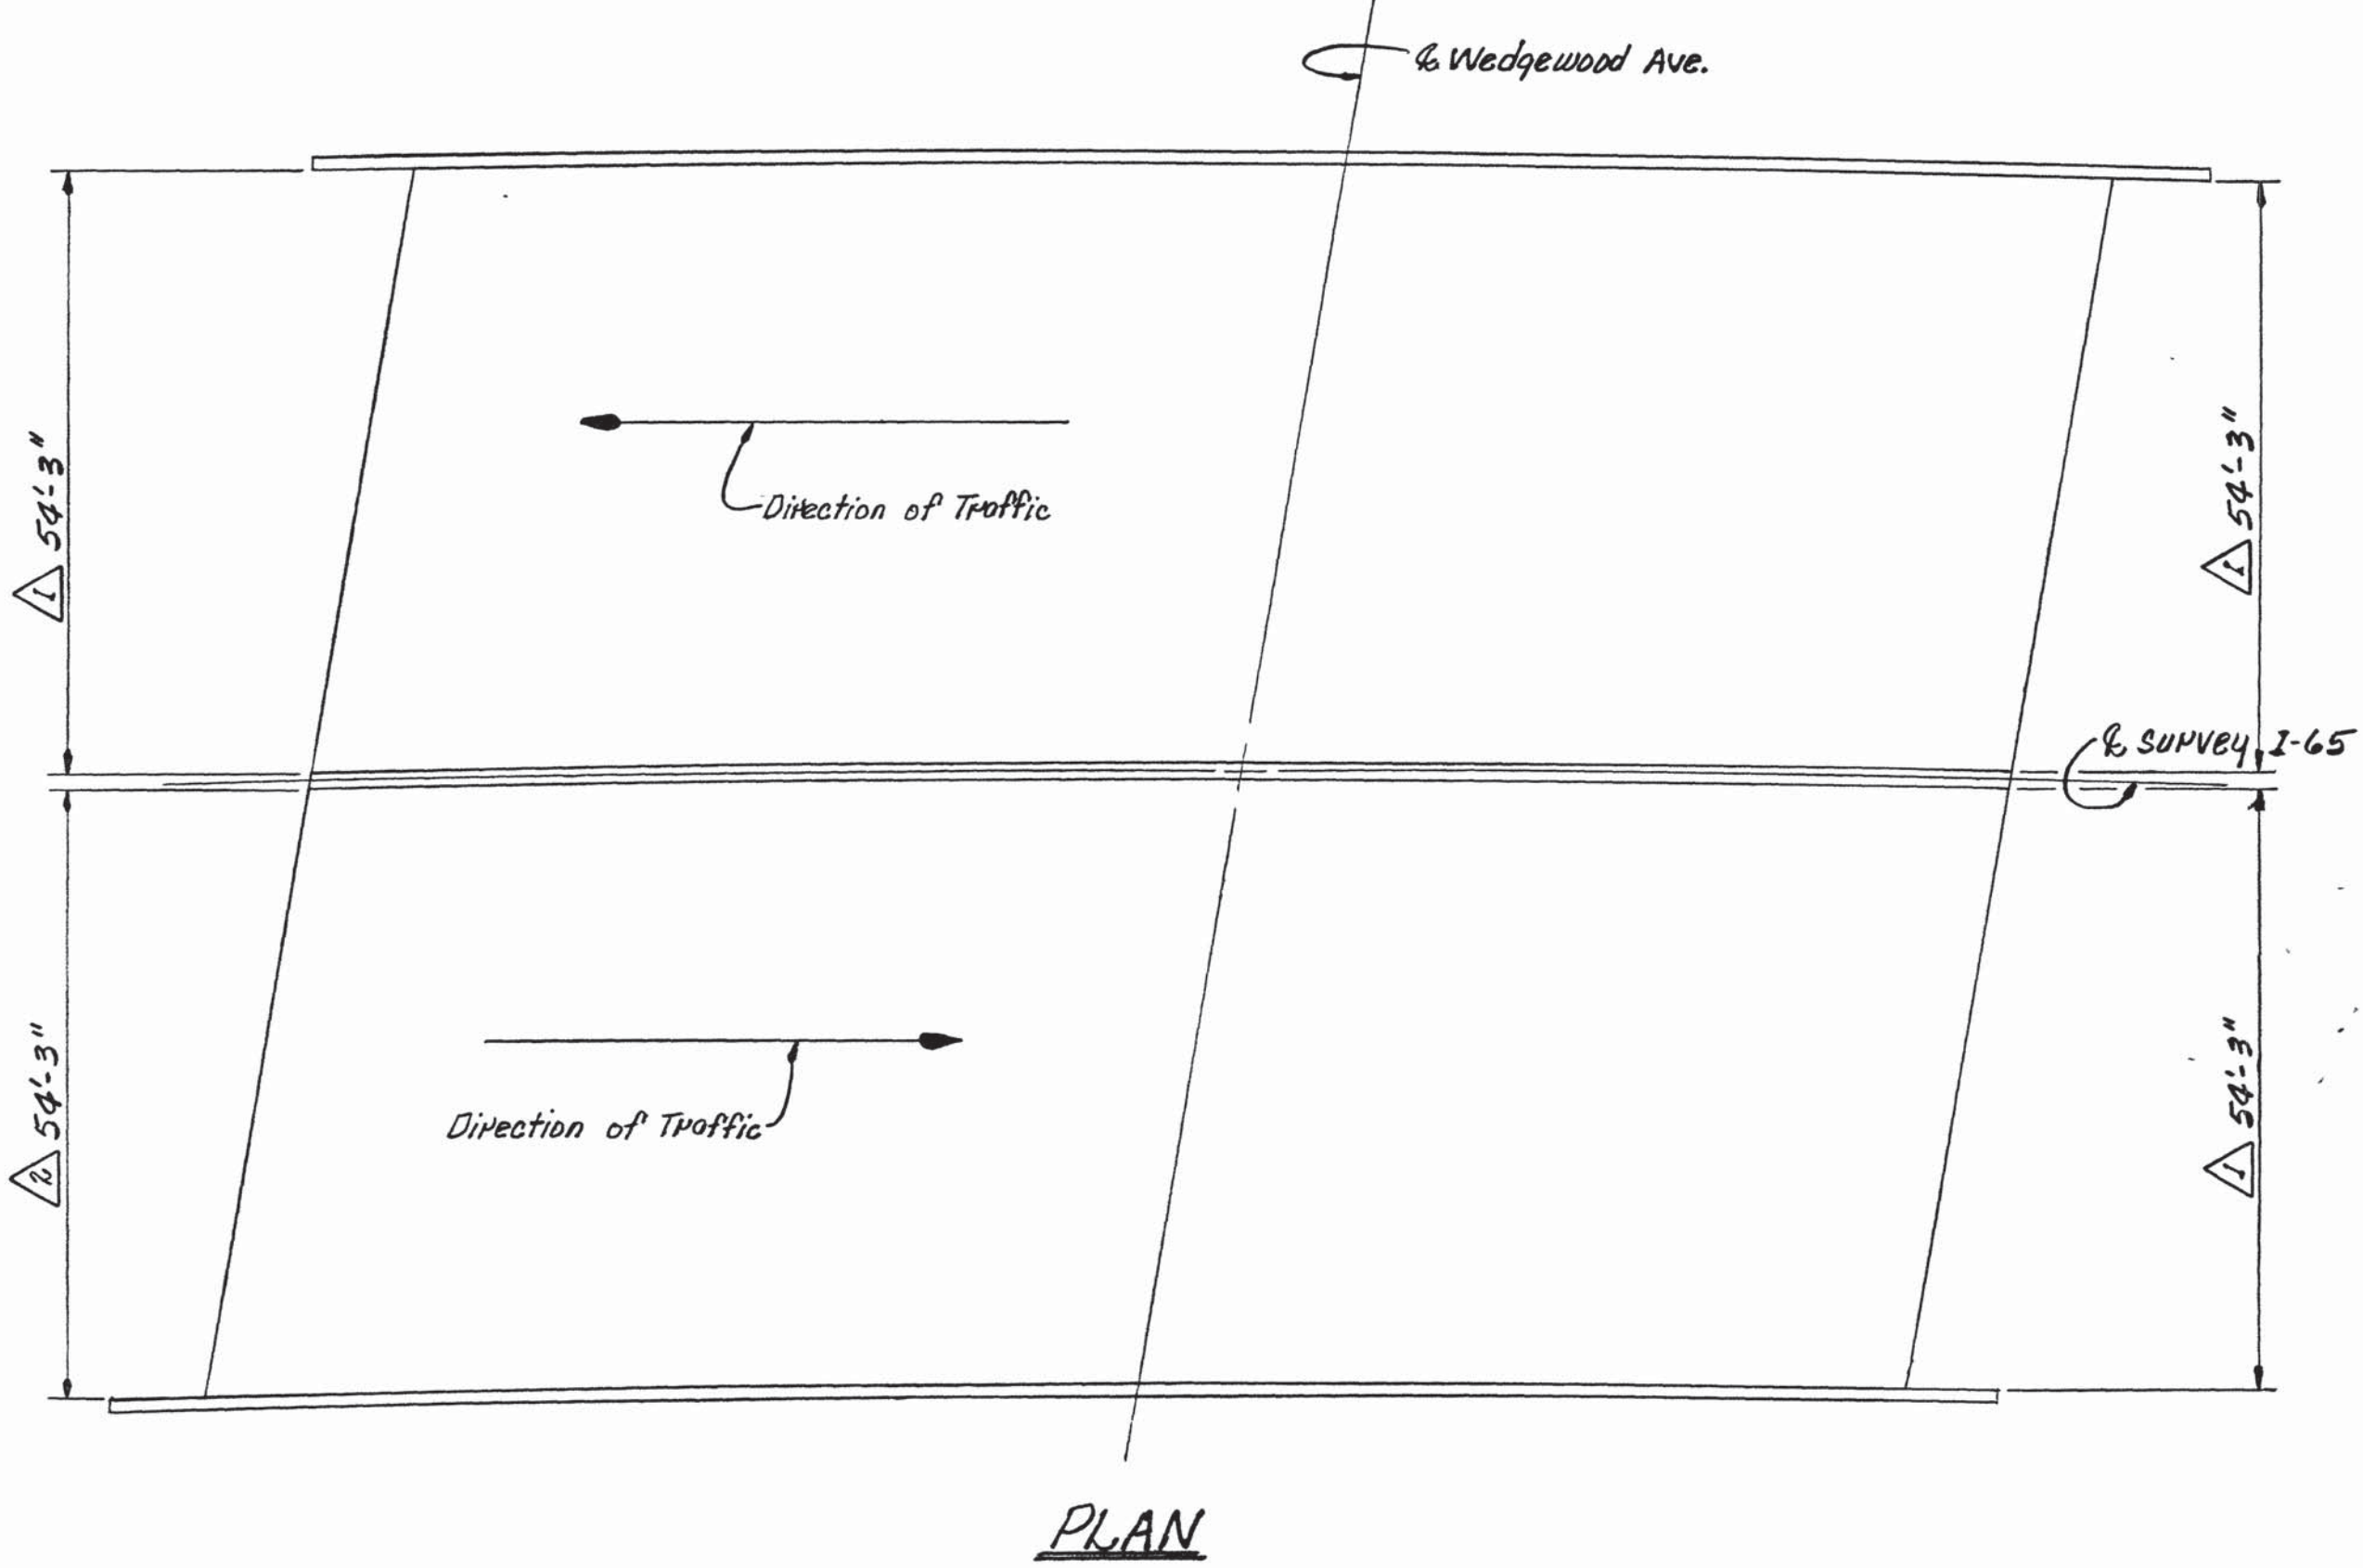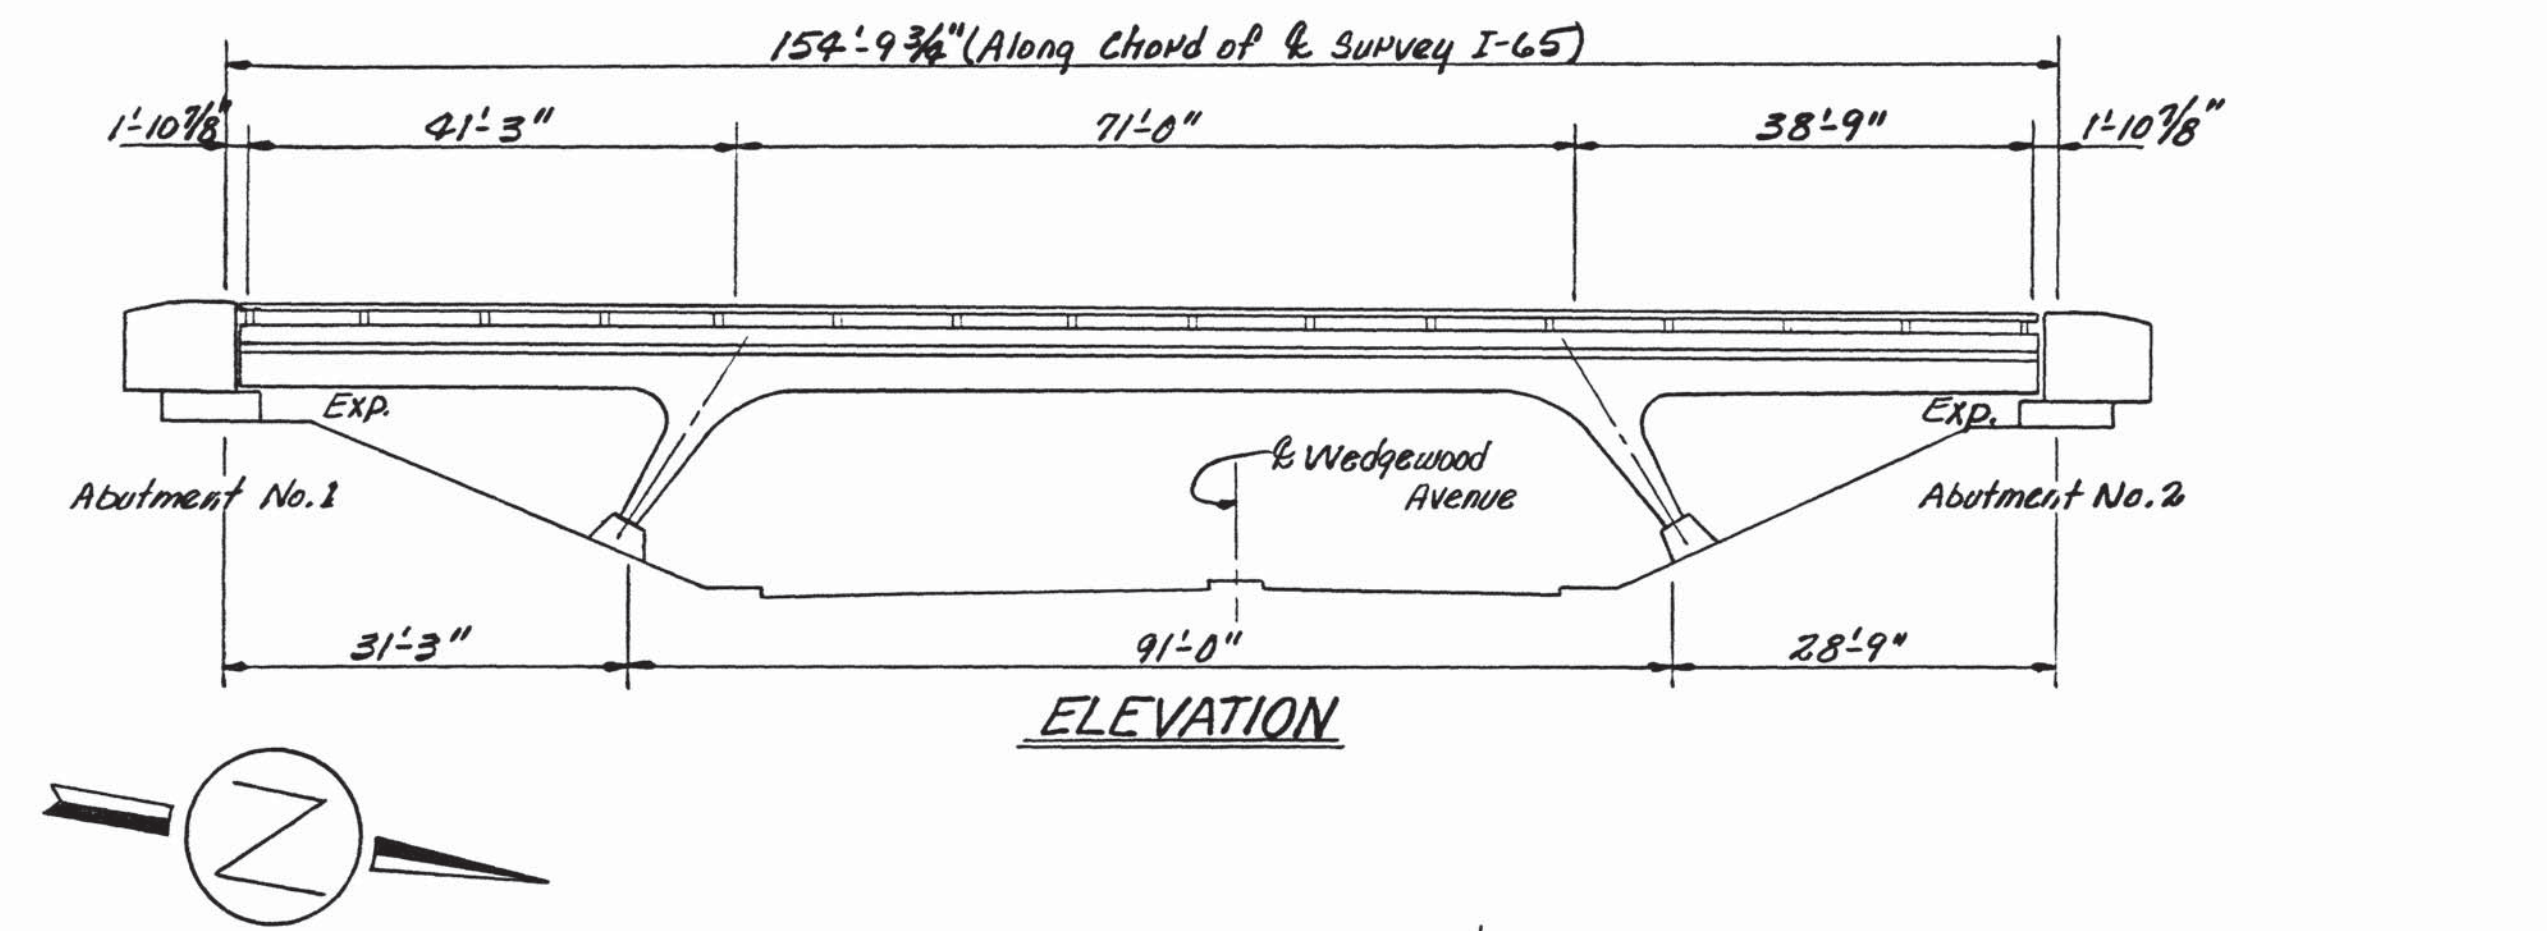


Concrete for deck repair shall be Set 45 Richcrete, Speedcrete or a quick setting patching material as approved by the Materials and Test Division of the Tennessee Department of Transportation.

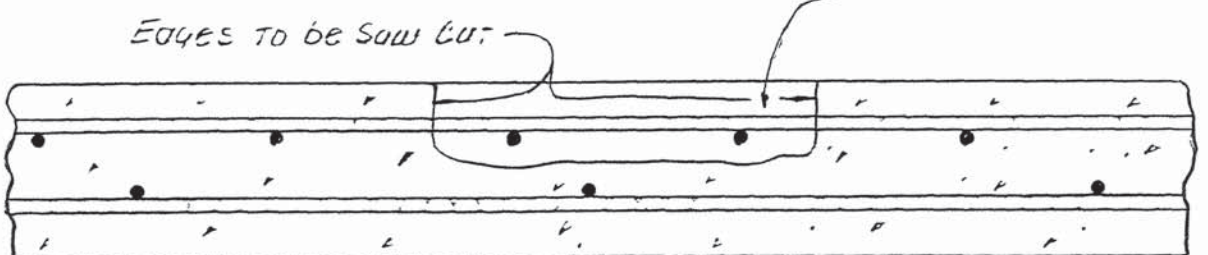

SKETCH SHOWING DECK REPAIR

Remove Concrete in all Delaminated areas to a depth of 3/4" below the top mat of Reinforcing steel. All Reinforcing steel in areas of Deck Repair shall be blast cleaned. Areas of Concrete Removal shall be designated by the Engineer. Deck Repair is to be paid for under Item No. 604-10.50, Bridge Deck Repair.

Concrete for deck repair shall be Set 45 Richcrete, Speedcrete or a quick setting patching material as approved by the Materials and Test Division of the Tennessee Department of Transportation.

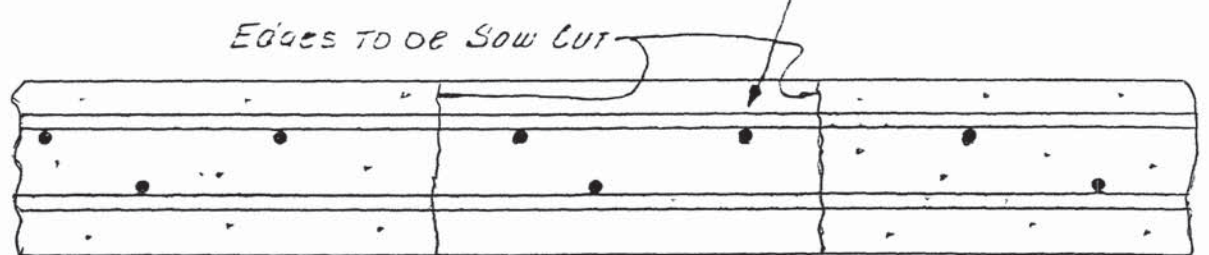

SKETCH SHOWING FULL SLAB DEPTH REPAIR


Note: In areas where the slab is removed for full depth. Extreme care shall be taken so as not to damage existing Reinforcing steel. Full Depth Repair of slab shall be paid for under Item No. 604-10.30.

1 Abutment Backwall & End of Approach Pavement to be Repaired as shown in "Section of Bridge Ends".

SCOPE OF WORK (GENERAL)

Existing Deck to be Repaired as shown on sketch below.
Existing Bridge Deck to be sealed with System "A" or System "B".
Bridge Deck Sealant, and asphalt Overlay.
Existing Abutment Backwalls and Bridge End of Approach Pavements to be Repaired as shown below.

Note: Concrete Repair shall be Repaired with High Early Strength Concrete, f'c = 7,000 P.S.I.

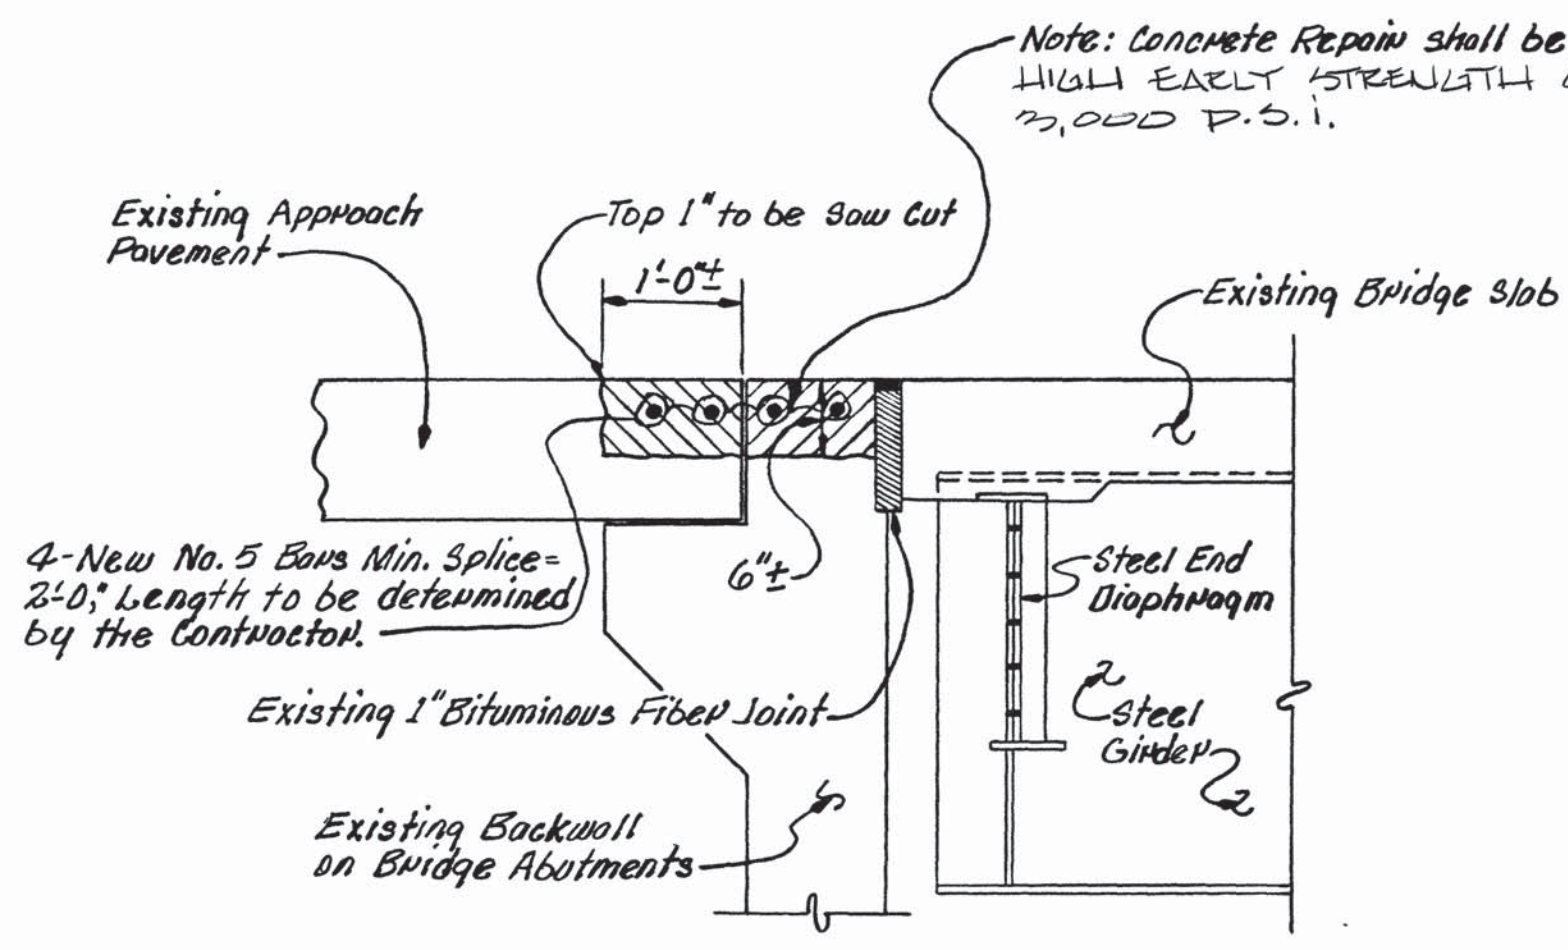

SECTION AT BRIDGE ENDS

(Typical Both Ends of Bridge)

Note: Areas shown for Concrete Repair to be as shown in Plan view on this sheet. Care shall be taken when removing existing concrete so as not to damage existing Reinforcing steel. Cost of Concrete Repairs to be Paid for under Item No. 604-10.01.

GENERAL NOTES

Specifications: Standard Specifications for Road and Bridge Construction of the Tennessee Department of Transportation (March 1981 Edition)
Bridge Deck Sealant: System "A" or System "B". See Standard Specifications Art. 617 and Art. 906.04.

LIST OF DRAWINGS

Bridge Repair

DWG. No.

K-82-128A

LAST REV. DATE


ESTIMATED QUANTITIES

Item No.	Item	Quantity	Unit
1	604-10.01 Concrete Repairs	1	L.S.
	604-10.30 Bridge Deck Repairs (Full Depth of Slab)	4	S.Y.
	604-10.50 Bridge Deck Repairs (Partial Depth of Slab)	96	S.Y.
	617-01 Bridge Deck Sealant	1,915	S.Y.
2	604-10.32 EXPANSION JOINT REPAIR	225	L.F.

1 Concrete Repair, Item No. 604-10.01 INCLUDES REPAIR TO ABUTMENT BACKWALL ENDS OF BRIDGE SLAB END OF CONCRETE APPROACH SLAB as shown in "Section of Bridge Ends" above. Limits for this Repair are shown in Plan View, this sheet. Item No. 604-10.01 includes all Concrete Removal and Repatching and New Reinforcing steel.

2 FOR EXPANSION JOINT REPAIR SEE REFERENCE DRAWING M-139-137, DETAIL "D" SHOWING EXPANSION JOINT REPAIR FOR EXISTING BITUMINOUS FIBER JOINT. ON CONCRETE PARAPET BRIDGE RAIL AND CONCRETE MEDIAN (PARAPET) THE NEW EXPANSION JOINT MATERIAL SHALL BE INSTALLED 1'-0" UP THE FACE OF EXISTING PARAPETS. REMOVE PORTION OF BRIDGE RAILS & MEDIANS AND REPAIR AS NECESSARY. COST OF INSTALLING NEW JOINTS IN THESE AREAS SHALL BE PAID FOR IN ITEM NO. 604-10.32 (EXPANSION JOINT REPAIR).

Mastic as Recommended by Manufacturer of Membrane. See Standard Specifications Art. 906.04.

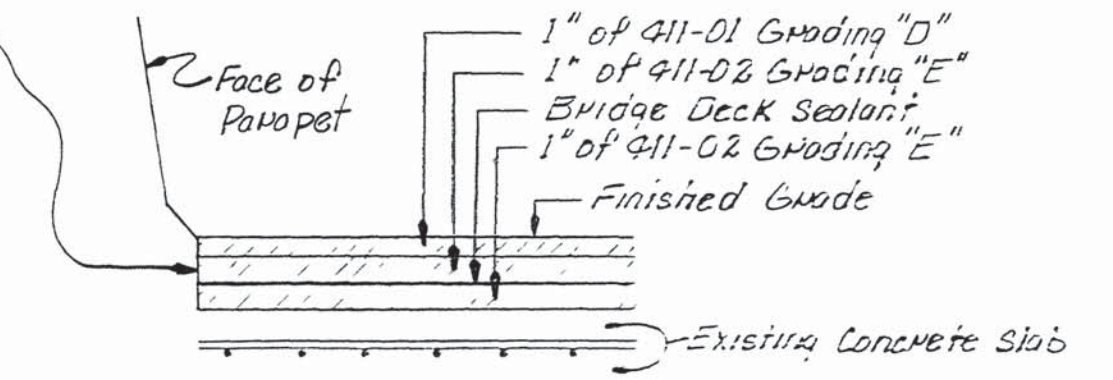

BRIDGE DECK SEALANT DETAIL

STATE OF TENNESSEE
DEPARTMENT OF TRANSPORTATION
BUREAU OF HIGHWAYS

BRIDGE REPAIR No. 23
I-65 OVER WEDGEWOOD AVENUE
BRIDGE No. 19-165-7.23
DAVIDSON COUNTY
1982


CORRECT *William L. Lewis*
ENGINEER OF STRUCTURES
APPROVED *James E. Moore*
DIRECTOR OF HIGHWAYS

K-82-128A

DESIGNED BY: _____ DATE: 7-82
DRAWN BY: W. L. Lewis DATE: 7-82
SUPERVISED BY: J. E. Moore DATE: 7-82
CHECKED BY: J. E. Moore DATE: 7-82

FED. ROAD DIST. NO.	STATE	FED. AID PROJ. NO.	FISCAL YEAR	SHEET NO.	TOTAL SHEETS
3	TENN	1-65-2(93)81	1970	161	345


8-31-70 R.M.D. Added Plan Showing Pouring Sequence & added note

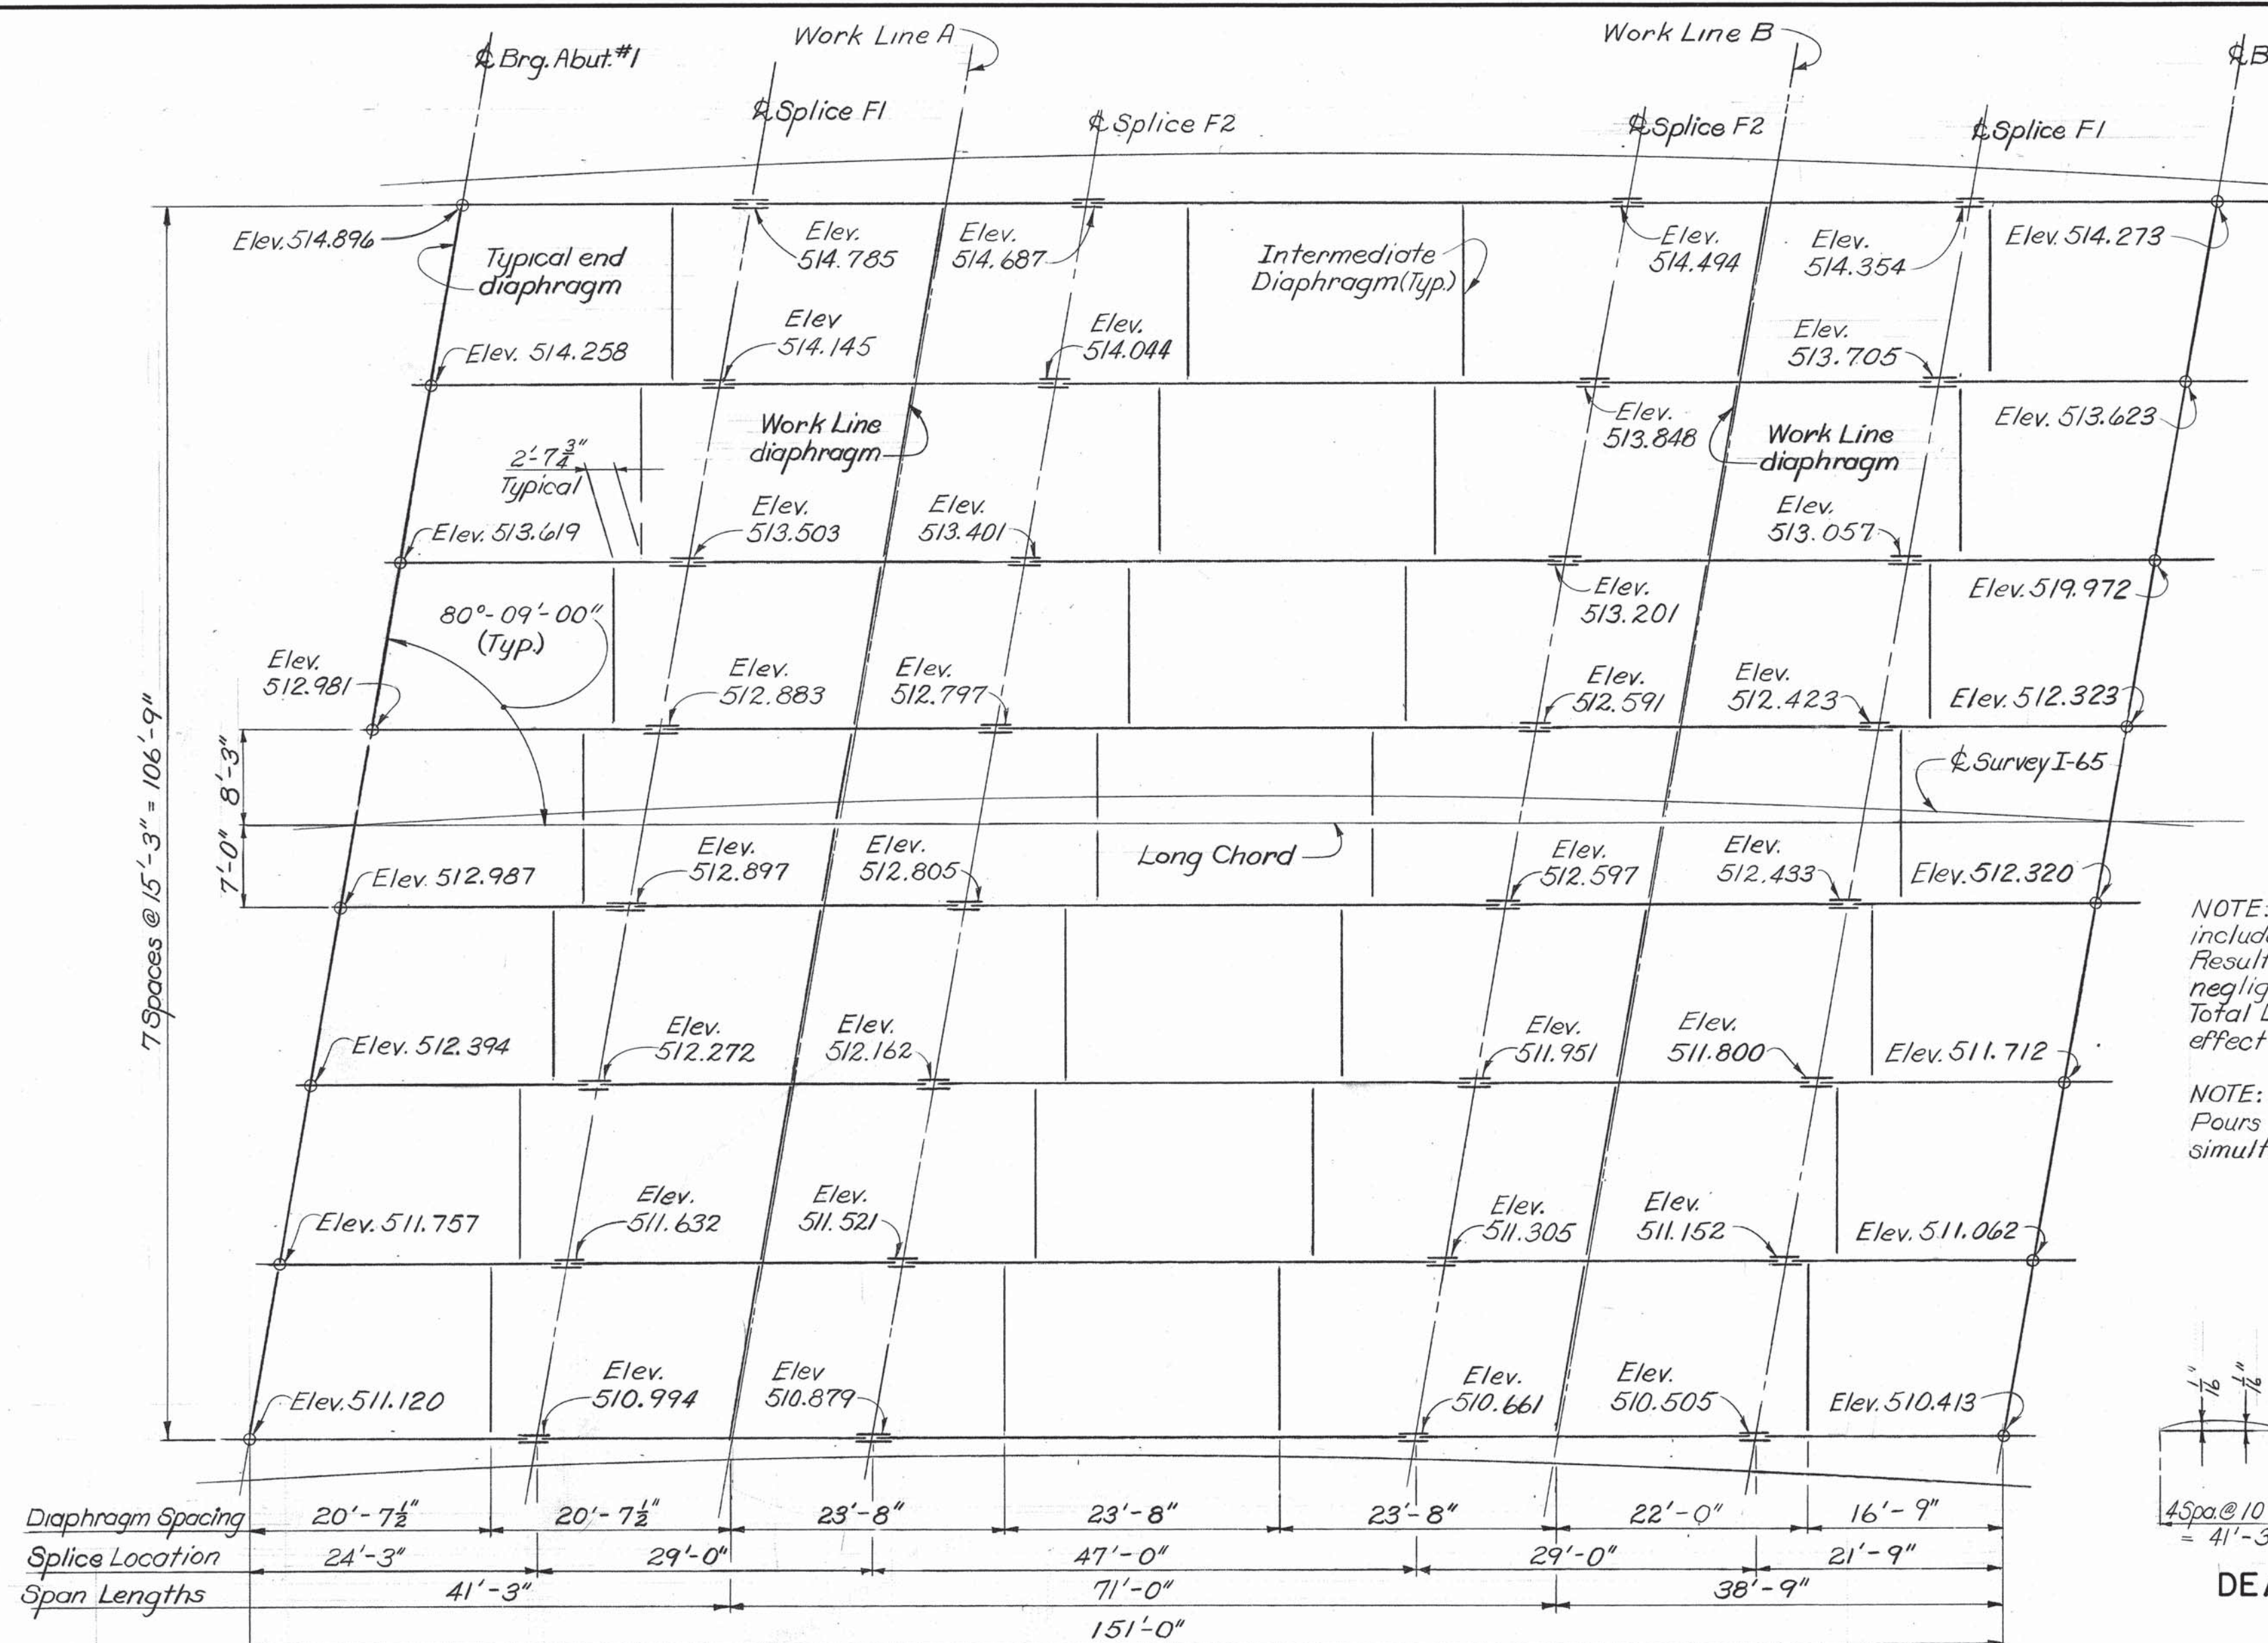


NOTE: Elevations shown on Framing Plan are at the top surface of the thicker flange at each splice. Elevations at the & Brg. Abutments are at the top surface of the 36 WF135. All elevations are based on frames being in final position under full dead load.

NOTE: Girder Dead Load Correction Curve includes effect of frame and diaphragms. Resulting deflections in spans 1 and 3 are negligible. Total Dead Load Deflection Curve includes effect of structural steel and slab.


NOTE: Pours to be made in numerical sequence. Pours with the same designation may be made simultaneously.

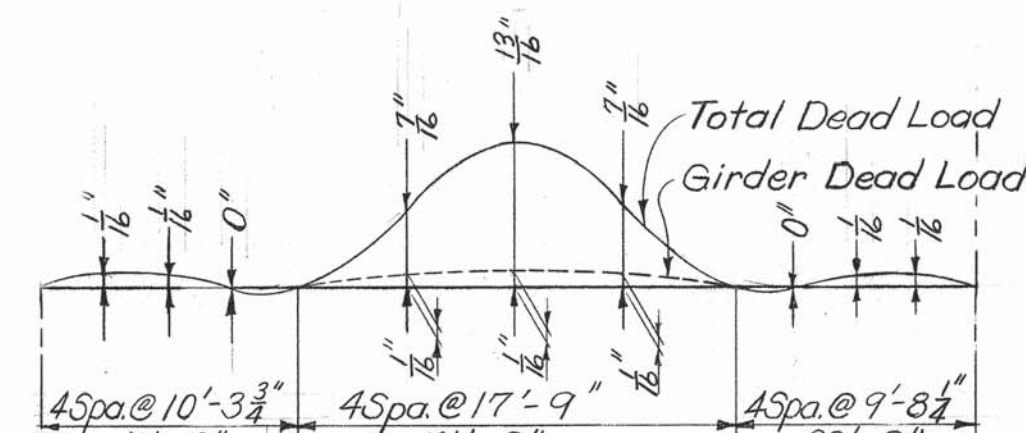

DEAD LOAD CORRECTION

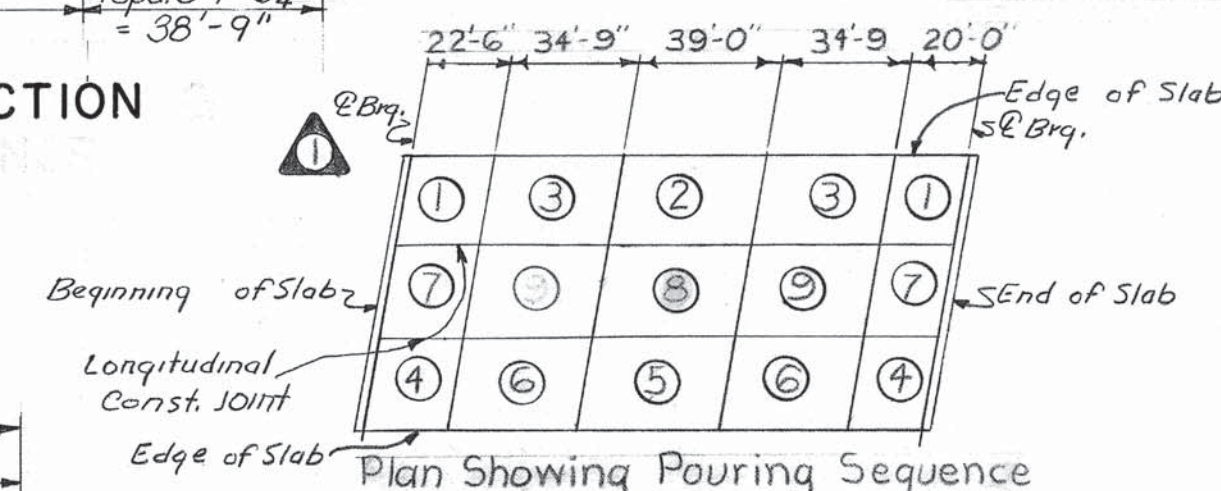


NOTE: Pours on fascia side of construction may be completed before other pours are made. Alternate Pouring sequence may be submitted for approval.

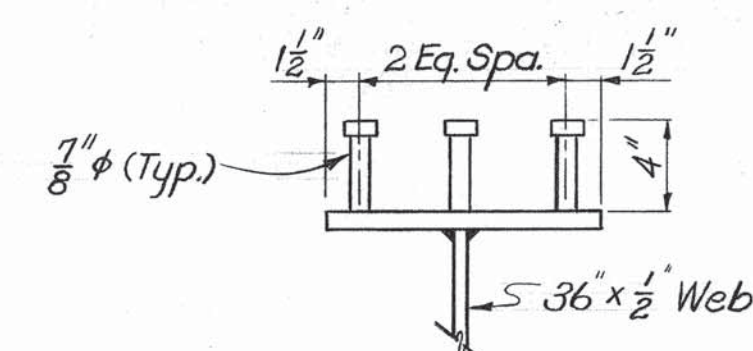

STUD DETAIL

NOTE: Studs shall be placed in sets of 3 and spaced as shown on this sheet.

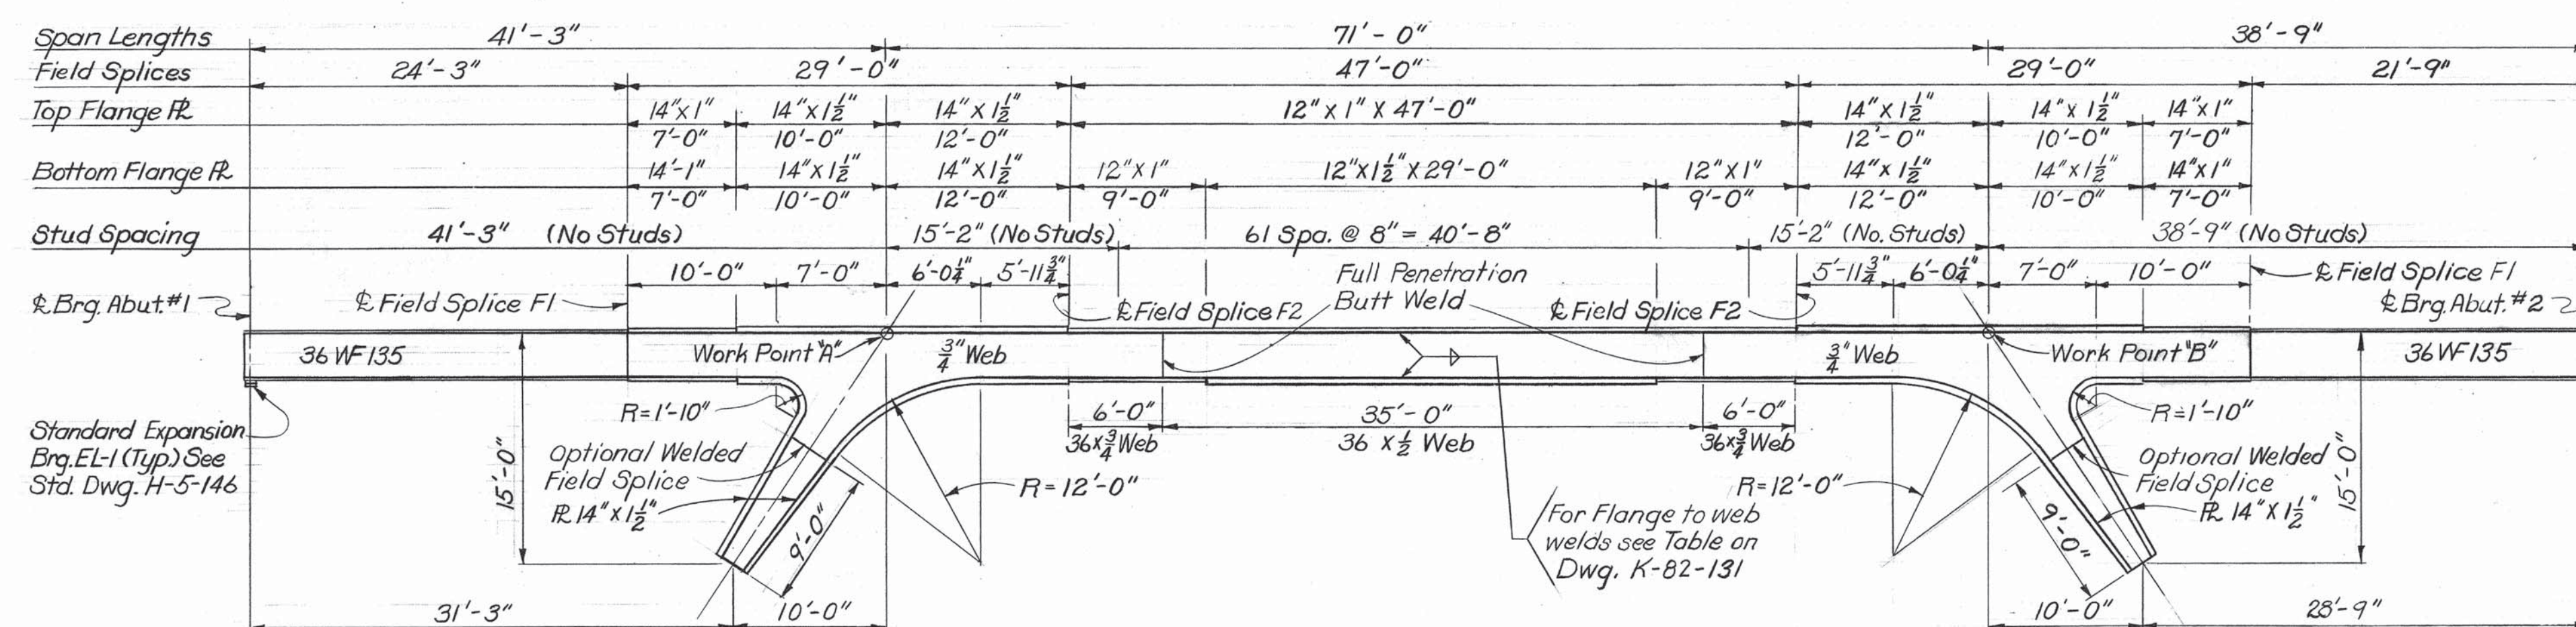

ELEVATION

NOTE: Ends of girders to be vertical in final position under full dead load.

STRUCTURAL STEEL NOTES

SHOP INSPECTION OF STEEL STRUCTURES: SEE TENNESSEE STANDARD SPECIFICATIONS SECTION 602.04

APPROVAL OF MATERIALS: No fabrication shall be started until the materials involved have been approved by the Tennessee Highway Division of Tests.

IDENTITY OF MAIN MATERIALS: SEE TENNESSEE STANDARD SPECIFICATION SECTION 602.16

STRUCTURAL STEEL: ALL STRUCTURAL STEEL SHALL CONFORM TO ASTM A36, UNLESS OTHERWISE NOTED.

STUD SHEAR CONNECTORS: SEE TENNESSEE STANDARD SPECIFICATIONS SECTION 602.14

FIELD CONNECTIONS: Field connections shall be welded and 5/8 inch high strength bolts as shown on plans. High strength bolts shall be ASTM A325, see A.A.S.H.O. Spec. Article 2.10.20. All high strength bolted connections are friction type.

WELDING: A.W.S. CURRENT SPECIFICATIONS AND TENNESSEE STANDARD SPECIFICATIONS SECTION 602.13

CAMBER: Girders shall be cambered to compensate for dead load deflection. See diagram this drawing.

DIMENSIONS: Dimensions shown are for a normal temperature of 70°F with dead load on the structure. Layout dimensions are horizontal measurements.

PAINT: SEE TENNESSEE HIGHWAY STANDARD SPECIFICATIONS SECTION 603. SYSTEM B-SILICO CHROMATE

BEARING DEVICES: See Standard Dwg. No. H-5-146

FOR GENERAL NOTES: See Dwg. No. K-82-128

FOR ADDITIONAL STRUCTURAL STEEL DETAILS: See Dwg. No. K-82-131

FIELD WELDING: For Field Welding Details for optional splice in frame legs, See Dwg. No. K-82-116.

STATE OF TENNESSEE
DEPARTMENT OF HIGHWAYS
NASHVILLE

STRUCTURAL STEEL DETAILS

INTERSTATE 65 OVER WEDGEWOOD AVE.

STATION 591 + 50.98

DAVIDSON COUNTY

1970

APPROVED

K-82-130


BRIGHTON ENGINEERING COMPANY

DESIGNED BY J.F.K.
DRAWN BY J.F.K.
TRACED BY J.F.K.
CHECKED BY J.F.K.
DATE 11-68
DATE 2-69
DATE 4-69

MICROFILMED


FED. ROAD DIST. NO.	STATE	FED. AID PROJ. NO.	FISCAL YEAR	SHEET NO.	TOTAL SHEETS
3	TENN	1-65-2(33)81	1970	162	345

 R.M.D. 8-31-70 Section B-B
 Elevation End Diaphragm
 ? Rm D 21-June-71 Bolt & hole dia. revised

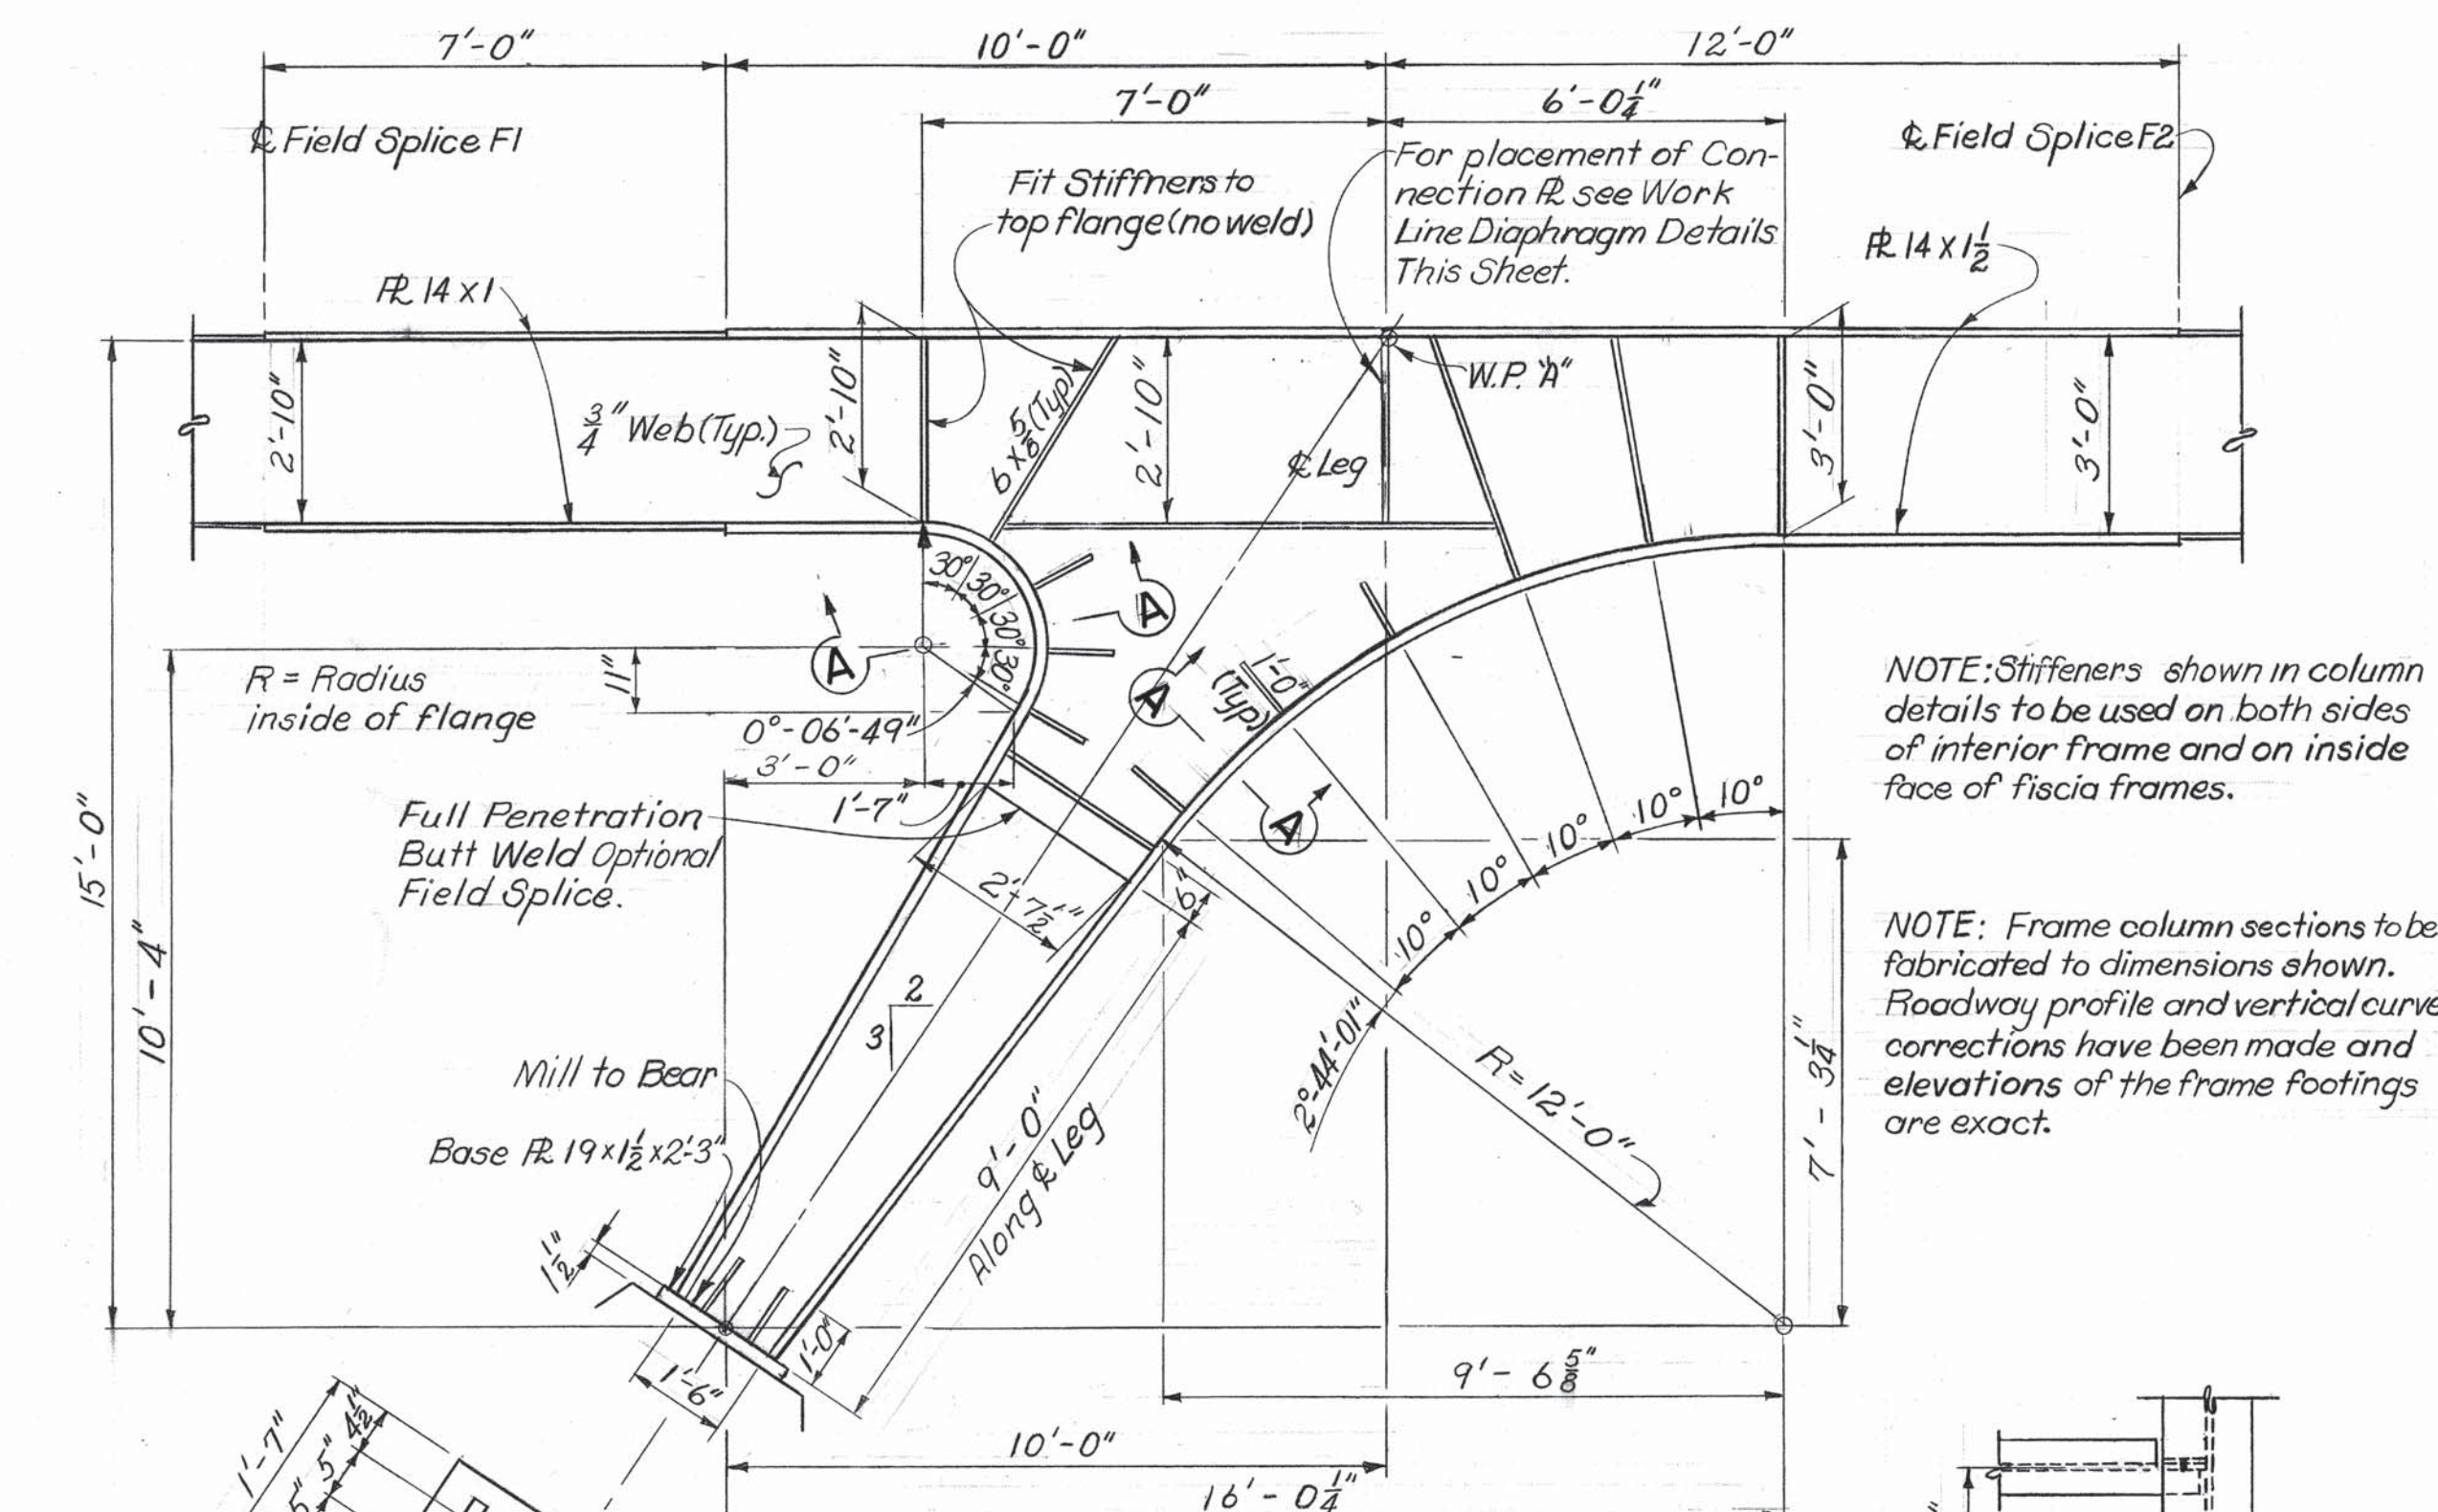


NOTE: Stiffeners shown in column details to be used on both sides of interior frame and on inside face of fascia frames.

NOTE: Frame column sections to be fabricated to dimensions shown. Roadway profile and vertical curve corrections have been made and elevations of the frame footings are exact.

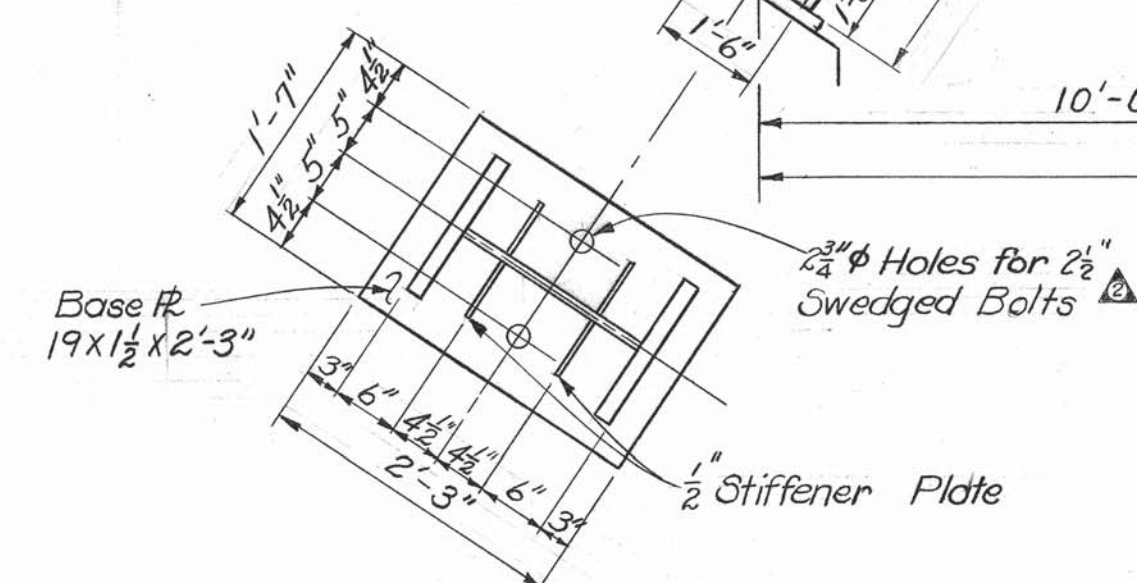


BASE PLATE DETAIL

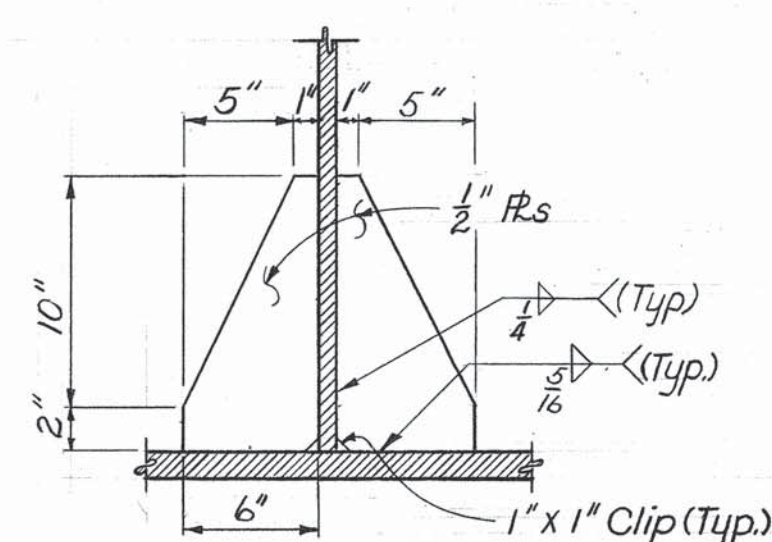


BASE PLATE STIFFENER

<i>Material Thickness of Thicker Part Joined</i>	<i>Maxi.Fillet Weld Size</i>
<i>To $\frac{1}{2}$" Inclusive</i>	<i>$\frac{3}{16}$" *</i>
<i>Over $\frac{1}{2}$" To $\frac{3}{4}$"</i>	<i>$\frac{1}{4}$"</i>
<i>Over $\frac{3}{4}$" To $1\frac{1}{2}$"</i>	<i>$\frac{5}{16}$"</i>
<i>Over $1\frac{1}{2}$" To $2\frac{1}{2}$"</i>	<i>$\frac{3}{8}$"</i>


* Also See AASHTO Article 1.7.27

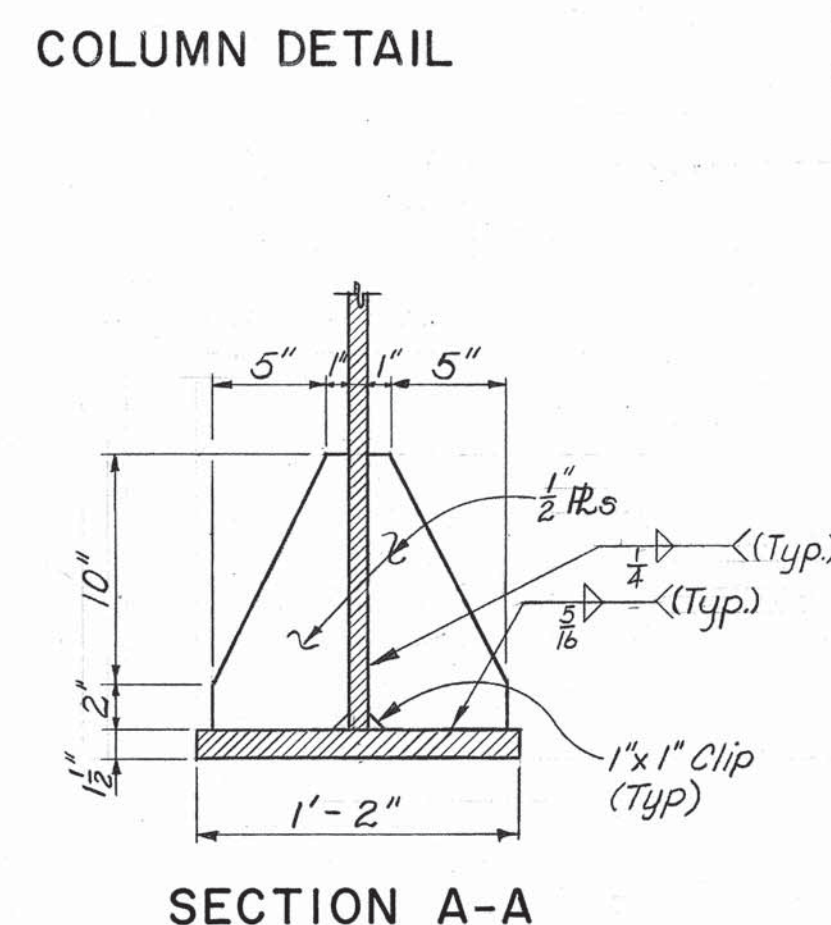


SECTION A-A

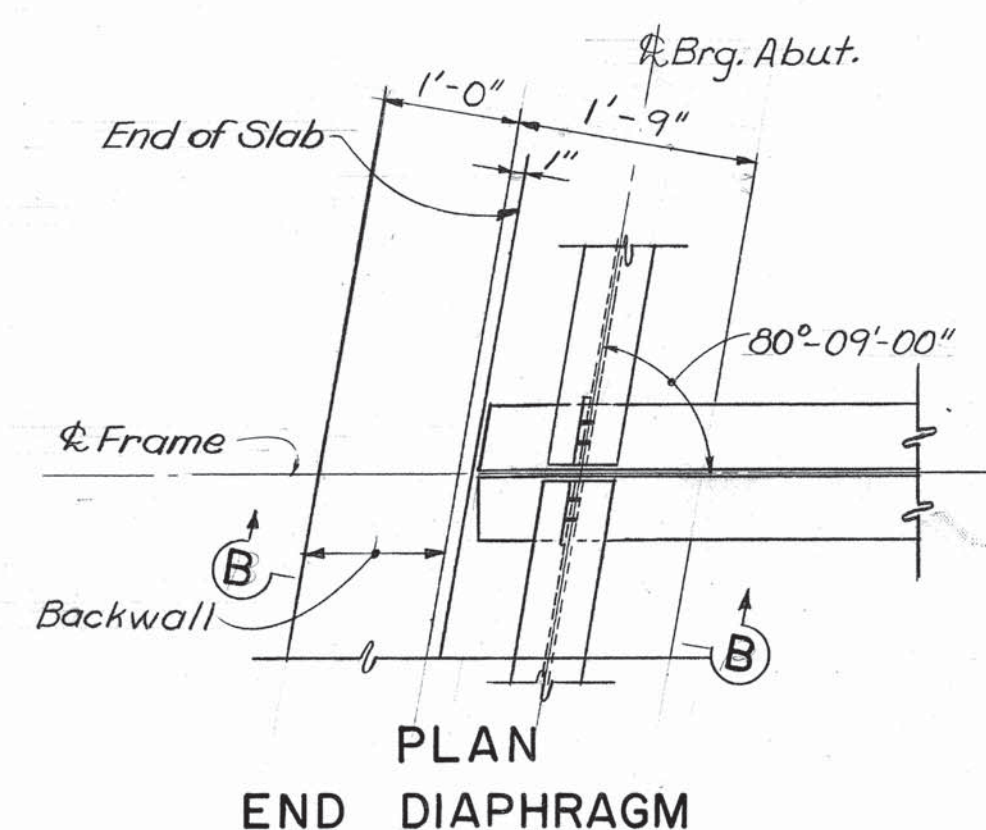


PLAN
END DIAPHRAGM

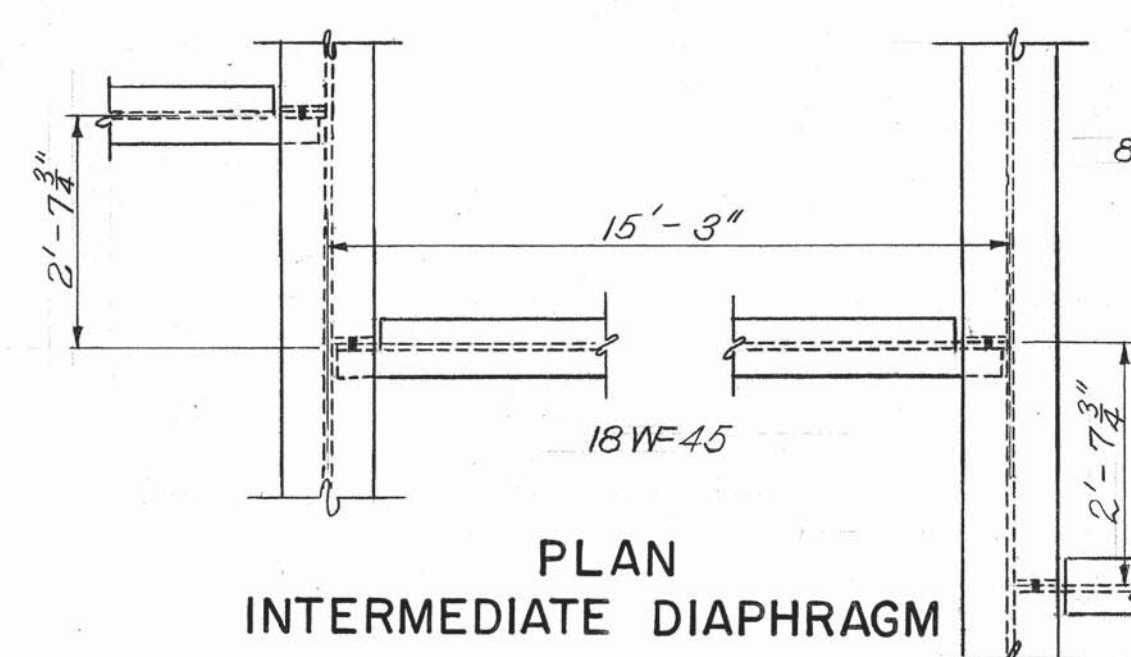


PLAN
INTERMEDIATE DIAPHRAGM

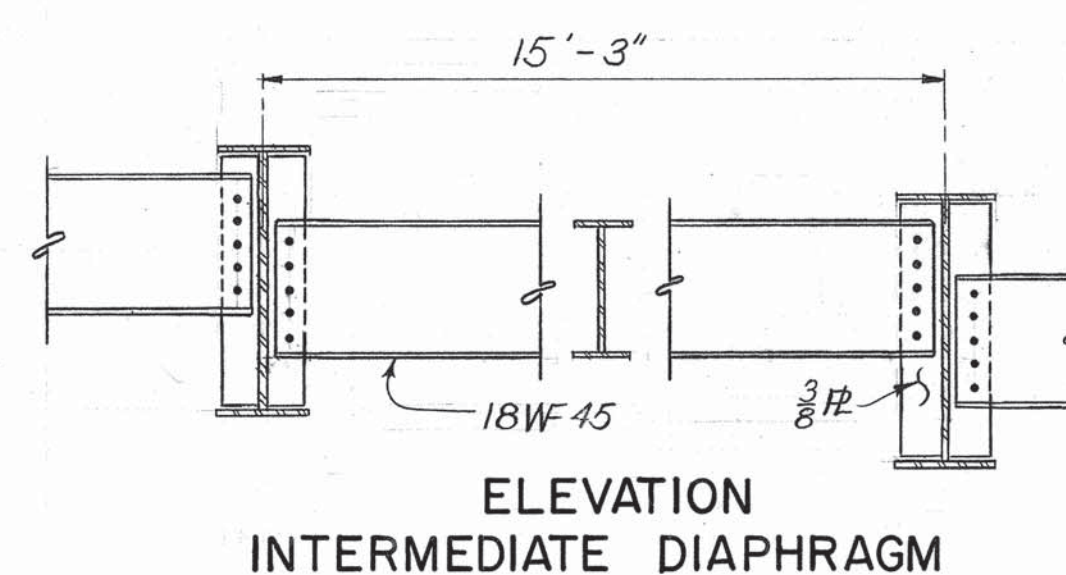


ELEVATION
INTERMEDIATE DIAPHRAGM

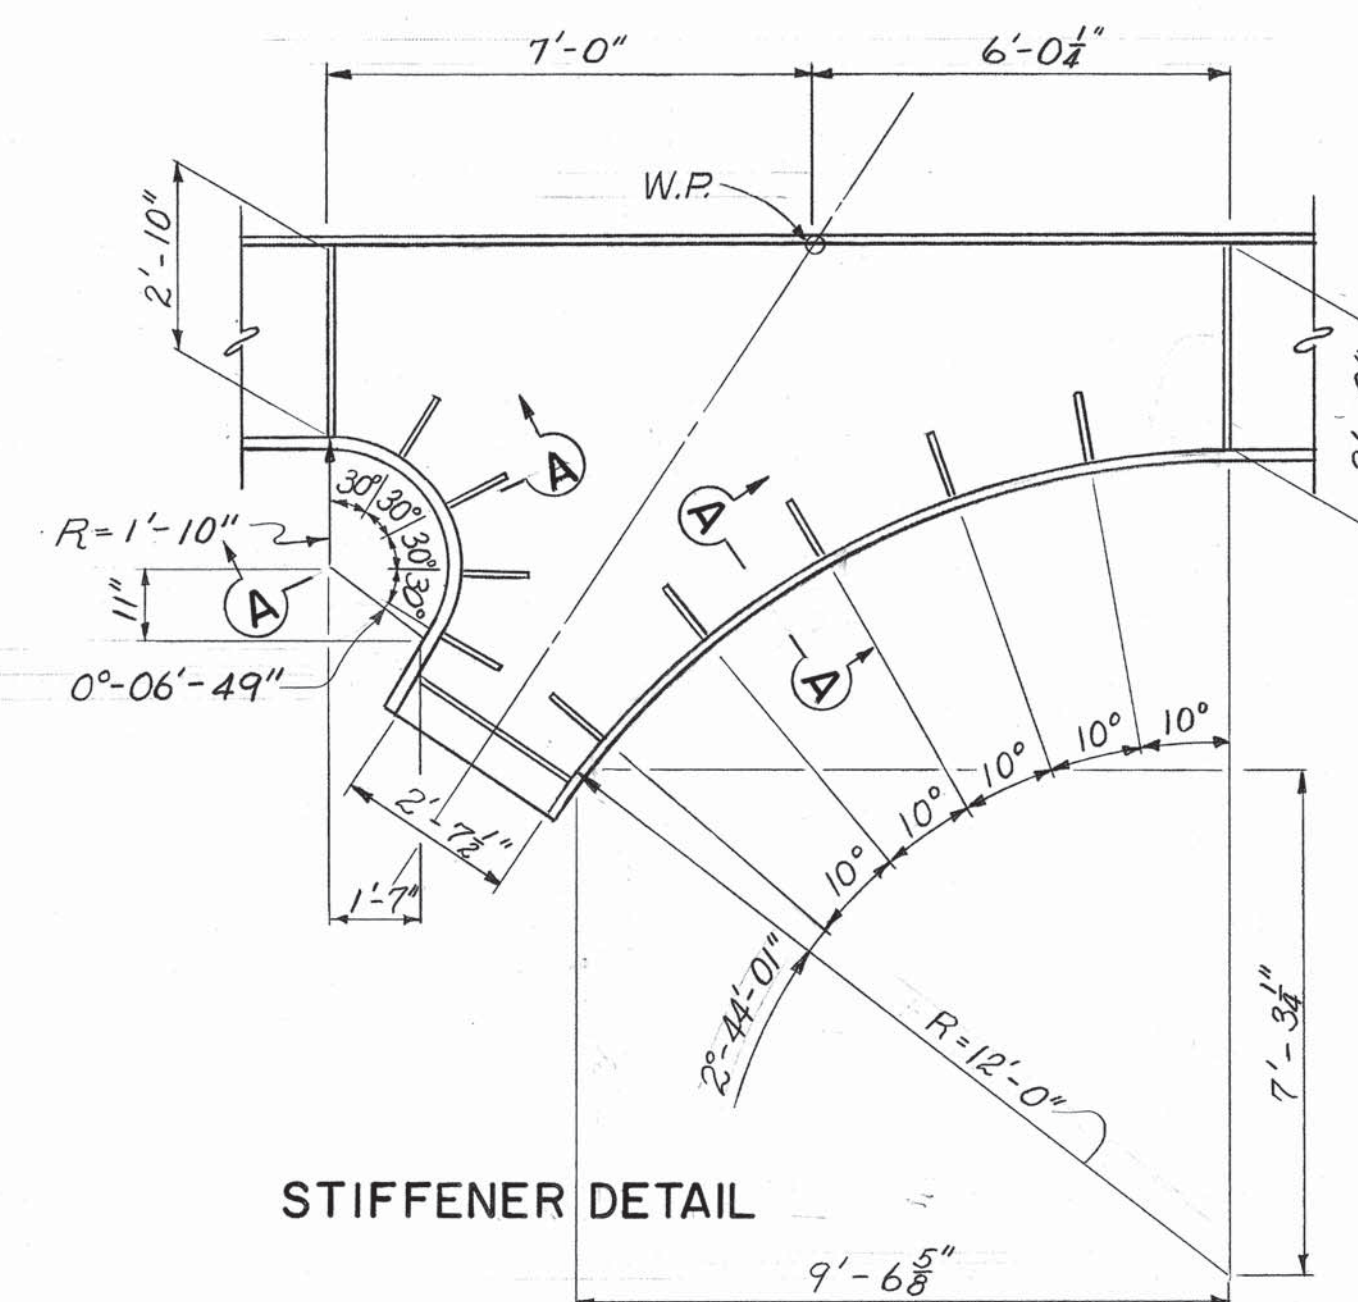



STIFFENER DETAIL

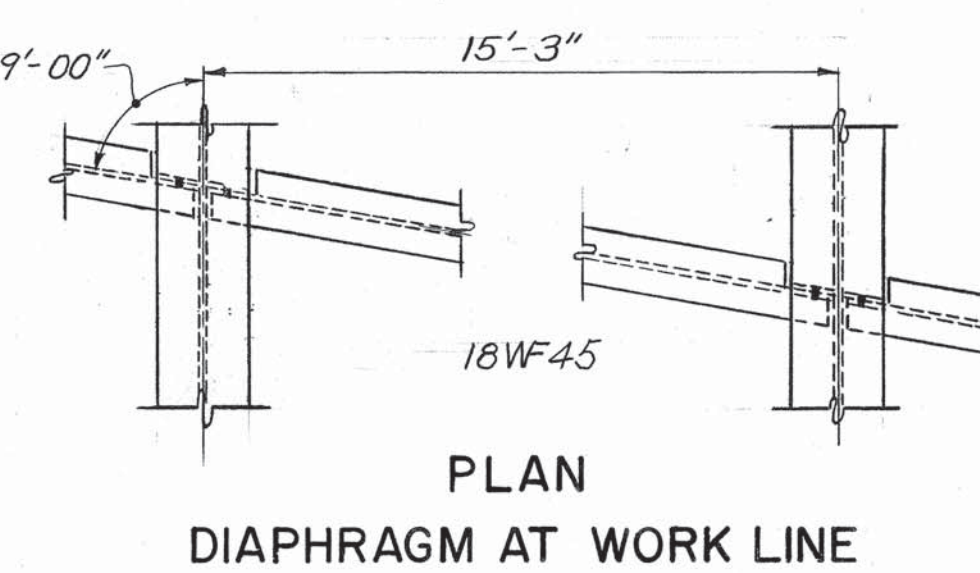

PLAN
DIAPHRAGM AT WORK LINE


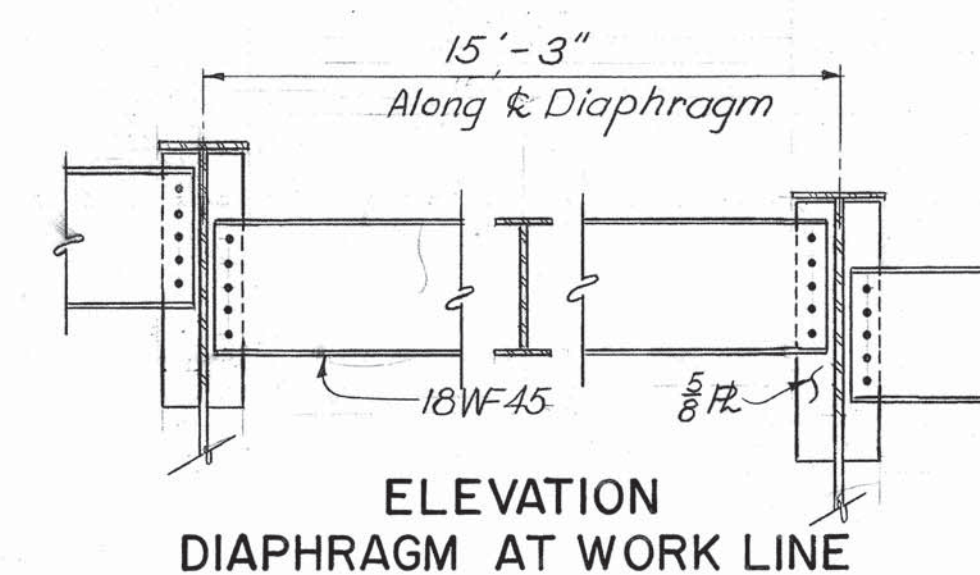


ELEVATION
DIAPHRAGM AT WORK LINE

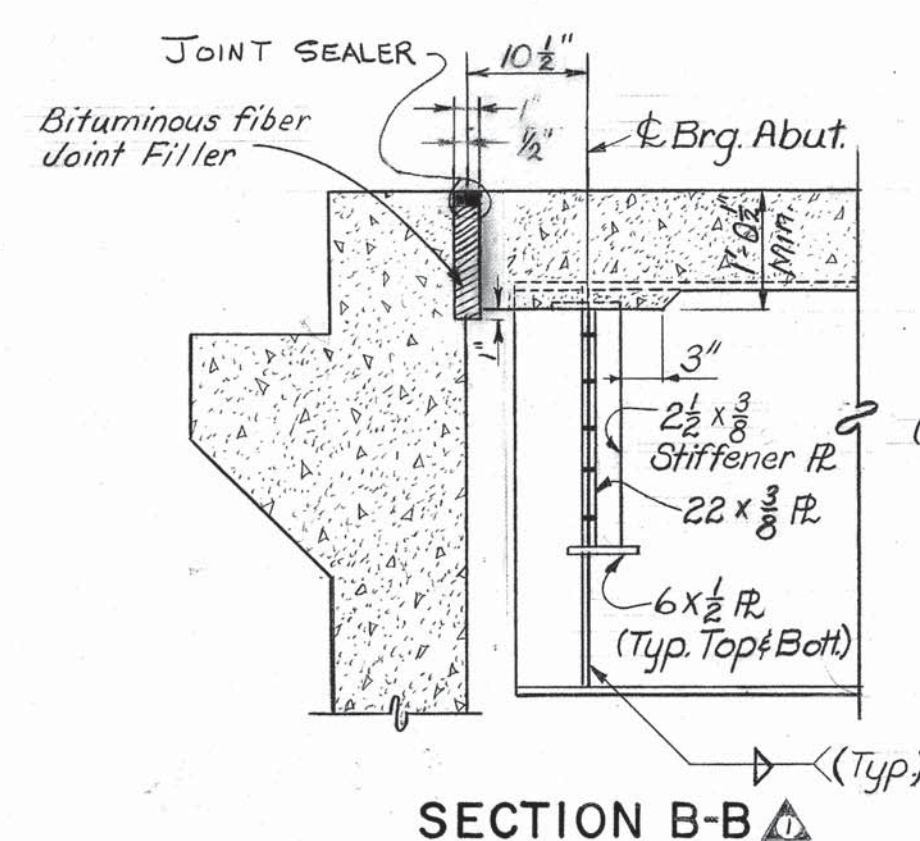
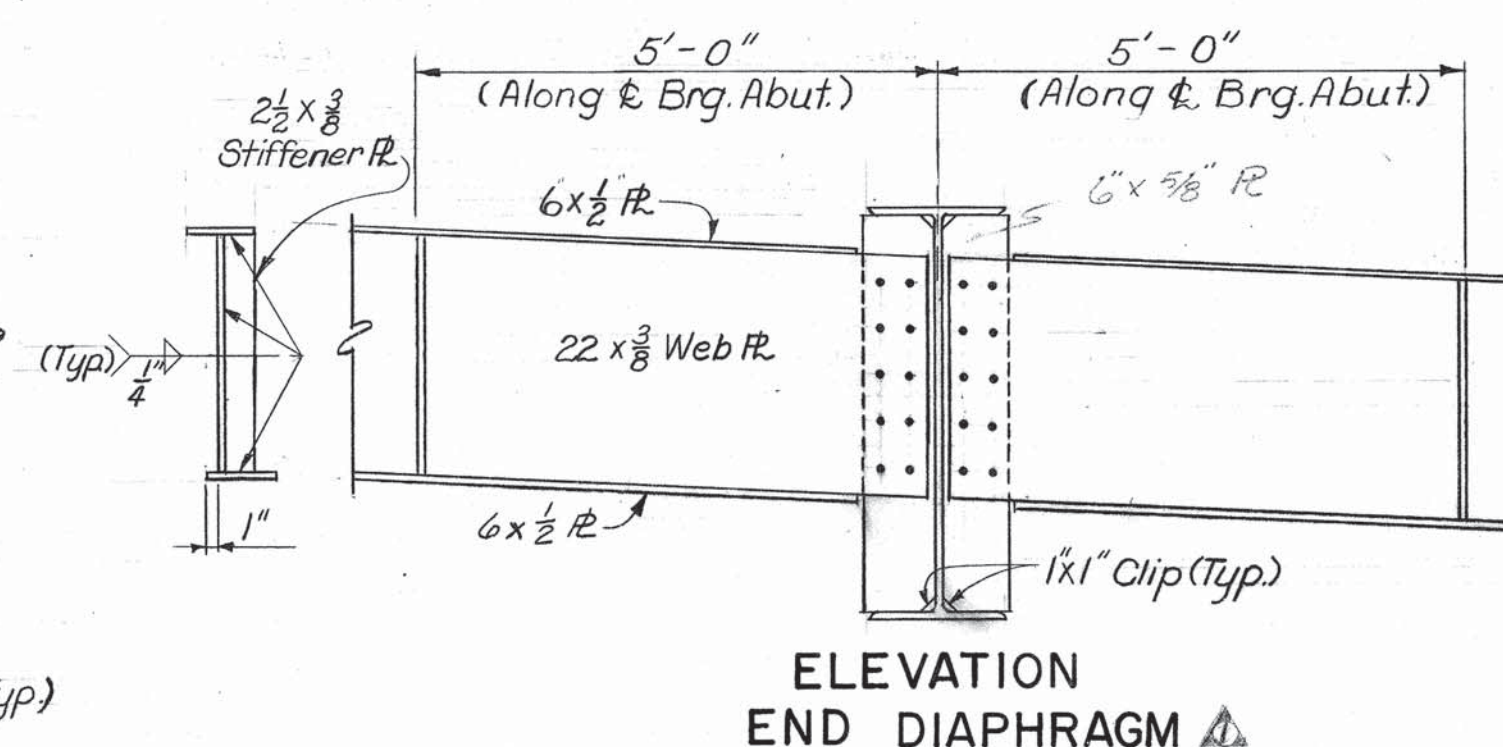
SECTION B-B 

ELEVATION
END DIAPHRAGM 

NOTE: Holes to be sub-punched or sub-drilled $\frac{1}{4}$ smaller, reamed to size and match marked while assembled in shop.

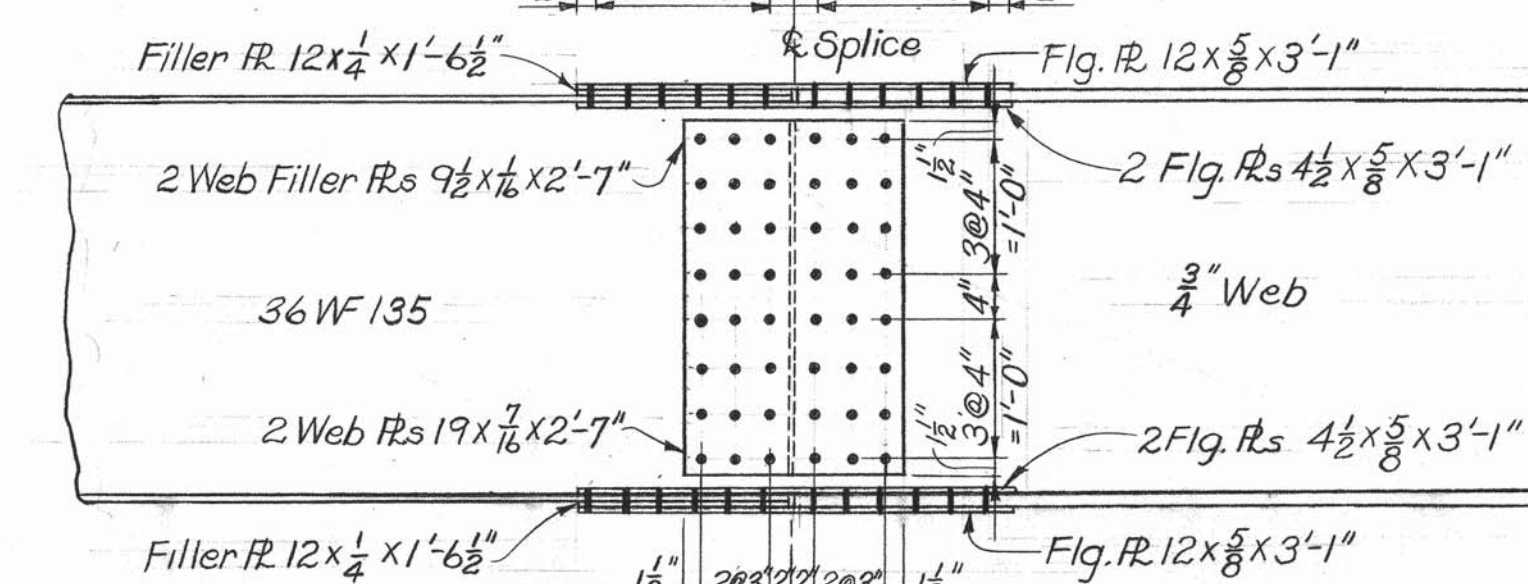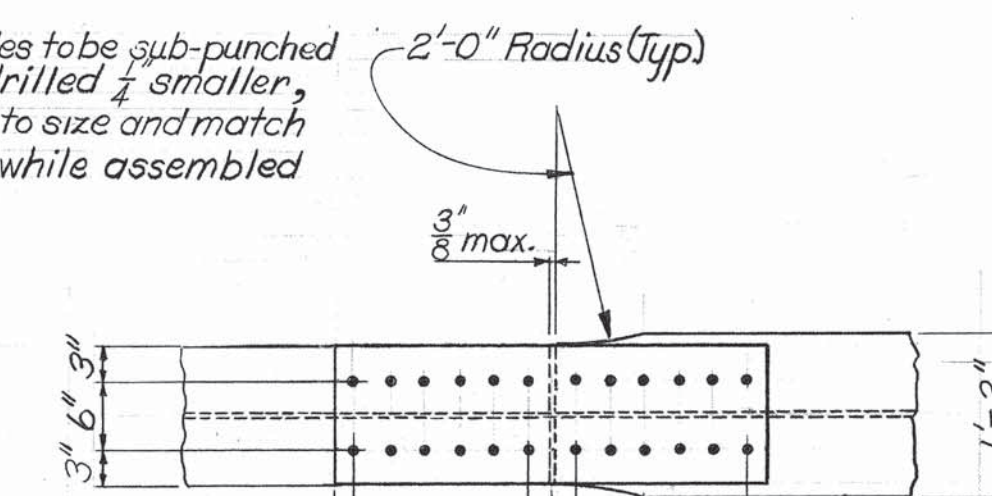

SPLICE F-1

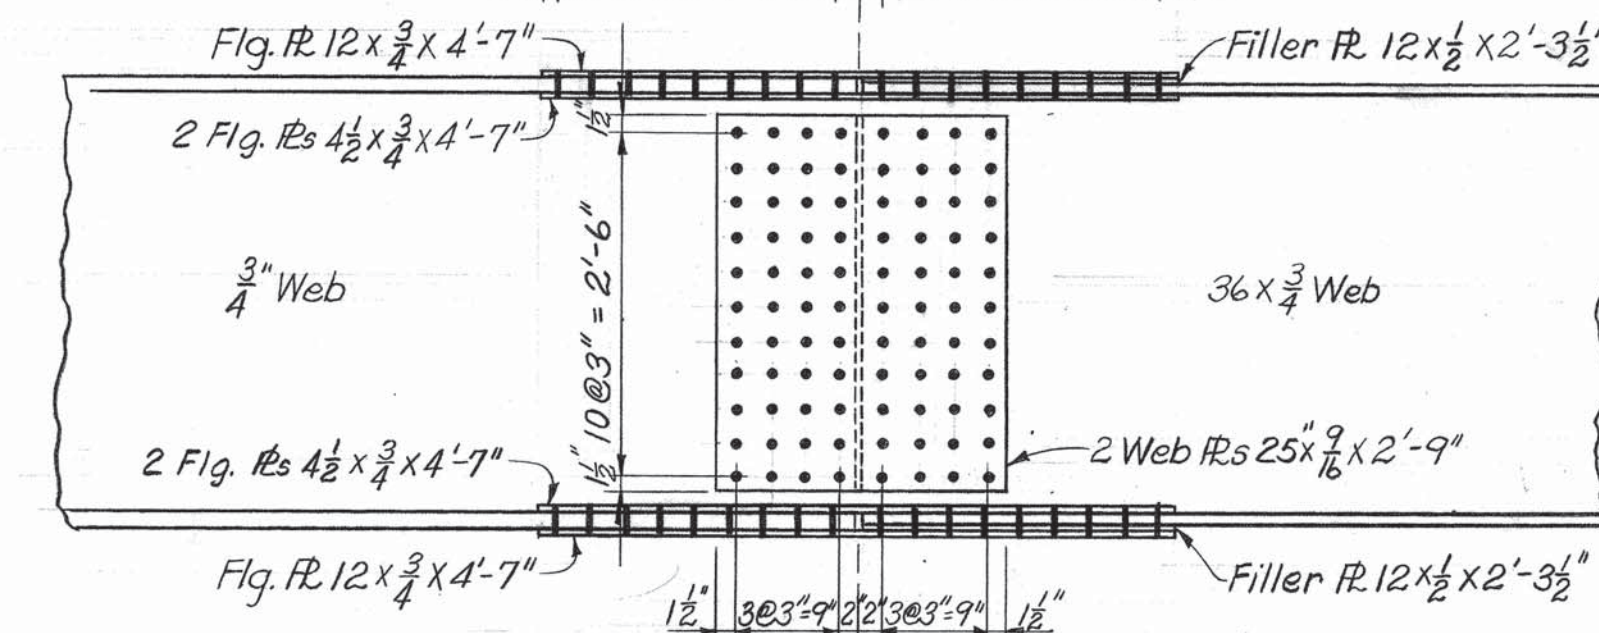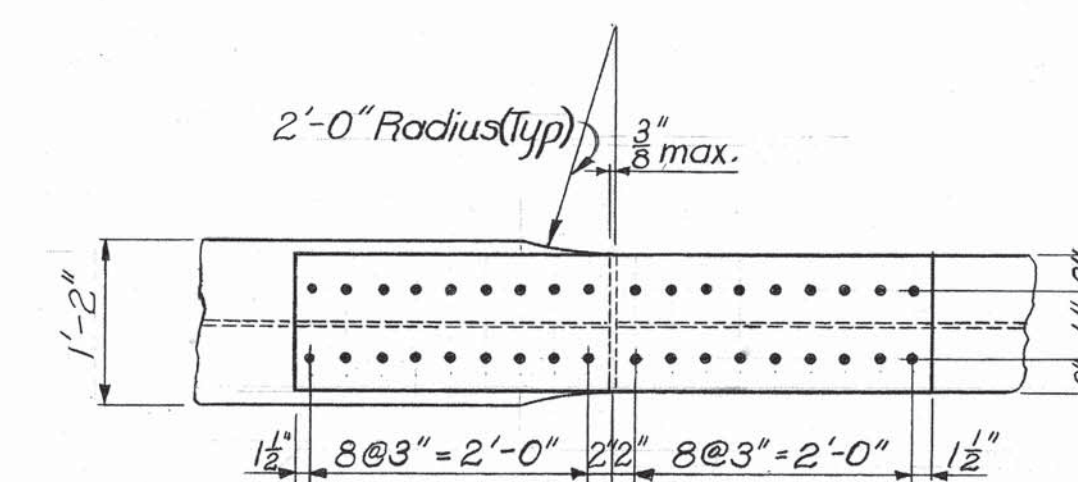

SPLICE F-2

STATE OF TENNESSEE
DEPARTMENT OF HIGHWAYS
NASHVILLE

STRUCTURAL STEEL DETAILS

INTERSTATE 65 OVER WEDGEWOOD AVE.

STATION 591 + 50.98

DAVIDSON COUNTY

1970

APPROVED _____


BRIGHTON ENGINEERING COMPANY

K-82-131





NOTE: When pouring Abutment Cap, Provisions shall be made for setting anchor bolts for bearing devices. If the contractor elects to drill the holes for the anchor bolts, the reinforcing steel shall be spaced so as not to interfere with the drilling. Bolt Projection = 4 1/2" For Location See Detail Dwg. No. K-82-132

R.M.D 5-25-70 Wingpost Revised.

FED. ROAD DIST. NO.	STATE	FED. AID PROJ. NO.	FISCAL YEAR	SHEET NO.	TOTAL SHEETS
3	TENN.	1-65-2(33)81	1970	164	345

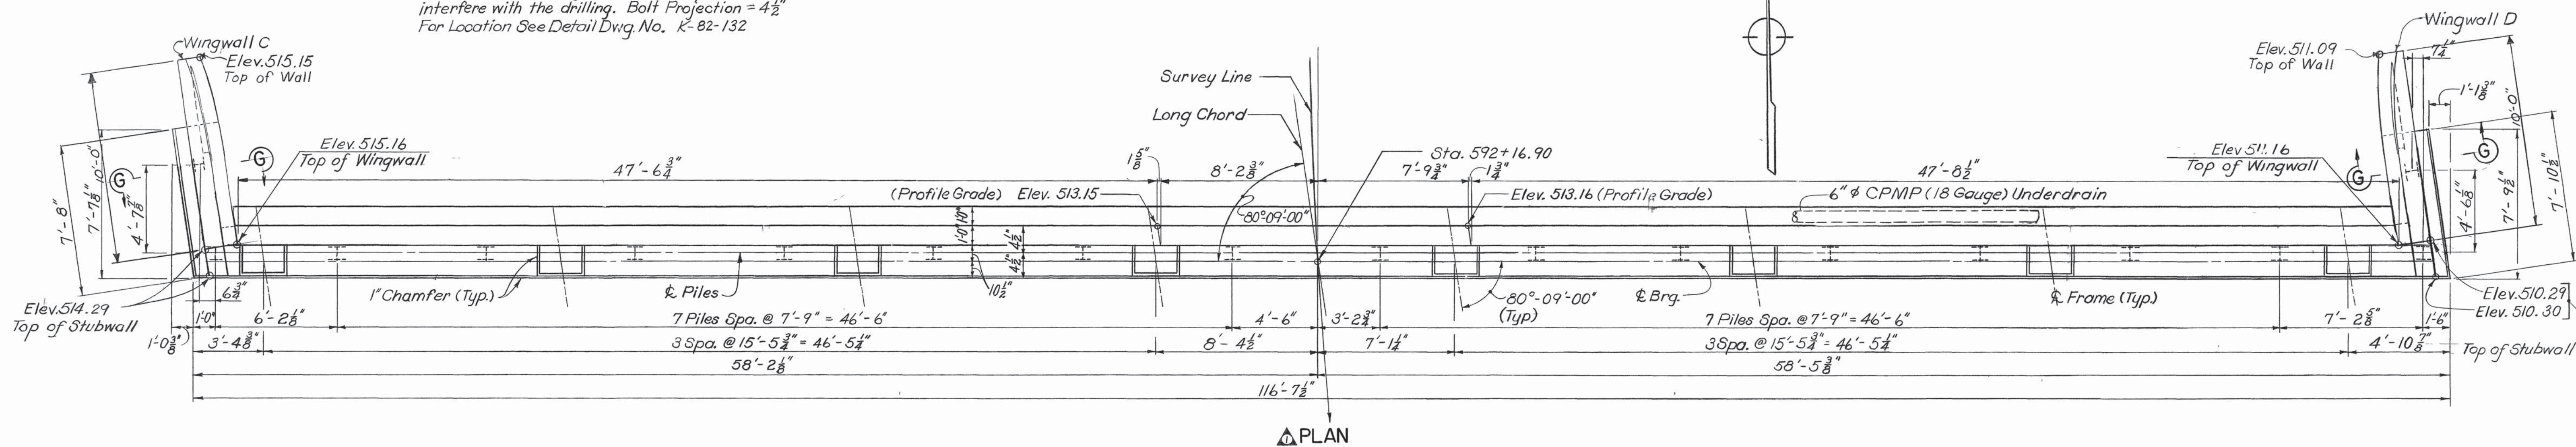

NOTE: Top 12" of backwall to be poured concurrently with end of slab.

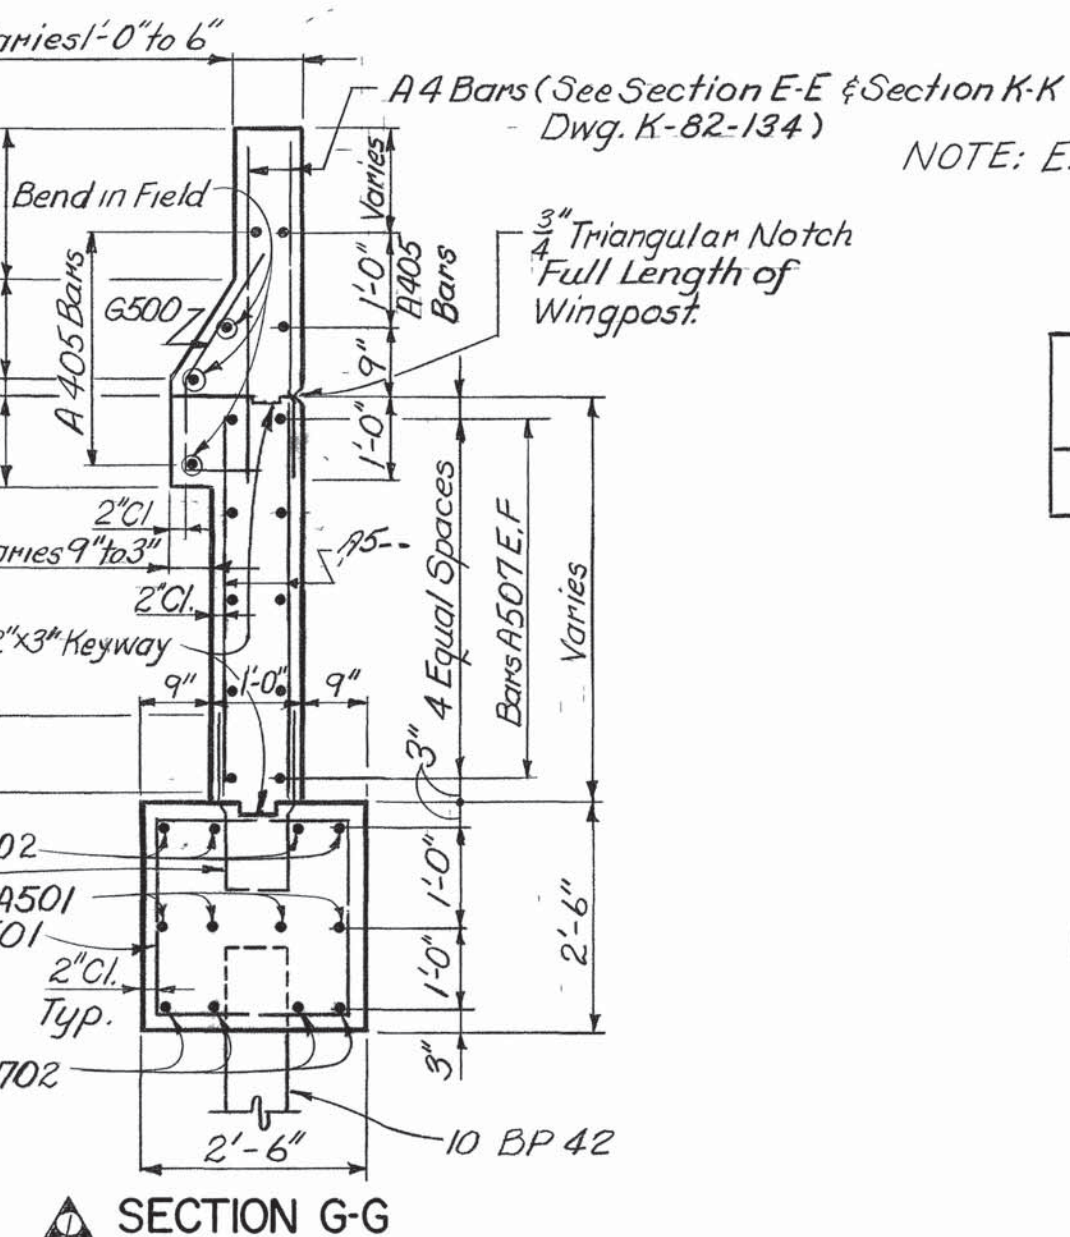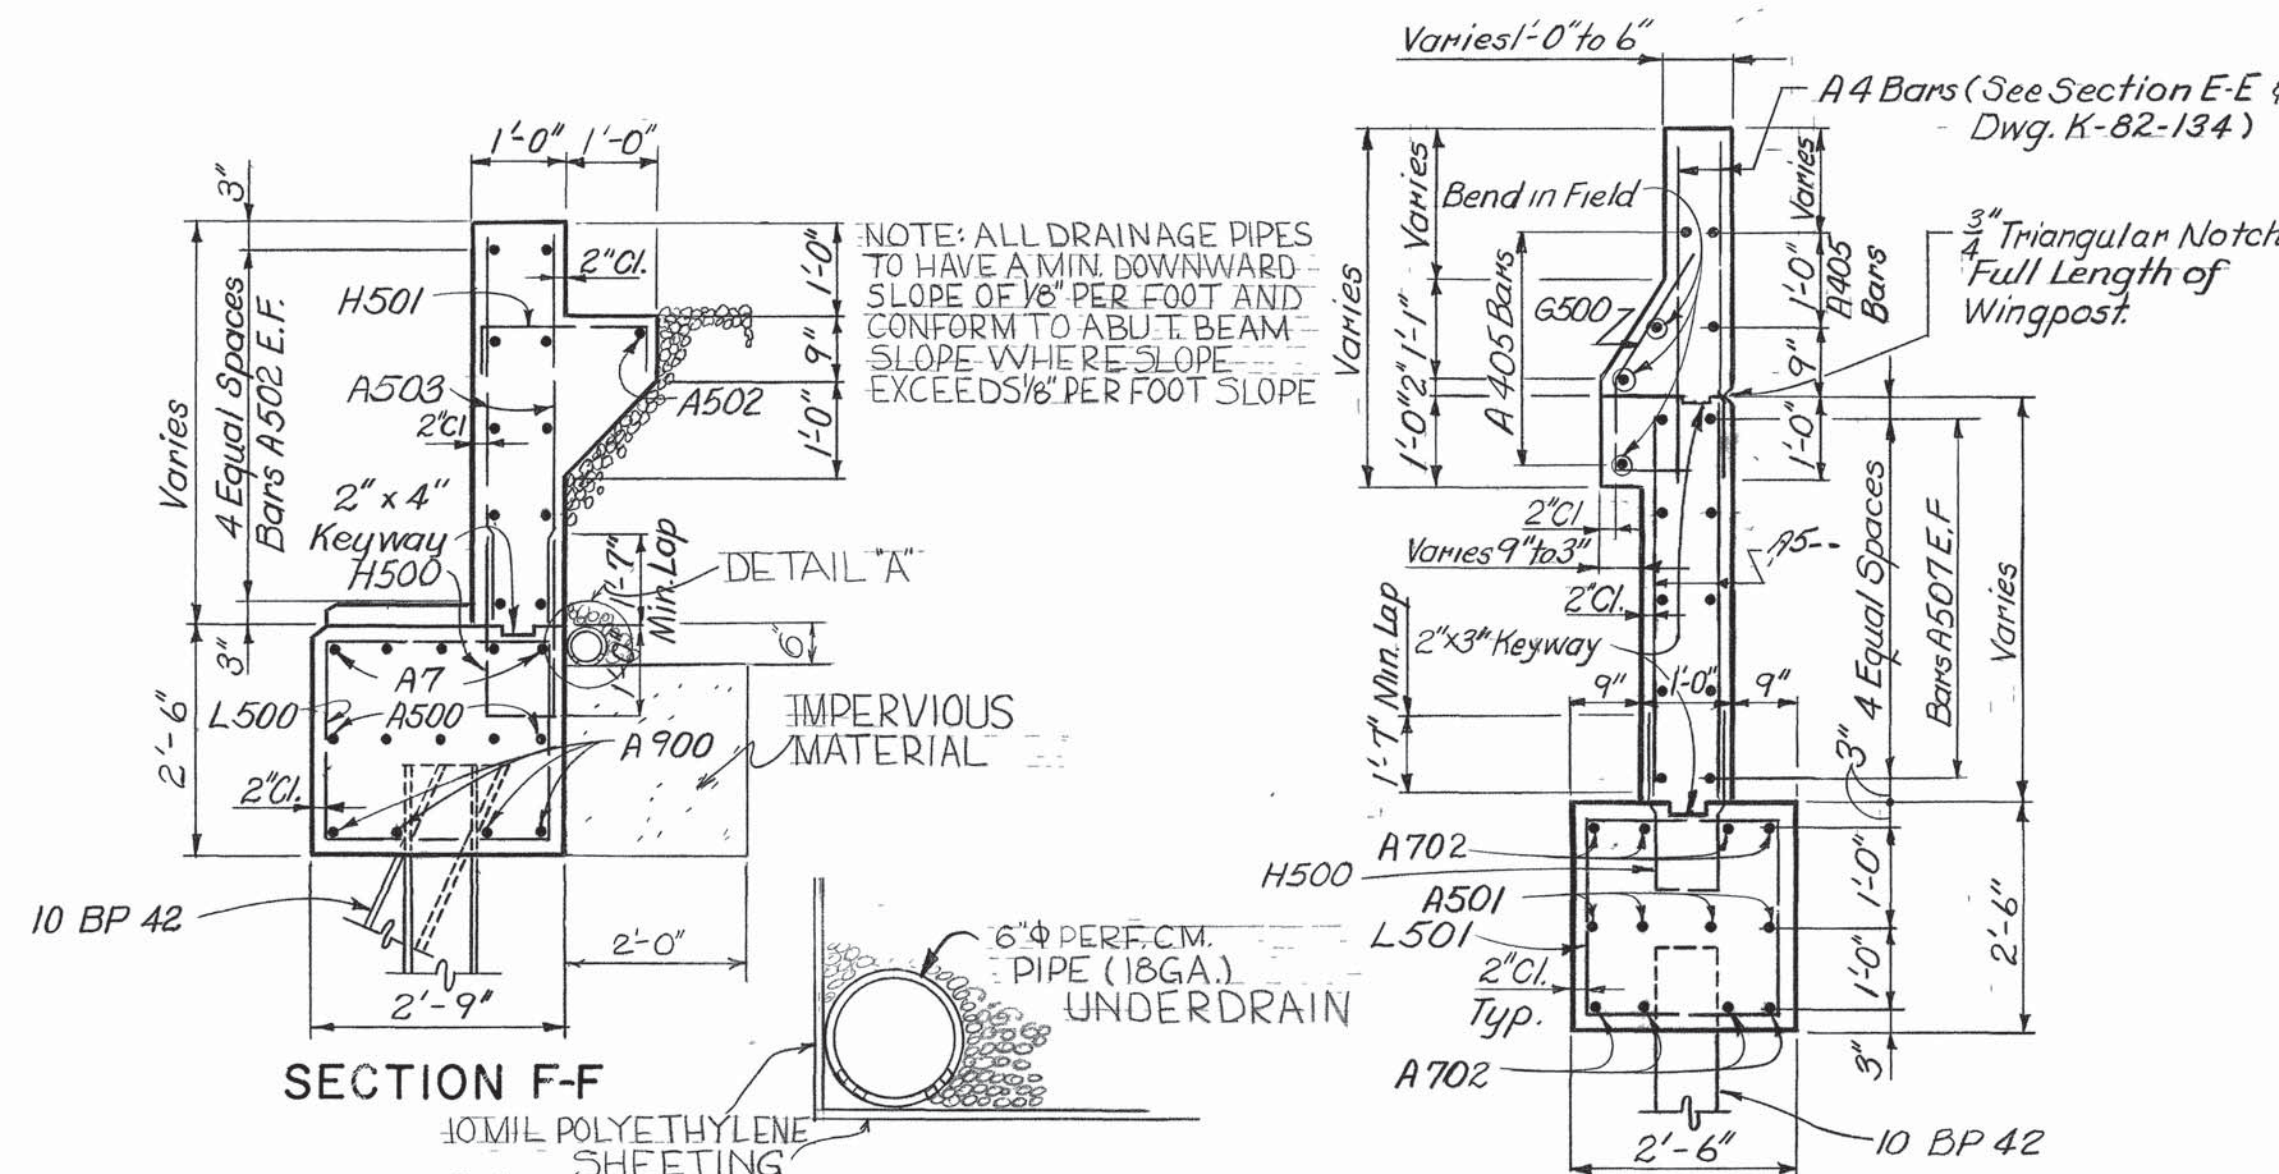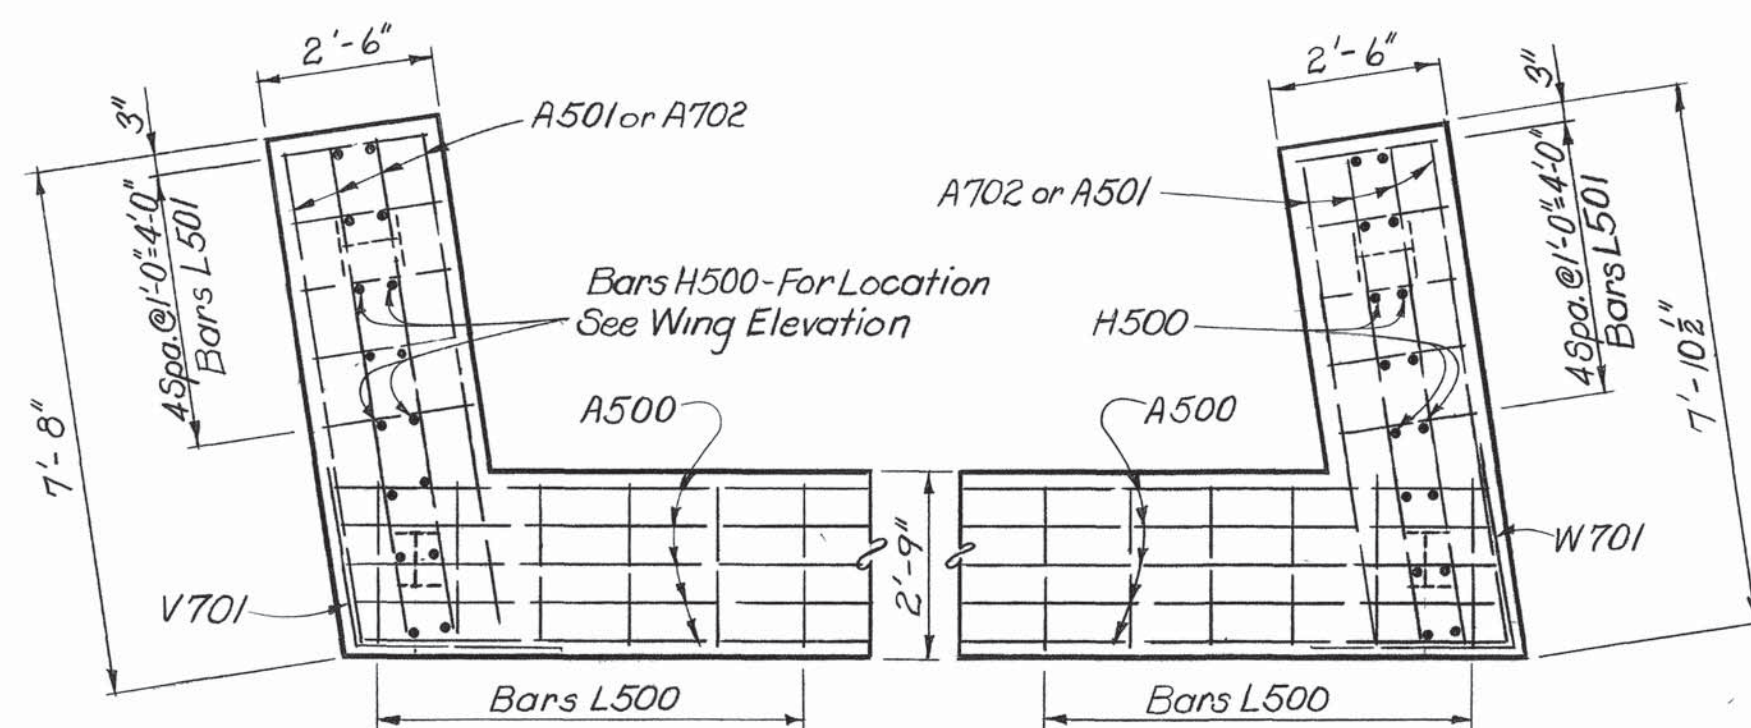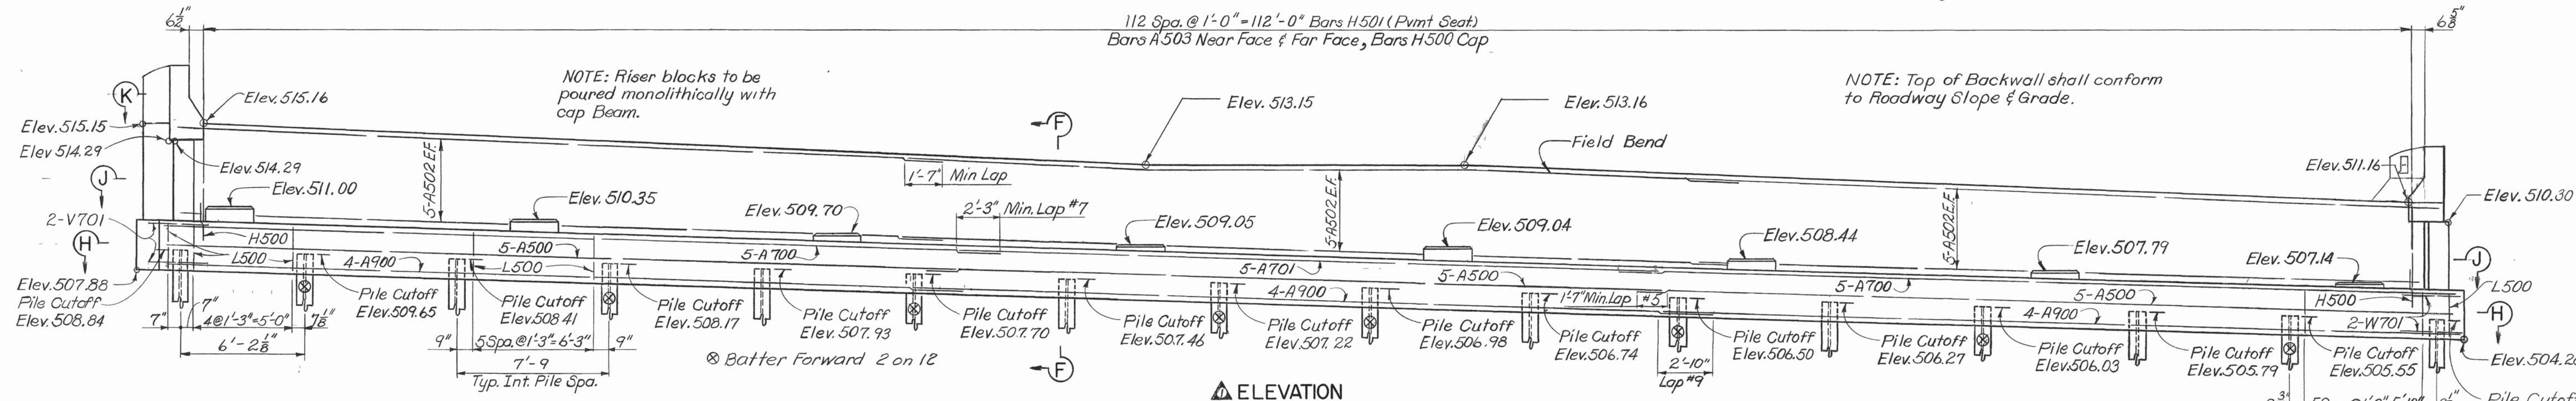

NOTE: E.F. Denotes Each Face

*Includes Wingpost Quantities

ESTIMATED QUANTITIES*

Item	Concrete Class "A" Cu. Yds.	Reinforcing Steel Lbs.
Abutment #2	63.7	9,170

STATE OF TENNESSEE
DEPARTMENT OF HIGHWAYS
NASHVILLE
ABUTMENT NO. 2 DETAILS

INTERSTATE 65 OVER WEDGEWOOD AVE.

STATION 591 + 50.98

DAVIDSON COUNTY

1970

APPROVED


K-82-133

BRIGHTON ENGINEERING COMPANY


DESIGNED BY J.F.K. DATE 11-68
DRAWN BY E.F.W. DATE 11-68
TRACED BY DATE
CHECKED BY R.F.C. DATE 4-69

MICROFILMED


FED. ROAD DIST. NO.	STATE	FED. AID PROJ. NO.	FISCAL YEAR	SHEET NO.	TOTAL SHEETS
3	TENN	1 65-2(53)81	1970	165	345

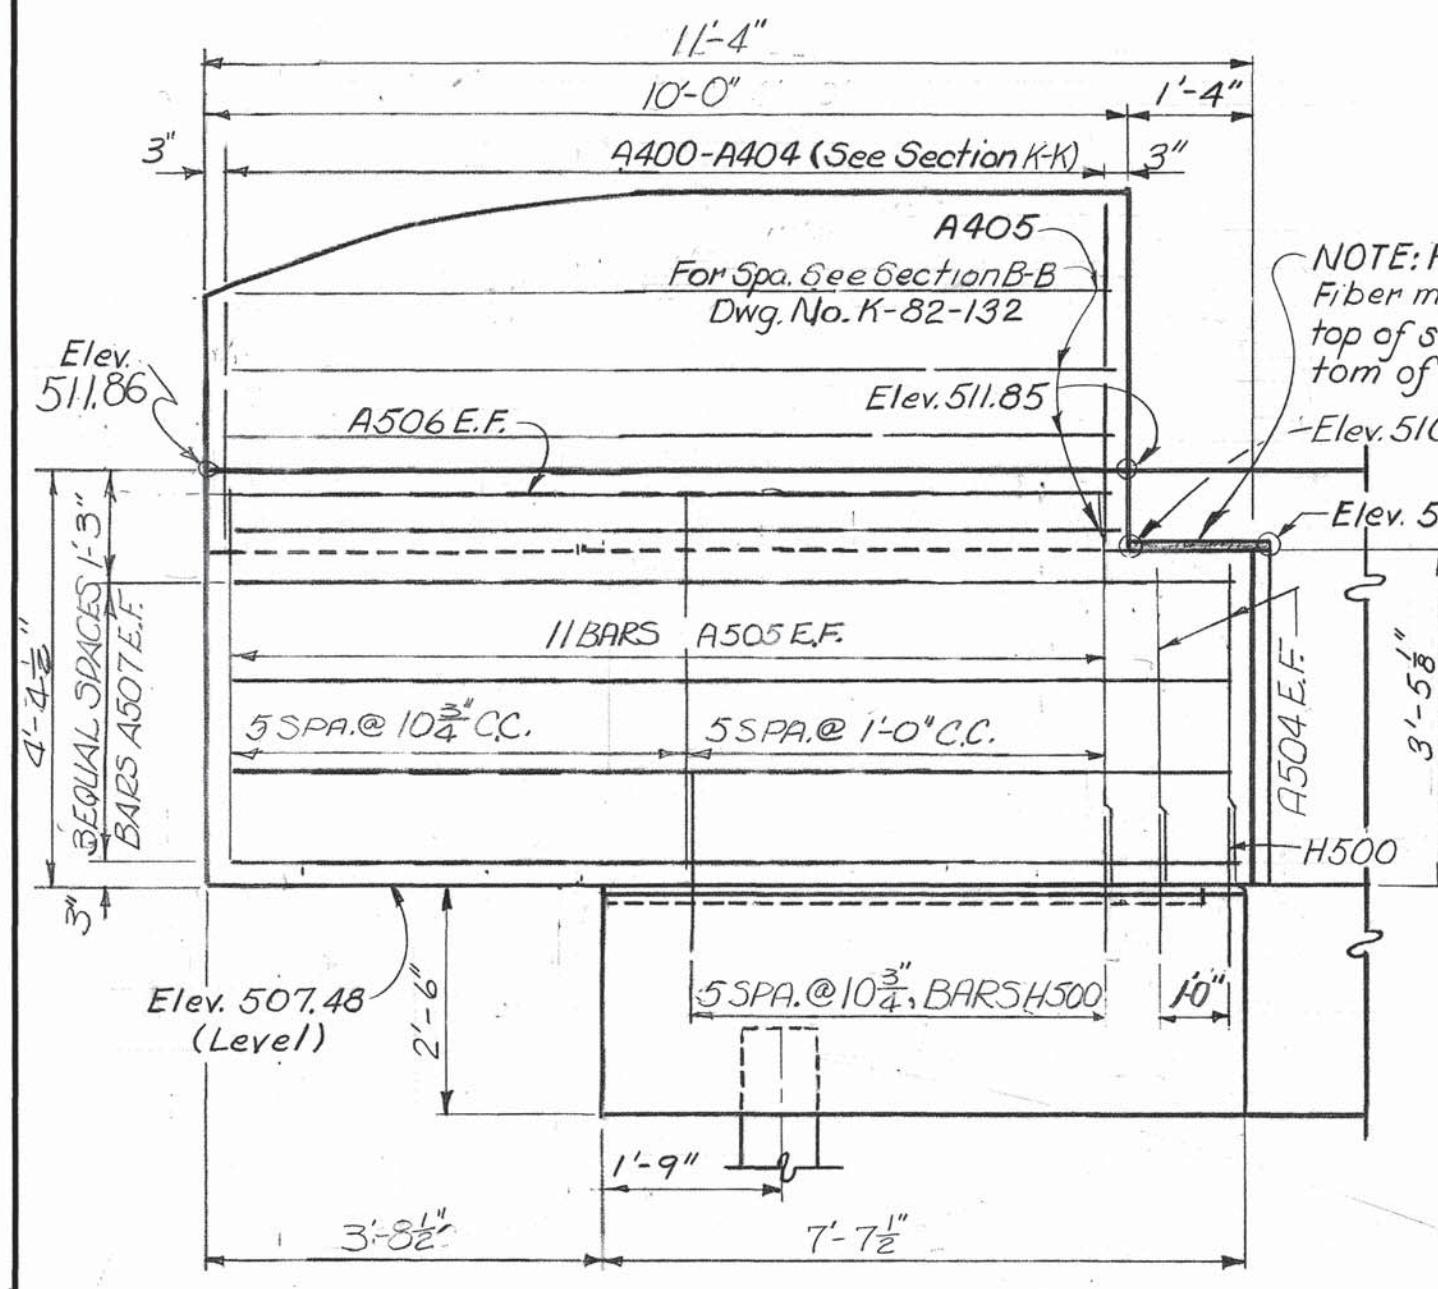


ELEVATION-WING A

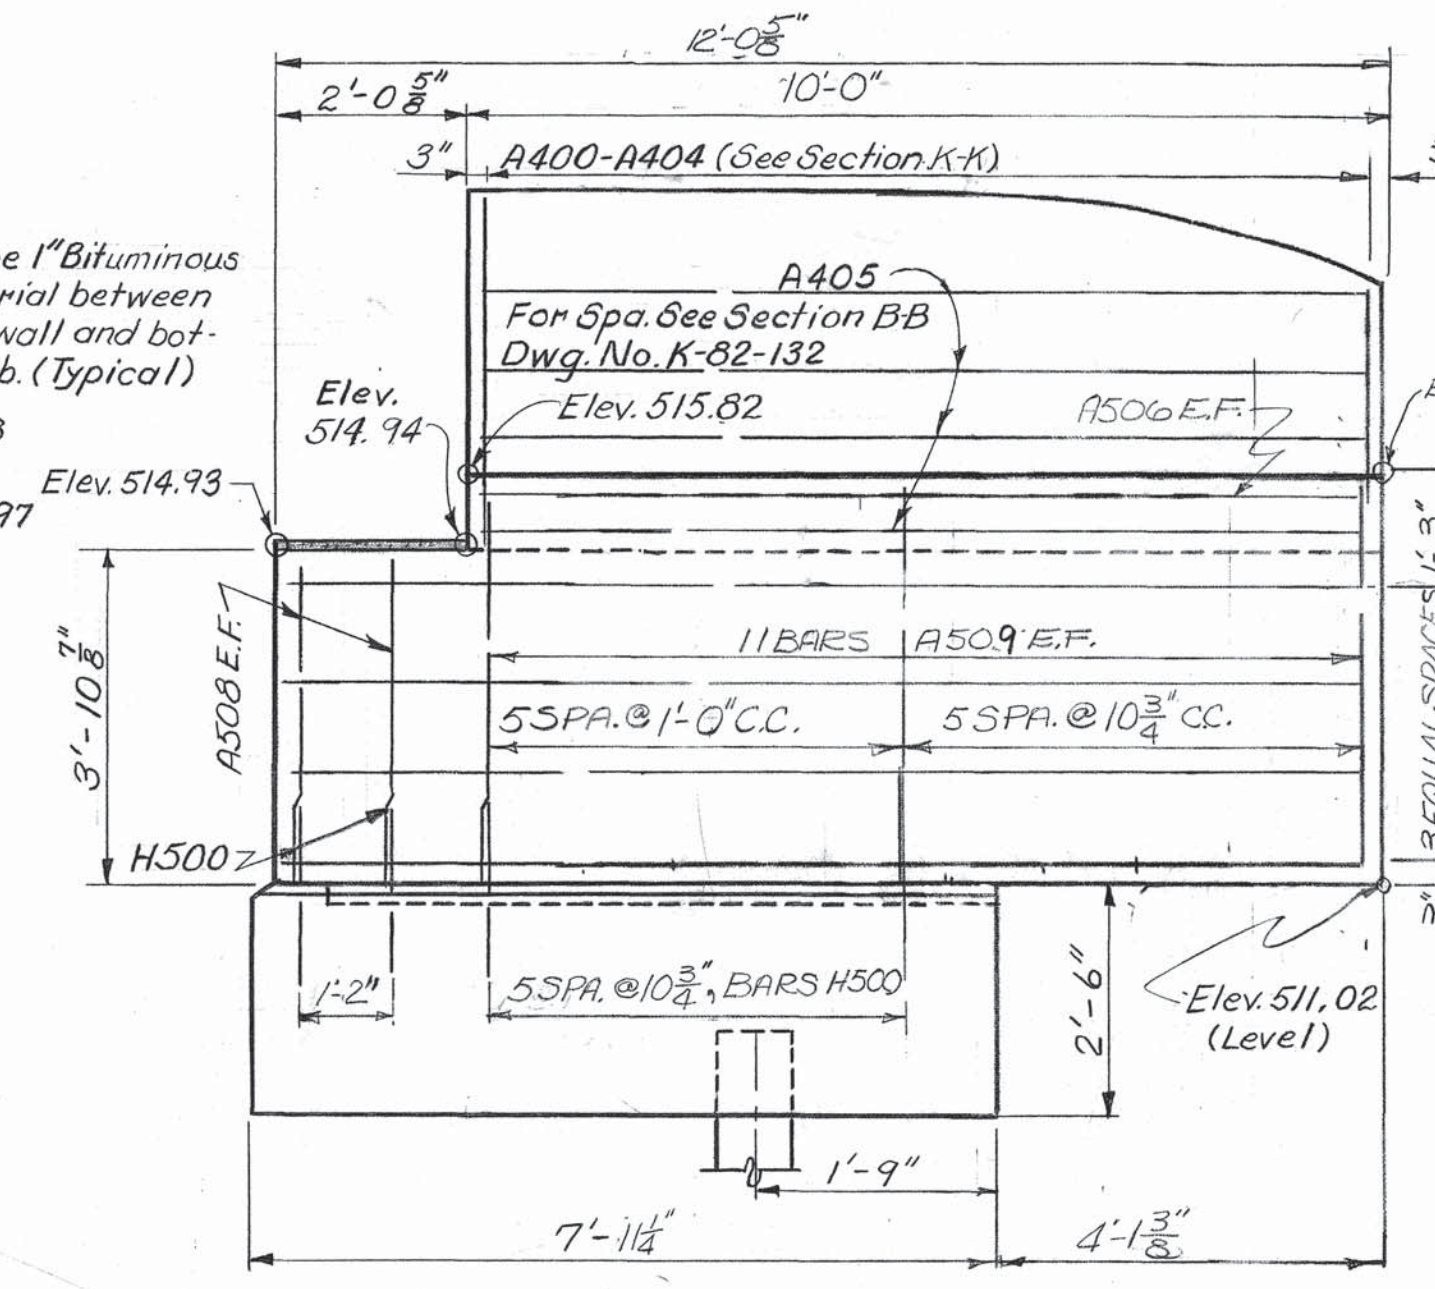


ELEVATION-WING B

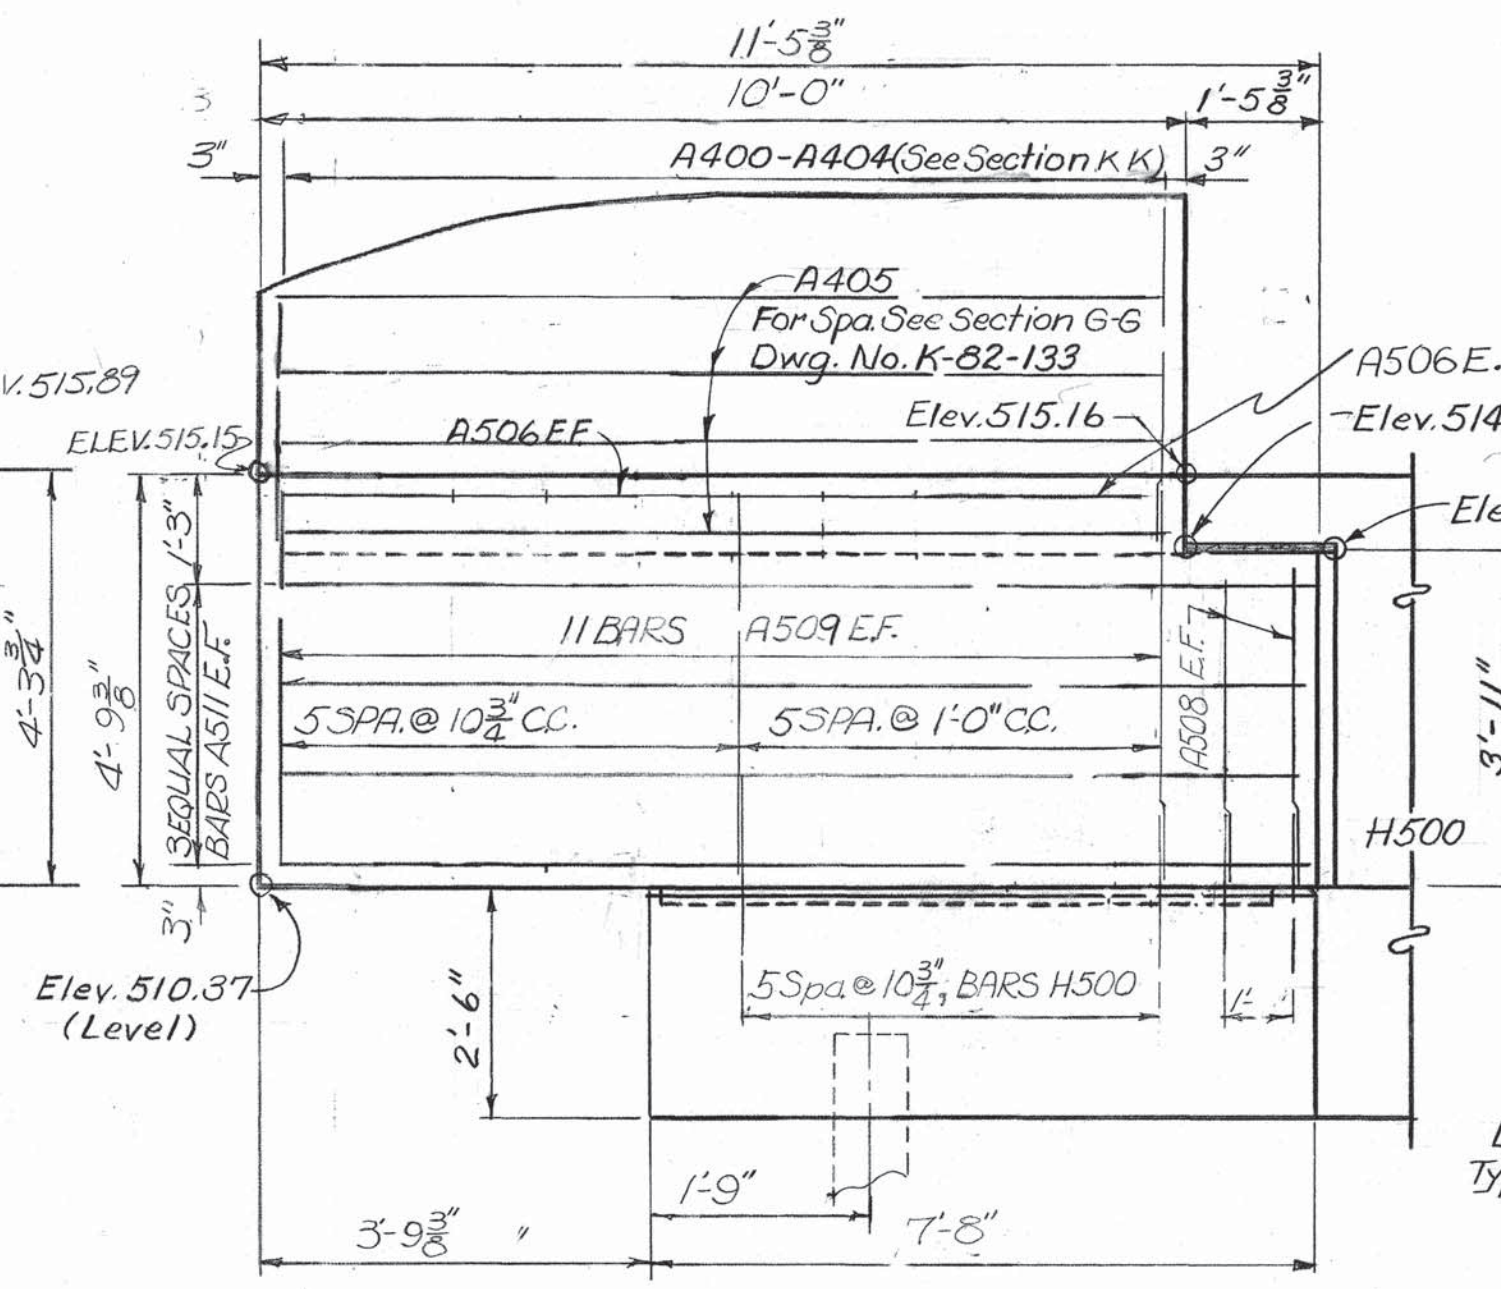


ELEVATION-WING C

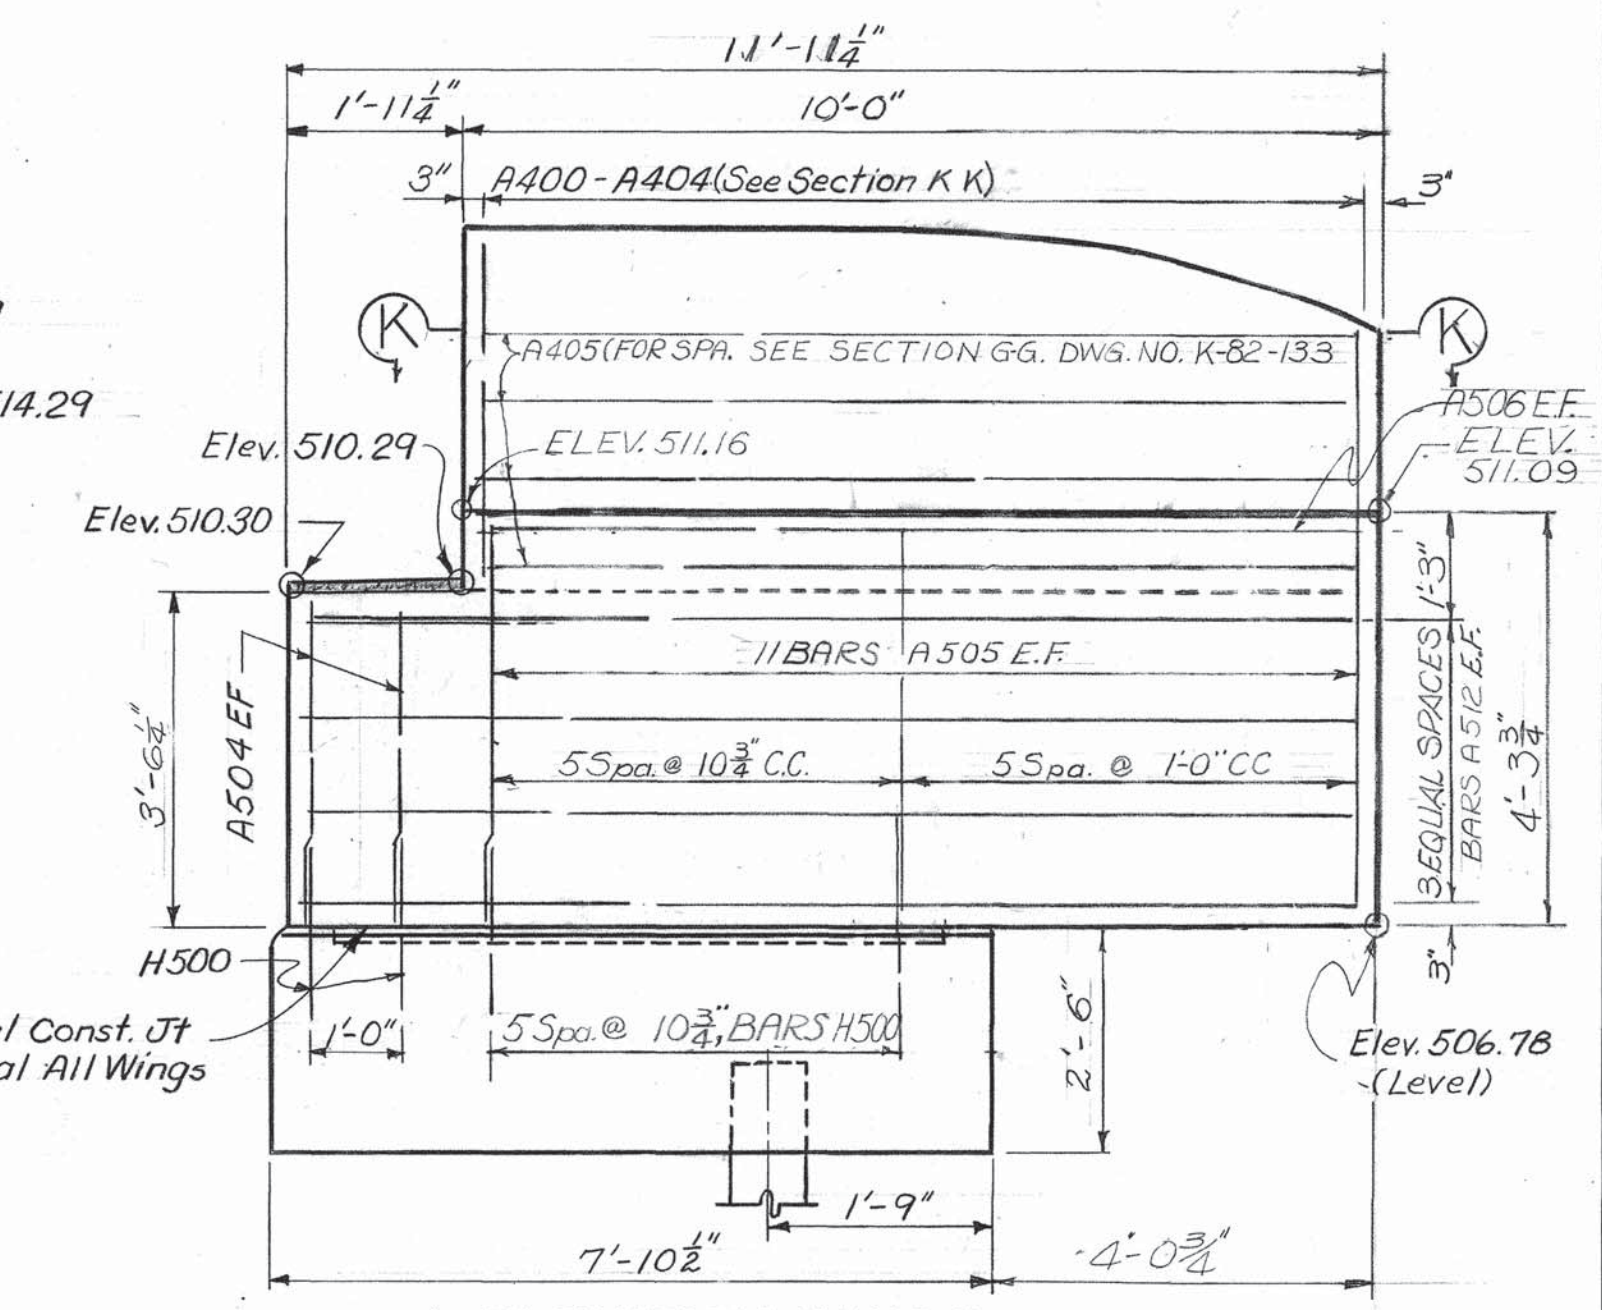


ELEVATION-WING D

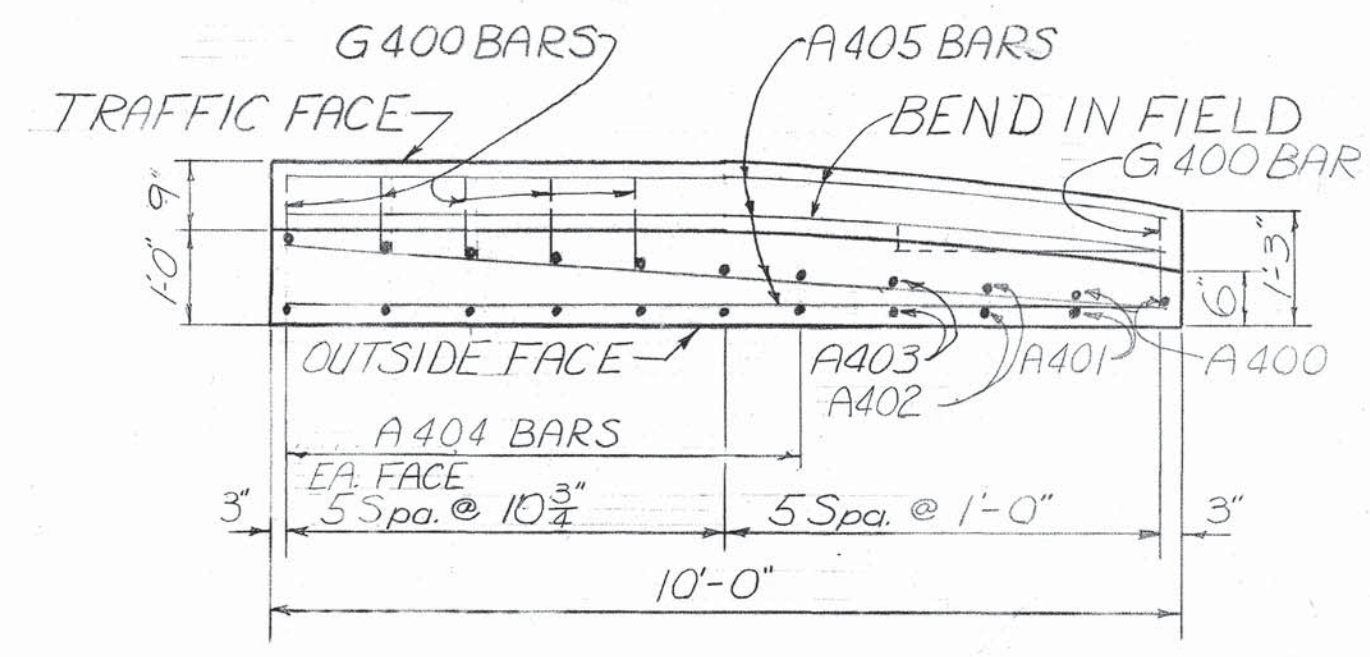


SECTION K-K
TYP. THRU ALL WING POST

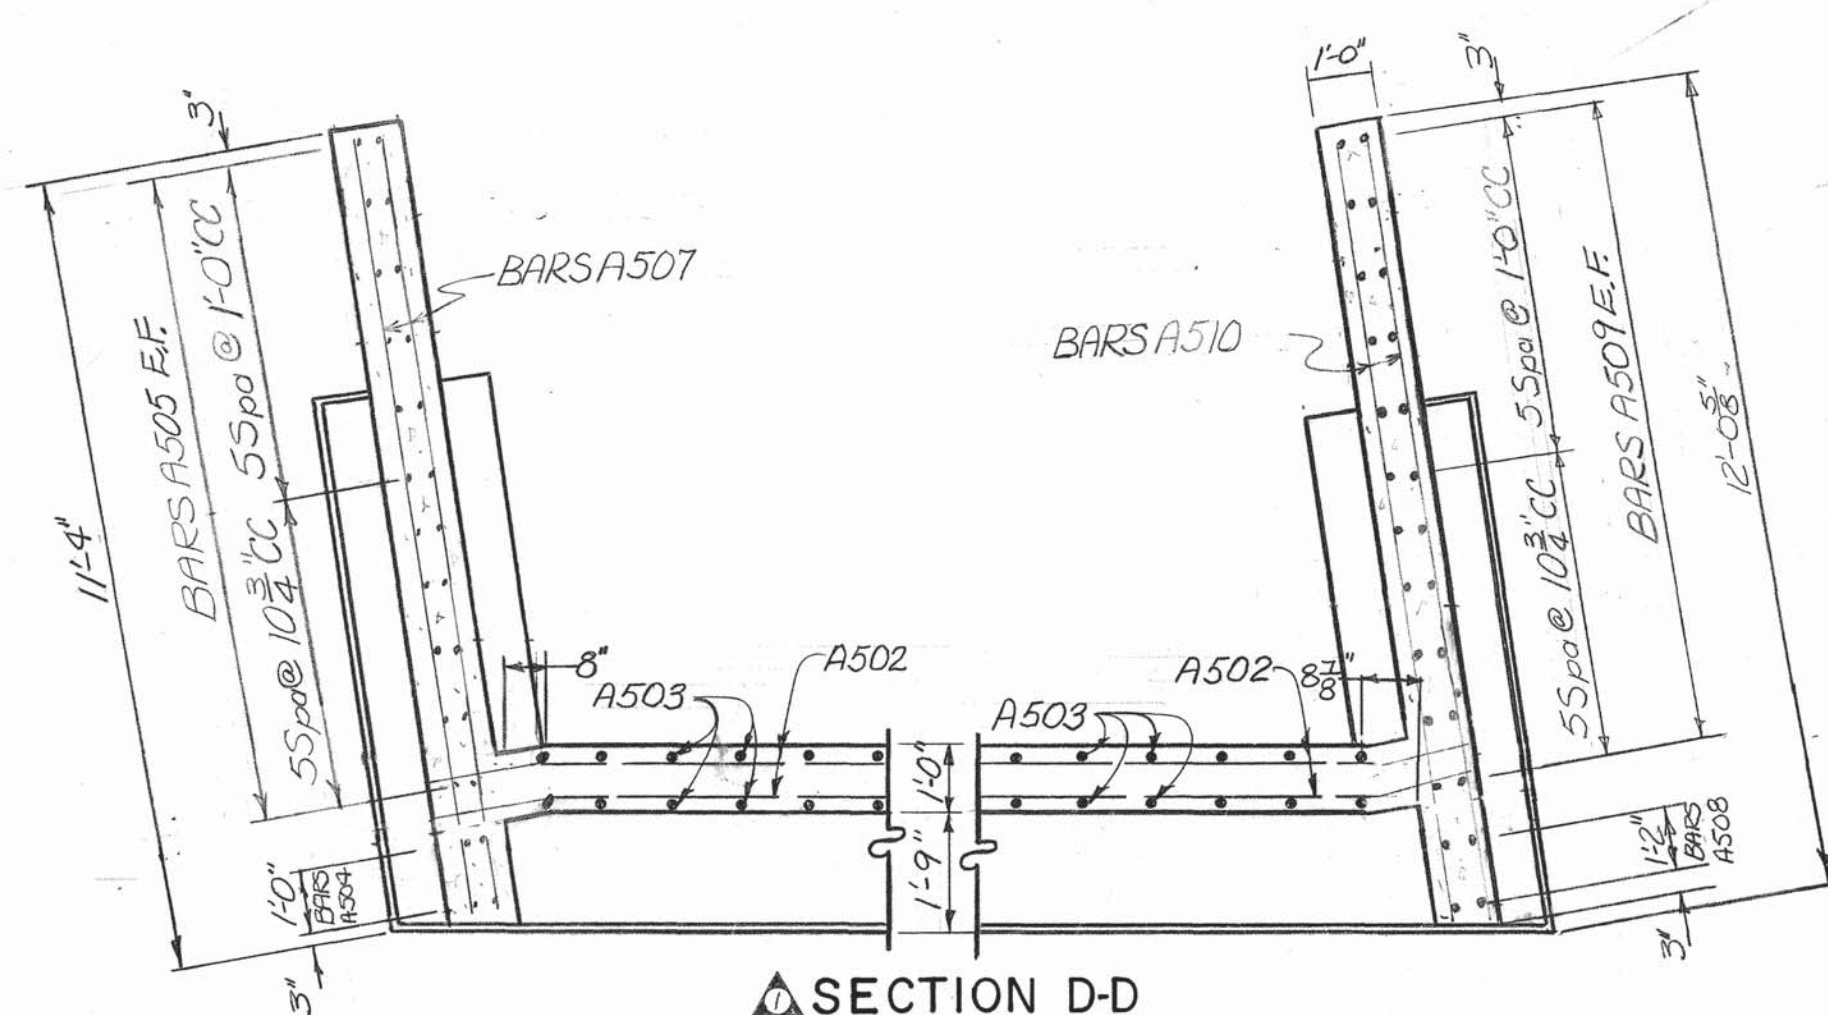

SECTION D-D

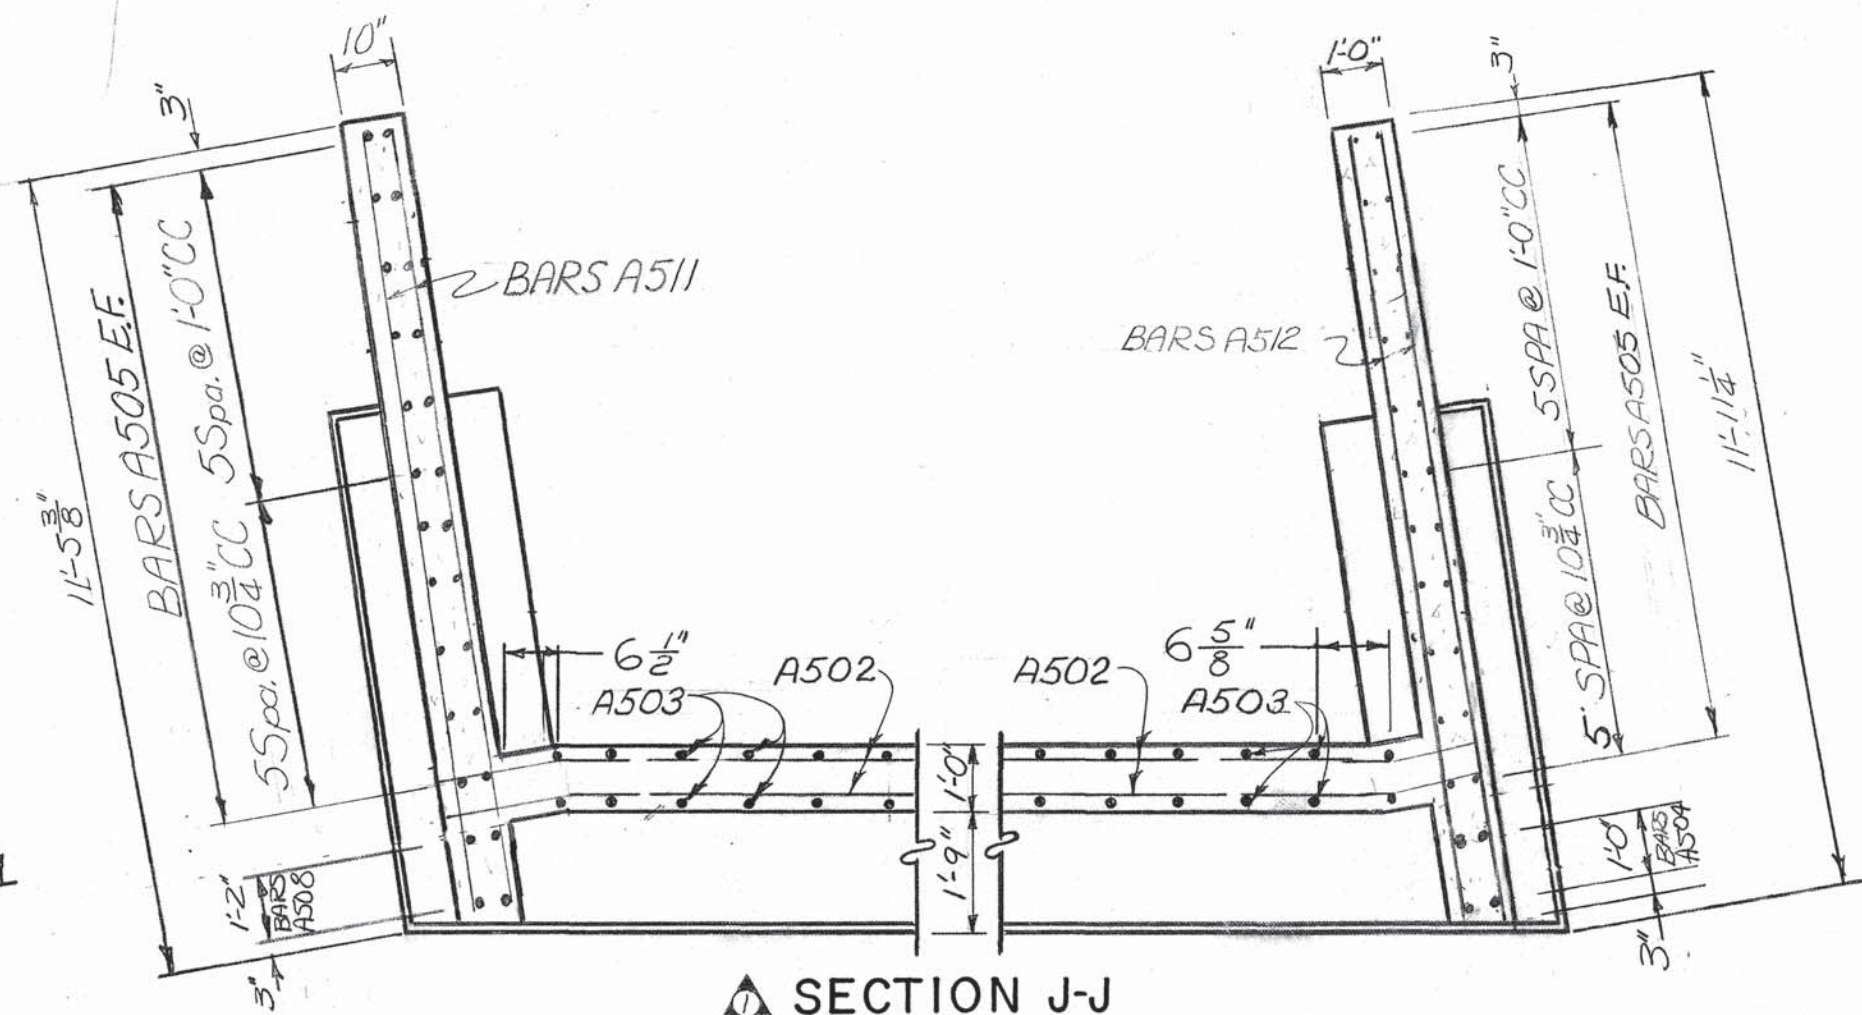

SECTION J-J

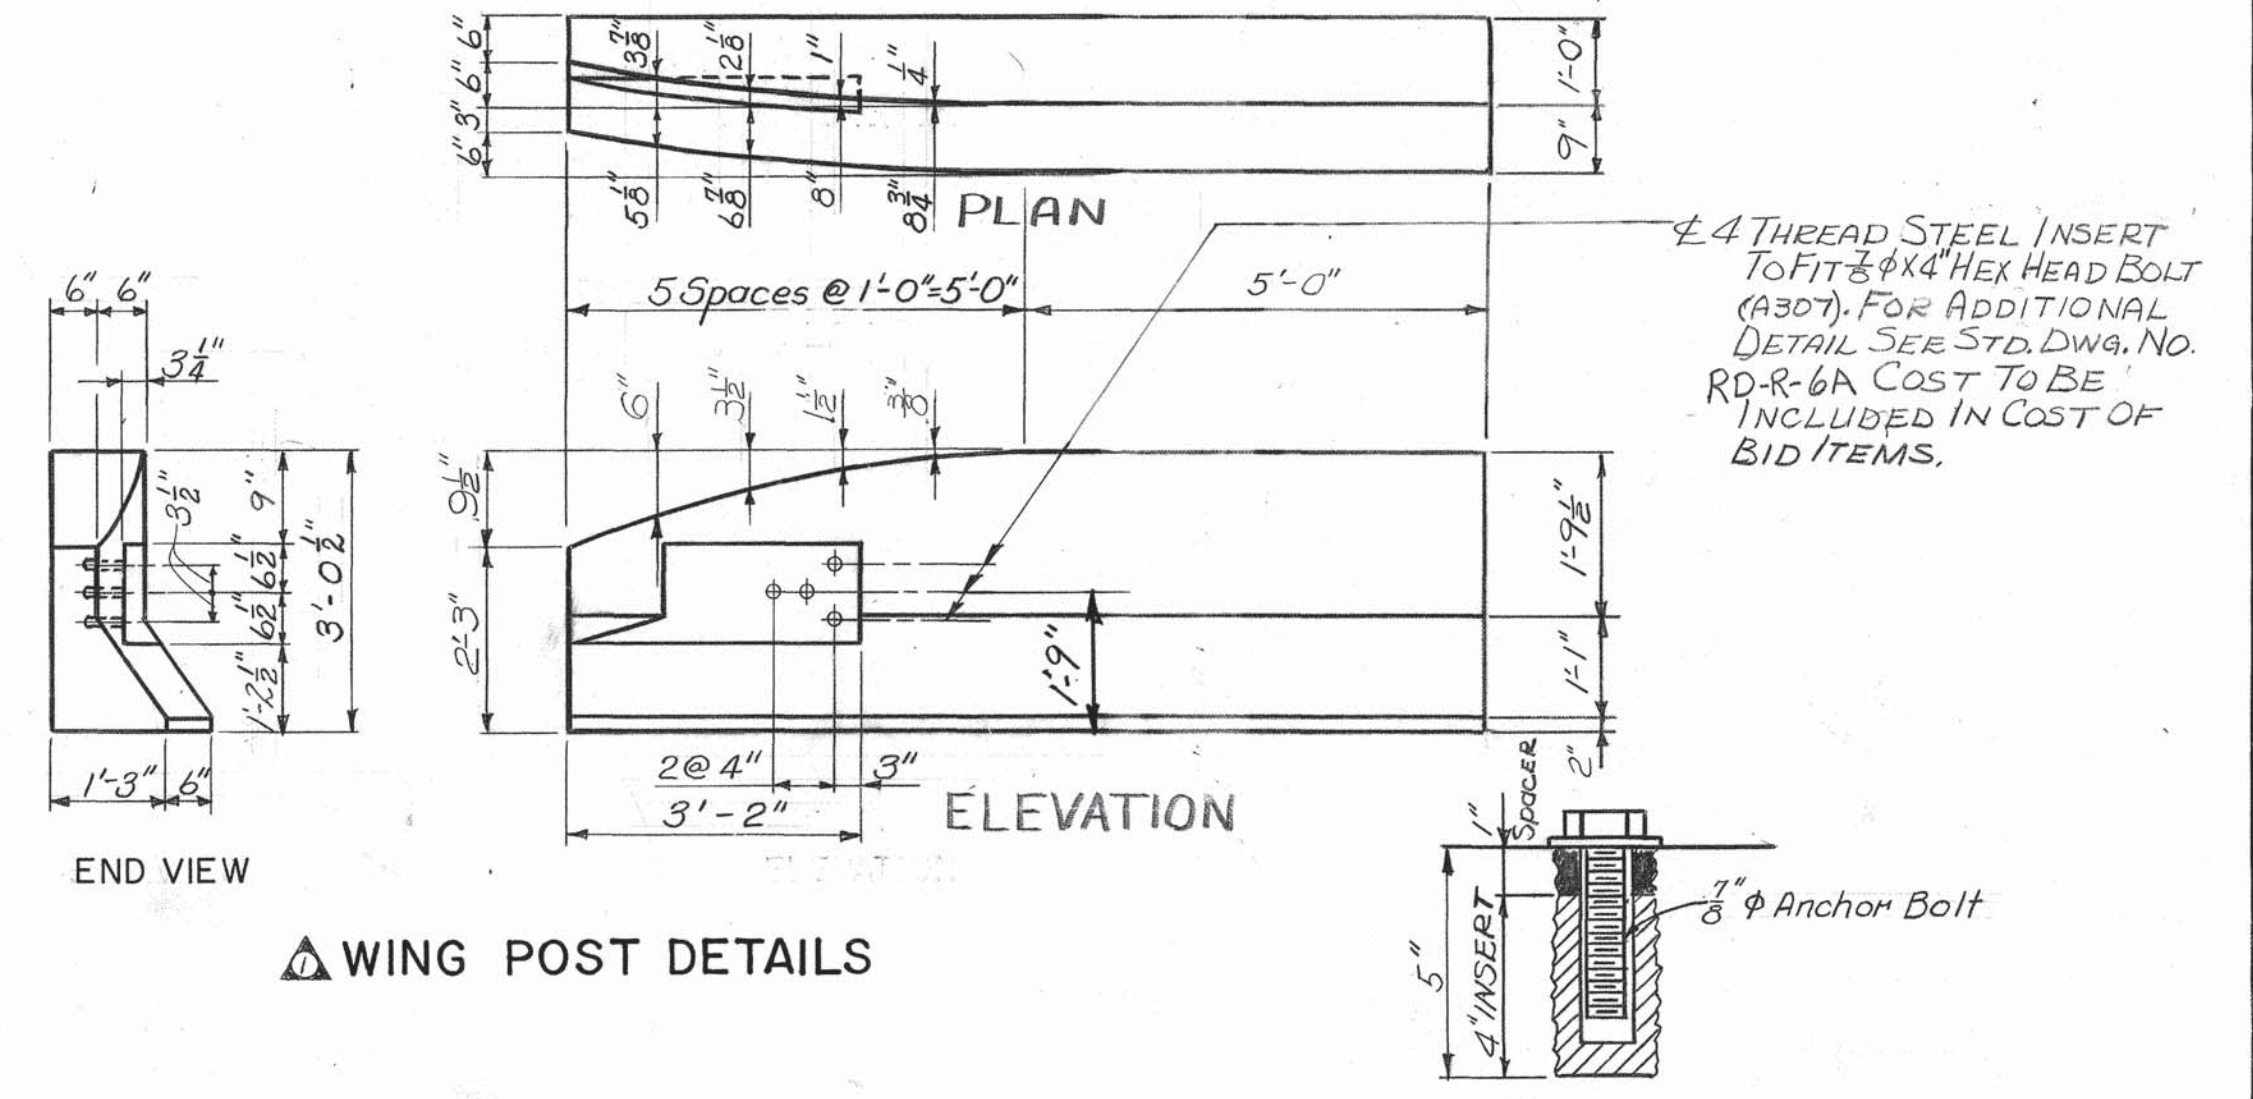

WING POST DETAILS

THREADED INSERT
NOTE: SPACER, INSERT & BOLT TO BE CAST IN PLACE

STATE OF TENNESSEE
DEPARTMENT OF HIGHWAYS
NASHVILLE

ABUTMENT DETAILS

INTERSTATE 65 OVER WEDGEWOOD AVE.

STATION 591 + 50.98

DAVIDSON COUNTY

1970

APPROVED

K-82-134

DESIGNED BY JFK
DRAWN BY EJV
TRACED BY
CHECKED BY REC
DATE 11-68
DATE 11-68
DATE 4-69

BRIGHTON ENGINEERING COMPANY

MICROFILMED

Technical drawing of a concrete slab and column joint. The top part shows a cross-section of a column with a sloped top. Labels include "Grout Bed" at the top, "Anchor Bolt Location" with dimensions 1'-0", 5", 1'-1", and 5 1/2". The column is labeled G530. The sloped part is labeled *C534 and *C535*. The vertical part is labeled *C536 and *C537*. Reinforcement bars are labeled A536, A531, A535, A530, A534, A533, and A630. Dimensions of 1'-6" are shown on both sides. The bottom part shows a plan view of the slab with "Bars A 730" and dimensions L630 and 6'-0". A "Work Point" is indicated on the left side of the column.

5 1/2" 1'-0 1/2" 1'-0 1/2" 5 1/2" Grout Bed

1'-1" 5'5" 1'-1" Anchor Bolt Location

1'-0" 1'-6" 1'-6" 1'-0"

A532 Work Point

G531

H530

H531

A544

H532

H533

H534

A538

A530

A538

A545

Lap with C539

1'-0"

A542

A631

1'-0"

A542

Series Bars A543 E.F.

A731

3"

45pa. @ 1'-1 1/2" = 4'-6"

Bars C539

3"

A731

L630

7'-0"

9'-6"

Bars A630

4"

6 Spaces @ 1'-0" = 6'-0"

1" 4" 9 1/2" 9 1/2" 4"

6"

73 Spaces @ 1'-0" = 7'-0"

Bars A730

Pedestal Outline

C530

2'-3"

Bars C530 Thru C537 EF @ 1'-0" = 7'-0"

2'-0"

1'-3"

5 Spa @ 1'-0" = 5'-0"

(Keyway Spacing)

1'-3"

3"

2'-0"

3"

4'-0"

C538

2'-0"

C537

1'-9"

48 Spaces @ 1'-1/2" = 4'-6"


10 Spaces @ 9" = 7'-6"

Bars L630


8'-0"

3"

DESIGNED BY J.F.H. DATE 11-68
DRAWN BY E.F.W. DATE 2-69
TRACED BY _____ DATE _____
CHECKED BY RFC DATE 4-69

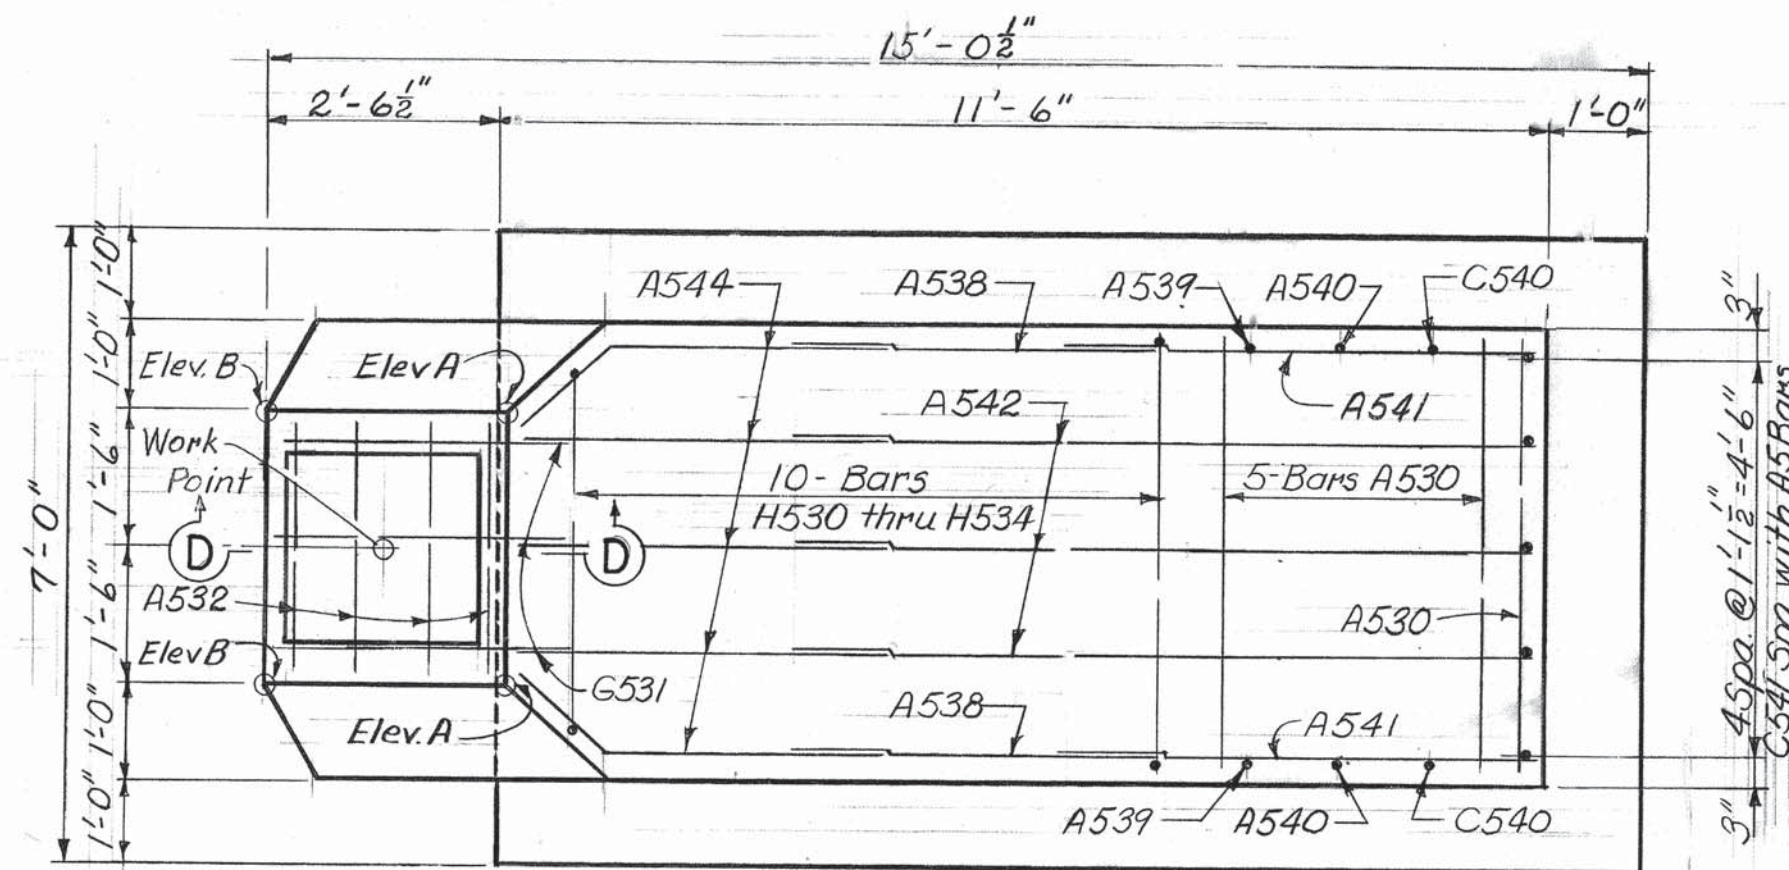

* Field Bend these Bars
E.F Denotes Each Face

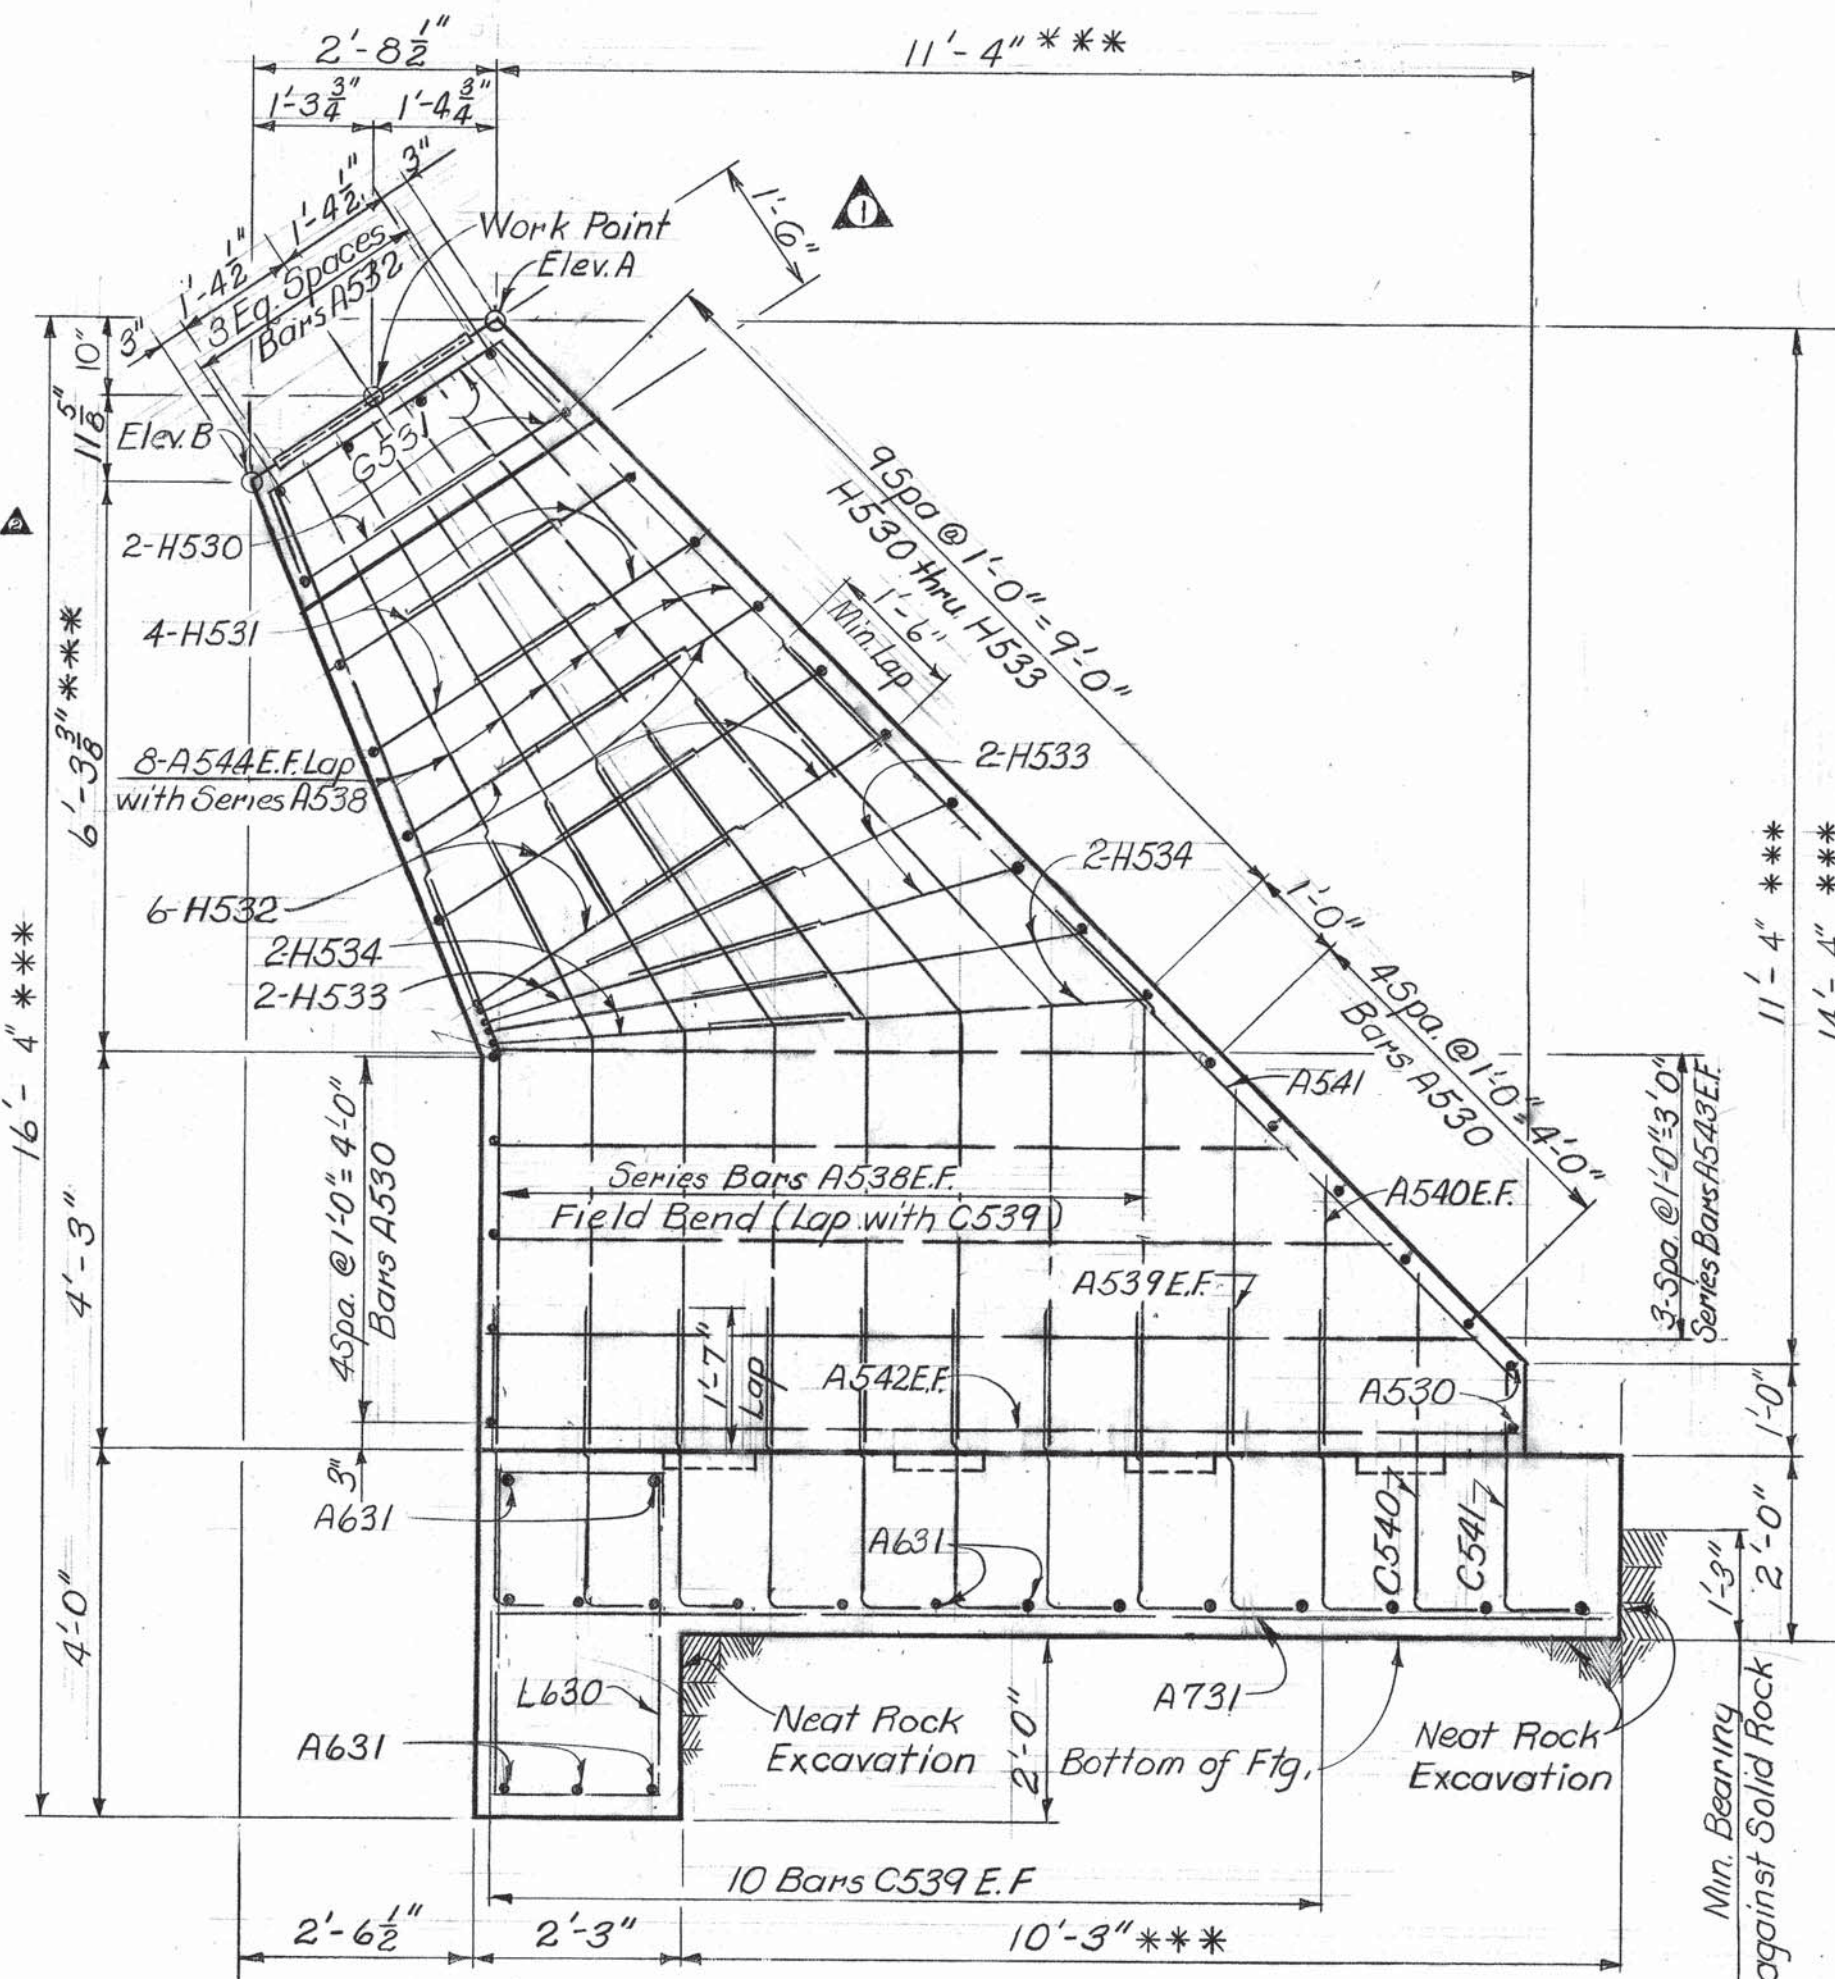

*** NOTE: Adjust footing elevations for B1 thru B4 by adjusting these dimensions equally for any individual footing and changing length of bars A542, A543 and A544.

Hand-drawn structural drawing of a rectangular slab with dimensions and reinforcement details.

Overall Dimensions:

- Length: 12'-6"
- Width: 7'-0"

Reinforcement Details:

- Top Bars:** 6" Bars @ 9" = 6'-0" Bars L630
- Bottom Bars:** 6" Bars @ 9" = 6'-0" Bars L630
- Vertical Bars:** 1'-0" 3" 4 Spa @ 1'-1/2" = 4'-6" 3" 1'-0" Bars C539
- Horizontal Bars:** 9 Spacing @ 1'-0" = 9'-0" Bars C541
- Vertical Bars (Right Side):** 1'-0" 3" 4 Spa @ 1'-1/2" = 4'-6" 3" 1'-0" Bars AT31

Other Labels:

- Keyway Spacing
- 9" 3" 4 Spa @ 1'-1/2" = 4'-6" 3" 1'-0" Bars C539
- 9 Spacing @ 1'-0" = 9'-0" Bars C541
- 9 Spacing @ 1'-0" = 9'-0" Bars C539
- 1'-0" 3" 4 Spa @ 1'-1/2" = 4'-6" 3" 1'-0" Bars AT31

Item	Concrete [Ⓢ] Class "A" Cu. Yds.	Reinforcing Steel Lbs.
Frame Footing A1 thru A8	13.2	841
Frame Footing B1 thru B4	23.7	1422


STATE OF TENNESSEE
DEPARTMENT OF HIGHWAYS
NASHVILLE

APPROVED _____


FED. ROAD DIST. NO.	STATE	FED. AID PROJ. NO.	FISCAL YEAR	SHEET NO.	TOTAL SHEETS
3	TENN.	1-65-2(93)81	1970	167	345

R.M.D. 8-31-70 Notes Section D-D
 Dimension side elevation.
 RMD 9-4-70 Section D-D revised bolt proj.
 & added leveling nut.
 RMD 4-8-71 REVISED DIMENSIONS AND ELEVATIONS

NOTE: When pouring the frame footings provisions shall be made for setting anchor bolts. If the contractor elects to drill the holes for the anchor bolts, the reinforcing steel shall be placed so as not to interfere with the drilling. The bolts shall be placed and grouted prior to erecting the frames. Bolt projection = $3\frac{1}{2}" + \text{Nut}$

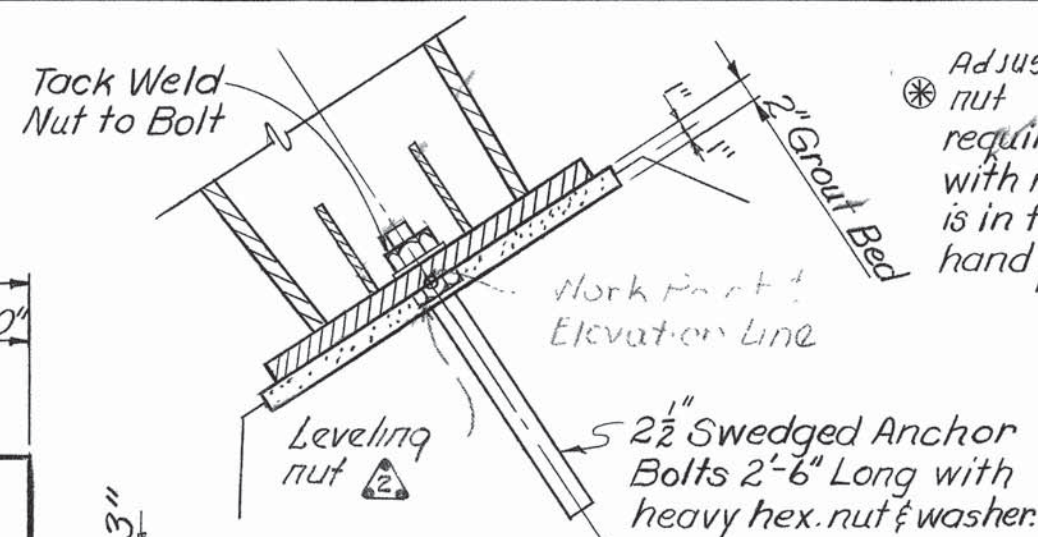


SECTION D-D

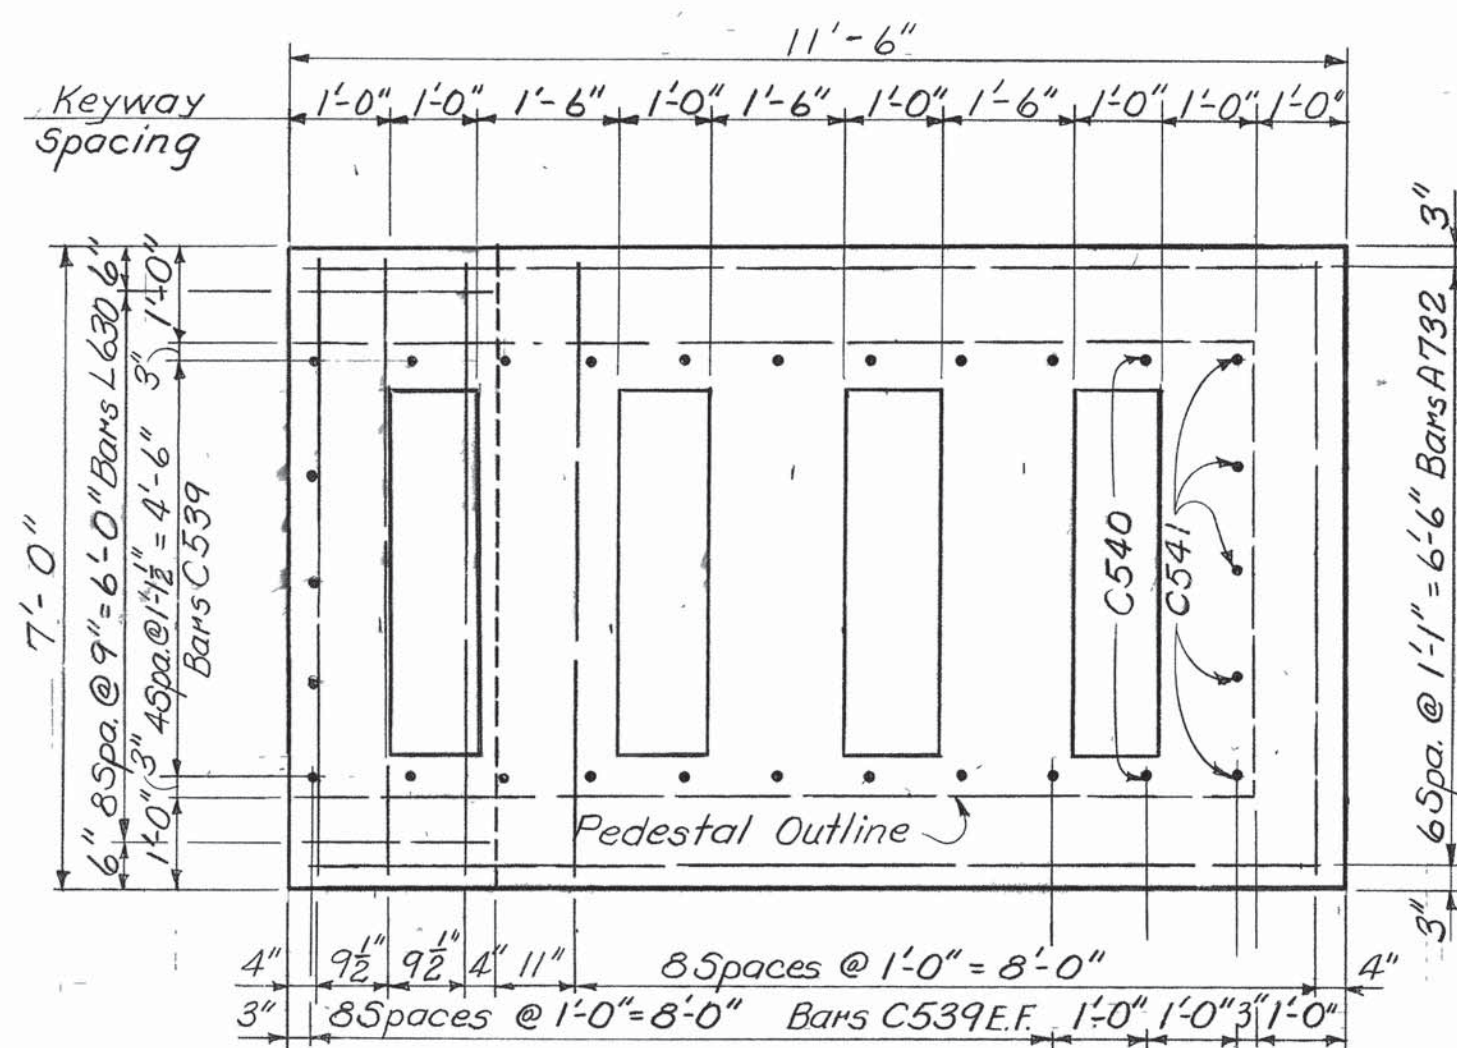


FOUNDATION PLAN


* Field Bend these Bars
 E.F. Denotes Each Face

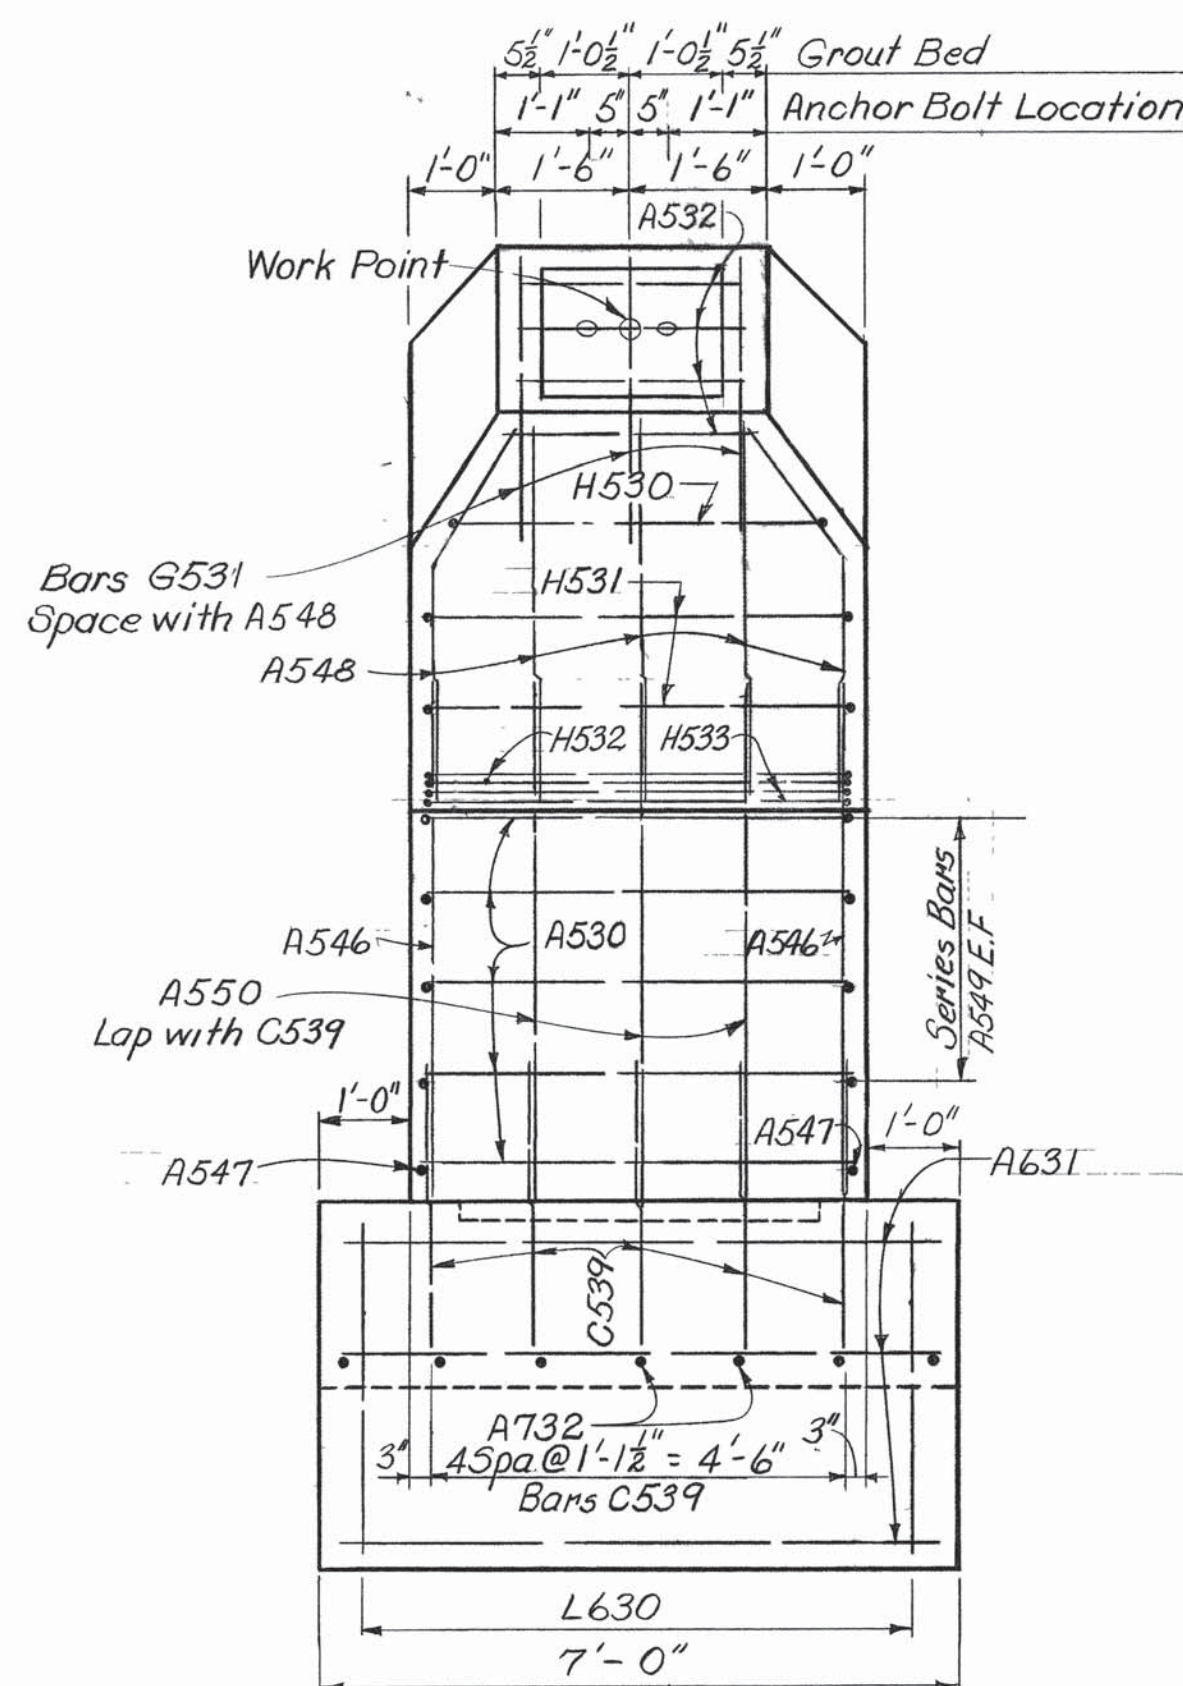


END ELEVATION

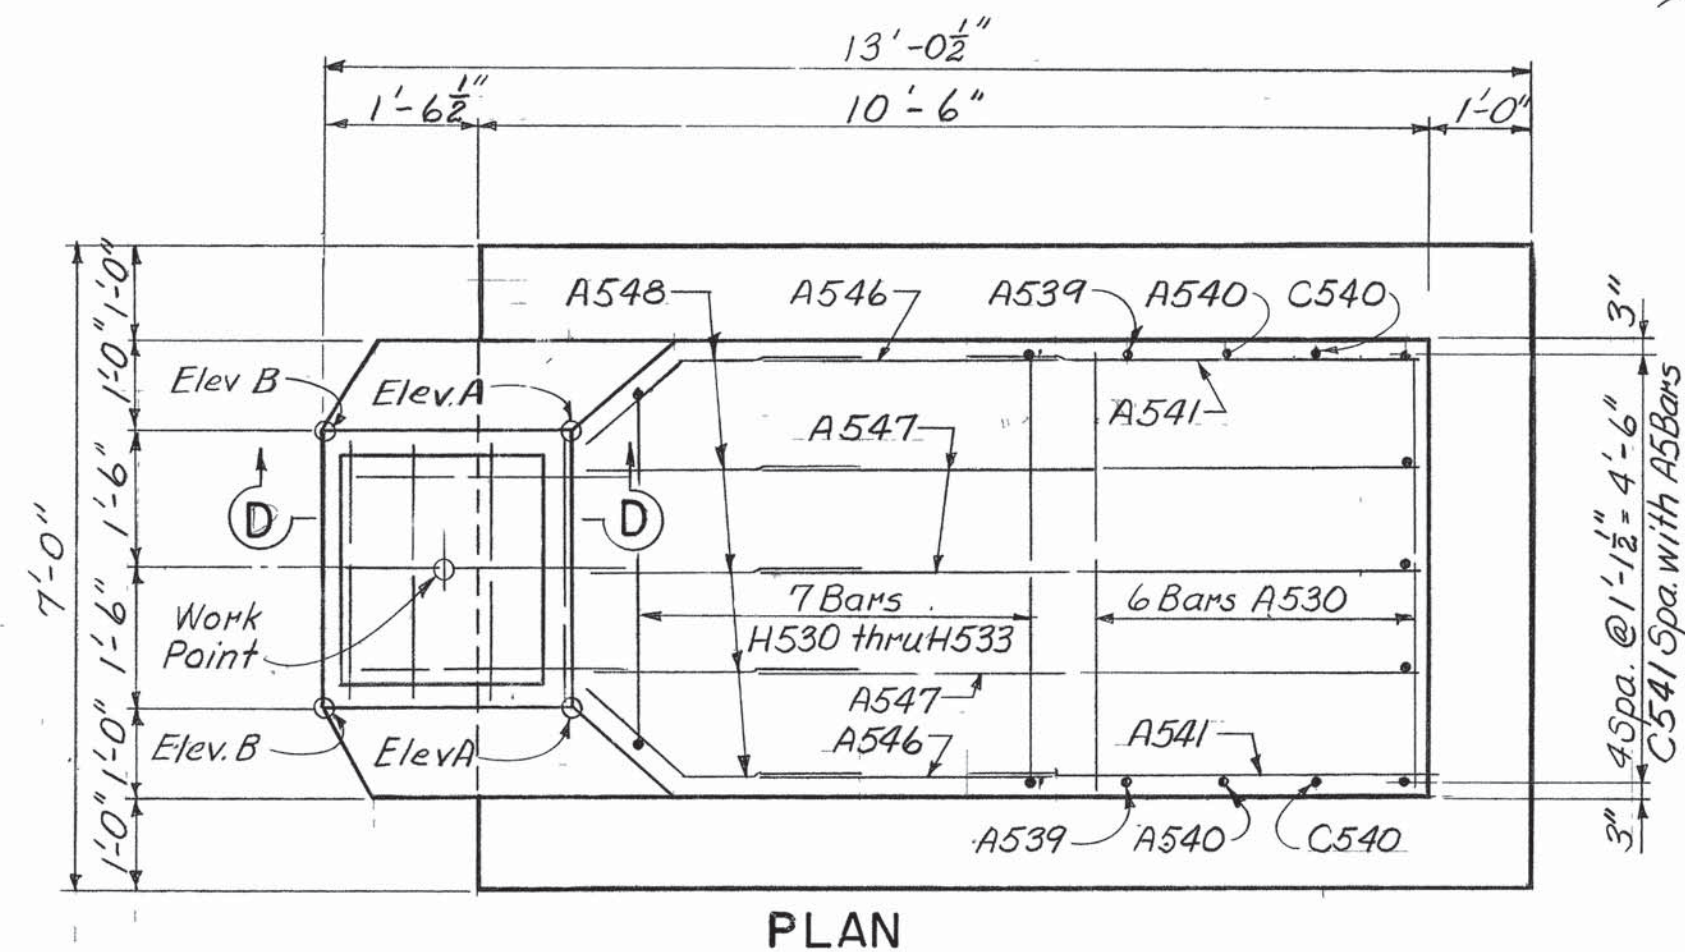

PLAN

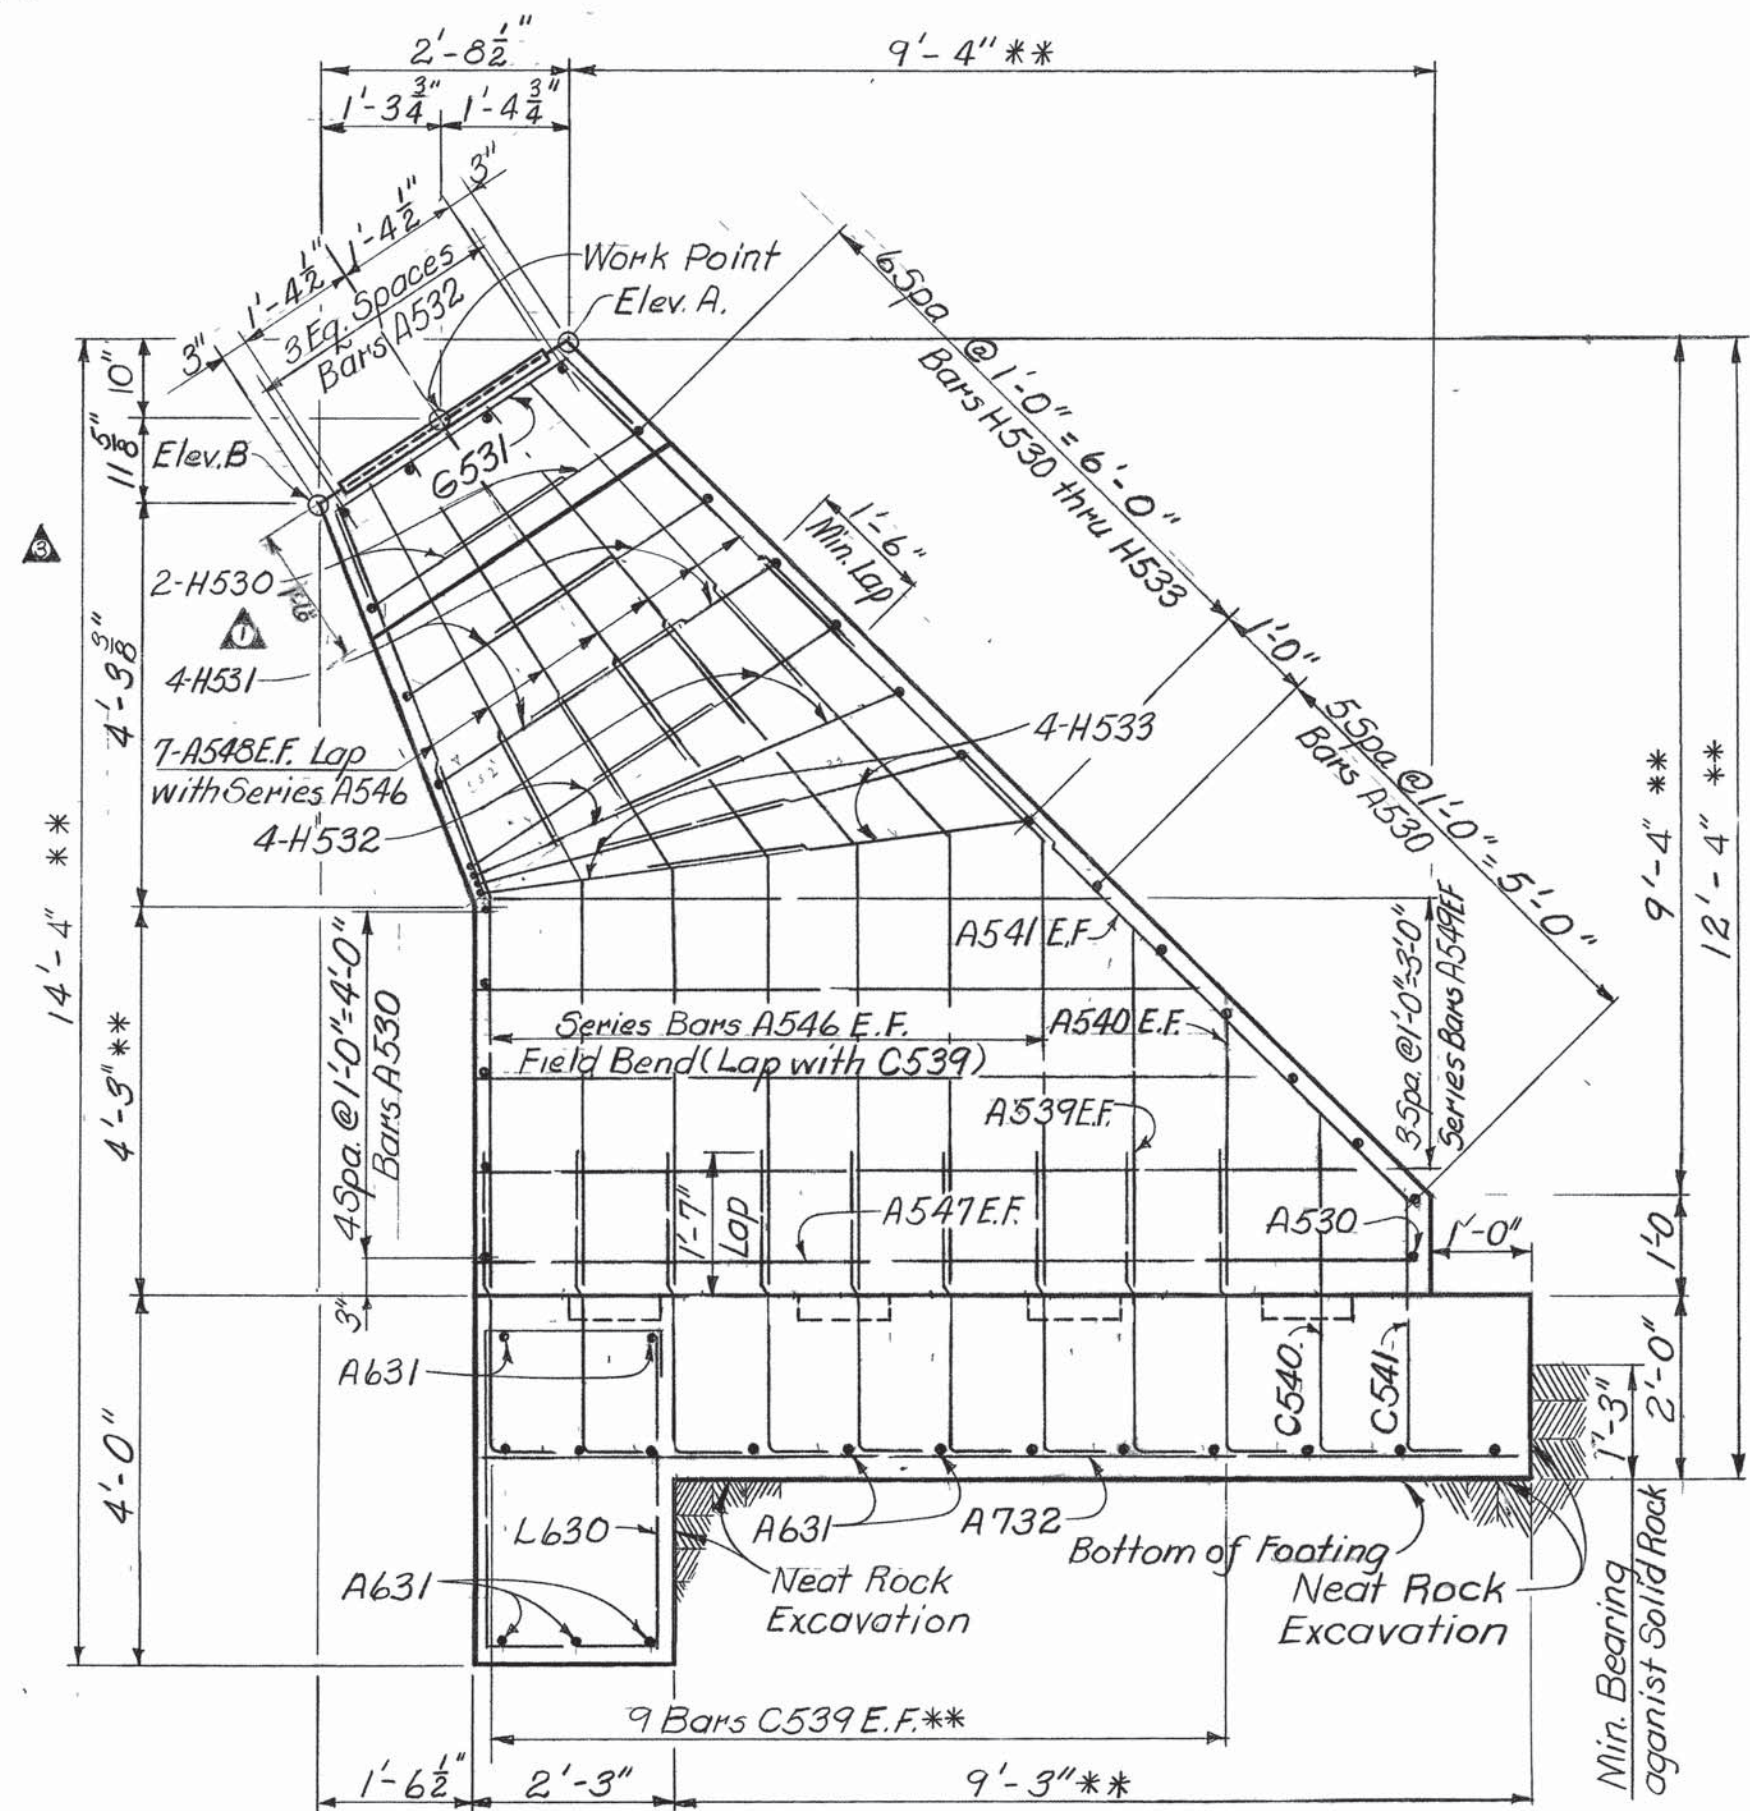

SIDE ELEVATION

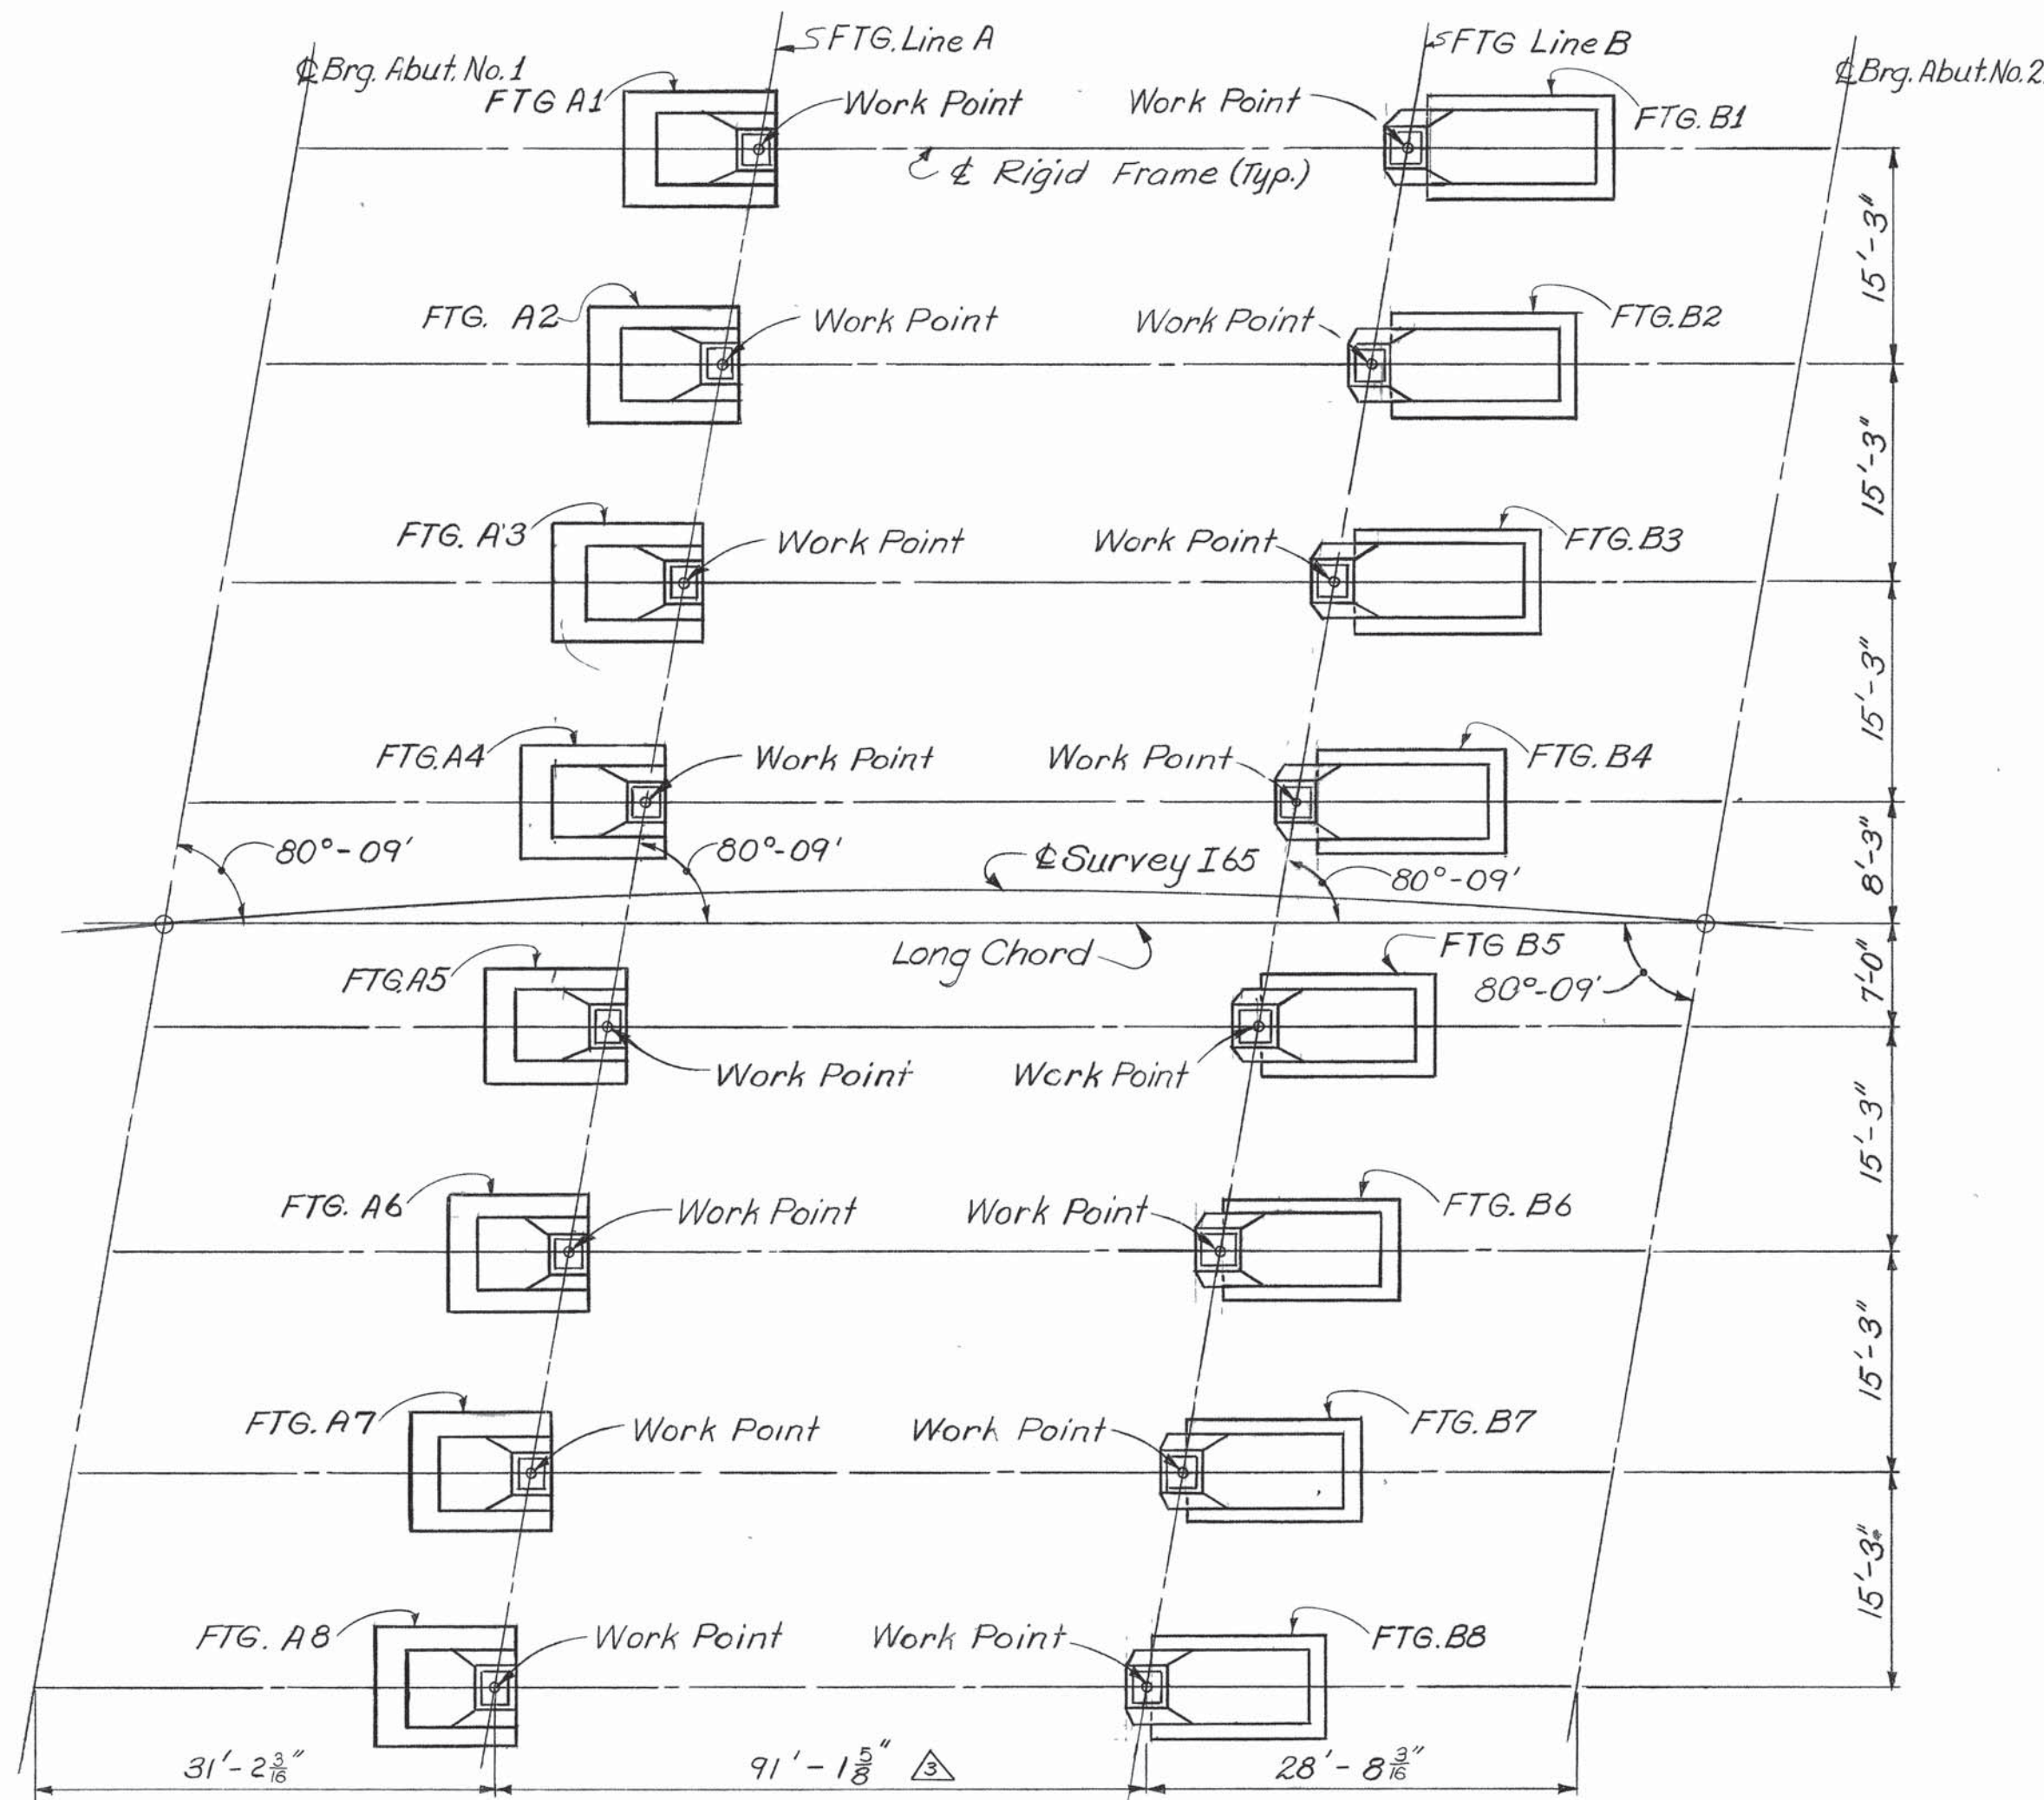

FRAME FOOTING LAYOUT

TABLE OF ELEVATIONS

Footings Number	Elevation A	Work Point Elevation	Elevation B	Bottom Ftg. Elevation
A1	500.34	499.51	498.54	492.01
A2	499.70	498.87	497.90	491.37
A3	499.06	498.23	497.26	490.73
A4	498.45	497.62	496.65	490.12
A5	498.46	497.63	496.66	490.13
A6	497.82	496.99	496.02	489.49
A7	497.18	496.35	495.38	488.85
A8	496.54	495.71	494.74	488.21
B1	500.05	499.22	498.25	485.72
B2	499.41	498.57	497.60	485.07
B3	498.76	497.93	496.95	484.43
B4	498.14	497.31	496.34	483.81
B5	498.15	497.32	496.35	483.82
B6	497.50	496.67	495.70	483.17
B7	496.86	496.03	495.06	482.53
B8	496.21	495.38	494.41	481.88

STATE OF TENNESSEE
 DEPARTMENT OF HIGHWAYS
 NASHVILLE

FRAME FOOTING DETAILS

INTERSTATE 65 OVER WEDGEWOOD AVE.

STATION 591 + 50.98

DAVIDSON COUNTY

1970

APPROVED

K-82-136

NOTE: Series bars A546 and A549 form near and far face bars after cutting. See cutting diagram on Bill of Steel. Dwg. K-82-137.

DETAILS — FRAME FOOTINGS B5 THRU B8

**NOTE: Adjust footing elevations for B5 thru B8 by adjusting these dimensions equally for any individual footing and changing length of bars A547, A548 and A549.

ESTIMATED QUANTITIES — PER FOOTING —

Item	Concrete Class A Cu. Yds.	Reinforcing Steel Lbs.
Frame Footing B5 thru B8	19.6	1221


Includes Grout Bed

DESIGNED BY J.F.K.
 DRAWN BY E.J.W.
 TRACED BY
 CHECKED BY R.F.C.


DATE 11-68
 DATE 2-69
 DATE 4-69

MICROFILMED

BRIGHTON ENGINEERING COMPANY

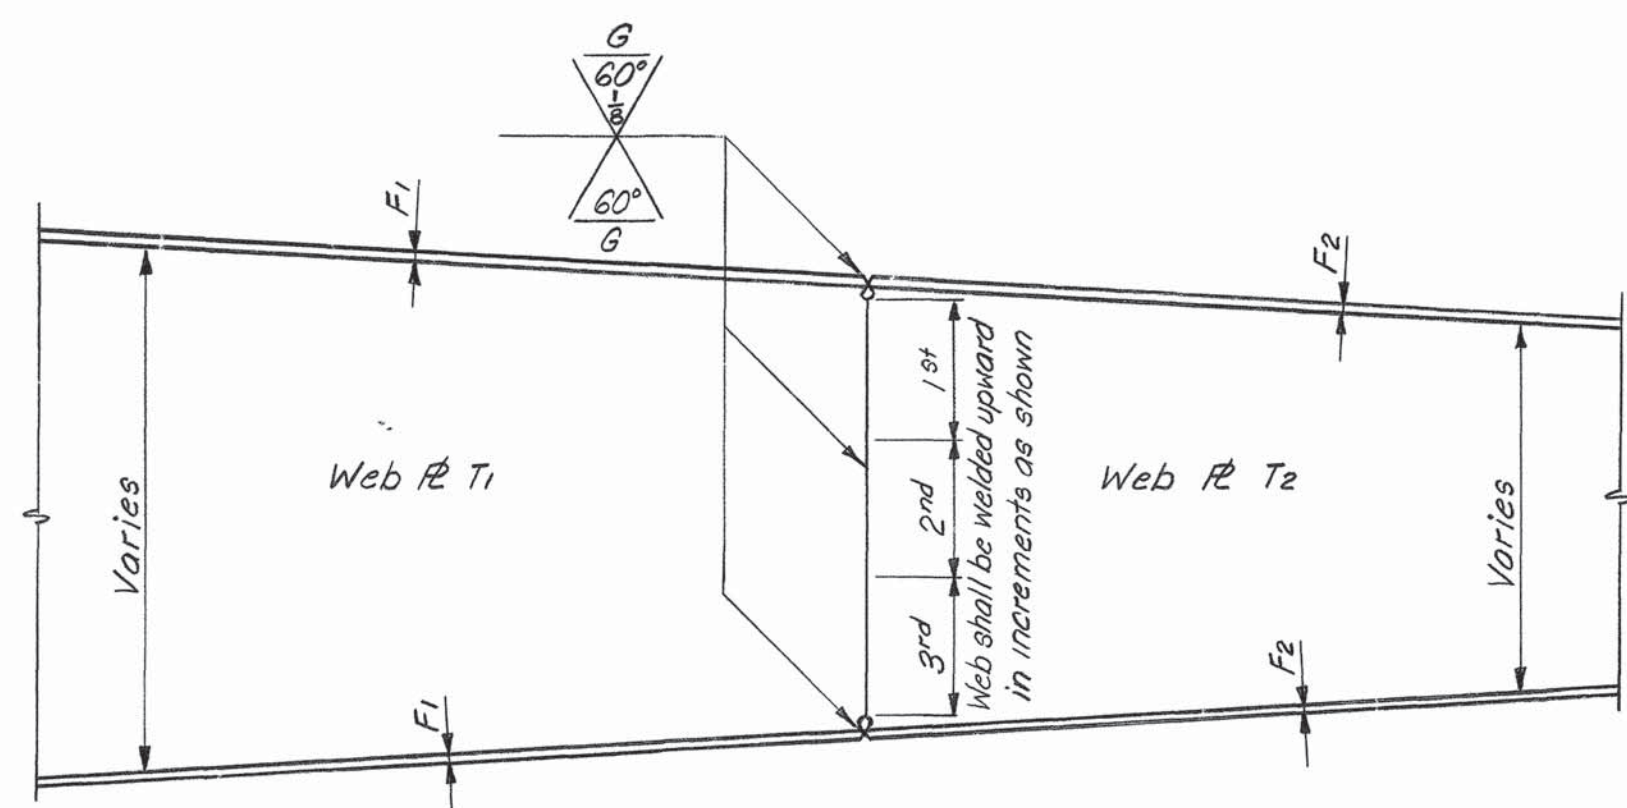


ELEVATION

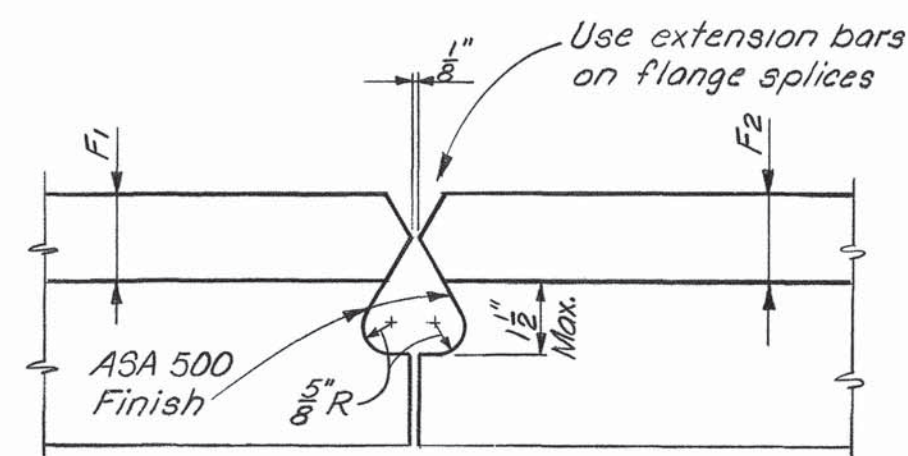


FLANGE SPLICE

Leave web cope holes open. Remove extension bars and grind welds to a smooth finish after completion and cooling.

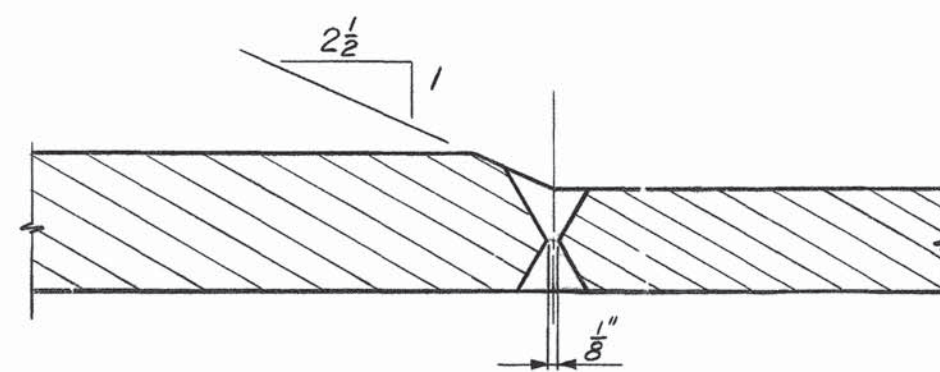


FLANGE SPLICE

(Grind to slope as shown)

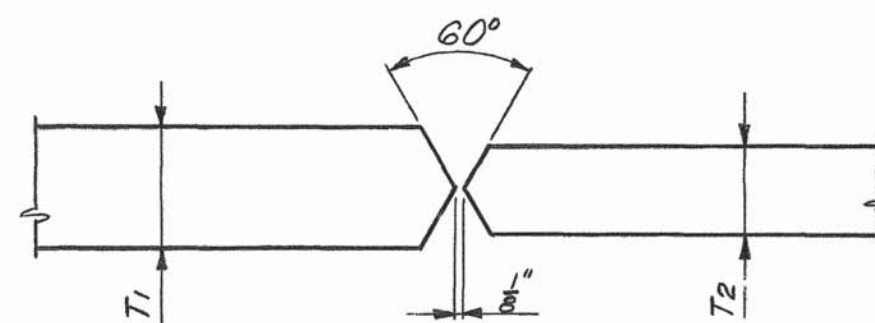

WEB SPLICE


EDGE PREPARATION

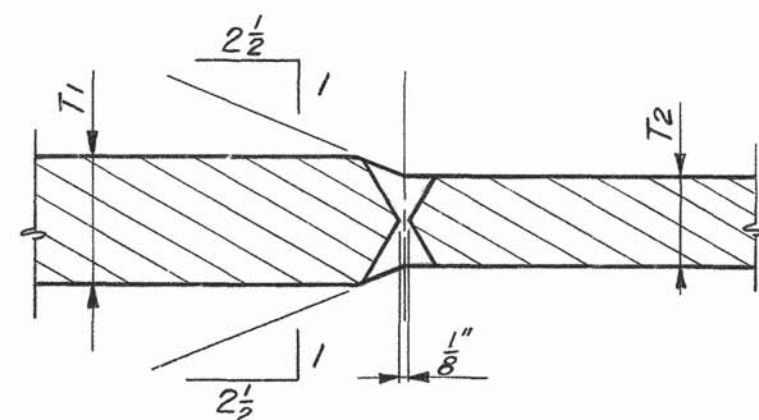


WEB SPLICE

(Grind to slope as shown)


COMPLETED WELD

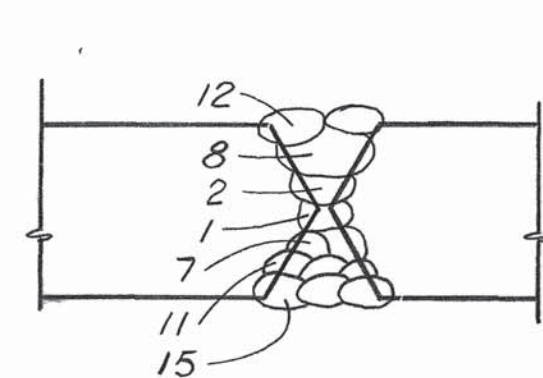

BOTTOM FLANGE

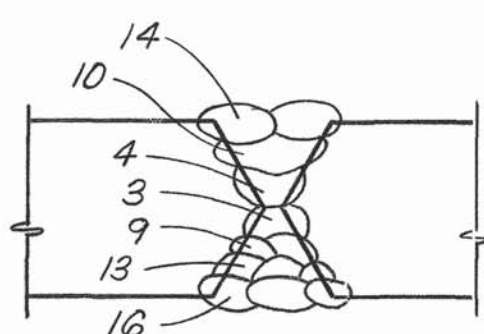

TOP FLANGE

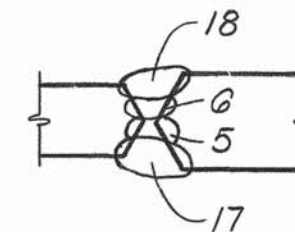

WEB

WELDING SEQUENCE

RADIOGRAPHIC INSPECTION OF GIRDER FIELD SPLICES: 100% of all flange butt welds and the top and bottom one-third ($\frac{1}{3}$) of web butt welds shall be radiographed. At the start of erection, no more than two splices shall be made prior to radiographic evaluation. The full cost of all radiographs, including those to check defective work, will be borne by the contractor and shall be included in the price bid for Steel Structures. This inspection shall be made by an independent commercial testing agency acceptable to the Highway Department.

WELDER SPECIFICATION: All welders shall be certified by an approved testing agency. Certification shall relate to the type of joint and type and size electrode. For girder splices the welder shall be certified in the vertical and overhead position tests.

FIELD ASSEMBLY: Splices shall be held with adjustable clamps so that proper horizontal and vertical fit-up can be made. Where guide bars and plates are required, they must be shown on the approved erection drawings. Plates must be removed after erection and girder surfaces ground smooth.

SHOP ASSEMBLY AND MARKING: Ends of girders to be welded shall be prepared in the shop taking into account their relative positions in the finished structure due to grade, camber and curvature. Each splice shall be completed, shop assembled, checked and match-marked while assembled by stamping the metal. The surfaces to be field welded shall not be painted but shall receive a light coat of linseed oil.

PROTECTION FROM MOISTURE: Welds must be protected from moisture from any source during welding and afterwards until parts welded have cooled to atmospheric temperature.

NOTE: The contractor may submit an alternate flange splice for approval in his welding procedure. This may be a single vee groove with a backing strip and extension bars. This type joint must be qualified for this project. Qualification tests shall be made by an independent agency acceptable to the Highway Department. Cost of these tests will be borne by the contractor and shall be included in the price bid for Steel Structures.

NOTE: A balanced welding sequence should be followed similar to that shown at left. The number of passes shall be shown in the welding procedure along with the size of electrodes. A preheat of 300°F shall be maintained on the flanges while the surface passes are being made on the web. A complete welding procedure shall be submitted to the Engineer for approval. Low hydrogen electrodes shall be used.

STATE OF TENNESSEE
DEPARTMENT OF HIGHWAYS
NASHVILLE

FIELD WELDING DETAILS

INTERSTATE 65 STRUCTURES

DAVIDSON COUNTY
1970

APPROVED _____

K-82-116









BRIGHTON ENGINEERING COMPANY

DESIGNED BY _____ DATE _____
DRAWN BY W.R.T. DATE 2-26-69
CHECKED BY J.F.H. DATE 2-26-69

MICROFILMED

Revised 6-12-70 by RMD, Added parapet Elev, and section C-C.


FED. ROAD DIST. NO.	STATE	FED. AID PROJ. NO.	FISCAL YEAR	SHEET NO.	TOTAL SHEETS
3	TENN.	I-65-2(3)81	1970	179-D	345

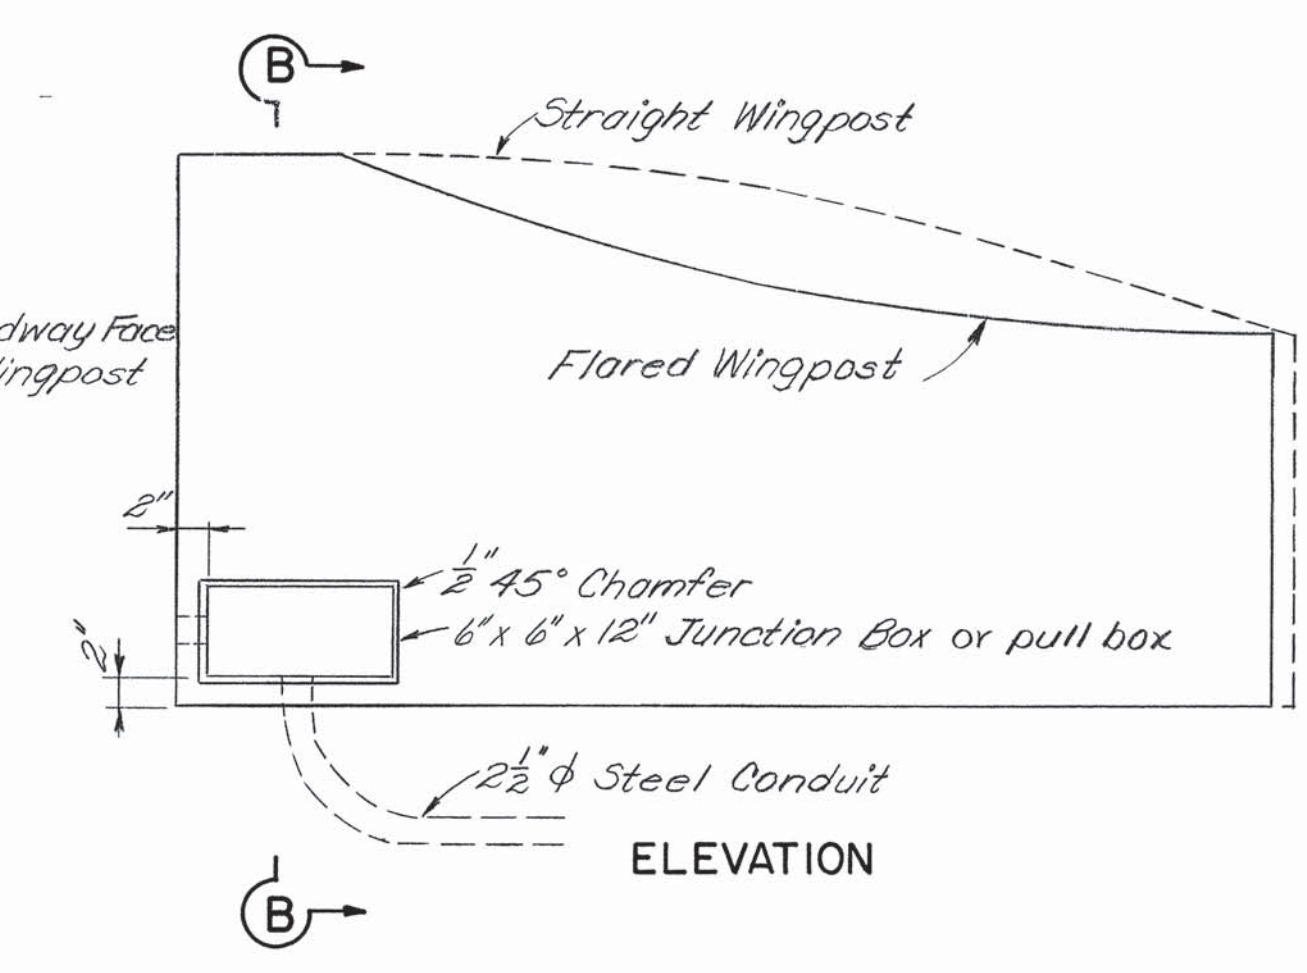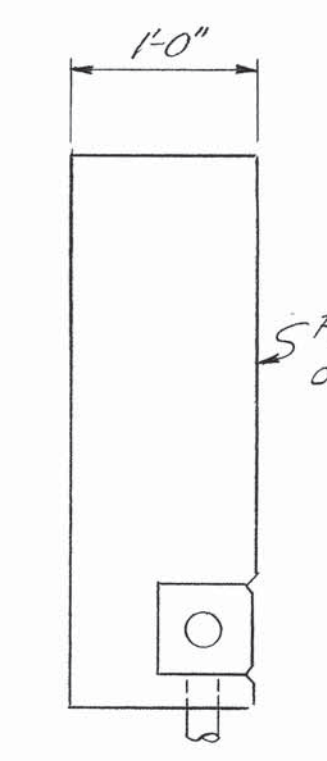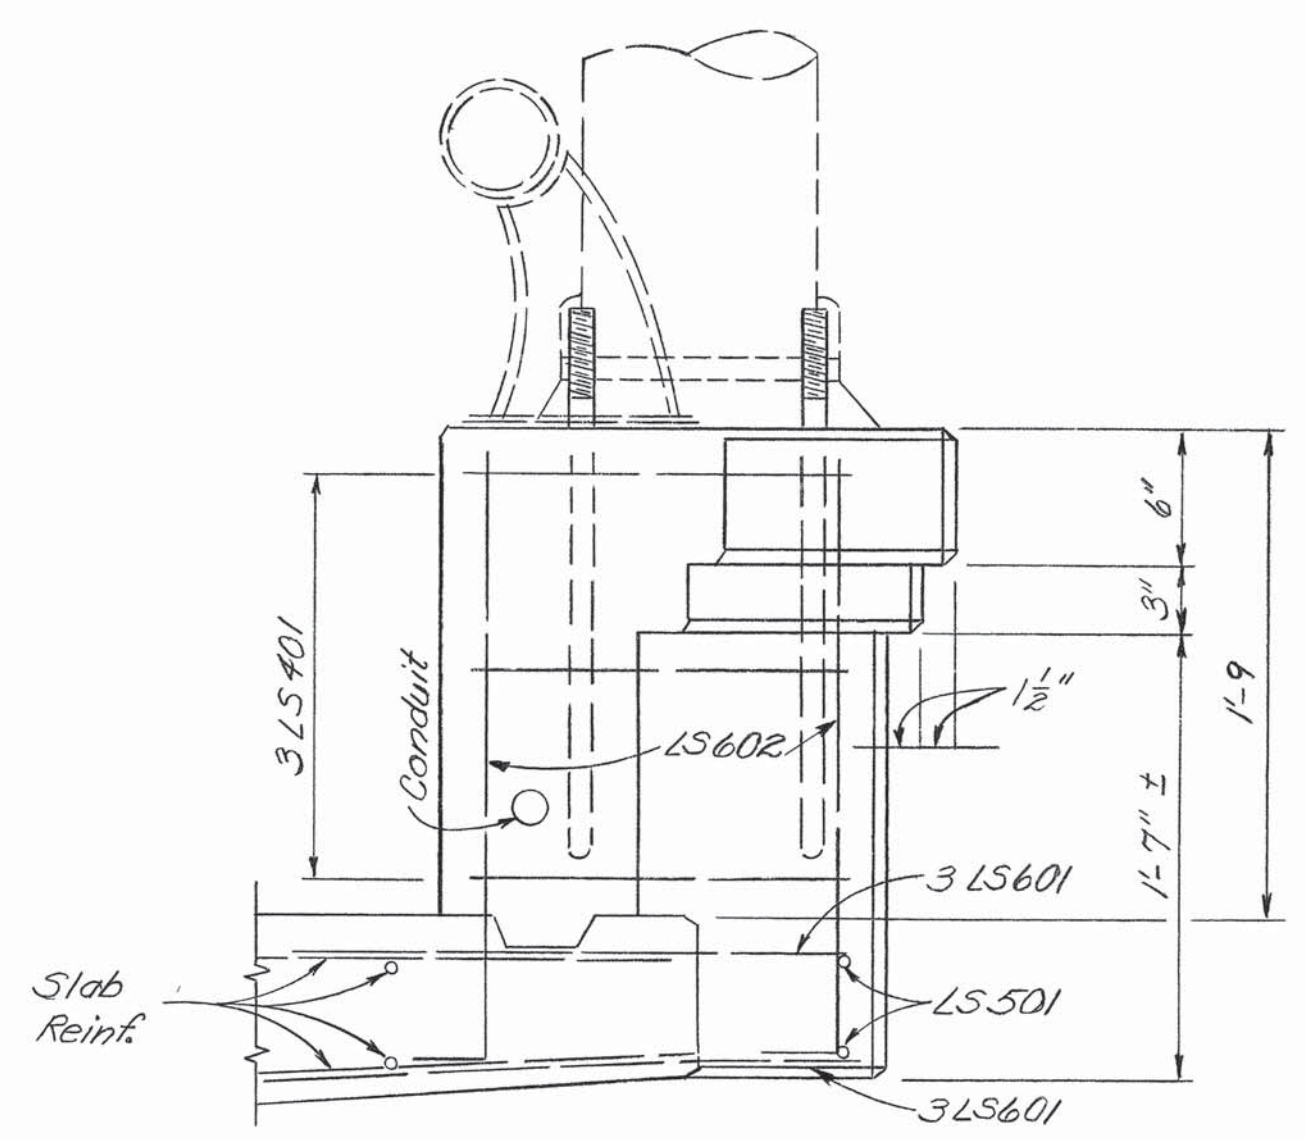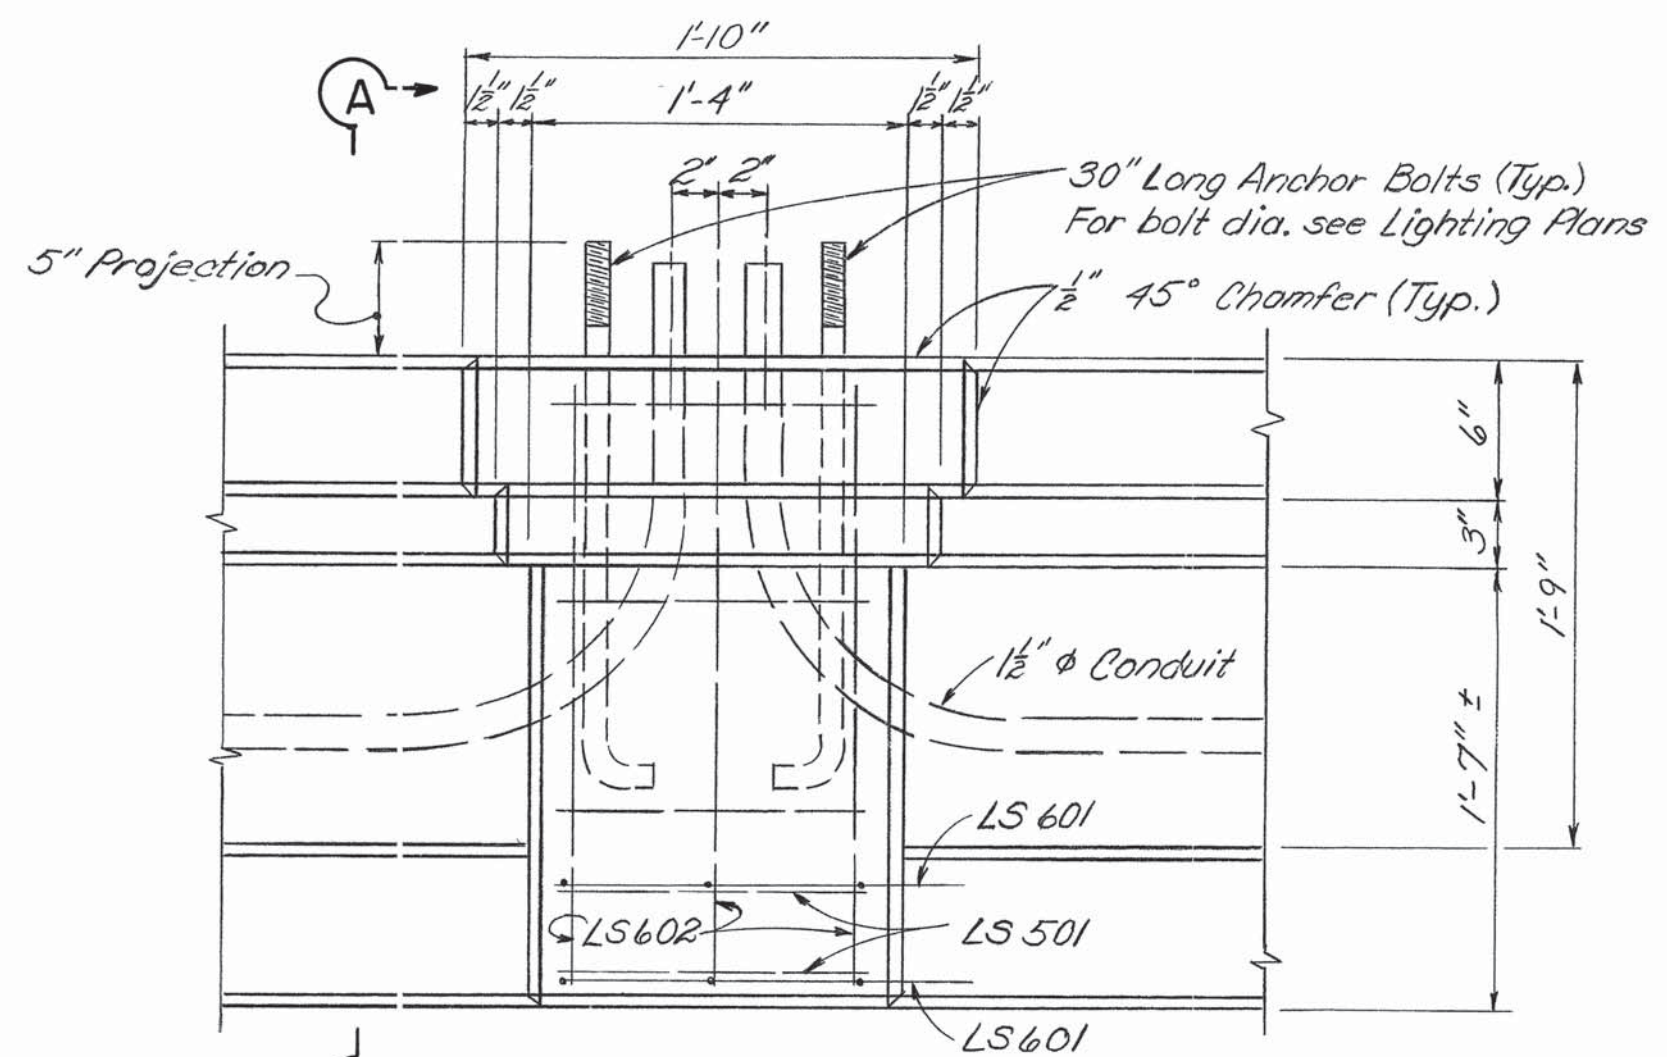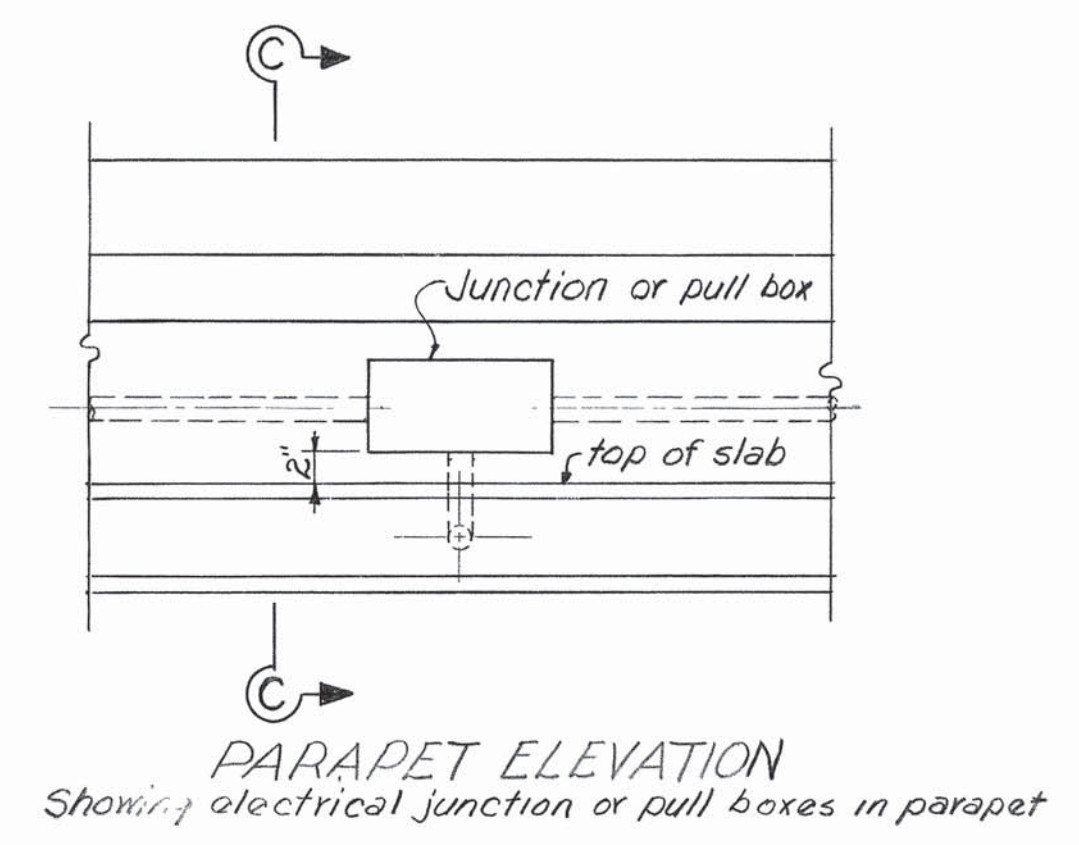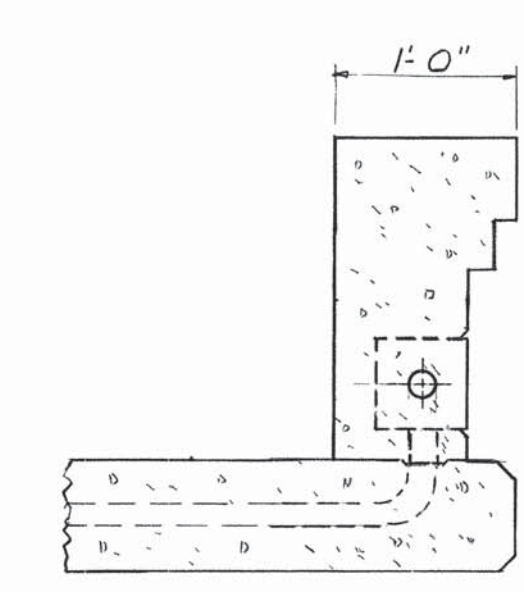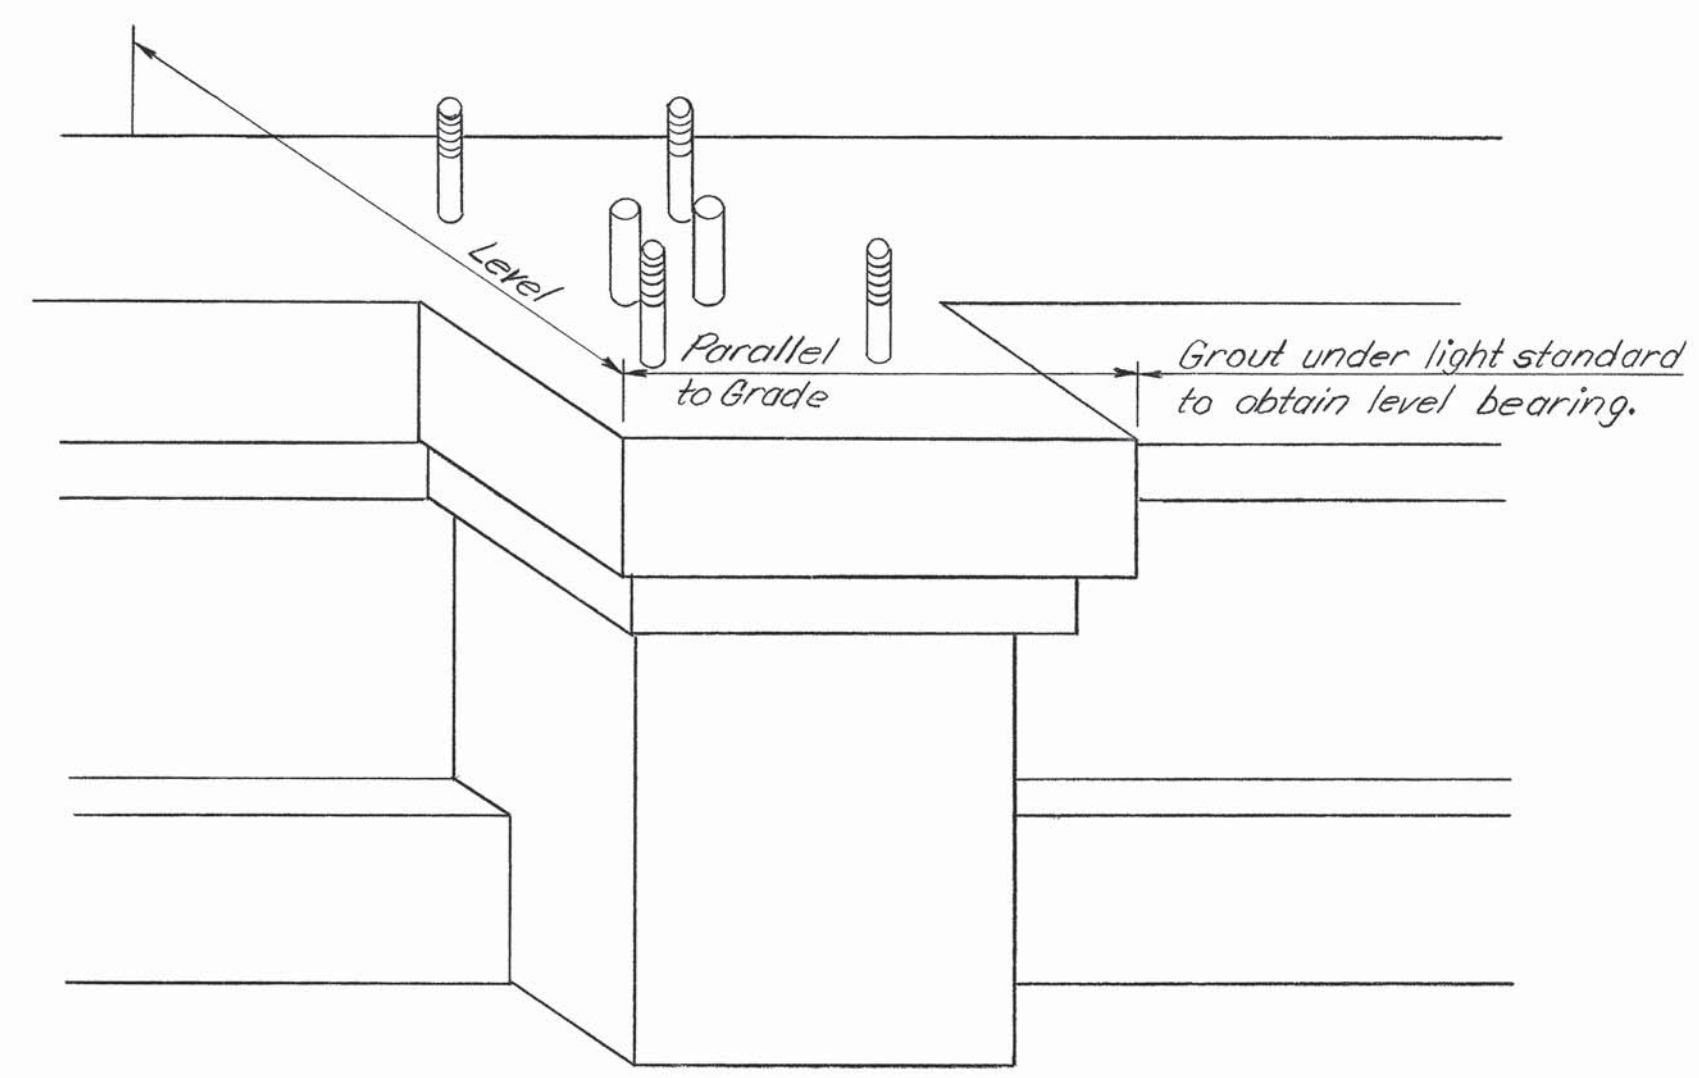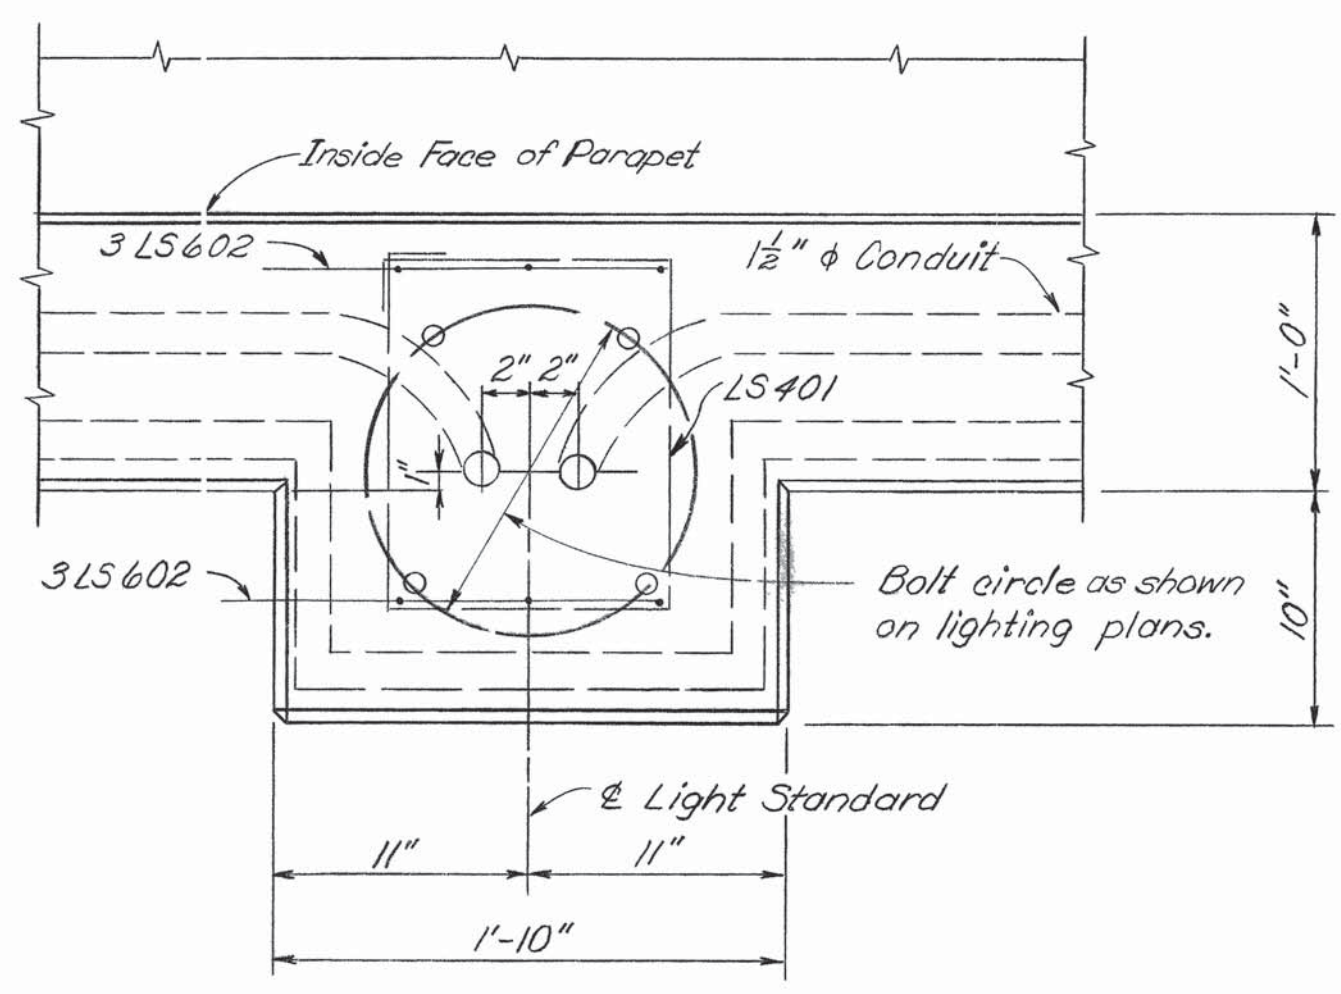

DETAILS SHOWING ELECTRICAL JUNCTION BOX IN WINGPOST

See Bridge Layout sheet for location

ESTIMATED QUANTITIES FOR ONE LIGHT STANDARD BASE	
Class "A" Concrete - Cu. Yds.	Reinforcing Steel - Lbs.
0.10	85.20

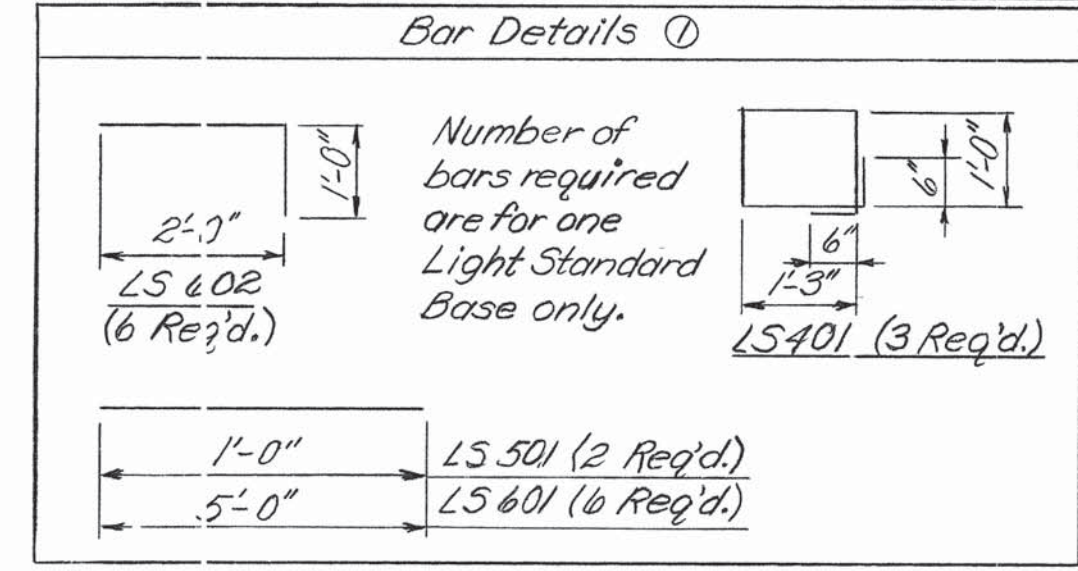

① Bar dimensions are outside to outside. First digit of number indicates size.

- NOTES for LIGHT STANDARD BASE DETAILS
- ① See individual bridge plans for location of Light Standard Bases, if applicable.
 - ② Cost of Light Standard Base including concrete and reinforcing steel to be included in the price bid for Bridge Railing.
 - ③ For Bridge Railing see Tennessee Standard K-38-154 or K-38-154A where applicable.

LIGHT STANDARD BASE DETAILS

STATE OF TENNESSEE
DEPARTMENT OF HIGHWAYS
NASHVILLE

LIGHT STANDARD BASE DETAILS
& ELECTRICAL JUNCTION BOX DETAILS

INTERSTATE 65 STRUCTURES

DAVIDSON COUNTY
1970



APPROVED _____ K-82-152

BRIGHTON ENGINEERING COMPANY

DESIGNED BY JCH
DRAWN BY JCH
TRACED BY VAK
CHECKED BY RFG

DATE 2-68
DATE 4-70
DATE 4-68



MICROFILMED

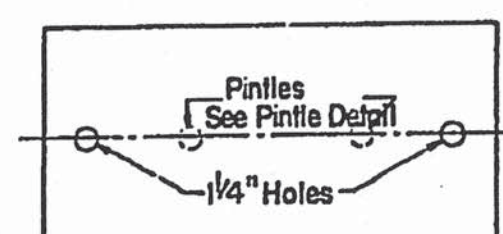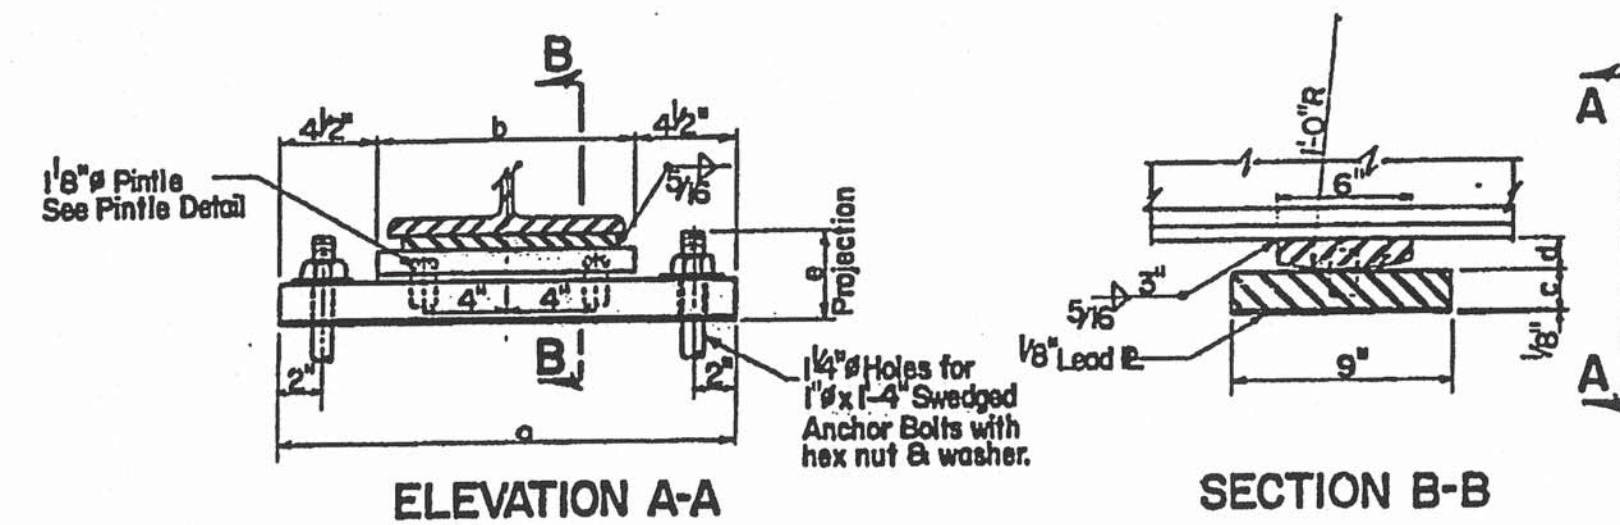


STANDARD FIXED BEARING

TABLE OF DIMENSIONS & ESTIMATED QUANTITIES

Type	Dimensions					Structural Steel Lbs.
	a	b	c	d	e	
FL1	1'-9 1/2"	1'-0 1/2"	1 3/4"	1 3/4"	3 1/2"	150
FL2	1'-11 1/2"	1'-2 1/2"	1 3/4"	1 3/4"	3 1/2"	167

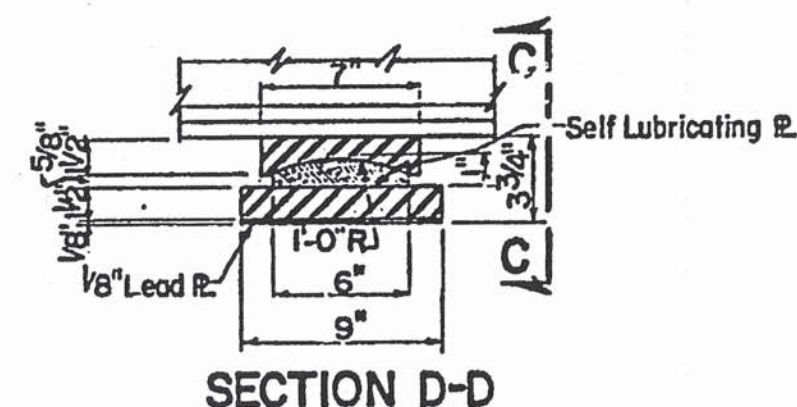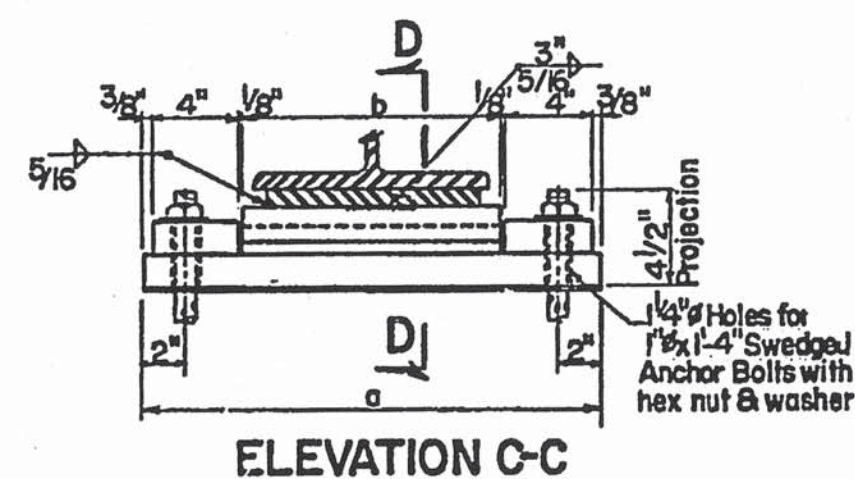

NOTE: Surfaces of the Steel $\mathbb{R}$ s opposing Self Lubricating $\mathbb{R}$ s to be given a plain machined finish, approx. 125 Microinch RMS. No paint or grease shall be on these surfaces or on the surfaces of the Expansion $\mathbb{R}$. At the time of assembly these surfaces of the Steel $\mathbb{R}$ s shall be coated with a Lubricant furnished by the manufacturer of the Expansion $\mathbb{R}$.

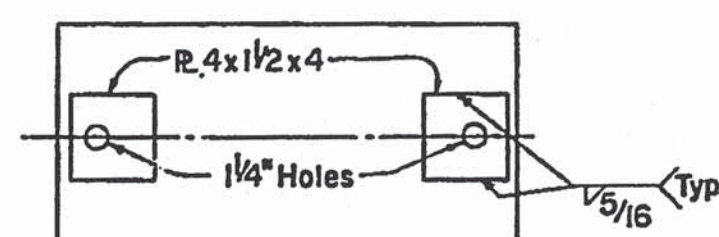


STANDARD EXPANSION BEARING

TABLE OF DIMENSIONS & ESTIMATED QUANTITIES

Type	Dimension		Structural Steel	Bronze [#]
	a	b	Lbs.	Lbs.
EL1	1'-9 1/2"	1'-0 1/2"	148	19
EL2	1'-11 1/2"	1'-2 1/2"	164	22


* See Special Provisions Regarding Self Lubricating Bronze Bearing Plates.

DESIGNED BY _____ DATE _____
DRAWN BY _____ DATE _____
TRACED BY *W. Miller* DATE *6-9-61*
CHECKED BY *MB* DATE _____

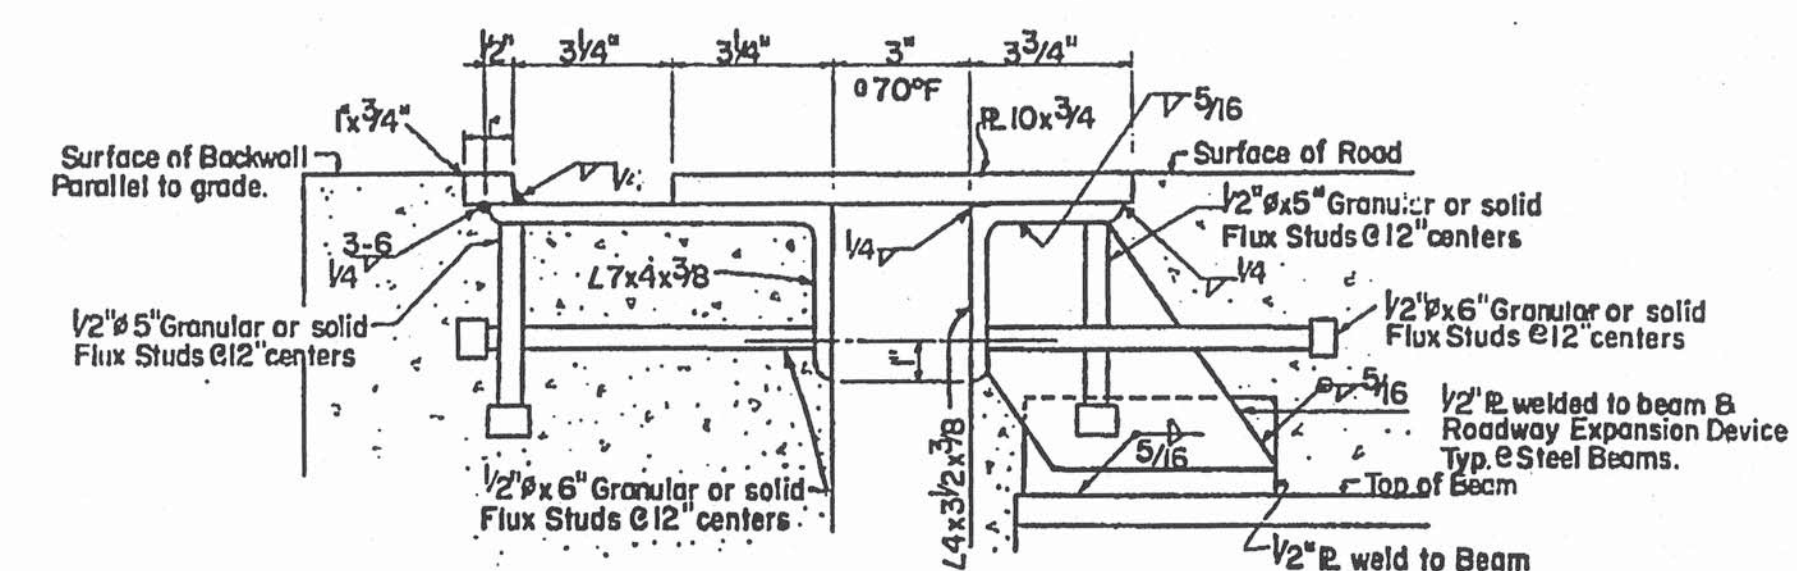


ROADWAY EXPANSION DEVICE TYPE A
SECTION AT RT. ANGLE TO JOINT

NOTE: Fabricate to fit slope of Roadway and skew of Bridge as required.
NOTE: See also Abutment drawings.

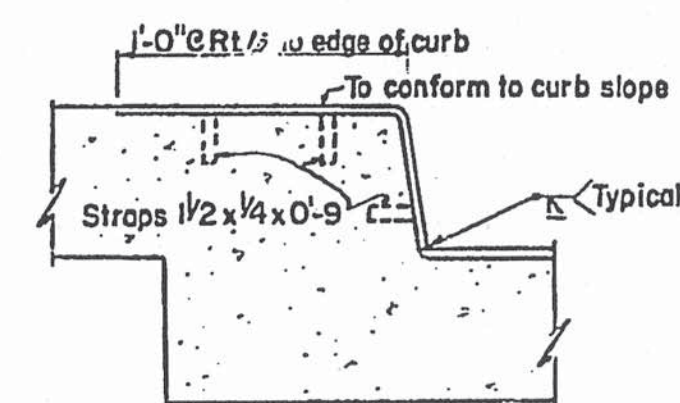

DETAIL OF CURB EXPANSION DEVICES
Required one at each end of roadway expansion device.

NOTE: STRUCTURAL STEEL CONFORMING TO
ASTM A-7 OR ASTM A-36-62T WILL
BE ACCEPTABLE.

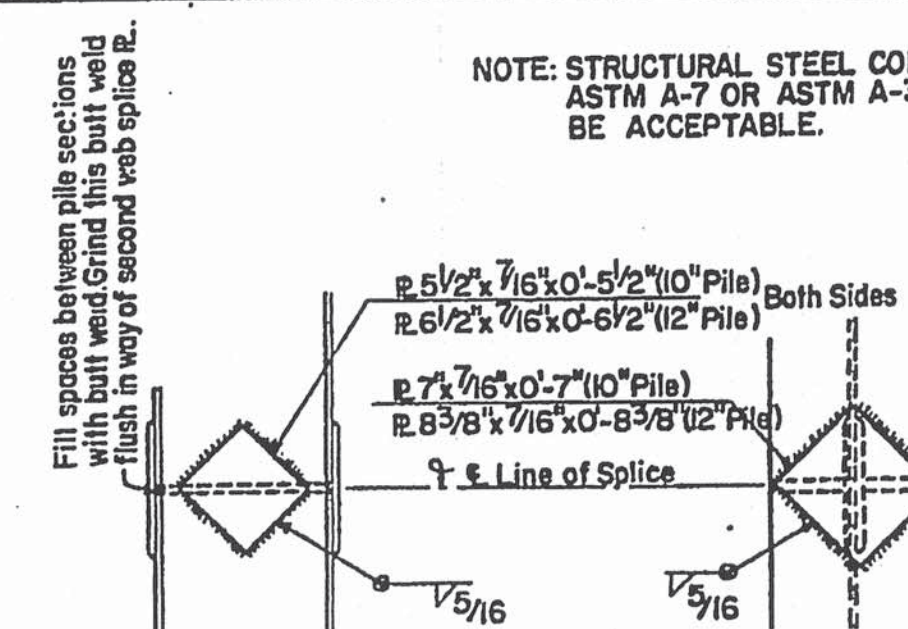

STANDARD PILE SPLICE DETAIL

STATE OF TENNESSEE
DEPARTMENT OF HIGHWAYS
NASHVILLE

**STANDARD STEEL BRIDGE DETAILS
BEARING DEVICES
ROADWAY EXPANSION DEVICE
PILE SPLICE
[196]**

CORRECT Fred Grewe

BRIDGE ENGINEER *cedzang*
APPROVED _____

H-5-146

2 copies

PROJECT NO.	YEAR	SHEET NO.
REVISIONS		
NO.	DATE	BY
1	10-13-59	
2	6-16-70	
3	9-12-74	
4	1-14-75	
5	8-27-76	
BRIEF DESCRIPTION		
Reinf. bar clearance		
Gen. Revisions		
Note 3 changed		
Revised Note		
Revised Note #10 & added TABLE A & B, added note 13.		


TABLE A

Bar Size	Approx dia. outside deformations (inches)
#3	7/16
#4	9/16
#5	11/16
#6	7/8
#7	1


TABLE B

Bar Size	Approx dia. outside d-formations (inches)
8	1 1/8
9	1 1/4
10	1 7/16
11	1 5/8
14	1 7/8
13	2 1/2


- Reinforcement in Bridge slabs and top slabs of boxes shall be securely spaced from the forms by metal spacers as indicated this sheet. Other type spacers will not be permitted.
- All beam bolsters (BB) & heavy beam bolster upper (HBBU) and Special Upper Beam bolster shall be made according to C.R.S.I. Specifications.
- Beam bolster (BB) legs in contact with forms and to be at exposed surface of concrete, shall be either "plastic protected" or "stainless steel protected"
- Reinforcing bars shall be securely fastened together at each intersection using a minimum 16 ga. tie wire, except where spacing is less than one foot in each direction, alternate intersections shall be fastened.
- Reinforcing bar supports shall be furnished to minus 1/16" or plus 1/8" of specified bar.
- The top and bottom reinforcing mats shall be tied together at maximum of 4'-0 o.c. each way.
- When any type shear connector protrudes from the top flange of the beam, the reinforcing steel shall be tied to these connectors at maximum 2'-0 o.c. along the beam.
- Reinforcing steel shall not be used to support concrete buggies, material carts, or bundles of re-bars.
- Cost of all bar supports and tie wire shall be included in bid price for reinforcing steel.
- A reinforcing bar may be substituted when a heavy Beam Bolster Upper of a 1" or less height is required. See Table A above.
- A special Upper Beam Bolster (as detailed this sheet) may be substituted for heavy Beam Bolster Uppers required in heights of 5 1/4" or greater.
- Steel in top & bottom of slabs of Reinforced Concrete Hollow Box Girders will be supported in accordance with this drawing.
- 3a. Plastic protected legs shall be dipped and baked onto the upturned legs per the latest C.R.S.I. specifications.
- 3b. Stainless protected legs shall be made from stainless steel with a minimum chromium content of 16% (similar to AISI TYPE 430). Per the latest C.R.S.I. specifications.
- Use table A and/or B for bar sizes to determine beam bolster size to use.

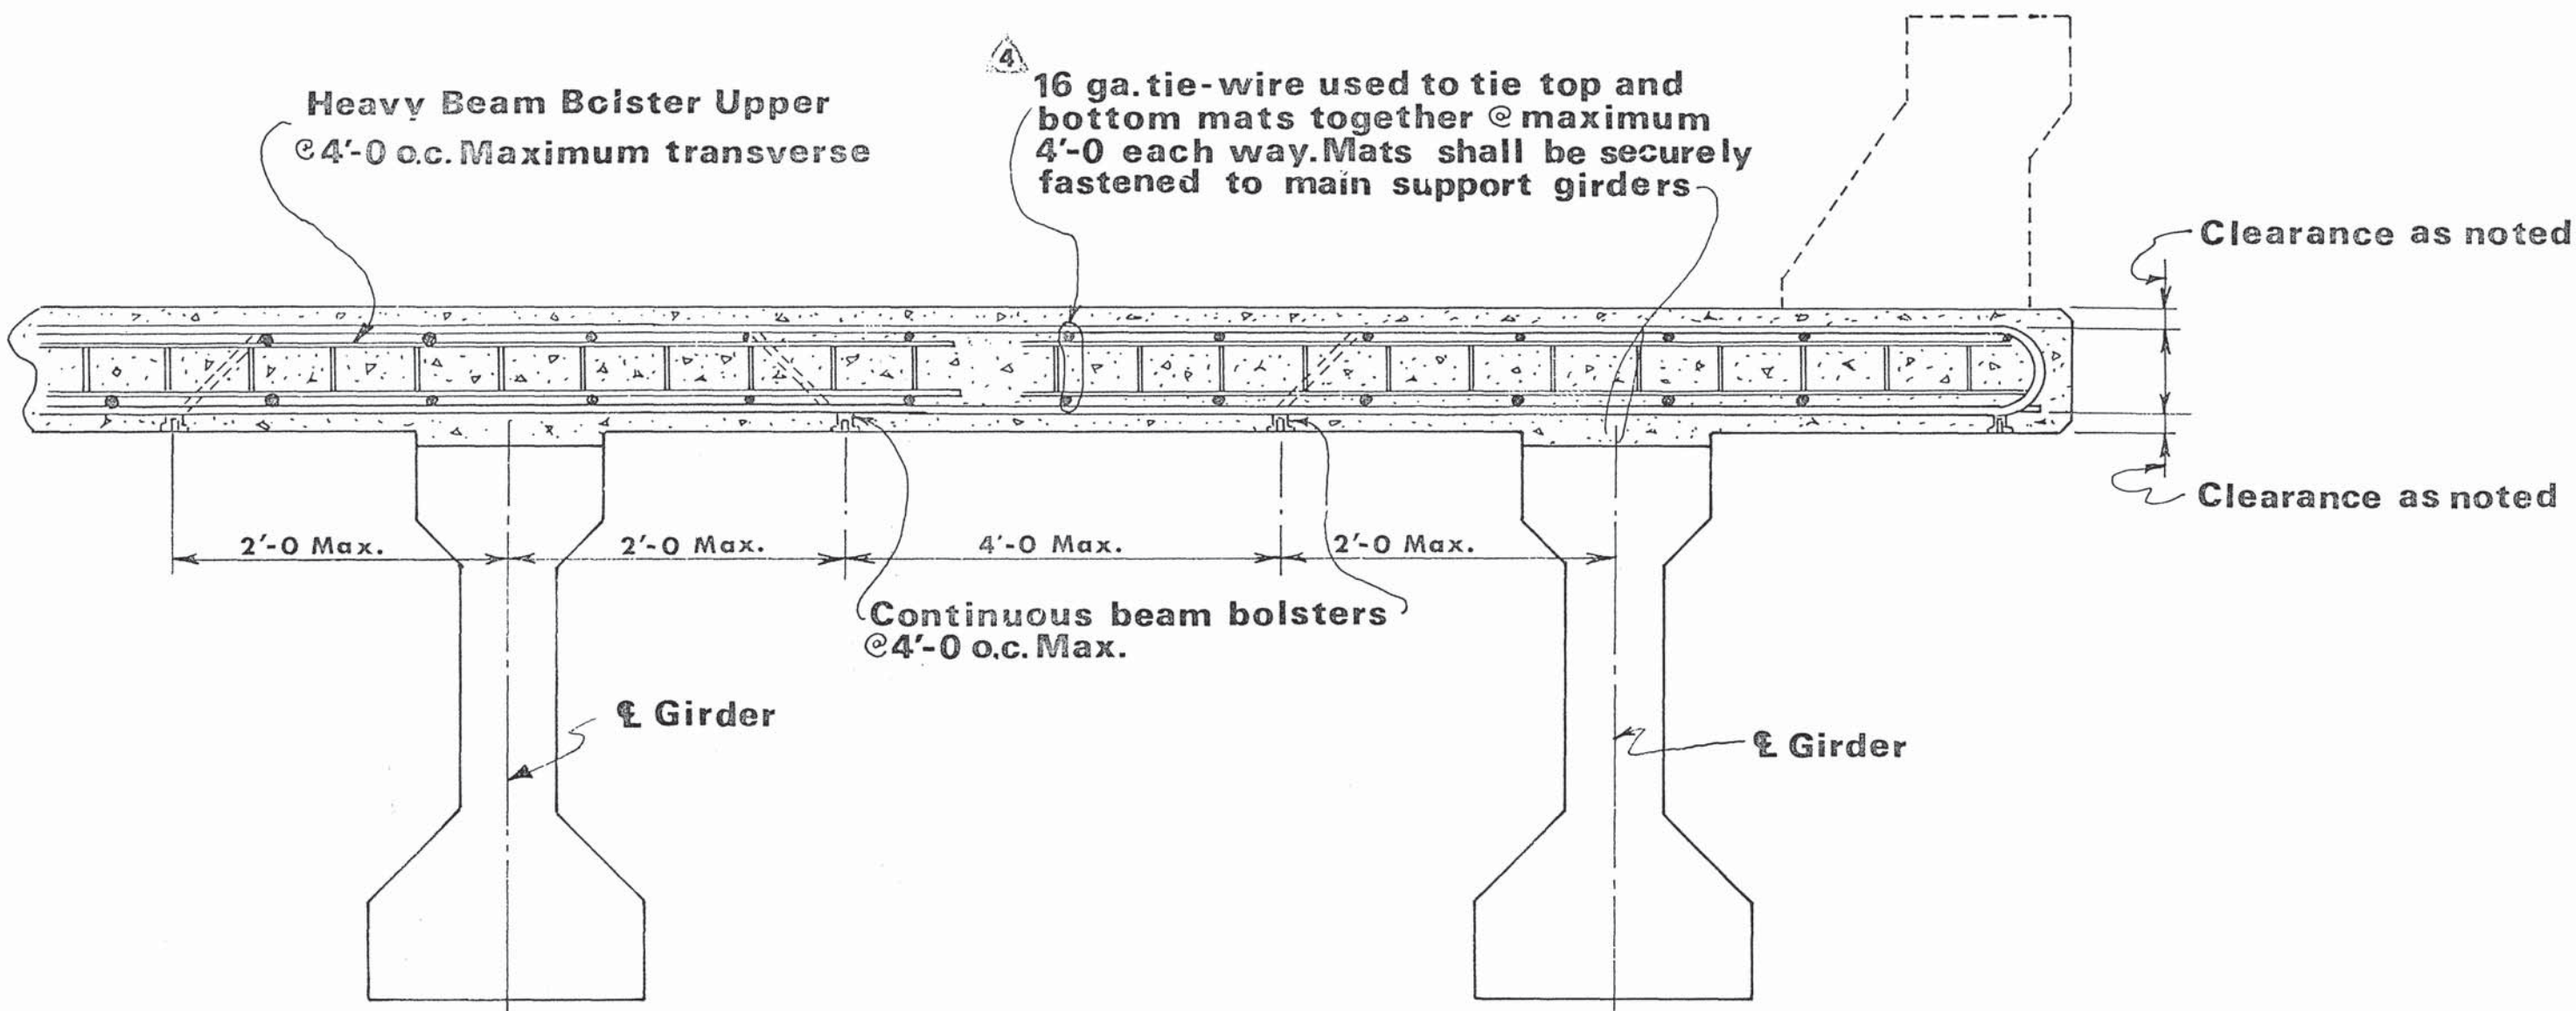


TYPICAL DETAILS FOR GIRDER TYPE BRIDGES

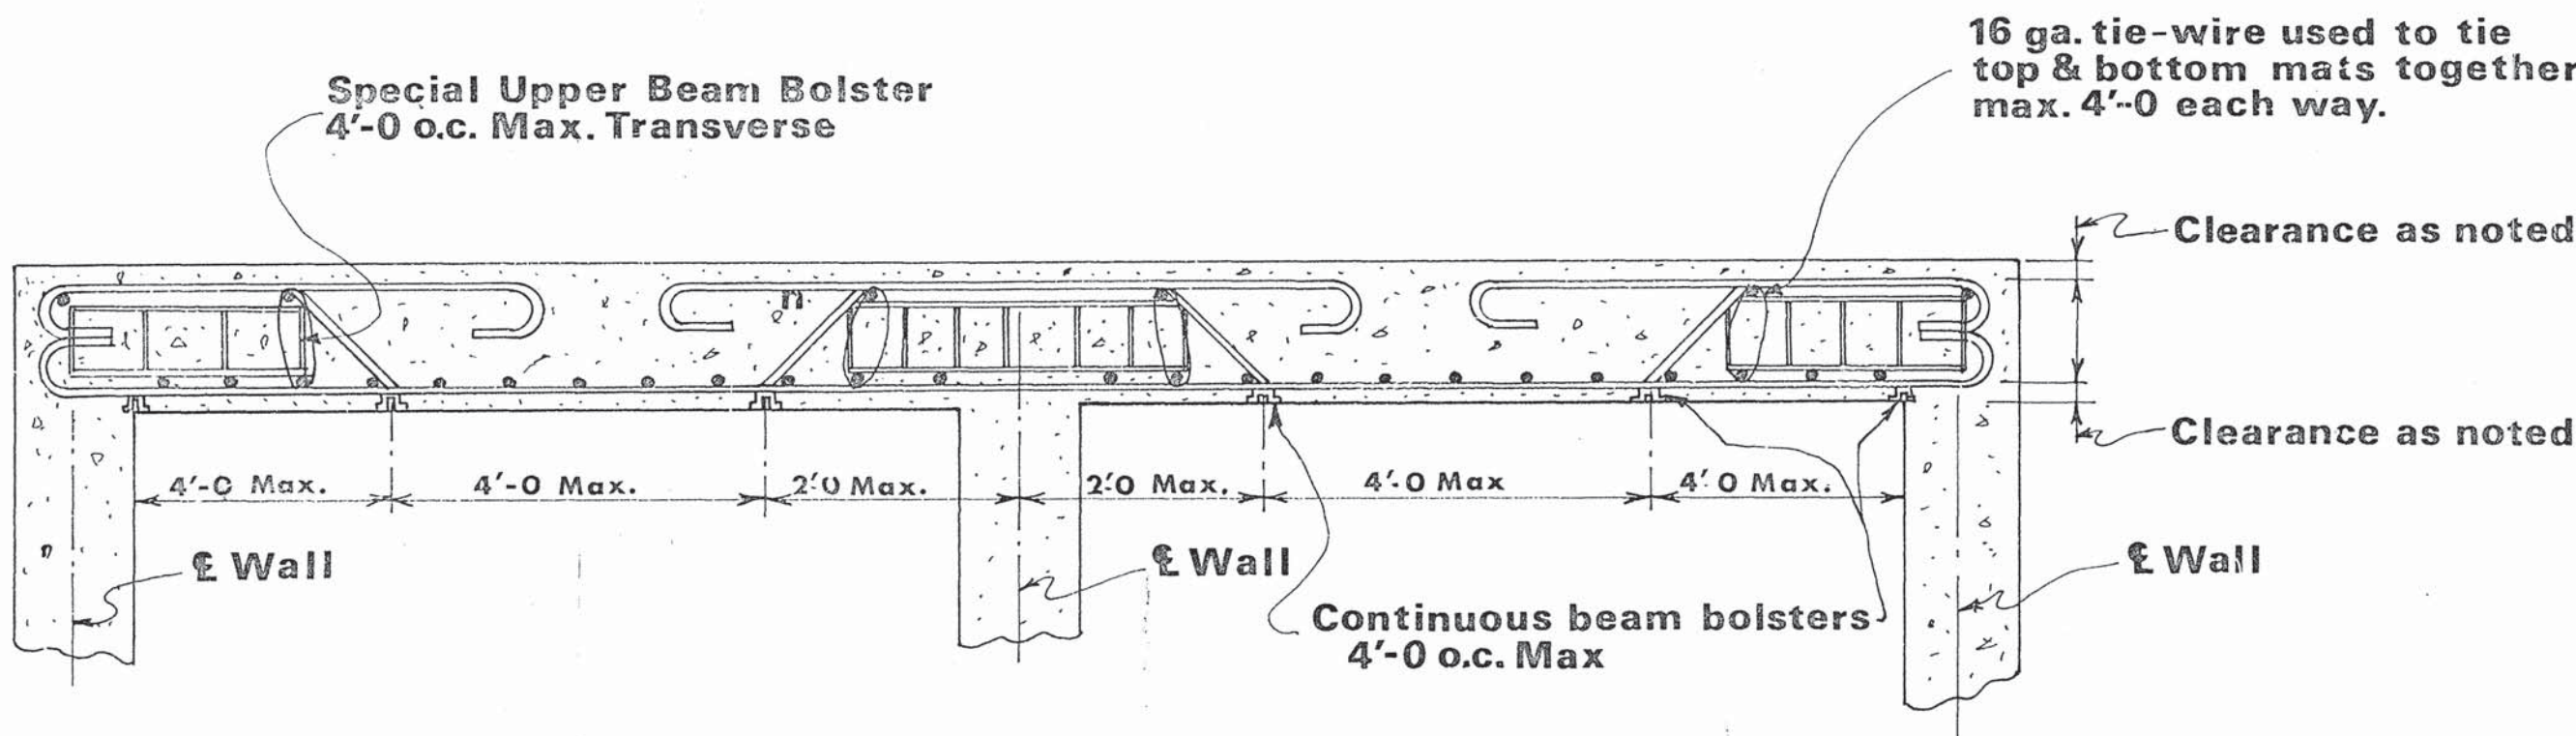


TYPICAL DETAILS FOR BOX TYPE STRUCTURES

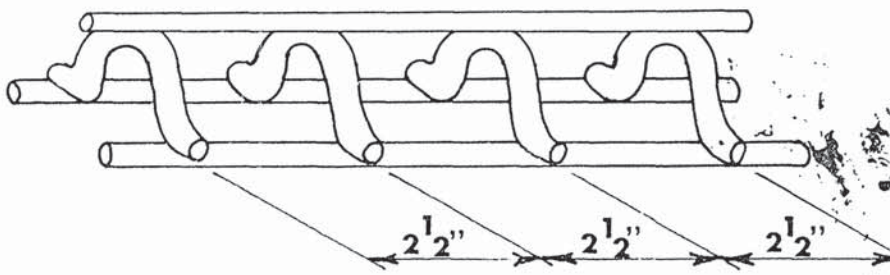


HEAVY BEAM BOLSTER UPPER (HBBU)

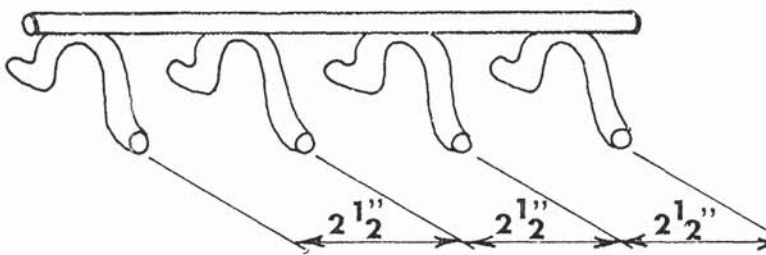

BEAM BOLSTER (BB)

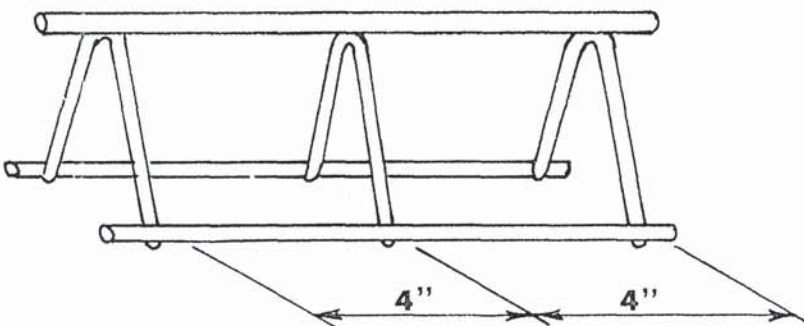

SPECIAL UPPER BEAM BOLSTER

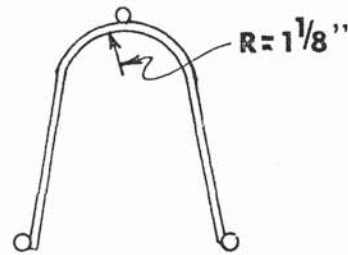

END VIEW

STATE OF TENNESSEE
DEPARTMENT OF TRANSPORTATION
BUREAU OF HIGHWAYS

STANDARD REINFORCING BAR SUPPORT DETAILS FOR CONCRETE SLABS

DESIGNED BY _____ DATE _____
DRAWN BY G.P. Mullican DATE 8-29-73
SUPERVISED BY _____ DATE _____
CHECKED BY _____ DATE _____

CORRECT [Signature]
ENGINEER OF STRUCTURES
APPROVED [Signature]
DIRECTOR OF HIGHWAYS

K-80-14