


CHARLES W. BAKER AIRPORT

AIRPORT LAYOUT PLAN

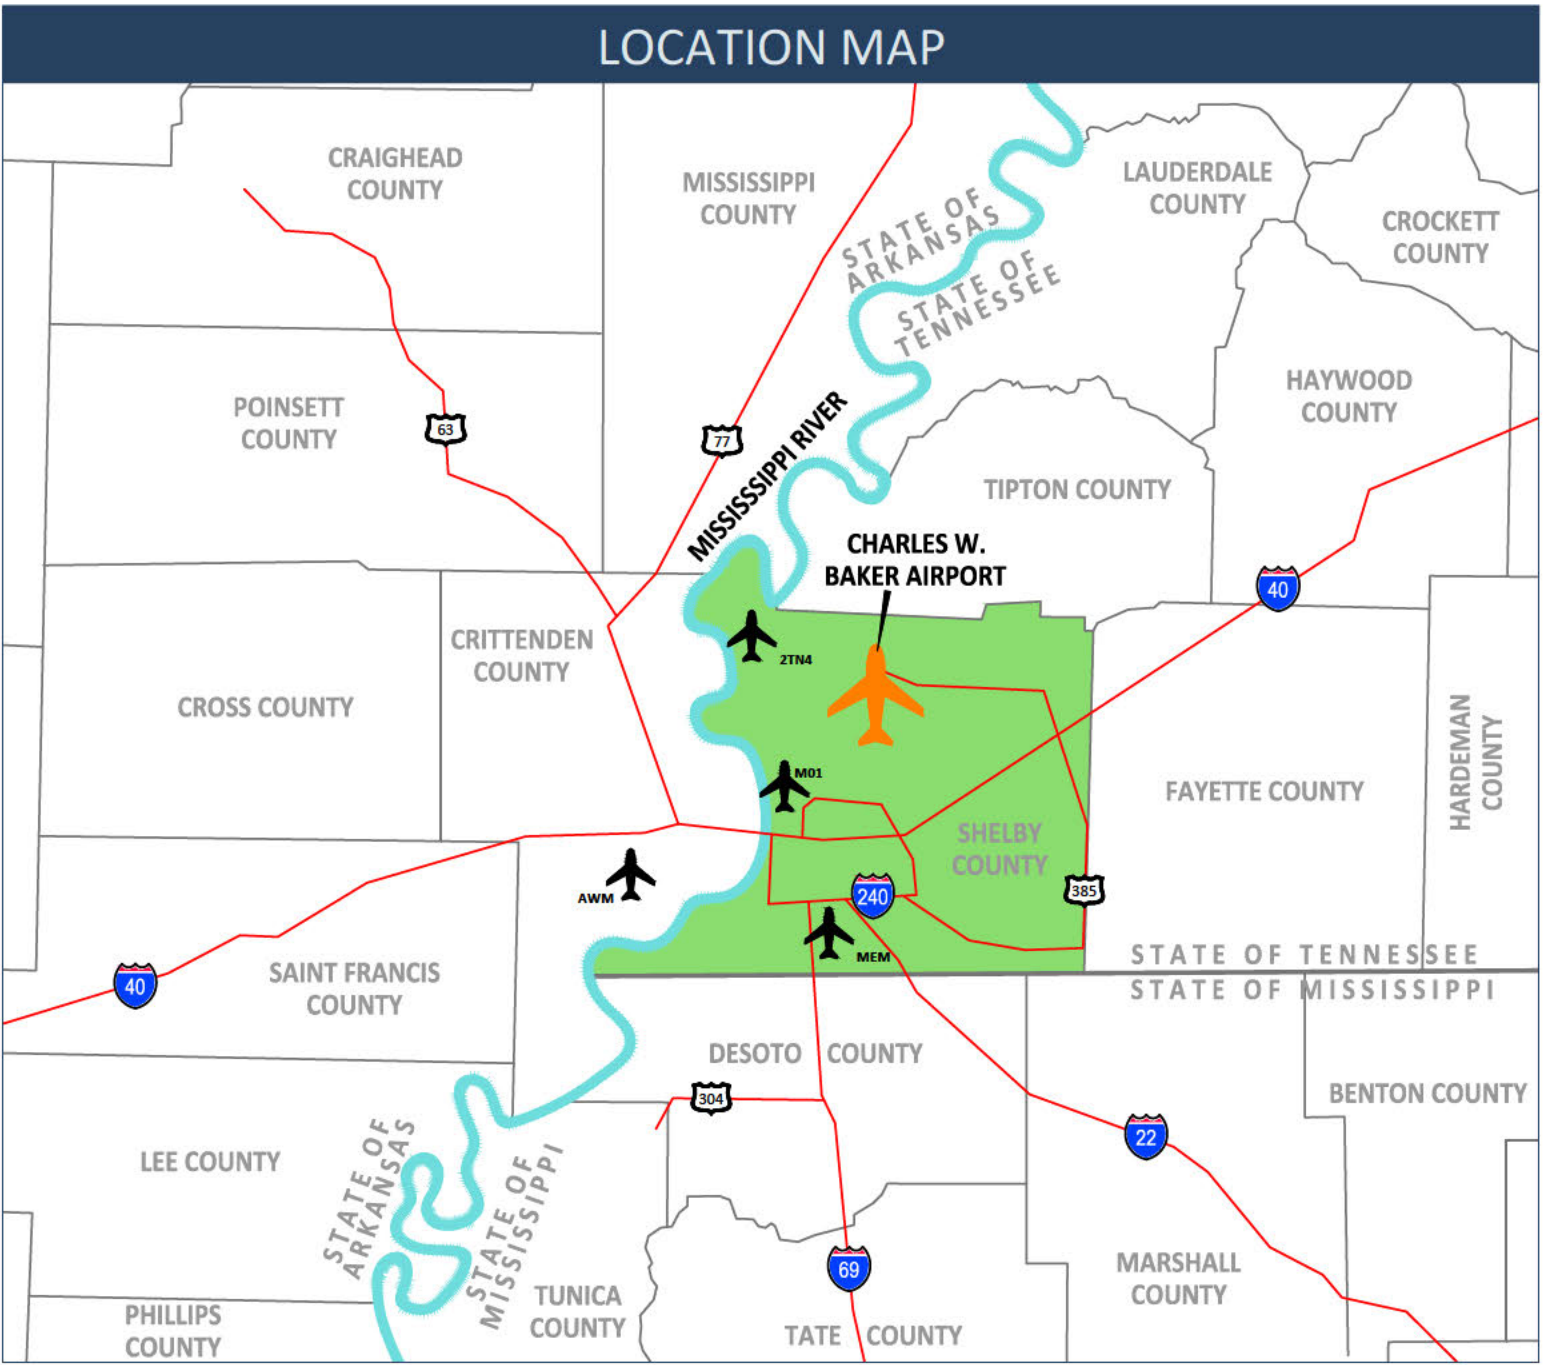

DRAWING INDEX	
SHEET NUMBER	SHEET NAME
1	TITLE SHEET
2	AIRPORT DATA SHEET
3	EXISTING/FUTURE AIRPORT LAYOUT PLAN DRAWING & TERMINAL AREA DRAWING
4	AIRPORT AIRSPACE DRAWING
5	RWY 18 INNER APPROACH & RWY 36 DEPARTURE - EXISTING PLAN & PROFILE
6	RWY 18 INNER APPROACH & RWY 36 DEPARTURE - FUTURE PLAN & PROFILE
7	RWY 36 INNER APPROACH & RWY 18 DEPARTURE - EXISTING PLAN & PROFILE
8	RWY 18-36 - EXISTING & FUTURE PLAN & PROFILE
9	LAND USE DRAWING
10	EXHIBIT "A" AIRPORT PROPERTY INVENTORY MAPS
11	CAPITAL IMPROVEMENT PROJECTS DRAWING

AIRPORT DATA & GOVERNING AUTHORITY/OFFICIALS
CHARLES W. BAKER AIRPORT (2M8) ADDRESS: 3870 FITE ROAD, MILLINGTON, TN 38053 GOVERNING AUTHORITY - MEMPHIS SHELBY COUNTY AIRPORT AUTHORITY AIRPORT MANAGER - JASON MCBRIDE TENNESSEE GOVERNOR - BILL LEE TDOT COMMISSIONER (INTERIM) - JOE GALBATO, III TDOT AERONAUTICS DIRECTOR (INTERIM) - JAY NORRIS, P.E. TAD CHIEF ENGINEER - JOHN PAUL SAALWAECHTER, P.E. TDOT PROJECT MANAGER - JIM CURREY, P.E.
FAA DISCLAIMER
THE PREPARATION OF THIS DOCUMENT MAY HAVE BEEN SUPPORTED, IN PART, THROUGH THE AIRPORT IMPROVEMENT PROGRAM FROM THE FEDERAL AVIATION ADMINISTRATION AS PROVIDED UNDER TITLE 49 U.S.C., SECTION 47104. THE CONTENTS DO NOT NECESSARILY REFLECT THE OFFICIAL VIEWS OR POLICY OF THE FAA OR THE TENNESSEE DEPARTMENT OF TRANSPORTATION (TDOT). ACCEPTANCE OF THIS REPORT BY THE FAA AND TDOT DOES NOT IN ANYWAY CONSTITUTE A COMMITMENT ON THE PART OF THE UNITED STATES OR THE STATE OF TENNESSEE TO PARTICIPATE IN ANY DEVELOPMENT DEPICTED THEREIN NOR DOES IT INDICATE THAT THE PROPOSED DEVELOPMENT IS ENVIRONMENTALLY ACCEPTABLE OR WOULD HAVE JUSTIFICATION IN ACCORDANCE WITH APPROPRIATE PUBLIC LAWS.
CONSTRUCTION NOTICE
THESE ALP DRAWINGS ARE FOR PLANNING PURPOSES ONLY. THE DRAWING INFORMATION, INCLUDING LOCATION DETAILS AND ELEVATIONS SHOULD NOT BE USED FOR CONSTRUCTION. TO PROTECT THE AIRPORT'S OPERATIONAL SAFETY AND FUTURE DEVELOPMENT, ALL PROPOSED CONSTRUCTION ON THE AIRPORT MUST BE COORDINATED BY THE AIRPORT OWNER WITH FAA/STATE AERONAUTICS PRIOR TO CONSTRUCTION. AN FAA FORM 7460 SHALL BE SUBMITTED TO EVALUATE THE EFFECT OF PROPOSED CONSTRUCTION ON THE AIRPORT OR ALTERATION ON AIR NAVIGATION EXCEEDING 14 CFR, PART 77. FILING THE FAA FORM 7460 DOES NOT RELIEVE THE SPONSOR FROM COMPLYING WITH OTHER FEDERAL, STATE OR LOCAL RULES AND REGULATIONS.

ALP Prepared By



Drawn: LDJ
Approved: SRG
Date: 03-28-2022
Project No.: 09-130-18-00

No.	Date	Revisions

FAA'S APPROVAL OF THIS AIRPORT LAYOUT PLAN (ALP) REPRESENTS ACCEPTANCE OF THE GENERAL LOCATION OF FUTURE FACILITIES DEPICTED (SHEET 17144CD4). DURING THE PRELIMINARY DESIGN PHASE, THE AIRPORT OWNER IS REQUIRED TO RESUBMIT FOR APPROVAL THE FINAL LOCATIONS, HEIGHTS, AND EXTERIOR FINISH OF STRUCTURES. FAA'S CONCERN IS OBSTRUCTIONS, IMPACT ON ELECTRONIC AIDS, OR ADVERSE EFFECTS ON CONTROLLER VIEW OF AIRCRAFT APPROACHES AND GROUND MOVEMENT AREAS WHICH COULD ADVERSELY AFFECT THE SAFETY, EFFICIENCY, OR UTILITY OF THE AIRPORT.

Notes

Sources

TITLE SHEET
AIRPORT LAYOUT PLAN DRAWING SET



MODIFICATION OF DESIGN STANDARDS						
NO.	STANDARD MODIFIED	FAA STANDARD	EXISTING CONDITION	PROPOSED ACTION	AIRSPACE CASE #	DATE APPROVED
1	NO MODIFICATION OF DESIGN STANDARDS					
2						
3						
4						

NOTE: ALL TAXIWAYS/TAXILANES ARE DESIGNED TO ACCOMMODATE AIRCRAFT DESIGN GROUP (ADG) II AIRCRAFT AND ARE DESIGNED AT TAXIWAY DESIGN GROUP (TDG) 2 STANDARDS. STANDARD WIDTH IS 35 FEET, AND FUTURE PAVEMENT WILL BE THE SAME.

The diagram illustrates the layout of a runway safety area. Key components include:

- Runway Centerline:** A blue line running horizontally through the center.
- Runway Threshold:** A vertical line on the left side.
- Runway Object Free Area (ROFA):** Yellow lines extending from the runway threshold.
- Runway Safety Area (RSA):** Purple lines extending from the runway threshold.
- Object Free Zone (OFZ):** Blue lines extending from the runway threshold.
- Runway Protection Zone (RPZ):** Red lines forming a rectangular area around the runway.
- Dimensions:**
 - P/R:** Runway Protection Zone - Length
 - Q:** Length Beyond Runway Threshold
 - W1:** Runway Protection Zone - Inner Width
 - W2:** Runway Protection Zone - Outer Width
 - C:** Runway Safety Area (RSA)
 - D:** Object Free Zone (OFZ)
 - L:** Total length of the safety area


ITEM	DESCRIPTION
C	Runway Safety Area (RSA)
D	Object Free Zone (OFZ)
L	Runway Protection Zone - Length
P/R	Length Beyond Runway Threshold
Q	Runway Object Free Area (ROFA)
W1	Runway Protection Zone - Inner Width
W2	Runway Protection Zone - Outer Width

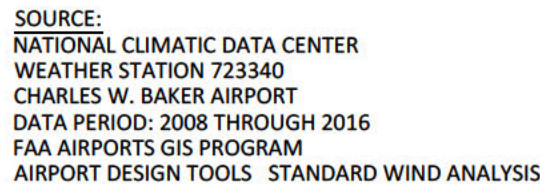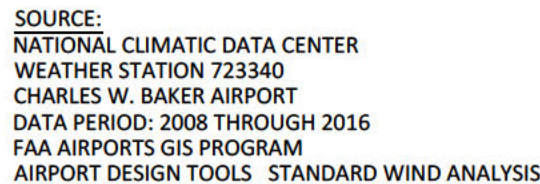

NCE 4). TO NISH - S	Notes 1. RUNWAY 18-36 SAFETY AREA INVENTORY WAS COMPLETED ON 07-20-2021	Sources	DATA SHEET AIRPORT LAYOUT PLAN DRAWING SET







**AIRPORT LAYOUT
PLAN DRAWING**
 AIRPORT LAYOUT PLAN DRAWING SET
 MAGNETIC DECLINATION
 7°17' WEST
 MAY 31, 2018

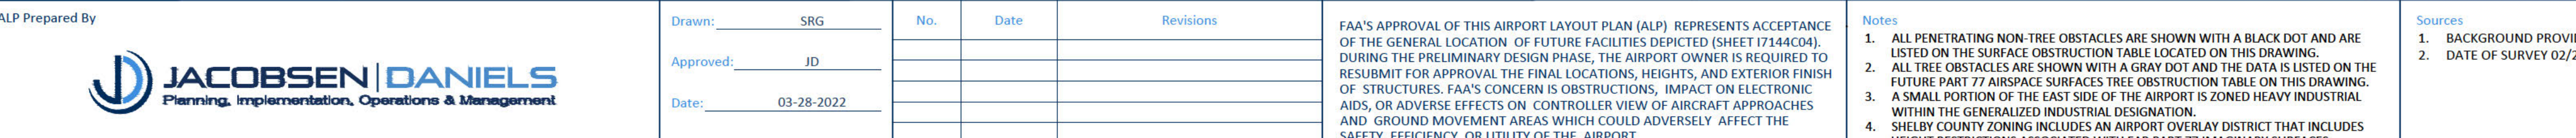

NOTE: TBR = TO BE REMOVED, FBF = FIXED BY FUNCTION, RWY EXT = RUNWAY EXTENSION (ALL TABLES)

NOTE: TREES PENETRATING THE PART 77 SURFACES ARE SHOWN AS GREY COLORED DOTS. DATA OF INDIVIDUAL TREES CAN BE FOUND IN AGIS PROJECT #221824.

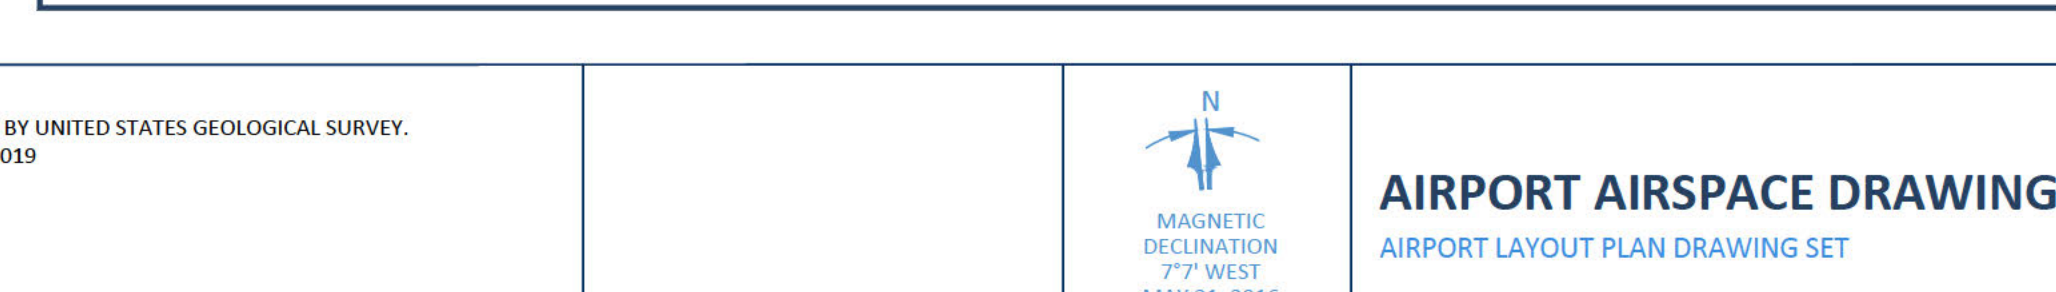

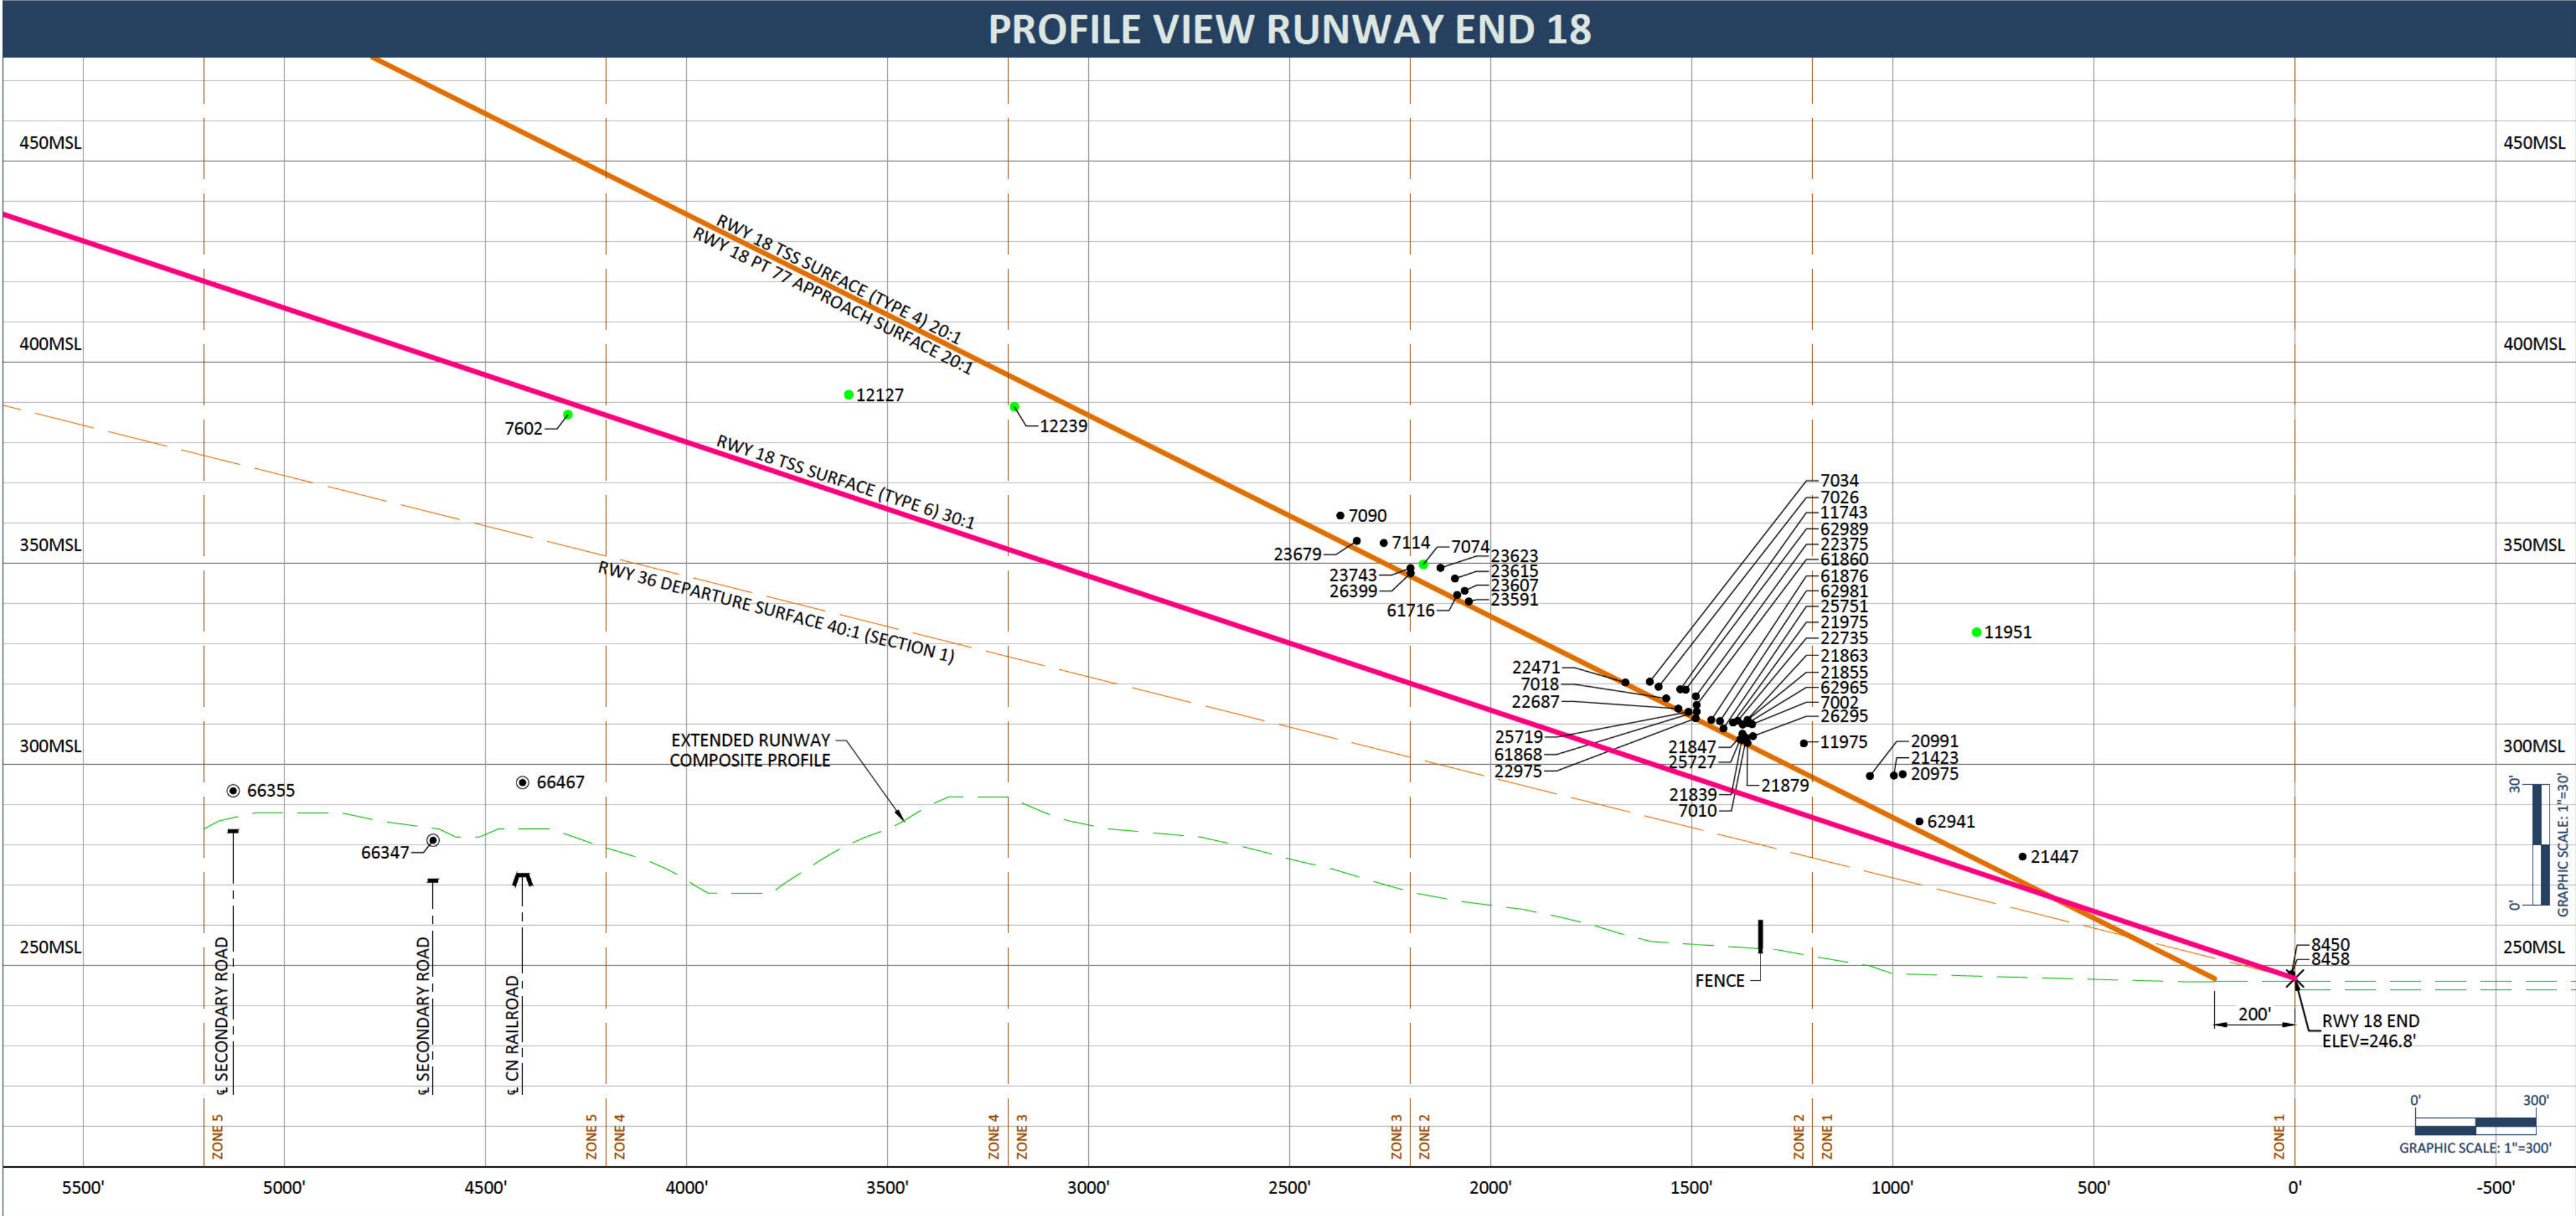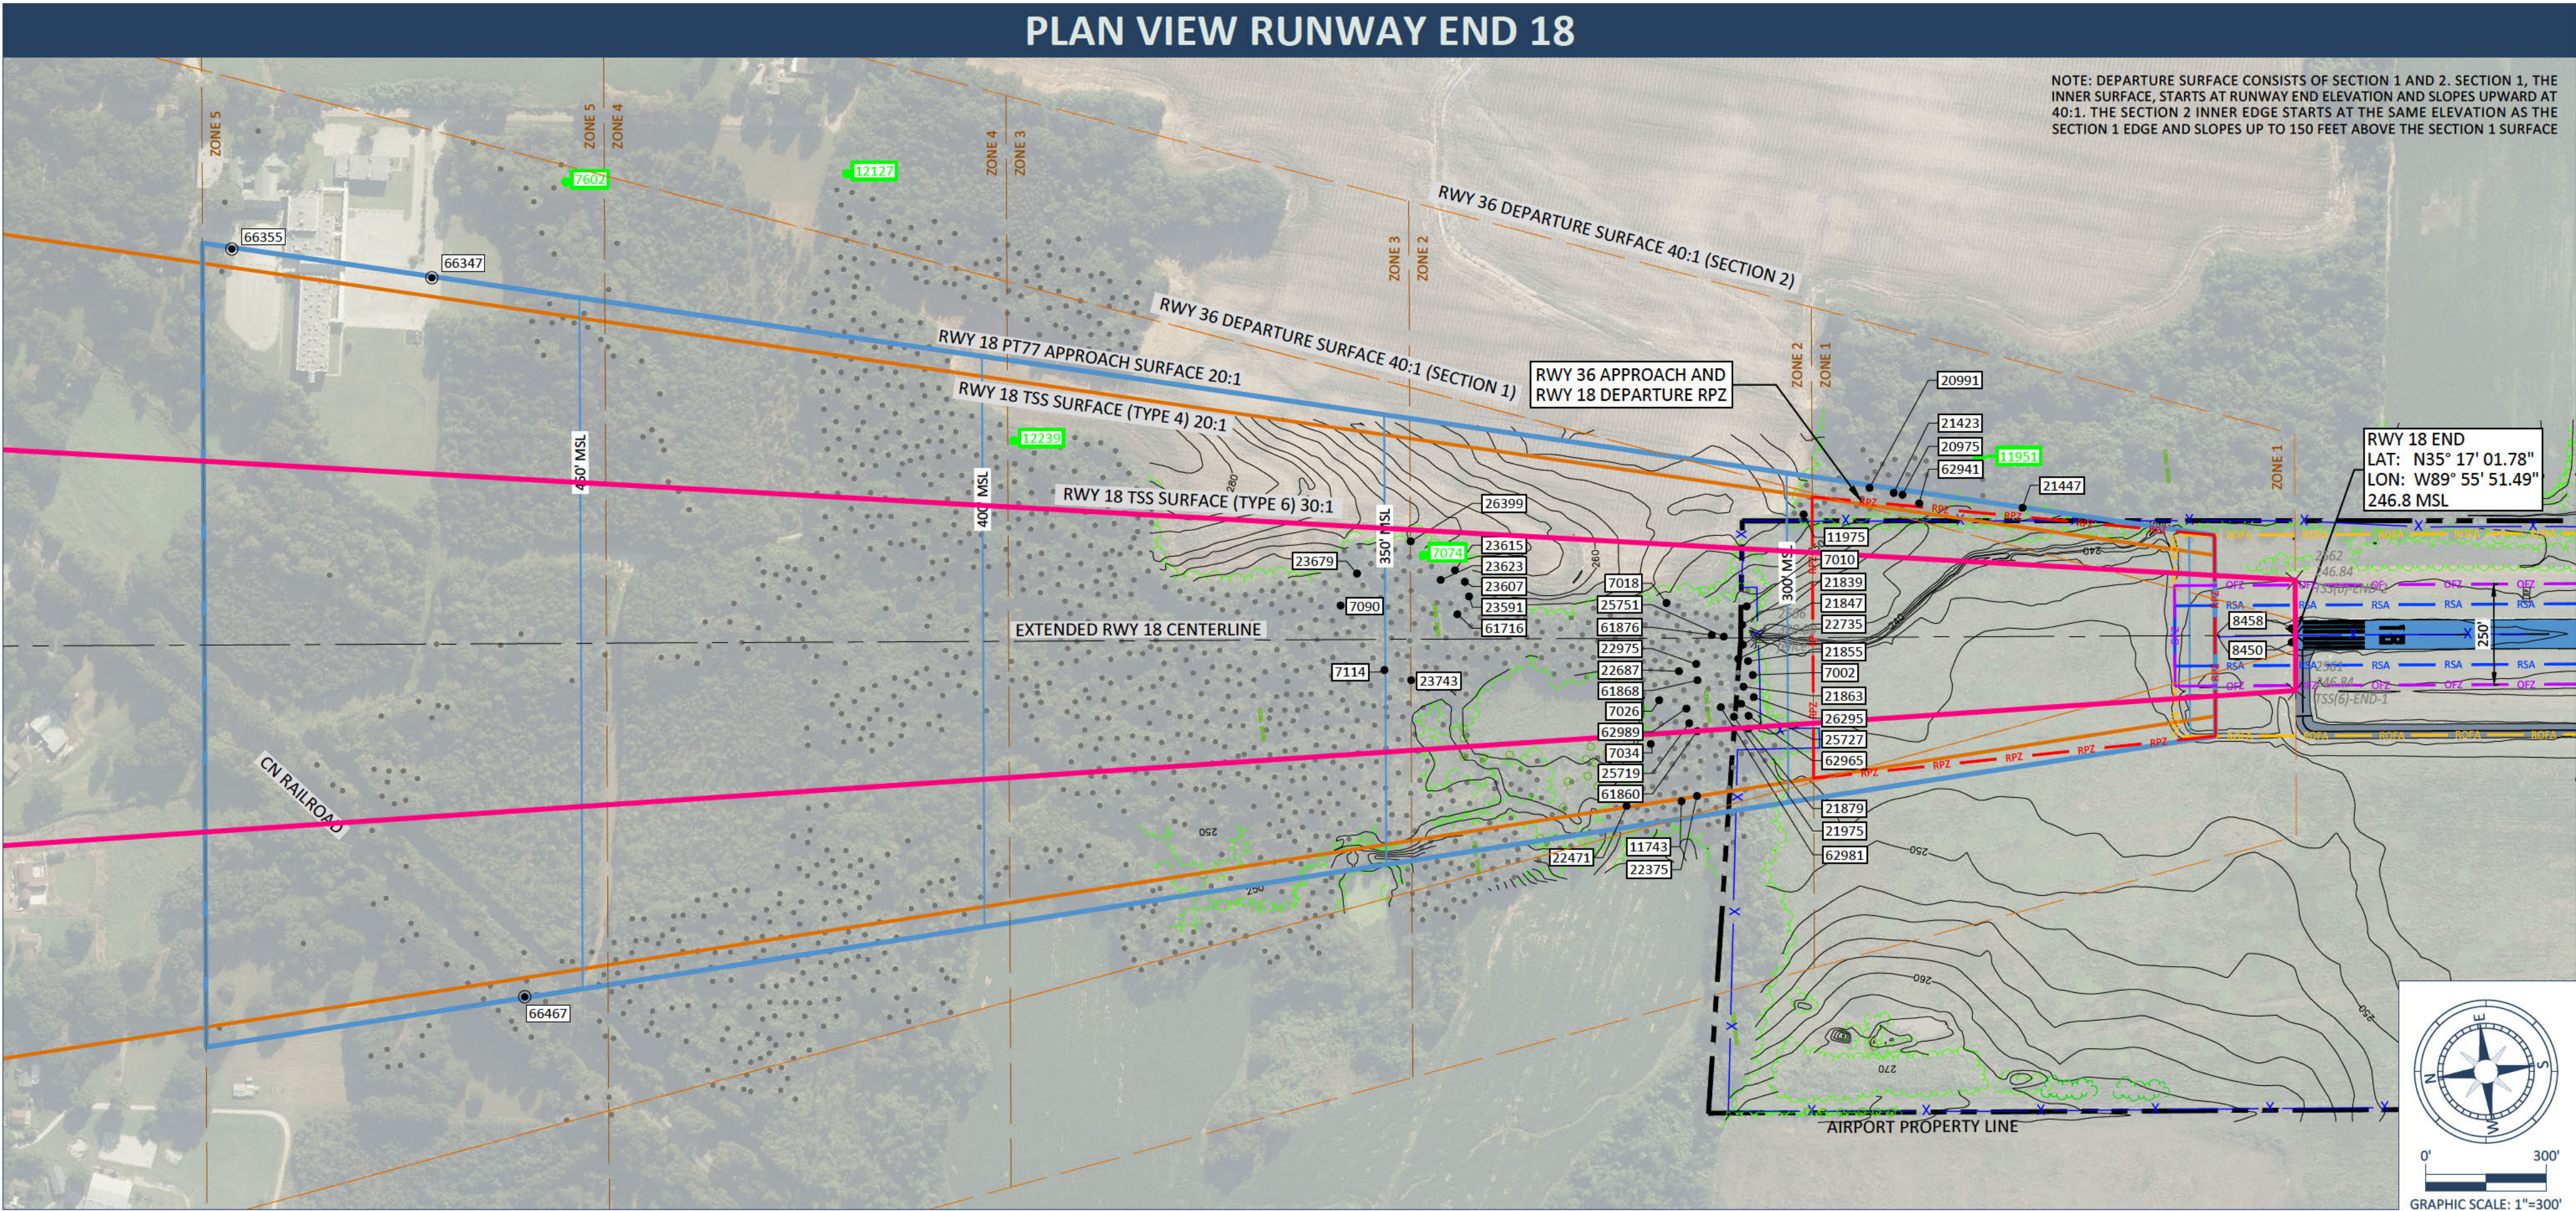

SURFACE OBSTRUCTION TABLE								
OBJECT ID	DESCRIPTION	TOP ELEV MSL	P77 PEN VALUE (FEET)	DEP PEN VALUE (FEET)	TSS4 PEN VALUE (FEET)	TSS6 PEN VALUE (FEET)	DISPOSITION	TRIGGERING EVENT
6978	REIL	248.7	-	-	-	0.7	FBF	N / A
6986	REIL	248.7	-	-	-	0.7	FBF	N / A
7002	TREE	310.0	5.7	29.4	5.7	18.2	TBR	TDOT Inspect.
7010	TREE	306.6	1.5	25.6	1.5	14.5	TBR	TDOT Inspect.
7018	TREE	316.4	1.4	30.5	1.4	17.6	TBR	TDOT Inspect.
7026	TREE	319.3	3.4	32.9	3.4	19.9	TBR	TDOT Inspect.
7034	TREE	320.6	3.6	33.7	3.6	-	TBR	TDOT Inspect.
7074	TREE	349.8	4.6	48.7	4.6	30.8	TBR	TDOT Inspect.
7090	TREE	361.9	6.3	55.7	6.3	36.0	TBR	TDOT Inspect.
7114	TREE	355.1	4.9	51.6	4.9	32.8	TBR	TDOT Inspect.
8450	RUNWAY_LIGHT	247.8	-	0.8	-	0.9	FBF	N / A
8458	RUNWAY_LIGHT	247.6	-	0.5	-	0.5	FBF	N / A
11743	TREE	318.7	5.4	0.0	-	-	TBR	TDOT Inspect.
11975	TREE	305.2	7.3	27.9	7.3	-	TBR	TDOT Inspect.
20975	TREE	297.6	12.0	8.6	-	-	TBR	TDOT Inspect.
20991	TREE	297.1	7.4	7.6	-	-	TBR	TDOT Inspect.
21423	TREE	297.3	10.6	8.0	-	-	TBR	TDOT Inspect.
21447	TREE	277.1	6.4	0.0	-	-	TBR	TDOT Inspect.
21839	TREE	306.2	0.5	24.9	0.5	13.5	TBR	TDOT Inspect.
21847	TREE	307.7	2.1	26.5	2.1	15.1	TBR	TDOT Inspect.
21855	TREE	311.1	6.2	30.2	6.2	19.0	TBR	TDOT Inspect.
21863	TREE	309.9	4.4	28.8	4.4	17.4	TBR	TDOT Inspect.
21879	TREE	305.4	0.5	24.5	0.5	-	TBR	TDOT Inspect.
21975	TREE	310.4	3.7	28.7	3.7	17.2	TBR	TDOT Inspect.
22375	TREE	317.0	5.6	32.9	5.6	-	TBR	TDOT Inspect.
22471	TREE	320.4	0.3	31.9	0.3	-	TBR	TDOT Inspect.
22687	TREE	313.9	0.4	28.7	0.4	16.0	TBR	TDOT Inspect.
22735	TREE	310.9	4.7	29.4	4.7	17.9	TBR	TDOT Inspect.
22975	TREE	311.5	0.1	27.4	0.1	15.1	TBR	TDOT Inspect.
23591	TREE	340.5	1.0	42.3	1.0	25.3	TBR	TDOT Inspect.
23607	TREE	343.2	3.1	44.7	3.1	27.7	TBR	TDOT Inspect.
23615	TREE	346.2	4.9	47.2	4.9	29.9	TBR	TDOT Inspect.
23623	TREE	348.9	5.8	48.9	5.8	31.3	TBR	TDOT Inspect.
23679	TREE	355.6	2.1	50.5	2.1	31.1	TBR	TDOT Inspect.
23743	TREE	348.8	2.0	47.0	2.0	28.9	TBR	TDOT Inspect.
25719	TREE	313.1	0.8	28.5	0.8	16.0	TBR	TDOT Inspect.
25727	TREE	306.3	0.5	24.9	0.5	13.6	TBR	TDOT Inspect.
25751	TREE	309.0	1.0	26.6	1.0	14.9	TBR	TDOT Inspect.
26295	TREE	307.1	2.8	26.5	2.8	15.5	TBR	TDOT Inspect.
26399	TREE	347.6	0.8	45.8	0.8	27.6	TBR	TDOT Inspect.
61716	TREE	342.2	1.1	43.2	1.1	25.9	TBR	TDOT Inspect.
61860	TREE	314.8	3.6	30.8	3.6	-	TBR	TDOT Inspect.
61868	TREE	313.1	1.9	29.1	1.9	16.9	TBR	TDOT Inspect.
61876	TREE	311.1	1.7	28.0	1.7	16.0	TBR	TDOT Inspect.
62941	TREE	285.8	2.3	1.2	-	-	TBR	TDOT Inspect.
62965	TREE	310.3	5.4	29.5	5.4	18.2	TBR	TDOT Inspect.
62981	TREE	310.8	2.5	28.2	2.5	16.5	TBR	TDOT Inspect.
62989	TREE	318.6	6.0	33.9	6.0	21.4	TBR	TDOT Inspect.

DASH (-) INDICATES OBSTACLE CLEARS THE SURFACE OR IS OUTSIDE THE SURFACE AREA. ALL NUMERICAL VALUES IN TABLES SHOWN TO THE TENTH REPRESENT FEET.

TRAVERSE WAY ELEVATION DATA				
OBJECT ID	DESCRIPTION	TOP ELEV MSL	P77 PEN VALUE (FEET)	DISPOSITION
66355	SCHOOL ROAD	293.4	-199.8	N / A
66347	AMHERST ROAD	281.2	-187.2	N / A
66467	RAILROAD	295.5	-161.7	N / A

TRAVERSE WAY TOP ELEVATION INCLUDES SOP SPECIFIED ADJUSTED VALUE. ALL NUMERICAL VALUES IN TABLES SHOWN TO THE TENTH REPRESENT FEET.

RUNWAY END 36 DEPARTURE SURFACE TREE OBSTRUCTION TABLE								
ZONE	DESCRIPTION	OB ID OF HIGHEST TREE	TOP MSL ELEV OF HIGHEST TREE	AMOUNT OF PENETRATION	PENETRATING TREES		NON-PENETRATING TREES	
					QUANTITY	DISPOSITION	QUANTITY	TRIGGERING EVENT
1	TREES	11951	332.9	5.4	31	TBR	247	TDOT Inspect.
2	TREES	7074	349.8	49.0	298	TBR	88	TDOT Inspect.
3	TREES	12239	388.9	62.0	475	TBR	218	TDOT Inspect.
4	TREES	12127	392.0	55.0	453	TBR	266	TDOT Inspect.
5	TREES	7602	387.0	33.0	86	TBR	77	TDOT Inspect.

NOTE: TREES PENETRATING THE 40:1 DEPARTURE SURFACE ARE SHOWN AS GREY COLORED DOTS. DATA OF INDIVIDUAL TREES CAN BE FOUND IN AGIS PROJECT #221824.

RUNWAY END 18 TSS6 SURFACE TREE OBSTRUCTION TABLE								
ZONE	DESCRIPTION	OB ID OF HIGHEST TREE	TOP MSL ELEV OF HIGHEST TREE	AMOUNT OF PENETRATION	PENETRATING TREES		NON-PENETRATING TREES	
					QUANTITY	DISPOSITION	QUANTITY	DISPOSITION
1	TREES	-	-	-	-	TBR	-	TBD
2	REES	7074	349.8	30.8	107	TBR	52	TBD
3	TREES	7314	377.9	30.0	160	TBR	127	TBD
4	REES	7234	380.7	24.0	19	TBR	133	TBD
5	TREES	7730	385.8	-23.0	-	TBR	40	TBD

NOTE: TREES PENETRATING THE 30:1 TSS6 SURFACE ARE SHOWN AS GREY COLORED DOTS. DATA OF INDIVIDUAL TREES CAN BE FOUND IN AGIS PROJECT #221824.

LEGEND			
ITEM	DESCRIPTION	ITEM	DESCRIPTION
250	EXISTING GROUND CONTOUR (10')	RPZ	RUNWAY PROTECTION ZONE (RPZ)
250 MSL	PART 77 SURFACE CONTOUR	FENCE	FENCE
	AIRPORT PROPERTY LINE	PT77 APPROACH SURFACE	PT77 APPROACH SURFACE
	EXISTING ROAD	TSS APPROACH SURFACE	TSS APPROACH SURFACE
	RUNWAY PAVEMENT & MARKINGS		DEPARTURE SURFACE
	TAXIWAY PAVEMENT		DEPARTURE SURFACE TREE OBSTACLE ZONE
	FOREST / TREE CLUSTER		HIGHEST TREE IN ZONE
	TRAVERSE WAY POINT		TREES/OBJECTS PENETRATING 40:1 DEPARTURE SURFACE
		BRIL	BUILDING RESTRICTION LINE (BRIL)
			TSS (TYPE 6) APPROACH SURFACE
	ROFA		
	RUNWAY OBJECT FREE AREA (ROFA)		
	Runway Safety Area (RSA)		
	OBJECT FREE ZONE (OFZ)		

ALP Prepared By



Drawn: LDJ
Approved: SRG
Date: 03-28-2022
Project No.: 09-130-18-00

No.	Date	Revisions

FAA'S APPROVAL OF THIS AIRPORT LAYOUT PLAN (ALP) REPRESENTS ACCEPTANCE OF THE GENERAL LOCATION OF FUTURE FACILITIES DEPICTED (SHEET 17144C04). DURING THE PRELIMINARY DESIGN PHASE, THE AIRPORT OWNER IS REQUIRED TO RESUBMIT FOR APPROVAL THE FINAL LOCATIONS, HEIGHTS, AND EXTERIOR FINISH OF STRUCTURES. FAA'S CONCERN IS OBSTRUCTIONS, IMPACT ON ELECTRONIC AIDS, OR ADVERSE EFFECTS ON CONTROLLER VIEW OF AIRCRAFT APPROACHES AND GROUND MOVEMENT AREAS WHICH COULD ADVERSELY AFFECT THE SAFETY, EFFICIENCY, OR UTILITY OF THE AIRPORT.



- Notes
- Obstruction survey data performed under AGIS Project #221824, dated July 2018.
 - No OFZ obstructions/violations in the existing conditions.
 - No PAPI siting surface (3:1 Slope) obstructions.
 - Shelby County Zoning includes an airport overlay district that includes height restrictions associated with FAR Part 77 imaginary surfaces.

Sources

1. THIS MAP COMPILED BY PHOTOGRAMMETRIC METHODS FROM AERIAL PHOTOGRAPHY DATED 09-15-2018. SURVEY BASED ON TENNESSEE STATE PLANE COORDINATE SYSTEM. HORIZONTAL DATUM BASED ON NAD 83 (2011). VERTICAL DATUM BASED ON NAVD 1988.



RWY 18 INNER APPROACH
RWY 36 DEPARTURE
PLAN AND PROFILE
AIRPORT LAYOUT PLAN DRAWING SET

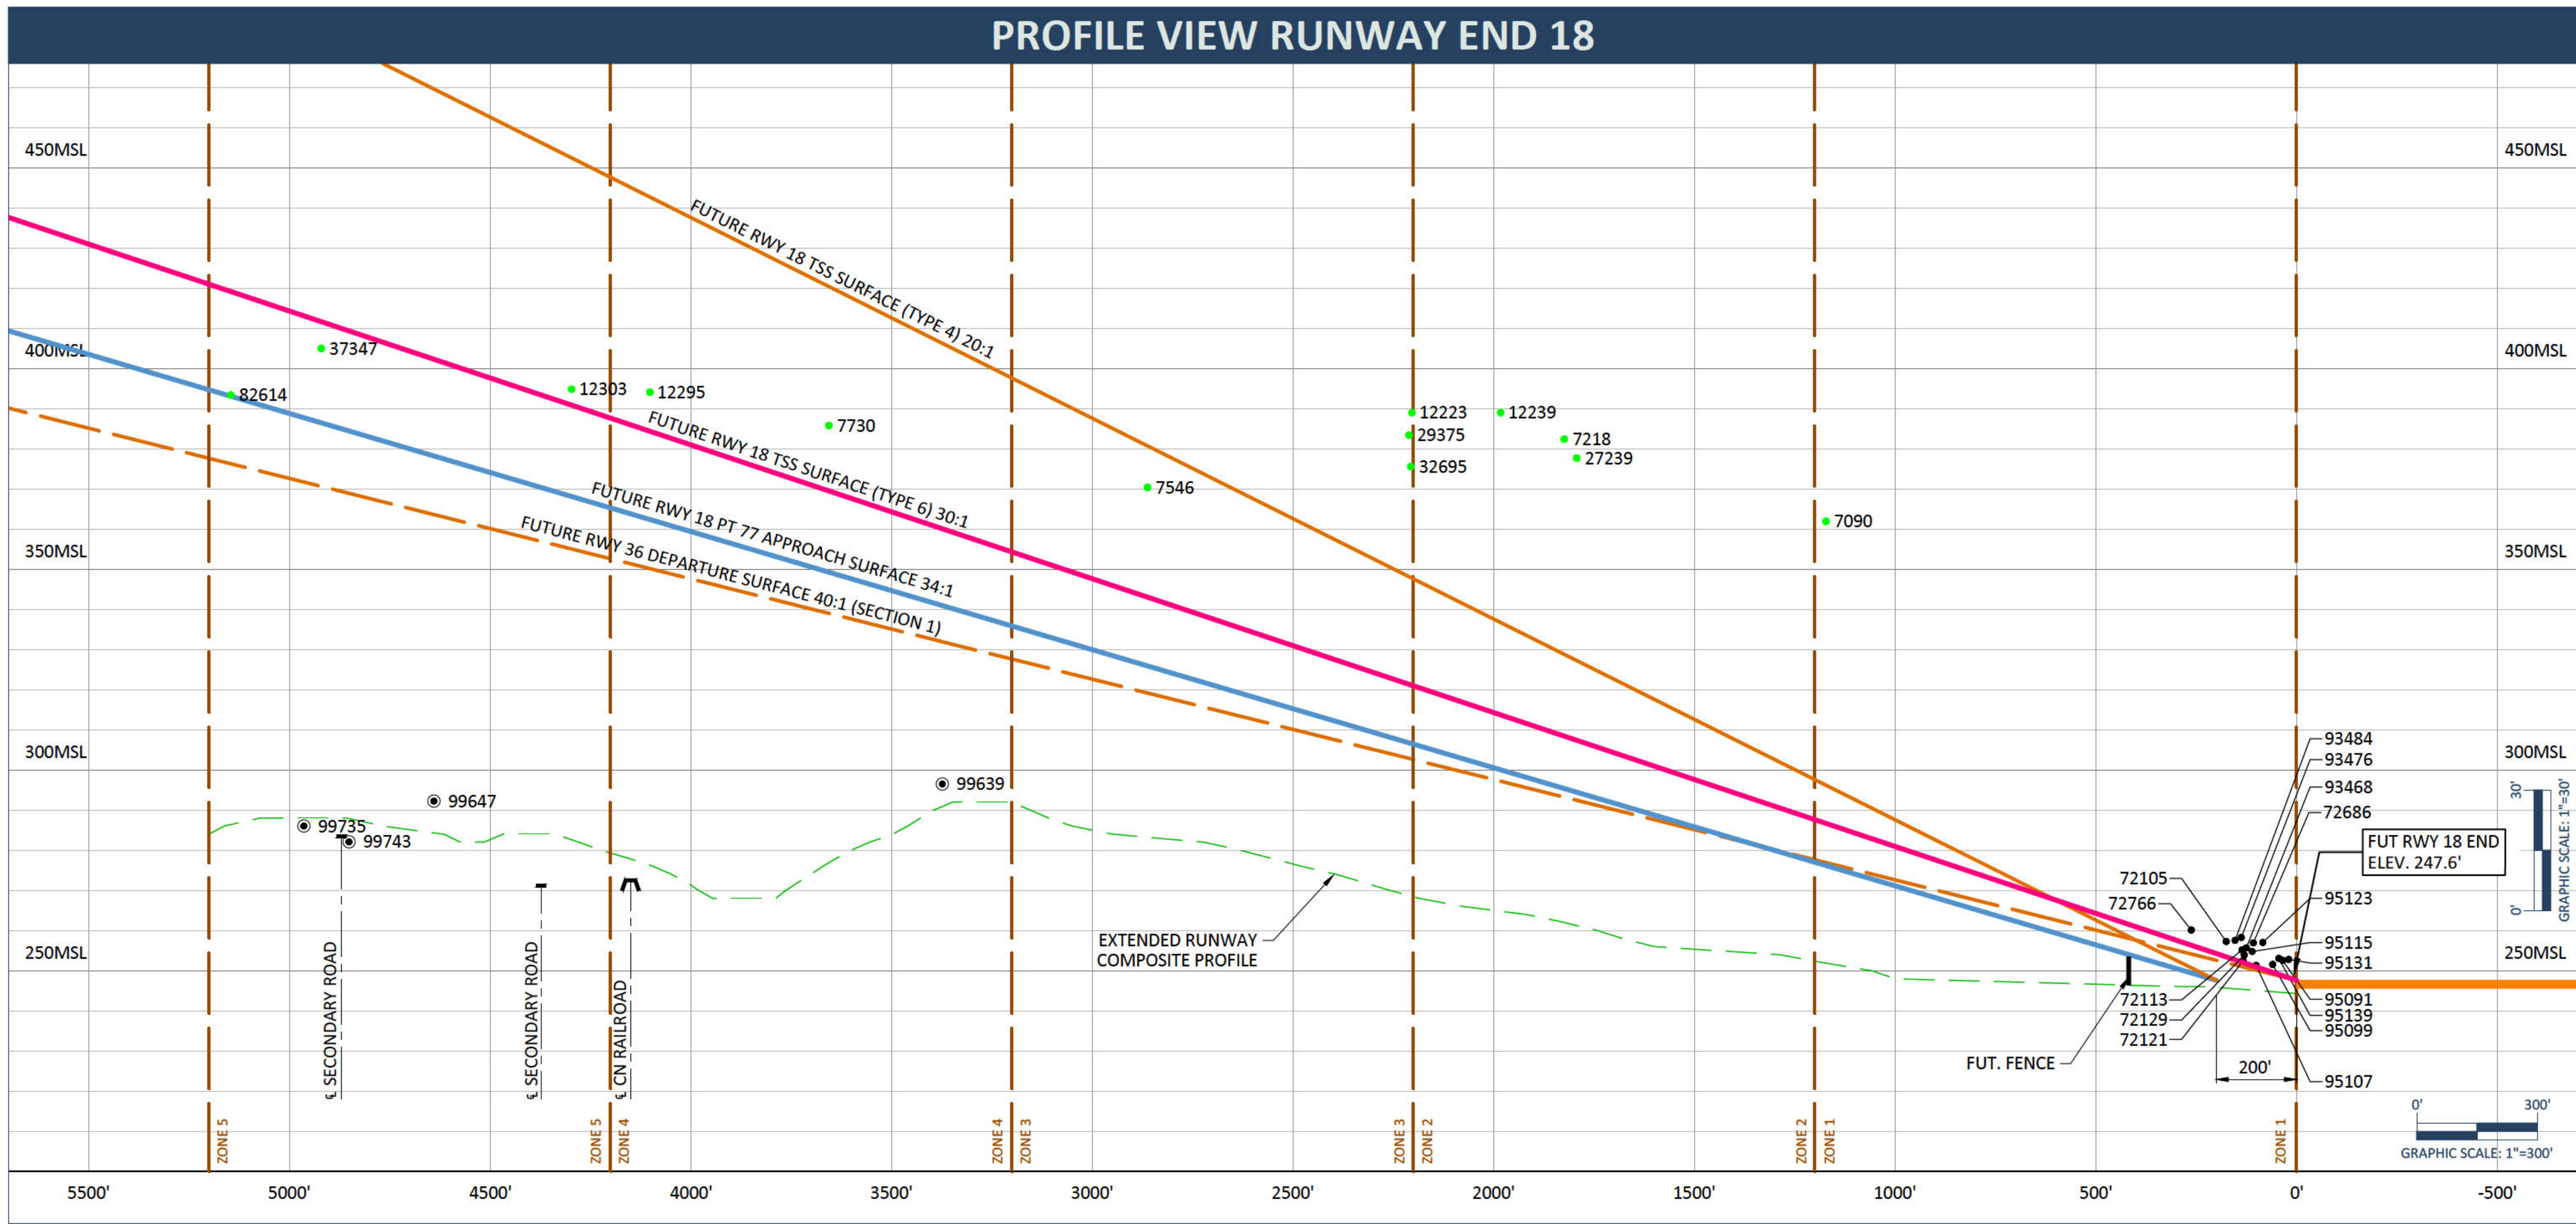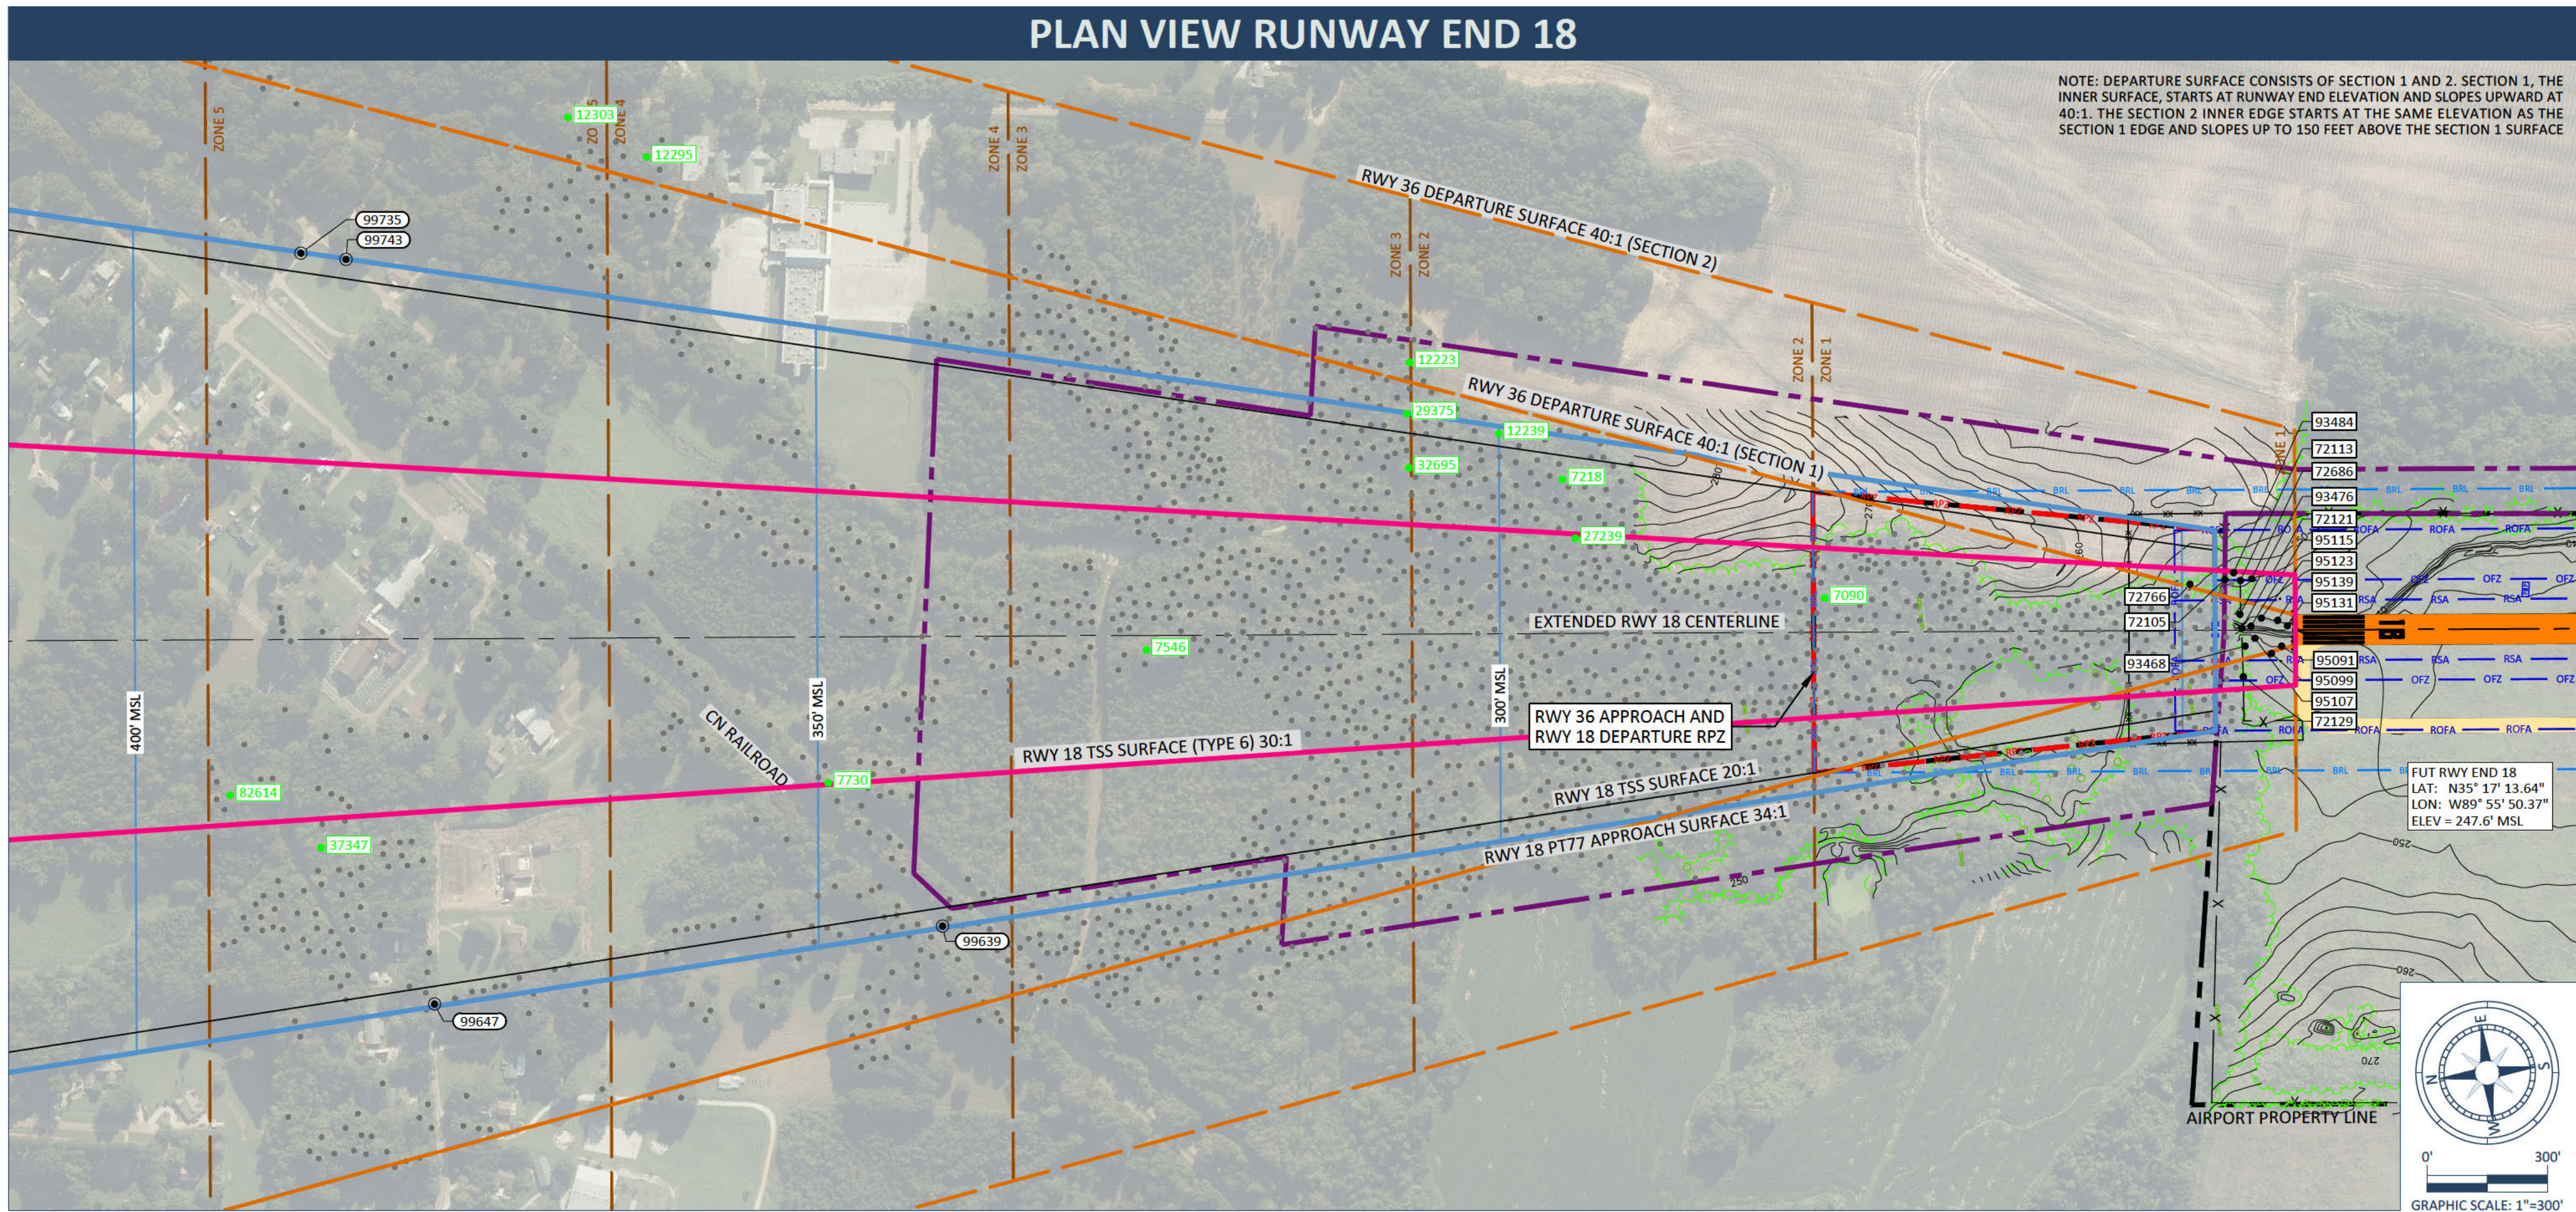

SURFACE OBSTRUCTION TABLE							
OBJECT ID	DESCRIPTION	TOP ELEV MSL	P77 PEN VALUE (FEET)	DEP PEN VALUE (FEET)	TSS 6 PEN VALUE (FEET)	TSS 6 PEN VALUE (FEET)	DISPOSITION
72105	FENCE	257.25	-	-	-	3.9	TBR
72113	FENCE	255.15	-	-	-	3.2	TBR
72121	FENCE	252.43	-	1.5	-	-	TBR
72129	FENCE	253.91	-	-	-	2.1	TBR
72686	BUSH	256.91	-	-	-	5.8	TBR
72766	BUSH	260.12	10.7	3.6	9.4	-	TBR
93468	BUSH	255.68	-	5.0	-	-	TBR
93476	BUSH	258.28	-	7.2	-	-	TBR
93484	BUSH	257.54	-	-	-	5.0	TBR
95091	BUSH	252.55	-	4.1	-	-	TBR
95099	BUSH	251.56	-	0.9	-	-	TBR
95107	BUSH	251.31	-	1.2	-	-	TBR
95115	BUSH	254.78	-	4.4	-	-	TBR
95123	BUSH	257.01	-	7.3	-	-	TBR
95131	BUSH	252.80	-	4.7	-	-	TBR
95139	BUSH	253.05	-	4.3	-	-	TBR

TRAVERSEWAY ELEVATION DATA				
OBJECT ID	DESCRIPTION	TOP ELEV MSL	P77 PEN VALUE (FEET)	DISPOSITION
99639	RAILROAD	296.5	-44.47	N/A
99647	LUCY ROAD	292.2	-85.99	N/A
99735	AMHERST ROAD	286.0	-101.72	N/A
99743	PLEASANT RIDGE ROAD	282.0	-102.37	N/A

RUNWAY END 18 FUTURE TSS 4 20:1 SURFACE TREE OBSTRUCTION TABLE								
ZONE	DESCRIPTION	OB ID OF HIGHEST TREE	TOP MSL ELEV OF HIGHEST TREE	AMOUNT OF PENETRATION	PENETRATING TREES		NON-PENETRATING TREES	
1	TREES	7090	361.9	65.7	244	TBR	9	RWY EXT.
2	TREES	7218	382.3	53.5	291	TBR	49	RWY EXT.
3	TREES	32695	375.5	27.6	28	TBR	33	RWY EXT.
4	TREES	-	-	-	-	-	-	-
5	TREES	-	-	-	-	-	-	-

NOTE: TREES PENETRATING THE 20:1 TSS SURFACE ARE SHOWN AS GREY COLORED DOTS. DATA OF INDIVIDUAL TREES CAN BE FOUND IN AGIS PROJECT #221824.

RUNWAY END 18 FUTURE TSS 6 30:1 SURFACE TREE OBSTRUCTION TABLE								
ZONE	DESCRIPTION	OB ID OF HIGHEST TREE	TOP MSL ELEV OF HIGHEST TREE	AMOUNT OF PENETRATION	PENETRATING TREES		NON-PENETRATING TREES	
1	TREES	7090	361.9	75.3	218	TBR	4	TBD
2	TREES	72339	377.7	70.4	229	TBR	27	TBD
3	TREES	7546	370.4	27.4	101	TBR	181	TBD
4	TREES	7730	385.8	16.4	17	TBR	138	TBD
5	TREES	82614	393.3	-25.6	-	TBR	81	TBD

NOTE: TREES PENETRATING THE 30:1 TSS6 SURFACE ARE SHOWN AS GREY COLORED DOTS. DATA OF INDIVIDUAL TREES CAN BE FOUND IN AGIS PROJECT #221824.

RUNWAY END 18 FUTURE Part 77 SURFACE TREE OBSTRUCTION TABLE								
ZONE	DESCRIPTION	OB ID OF HIGHEST TREE	TOP MSL ELEV OF HIGHEST TREE	AMOUNT OF PENETRATION	PENETRATING TREES		NON-PENETRATING TREES	
1	TREES	7090	361.9	85.7	279	TBR	3	RWY EXT.
2	TREES	12239	388.9	88.9	447	TBR	12	RWY EXT.
3	TREES	29375	383.4	76.6	326	TBR	131	RWY EXT.
4	TREES	7730	385.8	36.5	87	TBR	77	RWY EXT.
5	TREES	37347	404.9	18.5	17	TBR	77	RWY EXT.



NOTE: TREES PENETRATING THE 34:1 PART 77 SURFACE ARE SHOWN AS GREY COLORED DOTS. DATA OF INDIVIDUAL TREES CAN BE FOUND IN AGIS PROJECT #221824.

RUNWAY END 18 FUTURE DEP 40:1 SURFACE TREE OBSTRUCTION TABLE								
ZONE	DESCRIPTION	OB ID OF HIGHEST TREE	TOP MSL ELEV OF HIGHEST TREE	AMOUNT OF PENETRATION	PENETRATING TREES		NON-PENETRATING TREES	
1	TREES	7090	361.9	85.0	310	TBR	185	RWY EXT.
2	TREES	12239	388.9	91.8	511	TBR	215	RWY EXT.
3	TREES	12223	388.9	70.3	638	TBR	442	RWY EXT.
4	TREES	12295	394.0	23.9	238	TBR	175	RWY EXT.
5	TREES	37347	404.9	34.0	185	TBR	284	RWY EXT.

NOTE: TREES PENETRATING THE 40:1 DEPARTURE SURFACE ARE SHOWN AS GREY COLORED DOTS. DATA OF INDIVIDUAL TREES CAN BE FOUND IN AGIS PROJECT #221824.

- NOTES:
- TBR = TO BE REMOVED.
 - RWY EXT = RUNWAY EXTENSION
 - N/A = POINT CLEARS THE SURFACE OR IS OUTSIDE THE SURFACE AREA.

LEGEND			
ITEM	DESCRIPTION	ITEM	DESCRIPTION
250	EXISTING GROUND CONTOUR (10')	RPZ	RUNWAY PROTECTION ZONE (RPZ)
250 MSL	PART 77 SURFACE CONTOUR	FENCE	FENCE
	AIRPORT PROPERTY LINE	PT77 APPROACH SURFACE	PT77 APPROACH SURFACE
	EXISTING ROAD	TSS APPROACH SURFACE	TSS APPROACH SURFACE
	RUNWAY PAVEMENT & MARKINGS	DEPARTURE SURFACE	DEPARTURE SURFACE
	TAXIWAY PAVEMENT	DEPARTURE SURFACE TREE OBSTACLE ZONE	DEPARTURE SURFACE TREE OBSTACLE ZONE
	FOREST / TREE CLUSTER	HIGHEST TREE IN ZONE	HIGHEST TREE IN ZONE
	TRaverse WAY POINT	TREES/OBJECTS PENETRATING 40:1 DEPARTURE SURFACE	TREES/OBJECTS PENETRATING 40:1 DEPARTURE SURFACE
	DEMOLITION	BUILDING RESTRICTION LINE (BRL)	BUILDING RESTRICTION LINE (BRL)
ROFA	RUNWAY OBJECT FREE AREA (ROFA)	TSS (TYPE 6) APPROACH SURFACE	TSS (TYPE 6) APPROACH SURFACE
RSA	RUNWAY SAFETY AREA (RSA)	FUTURE FENCE	FUTURE FENCE
OFZ	OBJECT FREE ZONE (OFZ)		

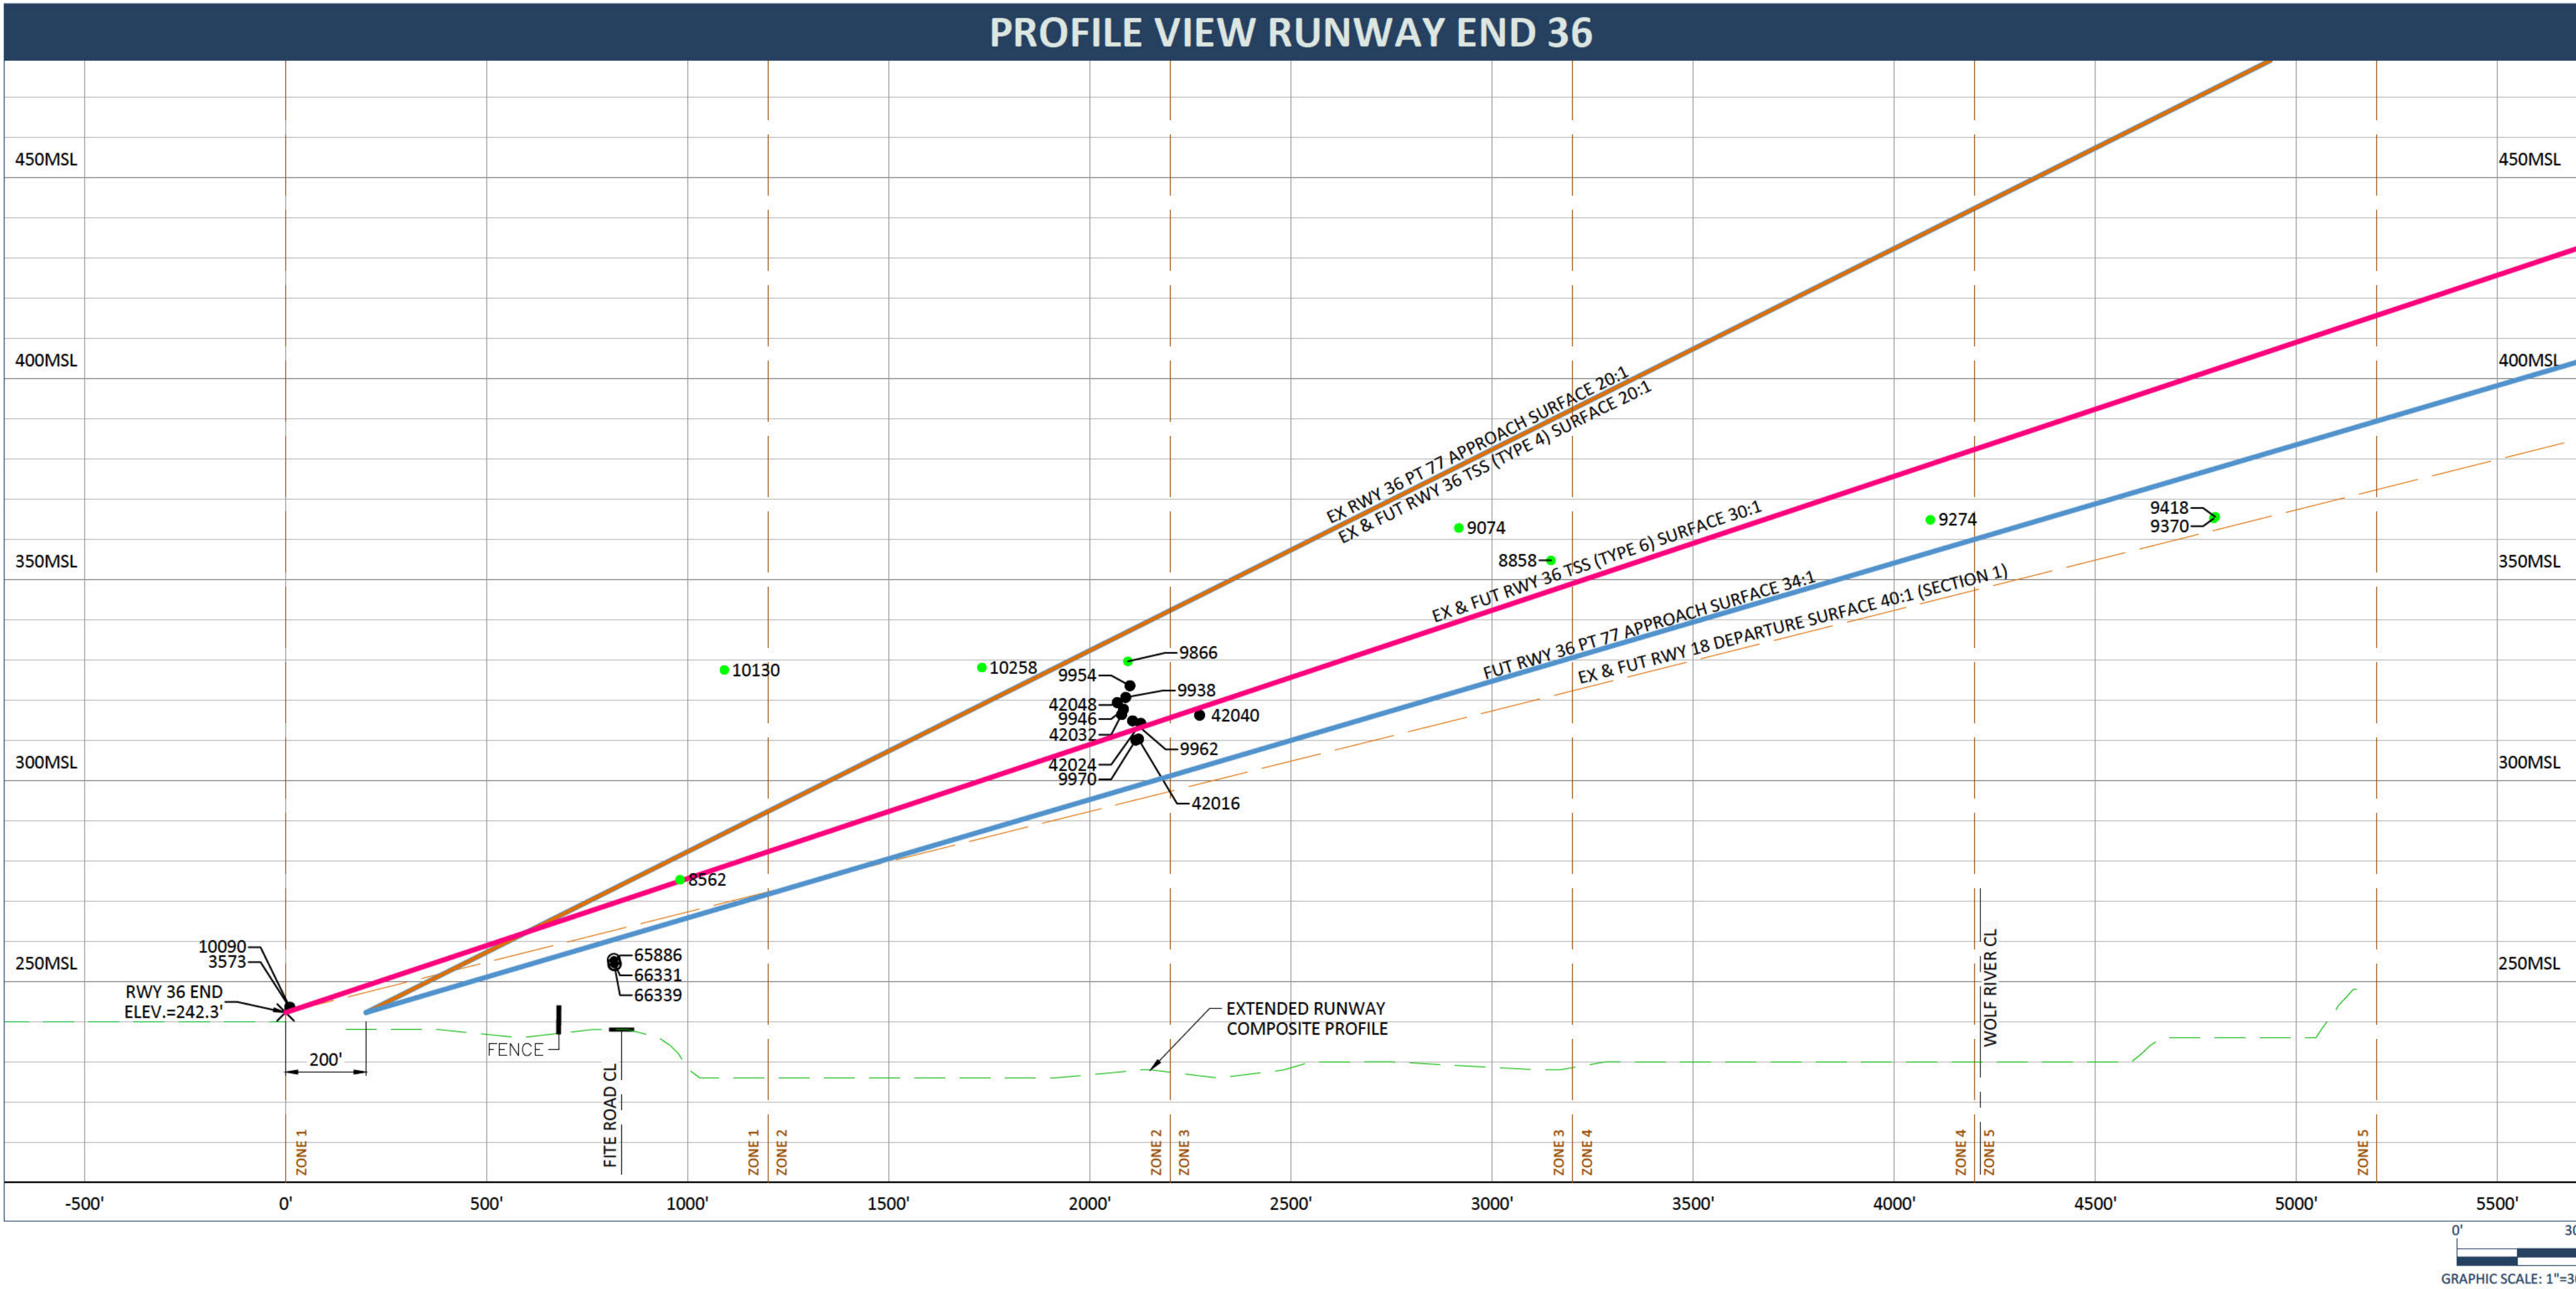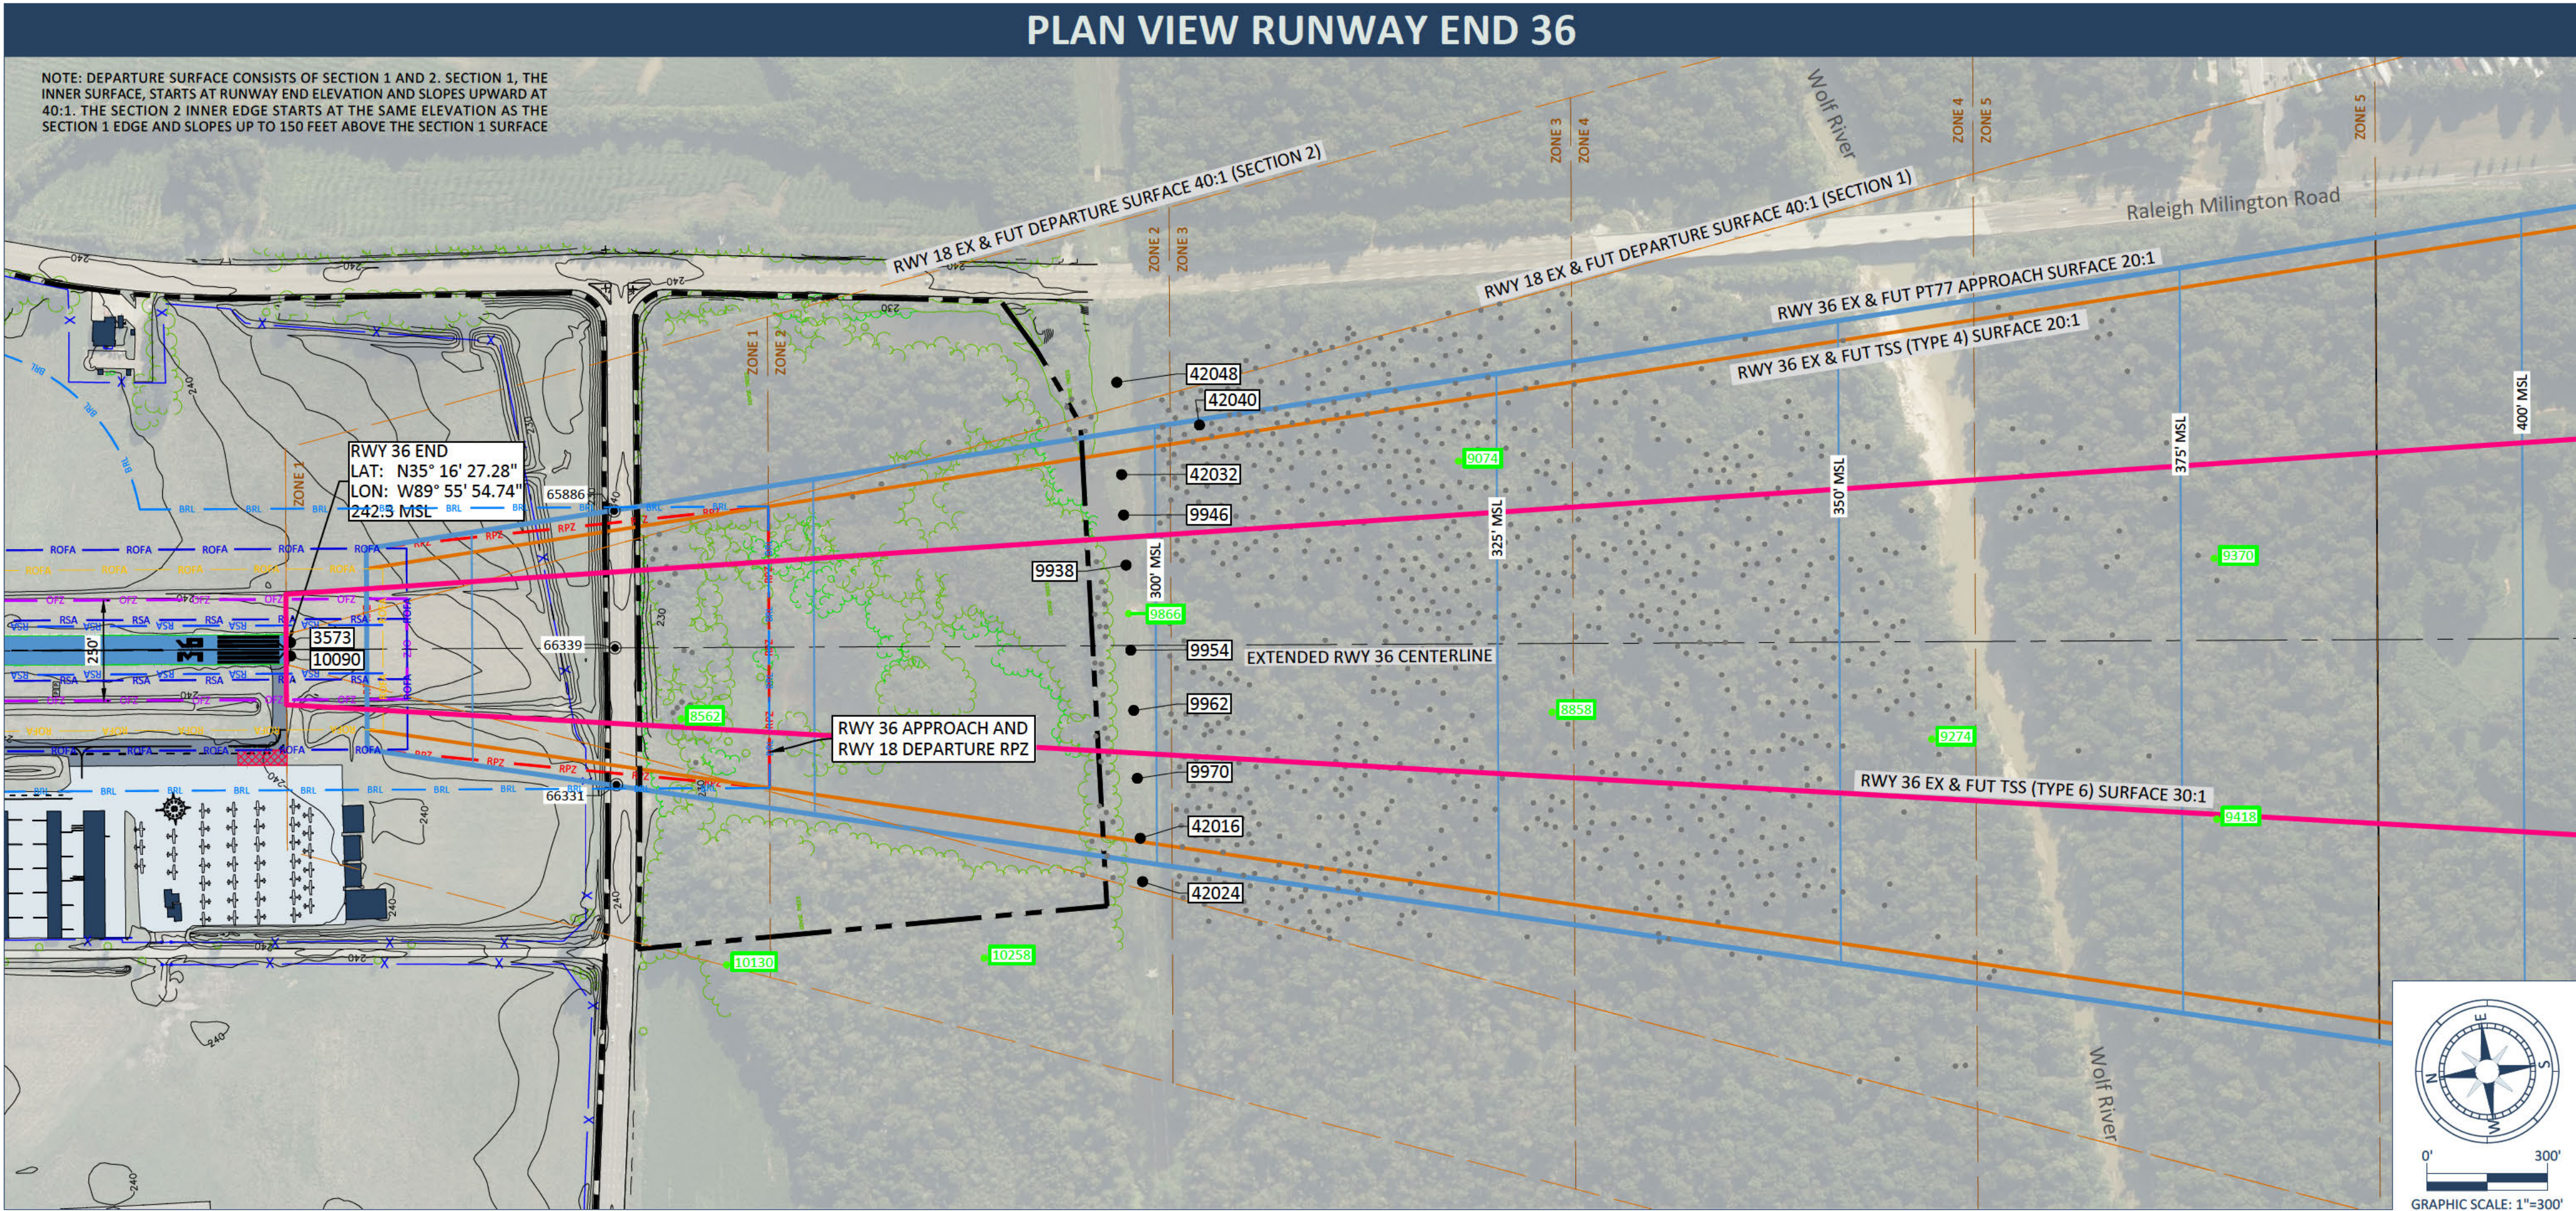

SURFACE OBSTRUCTION TABLE								
OBJECT ID	DESCRIPTION	TOP ELEV MSL	P77 PEN 20:1 VALUE (FEET)	P77 PEN 34:1 VALUE (FEET)	DEP PEN VALUE (FEET)	TSS4 PEN VALUE (FEET)	TSS6 PEN VALUE (FEET)	DISPOSITION
3573	RUNWAY_LIGHT	243.5	-	-	1.0	-	0.8	FBF
9866	POWER_TRANSMISSION_PYLON	329.6	-	31.58	34.9	-	17.3	LIGHT
9938	POWER_TRANSMISSION_LINE	320.6	-	22.78	26.1	-	8.5	LIGHT
9946	POWER_TRANSMISSION_LINE	317.7	-	20.05	23.3	-	-	LIGHT
9954	POWER_TRANSMISSION_LINE	323.5	-	25.4	28.7	-	11.1	LIGHT
9962	POWER_TRANSMISSION_LINE	314.8	-	16.5	19.9	-	2.1	LIGHT
9970	POWER_TRANSMISSION_LINE	310.0	-	11.4	14.9	-	-	LIGHT
10090	RUNWAY_LIGHT	243.6	-	-	1.0	-	0.8	FBF
42016	POWER_TRANSMISSION_LINE	310.3	-	11.5	14.9	-	-	LIGHT
42024	POWER_TRANSMISSION_LINE	314.2	-	-	18.7	-	-	LIGHT
42032	POWER_TRANSMISSION_LINE	316.3	-	18.79	22.1	-	-	LIGHT
42040	POWER_TRANSMISSION_LINE	316.2	-	18.81	22.1	-	-	LIGHT
42048	POWER_TRANSMISSION_LINE	319.4	-	-	4.9	-	-	LIGHT

TRAVERSEWAY ELEVATION DATA				
OBJECT ID	DESCRIPTION	TOP ELEV MSL	P77 PEN VALUE (FEET)	DISPOSITION
65886	PRIMARY_ROAD	255.3	-17.8	N / A
66331	PRIMARY_ROAD	254.4	-18.9	N / A
66339	PRIMARY_ROAD	254.3	-18.9	N / A

RUNWAY END 18 DEPARTURE SURFACE TREE OBSTRUCTION TABLE								
ZONE	DESCRIPTION	OB ID OF HIGHEST TREE	TOP MSL ELEV OF HIGHEST TREE	AMOUNT OF PENETRATION	PENETRATING TREES		NON-PENETRATING TREES	
					QUANTITY	DISPOSITION	QUANTITY	TRIGGERING EVENT
1	TREES	10130	327.4	-91.0	18	TBR	211	NONE
2	TREES	10258	328.1	-47.0	52	TBR	378	NONE
3	TREES	9074	362.8	47.5	532	TBR	462	NONE
4	TREES	9274	364.8	20.2	326	TBR	238	NONE
5	TREES	9418	365.5	3.3	36	TBR	122	NONE

NOTE: TREES PENETRATING THE 40:1 DEPARTURE SURFACE ARE SHOWN AS GREY COLORED DOTS. DATA OF INDIVIDUAL TREES CAN BE FOUND IN AGIS PROJECT #221824.

RUNWAY END 36 FUTURE TSS6 SURFACE TREE OBSTRUCTION TABLE								
ZONE	DESCRIPTION	OB ID OF HIGHEST TREE	TOP MSL ELEV OF HIGHEST TREE	AMOUNT OF PENETRATION	PENETRATING TREES		NON-PENETRATING TREES	
					QUANTITY	DISPOSITION	QUANTITY	DISPOSITION
1	TREES	8562	275.2	0.1	1	TBR	27	TBD
2	TREES	9866	329.6	17.3	3	TBR	23	TBD
3	TREES	8858	354.7	7.4	12	TBR	256	TBD
4	TREES	9274	364.8	-14	4	TBR	245	TBD
5	TREES	9370	365.2	-37.1	1	TBR	64	TBD

NOTE: TREES PENETRATING THE 30:1 TSS6 SURFACE ARE SHOWN AS GREY COLORED DOTS. DATA OF INDIVIDUAL TREES CAN BE FOUND IN AGIS PROJECT #221824.

- NOTES:
1. TBR = TO BE REMOVED.
 2. FBF = FIXED BY FUNCTION.
 3. N/A = POINT CLEARS THE SURFACE OR IS OUTSIDE THE SURFACE AREA.

LEGEND			
ITEM	DESCRIPTION	ITEM	DESCRIPTION
	EXISTING GROUND CONTOUR (10')		RUNWAY OBJECT FREE AREA (ROFA)
	PART 77 SURFACE CONTOUR		RUNWAY SAFETY AREA (RSA)
	AIRPORT PROPERTY LINE		OBJECT FREE ZONE (OFZ)
	EXISTING ROAD		RUNWAY PROTECTION ZONE (RPZ)
	RUNWAY PAVEMENT & MARKINGS		FENCE
	TAXIWAY PAVEMENT		PT77 APPROACH SURFACE
	FOREST / TREE CLUSTER		TSS APPROACH SURFACE
	TRAVERSEWAY POINT		DEPARTURE SURFACE
	DEMOLITION		DEPARTURE SURFACE TREE OBSTACLE ZONE
	FUTURE RUNWAY OBJECT FREE AREA (ROFA)		HIGHEST TREE IN ZONE
	FUTURE RUNWAY SAFETY AREA (RSA)		TREES/OBJECTS PENETRATING 40:1 DEPARTURE SURFACE
			BUILDING RESTRICTION LINE (BRL)
			TSS (TYPE 6) APPROACH SURFACE

ALP Prepared By



Drawn: LDI

Approved: SRG

Date: 03-28-2022

Project No.: 09-130-18-00

No.

Date

Revisions

FAA'S APPROVAL OF THIS AIRPORT LAYOUT PLAN (ALP) REPRESENTS ACCEPTANCE OF THE GENERAL LOCATION OF FUTURE FACILITIES DEPICTED (SHEET 17144CD4). DURING THE PRELIMINARY DESIGN PHASE, THE AIRPORT OWNER IS REQUIRED TO RESUBMIT FOR APPROVAL THE FINAL LOCATIONS, HEIGHTS, AND EXTERIOR FINISH OF STRUCTURES. FAA'S CONCERN IS OBSTRUCTIONS, IMPACT ON ELECTRONIC AIDS, OR ADVERSE EFFECTS ON CONTROLLER VIEW OF AIRCRAFT APPROACHES AND GROUND MOVEMENT AREAS WHICH COULD ADVERSELY AFFECT THE SAFETY, EFFICIENCY, OR UTILITY OF THE AIRPORT.

Notes



1. Obstruction survey data performed under AGIS Project #221824, dated July 2018.
2. No OFZ obstructions/obstructions in the existing conditions.
3. No PAPI siting surface (3:1 Slope) obstructions.
4. Shelby County Zoning includes an airport overlay district that includes height restrictions associated with FAR Part 77 imaginary surfaces.

Sources

1. This map compiled by photogrammetric methods from aerial photography dated 09-15-2018. Survey based on Tennessee State Plane Coordinate System. Horizontal datum based on NAD 83 (2011), Vertical datum based on NAVD 1988.



**RWY 36 INNER APPROACH
RWY 18 DEPARTURE
EXISTING/FUTURE PLAN & PROFILE**
AIRPORT LAYOUT PLAN DRAWING SET

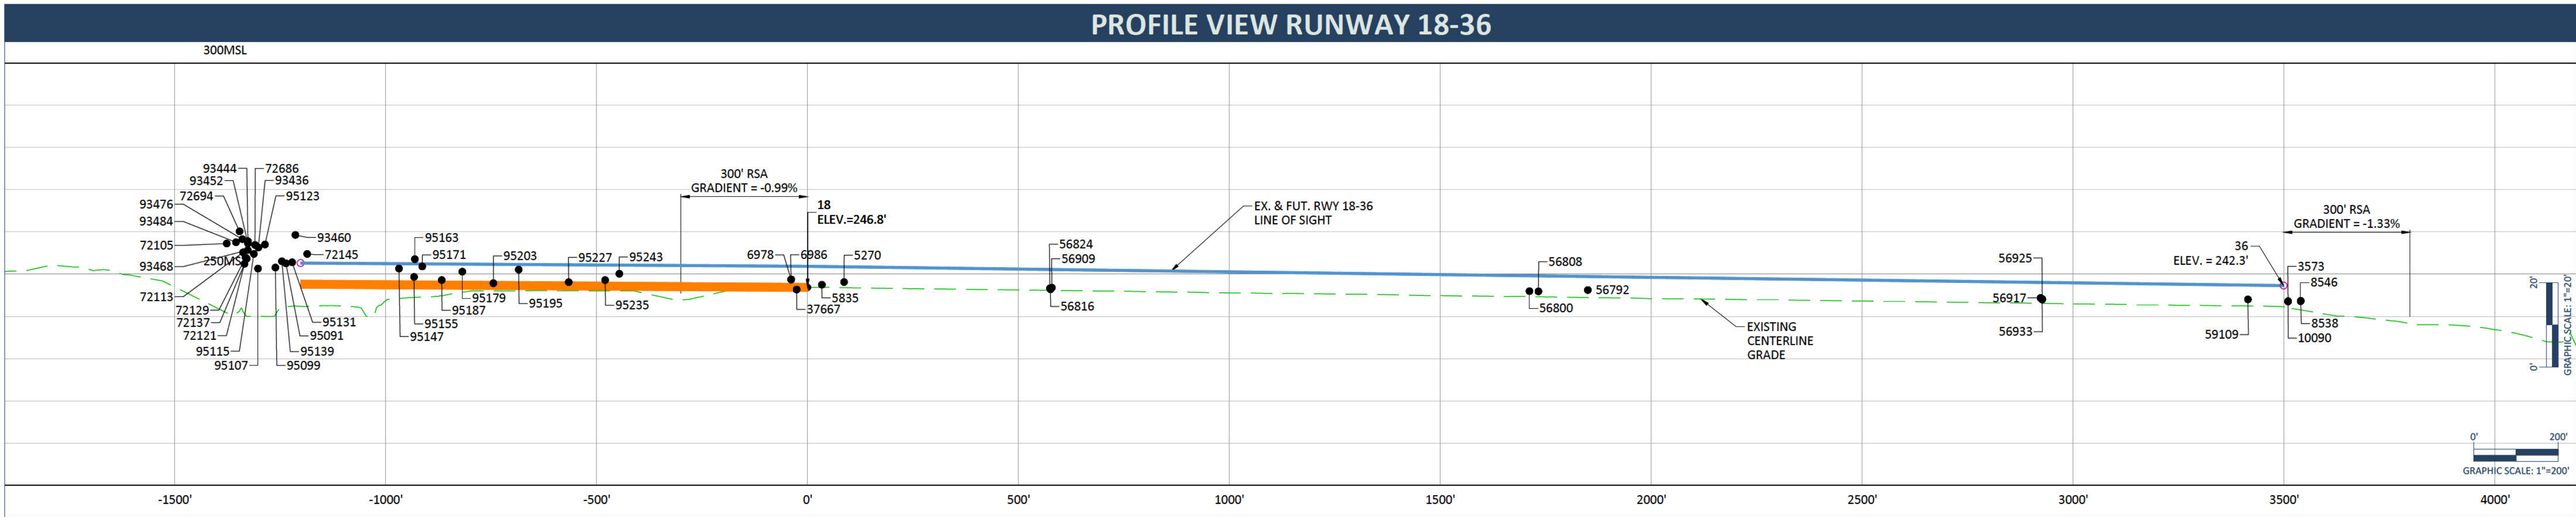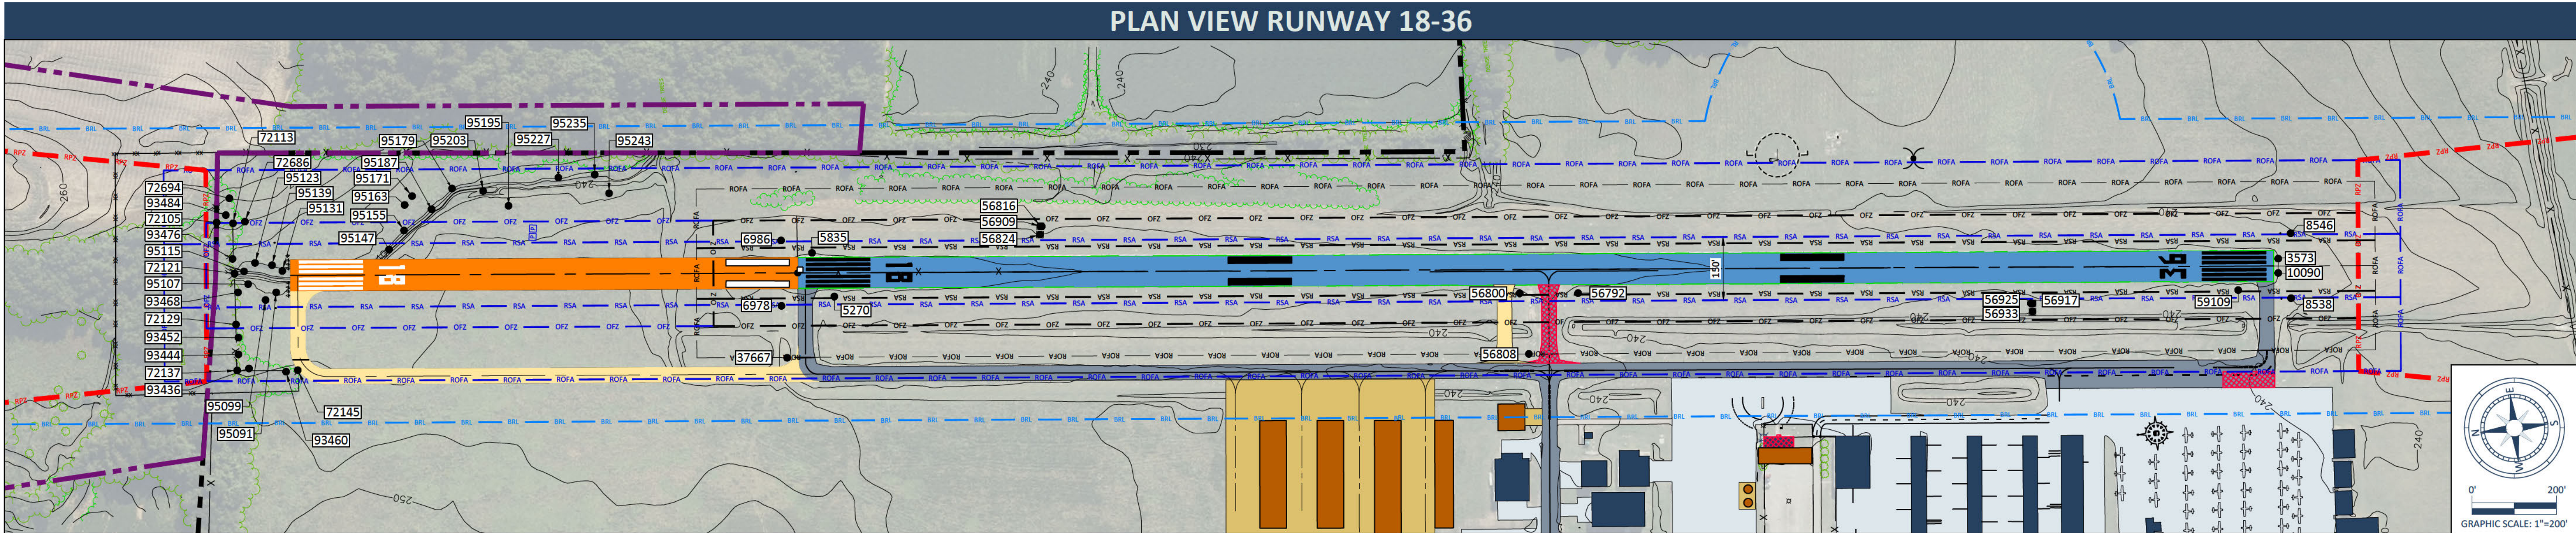

SURFACE OBSTRUCTION TABLE					
OBJECT ID	DESCRIPTION	TOP ELEV MSL	PRIMARY PEN VALUE (FEET)	DISPOSITION	RESOLUTION
3573	RUNWAY_LIGHT	243.521	1.23	FBF	RWY EXS.
5270	SIGN	248.112	1.96	FBF	RWY EXT.
5835	RUNWAY_LIGHT	247.48	1.28	FBF	RWY EXT.
6978	REIL	248.728	2.44	TBR	RWY EXT.
6986	REIL	248.728	2.44	TBR	RWY EXT.
8538	REIL	243.666	1.38	FBF	RWY EXS.
8546	REIL	243.585	1.3	FBF	RWY EXS.
10090	RUNWAY_LIGHT	243.6	1.31	FBF	RWY EXS.
37667	SIGN	246.342	0.07	TBR	RWY EXT.
56792	SIGN	246.232	2.08	TBR	RWY EXS.
56800	SIGN	245.95	1.64	TBR	RWY EXS.
56808	SIGN	245.905	1.62	TBR	RWY EXS.
56816	NAVAID	246.396	0.81	FBF	RWY EXS.
56824	PAPI	246.649	1.06	TBR	RWY EXS.
56909	MISC_UTILITY	246.775	1.19	FBF	RWY EXS.
56917	MISC_UTILITY	244.352	1.41	FBF	RWY EXS.
56925	PAPI	244.099	1.16	FBF	RWY EXS.
56933	PAPI	243.973	1.03	FBF	RWY EXS.
59109	SIGN	244.011	1.62	FBF	RWY EXS.
72105	FENCE	257.251	9.65	TBR	RWY EXT.
72113	FENCE	255.147	7.55	TBR	RWY EXT.
72121	FENCE	252.425	4.83	TBR	RWY EXT.
72129	FENCE	253.91	6.31	TBR	RWY EXT.
72137	FENCE	253.662	6.06	TBR	RWY EXT.
72145	FENCE	254.776	7.2	TBR	RWY EXT.
72686	BUSH	256.911	9.31	TBR	RWY EXT.

OBJECT ID	DESCRIPTION	TOP ELEV MSL	PRIMARY PEN VALUE (FEET)	DISPOSITION	RESOLUTION
72694	BUSH	260.128	12.53	TBR	RWY EXT.
93436	BUSH	256.301	8.7	TBR	RWY EXT.
93444	BUSH	257.786	10.19	TBR	RWY EXT.
93452	BUSH	257.291	9.69	TBR	RWY EXT.
93460	BUSH	259.271	11.67	TBR	RWY EXT.
93468	BUSH	255.682	8.08	TBR	RWY EXT.
93476	BUSH	258.281	10.68	TBR	RWY EXT.
93484	BUSH	257.539	9.94	TBR	RWY EXT.
95091	BUSH	252.55	4.95	TBR	RWY EXT.
95099	BUSH	251.56	3.96	TBR	RWY EXT.
95107	BUSH	251.313	3.71	TBR	RWY EXT.
95115	BUSH	254.778	7.18	TBR	RWY EXT.
95123	BUSH	257.005	9.41	TBR	RWY EXT.
95131	BUSH	252.798	5.2	TBR	RWY EXT.
95139	BUSH	253.045	5.44	TBR	RWY EXT.
95147	BUSH	251.313	3.97	TBR	RWY EXT.
95155	BUSH	249.333	2.03	TBR	RWY EXT.
95163	BUSH	253.54	6.25	TBR	RWY EXT.
95171	BUSH	251.808	4.54	TBR	RWY EXT.
95179	BUSH	250.57	3.4	TBR	RWY EXT.
95187	BUSH	248.59	1.37	TBR	RWY EXT.
95195	BUSH	251.065	4.04	TBR	RWY EXT.
95203	BUSH	247.848	0.77	TBR	RWY EXT.
95227	BUSH	248.095	1.22	TBR	RWY EXT.
95235	BUSH	248.59	1.8	TBR	RWY EXT.
95243	BUSH	250.075	3.32	TBR	RWY EXT.

- NOTES:
1. RWY EXT. = RUNWAY EXTENSION.
 2. TBR = TO BE REMOVED.
 3. FBF = FIXED BY FUNCTION.

LEGEND			
ITEM	DESCRIPTION	ITEM	DESCRIPTION
	EXISTING GROUND CONTOUR		RUNWAY OBJECT FREE AREA (ROFA)
	AIRPORT PROPERTY LINE		RUNWAY SAFETY AREA (RSA)
	EXISTING ROAD		OBJECT FREE ZONE (OFZ)
	STRUCTURES ON AIRPORT		FUTURE FENCE
	RUNWAY PAVEMENT & MARKINGS		FENCE
	TAXIWAY PAVEMENT		PT77 APPROACH SURFACE
	MEDIUM INTENSITY RUNWAY LIGHT (MIRL)		TSS APPROACH SURFACE
	FUTURE RUNWAY PAVEMENT & MARKINGS		BUILDING RESTRICTION LINE (BRL) - 35 FEET
	RUNWAY TAXIWAY PAVEMENT		FUTURE RUNWAY OBJECT FREE AREA (ROFA)
	PAVEMENT DEMOLITION		FUTURE RUNWAY SAFETY AREA (RSA)
	FUTURE RUNWAY STRUCTURES ON AIRPORT		FUTURE OBJECT FREE ZONE (OFZ)
	FOREST / TREE CLUSTER		FUTURE RUNWAY PROTECTION ZONE (RPZ)
			FUTURE AIRPORT PROPERTY LINE

ALP Prepared By



Drawn: LDI

Approved: SRG

Date: 03-28-2022

Project No.: 09-130-18-00

No.

Date

Revisions

FAA'S APPROVAL OF THIS AIRPORT LAYOUT PLAN (ALP) REPRESENTS ACCEPTANCE OF THE GENERAL LOCATION OF FUTURE FACILITIES DEPICTED (SHEET 17144C04). DURING THE PRELIMINARY DESIGN PHASE, THE AIRPORT OWNER IS REQUIRED TO RESUBMIT FOR APPROVAL THE FINAL LOCATIONS, HEIGHTS, AND EXTERIOR FINISH OF STRUCTURES. FAA'S CONCERN IS OBSTRUCTIONS, IMPACT ON ELECTRONIC AIDS, OR ADVERSE EFFECTS ON CONTROLLER VIEW OF AIRCRAFT APPROACHES AND GROUND MOVEMENT AREAS WHICH COULD ADVERSELY AFFECT THE SAFETY, EFFICIENCY, OR UTILITY OF THE AIRPORT.


Notes

1. Obstruction survey data performed under AGIS Project #221824, dated July 2018.
2. Shelby County Zoning includes an airport overlay district that includes height restrictions associated with FAR Part 77 imaginary surfaces.

Sources




FUTURE RWY 18-36
PLAN & PROFILE
AIRPORT LAYOUT PLAN DRAWING SET

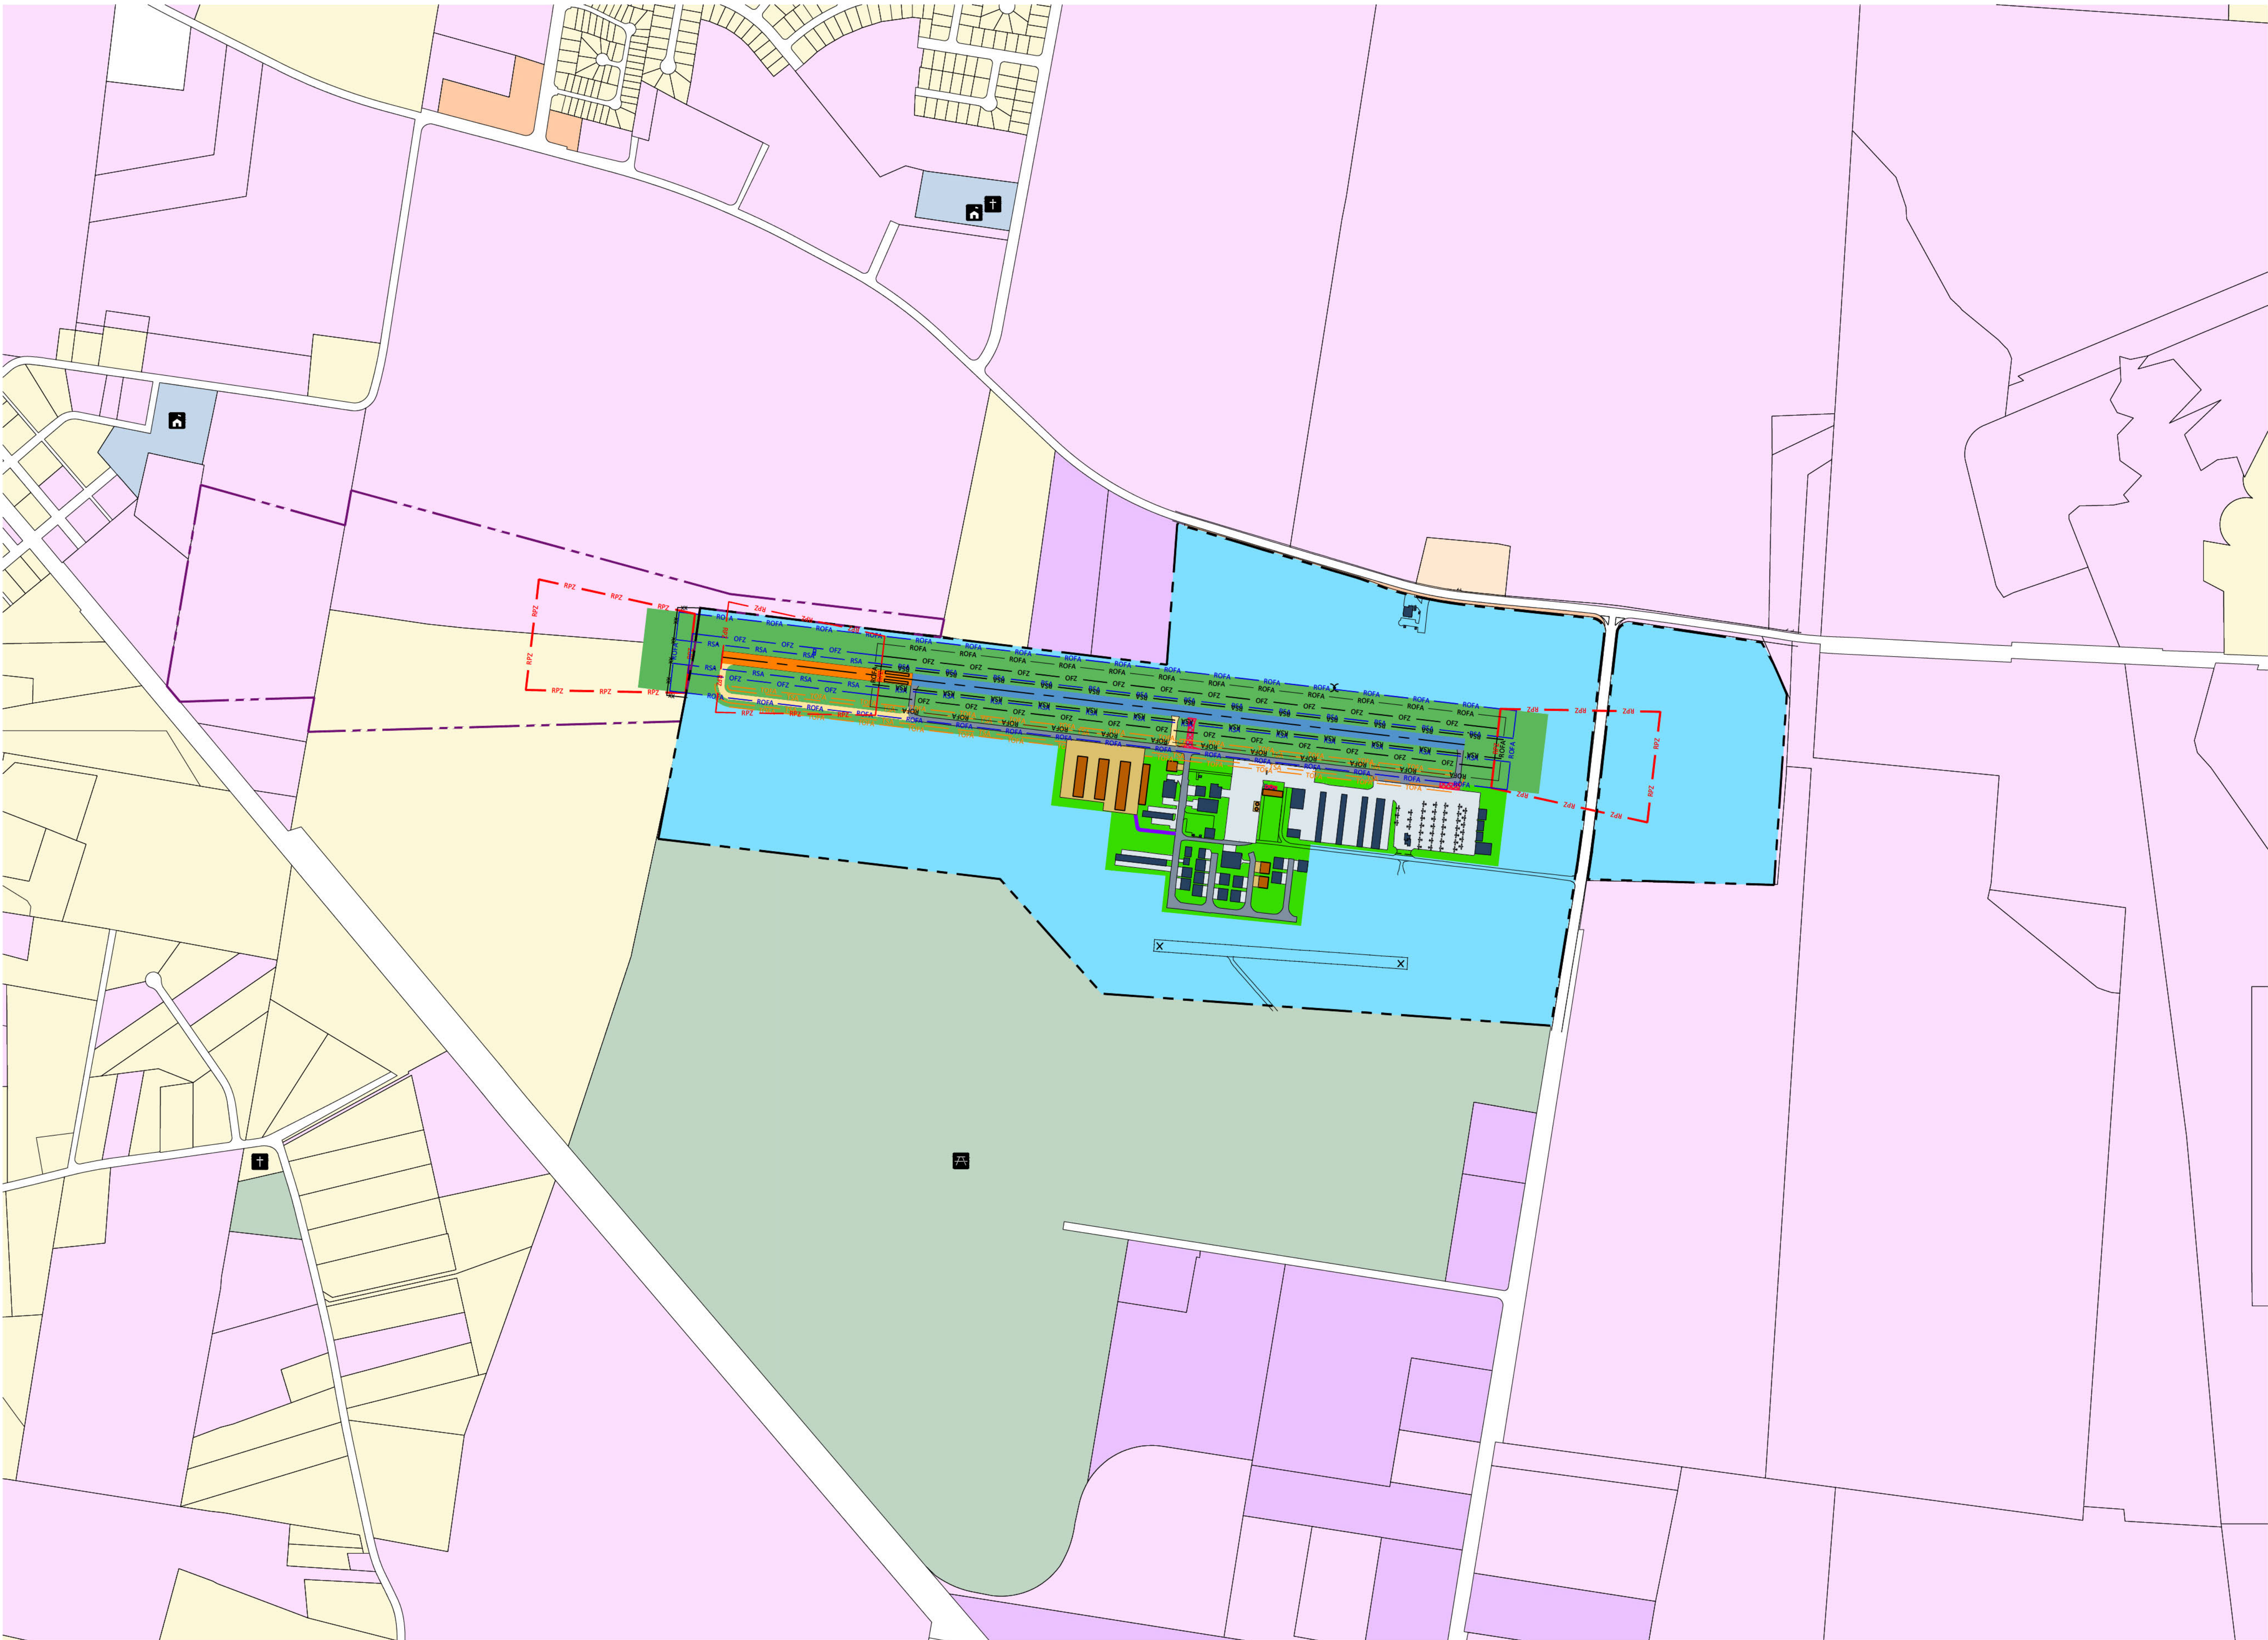

LEGEND	
ITEM	DESCRIPTION
	PARKS
	SCHOOLS
	CHURCHES
	AIRPORT PROPERTY BOUNDARY
	RUNWAY PROTECTION ZONE (RPZ)
	RUNWAY OBJECT FREE AREA (ROFA)
	OBJECT FREE ZONE (OFZ)
	RUNWAY SAFETY AREA (RSA)
	MUNICIPAL LIMITS
	PAVEMENT DEMOLITION
	FUTURE RUNWAY OBJECT FREE AREA (FRFA)
	FUTURE RUNWAY SAFETY AREA (FRSA)
	FUTURE OBJECT FREE ZONE (FOFZ)
	FUTURE TAXIWAY SAFETY AREA (FTSA)
	FUTURE TAXIWAY OBJECT FREE AREA (FTOFA)
	FUTURE FENCE

ON AIRPORT LAND USE	
ITEM	DESCRIPTION
	AIRFIELD DEVELOPMENT
	AIRFIELD MOVEMENT AREA
	AIRFIELD NON MOVEMENT AREA
	EXISTING BUILDING
	EXISTING RUNWAY
	EXISTING TAXIWAY
	EXISTING APRON
	FUTURE RUNWAY
	FUTURE TAXIWAY
	FUTURE APRON
	FUTURE BUILDING

OFF-AIRPORT LAND USE	
ITEM	DESCRIPTION
	INDUSTRIAL
	COMMERCIAL
	RESIDENTIAL
	INSTITUTIONAL
	PARKS, RECREATION & CEMETARY
	VACANT
	TRANSPORTATION
	OTHER

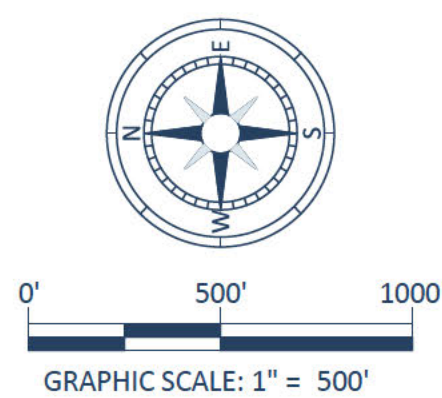

ALP Prepared By



Drawn: LDI

Approved: SRG

Date: 03-28-2022

Project No.: 09-112-16-00

No.	Date	Revisions



FAA'S APPROVAL OF THIS AIRPORT LAYOUT PLAN (ALP) REPRESENTS ACCEPTANCE OF THE GENERAL LOCATION OF FUTURE FACILITIES DEPICTED (SHEET 17144C04). DURING THE PRELIMINARY DESIGN PHASE, THE AIRPORT OWNER IS REQUIRED TO RESUBMIT FOR APPROVAL THE FINAL LOCATIONS, HEIGHTS, AND EXTERIOR FINISH OF STRUCTURES. FAA'S CONCERN IS OBSTRUCTIONS, IMPACT ON ELECTRONIC AIDS, OR ADVERSE EFFECTS ON CONTROLLER VIEW OF AIRCRAFT APPROACHES AND GROUND MOVEMENT AREAS WHICH COULD ADVERSELY AFFECT THE SAFETY, EFFICIENCY, OR UTILITY OF THE AIRPORT.

- Notes
- Noise contours are not included with the development of this Master Plan ALP.
 - Shelby County Zoning includes an airport overlay district that includes height restrictions associated with FAR Part 77 imaginary surfaces.

- Sources
- Land Use Data from City of Memphis GIS Database.



LAND USE DRAWING
AIRPORT LAYOUT PLAN DRAWING SET

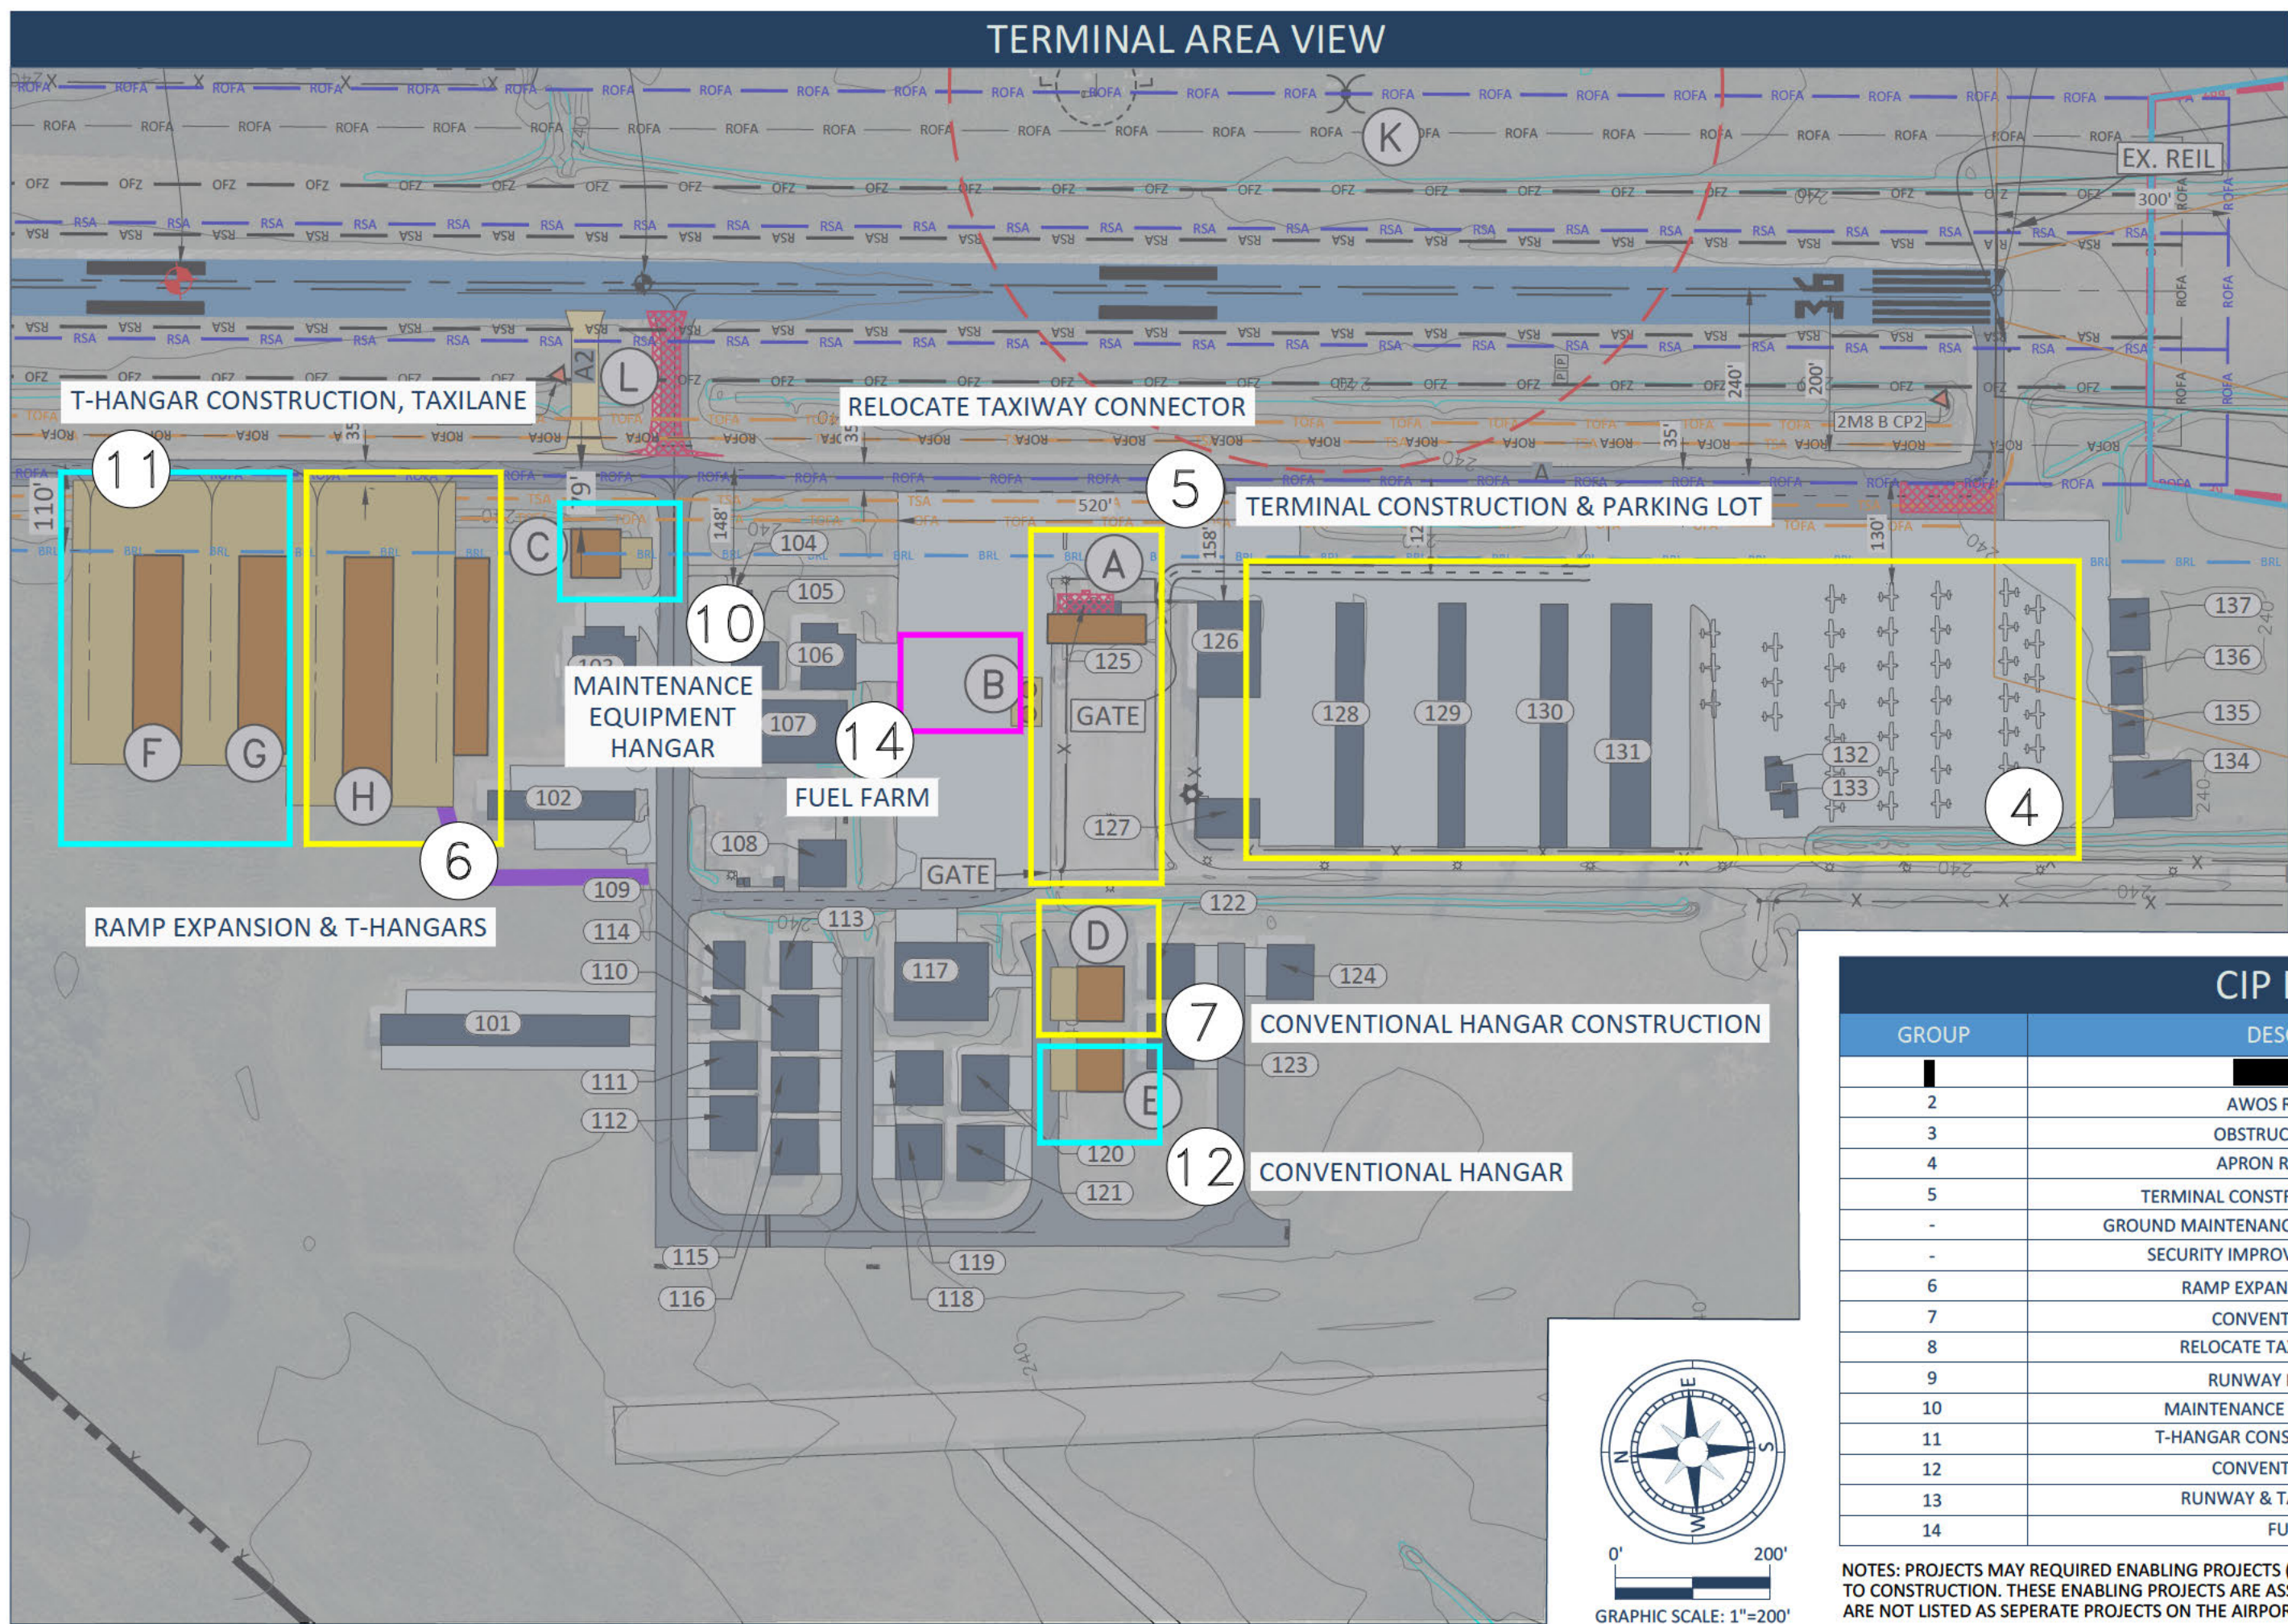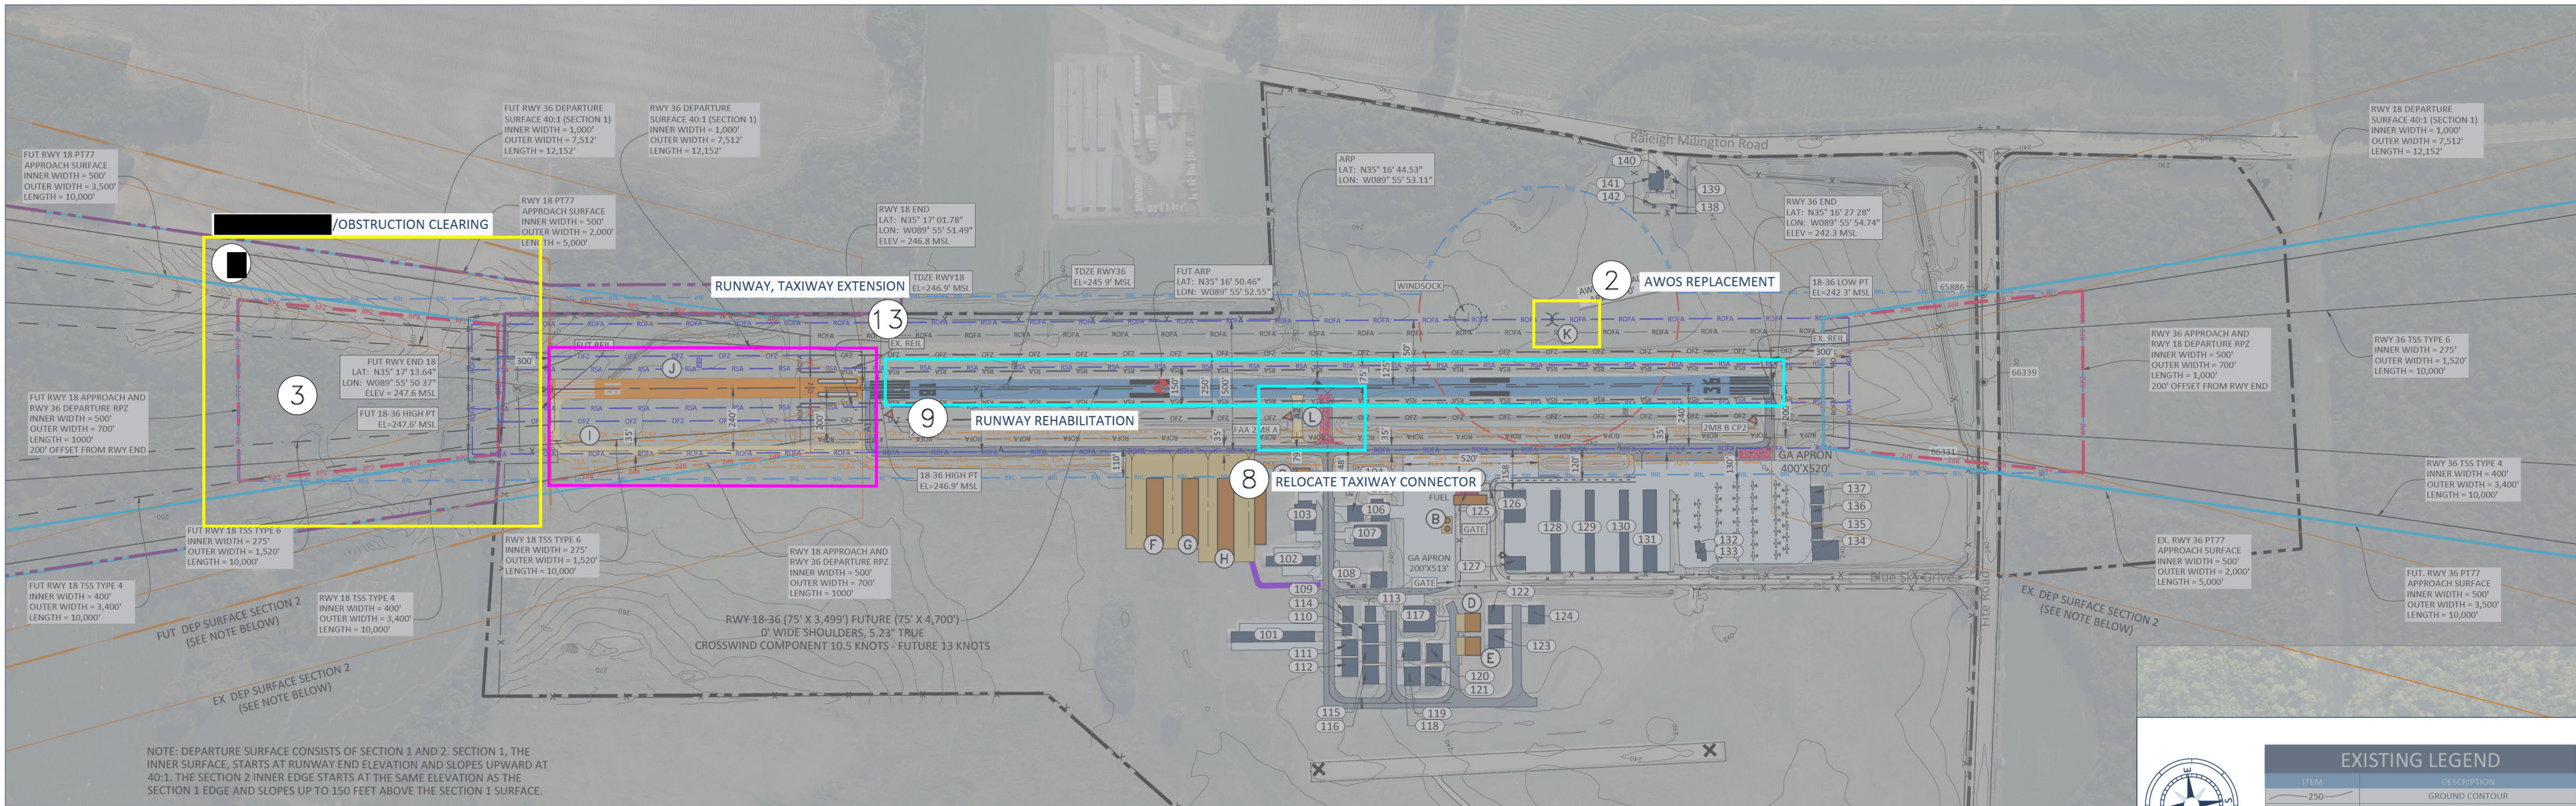

CIP LEGEND		
GROUP	DESCRIPTION	PHASE YEAR
1	AWOS REPLACEMENT	2023
2	OBSTRUCTION CLEARING	2021-2023
3	APRON REHABILITATION	2023-2024
4	TERMINAL CONSTRUCTION & PARKING LOT	2023-2025
-	GROUND MAINTENANCE EQUIPMENT (NOT SHOWN)	2023
-	SECURITY IMPROVEMENTS (NOT SHOWN)	2023
5	RAMP EXPANSION & T-HANGARS	2025-2028
6	CONVENTIONAL HANGAR	2026
7	RELOCATE TAXIWAY CONNECTOR	2027
8	CONVENTIONAL HANGAR CONSTRUCTION	2027-2028
9	MAINTENANCE EQUIPMENT HANGAR	2028
10	T-HANGAR CONSTRUCTION & TAXILANE	2030
11	CONVENTIONAL HANGAR	2032
12	RUNWAY & TAXIWAY EXTENSION	2033
13	FUEL FARM	2034

NOTES: PROJECTS MAY REQUIRE ENABLING PROJECTS (I.E. TREE CLEARING, ROAD REMOVAL, GRADING, ETC.) PRIOR TO CONSTRUCTION. THESE ENABLING PROJECTS ARE ASSUMED TO OCCUR PRIOR TO PROJECT CONSTRUCTION AND ARE NOT LISTED AS SEPARATE PROJECTS ON THE AIRPORT'S CIP

FUTURE FACILITIES/PROJECTS LEGEND		
ID	FACILITY DESCRIPTION	TOP ELEVATION
A	TERMINAL	260.0
B	FUEL FARM	250.0
C	MAINTENANCE HANGAR	260.0
D	CONVENTIONAL HANGAR	258.0
E	CONVENTIONAL HANGAR	258.0
F	T-HANGAR	257.0
G	T-HANGAR	257.0
H	T-HANGAR	257.0
I	TAXIWAY EXTENSION	N/A
J	RUNWAY EXTENSION	N/A
K	AWOS RELOCATION	N/A
L	TAXILANE RELOCATION	N/A

PHASING LEGEND	
ITEM	DESCRIPTION
1	SHORT TERM (2021-2026)
2	MEDIUM TERM (2027-2032)
3	LONG TERM (POST 2032)

FACILITIES LEGEND		
ID	TENANT/ DESCRIPTION	TOP ELEVATION
101	T-HANGAR	262.0
102	T-HANGAR	257.4
103	CONVENTIONAL HANGAR	262.1
104	ELECTRICAL EQUIPMENT	252.9
105	CONVENTIONAL HANGAR	262.8
106	CONVENTIONAL HANGAR	258.6
107	CONVENTIONAL HANGAR	265.2
108	CONVENTIONAL HANGAR	260.4
109	CONVENTIONAL HANGAR	260.6
110	CONVENTIONAL HANGAR	262.9
111	CONVENTIONAL HANGAR	263.1
112	CONVENTIONAL HANGAR	261.0
113	CONVENTIONAL HANGAR	259.6
114	CONVENTIONAL HANGAR	262.2
115	CONVENTIONAL HANGAR	262.6
116	CONVENTIONAL HANGAR	263.4
117	WAR HISTORY MUSEUM	261.4
118	CONVENTIONAL HANGAR	263.8
119	CONVENTIONAL HANGAR	267.8
120	CONVENTIONAL HANGAR	264.4
121	CONVENTIONAL HANGAR	267.9
122	CONVENTIONAL HANGAR	256.7
123	CONVENTIONAL HANGAR	258.7
124	CONVENTIONAL HANGAR	259.2
125	TERMINAL BUILDING	256.5
126	CONVENTIONAL HANGAR	271.6
127	CONVENTIONAL HANGAR	263.7
128	T-HANGAR	256.7
129	T-HANGAR	256.5
130	T-HANGAR	256.6
131	T-HANGAR	258.1
132	T-HANGAR	253.0
133	T-HANGAR	253.3
134	CONVENTIONAL HANGAR	259.3
135	CONVENTIONAL HANGAR	257.1
136	CONVENTIONAL HANGAR	257.4
137	CONVENTIONAL HANGAR	262.0
138	CITY FIRE DEPARTMENT (DUAL PURPOSE)	284.1
139	CITY FIRE DEPARTMENT (DUAL PURPOSE)	251.7
140	CITY FIRE DEPARTMENT (DUAL PURPOSE)	255.9
141	CITY FIRE DEPARTMENT (DUAL PURPOSE)	265.9
142	CITY FIRE DEPARTMENT (DUAL PURPOSE)	254.2

NOTE: EXISTING AND FUTURE FACILITIES HAVE NO IMPACT TO THE AIRPORT'S PART 77, APPROACH, OR DEPARTURE SURFACES

EXISTING LEGEND	
ITEM	DESCRIPTION
1	GROUND CONTOUR
2	AIRPORT PROPERTY LINE
3	PAVED ROAD
4	STRUCTURES ON AIRPORT
5	RUNWAY PAVEMENT & MARKINGS
6	TAXIWAY PAVEMENT
7	AIRFIELD APRON PAVEMENT
8	RUNWAY PROTECTION ZONE (RPZ)
9	PART 77 SURFACE
10	THRESHOLD SITING SURFACE (TSS)
11	DEPARTURE SURFACE
12	FACILITY IDENTIFIER
13	AUTOMATED WEATHER OBSERVING SYSTEM (AWOS)
14	AIRPORT REFERENCE POINT
15	ROTATING BEACON
16	AOA FENCE (7 FEET)
17	PRECISION APPROACH PATH INDICATOR (PAPI)
18	WINDSOCK
19	RUNWAY END IDENTIFIER LIGHT (REIL)
20	MEDIUM INTENSITY RUNWAY LIGHT (MIRL)
21	SURVEY MONUMENT
22	RUNWAY OBJECT FREE AREA (ROFA)
23	RUNWAY SAFETY AREA (RSA)
24	OBJECT FREE ZONE (OFZ)
25	DRAINAGE DITCH

FUTURE LEGEND	
ITEM	DESCRIPTION
1	STRUCTURES ON AIRPORT
2	RUNWAY PAVEMENT & MARKINGS
3	TAXIWAY PAVEMENT
4	AIRFIELD APRON PAVEMENT
5	RUNWAY PROTECTION ZONE (RPZ)
6	AWOS CRITICAL AREA
7	PART 77 SURFACE
8	THRESHOLD SITING SURFACE (TSS)
9	DEPARTURE SURFACE
10	FACILITY IDENTIFIER
11	DEMOLITION
12	RUNWAY END IDENTIFIER LIGHT (REIL)
13	SERVICE ROAD
14	PRECISION APPROACH PATH INDICATOR (PAPI)

ALP Prepared By



Drawn: LDJ

Approved: SRG

Date: 03-28-2022

Project No.: 09-130-18-00

No.

Date

Revisions

FAA'S APPROVAL OF THIS AIRPORT LAYOUT PLAN (ALP) REPRESENTS ACCEPTANCE OF THE GENERAL LOCATION OF FUTURE FACILITIES DEPICTED (SHEET 07144C04). DURING THE PRELIMINARY DESIGN PHASE, THE AIRPORT OWNER IS REQUIRED TO RESUBMIT FOR APPROVAL THE FINAL LOCATIONS, HEIGHTS, AND EXTERIOR FINISH OF STRUCTURES. FAA'S CONCERN IS OBSTRUCTIONS, IMPACT ON ELECTRONIC AIDS, OR ADVERSE EFFECTS ON CONTROLLER VIEW OF AIRCRAFT APPROACHES AND GROUND MOVEMENT AREAS WHICH COULD ADVERSELY AFFECT THE SAFETY, EFFICIENCY, OR UTILITY OF THE AIRPORT.

Notes

- Additional details, including pavement width and surface dimensions, can be found on Sheet 2 (Data Sheet). Existing TOFA and TSA for Taxiway A is not shown for clarity.
- The BRL is an outline of the Runway Protection Zone (RPZ), Obstacle Free Zone (OFZ) and Object Free Areas (OFA), the surface is offset to allow building heights up to 35 feet without penetrating the 7:1 Part 77 Transitional Surface. Building shown inside the BRL do not penetrate the Part 77 Transitional Surface.
- Navids located within the RSA include only Runway lighting. (MIRL and REIL)

Sources

- This map compiled by photogrammetric methods from aerial photography dated 09-15-2018. Survey based on Tennessee State Plane Coordinate System. Horizontal datum based on NAD 83 (2011), Vertical datum based on NAVD 1988.



CAPITAL IMPROVEMENT
PROJECTS DRAWING
AIRPORT LAYOUT PLAN DRAWING SET