
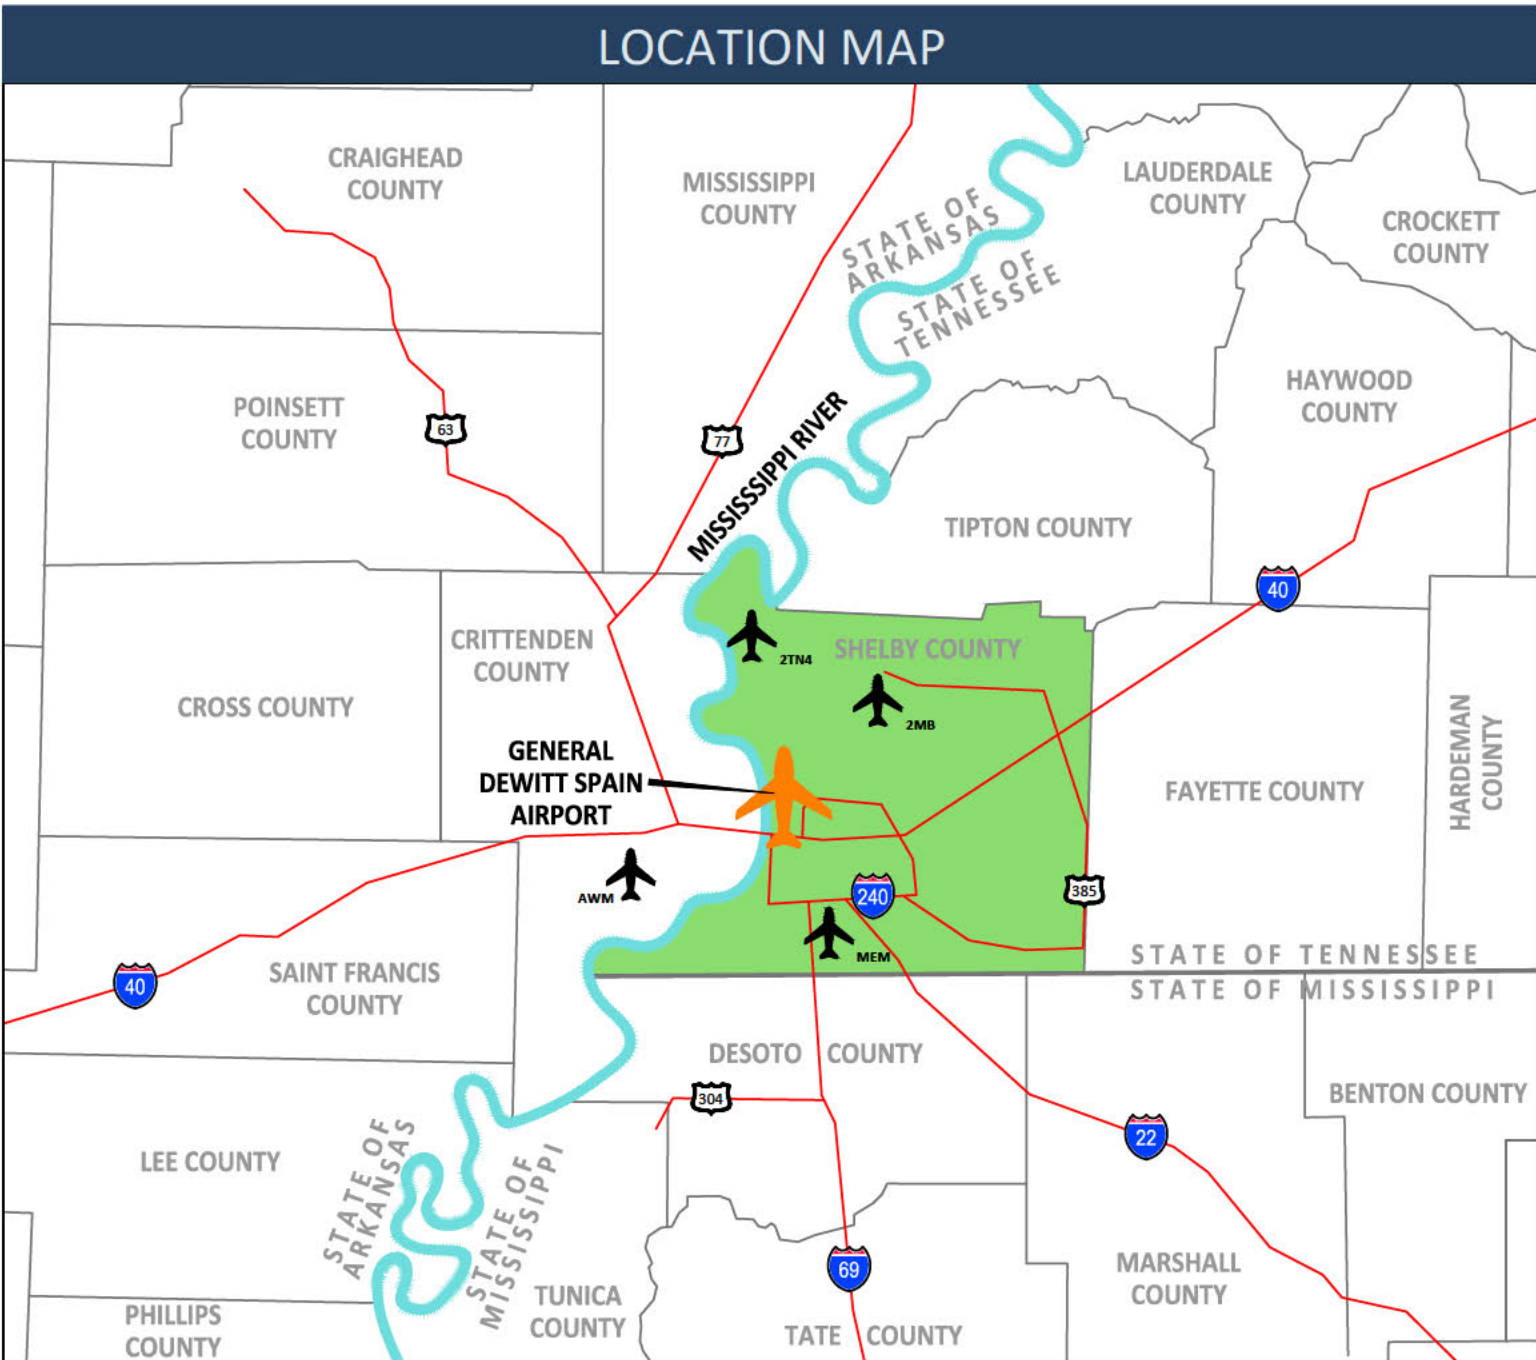


GENERAL DEWITT SPAIN AIRPORT AIRPORT LAYOUT PLAN

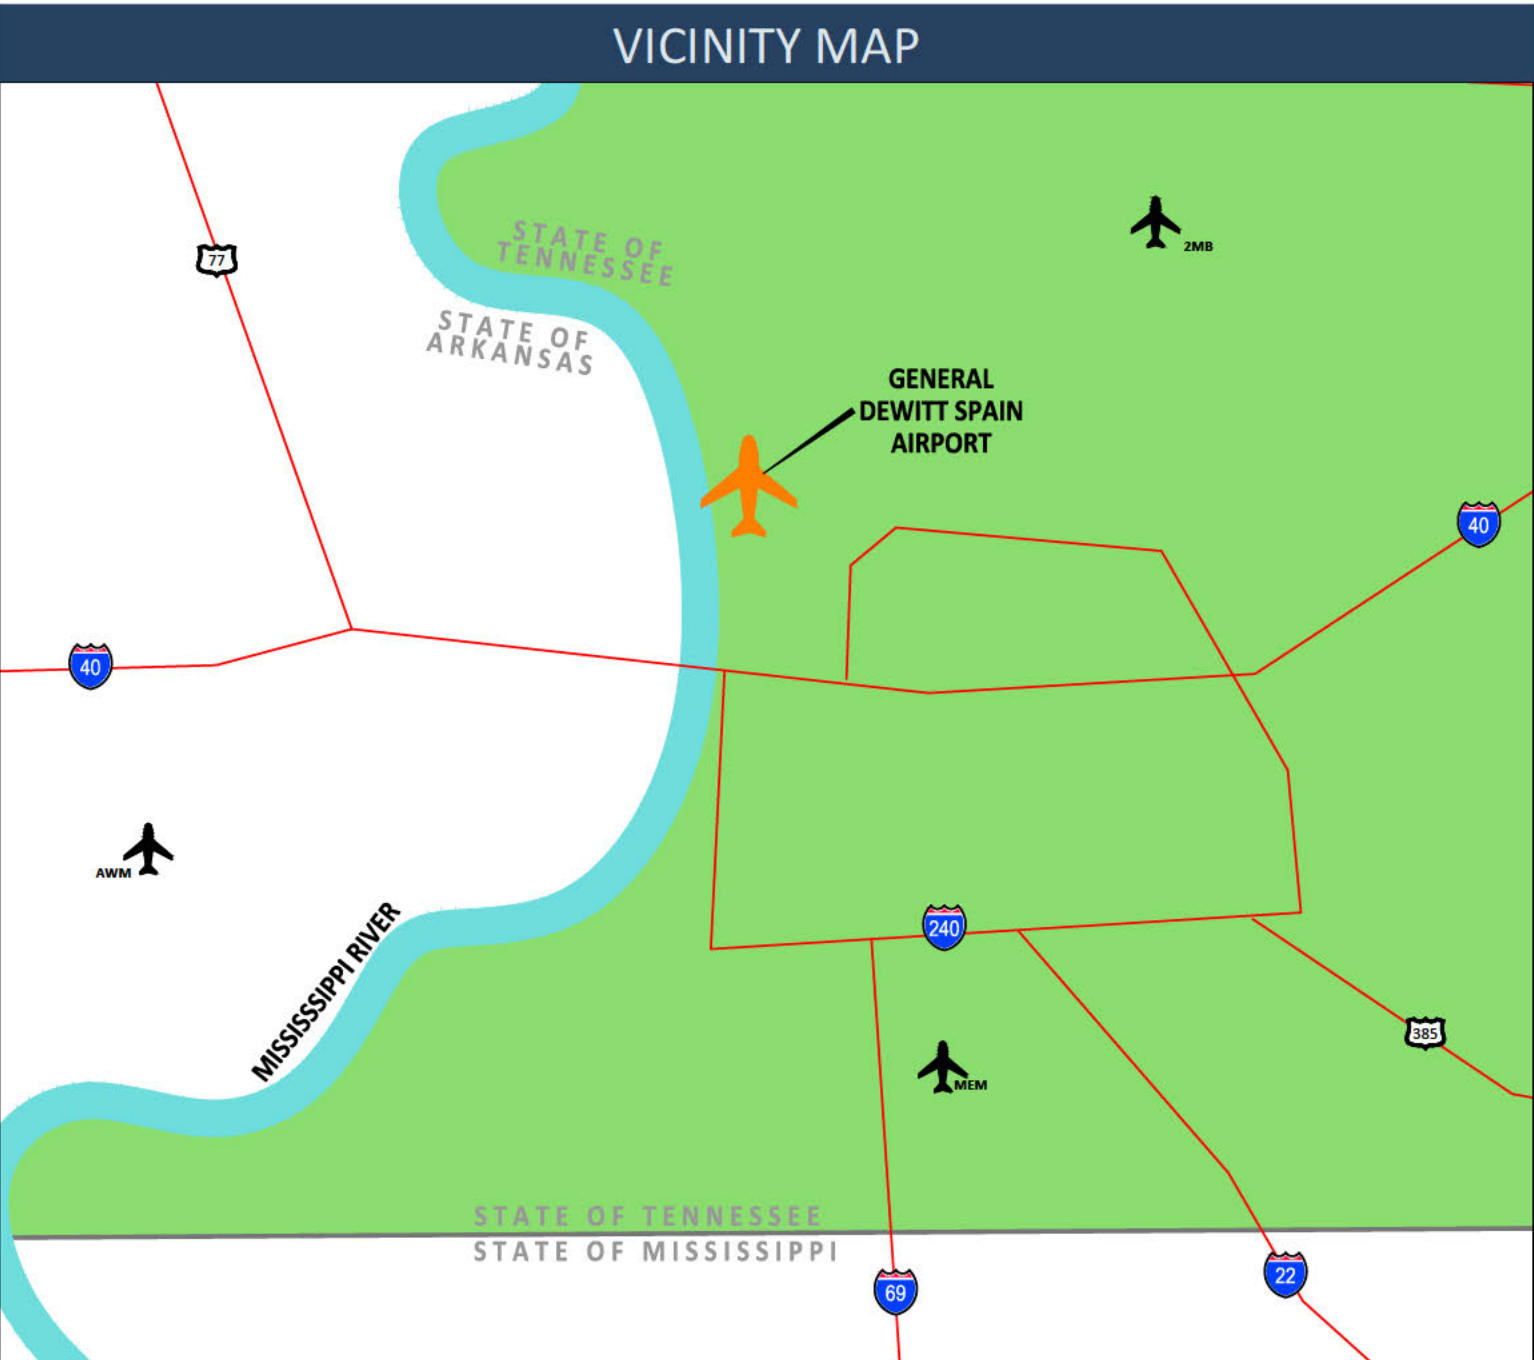

SHEET NUMBER	SHEET NAME
1	TITLE SHEET
2	AIRPORT DATA SHEET
3	EXISTING/FUTURE AIRPORT LAYOUT PLAN DRAWING & TERMINAL AREA DRAWING
4	
5	RWY 17 INNER APPROACH & RWY 35 DEPARTURE - EXISTING PLAN & PROFILE
6	
7	RWY 17 INNER APPROACH & RWY 35 DEPARTURE - FUTURE PLAN & PROFILE
8	
9	RWY 35 INNER APPROACH & RWY 17 DEPARTURE - EXISTING PLAN & PROFILE
10	
11	RWY 35 INNER APPROACH & RWY 17 DEPARTURE - FUTURE PLAN & PROFILE
12	
	RWY 17-35 - EXISTING AND FUTURE PLAN & PROFILE
	LAND USE DRAWING
	EXHIBIT "A" AIRPORT PROPERTY INVENTORY MAPS
	CAPITAL IMPROVEMENT PROJECTS DRAWING

AIRPORT DATA & GOVERNING AUTHORITY/OFFICIALS

GENERAL DEWITT SPAIN AIRPORT (M01)

ADDRESS: 2787 N. 2ND STREET, MEMPHIS, TN 38127

GOVERNING AUTHORITY - MEMPHIS SHELBY COUNTY AIRPORT AUTHORITY

AIRPORT MANAGER - JASON MCBRIDE

TENNESSEE GOVERNOR - BILL LEE

TDOT COMMISSIONER (INTERIM) - JOE GALBATO, III

TDOT AERONAUTICS DIRECTOR (INTERIM) - JAY NORRIS, P.E.

TAD CHIEF ENGINEER - JOHN PAUL SAALWAECHTER, P.E.

TDOT PROJECT MANAGER - JIM CURREY, P.E.

FAA DISCLAIMER

THE PREPARATION OF THIS DOCUMENT MAY HAVE BEEN SUPPORTED, IN PART, THROUGH THE AIRPORT IMPROVEMENT PROGRAM FROM THE FEDERAL AVIATION ADMINISTRATION AS PROVIDED UNDER TITLE 49 U.S.C., SECTION 47104. THE CONTENTS DO NOT NECESSARILY REFLECT THE OFFICIAL VIEWS OR POLICY OF THE FAA OR THE TENNESSEE DEPARTMENT OF TRANSPORTATION (TDOT). ACCEPTANCE OF THIS REPORT BY THE FAA AND TDOT DOES NOT IN ANYWAY CONSTITUTE A COMMITMENT ON THE PART OF THE UNITED STATES OR THE STATE OF TENNESSEE TO PARTICIPATE IN ANY DEVELOPMENT DEPICTED THEREIN NOR DOES IT INDICATE THAT THE PROPOSED DEVELOPMENT IS ENVIRONMENTALLY ACCEPTABLE OR WOULD HAVE JUSTIFICATION IN ACCORDANCE WITH APPROPRIATE PUBLIC LAWS.

CONSTRUCTION NOTICE

THESE ALP DRAWINGS ARE FOR PLANNING PURPOSES ONLY. THE DRAWING INFORMATION, INCLUDING LOCATION DETAILS AND ELEVATIONS SHOULD NOT BE USED FOR CONSTRUCTION. TO PROTECT THE AIRPORT'S OPERATIONAL SAFETY AND FUTURE DEVELOPMENT, ALL PROPOSED CONSTRUCTION ON THE AIRPORT MUST BE COORDINATED BY THE AIRPORT OWNER WITH FAA/STATE AERONAUTICS PRIOR TO CONSTRUCTION.

AN FAA FORM 7460 SHALL BE SUBMITTED TO EVALUATE THE EFFECT OF PROPOSED CONSTRUCTION ON THE AIRPORT OR ALTERATION ON AIR NAVIGATION EXCEEDING 14 CFR, PART 77. FILING THE FAA FORM 7460 DOES NOT RELIEVE THE SPONSOR FROM COMPLYING WITH OTHER FEDERAL, STATE OR LOCAL RULES AND REGULATIONS.

MODIFICATION OF DESIGN STANDARDS						
NO.	STANDARD MODIFIED	FAA STANDARD	EXISTING CONDITION	PROPOSED ACTION	AIRSPACE CASE #	DATE APPROVED
1	NAVAID (WINDCONE) INSIDE ROFA	NAVAID NOT FIXED BY FUNCTION	INSIDE ROFA, ON FRANGIBLE CONNECTIONS	NONE (SEE NOTE #2)		
2						
3						

NOTE: ALL TAXIWAYS/TAXILANES ARE DESIGNED TO ACCOMMODATE AIRCRAFT DESIGN GROUP (ADG) II AIRCRAFT AND ARE DESIGNED AT TAXIWAY DESIGN GROUP (TDG) 2 STANDARDS. STANDARD WIDTH IS 35 FEET, AND FUTURE PAVEMENT WILL BE CONSTRUCTED TO THOSE STANDARDS WHEN REPLACED.

The diagram illustrates the layout of Runway Safety Areas (RSA) and Object Free Zones (OFZ) relative to the Runway Centerline. Key components include:

- Runway Centerline:** The central axis of the runway.
- Runway Object Free Area (ROFA):** The area immediately adjacent to the runway.
- Runway Safety Area (RSA):** The area surrounding the ROFA, including the Runway Protection Zone (RPZ).
- Object Free Zone (OFZ):** The area beyond the RSA, free of obstacles.
- Runway Protection Zone (RPZ):** The area beyond the RSA, defined by the Runway Protection Zone (RPZ) - Inner Width (W1) and the Runway Protection Zone (RPZ) - Outer Width (W2).
- Runway Threshold:** The point where the runway begins.
- Dimensions:**
 - P/R:** Runway Protection Zone (RPZ) - Length
 - Q:** Runway Object Free Area (ROFA)
 - W1:** Runway Protection Zone (RPZ) - Inner Width
 - W2:** Runway Protection Zone (RPZ) - Outer Width
 - L:** Runway Length



LEGEND

ITEM	DESCRIPTION
C	Runway Safety Area (RSA)
D	Object Free Zone (OFZ)
L	Runway Protection Zone (RPZ) - Length
P/R	Length Beyond Threshold
Q	Runway Object Free Area (ROFA)
W1	Runway Protection Zone (RPZ) - Inner Width
W2	Runway Protection Zone (RPZ) - Outer Width



P Prepared By  JACOBSEN DANIELS Planning, Implementation, Operations & Management	Drawn: _____ LDJ	No. _____	Date _____	Revisions _____ _____ _____ _____ _____	FAA's APPROVAL OF THIS AIRPORT LAYOUT PLAN (ALP) REPRESENTS ACCEPTANCE OF THE GENERAL LOCATION OF FUTURE FACILITIES DEPICTED (SHEET 1714AC04). DURING THE PRELIMINARY DESIGN PHASE, THE AIRPORT OWNER IS REQUIRED TO RESUBMIT FOR APPROVAL THE FINAL LOCATIONS, HEIGHTS, AND EXTERIOR FINISH OF STRUCTURES. FAA'S CONCERN IS OBSTRUCTION, IMPACT ON ELECTRONIC AIDS, OR ADVERSE EFFECTS ON CONTROLLER VIEW OF AIRCRAFT APPROACHES AND GROUND MOVEMENT AREAS WHICH COULD ADVERSELY AFFECT THE SAFETY, EFFICIENCY, OR UTILITY OF THE AIRPORT.
	Approved: _____ SRG				
	Date: _____ 03-28-2022				
	Project No.: _____ 09-130-18-00				

Notes	Sources	
1. RUNWAY 17-35 SAFETY AREA INVENTORY WAS COMPLETED ON 07-20-2021 2. WINDCONE INSIDE ROFA WILL BE RELOCATED/ADDRESSED WHEN WINDCONE IS REPLACED OR UPGRADED		AIRPORT DATA SHEET AIRPORT LAYOUT PLAN DRAWING SET

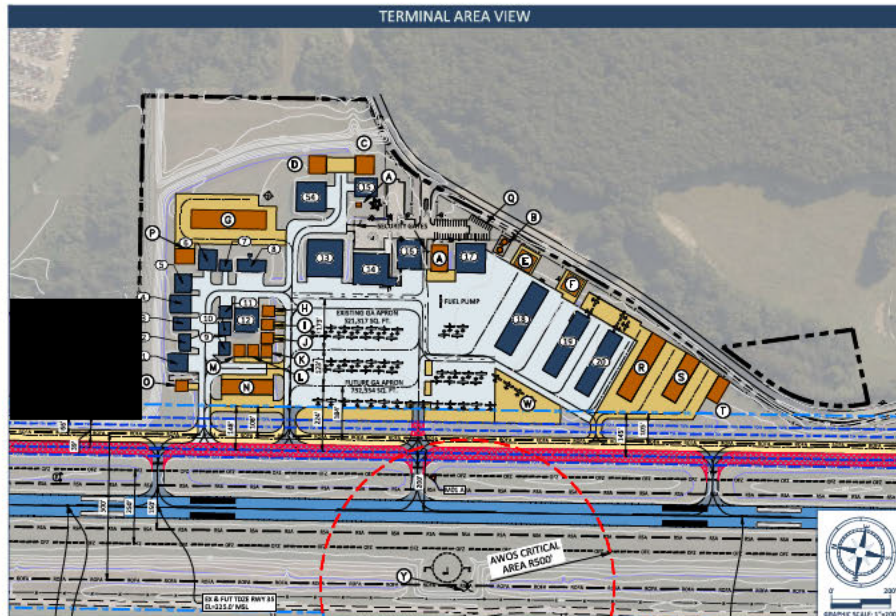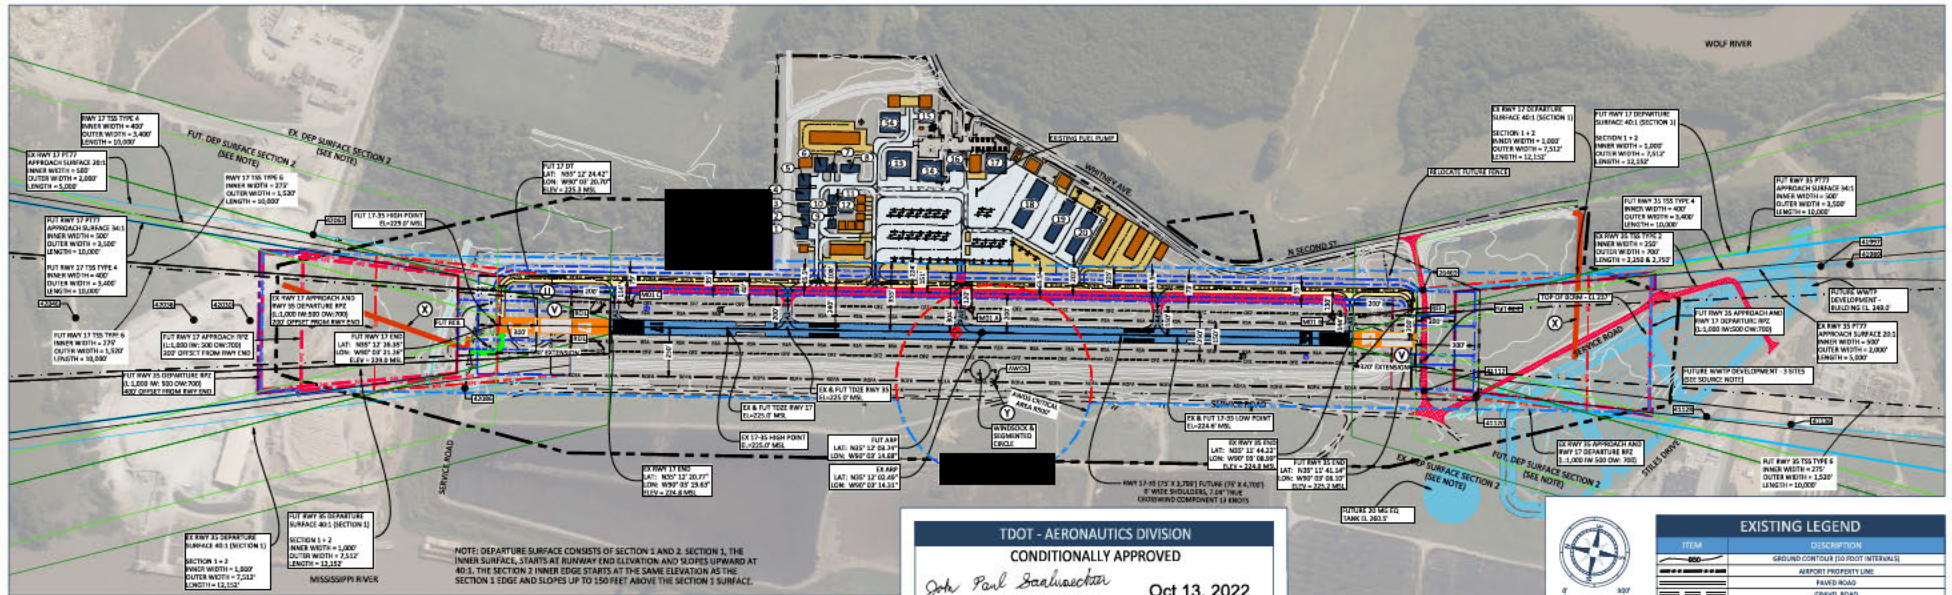

TDOT - AERONAUTICS DIVISION

CONDITIONALLY APPROVED

Signature: *John Paul Saalwaechter* Date: Oct 13, 2022

Printed Name: John Saalwaechter

State Block Grant Program
Tennessee Dept. of Transportation
Subject to comments in Approval Letter

MSCAA - AIRPORT SPONSOR

Signature: *Scott A. Brockman* Date: Sep 21, 2022

PACS/SACS DATA

Label	Eastings	Northings	Elev.	Type
M01 A	710759.9	849848.8	222.4	PAC1
M01 B	710809.3	849773.3	221.85	SAC1
M01 C	720611.7	842997.0	222.47	SAC3

TRAVERSEWAY ELEVATION DATA

Object ID	Description	Top Elev. (ft)	P75 PPM Value (ft)	Disposition
26489	STREET DR.	225.4	-6.9	N/A
42111	STREET DR.	228.8	-4.6	N/A
42129	STREET DR.	228.8	-6.7	N/A
42128	STREET DR.	238.5	-47.2	N/A
42135	PRIVATE ROAD	235.3	-70.7	N/A
42142	PRIVATE ROAD	245.5	-119.9	N/A
42140	N. MAID ISLAND DR.	245.5	-138.6	N/A
42143	PRIVATE ROAD	244.4	-126.5	N/A
42147	PRIVATE ROAD	245.9	-126.5	N/A
42141	N. MAID ISLAND DR.	245.0	-131.4	N/A
42149	PRIVATE ROAD	226.5	-114.9	N/A
42187	STREET DR.	247.1	-65.3	N/A
42190	PRIVATE ROAD	245.5	-61.4	N/A
42191	PRIVATE ROAD	245.3	-73.8	N/A
42192	PRIVATE ROAD	245.1	-128.4	N/A
42193	PRIVATE ROAD	245.0	-41.2	N/A
42195	SERVICE ROAD	246.8	-4.9	N/A

EXISTING FACILITIES LEGEND

ID	Facility Description	Top Elevation
1	CONVENTIONAL HANGAR	244.2
2	CONVENTIONAL HANGAR	244.2
3	CONVENTIONAL HANGAR	244.2
4	CONVENTIONAL HANGAR	244.2
5	CONVENTIONAL HANGAR	244.2
6	CONVENTIONAL HANGAR	244.2
7	CONVENTIONAL HANGAR	244.2
8	CONVENTIONAL HANGAR	244.2
9	CONVENTIONAL HANGAR	244.2
10	CONVENTIONAL HANGAR	244.2
11	CONVENTIONAL HANGAR	244.2
12	CONVENTIONAL HANGAR	244.2
13	CONVENTIONAL HANGAR	244.2
14	FLIGHT SCHOOL & MSCAA TERMINAL BUILDING	244.2
15	CONVENTIONAL HANGAR	244.2
16	MSCAA MAINTENANCE HANGAR	244.2
17	CONVENTIONAL HANGAR	244.2
18	T-HANGAR	244.2
19	T-HANGAR	244.2
20	T-HANGAR	244.2
21	CONVENTIONAL HANGAR	244.2

FUTURE FACILITIES/PROJECTS LEGEND


ID	Facility Description	Top Elevation
A	TERMINAL & OFFICE ELECTRICAL WALK	245.5-250.0
B	FUEL FARM	235.0
C	EQUIPMENT STORAGE	246.0
D	CONVENTIONAL HANGAR	245.0
E	CONVENTIONAL HANGAR	244.0
F	CONVENTIONAL HANGAR	244.0
G	T-HANGAR	246.0
H	T-HANGAR	246.0
I	T-HANGAR	246.0
J	T-HANGAR	246.0
K	T-HANGAR	246.0
L	T-HANGAR	246.0
M	T-HANGAR	246.0
N	T-HANGAR	246.0
O	T-HANGAR	246.0
P	T-HANGAR	246.0
Q	PARKING LOT EXPANSION	246.0
R	T-HANGAR	246.0
S	T-HANGAR	246.0
T	T-HANGAR	246.0
U	T-HANGAR	246.0
V	T-HANGAR	246.0
W	T-HANGAR	246.0
X	T-HANGAR	246.0
Y	T-HANGAR	246.0

EXISTING LEGEND

ITEM	Description
1	GROUND CONTROL (100 FOOT INTERVALS)
2	AIRPORT PROPERTY LINE
3	PAVED ROAD
4	GRAVEL ROAD
5	STRUCTURES ON AIRPORT
6	RUNWAY PAVEMENT & MARKINGS
7	TAXIWAY PAVEMENT
8	APRON PAVEMENT
9	AIRPORT REFERENCE POINT
10	FENCE (7 FEET)
11	NOTATION BEACON
12	RUNWAY PROTECTION ZONE (RPZ)
13	PART 77 SURFACE
14	THRESHOLD SETTING SURFACE (TSS)
15	DEPARTURE SURFACE
16	FACILITY IDENTIFIER
17	AUTOMATED WEATHER OBSERVING SYSTEM (AWOS)
18	PRECISION APPROACH PATH INDICATOR (PAPI)
19	WINDSOCK
20	PICAP/SAC
21	ELECTRICAL TOWER
22	RUNWAY END IDENTIFIER LIGHTS (REIL)
23	RUNWAY OBJECT FREE AREA (OFA)
24	RUNWAY SAFETY AREA (RSA)
25	OBJECT FREE ZONE (OFZ)
26	DRAINAGE DITCH

FUTURE LEGEND

ITEM	Description
1	STRUCTURES ON AIRPORT
2	RUNWAY PAVEMENT & MARKINGS
3	TAXIWAY PAVEMENT
4	APRON PAVEMENT
5	AIRPORT REFERENCE POINT
6	FENCE (7 FEET)
7	BUILDING RESTRICTION LINE (BRL) - 55 FOOT
8	RUNWAY OBJECT FREE AREA (OFA)
9	RUNWAY SAFETY AREA (RSA)
10	OBJECT FREE ZONE (OFZ)
11	TAXIWAY OBJECT FREE AREA (TOFA)
12	RUNWAY SAFETY AREA (RSA)
13	RUNWAY PAVEMENT
14	THRESHOLD SETTING SURFACE (TSS)
15	DEPARTURE SURFACE
16	FACILITY IDENTIFIER
17	OFFICE ROAD
18	INVENTED BEACON
19	STREET LIGHT EXPANSION
20	PICAP/SAC
21	PRECISION APPROACH PATH INDICATOR (PAPI)
22	RUNWAY END IDENTIFIER LIGHTS (REIL)

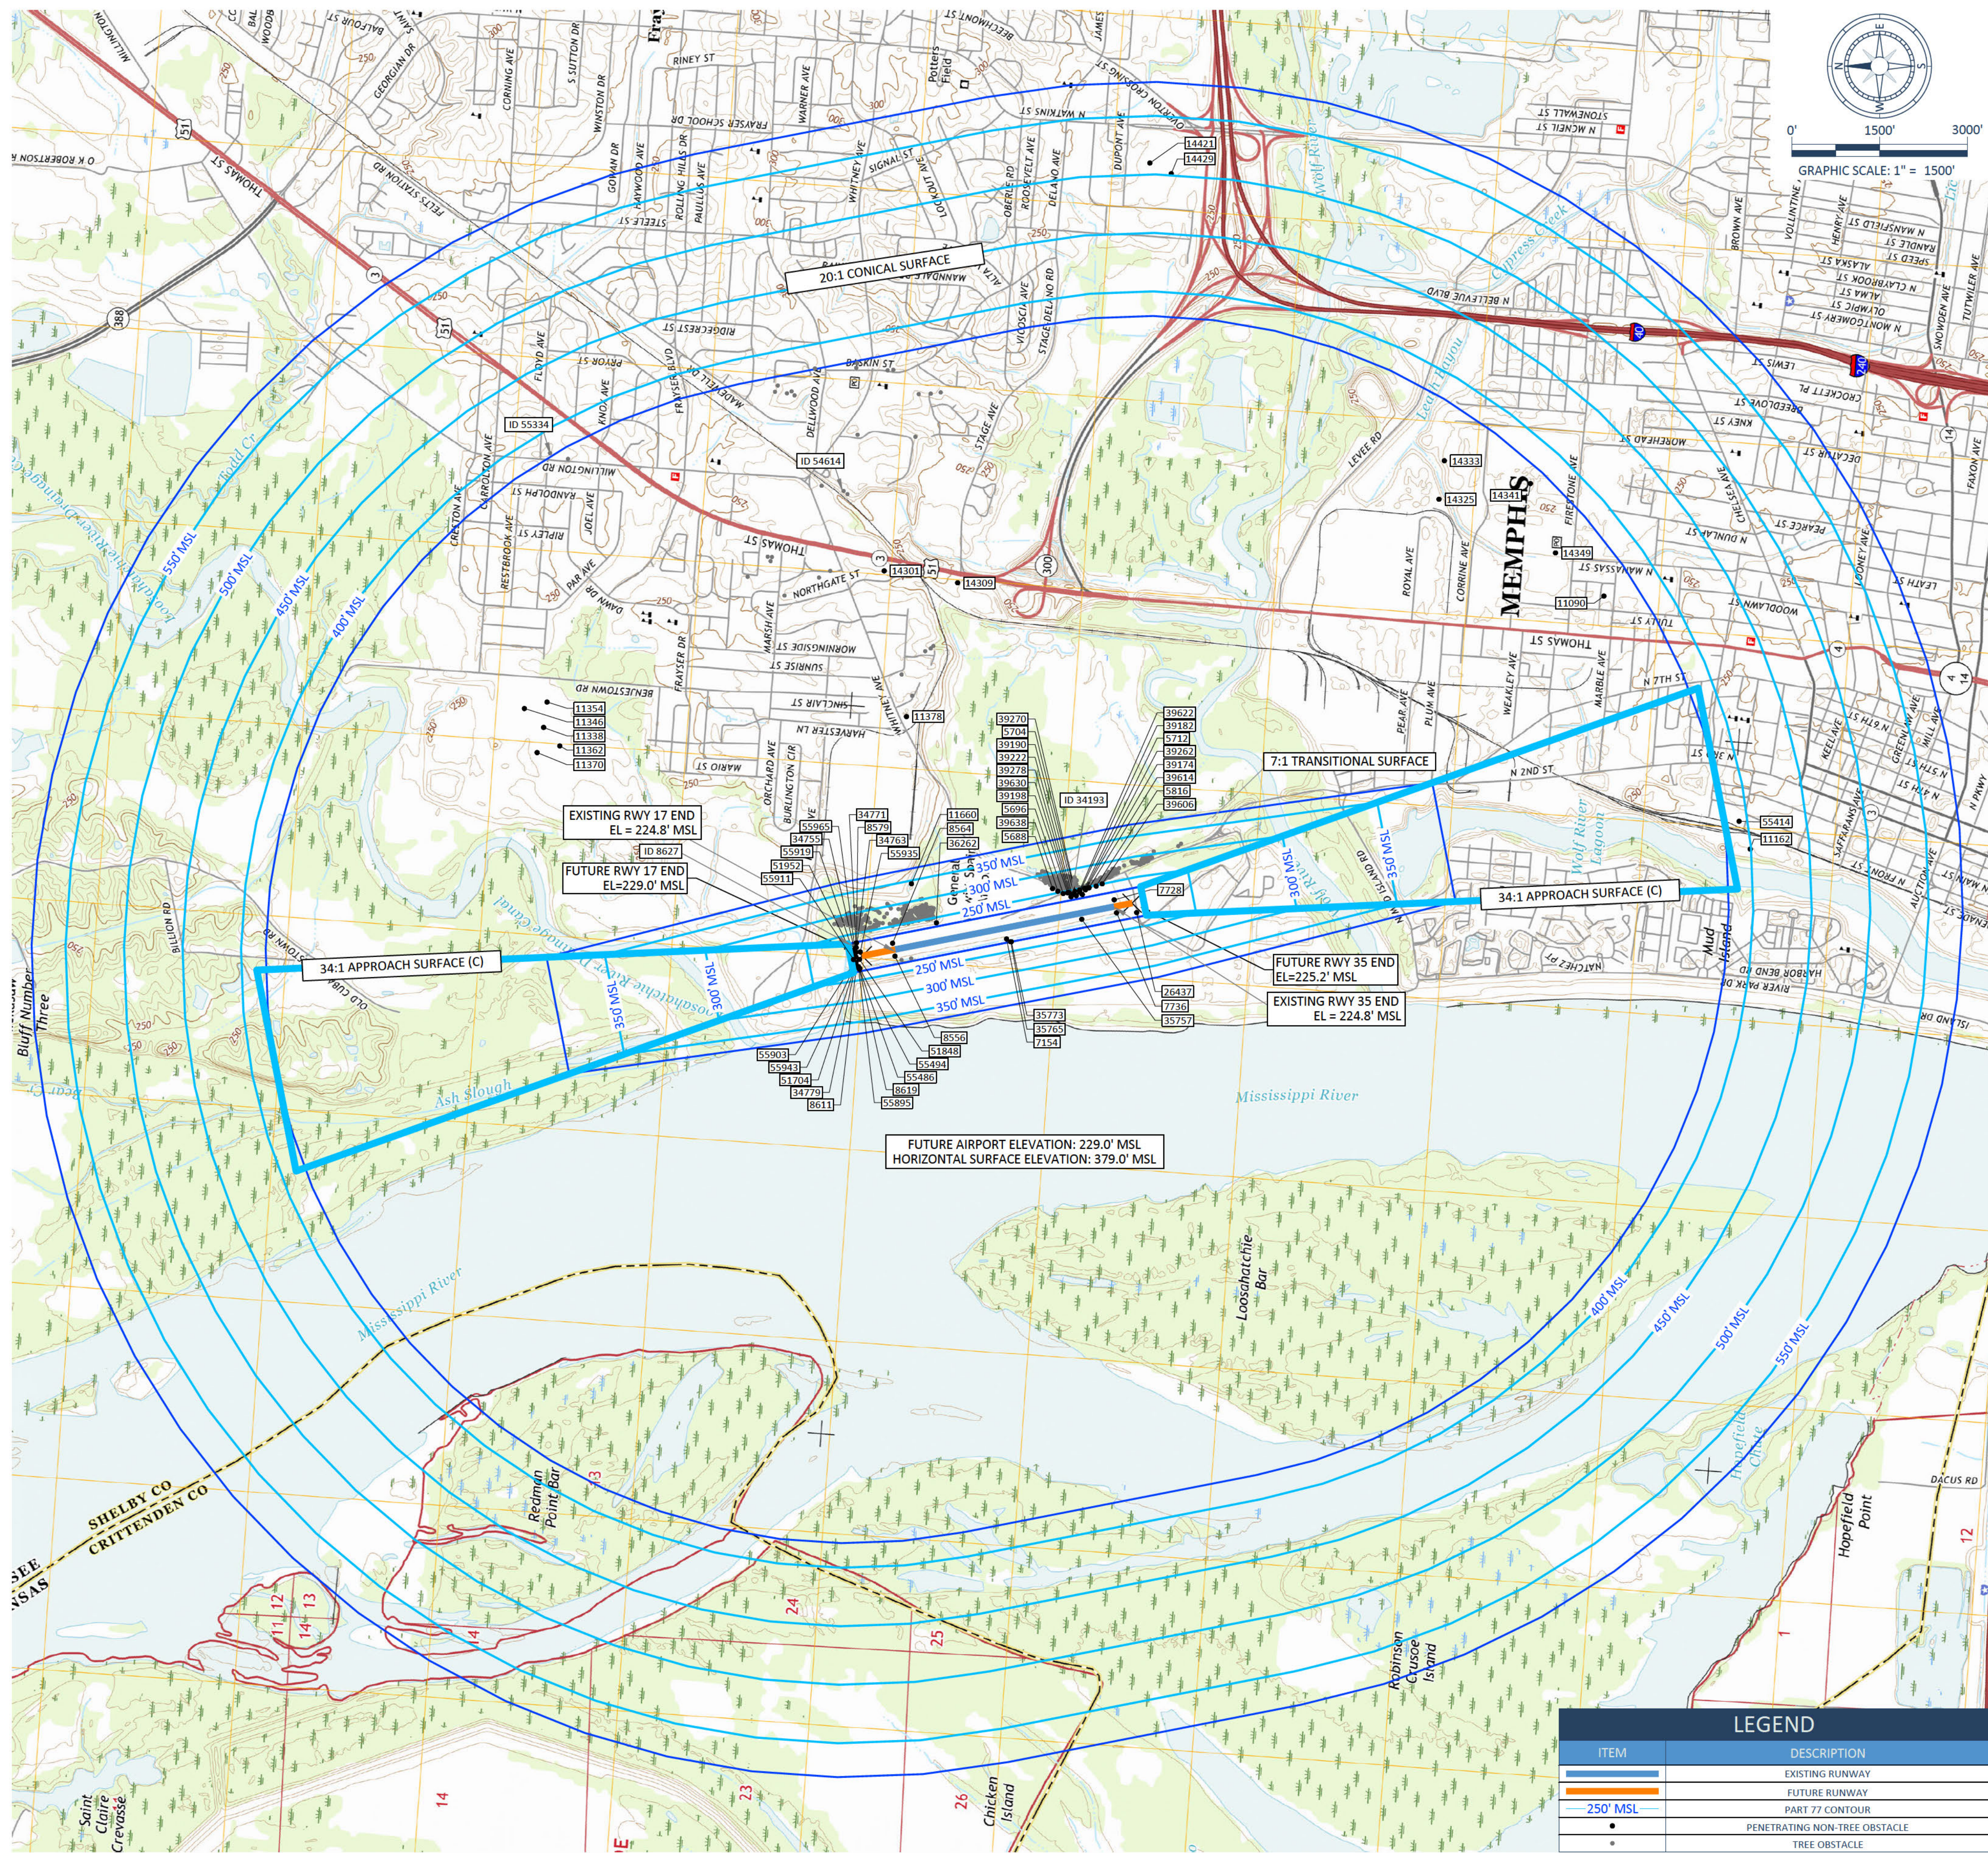


SURFACE OBSTRUCTION TABLE									
OBJECT ID	DESCRIPTION	SURFACE	TOP ELEV MSL	P77 PEN VALUE (FEET)	RESOLUTION	OBJECT ID	DESCRIPTION	SURFACE	TOP ELEV MSL
5688	POLE_UTIL	P77TS	269.0	6.5	LIGHT	34771	GROUND	P77PS	237.7
5696	POLE_UTIL	P77TS	258.0	12.4	LIGHT	34779	GROUND	P77PS	237.7
5704	POLE_UTIL	P77TS	259.1	12.9	LIGHT	35757	MISC_UTILITY	P77PS	226.5
5712	POLE_UTIL	P77TS	266.4	18.8	LIGHT	35765	MISC_UTILITY	P77TS	229.2
5816	POLE_UTIL	P77TS	268.4	21.0	LIGHT	35773	WSOP	P77TS	241.1
7154	WINDSOCK	P77PS	252.4	27.1	FBF	36262	GROUND	P77TS	237.6
7728	NAVAID	P77PS	227.2	2.0	FBF	39174	PRIMARY_ROAD	P77TS	243.8
7736	NAVAID	P77PS	227.4	2.2	FBF	39182	PRIMARY_ROAD	P77TS	246.4
8556	NAVAID	P77PS	228.0	2.7	FBF	39190	PRIMARY_ROAD	P77TS	246.4
8564	NAVAID	P77PS	226.9	1.6	FBF	39198	PRIMARY_ROAD	P77TS	246.3
8579	GROUND	P77PS	237.2	8.2	GRADE	39222	STREET_SIGN	P77TS	249.9
8611	GROUND	P77PS	237.6	8.6	GRADE	39262	FENCE	P77TS	235.9
8619	POST	P77PS	240.9	11.9	LIGHT	39270	FENCE	P77TS	236.0
11090	POLE	P77HS	384.3	5.3	LIGHT	39278	FENCE	P77TS	236.0
11162	CELL_TOWER	P77CS	417.2	17.9	LIGHT	39606	UTILITY_LINE	P77TS	258.8
11338	ANTENNA	P77HS	845.1	466.1	LIGHT	39614	UTILITY_LINE	P77TS	263.2
11346	ANTENNA	P77HS	646.3	267.3	LIGHT	39622	UTILITY_LINE	P77TS	260.9
11354	ANTENNA	P77HS	645.4	266.4	LIGHT	39630	UTILITY_LINE	P77TS	255.1
11362	ANTENNA	P77HS	645.6	266.6	LIGHT	39638	UTILITY_LINE	P77TS	258.8
11370	ANTENNA	P77HS	645.2	266.2	LIGHT	51704	BUSH	P77PS	234.4
11378	WATER_TOWER	P77HS	424.3	45.3	LIGHT	51848	GROUND	P77PS	233.3
11660	POWER_TRANSMISSION_PYLON	P77TS	357.3	15.1	FBF	51952	BUSH	P77PS	230.4
14301	CELL_TOWER	P77HS	434.7	55.7	LIGHT	55414	TANK	P77CS	397.7
14309	CELL_TOWER	P77HS	424.1	45.1	LIGHT	55486	POST	P77PS	239.8
14325	POWER_TRANSMISSION_PYLON	P77HS	387.7	8.7	FBF	55494	POST	P77PS	237.9
14333	POWER_TRANSMISSION_PYLON	P77HS	387.2	8.2	FBF	55895	BUSH	P77PS	235.6
14341	CHIMNEY/SMOKESTACK	P77HS	454.9	75.9	LIGHT	55903	BUSH	P77PS	230.3
14349	CELL_TOWER	P77HS	397.0	18.0	LIGHT	55911	BUSH	P77PS	233.0
14421	ANTENNA	P77CS	662.1	152.5	LIGHT	55919	BUSH	P77PS	235.7
14429	ANTENNA	P77CS	661.8	160.9	LIGHT	55935	GROUND	P77PS	230.2
26437	SECONDARY_ROAD	P77PS	227.3	2.1	LIGHT	55943	BUSH	P77PS	232.1
34755	GROUND	P77PS	238.2	9.2	GRADE	55965	BUSH	P77PS	239.9
34763	GROUND	P77PS	238.4	9.4	GRADE				

NOTE: TBR = TO BE REMOVED, FBF = FIXED BY FUNCTION (ALL TABLES)

FUTURE PART 77 AIRSPACE SURFACES TREE OBSTRUCTION TABLE									
SURFACE	DESCRIPTION	OB ID OF HIGHEST TREE	TOP MSL ELEV OF HIGHEST TREE	AMOUNT OF PENETRATION	PENETRATING TREES		NON-PENETRATING TREES		TRIGGERING EVENT
					QUANTITY	DISPOSITION	QUANTITY		
P77PS	TREES	8627	239.9	10.9	3	TBR	2		NONE
P77TS	TREES	34193	322.7	74.7	405	TBR	150		NONE
P77AS	TREES	-	-	-	-	TBR	-		NONE
P77HS	TREES	54614	393.6	14.6	30	TBR	138		NONE
P77CS	TREES	55334	395.9	14.7	2	TBR	10		NONE

NOTE: TREES PENETRATING THE PART 77 SURFACES ARE SHOWN AS GREY COLORED DOTS. DATA OF INDIVIDUAL TREES CAN BE FOUND IN AGIS PROJECT #221824.

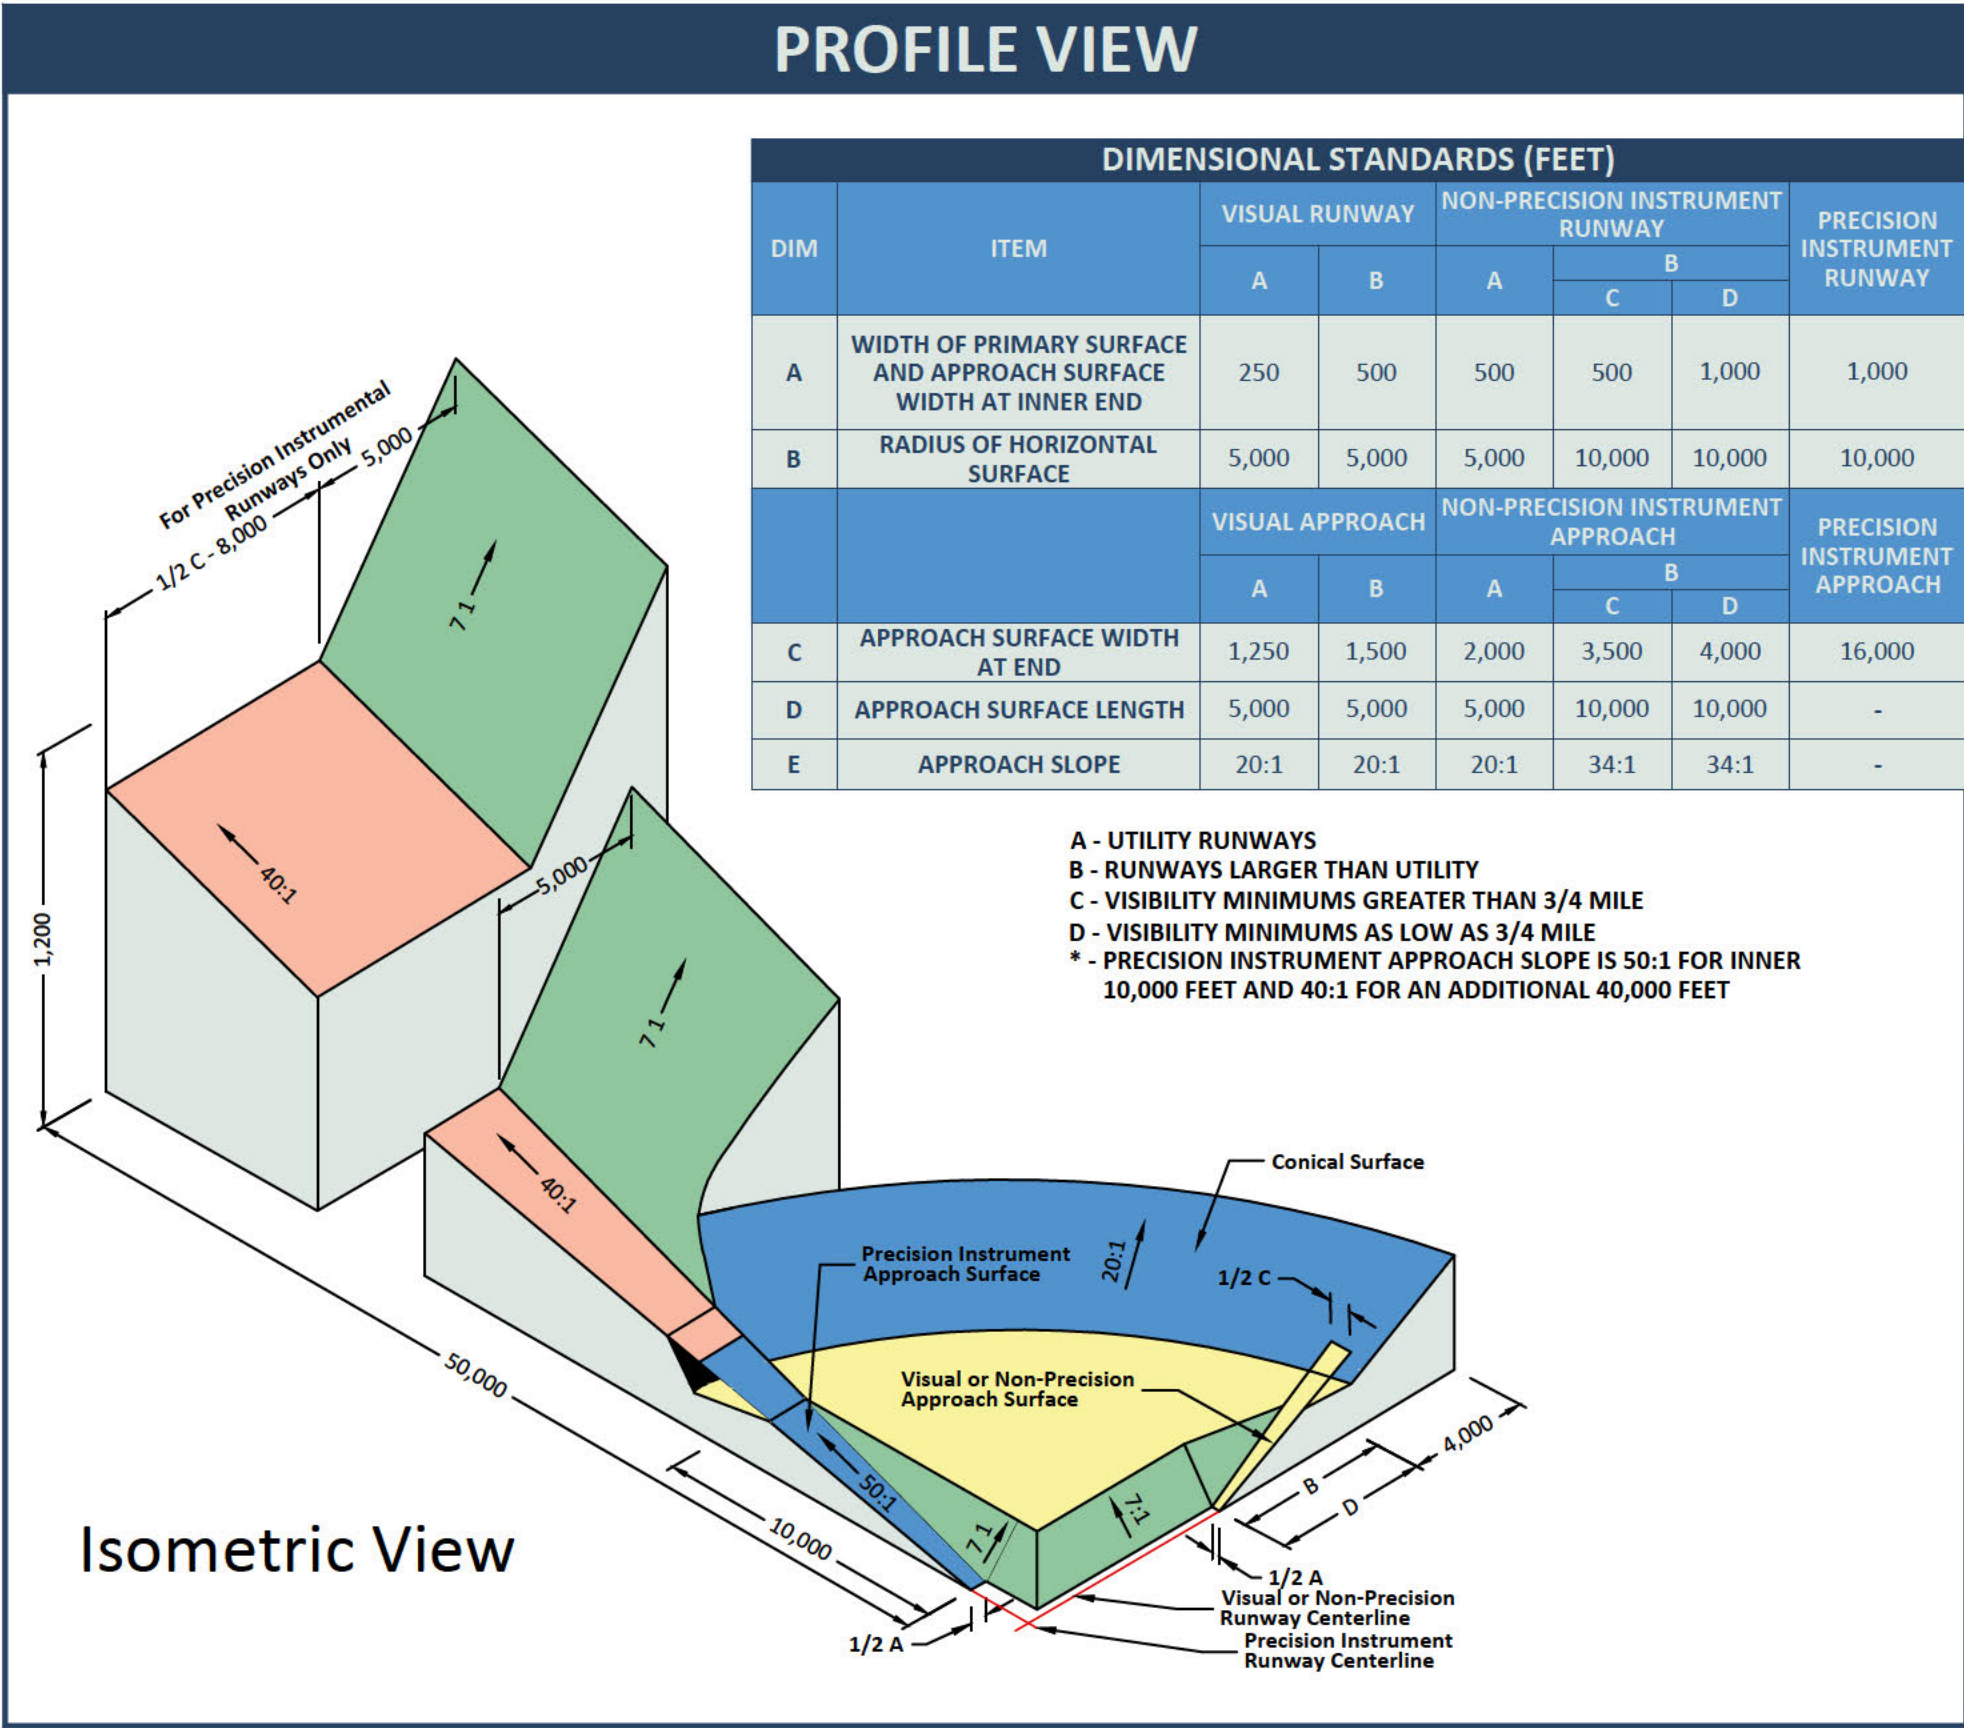

ALP Prepared By



Drawn:	SRG	No.	Date	Revisions
Approved:	JD			
Date:	03-28-2022			
Project No.:	00-112-16-00			


FAA'S APPROVAL OF THIS AIRPORT LAYOUT PLAN (ALP) REPRESENTS ACCEPTANCE OF THE GENERAL LOCATION OF FUTURE FACILITIES DEPICTED (SHEET 17144C04). DURING THE PRELIMINARY DESIGN PHASE, THE AIRPORT OWNER IS REQUIRED TO RESUBMIT FOR APPROVAL THE FINAL LOCATIONS, HEIGHTS, AND EXTERIOR FINISH OF STRUCTURES. FAA'S CONCERN IS OBSTRUCTIONS, IMPACT ON ELECTRONIC AIDS, OR ADVERSE EFFECTS ON CONTROLLER VIEW OF AIRCRAFT APPROACHES AND GROUND MOVEMENT AREAS WHICH COULD ADVERSELY AFFECT THE SAFETY, EFFICIENCY, OR UTILITY OF THE AIRPORT.

- Notes
- ALL PENETRATING NON-TREE OBSTACLES ARE SHOWN WITH A BLACK DOT AND ARE LISTED ON THE SURFACE OBSTRUCTION TABLE LOCATED ON THIS DRAWING.
 - ALL TREE OBSTACLES ARE SHOWN WITH A GRAY DOT AND THE DATA IS LISTED ON THE SURFACE PART 77 AIRSPACE SURFACES TREE OBSTRUCTION TABLE ON THIS DRAWING.
 - A SMALL PORTION OF THE EAST SIDE OF THE AIRPORT IS ZONED HEAVY INDUSTRIAL WITHIN THE GENERALIZED INDUSTRIAL DESIGNATION.
 - SHELBY COUNTY ZONING INCLUDES AN AIRPORT OVERLAY DISTRICT THAT INCLUDES HEIGHT RESTRICTIONS ASSOCIATED WITH FAR PART 77 IMAGINARY SURFACES.

- Sources
- BACKGROUND PROVIDED BY UNITED STATES GEOLOGICAL SURVEY.
 - DATE OF SURVEY 02/26/2019



AIRPORT AIRSPACE DRAWING
AIRPORT LAYOUT PLAN DRAWING SET

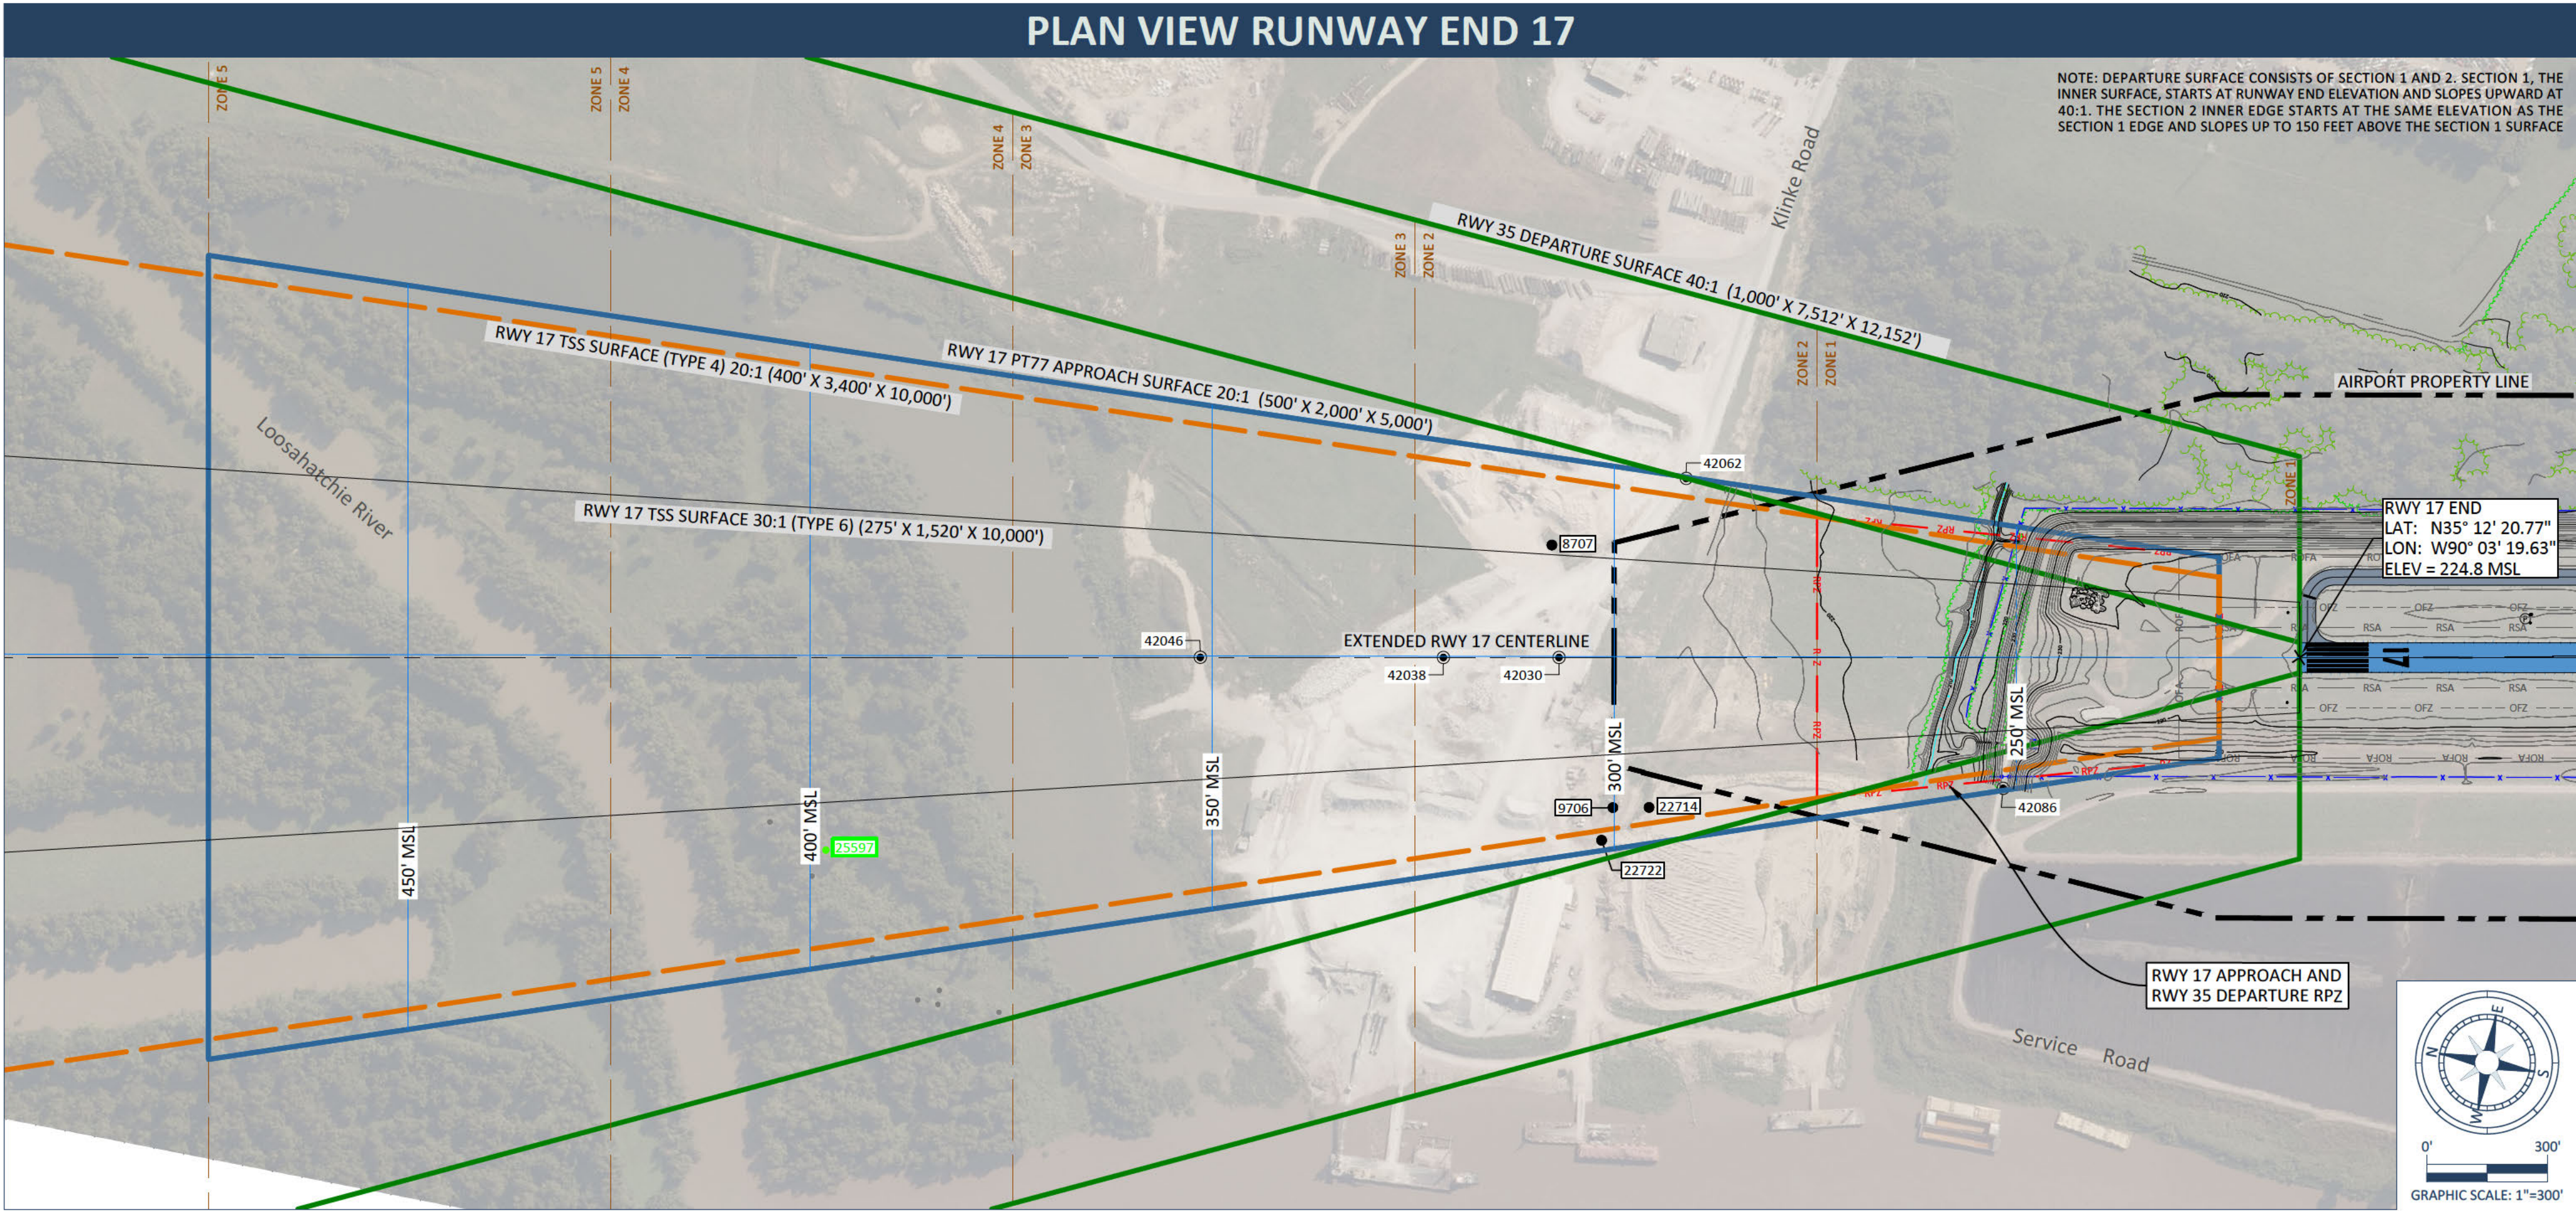


SURFACE OBSTRUCTION TABLE							
OBJECT ID	DESCRIPTION	TOP ELEV MSL	P77 PEN VALUE (FEET)	DEP PEN VALUE (FEET)	TSS PEN VALUE (FEET)	DISPOSITION	TRIGGERING EVENT
8707	POLE_LIGHT	275.4	-	4.1	-	LIGHT	NONE
9706	POLE_UTIL	283.9	-	16.4	-	LIGHT	NONE
22714	POLE_UTIL	269.7	-	4.4	-	LIGHT	NONE
22722	POLE_UTIL	274.4	-	6.2	-	LIGHT	NONE

NOTES: NO TSS TYPE 6 SURFACE OBSTRUCTION PENETRATIONS

TRAVERSEWAY ELEVATION DATA				
OBJECT ID	DESCRIPTION	TOP ELEV MSL	P77 PEN VALUE (FEET)	DISPOSITION
42030	PRIVATE RD.	245.5	-61.4	N/A
42038	OLD RANDOLPH RD.	245.5	-75.8	N/A
42046	PRIVATE RD.	245.1	-106.4	N/A
42062	KLINKE RD.	246.9	-44.2	N/A
42086	PRIVATE RD.	246.8	-4.9	N/A

RUNWAY 35 DEPARTURE SURFACE TREE OBSTRUCTION TABLE								
ZONE	DESCRIPTION	OB ID OF HIGHEST TREE	TOP MSL ELEV OF HIGHEST TREE	AMOUNT OF PENETRATION	PENETRATING TREES		NON-PENETRATING TREES	
					QUANTITY	DISPOSITION	QUANTITY	TRIGGERING EVENT
1	No Penetrations							
2	No Penetrations							
3	No Penetrations							
4	TREES	25597	328.5	12.0	8	TBR	28	NONE
5	No Penetrations							

NOTES:
1. TBR = TO BE REMOVED.
2. N/A = POINT CLEARS THE SURFACE OR IS OUTSIDE THE SURFACE AREA.

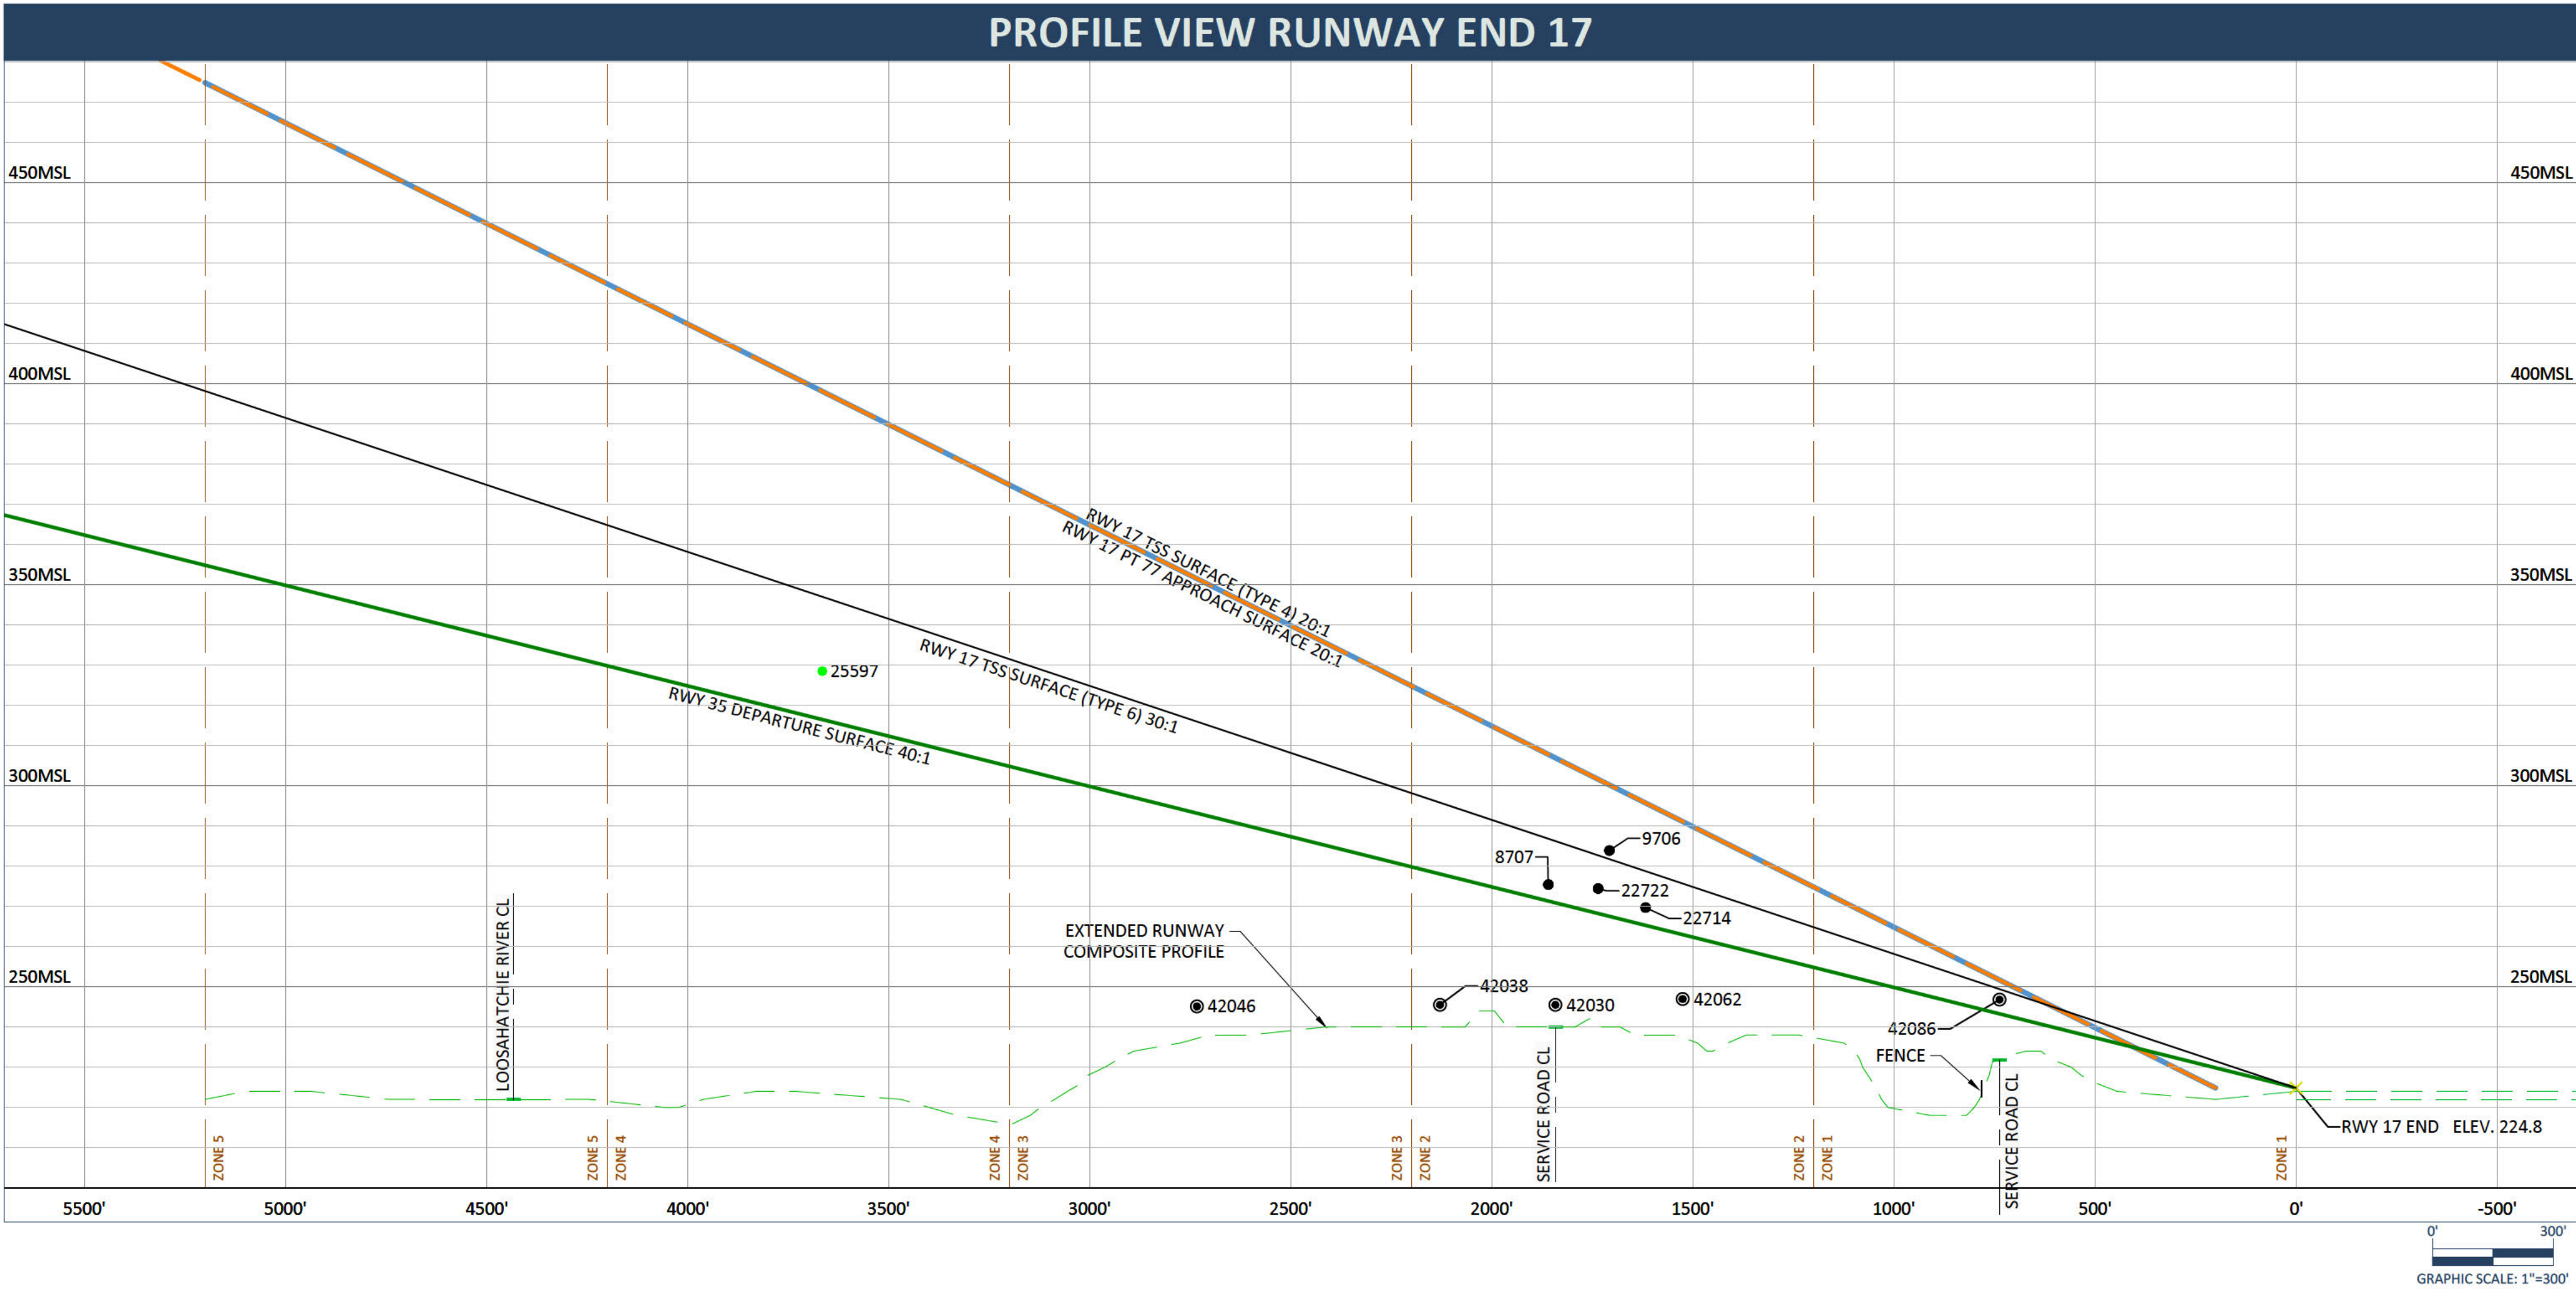

LEGEND			
ITEM	DESCRIPTION	ITEM	DESCRIPTION
250	EXISTING GROUND CONTOUR	ROFA	RUNWAY OBJECT FREE AREA (ROFA)
250 MSL	PART 77 SURFACE CONTOUR	TOFA	TAXIWAY OBJECT FREE AREA (TOFA)
	EXISTING AIRPORT PROPERTY LINE	RSA	RUNWAY SAFETY AREA (RSA)
	EXISTING ROAD	OFZ	OBJECT FREE ZONE (OFZ)
	RUNWAY PAVEMENT & MARKINGS	RPZ	RUNWAY PROTECTION ZONE (RPZ)
	TAXIWAY PAVEMENT	x - x	FENCE
	FOREST / TREE CLUSTER		PT77 APPROACH SURFACE
	TRAVERSE WAY POINT		TSS (TYPE 4) APPROACH SURFACE
	TREES PENETRATING 40:1 DEPARTURE SURFACE		DEPARTURE SURFACE
	HIGHEST TREE IN ZONE		DEPARTURE SURFACE TREE OBSTACLE ZONE
			TSS (TYPE 6) APPROACH SURFACE

ALP Prepared By



Drawn: LDI

Approved: SRG

Date: 03-28-2022

Project No.: 09-130-18-00

No.

Date

Revisions

FAA'S APPROVAL OF THIS AIRPORT LAYOUT PLAN (ALP) REPRESENTS ACCEPTANCE OF THE GENERAL LOCATION OF FUTURE FACILITIES DEPICTED (SHEET 17144C04). DURING THE PRELIMINARY DESIGN PHASE, THE AIRPORT OWNER IS REQUIRED TO RESUBMIT FOR APPROVAL THE FINAL LOCATIONS, HEIGHTS, AND EXTERIOR FINISH OF STRUCTURES. FAA'S CONCERN IS OBSTRUCTIONS, IMPACT ON ELECTRONIC AIDS, OR ADVERSE EFFECTS ON CONTROLLER VIEW OF AIRCRAFT APPROACHES AND GROUND MOVEMENT AREAS WHICH COULD ADVERSELY AFFECT THE SAFETY, EFFICIENCY, OR UTILITY OF THE AIRPORT.

Notes


- Shelby County Zoning includes an airport overlay district that includes height restrictions associated with FAR Part 77 Imaginary Surfaces.
- No OFZ obstructions/violations in the existing/future conditions.
- Trees penetrating the 40:1 departure surface are shown as grey colored dots.
- No PAPI siting surface (3:1 slope) obstructions. Surface not shown on drawing for clarity.

Sources




- Obstruction survey data performed under AGIS Project #221825, dated July 2018.
- Extended runway composite profile obtained using contours from United States Geographic Survey outside of survey limits.
- Data of individual trees can be found in AGIS project #221824.





**RWY 17 INNER APPROACH
RWY 35 DEPARTURE
PLAN AND PROFILE**
AIRPORT LAYOUT PLAN DRAWING SET

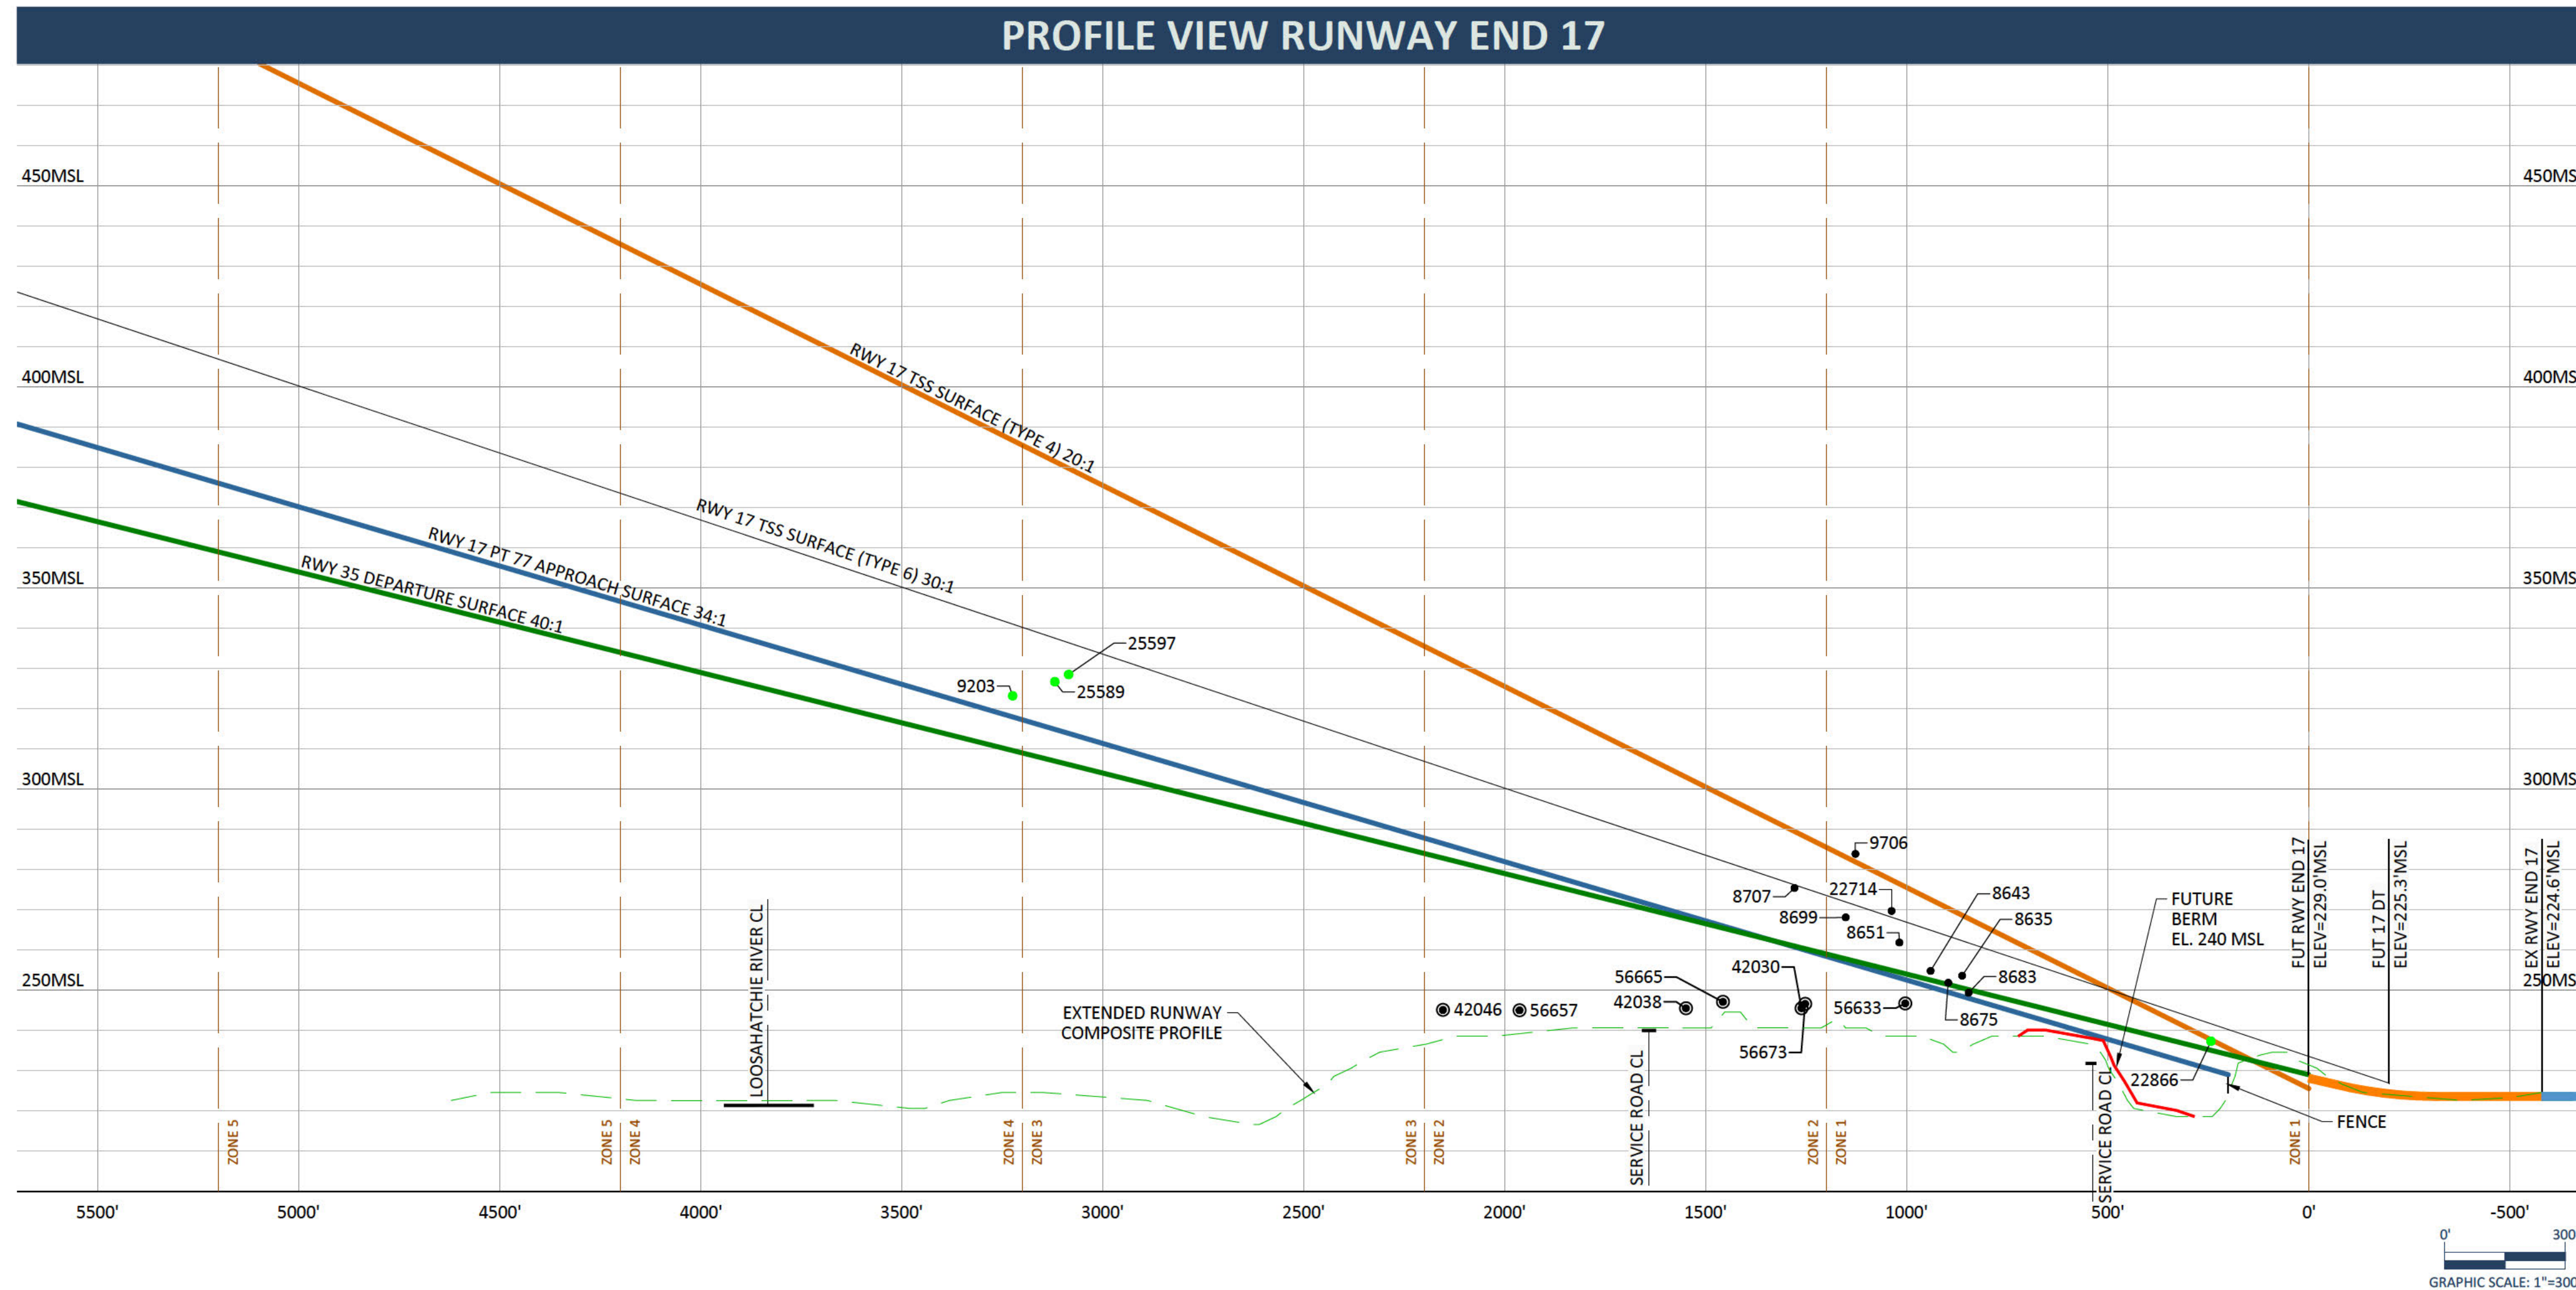

RUNWAY 35 FUTURE DEPARTURE SURFACE TREE OBSTRUCTION TABLE								
ZONE	DESCRIPTION	OB ID OF HIGHEST TREE	TOP MSL ELEV OF HIGHEST TREE	AMOUNT OF PENETRATION	PENETRATING TREES		NON-PENETRATING TREES	
					QUANTITY	DISPOSITION	QUANTITY	TRIGGERING EVENT
1	TREES	21522	306.1	74.3	-	TBR	117	RWY EXT.
2				No Penetrations				
3	TREES	25597	328.5	22.4	4	TBR	61	RWY EXT.
4	TREES	9203	323.2	13.6	4	TBR	14	RWY EXT.
5				No Penetrations				

   LEGEND			
ITEM	DESCRIPTION	ITEM	DESCRIPTION
	EXISTING GROUND CONTOUR		RUNWAY OBJECT FREE AREA (ROFA)
	250 MSL		RUNWAY SAFETY AREA (RSA)
	EXISTING AIRPORT PROPERTY LINE		BUILDING RESTRICTION LINE (BRL)
	FUTURE AIRPORT PROPERTY LINE		OBJECT FREE ZONE (OFZ)
	RUNWAY PAVEMENT & MARKINGS		RUNWAY PROTECTION ZONE (RPZ)
	TAXIWAY PAVEMENT		PT77 APPROACH SURFACE
	FUTURE RUNWAY PAVEMENT & MARKINGS		TSS (TYPE 4) APPROACH SURFACE
	RUNWAY TAXIWAY PAVEMENT		DEPARTURE SURFACE
	FENCE		DEPARTURE SURFACE TREE OBSTACLE ZONE
	FOREST / TREE CLUSTER		HIGHEST TREE IN ZONE
	TRAVERSE WAY POINT		TREES PENETRATING 40:1 DEPARTURE SURFACE
	FUTURE RUNWAY SAFETY AREA (RSA)		BERM
	FUTURE OBJECT FREE ZONE (OFZ)		SERVICE ROAD
	FUTURE RUNWAY OBJECT FREE AREA (ROFA)		DEMOLITION
			TSS (TYPE 6) APPROACH SURFACE

GRAPHIC SCALE: 1"=30'

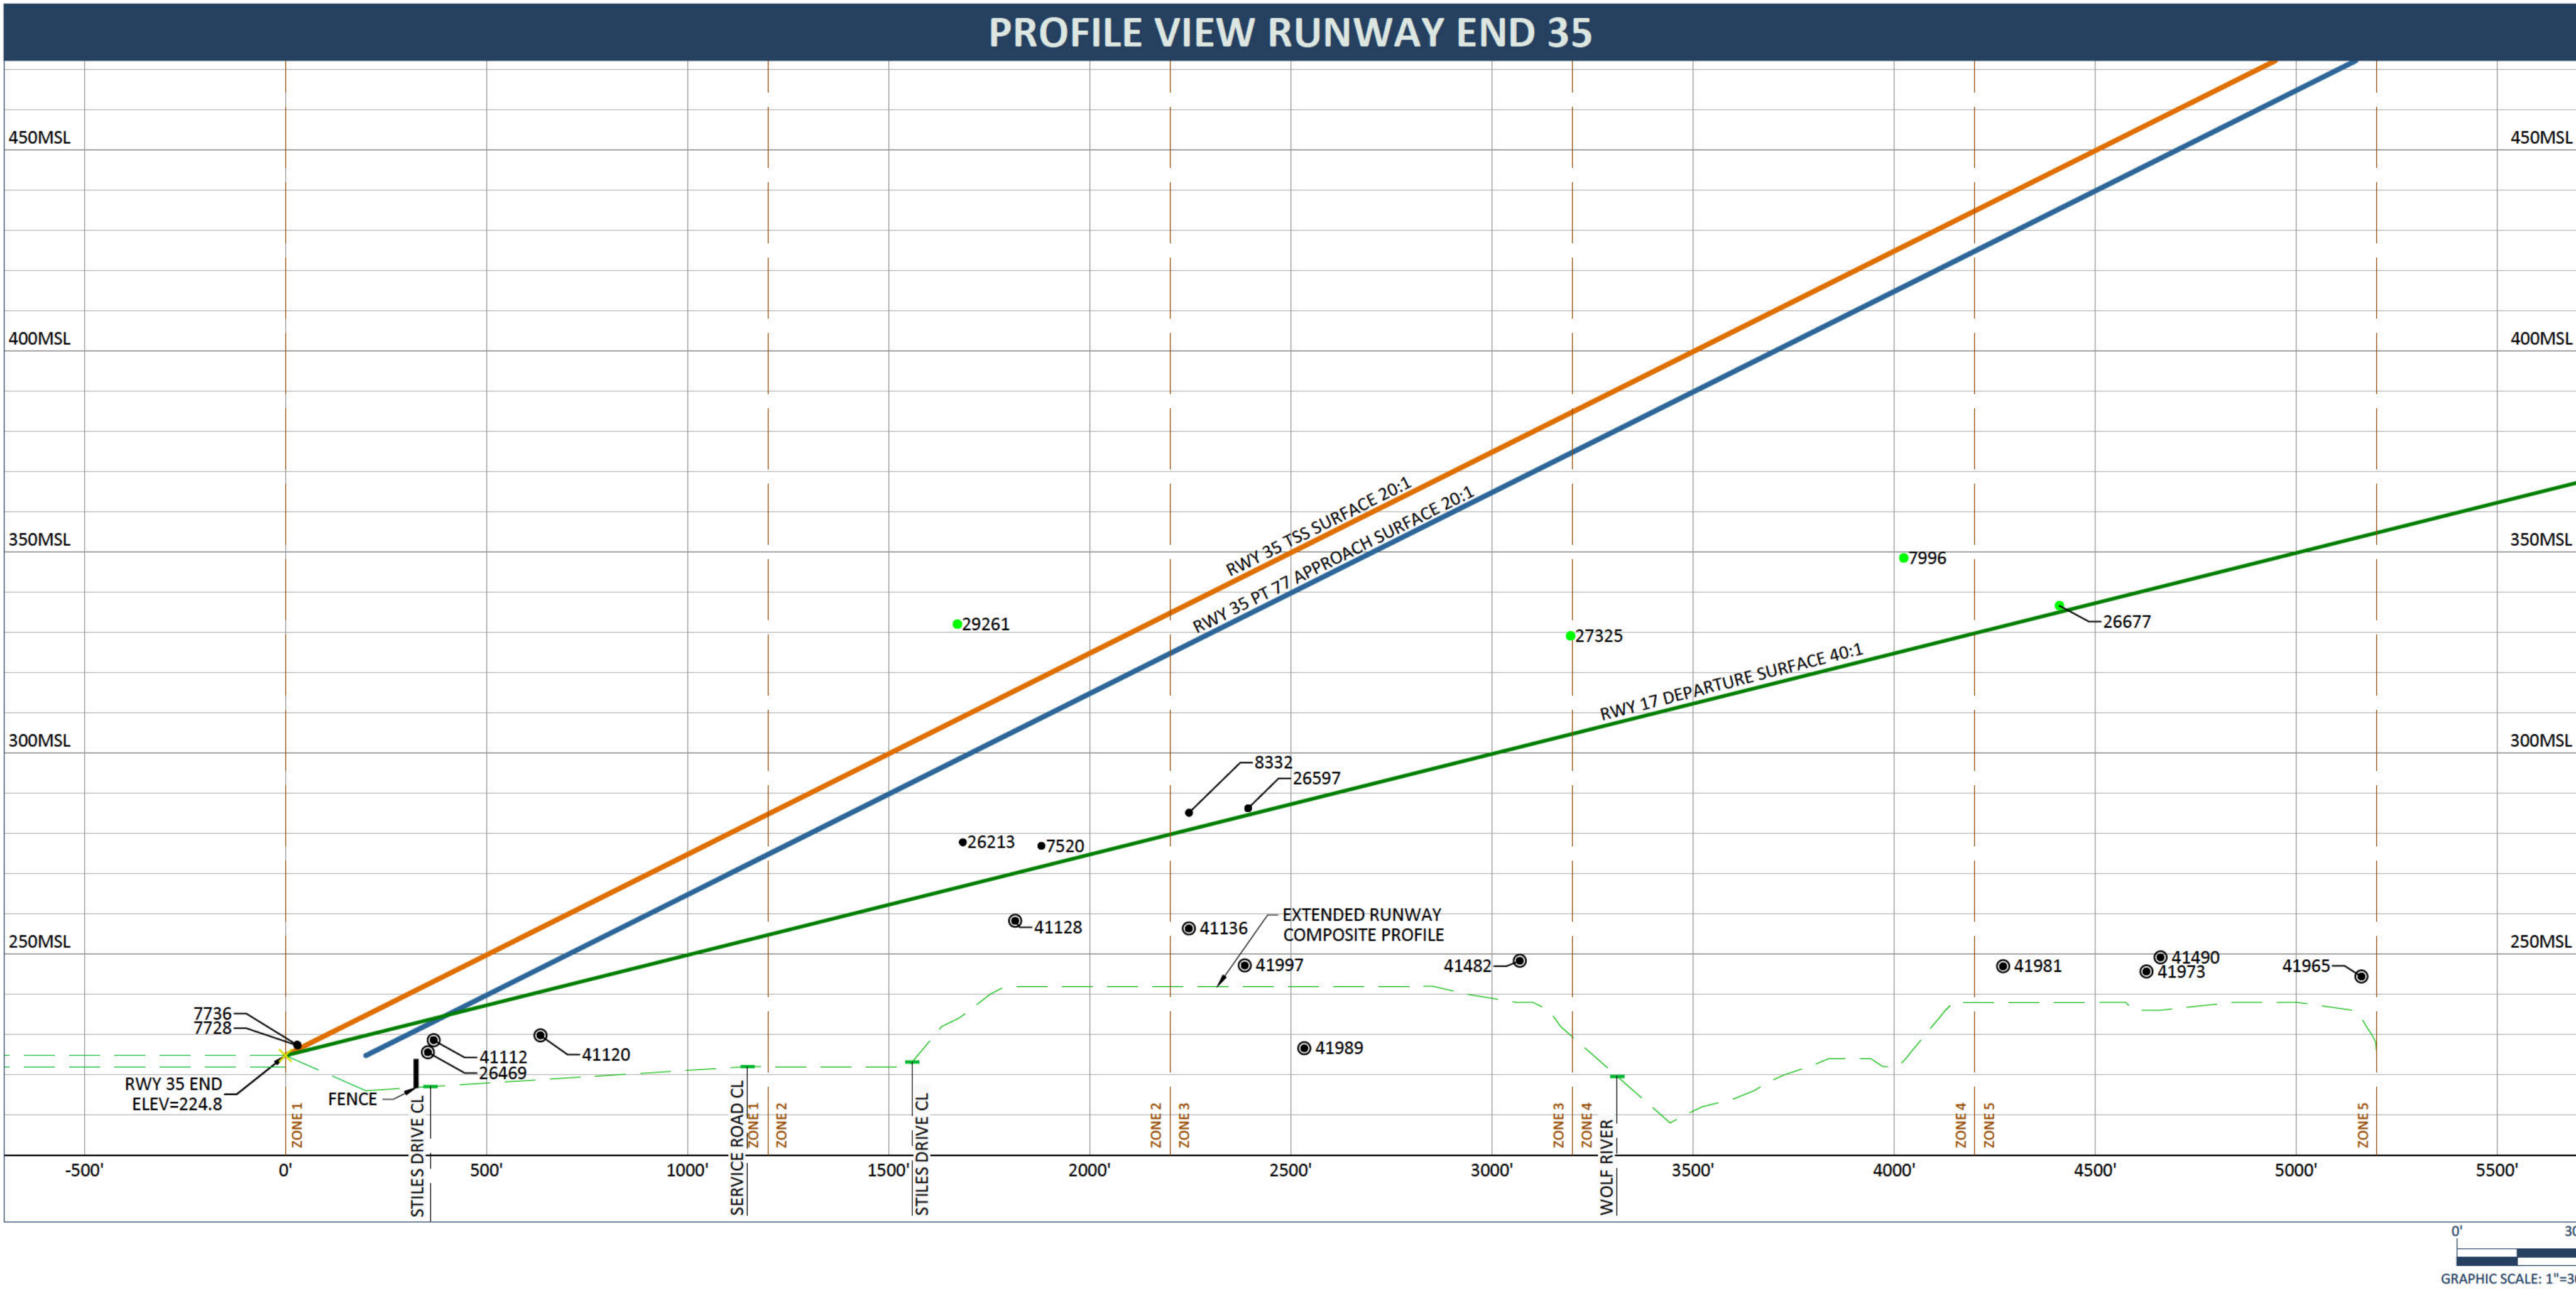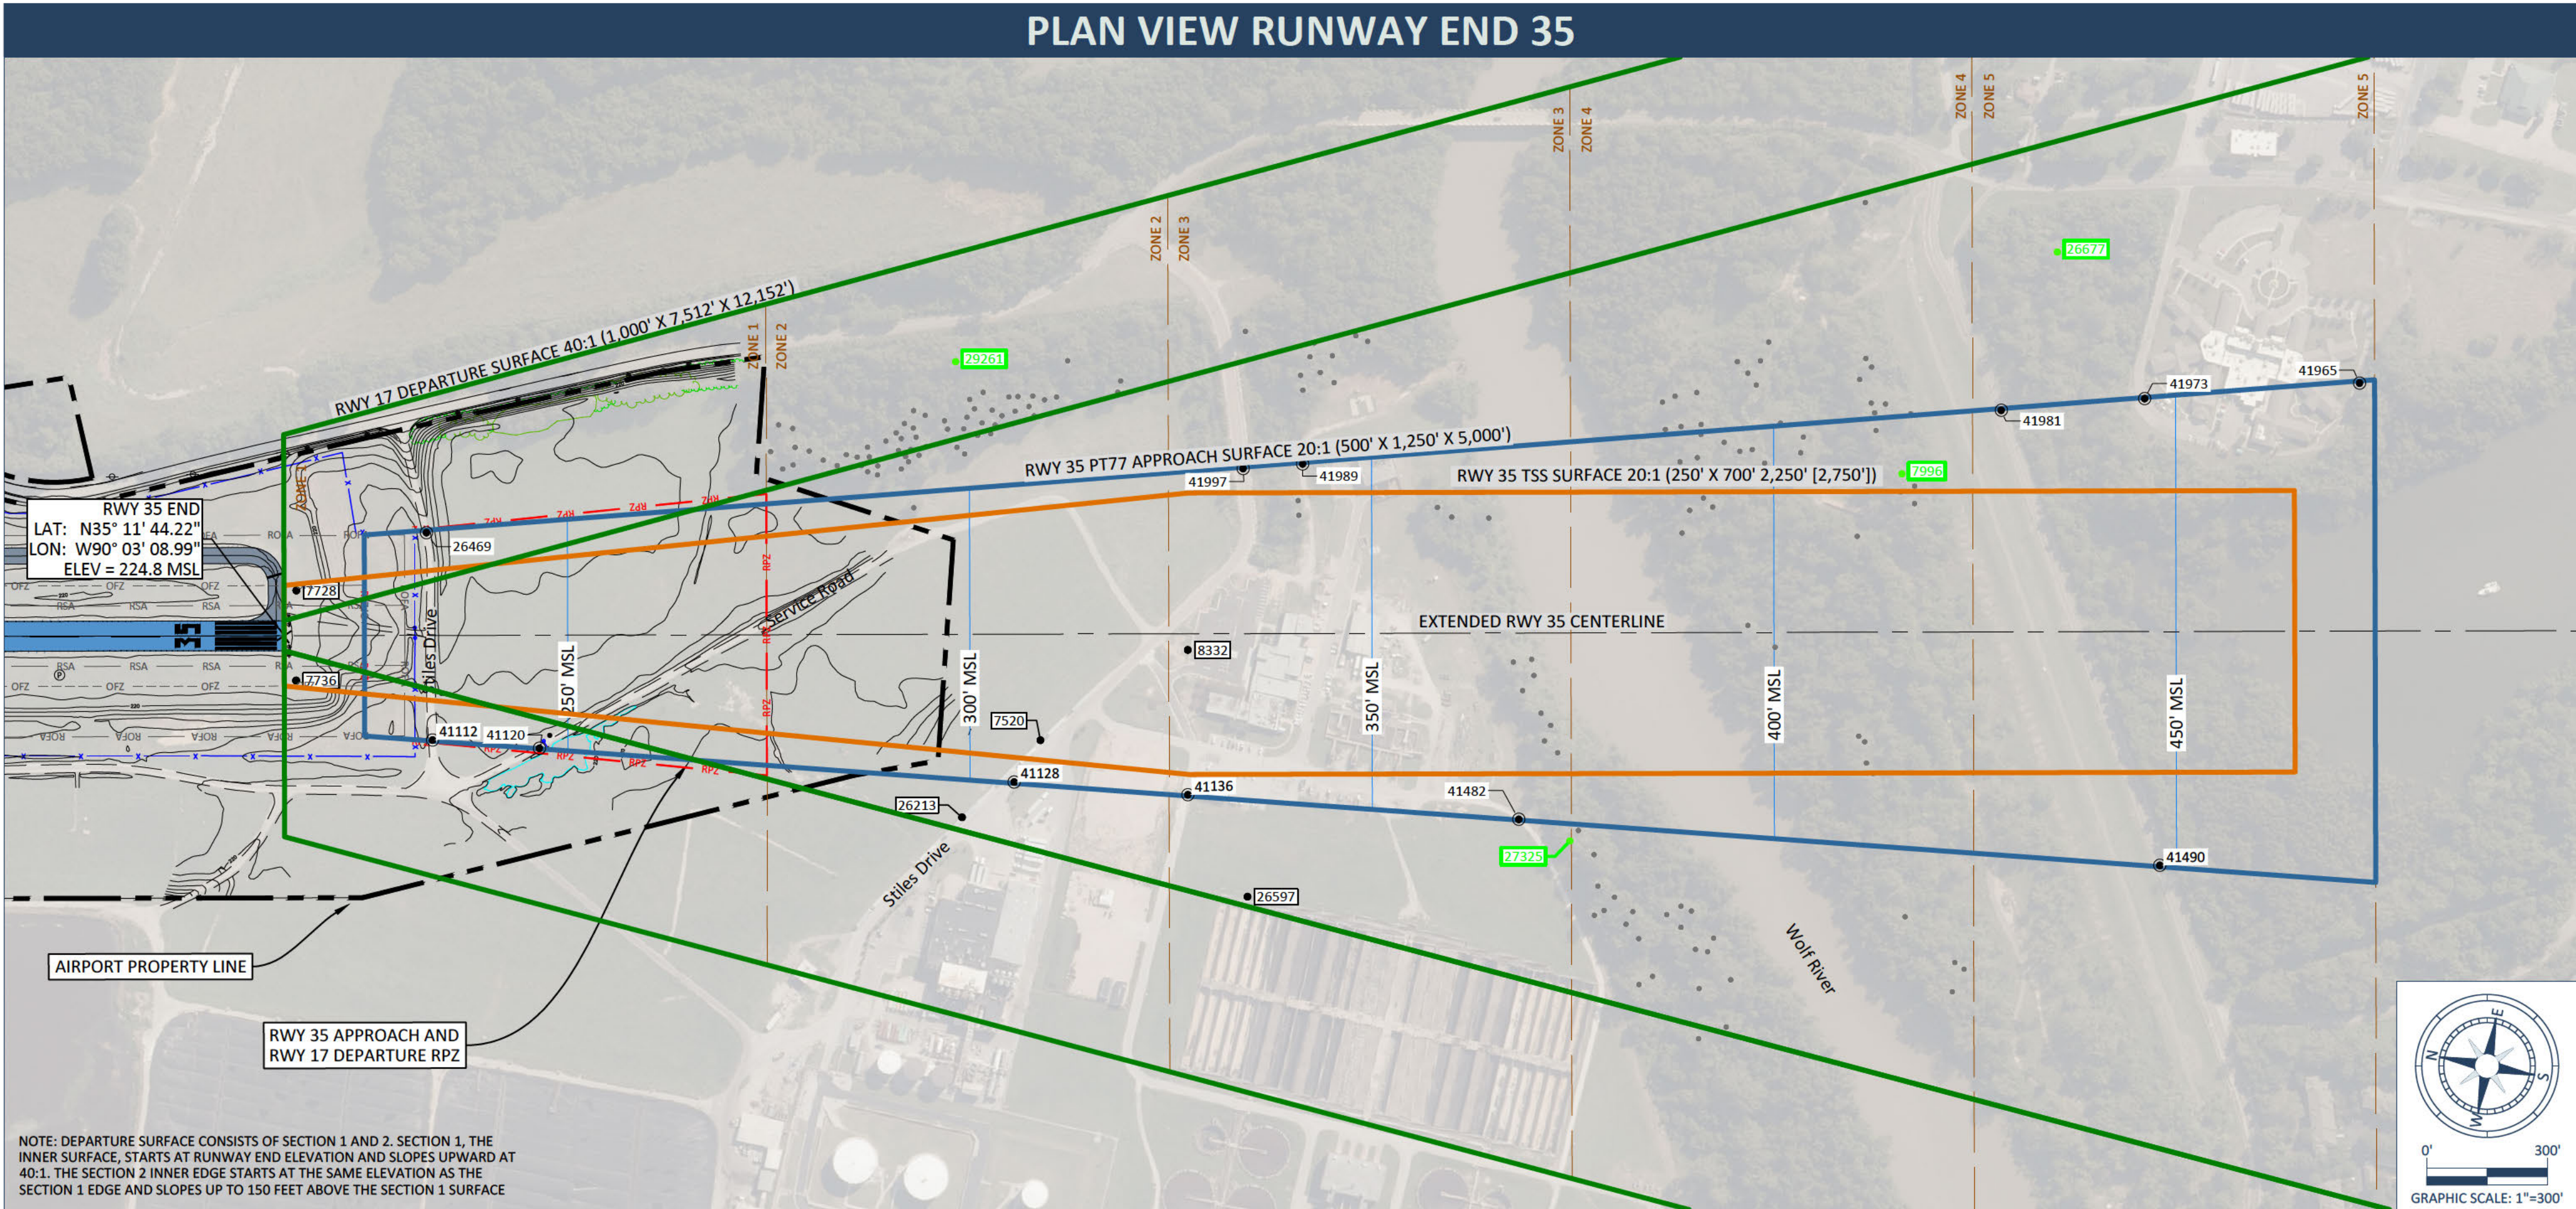

SURFACE OBSTRUCTION TABLE

OBJECT ID	DESCRIPTION	TOP ELEV MSL	P77 PEN VALUE (FEET)	DEP PEN VALUE (FEET)	TSS PEN VALUE (FEET)	DISPOSITION	TRIGGERING EVENT
7520	POLE_UTIL	276.9	-	5.1	-	LIGHT	NONE
7728	NAVAID	227.2	-	-	1.0	FBF	NONE
7736	NAVAID	227.4	-	-	1.2	FBF	NONE
8332	FLAGPOLE	285.1	-	4.2	-	REMOVE	NONE
26213	POLE_UTIL	277.8	-	10.9	-	LIGHT	NONE
26597	POLE_LIGHT	286.2	-	1.6	-	LIGHT	NONE

TRAVERSEWAY ELEVATION DATA

OBJECT ID	DESCRIPTION	TOP ELEV MSL	P77 PEN VALUE (FEET)	DISPOSITION
26469	STILES DR.	225.6	-6.9	N/A
41112	STILES DR.	228.6	-4.6	N/A
41120	SERVICE DR.	229.8	-16.7	N/A
41128	STILES DR.	258.3	-47.2	N/A
41136	PRIVATE RD.	256.3	-70.7	N/A
41482	PRIVATE RD.	248.3	-119.9	N/A
41490	N. MUD ISLAND RD.	249.1	-198.8	N/A
41965	PRIVATE RD.	244.4	-228.5	N/A
41973	PRIVATE RD.	245.6	-200.5	N/A
41981	N. MUD ISLAND RD.	246.9	-181.4	N/A
41989	PRIVATE RD.	226.5	-114.9	N/A
41997	STILES DR.	247.1	-86.9	N/A

RUNWAY 17 DEPARTURE SURFACE TREE OBSTRUCTION TABLE

ZONE	DESCRIPTION	OB ID OF HIGHEST TREE	TOP MSL ELEV OF HIGHEST TREE	AMOUNT OF PENETRATION	PENETRATING TREES		NON-PENETRATING TREES	
					QUANTITY	DISPOSITION	QUANTITY	TRIGGERING EVENT
1	TREES				No Penetrations			
2	TREES	29261	332.0	2.9	62	TBR	208	NONE
3	TREES	27325	329.1	24.0	24	TBR	97	NONE
4	TREES	7996	348.5	23.1	73	TBR	96	NONE
5	TREES	26677	336.6	2.0	1	TBR	14	NONE

NOTES:
1. TBR = TO BE REMOVED.
2. N/A = POINT CLEARS THE SURFACE OR IS OUTSIDE THE SURFACE AREA.
3. FBF = FIXED BY FUNCTION.

LEGEND

ITEM	DESCRIPTION	ITEM	DESCRIPTION
250	EXISTING GROUND CONTOUR	ROFA	RUNWAY OBJECT FREE AREA (ROFA)
250 MSL	PART 77 SURFACE CONTOUR	TOFA	TAXIWAY OBJECT FREE AREA (TOFA)
---	EXISTING AIRPORT PROPERTY LINE	RSA	RUNWAY SAFETY AREA (RSA)
---	EXISTING ROAD	OFZ	OBJECT FREE ZONE (OFZ)
---	RUNWAY PAVEMENT & MARKINGS	RPZ	RUNWAY PROTECTION ZONE (RPZ)
---	TAXIWAY PAVEMENT	---	FENCE
---	FOREST / TREE CLUSTER	---	PT77 APPROACH SURFACE
---	TRAVERSE WAY POINT	---	TSS APPROACH SURFACE
---	TREES PENETRATING 40:1 DEPARTURE SURFACE	---	DEPARTURE SURFACE
---	HIGHEST TREE IN ZONE	---	DEPARTURE SURFACE TREE OBSTACLE ZONE

ALP Prepared By



Drawn: LDI

Approved: SRG

Date: 03-28-2022

Project No.: 09-130-18-00

No.

Date

Revisions



FAA'S APPROVAL OF THIS AIRPORT LAYOUT PLAN (ALP) REPRESENTS ACCEPTANCE OF THE GENERAL LOCATION OF FUTURE FACILITIES DEPICTED (SHEET 17144C04). DURING THE PRELIMINARY DESIGN PHASE, THE AIRPORT OWNER IS REQUIRED TO RESUBMIT FOR APPROVAL THE FINAL LOCATIONS, HEIGHTS, AND EXTERIOR FINISH OF STRUCTURES. FAA'S CONCERN IS OBSTRUCTIONS, IMPACT ON ELECTRONIC AIDS, OR ADVERSE EFFECTS ON CONTROLLER VIEW OF AIRCRAFT APPROACHES AND GROUND MOVEMENT AREAS WHICH COULD ADVERSELY AFFECT THE SAFETY, EFFICIENCY, OR UTILITY OF THE AIRPORT.

- Notes
- Shelby County Zoning includes an airport overlay district that includes height restrictions associated with FAR Part 77 Imaginary surfaces.
 - No OFZ obstructions/violations in the existing/future conditions.
 - Trees penetrating the 40:1 departure surface are shown as grey colored dots.
 - No PAPI siting surface (3:1 Slope) obstructions.

- Sources
- Obstruction survey data performed under AGIS Project #221825, dated July 2018.
 - Extended runway composite profile obtained using contours from United States Geographic Survey outside of survey limits.
 - Data of individual trees can be found in AGIS project #221824.



**RWY 35 INNER APPROACH
RWY 17 DEPARTURE
PLAN AND PROFILE**
AIRPORT LAYOUT PLAN DRAWING SET

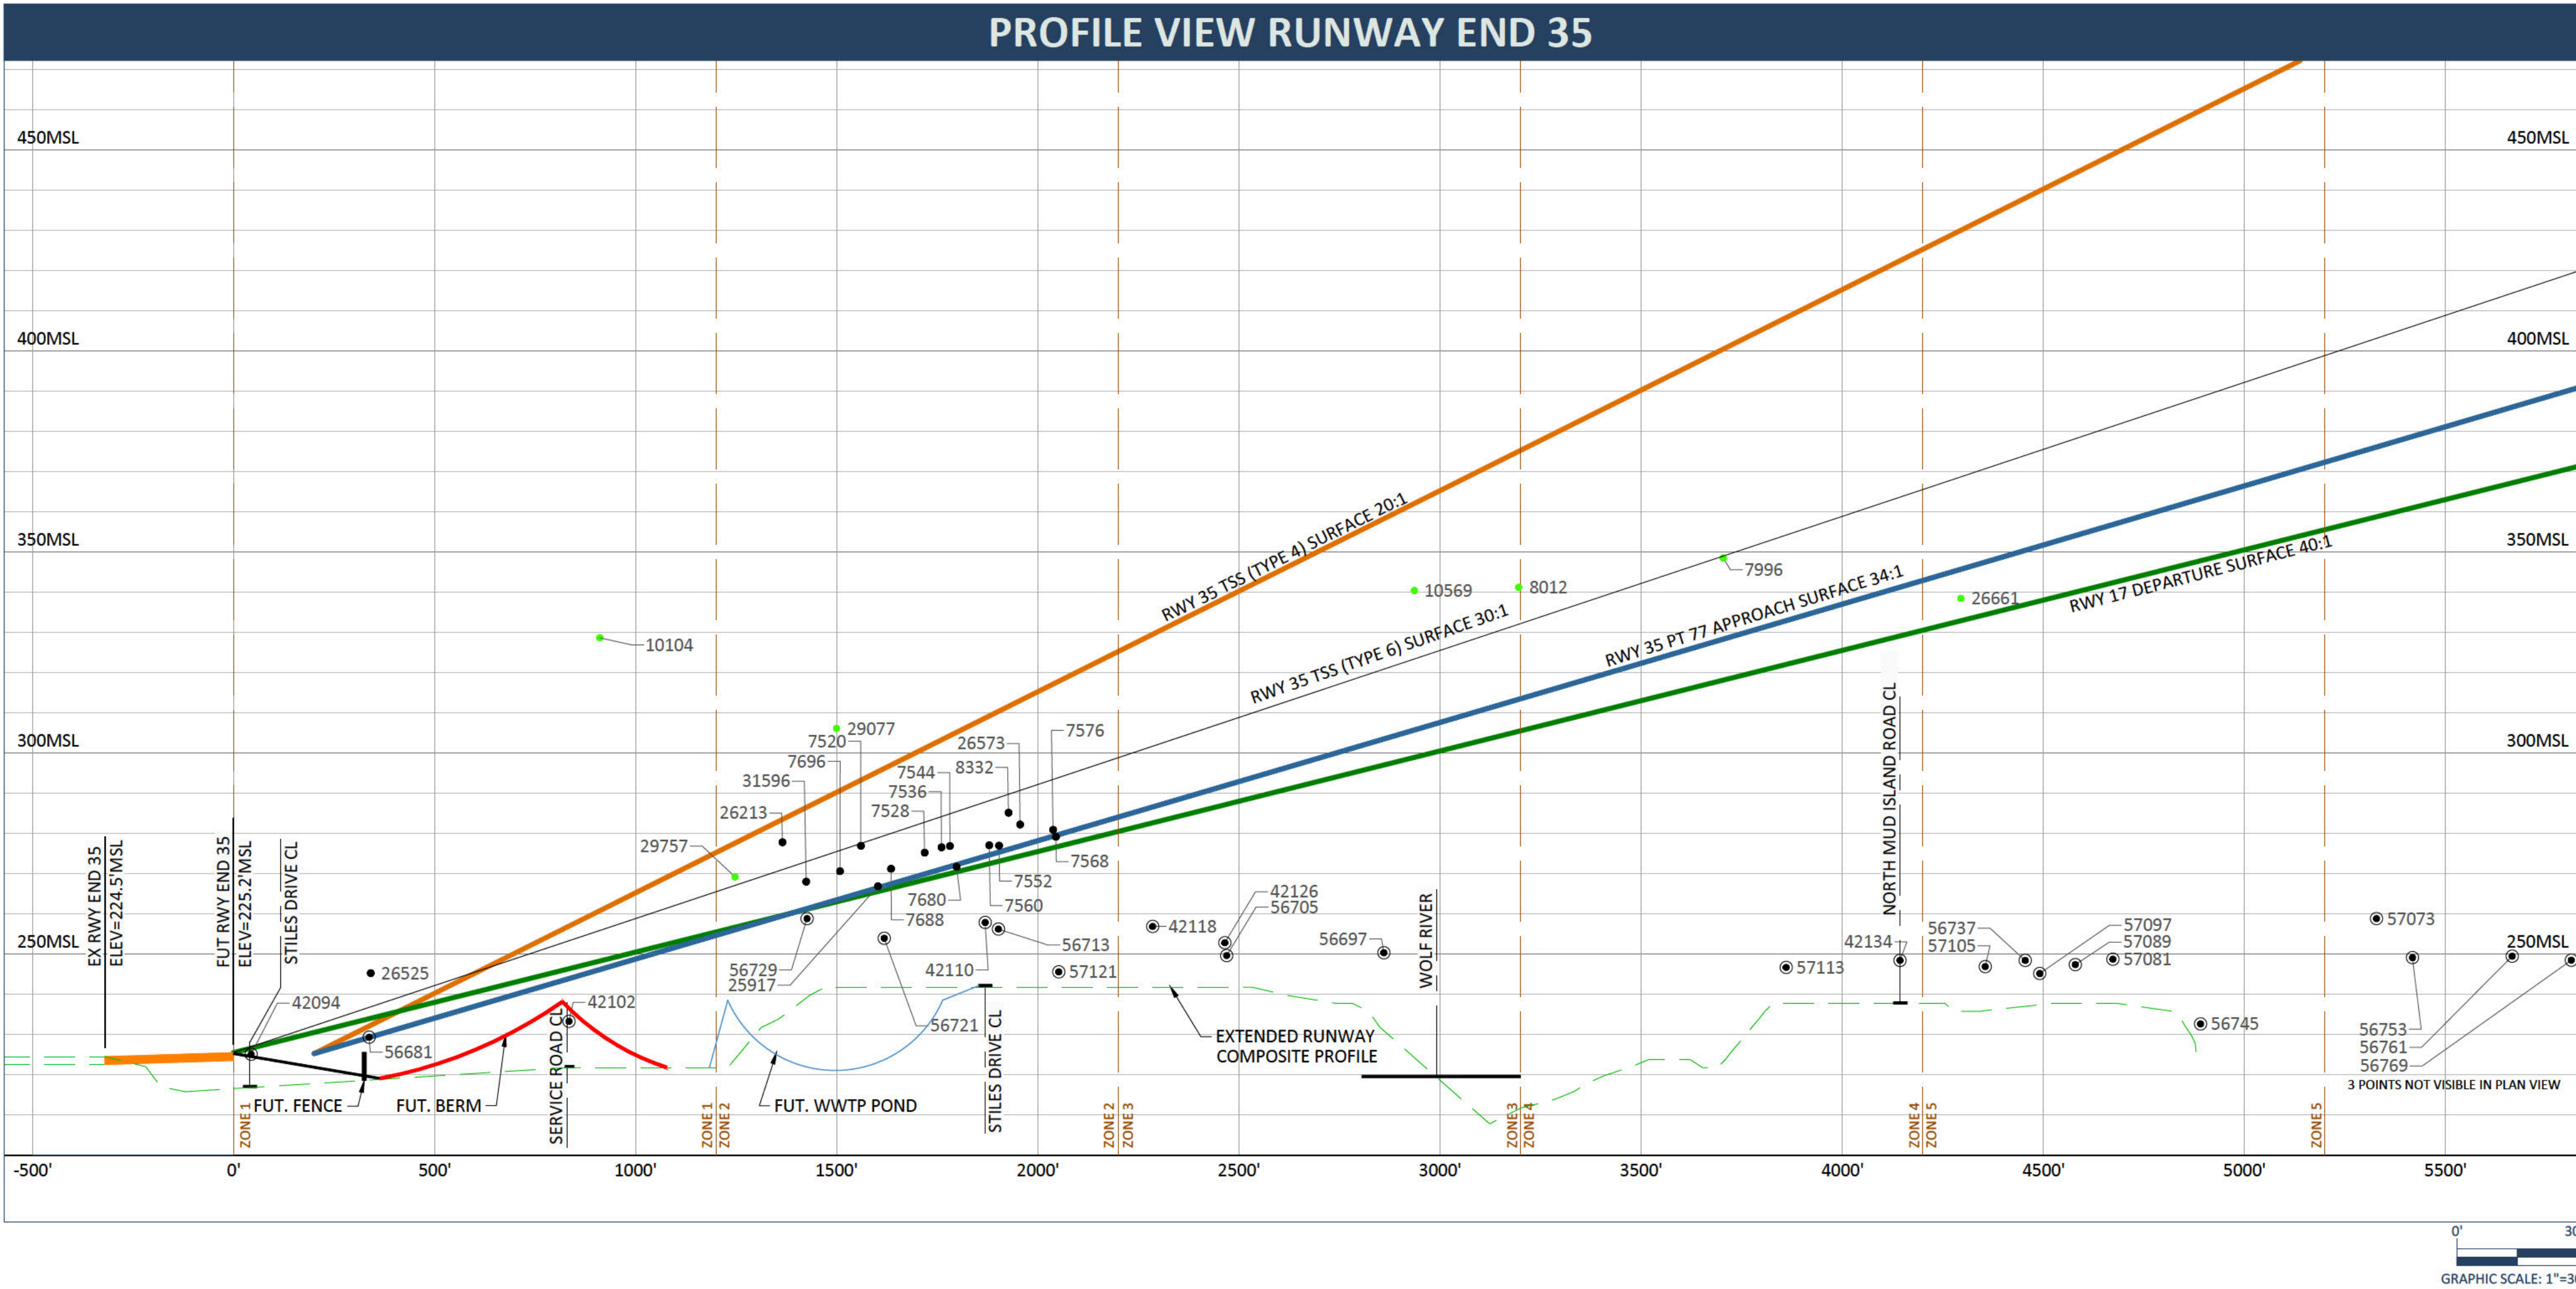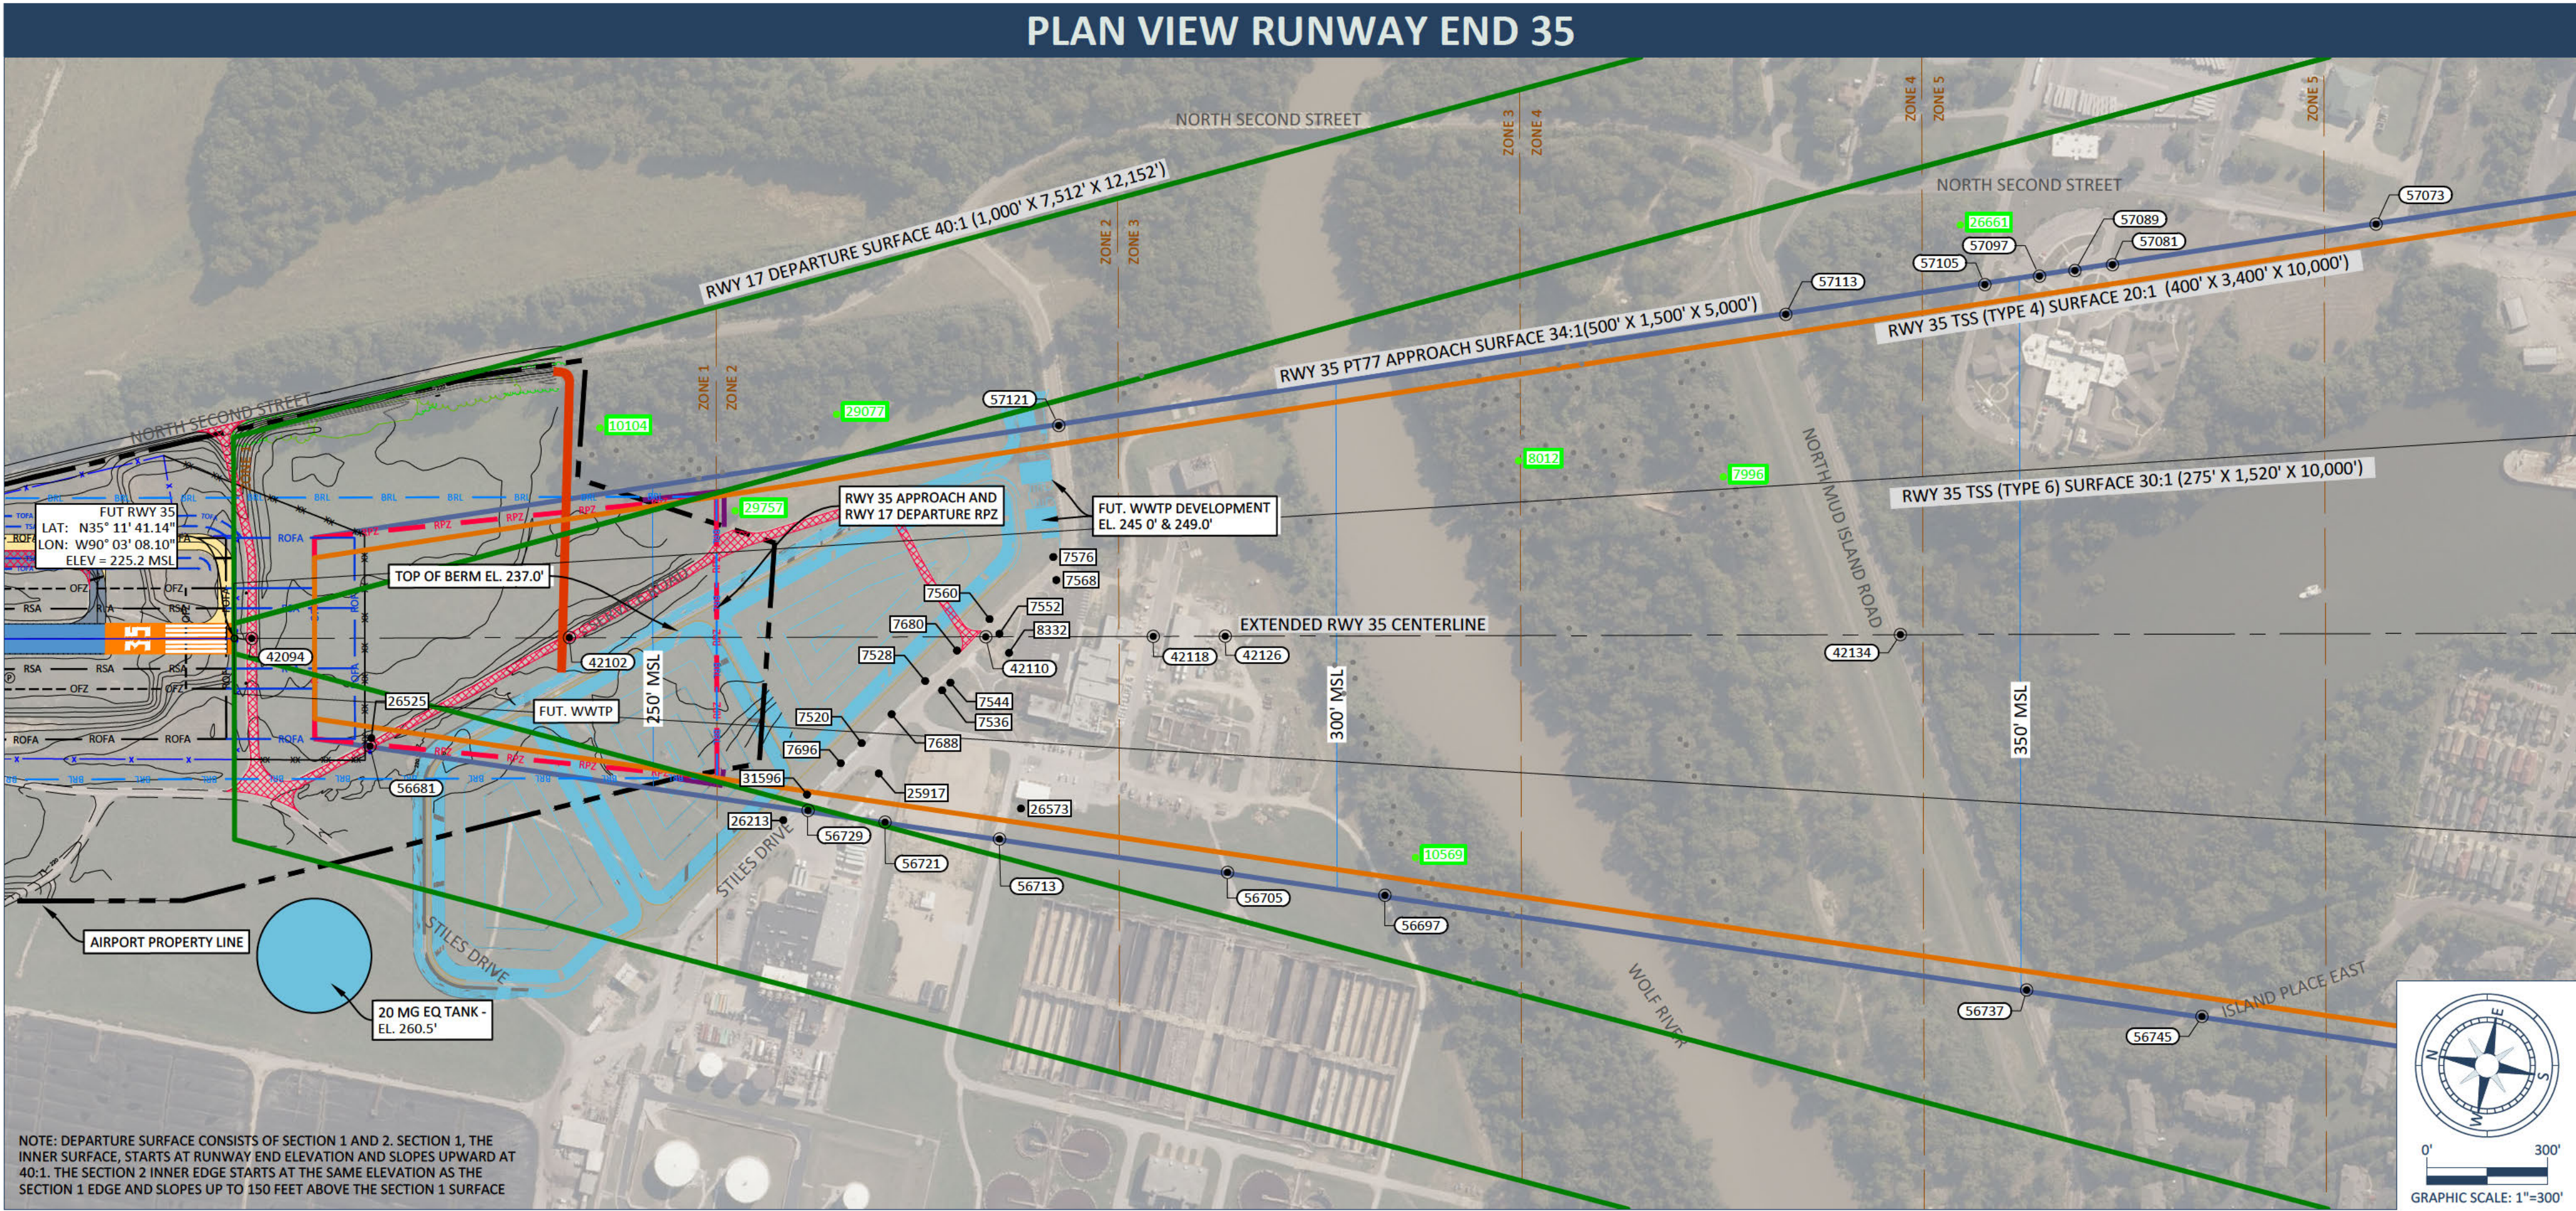

SURFACE OBSTRUCTION TABLE

OBJECT ID	DESCRIPTION	TOP ELEV MSL	P77 PEN VALUE (FEET)	DEP PEN VALUE (FEET)	TSS PEN VALUE (FEET)	DISPOSITION	TRIGGERING EVENT
7520	POLE_UTIL	276.9	11.7	12.6	-	LIGHT	RWY EXT.
7528	POLE_UTIL	275.2	5.3	7.0	-	LIGHT	RWY EXT.
7536	POLE_UTIL	276.5	5.4	7.3	-	LIGHT	RWY EXT.
7544	POLE_UTIL	276.8	5.1	7.0	-	LIGHT	RWY EXT.
7552	POLE_UTIL	276.9	1.6	4.1	-	LIGHT	RWY EXT.
7560	POLE_UTIL	277.0	2.4	4.8	-	LIGHT	RWY EXT.
7568	POLE_UTIL	279.1	-	2.8	-	LIGHT	RWY EXT.
7576	POLE_UTIL	280.9	1.6	4.7	-	LIGHT	RWY EXT.
7680	UTILITY_LINE	271.7	-	1.5	-	LIGHT	RWY EXT.
7688	UTILITY_LINE	271.2	3.7	5.1	-	LIGHT	RWY EXT.
7696	UTILITY_LINE	270.6	6.9	7.6	-	LIGHT	RWY EXT.
8332	FLAGPOLE	285.1	9.1	11.7	-	REMOVE	RWY EXT.
25917	POLE_LIGHT	266.9	-	1.6	-	LIGHT	RWY EXT.
26213	POLE_UTIL	277.8	-	1.5	-	LIGHT	RWY EXT.
26525	VENT_PIPE	245.2	15.8	-	-	LIGHT	RWY EXT.
26573	POLE_UTIL	282.2	5.3	8.1	-	LIGHT	RWY EXT.
31596	UTILITY_LINE	268.0	6.7	7.1	-	LIGHT	RWY EXT.

NOTES: NO TSS TYPE 6 SURFACE OBSTRUCTION PENETRATIONS

TRAVERSEWAY ELEVATION DATA

OBJECT ID	DESCRIPTION	TOP ELEV MSL	P77 PEN VALUE (FEET)	DISPOSITION
42102	SERVICE RD.	233.2	-10.7	To Be Demolished
42110	STILES DR.	257.8	-16.5	N/A
42118	PRIVATE RD.	256.8	-29.7	N/A
42126	PRIVATE RD.	252.8	-39.1	N/A
42134	N. MUD ISLAND DR.	248.4	-92.8	N/A
56681	SERVICE RD.	229.3	0.0	To Be Demolished
56697	PRIVATE RD.	250.3	-53.2	N/A
56705	PRIVATE RD.	249.6	-42.4	N/A
56713	PRIVATE RD.	256.2	-19.1	N/A
56721	PRIVATE RD.	253.9	-13.0	N/A
56729	STILES DR.	258.8	-2.5	N/A
56737	N. MUD ISLAND DR.	248.4	-102.0	N/A
56745	ISLAND PLACE EAST	232.6	-130.6	N/A
57081	PRIVATE RD.	248.7	-108.1	N/A
57089	PRIVATE RD.	247.3	-106.7	N/A
57097	PRIVATE RD.	245.1	-106.3	N/A
57105	PRIVATE RD.	246.9	-100.6	N/A
57113	N. MUD ISLAND DR.	246.7	-86.3	N/A
57121	STILES DR.	245.5	-34.2	N/A

RUNWAY 35 FUTURE TSS SURFACE TREE OBSTRUCTION TABLE

ZONE	DESCRIPTION	OB OF HIGHEST TREE	TOP MSL ELEV OF HIGHEST TREE	AMOUNT OF PENETRATION	PENETRATING TREES		NON-PENETRATING TREES	
					QUANTITY	DISPOSITION	QUANTITY	TRIGGERING EVENT
1				No Penetrations				
2				No Penetrations				
3				No Penetrations				
4				No Penetrations				
5				No Penetrations				

RUNWAY 35 FUTURE PART 77 SURFACE TREE OBSTRUCTION TABLE

ZONE	DESCRIPTION	OB OF HIGHEST TREE	TOP MSL ELEV OF HIGHEST TREE	AMOUNT OF PENETRATION	PENETRATING TREES		NON-PENETRATING TREES	
					QUANTITY	DISPOSITION	QUANTITY	TRIGGERING EVENT
1				No Penetrations				
2	TREES	29757	269.2	13.2	2	TBR	12	RWY EXT.
3	TREES	10569	340.4	34.7	30	TBR	17	RWY EXT.
4	TREES	7996	348.5	20.2	31	TBR	22	RWY EXT.
5				No Penetrations				

RUNWAY 17 FUTURE DEPARTURE SURFACE TREE OBSTRUCTION TABLE

ZONE	DESCRIPTION	OB ID OF HIGHEST TREE	TOP MSL ELEV OF HIGHEST TREE	AMOUNT OF PENETRATION	PENETRATING TREES		NON-PENETRATING TREES	
					QUANTITY	DISPOSITION	QUANTITY	TRIGGERING EVENT
1	TREES	10104	328.6	2.8	9	TBR	101	RWT EXT.
2	TREES	29077	306.1	6.2	7	TBR	221	RWT EXT.
3	TREES	8012	341.2	36.0	55	TBR	212	RWT EXT.
4	TREES	7996	348.5	30.0	63	TBR	99	RWT EXT.
5	TREES	26661	338.4	5.8	1	TBR	20	RWT EXT.

NOTES:
1. RWY EXT. = RUNWAY EXTENSION.
2. TBR = TO BE REMOVED.
3. N/A = POINT CLEARS THE SURFACE OR IS OUTSIDE THE SURFACE AREA.

LEGEND

ITEM	DESCRIPTION	ITEM	DESCRIPTION
250	EXISTING GROUND CONTOUR	ROFA	RUNWAY OBJECT FREE AREA (ROFA)
250 MSL	PART 77 SURFACE CONTOUR	RSA	RUNWAY SAFETY AREA (RSA)
	EXISTING AIRPORT PROPERTY LINE	BRL	BUILDING RESTRICTION LINE (BRL)
	FUTURE AIRPORT PROPERTY LINE	OFZ	OBJECT FREE ZONE (OFZ)
	RUNWAY PAVEMENT & MARKINGS	RPZ	RUNWAY PROTECTION ZONE (RPZ)
	TAXIWAY PAVEMENT		P777 APPROACH SURFACE
	FUTURE RUNWAY PAVEMENT & MARKINGS		TSS (TYPE 4) APPROACH SURFACE
	RUNWAY TAXIWAY PAVEMENT		DEPARTURE SURFACE
	FENCE		DEPARTURE SURFACE TREE OBSTACLE ZONE
	FOREST / TREE CLUSTER		HIGHEST TREE IN ZONE
	TRAVERSE WAY POINT		TREES PENETRATING 40:1 DEPARTURE SURFACE
	FUTURE RUNWAY SAFETY AREA (RSA)		BERM
	FUTURE OBJECT FREE ZONE (OFZ)		SERVICE ROAD
	FUTURE RUNWAY OBJECT FREE AREA (ROFA)		DEMOLITION
	FUTURE FENCE		STILES WWTP EXPANSION
			TSS (TYPE 6) APPROACH SURFACE

ALP Prepared By



Drawn: LDI

Approved: SRG

Date: 03-28-2022

Project No.: 09-130-18-00

No.

Date

Revisions

FAA'S APPROVAL OF THIS AIRPORT LAYOUT PLAN (ALP) REPRESENTS ACCEPTANCE OF THE GENERAL LOCATION OF FUTURE FACILITIES DEPICTED (SHEET 17144CD04). DURING THE PRELIMINARY DESIGN PHASE, THE AIRPORT OWNER IS REQUIRED TO RESUBMIT FOR APPROVAL THE FINAL LOCATIONS, HEIGHTS, AND EXTERIOR FINISH OF STRUCTURES. FAA'S CONCERN IS OBSTRUCTIONS, IMPACT ON ELECTRONIC AIDS, OR ADVERSE EFFECTS ON CONTROLLER VIEW OF AIRCRAFT APPROACHES AND GROUND MOVEMENT AREAS WHICH COULD ADVERSELY AFFECT THE SAFETY, EFFICIENCY, OR UTILITY OF THE AIRPORT.

Notes



- Shelby County Zoning includes an airport overlay district that includes height restrictions associated with FAR Part 77 Imaginary Surfaces.
- No OFZ obstructions/violations in the existing/future conditions.
- Trees penetrating the 40:1 departure surface are shown as grey colored dots.
- No PAPI siting surface (3:1 Slope) obstructions.

Sources

- Obstruction survey data performed under AGIS Project #221825, dated July 2018.
- Extended runway composite profile obtained using contours from United States Geographic Survey outside of survey limits.
- Data of individual trees can be found in AGIS project #221824.



RWY 35 INNER APPROACH & RWY 17 DEPARTURE - FUTURE PLAN AND PROFILE
AIRPORT LAYOUT PLAN DRAWING SET

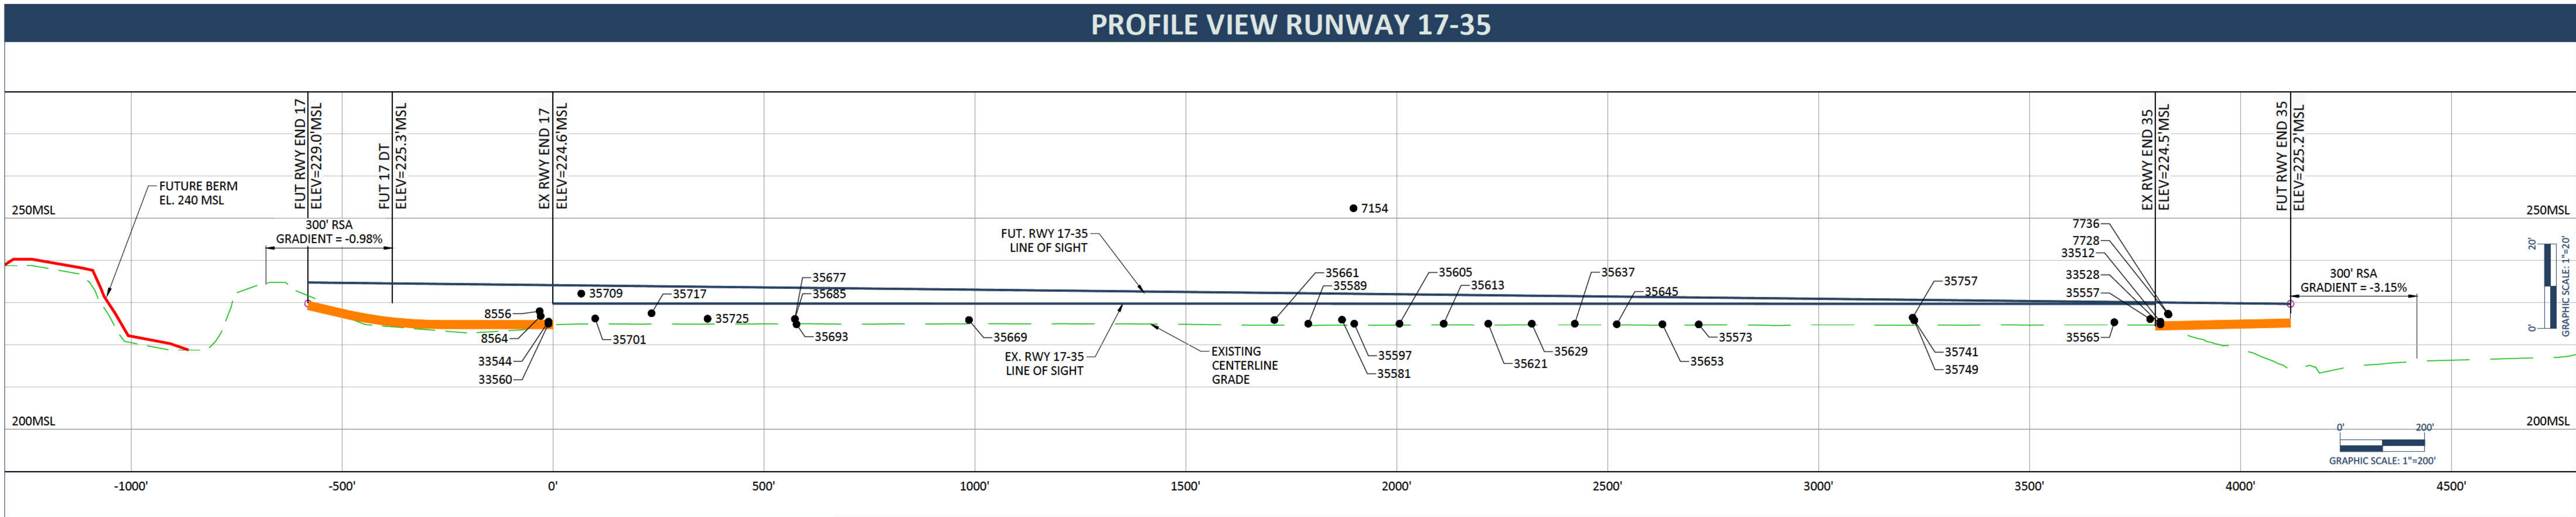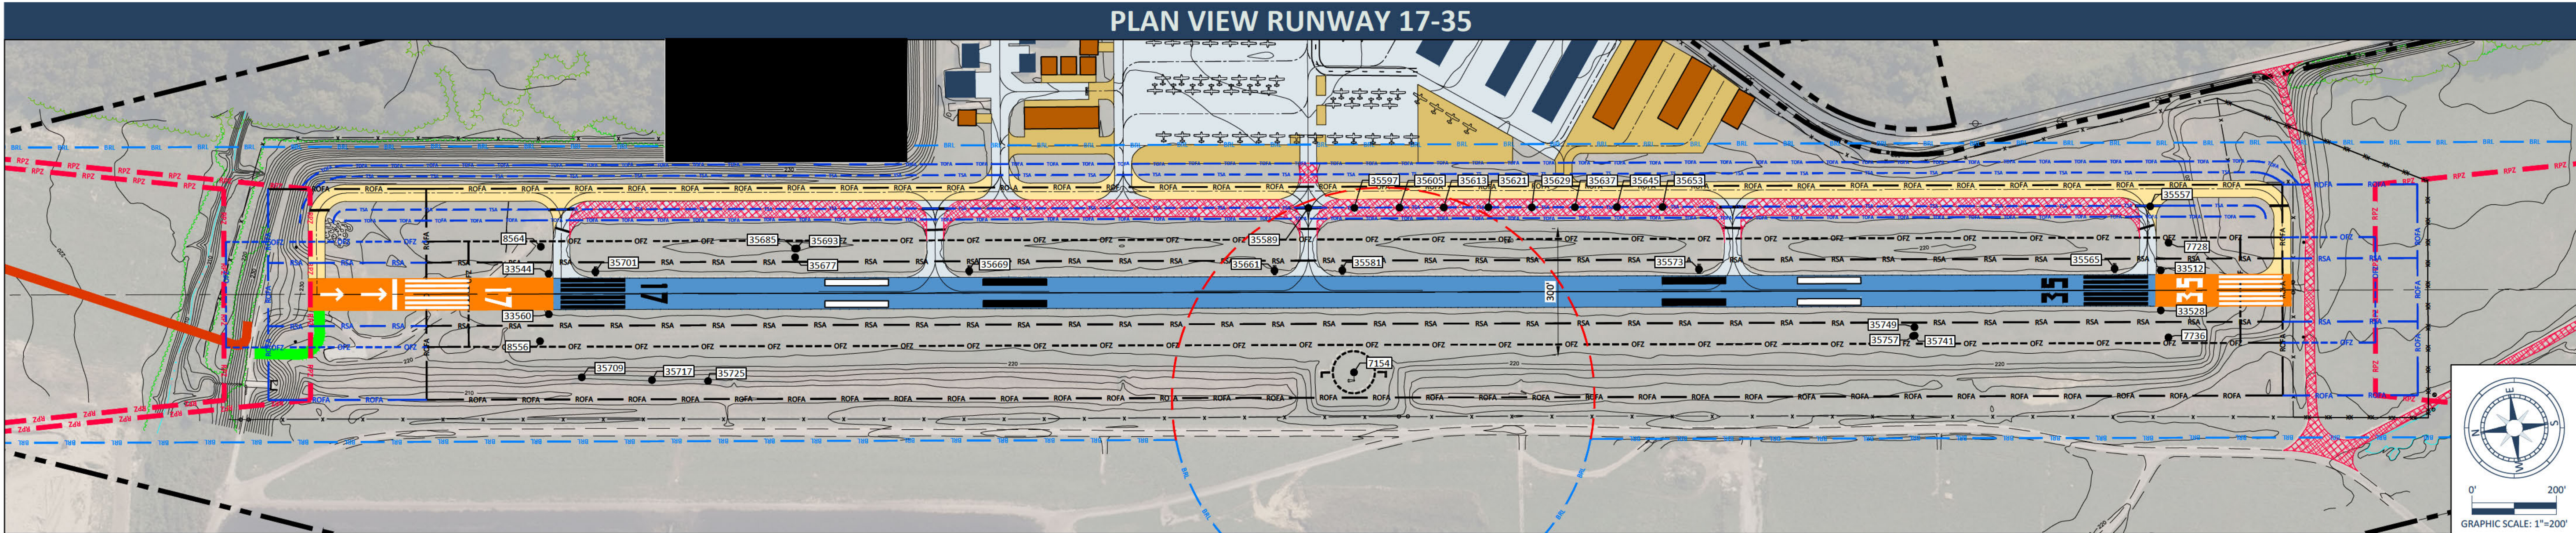

SURFACE OBSTRUCTION TABLE					
OBJECT ID	DESCRIPTION	TOP ELEV MSL	PRIMARY PEN VALUE (FEET)	DISPOSITION	TRIGGERING EVENT
33512	RUNWAY_LIGHT	225.5	0.8	TBR	RWY EXT.
33528	RUNWAY_LIGHT	224.9	0.1	TBR	RWY EXT.
33544	RUNWAY_LIGHT	225.5	0.7	TBR	RWY EXT.
33560	RUNWAY_LIGHT	225.0	0.2	TBR	RWY EXT.
35557	SIGN	226.1	1.4	TBR	RWY EXT.
35565	SIGN	225.4	0.6	FBF	NONE
35573	SIGN	224.9	0.1	FBF	NONE
35581	SIGN	226.0	1.2	FBF	NONE
35589	GROUND	225.0	0.2	GRADE	RWY EXT.
35597	GROUND	225.0	0.2	TBR	RWY EXT.
35605	GROUND	225.0	0.2	TBR	RWY EXT.
35613	GROUND	225.0	0.3	TBR	RWY EXT.
35621	GROUND	225.0	0.3	TBR	RWY EXT.
35629	GROUND	225.0	0.3	TBR	RWY EXT.
35637	GROUND	225.0	0.3	TBR	RWY EXT.
35645	GROUND	224.9	0.1	TBR	RWY EXT.
35653	GROUND	224.9	0.1	TBR	RWY EXT.
35661	SIGN	225.9	1.1	FBF	NONE
35669	SIGN	225.9	1.1	FBF	NONE
35677	PAPI	226.2	1.3	TBR	RWY EXT.
35685	PAPI	226.2	1.3	TBR	RWY EXT.
35693	MISC_UTILITY	224.9	0.1	TBR	RWY EXT.
35701	SIGN	226.3	1.4	FBF	NONE
35709	TREE	232.2	7.3	TBR	RWY EXT.
35717	TREE	227.5	2.7	TBR	RWY EXT.
35725	TREE	226.2	1.4	TBR	RWY EXT.
35741	PAPI	225.9	1.1	TBR	RWY EXT.
35749	PAPI	225.9	1.1	TBR	RWY EXT.
35757	MISC_UTILITY	226.5	1.7	TBR	RWY EXT.
7154	WINDSOCK	252.4	27.6	NONE	-
7728	NAVAID	227.2	2.5	TBR	RWY EXT.
7736	NAVAID	227.4	2.7	TBR	RWY EXT.
8556	NAVAID	228.0	3.2	TBR	RWY EXT.
8564	NAVAID	226.9	2.0	TBR	RWY EXT.

DASH (-) INDICATES OBSTACLE CLEARS THE SURFACE OR IS OUTSIDE THE SURFACE AREA.
ALL NUMERICAL VALUES IN TABLES SHOWN TO THE TENTH REPRESENT FEET.

- NOTES:
1. RWY EXT. = RUNWAY EXTENSION.
 2. TBR = TO BE REMOVED.
 3. FBF = FIXED BY FUNCTION.

LEGEND			
ITEM	DESCRIPTION	ITEM	DESCRIPTION
	250'		TAXIWAY OBJECT FREE AREA (TOFA)
	EXISTING GROUND CONTOUR		TAXIWAY SAFETY AREA (TSA)
	EXISTING AIRPORT PROPERTY LINE		FENCE
	EXISTING ROAD		FUTURE FENCE
	RUNWAY PAVEMENT & MARKINGS		FUTURE RUNWAY OBJECT FREE AREA (ROFA)
	TAXIWAY PAVEMENT		FUTURE RUNWAY SAFETY AREA (RSA)
	FUTURE RUNWAY PAVEMENT & MARKINGS		FUTURE OBJECT FREE ZONE (OFZ)
	RUNWAY TAXIWAY PAVEMENT		TAXIWAY OBJECT FREE AREA (TOFA)
	PAVEMENT DEMOLITION		TAXIWAY SAFETY AREA (TSA)
	BERM		RUNWAY PROTECTION ZONE (RPZ)
	FOREST / TREE CLUSTER		STRUCTURES ON AIRPORT
	RUNWAY OBJECT FREE AREA (ROFA)		FUTURE STRUCTURES ON AIRPORT
	RUNWAY SAFETY AREA (RSA)		SERVICE ROAD
	OBJECT FREE ZONE (OFZ)		
	BUILDING RESTRICTION LINE (BRL)		

ALP Prepared By



Drawn: LDI

Approved: SRG

Date: 03-28-2022

Project No.: 09-130-18-00

No.

Date

Revisions

FAA'S APPROVAL OF THIS AIRPORT LAYOUT PLAN (ALP) REPRESENTS ACCEPTANCE OF THE GENERAL LOCATION OF FUTURE FACILITIES DEPICTED (SHEET 17144CD4). DURING THE PRELIMINARY DESIGN PHASE, THE AIRPORT OWNER IS REQUIRED TO RESUBMIT FOR APPROVAL THE FINAL LOCATIONS, HEIGHTS, AND EXTERIOR FINISH OF STRUCTURES. FAA'S CONCERN IS OBSTRUCTIONS, IMPACT ON ELECTRONIC AIDS, OR ADVERSE EFFECTS ON CONTROLLER VIEW OF AIRCRAFT APPROACHES AND GROUND MOVEMENT AREAS WHICH COULD ADVERSELY AFFECT THE SAFETY, EFFICIENCY, OR UTILITY OF THE AIRPORT.


Notes

1. Obstruction survey data performed under AGIS Project #221825, dated July 2018.
2. Shelby County Zoning includes an airport overlay district that includes height restrictions associated with FAR Part 77 Imaginary Surfaces.

Sources




EXISTING & FUTURE
RWY 17-35
PLAN & PROFILE
AIRPORT LAYOUT PLAN DRAWING SET

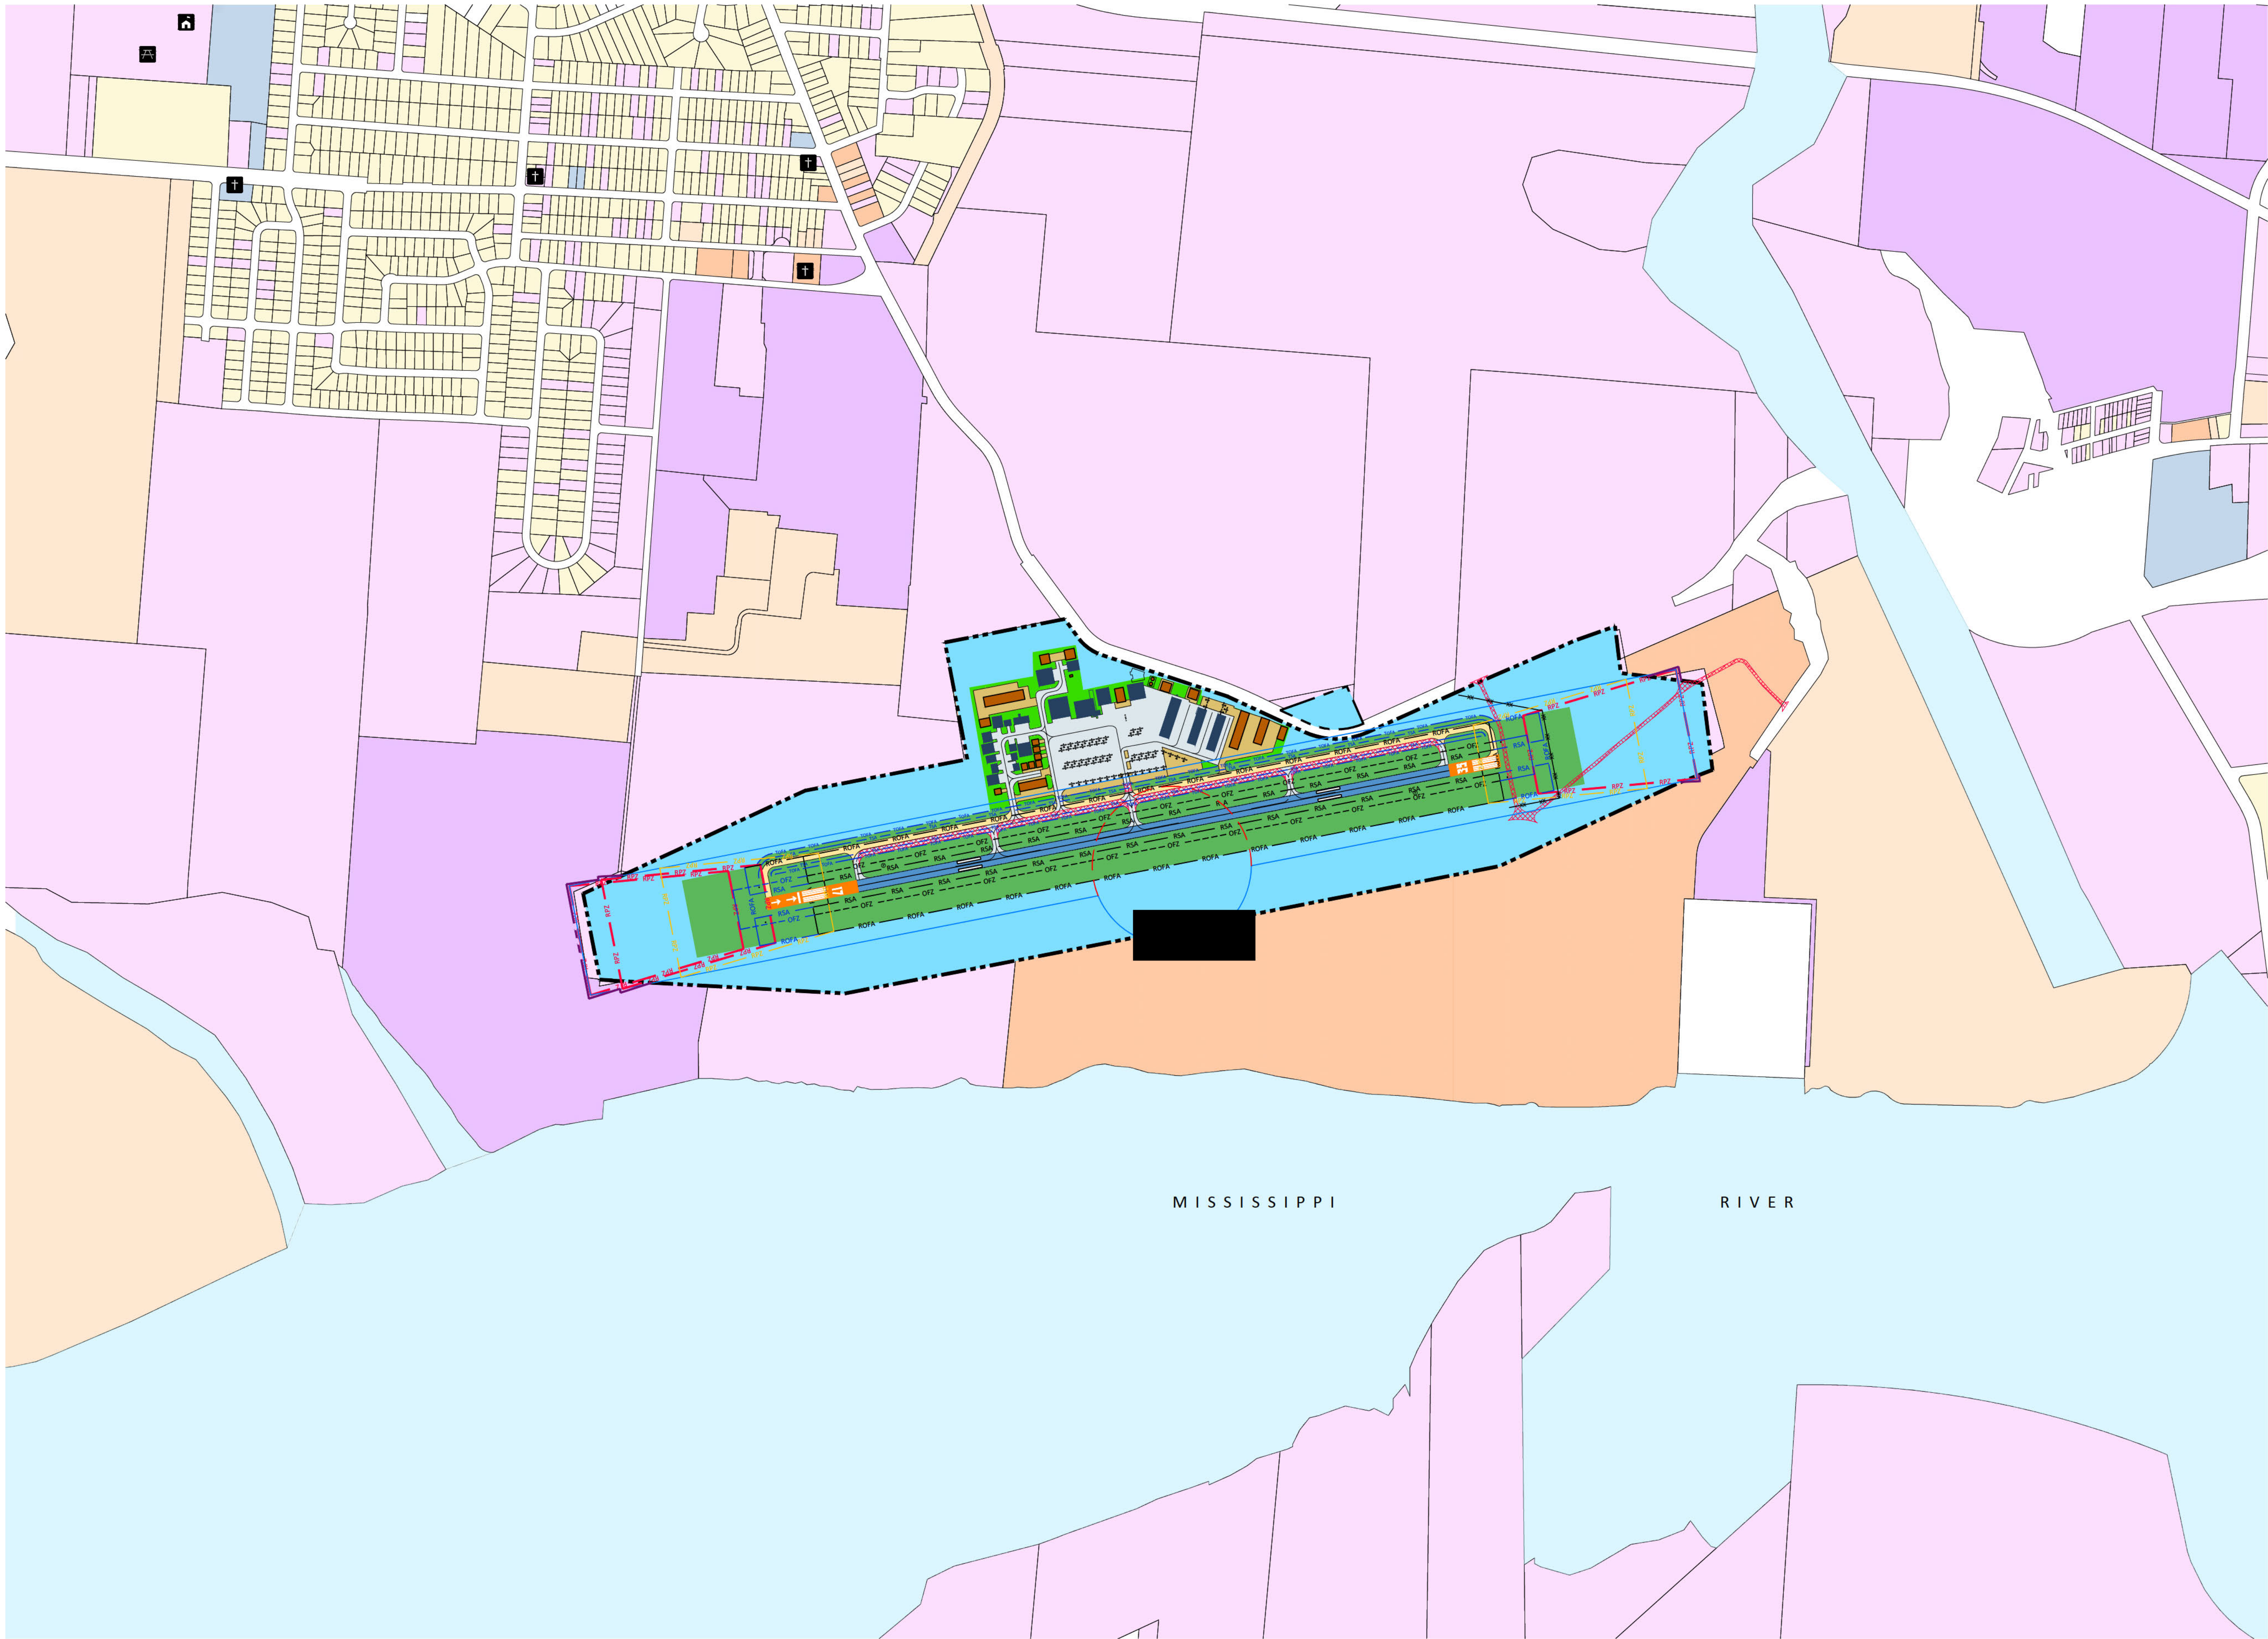

LEGEND	
ITEM	DESCRIPTION
	PARKS
	SCHOOLS
	CHURCHES
	AIRPORT PROPERTY BOUNDARY
	RUNWAY PROTECTION ZONE (RPZ)
	RUNWAY OBJECT FREE AREA (ROFA)
	OBJECT FREE ZONE (OFZ)
	RUNWAY SAFETY AREA (RSA)
	MUNICIPAL LIMITS
	WATER
	PAVEMENT DEMOLITION
	FUTURE RUNWAY OBJECT FREE AREA (ROFA)
	FUTURE RUNWAY SAFETY AREA (RSA)
	FUTURE OBJECT FREE ZONE (OFZ)
	FUTURE TAXIWAY SAFETY AREA (TSA)
	FUTURE TAXIWAY OBJECT FREE AREA (TOFA)
	FUTURE FENCE
	FUTURE RUNWAY PROTECTION ZONE (RPZ)

ON AIRPORT LAND USE	
ITEM	DESCRIPTION
	AIRFIELD DEVELOPMENT
	AIRFIELD MOVEMENT AREA
	AIRFIELD NON MOVEMENT AREA
	EXISTING BUILDING
	EXISTING RUNWAY
	EXISTING TAXIWAY
	EXISTING APRON
	FUTURE RUNWAY
	FUTURE TAXIWAY
	FUTURE APRON
	FUTURE BUILDING

OFF-AIRPORT LAND USE	
ITEM	DESCRIPTION
	INDUSTRIAL
	COMMERCIAL
	RESIDENTIAL
	INSTITUTIONAL
	VACANT
	TRANSPORTATION
	OTHER

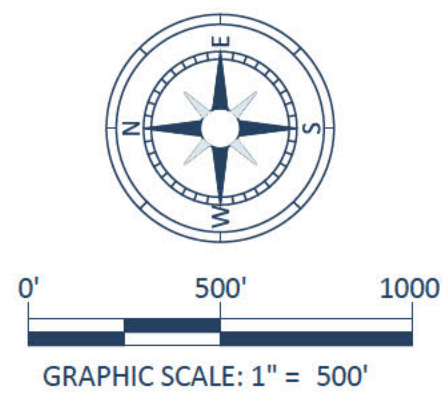

Printed On: 03/28/2022 4:46 PM File: C:\Users\jacobson\Documents\Projects - General\100 MSCAA Master Plans\101_Dewitt Spain\1010-Airport Layout Plan\1010-02 SHEET\M01_10_LAND USE Layout SHEET10

ALP Prepared By



Drawn: LDI	No.	Date	Revisions
Approved: SRG			
Date: 03-28-2022			
Project No.: 09-112-16-00			



FAA'S APPROVAL OF THIS AIRPORT LAYOUT PLAN (ALP) REPRESENTS ACCEPTANCE OF THE GENERAL LOCATION OF FUTURE FACILITIES DEPICTED (SHEET 17144C04). DURING THE PRELIMINARY DESIGN PHASE, THE AIRPORT OWNER IS REQUIRED TO RESUBMIT FOR APPROVAL THE FINAL LOCATIONS, HEIGHTS, AND EXTERIOR FINISH OF STRUCTURES. FAA'S CONCERN IS OBSTRUCTIONS, IMPACT ON ELECTRONIC AIDS, OR ADVERSE EFFECTS ON CONTROLLER VIEW OF AIRCRAFT APPROACHES AND GROUND MOVEMENT AREAS WHICH COULD ADVERSELY AFFECT THE SAFETY, EFFICIENCY, OR UTILITY OF THE AIRPORT.

- Notes
- Noise contours are not included with the development of this Master Plan ALP.
 - Shelby County Zoning includes an airport overlay district that includes height restrictions associated with FAR Part 77 imaginary surfaces.

- Sources
- Land Use Data from City of Memphis GIS Database.



LAND USE DRAWING
AIRPORT LAYOUT PLAN DRAWING SET

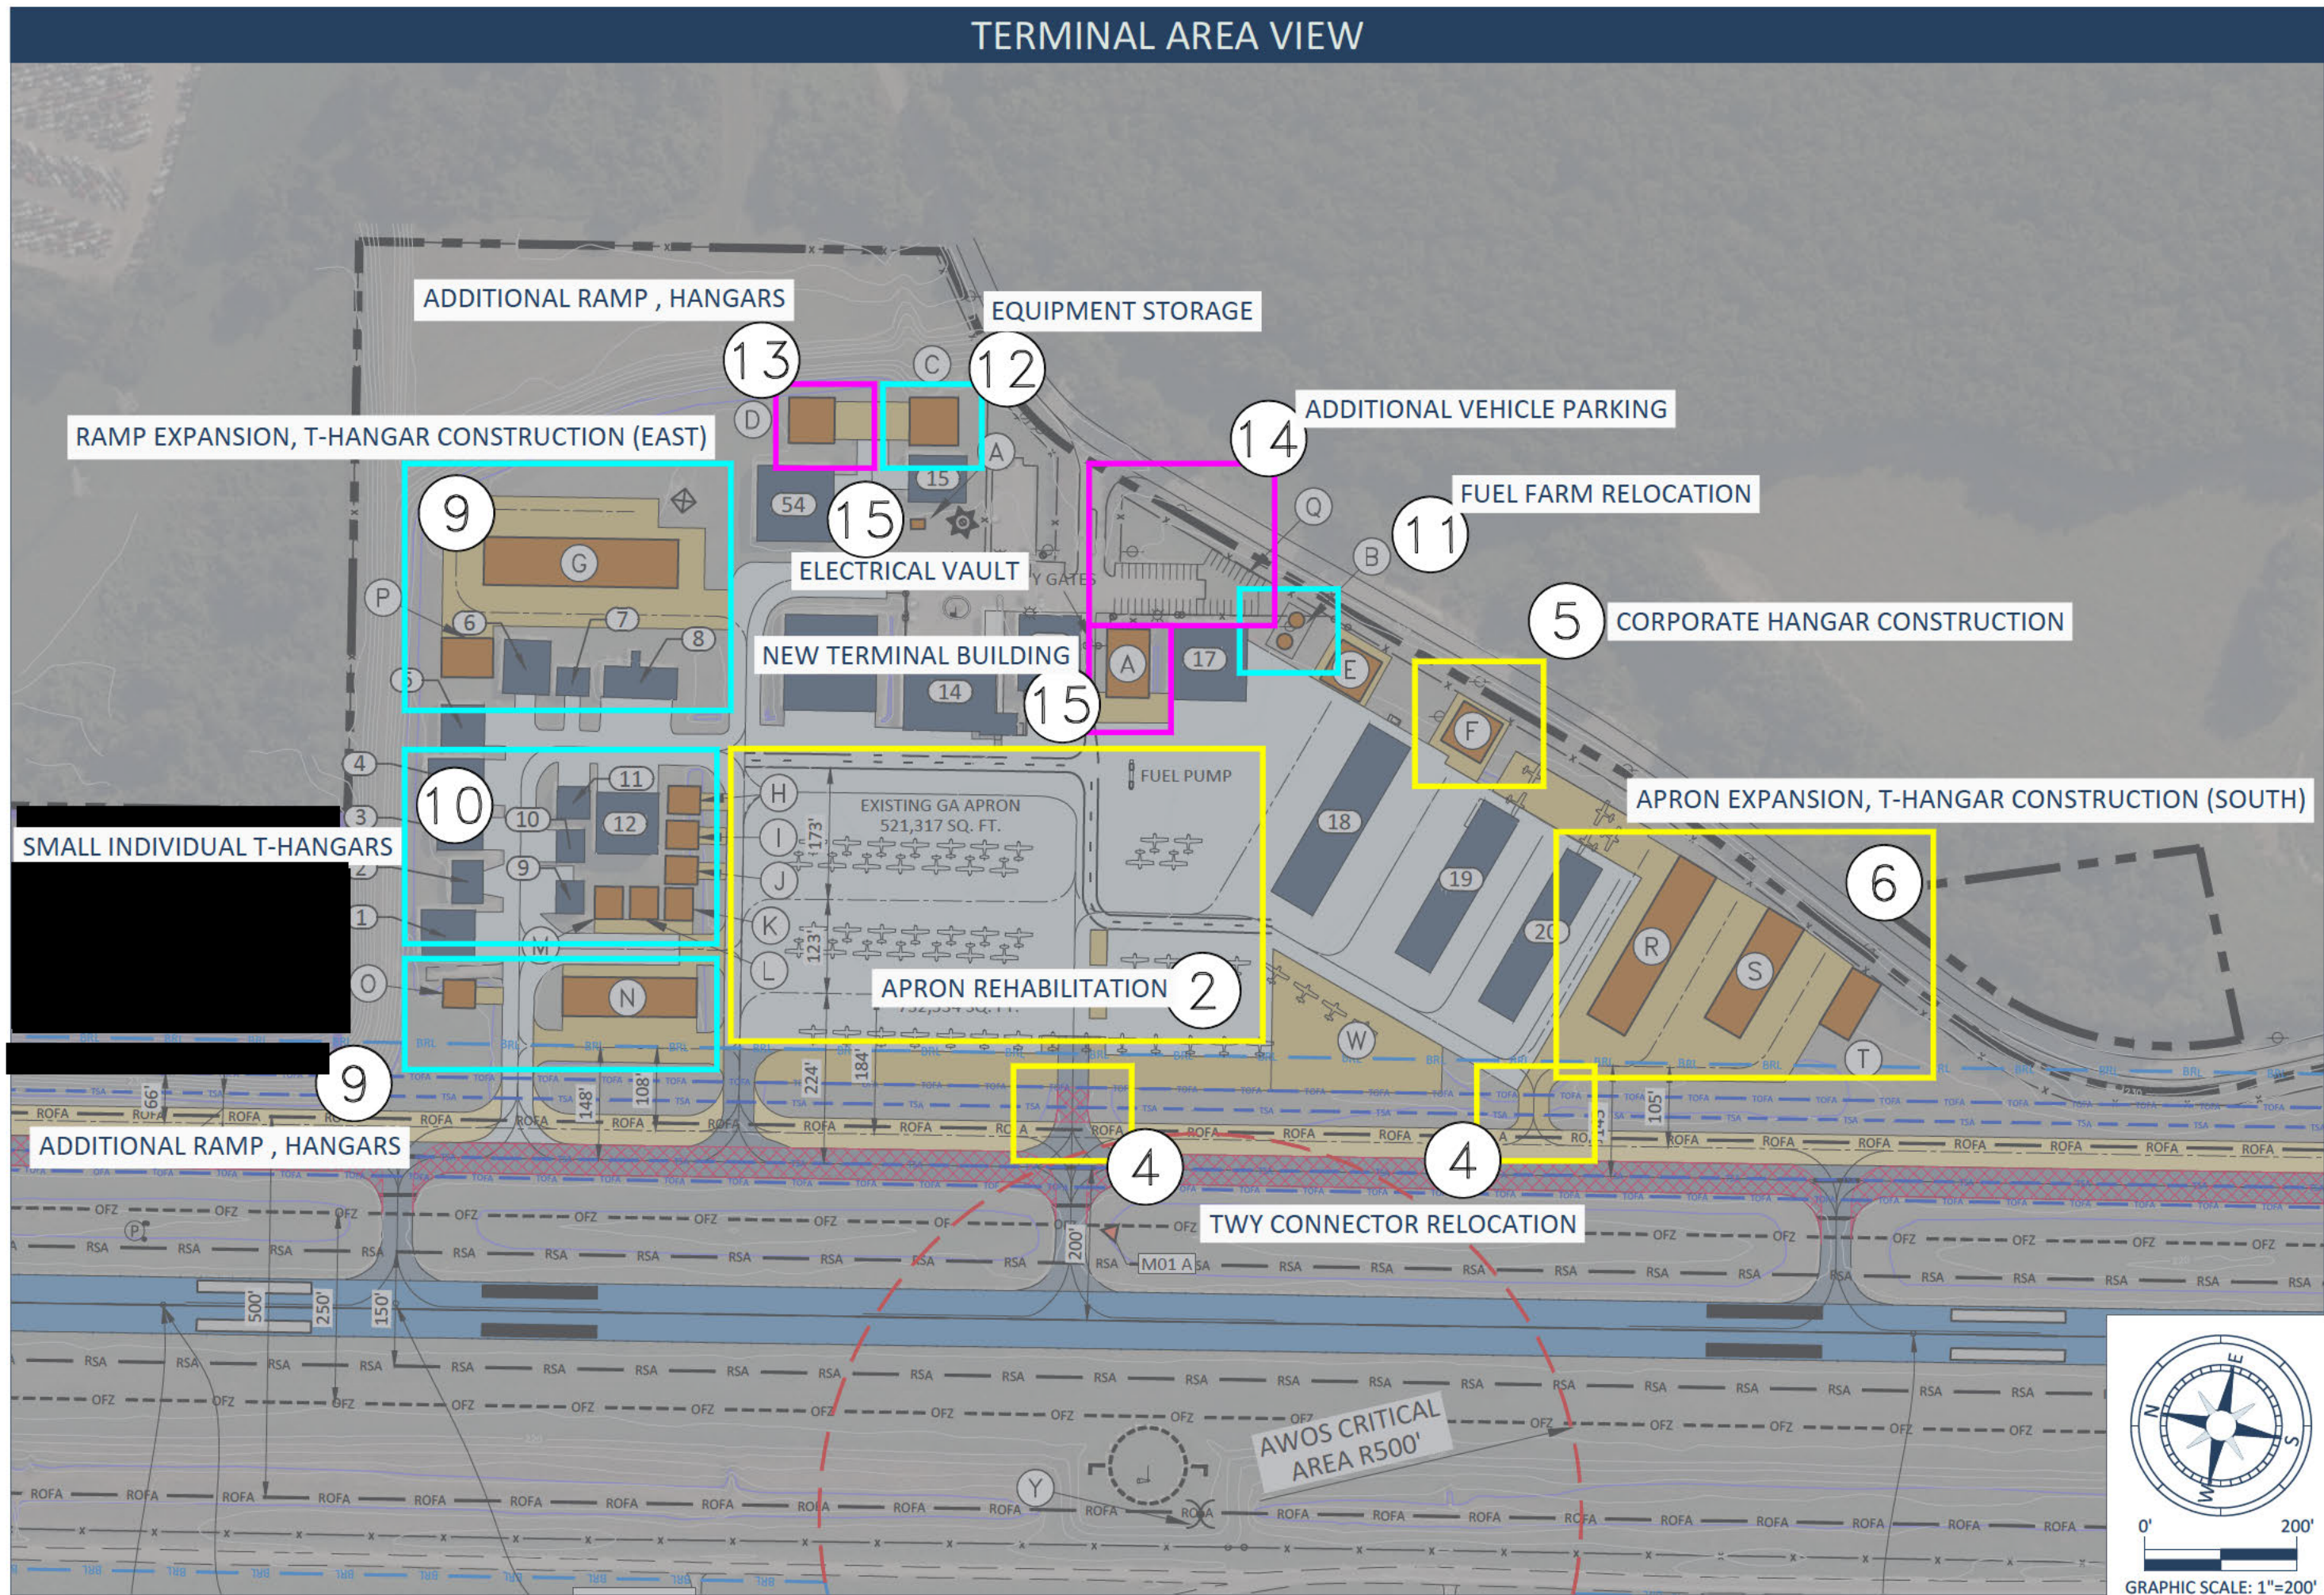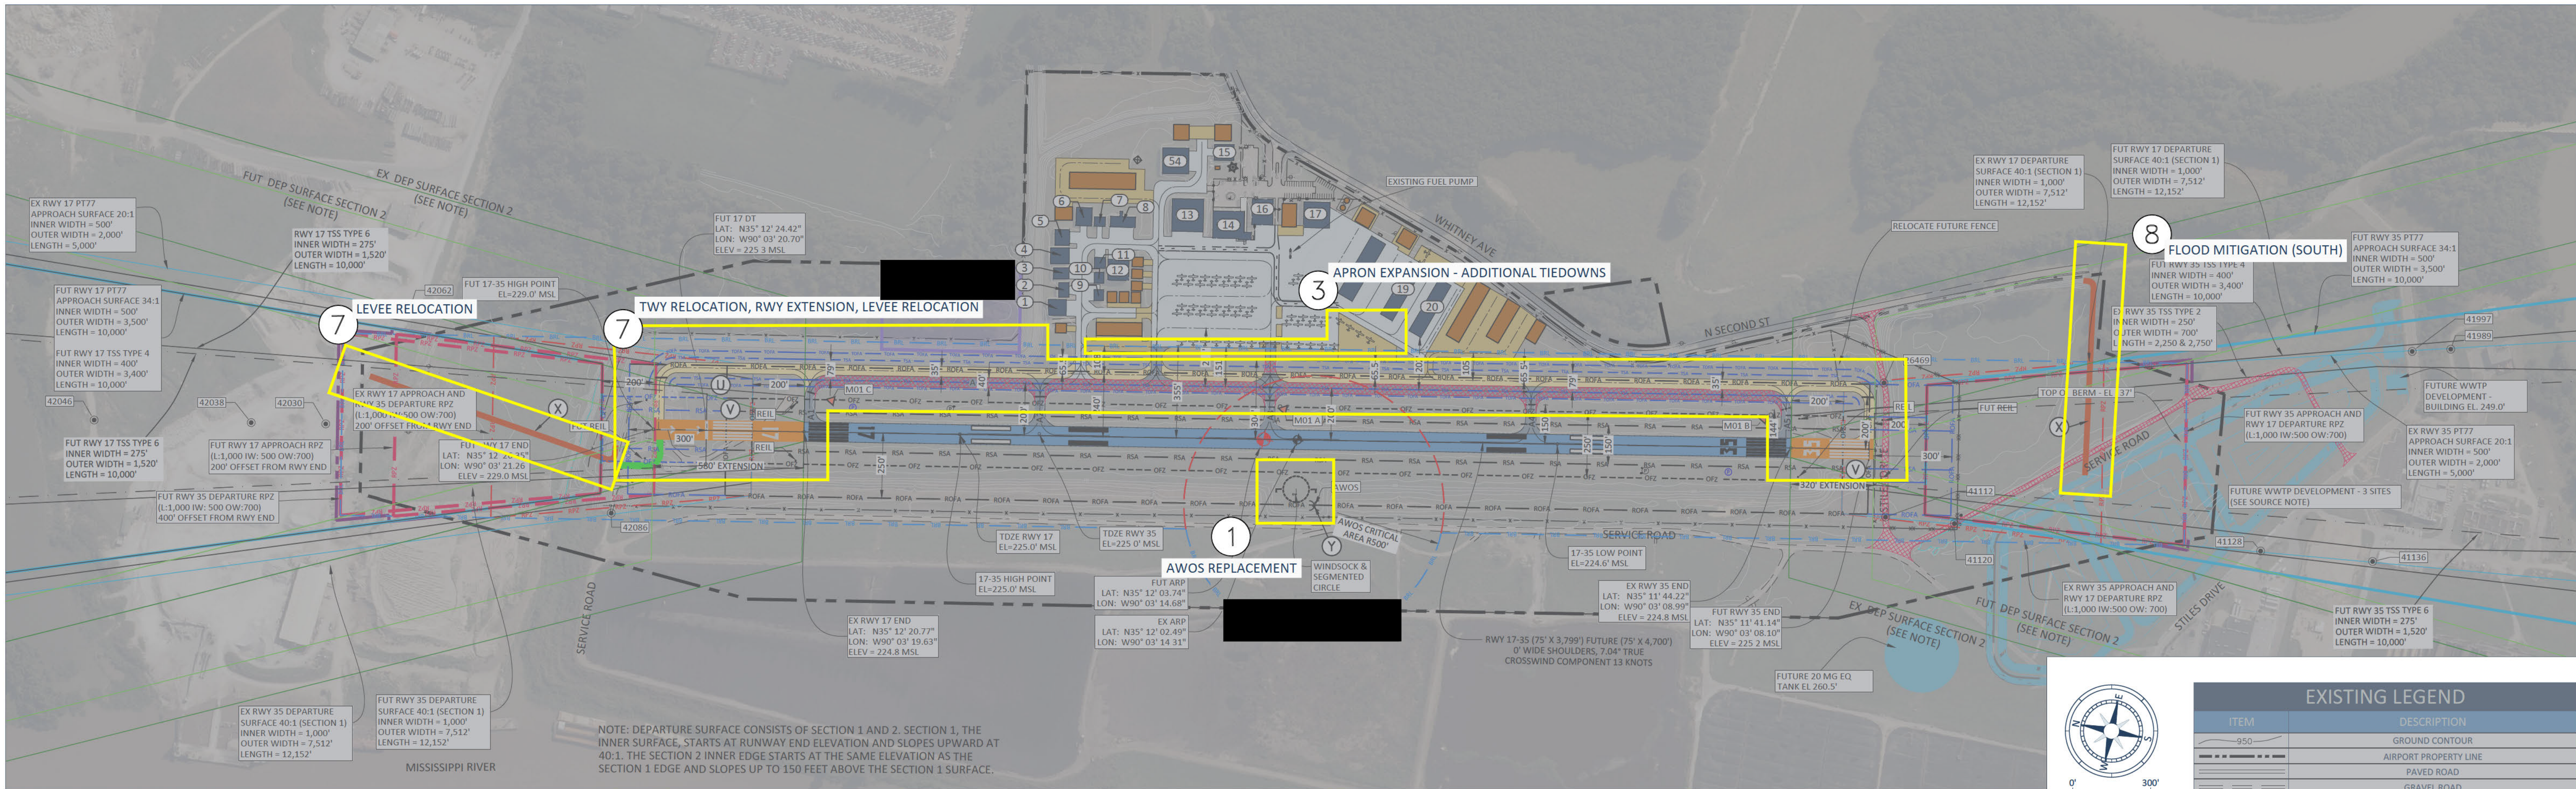

PHASING LEGEND	
ITEM	DESCRIPTION
[Yellow line]	SHORT TERM (0-5 YEARS)
[Blue line]	MEDIUM TERM (5-10 YEARS)
[Pink line]	LONG TERM (10+ YEARS)

CIP LEGEND		
GROUP	DESCRIPTION	PHASE YEAR
1	AWOS REPLACEMENT	2023
2	APRON REHABILITATION	2023-2024
3	RAMP EXPANSION - ADDITIONAL TIEDOWNS & RECONFIGURATION	2025
4	TAXIWAY CONNECTOR RELOCATION	2026
5	RAMP AREA & CORPORATE HANGAR CONSTRUCTION	2025
6	RAMP EXPANSION & T-HANGAR CONSTRUCTION (OTHERS) - SOUTH	2025-2028
7	TWY RELOCATION & RWY EXTENSION + LEVEE RELOCATION	2026
8	FLOOD MITIGATION - SOUTH	2026
9	RAMP EXPANSION & T-HANGAR CONSTRUCTION - EAST	2030
10	SMALL INDIVIDUAL HANGARS (6)	2031
11	FUEL FARM RELOCATION	2032
12	EQUIPMENT STORAGE	2032
13	ADDITIONAL RAMP & HANGARS	2033
14	ADDITIONAL VEHICLE PARKING	2034
15	NEW TERMINAL BUILDING + ELECTRICAL VAULT	2034

NOTES: PROJECTS MAY REQUIRE ENABLING PROJECTS (I.E. TREE CLEARING, ROAD REMOVAL, GRADING, ETC.) PRIOR TO CONSTRUCTION. THESE ENABLING PROJECTS ARE ASSUMED TO OCCUR PRIOR TO PROJECT CONSTRUCTION AND ARE NOT LISTED AS SEPARATE PROJECTS ON THE AIRPORT'S CIP

EXISTING FACILITIES LEGEND		
ID	TENANT / DESCRIPTION	TOP ELEVATION
1	CONVENTIONAL HANGAR	250.3
2	CONVENTIONAL HANGAR	244.1
3	CONVENTIONAL HANGAR	245.5
4	CONVENTIONAL HANGAR	250.1
5	CONVENTIONAL HANGAR	243.7
6	CONVENTIONAL HANGAR	242.6
7	CONVENTIONAL HANGAR	244.8
8	CONVENTIONAL HANGAR	245.7
9	CONVENTIONAL HANGAR	242.9
10	CONVENTIONAL HANGAR	243.2
11	CONVENTIONAL HANGAR	246.3
12	CONVENTIONAL HANGAR	256.7
13	CONVENTIONAL HANGAR	249.1
14	FLIGHT SCHOOL & MSCAA TERMINAL BUILDING	252.7
15	CONVENTIONAL HANGAR	246.1
16	MSCAA MAINTENANCE HANGAR	247.7
17	CONVENTIONAL HANGAR	253.7
18	T-HANGAR	243.7
19	T-HANGAR	240.7
20	T-HANGAR	240.7
54	CONVENTIONAL HANGAR	251.6

NOTE: EXISTING FACILITIES HAVE NO IMPACT TO THE AIRPORT'S PART 77, APPROACH, OR DEPARTURE SURFACES

FUTURE FACILITIES/PROJECTS LEGEND		
ID	FACILITY DESCRIPTION	TOP ELEVATION
A	TERMINAL + OFF-SITE ELECTRICAL VAULT	240.0-250.0
B	FUEL FARM	250.0
C	EQUIPMENT STORAGE	246.0
D	CONVENTIONAL HANGAR	251.0
E	CONVENTIONAL HANGAR	244.0
F	CONVENTIONAL HANGAR	244.0
G	T-HANGAR	256.0
H	T-HANGAR	256.0
I	T-HANGAR	256.0
J	T-HANGAR	256.0
K	T-HANGAR	256.0
L	T-HANGAR	256.0
M	T-HANGAR	256.0
N	T-HANGAR	256.0
O	T-HANGAR	256.0
P	T-HANGAR	256.0
Q	PARKING LOT EXPANSION	256.0
R	T-HANGAR	241.0
S	T-HANGAR	241.0
T	T-HANGAR	241.0
U	TAXIWAY EXTENSION	N/A
V	RUNWAY EXTENSION	N/A
W	APRON EXPANSION	N/A
X	BERM	237.0-240.0
Y	AWOS IMPROVEMENT	N/A

EXISTING LEGEND	
ITEM	DESCRIPTION
[Symbol]	GROUND CONTOUR
[Symbol]	AIRPORT PROPERTY LINE
[Symbol]	PAVED ROAD
[Symbol]	GRAVEL ROAD
[Symbol]	STRUCTURES ON AIRPORT
[Symbol]	RUNWAY PAVEMENT & MARKINGS
[Symbol]	TAXIWAY PAVEMENT
[Symbol]	APRON PAVEMENT
[Symbol]	AIRPORT REFERENCE POINT
[Symbol]	FENCE (7 FEET)
[Symbol]	ROTATING BEACON
[Symbol]	RUNWAY PROTECTION ZONE (RPZ)
[Symbol]	PART 77 SURFACE
[Symbol]	THRESHOLD SITING SURFACE (TSS)
[Symbol]	DEPARTURE SURFACE
[Symbol]	FACILITY IDENTIFIER
[Symbol]	AUTOMATED WEATHER OBSERVING SYSTEM (AWOS)
[Symbol]	PRECISION APPROACH PATH INDICATOR (PAPI)
[Symbol]	WINDSOCK
[Symbol]	PAC/SACS
[Symbol]	ELECTRICAL TOWER
[Symbol]	RUNWAY END IDENTIFIER LIGHTS (REIL)
[Symbol]	RUNWAY OBJECT FREE AREA (ROFA)
[Symbol]	RUNWAY SAFETY AREA (RSA)
[Symbol]	OBJECT FREE ZONE (OFZ)
[Symbol]	DRAINAGE DITCH

FUTURE LEGEND	
ITEM	DESCRIPTION
[Symbol]	STRUCTURES ON AIRPORT
[Symbol]	RUNWAY PAVEMENT & MARKINGS
[Symbol]	TAXIWAY PAVEMENT
[Symbol]	APRON PAVEMENT
[Symbol]	AIRPORT REFERENCE POINT
[Symbol]	FENCE (7 FEET)
[Symbol]	BUILDING RESTRICTION LINE (BRL) - 35 FEET
[Symbol]	RUNWAY OBJECT FREE AREA (ROFA)
[Symbol]	RUNWAY SAFETY AREA (RSA)
[Symbol]	OBJECT FREE ZONE (OFZ)
[Symbol]	TAXIWAY OBJECT FREE AREA (TOFA)
[Symbol]	TAXIWAY SAFETY AREA (TSA)
[Symbol]	RUNWAY PROTECTION ZONE (RPZ)
[Symbol]	PART 77 SURFACE
[Symbol]	THRESHOLD SITING SURFACE (TSS)
[Symbol]	DEPARTURE SURFACE
[Symbol]	AWOS CRITICAL AREA
[Symbol]	FACILITY IDENTIFIER
[Symbol]	SERVICE ROAD
[Symbol]	DEMOLITION
[Symbol]	STILES WWTP EXPANSION
[Symbol]	PRECISION APPROACH PATH INDICATOR (PAPI)
[Symbol]	RUNWAY END IDENTIFIER LIGHTS (REIL)

ALP Prepared By: **JACOBSEN DANIELS** Planning, Implementation, Operations & Management

Drawn: **LDI** No. **2022-001** Date **03-28-2022** Revisions

Approved: **SRG**

Date: **03-28-2022**

Project No.: **09-130-18-00**

FAA'S APPROVAL OF THIS AIRPORT LAYOUT PLAN (ALP) REPRESENTS ACCEPTANCE OF THE GENERAL LOCATION OF FUTURE FACILITIES DEPICTED (SHEET 7144C04). DURING THE PRELIMINARY DESIGN PHASE, THE AIRPORT OWNER IS REQUIRED TO RESUBMIT FOR APPROVAL THE FINAL LOCATIONS, HEIGHTS, AND EXTERIOR FINISH OF STRUCTURES. FAA'S CONCERN IS OBSTRUCTIONS, IMPACT ON ELECTRONIC AIDS, OR ADVERSE EFFECTS ON CONTROLLER VIEW OF AIRCRAFT APPROACHES AND GROUND MOVEMENT AREAS WHICH COULD ADVERSELY AFFECT THE SAFETY, EFFICIENCY, OR UTILITY OF THE AIRPORT.

- Notes
- Additional details, including pavement width and surface dimensions, can be found on Sheet 2 (Data Sheet). Existing TOFA and TSA for Taxiway A is not shown for clarity. The BRL is an outline of the Runway Protection Zone (RPZ), Obstacle Free Zone (OFZ) and Object Free Areas (OFA), the surface is offset to allow building heights up to 35 feet without penetrating the 7:1 Part 77 Transitional Surface. Building shown inside the BRL do not penetrate the Part 77 Transitional Surface.
 - Navids located within the RSA include only Runway lighting. (MIRL and REIL)

- Sources
- This map compiled by photogrammetric methods from aerial photography dated 09-15-2018. Survey based on Tennessee State Plane Coordinate System. Horizontal datum based on NAD 83 (2011). Vertical datum based on NAVD 1988.
 - WWTP expansion was reviewed under airspace case numbers: 2020-ASO-4762 to 4777-NRA and received a conditional no-object determination. The development is being led by the WWTP not MSCAA.

MAGNETIC DECLINATION
1.47° W ± 0.36°
May 29, 2020

**CAPITAL IMPROVEMENT
PROJECTS DRAWING**
AIRPORT LAYOUT PLAN DRAWING SET