

INDEX

SEE SHEET NO. 1A

STATE OF TENNESSEE  
DEPARTMENT OF TRANSPORTATION  
BUREAU OF HIGHWAYS  
SHELBY COUNTY

FROM A POINT ABOUT 200' NORTH OF LEVEE  
ROAD TO THE I.C.R.R.  
GRADING & DRAINAGE  
FEDERAL AID PROJECT NO.  
EAC I-240-1(94)4  
STATE PROJECT NO.  
79007-3121-44

REVISED: 3-29-74; CHANGED  
PROJECT NO. ON ALL SHEETS  
FROM E.B.I-240-1(94)4 TO  
EAC I-240-1(94)4.  
REV. 4-9-74; CORRECTED THE FEDERAL  
PROJECT NUMBER IN THE PROJECT HEAD-  
ING.  
FED. ROAD  
DIST. NO. 3  
TENN  
YEAR 1974  
SHEET NO. 1  
FED. AID PROJ. NO. EAC I-240-1(94)4  
STATE PROJ. NO. SP 79007-3121-44  
REV. 3-29-74; ADDED SHEET NOS. 86-A & 86-B.  
MOVED THE END OF PROJECT TO STA.  
410+00.25 E I-240, CHANGED THE  
DESCRIPTION AND LENGTH.



EXCLUSIONS (BRIDGES)

STA. 242+50.00 TO STA. 250+76.00 EB I-240  
STA. 235+24.50 TO STA. 242+75.26 WB I-240  
STA. 278+47.79 TO STA. 280+47.79 EB I-240  
STA. 278+45.50 TO STA. 280+44.96 WB I-240  
STA. 375+36.44 TO STA. 376+66.44 E I-240

(79007-3121-44)  
END PROJECT E.A.C.I-240-1(94)4  
STA. 410+00.25 E I-240

| TABLE OF EQUATIONS           |   |                     |      |      |
|------------------------------|---|---------------------|------|------|
| STATION                      | + | STATION             | +    | -    |
| 324 + 73.66 (BK.) E.B. E     | = | 324 + 73.66 (AH.) E | 0.00 | 0.00 |
| 324 + 73.66 (BK.) W.B. E     | = | 324 + 73.66 (AH.) E | 0.00 | 0.00 |
| EFFECT ON ENUMERATION = 0.00 |   |                     |      |      |

| TRAFFIC DATA |        |
|--------------|--------|
| ADT (1974)   | 39,300 |
| ADT (1994)   | 74,300 |
| DHV (1994)   | 7,430  |
| D            | 60-40  |
| T            | 6%     |
| V            | 60 MPH |

(79007-3121-44)  
BEGIN PROJECT E.A.C.I-240-1(94)4  
STA. 217+46.41 (W.B. LANES)  
STA. 224+61.07 (E.B. LANES)

SPECIAL NOTE

PROPOSALS MAY BE REJECTED BY THE COMMISSIONER IF ANY OF THE UNIT  
PRICES CONTAINED THEREIN ARE OBVIOUSLY UNBALANCED, EITHER EXCESSIVE  
OR BELOW THE REASONABLE COST ANALYSIS VALUE.

NOTES

THE CONTRACTOR WILL BE REQUIRED TO MAINTAIN TRAFFIC AT ALL TIMES  
ON ALL CROSSING ROADS DURING THE CONSTRUCTION OF THIS PROJECT  
(SEE GENERAL NOTES)

THIS PROJECT TO BE CONSTRUCTED UNDER THE STANDARD SPECIFICATIONS  
OF THE TENNESSEE DEPARTMENT OF TRANSPORTATION FORMERLY DEPARTMENT  
OF HIGHWAYS DATED JANUARY 1, 1968 AND ADDITIONAL SPECIFICATIONS AND  
SPECIAL PROVISIONS CONTAINED IN THE PLANS AND IN THE PROPOSAL CONTRACT.

DESIGNER HARLAND BARTHOLOMEW & ASSOCIATES

Robert M. Moore  
PE NO. 3747 STATE OF TENNESSEE

|                         | E.B. LENGTH | W.B. LENGTH | AVERAGE LENGTH |       |
|-------------------------|-------------|-------------|----------------|-------|
| ROADWAY                 | 3.292       | 3.441       | 3.367          | MILES |
| BRIDGE                  | 0.000       | 0.000       | 0.000          | MILES |
| * EXCLUDED              | 0.219       | 0.205       | 0.212          | MILES |
| PROJECT                 | 3.292       | 3.441       | 3.367          | MILES |
| * FUTURE BRIDGE LENGTHS |             |             |                |       |

LAYOUT SCALE  
1" = 1/4 MI.

APPROVED *Robert L. Adams Jr.*  
ROADWAY DESIGN ENGINEER

APPROVED *Levin Evans*  
DIRECTOR, BUREAU OF HIGHWAYS

APPROVED *Robert F. Smith*  
COMMISSIONER

US DEPARTMENT OF TRANSPORTATION  
FEDERAL HIGHWAY ADMINISTRATION  
APPROVED  
DIVISION ENGINEER DATE

DESIGNED:  
CHECKED:  
SURVEY NO.



|                |                                                               |
|----------------|---------------------------------------------------------------|
| 1              | TITLE SHEET                                                   |
| 1A             | INDEX SHEET                                                   |
| 2-2D           | TYPICAL ROADWAY CROSS-SECTIONS                                |
| 2E-2G          | GENERAL NOTES & SCOPE OF WORK                                 |
| 2H-2K          | ESTIMATED ROADWAY QUANTITIES                                  |
| 2L             | DITCH AND CHANNEL DETAILS                                     |
| 2M             | DRAINAGE STRUCTURES AND TRANSITION TYPES A, B, C, & D DETAILS |
| 2N             | TYPE A HEADWALL FOR PIPE CULVERTS (12"-48")                   |
| 2O             | TYPE B HEADWALL FOR PIPE CULVERTS (12"-48")                   |
| 2P             | TYPE D HEADWALL FOR PIPE CULVERTS (54" & 66")                 |
| 2Q             | TYPE D HEADWALL FOR PIPE CULVERTS (60" & 72")                 |
| 2R             | TYPE E HEADWALL FOR PIPE CULVERTS (54" & 66")                 |
| 2S             | TYPE E HEADWALL FOR PIPE CULVERTS (60" & 72")                 |
| 2T             | MANHOLE, TYPE B SANITARY (DROP CONSTRUCTION), B, C, & D       |
| 2U             | INLETS, TYPE A1 THROUGH A6                                    |
| 2V             | INLETS, TYPES A7 THROUGH A11 AND TYPE A JUNCTION BOX          |
| 2W             | INLETS, TYPES Q, R, & U                                       |
| 2X             | INLETS, TYPES D1, D2, & D3                                    |
| 2Y             | INLETS, TYPES D4, D5, & D6                                    |
| 2Z             | MISCELLANEOUS DETAILS                                         |
| 2A A           | TREE PROTECTION DETAILS                                       |
| 2B B           | MANHOLE TYPE E (SANITARY)                                     |
| 3              | PROJECT VICINITY MAP                                          |
| * 4-7          | PROPERTY MAPS                                                 |
| * 8            | PROFILE PIPELINE EASEMENT                                     |
| * 9-13         | RIGHT OF WAY STRIP MAPS                                       |
| 14             | REFERENCE POINT LOCATIONS                                     |
| Δ 14 B         | REFERENCE POINT LOCATION FOR CONSTRUCTION EASEMENT            |
| 15             | I-240, F.A. 101, N. WATKINS SHEET INDEX                       |
| 16-18          | I-240, F.A. 101, N. WATKINS INTERCHANGE GEOMETRY              |
| 19             | I-240 BASELINE GEOMETRY DETAILS                               |
| 20-23          | E.B. I-240 PROFILES                                           |
| 24-27          | W.B. I-240 PROFILES                                           |
| 28-43          | I-240, F.A. 101, N. WATKINS RAMP PROFILES                     |
| 44-49          | I-240, F.A. 101, N. WATKINS RAMP TERMINAL DETAILS             |
| 50-59          | I-240, F.A. 101, N. WATKINS GRADING PLANS                     |
| 60             | SPUR DIKE DETAILS                                             |
| 61, 62         | GRADING AND DRAINAGE ADJACENT TO N. WATKINS STREET            |
| 63, 64         | I-240, F.A. 101, N. WATKINS PLAN SHEETS                       |
| 65             | I-240, F.A. 101, N. WATKINS DRAINAGE MAP                      |
| 66-75          | I-240, F.A. 101, N. WATKINS DRAINAGE PLANS                    |
| 76, 77         | NORTH WATKINS EXISTING CONDITIONS AND UTILITIES               |
| 78             | NORTH WATKINS CONSTRUCTION RUNAROUND                          |
| 79, 80         | MCLEAN EXTENDED PLAN AND PROFILE                              |
| *** 81, 86     | I-240 PLAN AND PROFILE                                        |
| 87             | HOLLYWOOD INTERCHANGE GEOMETRY                                |
| 88-93          | HOLLYWOOD INTERCHANGE RAMP PROFILES                           |
| 94-96          | HOLLYWOOD INTERCHANGE RAMP TERMINAL DETAILS                   |
| 97-100         | HOLLYWOOD INTERCHANGE GRADING PLANS                           |
| 101, 102       | GRADING AND DRAINAGE ADJACENT TO HOLLYWOOD STREET             |
| 103            | HOLLYWOOD INTERCHANGE DRAINAGE MAP                            |
| 104-107        | HOLLYWOOD INTERCHANGE DRAINAGE PLANS                          |
| 108            | HOLLYWOOD STREET EXISTING CONDITIONS AND UTILITIES            |
| 109            | HOLLYWOOD STREET CONSTRUCTION RUNAROUND                       |
| 110            | INTERSTATE DRAINAGE MAP                                       |
| 111 - 118      | UTILITIES                                                     |
| **** 119 - 134 | CULVERT CROSS SECTIONS                                        |
| 135 - 167      | ROADWAY CROSS SECTIONS                                        |

STANDARD ROADWAY DRAWINGS

SHEET NAME

SHEET NO.

|           |
|-----------|
| A-A-1     |
| A-14-93   |
| B-6-69    |
| C-B-2(68) |
| C-4-141   |
| G-5-42    |
| H-5-85    |
| H-5-117   |
| K-15-29   |
| K-15-128  |
| K-38-18   |
| K-38-55   |
| K-38-122  |
| K-38-123  |
| M-D-1(68) |
| M-D-3(68) |

|             |
|-------------|
| RD-F-10(68) |
| RD-F-20(68) |

|              |
|--------------|
| RD-L-1b      |
| RW-M-2a(68)  |
| S-C-12a(68)  |
| S-C-34       |
| S-CB-12a(68) |
| S-CB-19      |
| S-CB-28A(68) |
| S-M-2a(68)   |
| C-2 25       |

|   |
|---|
| STANDARD LEGEND AND ABBREVIATIONS ( 2 SHEETS )                                                          |
| STANDARD CONCRETE BOX CULVERT, SPAN 8'-0" CLEAR HEIGHTS 3'-0" TO 6'-0"                                  |
| STANDARD CONCRETE BOX CULVERT SPAN 10'-0" CLEAR HEIGHTS 3'-0" TO 6'-0"                                  |
| BEDDING STANDARD                                                                                        |
| STANDARD CONCRETE BOX CULVERT SPANS 8'-0" & 10'-0" CLEAR HEIGHTS 3'-0" TO 10'-0"                        |
| STANDARD CONCRETE BOX BRIDGE SPANS: 3 @ 12'-0" CLEAR HEIGHT 6'-0"                                       |
| STANDARD CONCRETE BOX CULVERT SPANS: 2 @ 8'-0" CLEAR HEIGHT 6'-0"                                       |
| STANDARD CONCRETE BOX BRIDGES SPANS: 3 @ 8'-0", 3 @ 10'-0" & 3 @ 12'-0" CLEAR HEIGHTS 4'-0" THRU 12'-0" |
| STANDARD CONCRETE BOX BRIDGES & CULVERTS SPANS 2 @ 8'-0" & 2 @ 10'-0" CLEAR HEIGHTS 3'-0" TO 10'-0"     |
| STANDARD CONCRETE BOX BRIDGES SPAN: 3 @ 12'-0" CLEAR HEIGHTS 3'-0" TO 12'-0"                            |
| STANDARD CONCRETE BOX BRIDGES SPAN: 3 @ 12'-0" CLEAR HEIGHTS 3'-0" TO 12'-0"                            |
| STANDARD CONCRETE BOX CULVERTS SPAN 8'-0" CLEAR HEIGHTS 3'-0" TO 5'-0"                                  |
| STANDARD CONCRETE BOX CULVERTS SPANS 2 @ 8'-0" CLEAR HEIGHTS 3'-0" TO 8'-0"                             |
| WINGWALLS--MULTIPLE 8'-0" SPANS CLEAR HEIGHTS 3'-0" THRU 8'-0"                                          |
| EXAMPLES OF MEDIAN DRAINAGE FOR 4-LANE HIGHWAYS AND STD. NO. 31 CATCH BASIN AND TYPE "X" CONC. ENDWALL  |
| STANDARD NO. 36 AND NO. 37 CATCH BASIN AND CASTING                                                      |

|                                                                     |
|---------------------------------------------------------------------|
| STANDARD RIGHT-OF-WAY STOCK FENCE AND CHAIN LINK FENCE ( 2 SHEETS ) |
| EXAMPLES OF WATER GATES AND WATER CROSSINGS                         |

|                                                       |
|-------------------------------------------------------|
| ROADSIDE DEVELOPMENT AND LANDSCAPING                  |
| STANDARD CONCRETE RIGHT-OF-WAY POST                   |
| CASTINGS FOR NOS. 10, 12, 14, AND 15 CATCH BASINS     |
| STANDARD CASTINGS FOR SPECIAL INLETS                  |
| STANDARD NO. 12 CATCH BASIN                           |
| STANDARD NO. 18 AND 19 CATCH BASINS AND CASTINGS      |
| STANDARD NO. 28-A CATCH BASIN                         |
| STANDARD NO. 2 MANHOLE, CASTINGS, & MASONARY JUNCTION |
| REVISED CONSTRUCTION DETAILS                          |

| TYPE  | YEAR | PROJECT NO.      | SHEET NO. |
|-------|------|------------------|-----------|
| Const | 1974 | C.I. 240-1(8A)-4 | 1A        |
|       |      |                  |           |
|       |      |                  |           |
|       |      |                  |           |

REV. 3-29-74; SHEET NOS. 86-A, 86-B & 134-A ADDED TO INDEX.

REV. 4-9-74; STANDARD ROADWAY DRAWING NOS. P.S.-11 AND P.S. 11-A DELETED FROM THE INDEX. ALSO ADDED SHEET NO 14-B AND ITS FILE LOCATION.

REV. 7 - 18 - 75: SHEET NO. 14 WAS ADDED TO THE PLANS.

STATE OF TENNESSEE  
DEPARTMENT OF TRANSPORTATION  
BUREAU OF HIGHWAYS

INDEX

\*\*\* SHEET NOS. 86-A & 86-B (PLAN & PROFILE SHEETS) ADDED

\*\*\*\* SHEET NO. 134-A ADDED


\* SHEET NOS. 4 THRU 13 FILED UNDER IN-181 PROJ. NO. I-240-1(83)4

Δ SHEET NO 14-B FILED UNDER IN-181 PROJ. NO I-240-1 (83)4





SCANNED  
MICROFILMED

SCANNED  
FEB 18 2002  
BY TBC

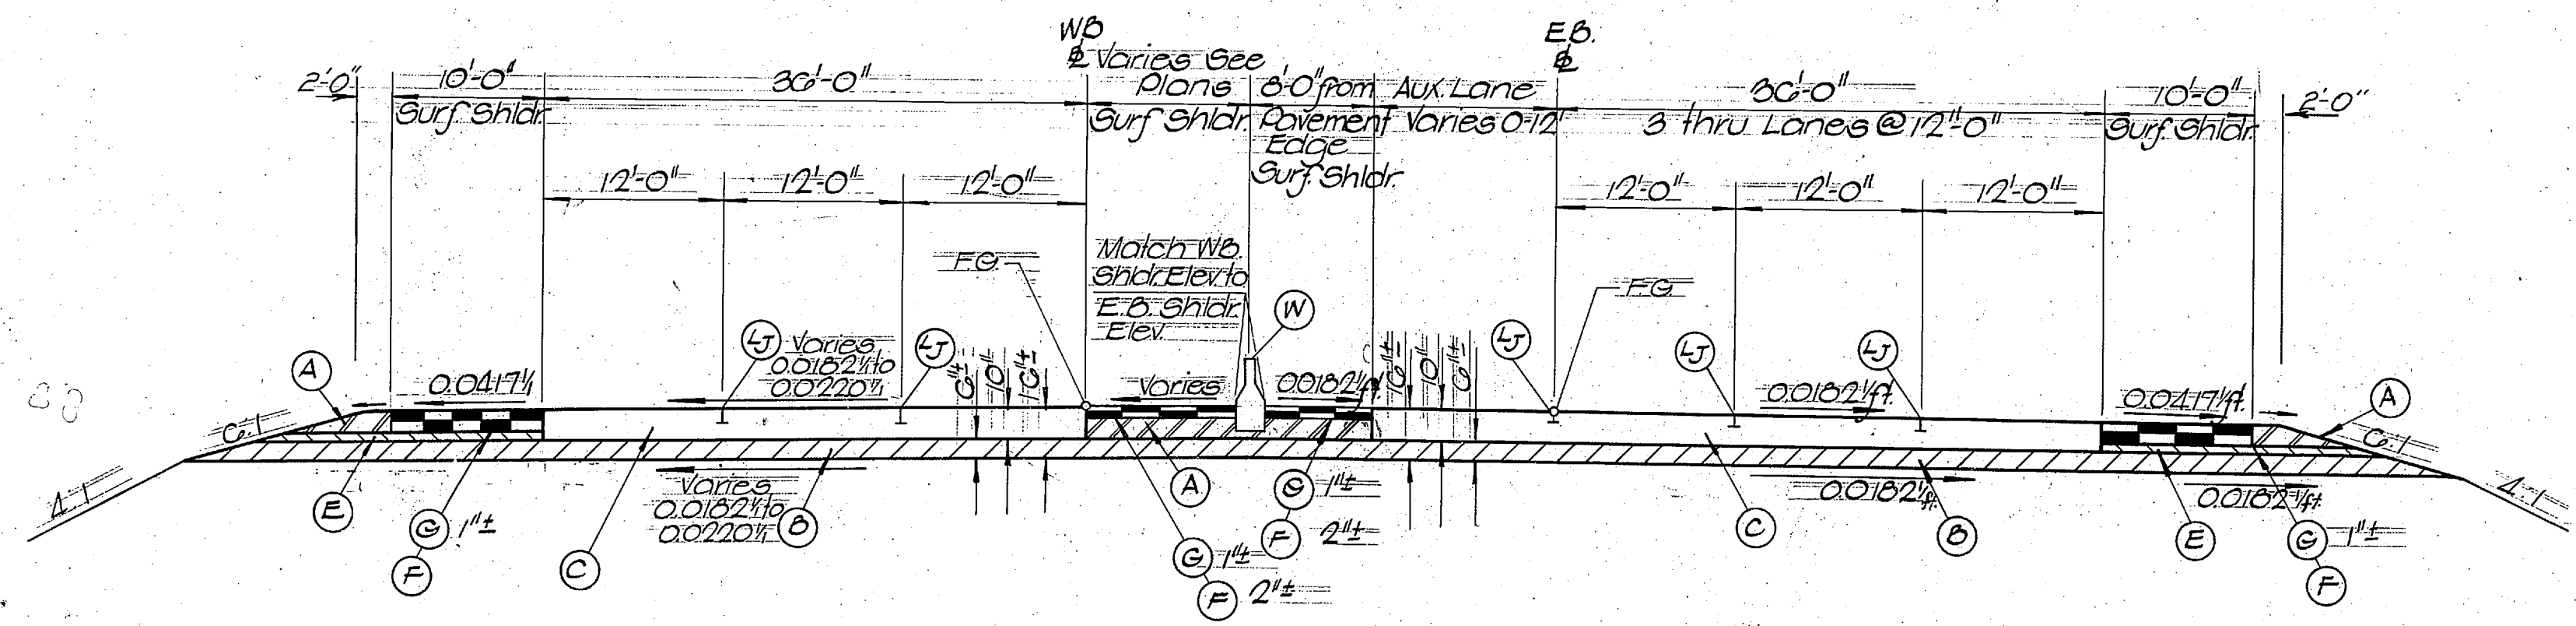


STA. 224+61.07 E.B. — STA. 229+35 E.B.  
STA. 217+46.41 W.B. — STA. 222+20 W.B.

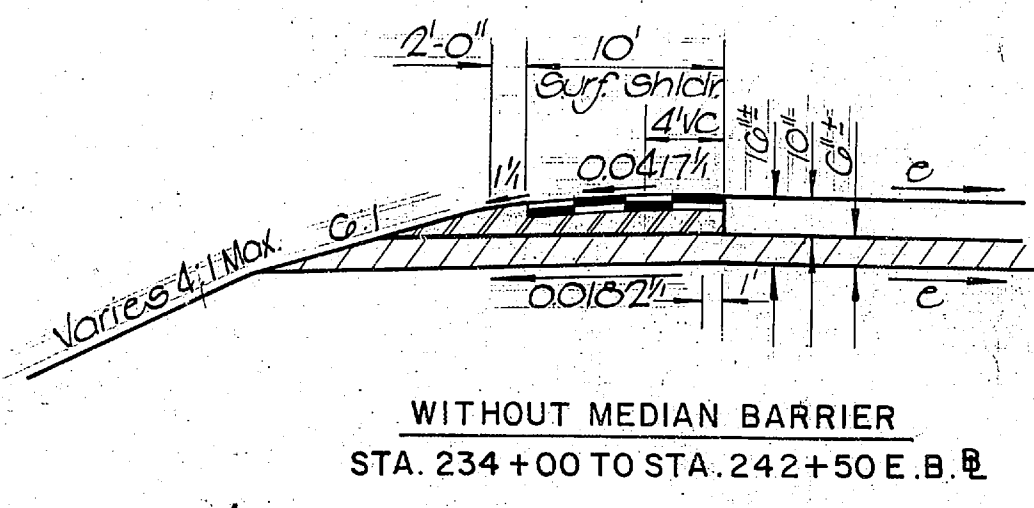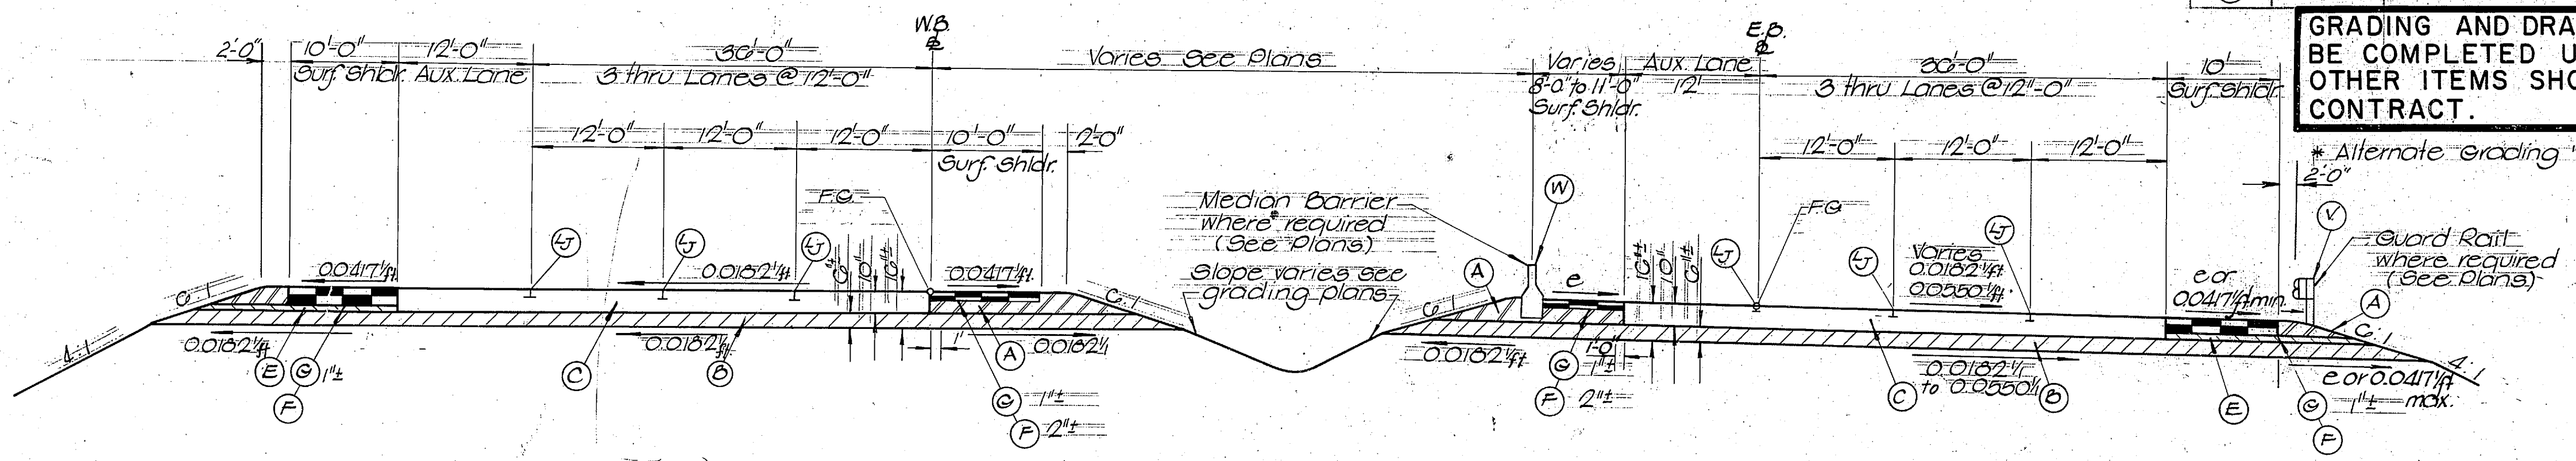

TYPICAL INTERSTATE CROSS SECTIONS

STA. 229+35 E.B. — STA. 242+50.00 E.B.  
STA. 222+20 W.B. — STA. 235+24.00 W.B.

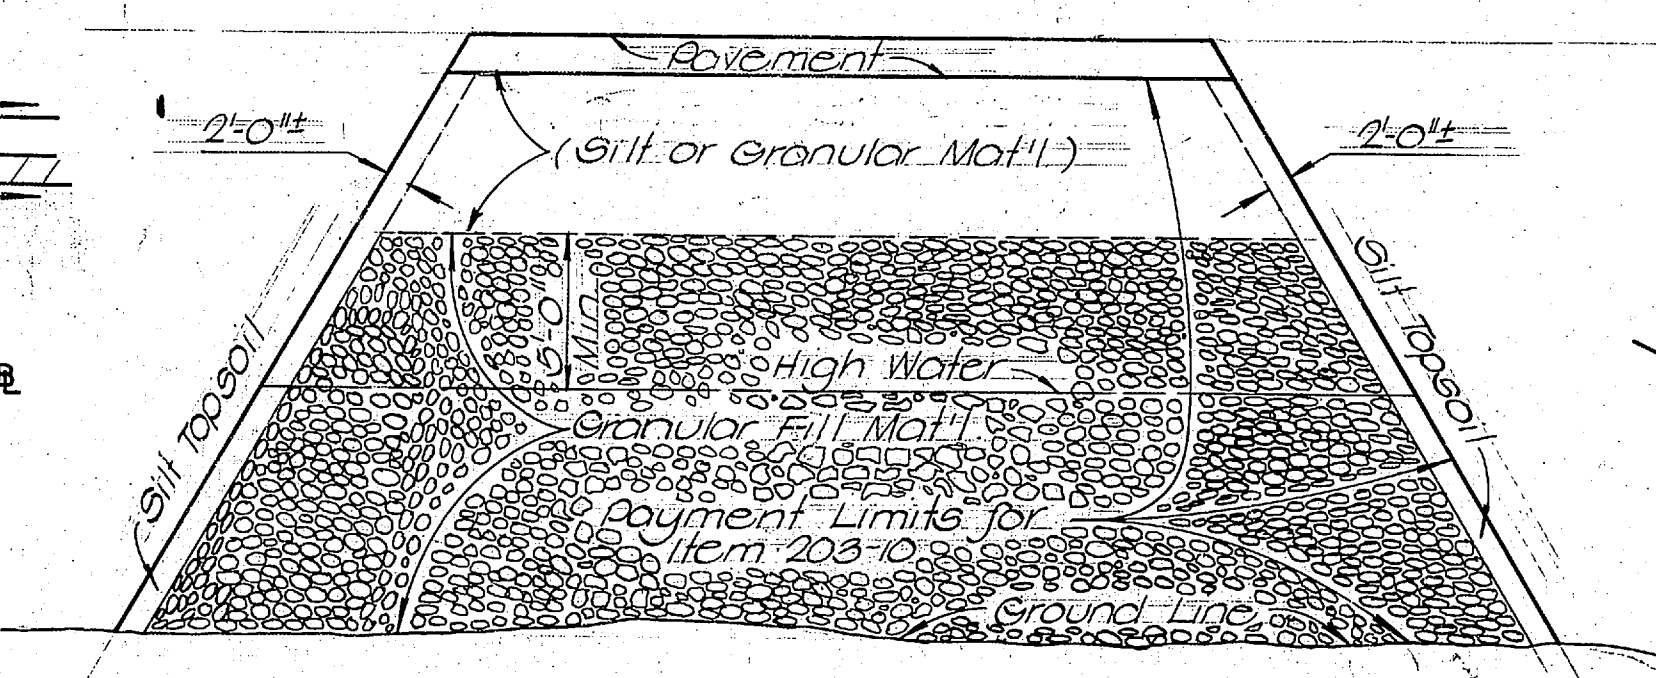


Notes


In locations where there is less than 6' between high water and the finished grade, the embankment will be made entirely of granular material.  
See Special Provision Regarding Item No. 203-10

DETAIL OF PROPOSED FILL SECTION

DETAIL OF SIDE DITCH IN FILL AREA

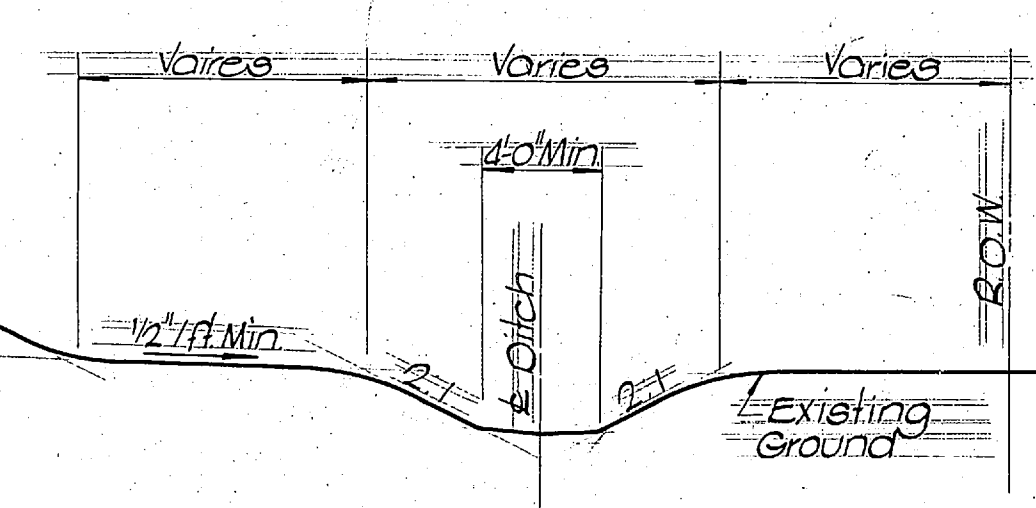

DETAIL OF RIP-RAP DITCH

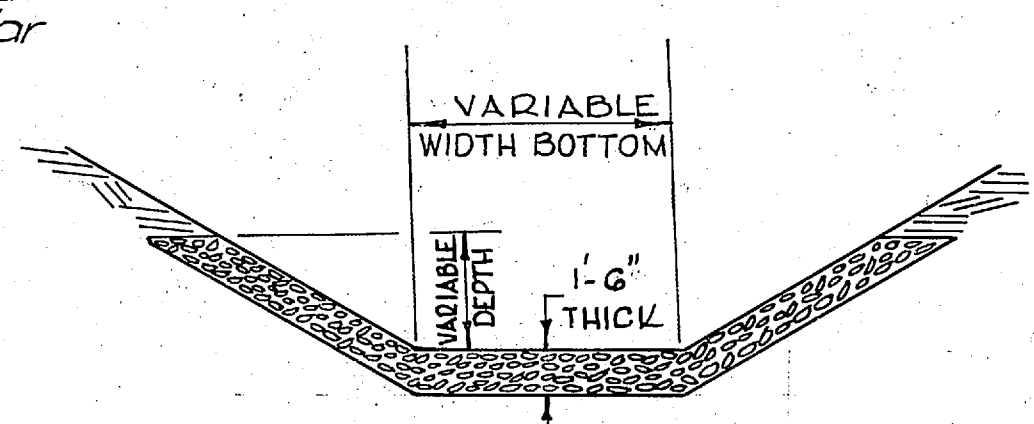

STATE OF TENNESSEE  
DEPARTMENT OF TRANSPORTATION  
BUREAU OF HIGHWAYS

TYPICAL INTERSTATE ROADWAY  
CROSS SECTIONS

NO SCALE

| CONSTRUCTION ITEMS ( FUTURE ) |             |                                                                            |
|-------------------------------|-------------|----------------------------------------------------------------------------|
| SYMBOL                        | ITEM NO.    | DESCRIPTION                                                                |
| (A)                           | 303-01      | Mineral Aggregate, Type A Base, Grading D                                  |
|                               | 303-02      | Calcium Chloride, Type 1, Type 2 or Calcium Chloride Liquid                |
|                               | 203-02      | Water                                                                      |
| (B)                           | 303-01.01   | Mineral Aggregate (A-CBC)                                                  |
|                               | 303-01.02   | Portland Cement (A-CBC)                                                    |
|                               | 303-01.03   | Processing Aggregate Cement Base Course (A-CBC)                            |
| (C)                           | 303-02      | Bituminous Material (A-CBC) (0.20 gal/sq yd)                               |
|                               | 203-02      | Water                                                                      |
| (F)                           | 307-01.01   | Portland Cement Conc. Pwml. (Plain) 10"                                    |
|                               | 307-02.01   | Aggregate (BPMB-HM) Grading 'B' Mixture (1.05 lbs/sq yd) 1" thickness      |
|                               | 307-02.02   | Asphalt Cement (BPMB-HM) Grading 'B' Mixture (1.10 lbs/sq yd) 1" thickness |
| (E)                           | 402-01      | Bituminous Material (TC) (0.30 to 0.35 gal/sq yd)                          |
|                               | * 411-02.01 | Mineral Aggregate (ACB) Grading 'E' (1.05 lbs/sq yd)                       |
|                               | 411-02.02   | Asphalt Cement (ACB) Grading 'E' (1.05 lbs/sq yd)                          |
| (V)                           | 403-01      | Bituminous Material (TC) (0.05 to 0.15 gal/sq yd)                          |
|                               | 705-01.01   | Metal Deep Box Single Guard Rail (Steel Post) (Post @ 2'-3")               |
|                               | 705-02.01   | Concrete Median Barrier                                                    |

GRADING AND DRAINAGE WORK ONLY TO BE COMPLETED UNDER THIS CONTRACT  
OTHER ITEMS SHOWN ARE FOR FUTURE CONTRACT.


\* Alternate grading "D" (slag only)

Guard Rail where required (See Plans)


REV. 4-9-74  
CORRECTED DETAIL OF PROPOSED  
FILL SECTION AND REVISED  
NOTES.

| TYPE  | YEAR | PROJECT NO.     | SHEET NO. |
|-------|------|-----------------|-----------|
| Const | 1974 | EACI-240-1(24)4 | 2         |


- Notes
- The finished grade line (FG) shown on the interstate cross section is the same as the finished grade line (FG) shown on the plan & profile sheets.
  - Use 4" rounding on all breaks in slope.
  - Auxiliary lanes may have cross slope other than 0.0152% in ramp entrance and exit locations. See ramp profiles for edge of pavement elevations.
  - Auxiliary lanes may have width other than 12'-0". See horizontal geometry sheet and ramp terminal detail sheets for ramp widths.
  - Underdrain for interstate & ramp roadways not to be constructed under this contract.
  - Type "M" gutter and 2" sanded strip not to be constructed under this project.
  - For details of side ditches see Ditch & Channel detail sheet. Locations of side ditches are indicated on plans.
  - Fill slope may vary from minimum indicated on cross sections in interchange area. See interchange grading sheets.
  - Longitudinal joint see standard drawing P-E-10a and P-E-31.
  - See interchange grading sheets for additional road to be placed under this contract.
  - In auxiliary lane taper areas where the auxiliary lane approaches 0'-0" width, 6'-0" shoulder width will control only to the point where auxiliary lane width plus 6'-0" is equal to the thru lane shoulder width.
  - 6'-0" will be placed at all locations shown on the plans and at other areas as directed by the Engineer.

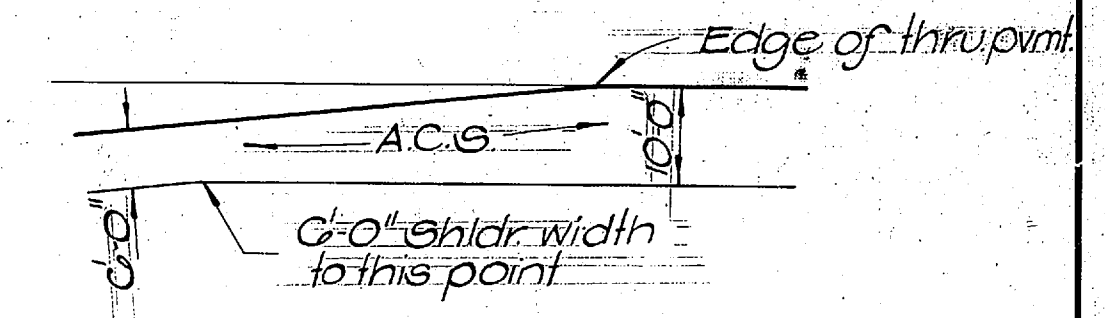




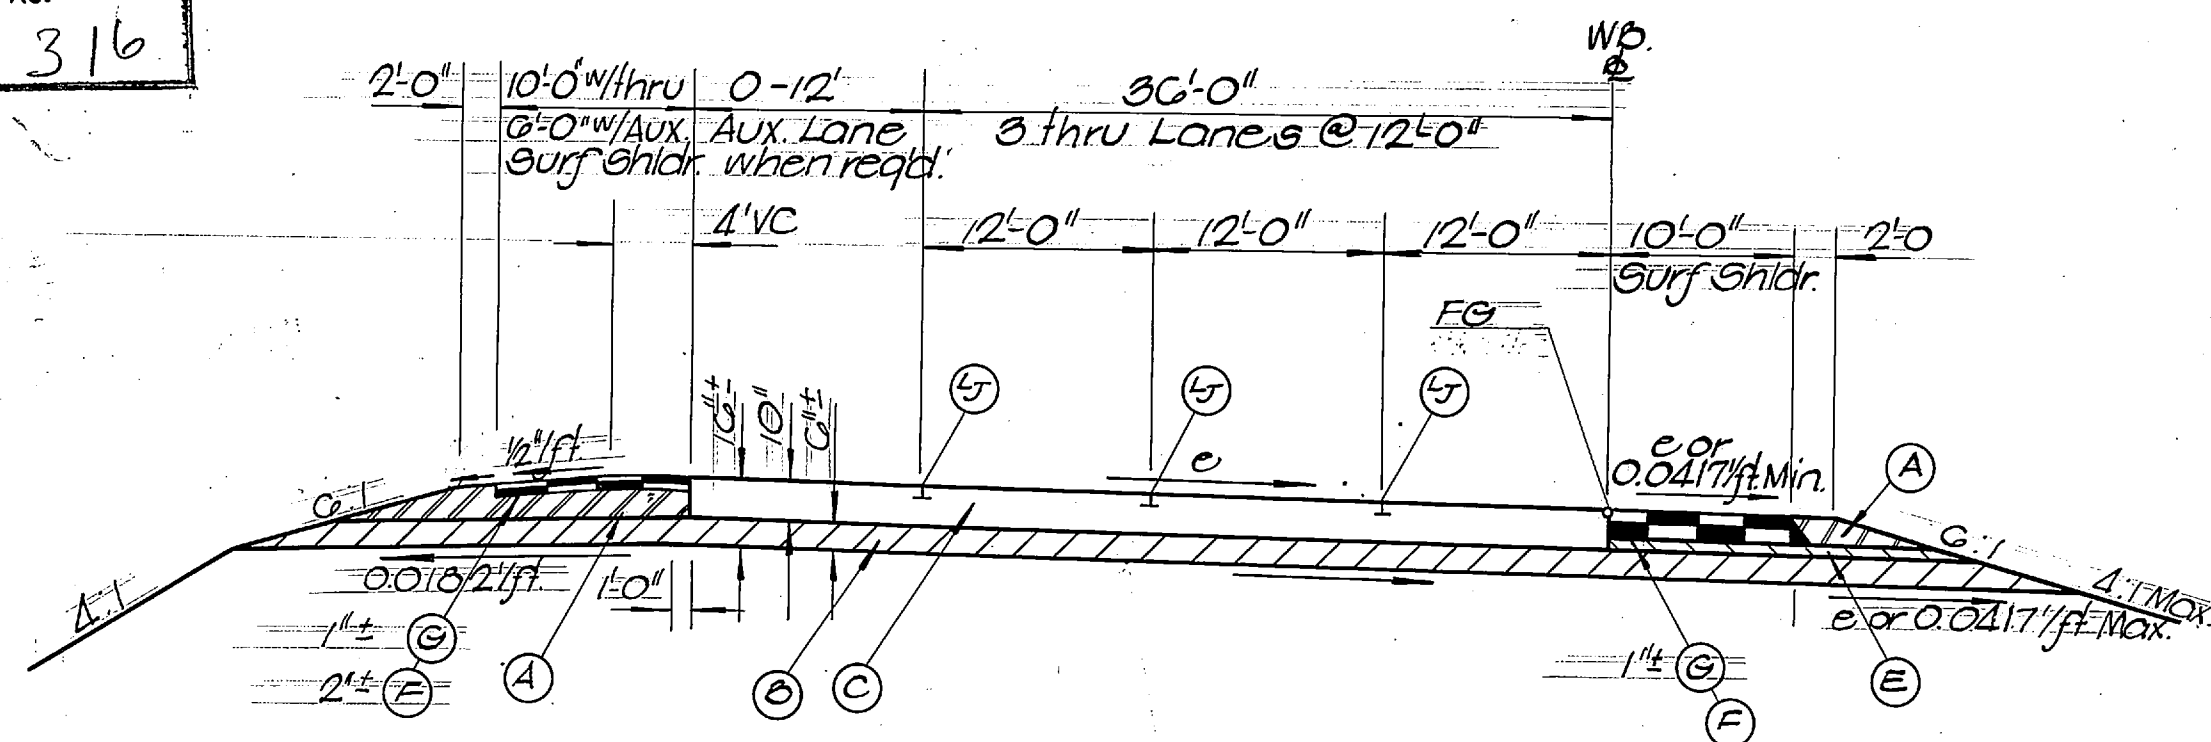


STA. 242+75.26 W.B. to STA. 264+40.27 W.B. R

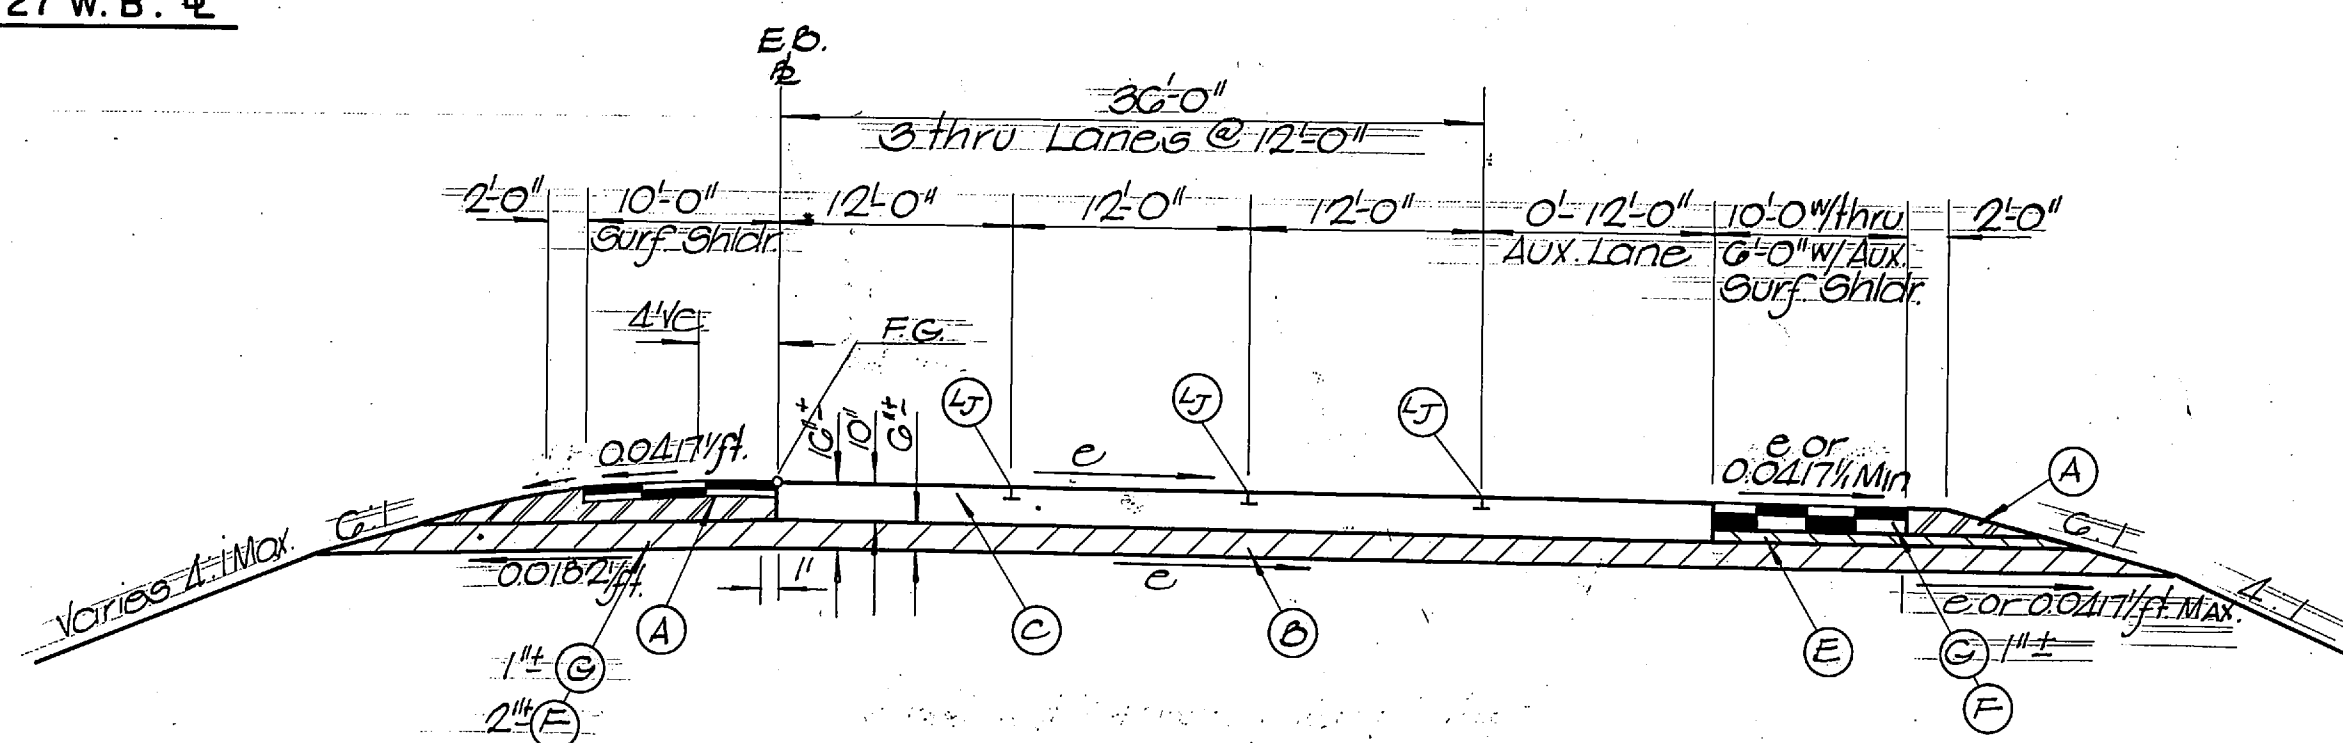


STA. 250+76 E.B. to STA. 274+30 E.B. R

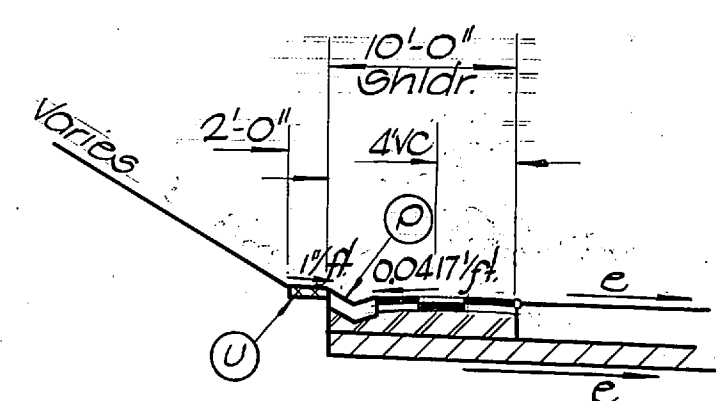

WITH M GUTTER  
STA. 264+00 TO STA. 272+97

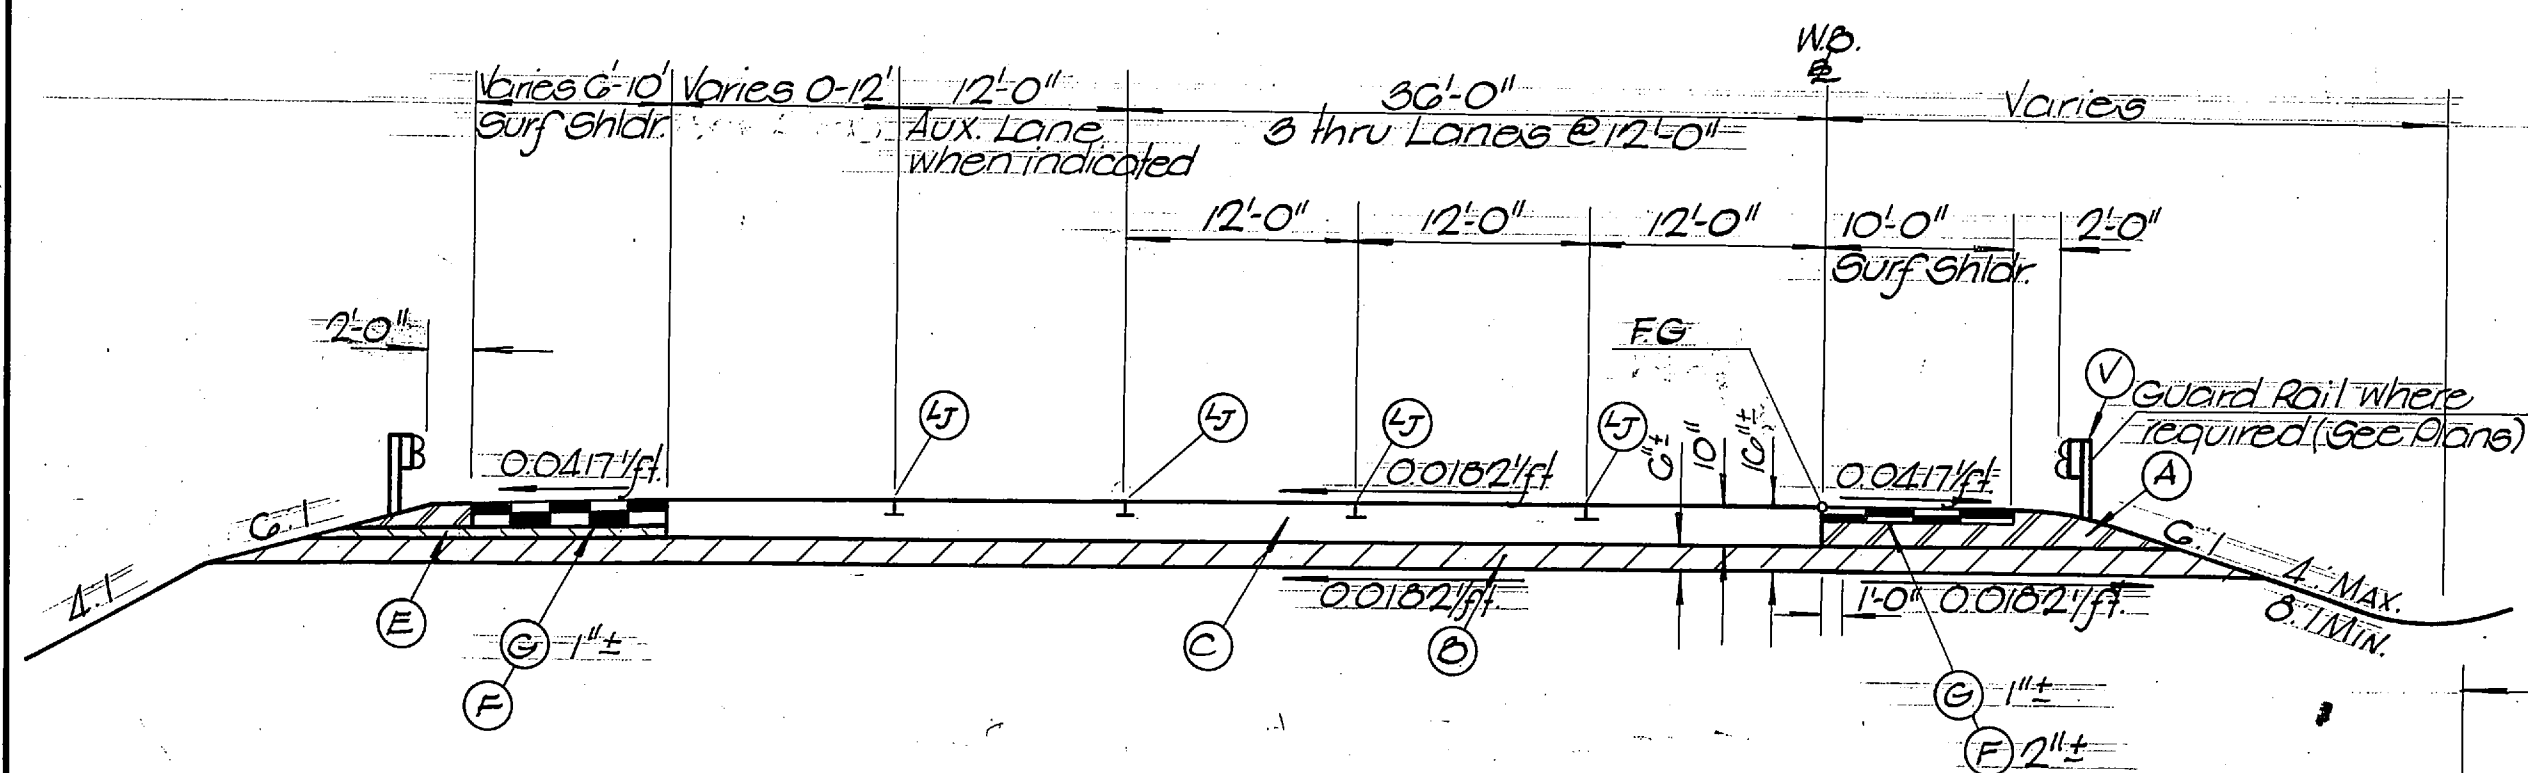

STA. 264+40.27 W.B. to STA. 301+35.00 W.B. R

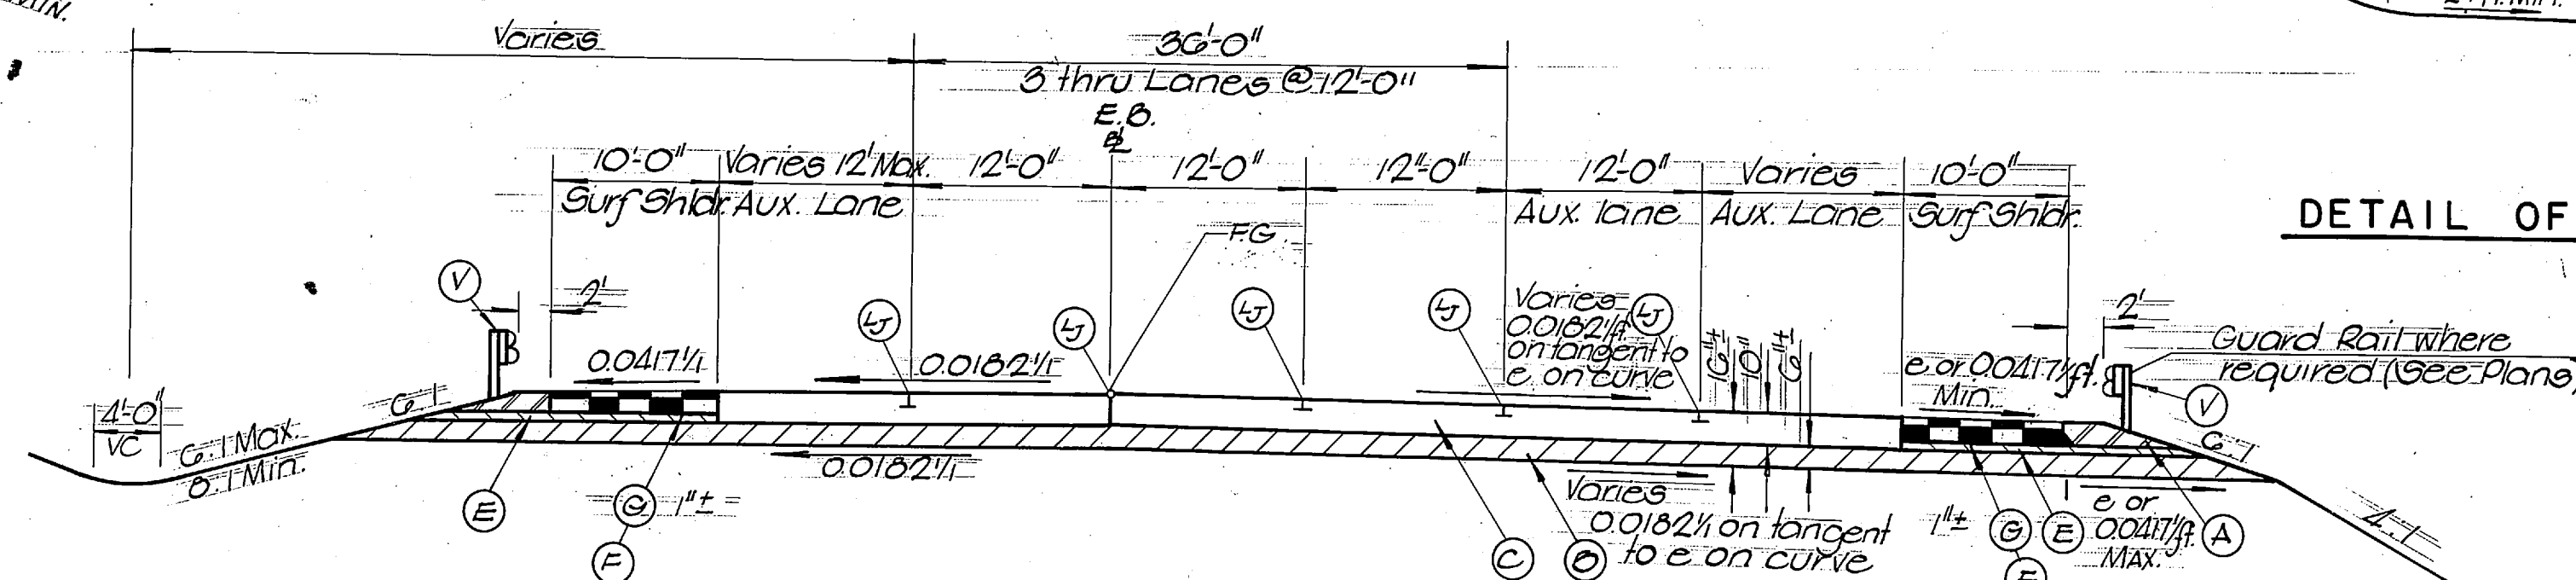

STA. 274+30 E.B. to STA. 302+43 E.B. R

| CONSTRUCTION ITEMS ( FUTURE ) |           |                                                                             |
|-------------------------------|-----------|-----------------------------------------------------------------------------|
| SYMBOL                        | ITEM NO.  | DESCRIPTION                                                                 |
| (A)                           | 303-01    | Mineral Aggregate, Type A Base, Grading D                                   |
| (B)                           | 303-02    | Calcium Chloride, Type I, Type 2 or Calcium Chloride Liquid                 |
| (C)                           | 303-03    | Water                                                                       |
| (D)                           | 303-01.01 | Mineral Aggregate (A-C BC)                                                  |
| (E)                           | 303-01.02 | Portland Cement (A-C BC)                                                    |
| (F)                           | 303-01.03 | Processing Aggregate - Cement Base Course (A-C BC)                          |
| (G)                           | 303-02    | Bituminous Material (A-C BC) (0.20 gal/sq yd)                               |
| (H)                           | 303-03    | Water                                                                       |
| (I)                           | 301-01.03 | Portland Cement Conc. Pmt. (Plain) 10"                                      |
| (J)                           | 307-02.01 | Aggregate (BPMB-HM) Grading 'B' Mixture (110± lbs/sq yd, 1" thickness)      |
| (K)                           | 307-02.02 | Asphalt Cement (BPMB-HM) Grading 'B' Mixture (110± lbs/sq yd, 1" thickness) |
| (L)                           | 402-01    | Bituminous Material (PC) (0.20 to 0.30 gal/sq yd)                           |
| (M)                           | 411-02.01 | Mineral Aggregate (ACB) Grading 'E' (110± lbs/sq yd)                        |
| (N)                           | 411-02.02 | Asphalt Cement (ACB) Grading 'E' (110± lbs/sq yd)                           |
| (O)                           | 403-01    | Bituminous Material (TC) (0.05 to 0.15 gal/sq yd)                           |
| (P)                           | 702-02    | Concrete Curb                                                               |
| (Q)                           | 307-01.03 | Aggregate (BPMB-HM) Grading 'A-S' Mixture (3 1/2"±) (515± lbs/sq yd)        |
| (R)                           | 307-01.04 | Asphalt Cement (BPMB-HM) Grading 'A-S' Mixture (3 1/2"±) (315± lbs/sq yd)   |
| (S)                           | 402-01    | Bituminous Material (PC) (0.20 to 0.30 gal/sq yd)                           |
| (T)                           | 303-01    | Sodding (New Sod)                                                           |
| (U)                           | 301-03    | Water (Seeding and Sodding)                                                 |
| (V)                           | 705-01.02 | Metal Deep 8m Single Guard Rail (Steel Post) (Post @ 6'-0")                 |
| (W)                           | 705-01.01 | Concrete Median Barrier                                                     |

GRADING AND DRAINAGE WORK ONLY TO BE COMPLETED UNDER THIS CONTRACT  
OTHER ITEMS SHOWN ARE FOR FUTURE CONTRACT.


\* Alternate Grading "D" (Slag Only)

REVISED 4-9-74; REVISED NOTES.


| TYPE   | YEAR | PROJECT NO.    | SHEET NO. |
|--------|------|----------------|-----------|
| Const. | 1974 | ENC-240-1(04)A | 2A        |

Notes

- The finished grade line (FG) shown on the interstate cross section is the same as the finished grade line (FG) shown on the plan & profile sheets.
- Use 4" rounding on all breaks in slope.
- Auxiliary lanes may have cross slope other than 0.0182% in ramp entrance and exit locations. See ramp profiles for edge of pavement elevations.
- Auxiliary lanes may have width other than 12'-0". See horizontal geometry sheet and ramp terminal detail sheets for ramp widths.
- Underdrain for interstate & ramp roadways not to be constructed under this contract.
- Type 'M' Curb and 2' sodded strip not to be constructed under this project.
- For details of side ditches see Ditch & Channel detail sheet. Locations of side ditches are indicated on plans.
- Fill slope may vary from minimum indicated on cross sections in interchange area. See interchange grading sheets.
- Longitudinal joint - see standard drawing P-E-10a and P-E-31.
- SEE INTERCHANGE grading sheets for additional sod to be placed under this contract.
- In auxiliary lane taper areas where the auxiliary lane approaches 0'-0" width the 4'-0" shoulder width will control only to the point where auxiliary lane width plus 4'-0" is equal to the thru lane shoulder width.

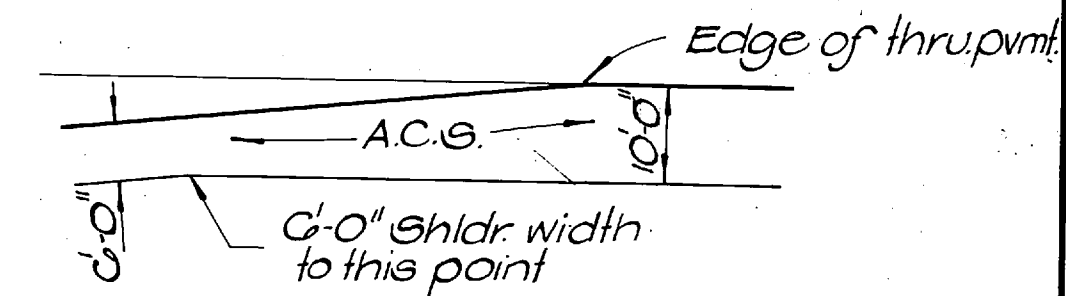

- Sod will be placed at all location shown on the plans, and at other areas as directed by the Engineer.

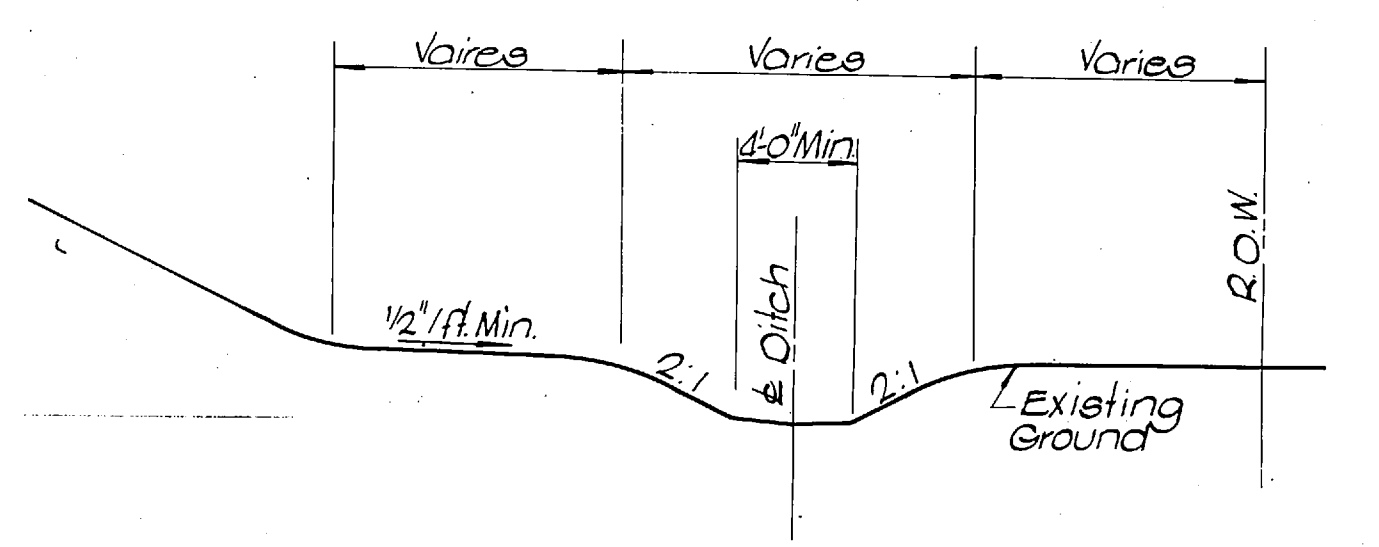

DETAIL OF SIDE DITCH IN FILL AREA

STATE OF TENNESSEE  
DEPARTMENT OF TRANSPORTATION  
BUREAU OF HIGHWAYS



TYPICAL INTERSTATE ROADWAY  
CROSS SECTIONS

NO SCALE




## NOTES

1. *Permanent Protection of Existing Trees*
  - (a) *Gradation for aggregate to be used for Permanent Protection of Existing Trees shall conform to the gradation as established for size No.1, Coarse Aggregate, in Section 203 of the "Standard Specification."*
2. *Temporary Protection of Existing trees During Construction.*
  - (a) *Barrier to be constructed prior to starting of Clearing and Grubbing Operations.*
  - (b) *Barriers may be constructed to enclose several trees, provided a minimum distance of 6'-0" from tree to barrier is maintained.*
  - (c) *Barriers not to be removed until directed by the Engineer.*

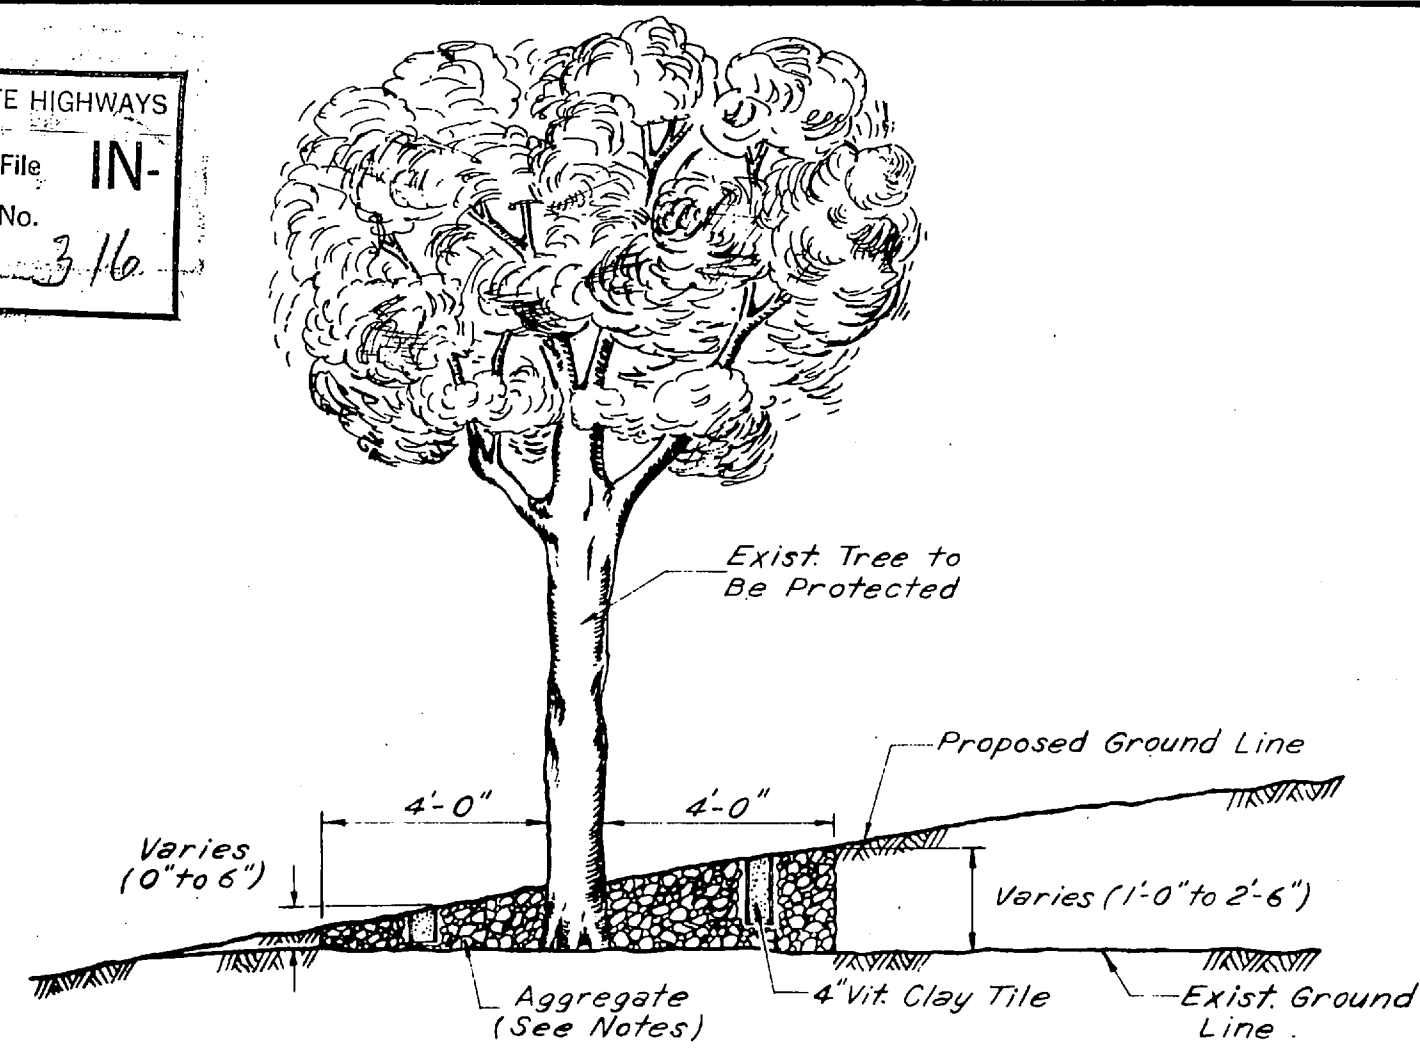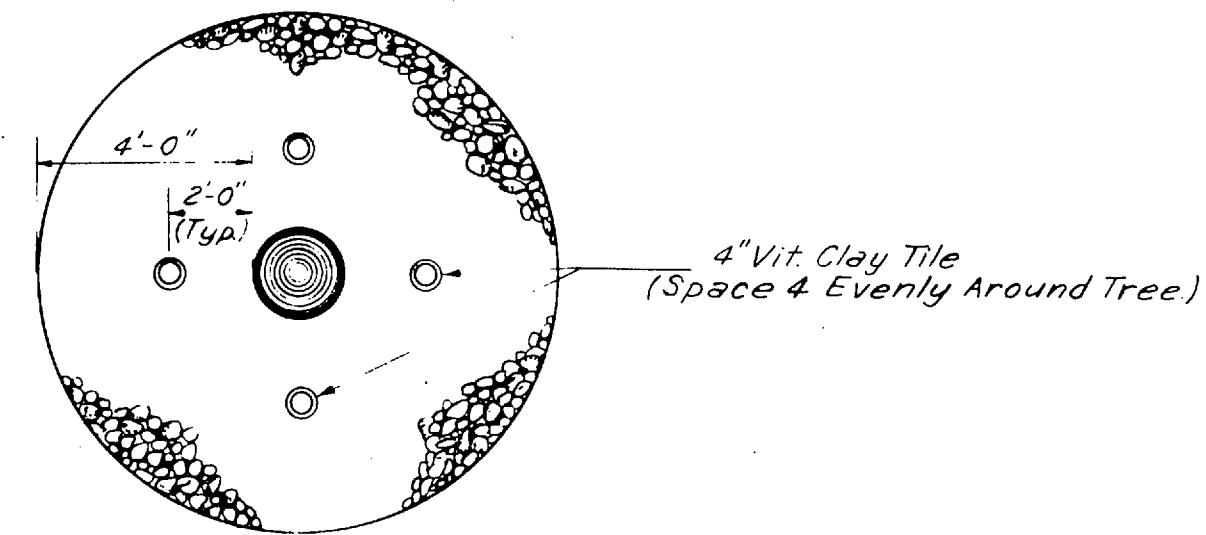ELEVATION


### PLAN

**PERMANENT PROTECTION  
OF EXISTING TREE IN FILL  
(FOR PAYMENT, SEE NOTES.)**

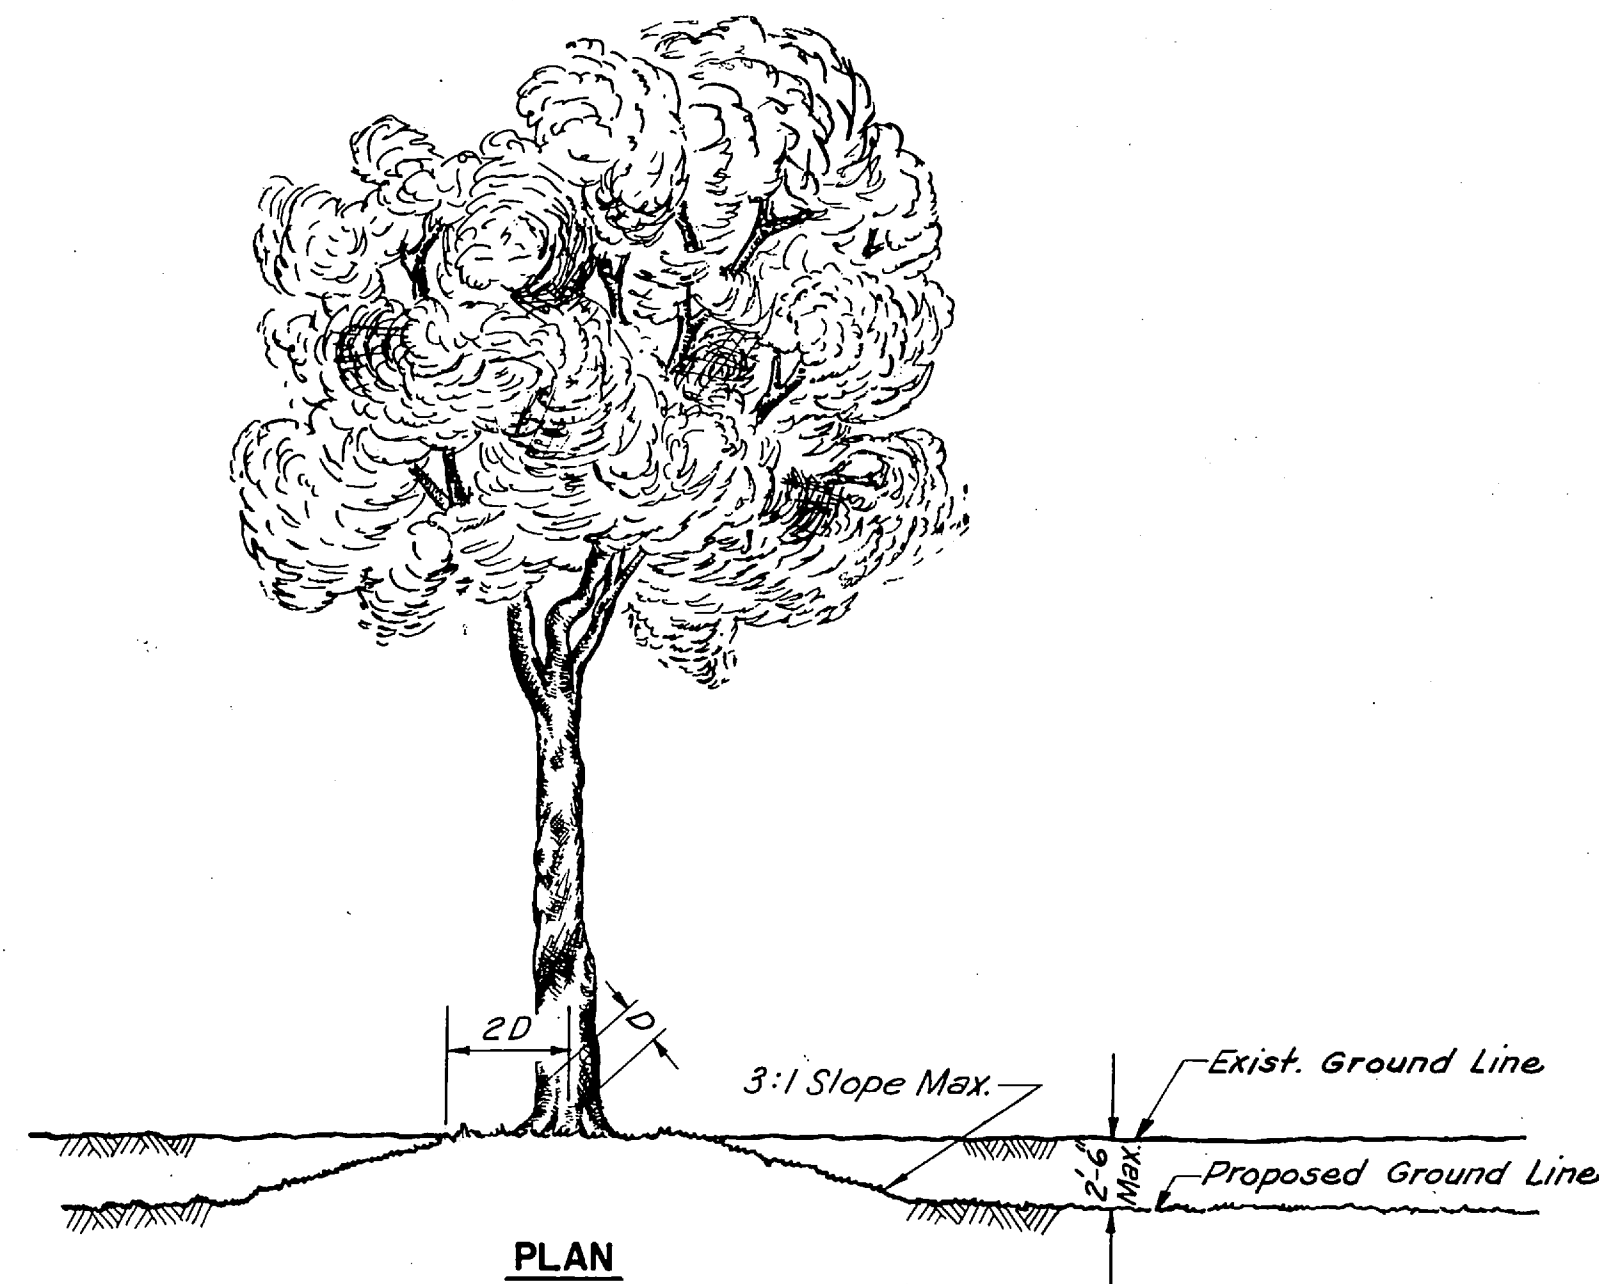

**PLAN**


**PERMANENT PROTECTION**  
**OF EXISTING TREES IN CUT**

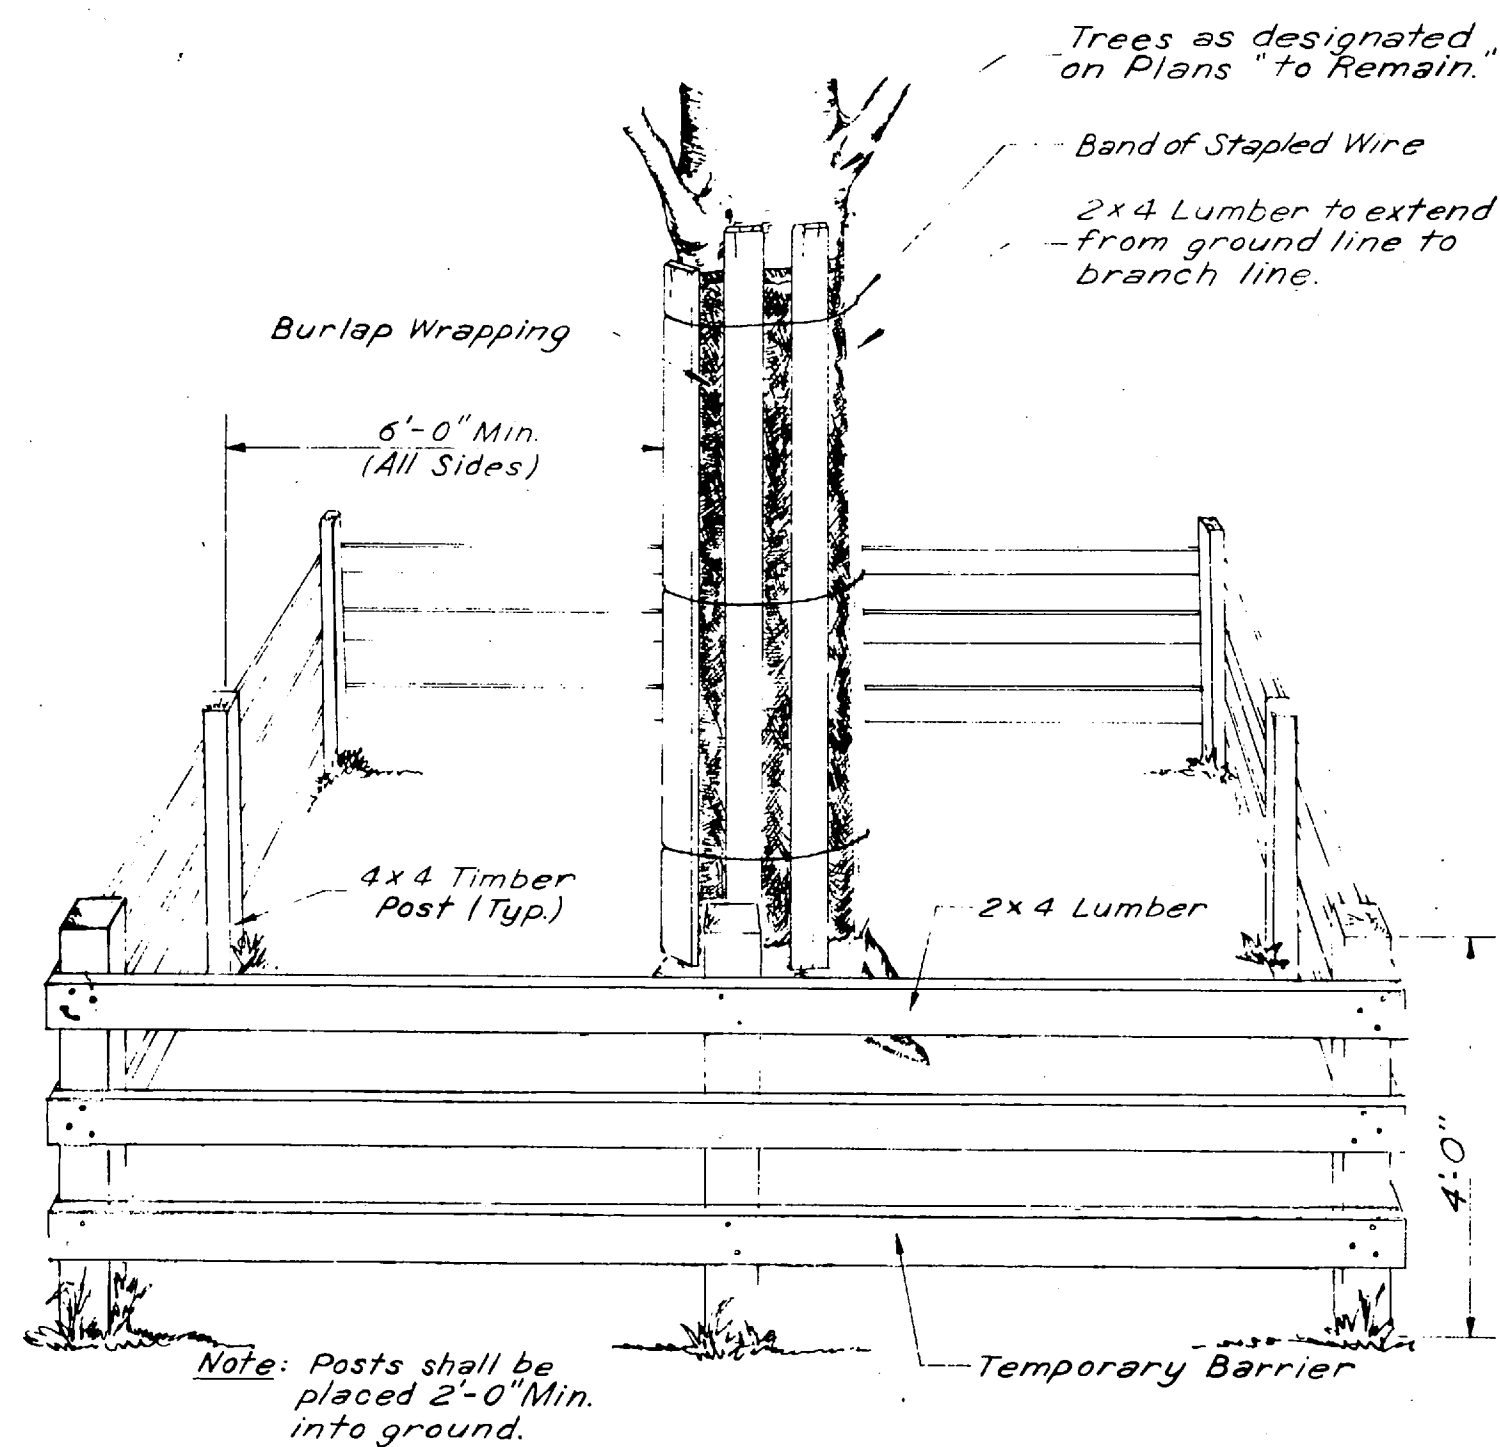


**TEMPORARY PROTECTION OF EXISTING TREES**  
**DURING CONSTRUCTION**  
**(FOR PAYMENT, SEE NOTES.)**




SCANNED  
MICROFILMED  
FEB 18 2002  
BY TRC

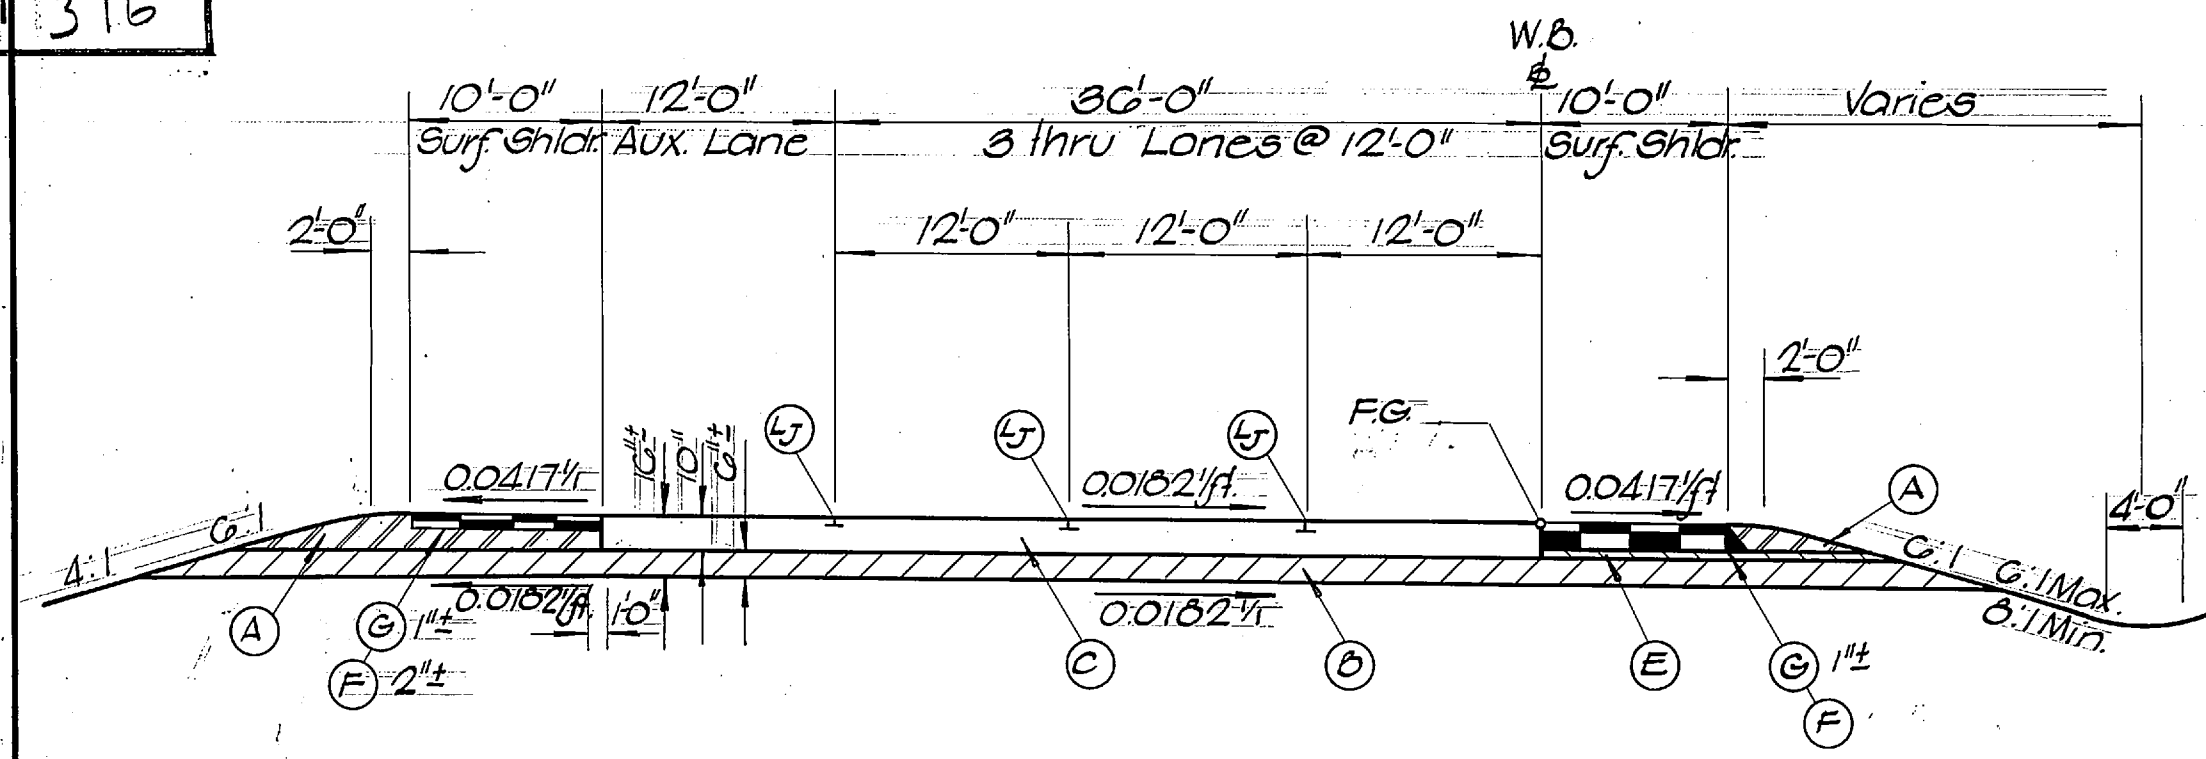


STA. 301 + 35.00 W.B. E. TO STA. 324 + 73.66 W.B. E.

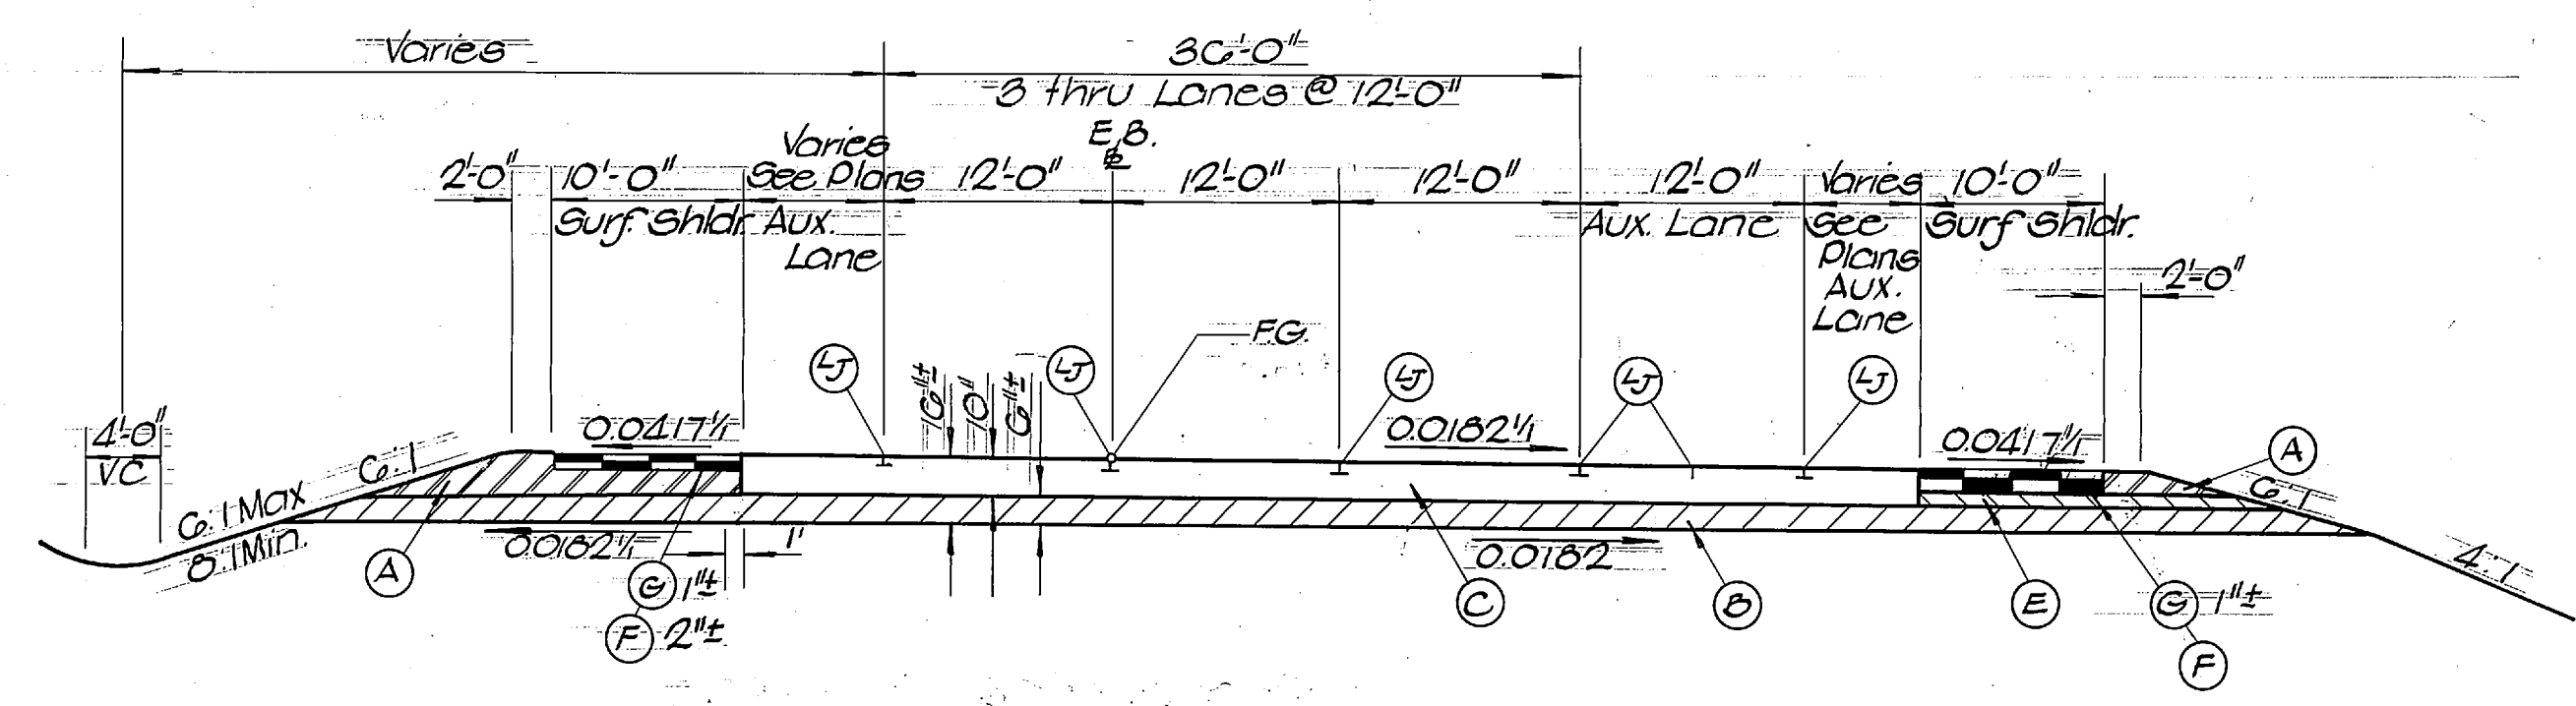

STA. 302 + 43 E.B. E. TO STA. 324 + 74 E.B. E.

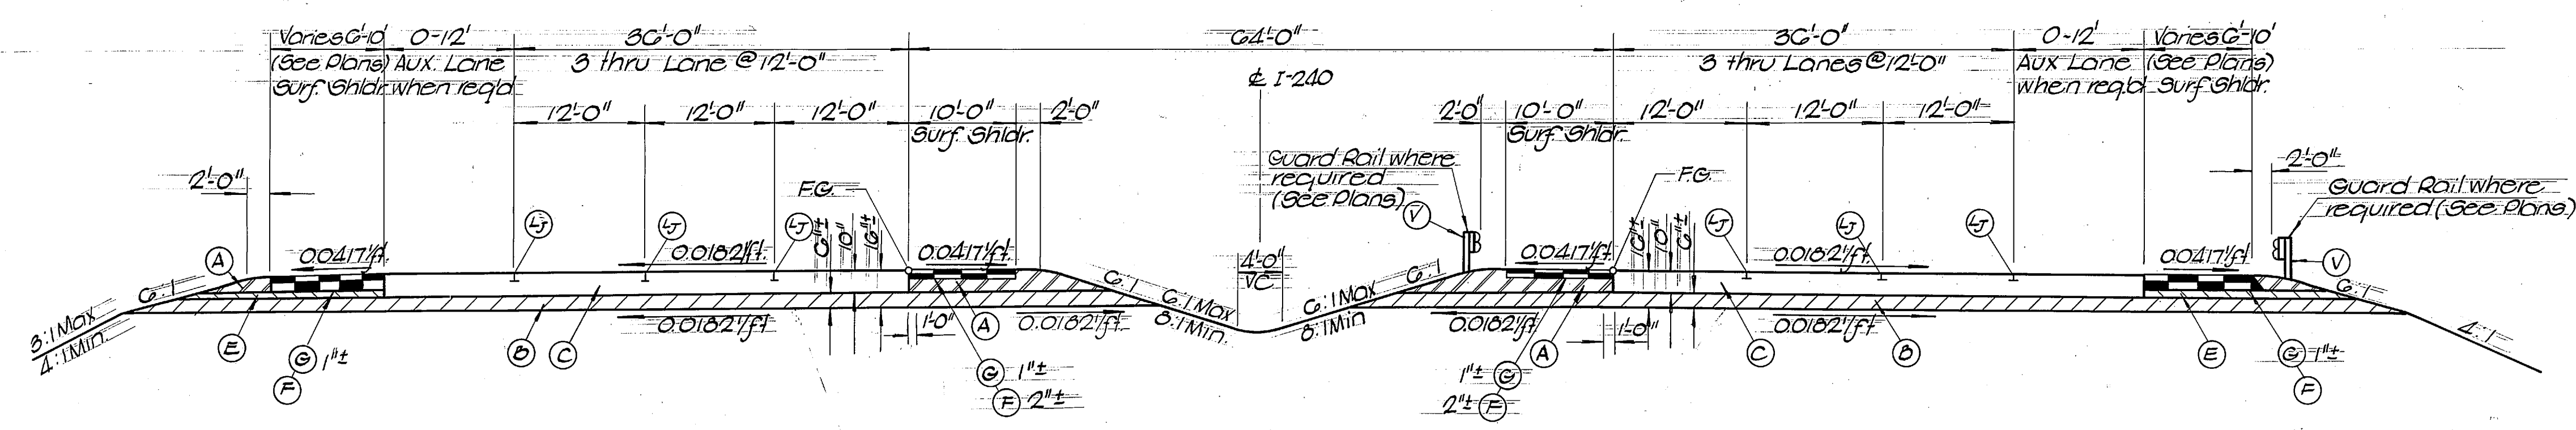

STA. 324 + 73.66 E. I-240 TO STA. 410 + 00.25 E. I-240

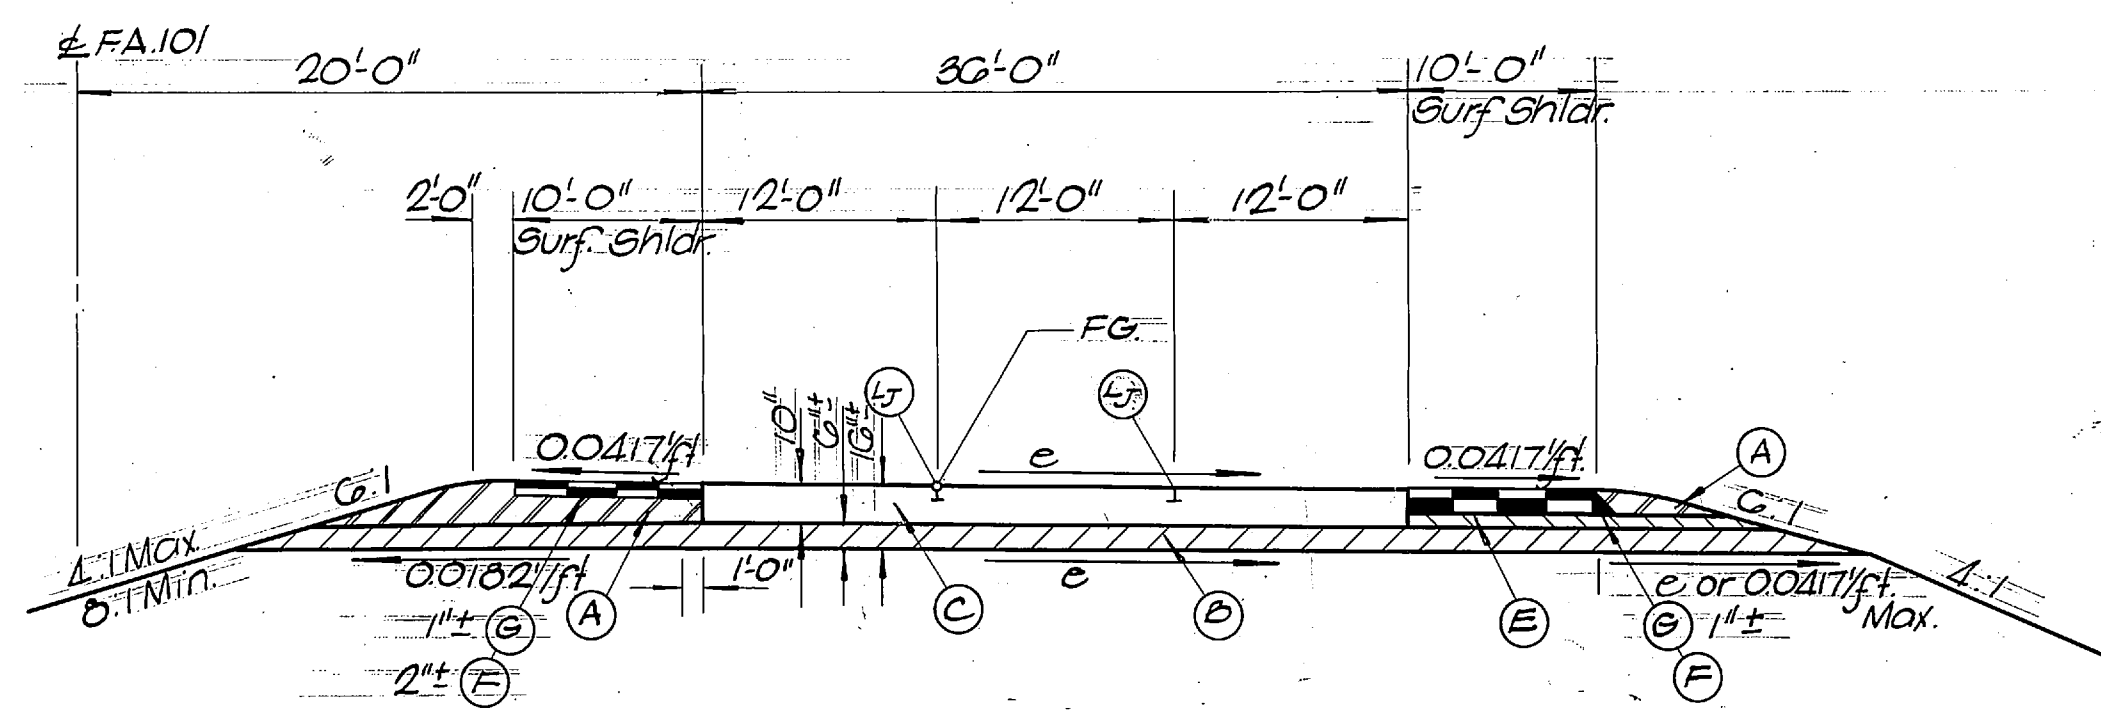

F.A. 101 EASTBOUND STA. 226 + 78 TO STA. 237 + 82

| CONSTRUCTION ITEMS ( FUTURE ) |             |                                                                                |
|-------------------------------|-------------|--------------------------------------------------------------------------------|
| SYMBOL                        | ITEM NO.    | DESCRIPTION                                                                    |
| (A)                           | 303-01      | Mineral Aggregate, Type A Base, Grading D                                      |
|                               | 303-02      | Calcium Chloride, Type I, Type 2 or Calcium Chloride Liquor                    |
|                               | 203-02      | Water                                                                          |
| (B)                           | 303-01.01   | Mineral Aggregate (A-C B.C.)                                                   |
|                               | 303-01.02   | Portland Cement (A-C B.C.)                                                     |
|                               | 303-01.03   | Processing Aggregate-Cement Base Course (A-C B.C.)                             |
| (C)                           | 303-02      | Bituminous Material (A-C B.C.) (0.20 gal/sq. yd.)                              |
|                               | 203-02      | Water                                                                          |
| (D)                           | 301-01.03   | Portland Cement Conc. Pmtl. (Plain) 10"                                        |
|                               | 307-02.01   | Aggregate (BPM B-HM) Grading 'B' Mixture (110 ± lbs/sq. yd./1" Thickness)      |
|                               | 307-02.02   | Asphalt Cement (BPM B-HM) Grading 'B' Mixture (110 ± lbs/sq. yd./1" Thickness) |
| (E)                           | 402-01      | Bituminous Material (PC) (0.30 to 0.35 gal/sq. yd.)                            |
|                               | * 411-02.01 | Mineral Aggregate (AC3) Grading 'E' (110 ± lbs/sq. yd.)                        |
|                               | 411-02.02   | Asphalt Cement (AC3) Grading 'E' (110 ± lbs/sq. yd.)                           |
| (F)                           | 403-01      | Bituminous Material (TC) (0.05 to 0.15 gal/sq. yd.)                            |
|                               | 307-01.03   | Aggregate (BPM B-HM) Grading 'A-S' Mixture (3 1/2 ± lbs/sq. yd.)               |
|                               | 307-01.04   | Asphalt Cement (BPM B-HM) Grading 'A-S' Mixture (3 1/2 ± lbs/sq. yd.)          |
| (G)                           | 402-01      | Bituminous Material (PC) (0.30 to 0.35 gal/sq. yd.)                            |
|                               | 705-01.02   | Metal Deep Bm Single Guard Rail (Steel Post) (Post @ 8'-0")                    |
|                               | 705-02.01   | Concrete Median Barrier                                                        |


GRADING AND DRAINAGE WORK ONLY TO BE COMPLETED UNDER THIS CONTRACT  
OTHER ITEMS SHOWN ARE FOR FUTURE CONTRACT.

\* Alternate Grading "0" (Slog Only)


REV. 3-29-74; CHANGE THE ENDING STATION ON TYPICAL SECTION BEGINNING AT STA. 324+73.66 E. I-240.  
REV. 4-9-74; REVISED NOTES.

| TYPE   | YEAR | PROJECT NO.      | SHEET NO. |
|--------|------|------------------|-----------|
| Const. | 1974 | EAC I-240-1(04)4 | 75        |

- Notes
- The finished grade line (F.G.) shown on the interrelated cross section is the same as the finished grade line (F.G.) shown on the plan & profile sheets.
  - Use 4' rounding on all breaks in slope.
  - Auxiliary lanes may have cross slope other than 0.0182% in ramp entrance and exit locations. See ramp profiles for edge of pavement elevations.
  - Auxiliary lanes may have width other than 12'-0". See horizontal geometry sheet and ramp terminal detail sheets for ramp widths.
  - Underdrain for interstate & ramp roadways not to be constructed under this contract.
  - Type 'M' gutter and 2' sodded strip not to be constructed under this project.
  - For details of side ditches see Ditch & Channel detail sheet. Locations of side ditches are indicated on plans.
  - Fill slope may vary from minimum indicated on cross sections in interchange area. See interchange grading sheets.
  - Longitudinal joint - see standard drawing P-10a and P-E-31.
  - See interchange grading sheets for additional sod to be placed under this contract.
  - In auxiliary lane taper areas where the auxiliary lane approaches 0'-0" width the 6'-0" shoulder width will control only to the point where auxiliary lane width plus 6'-0" is equal to the thru lane shoulder width.

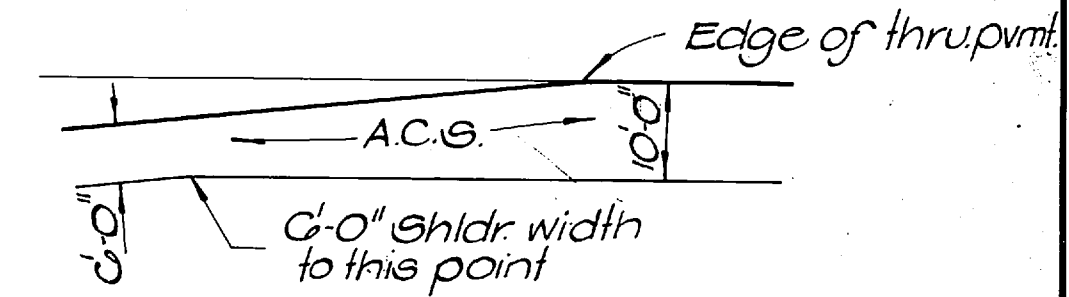

- Sod will be placed at all location shown on the plans, and at other areas as directed by the Engineer.









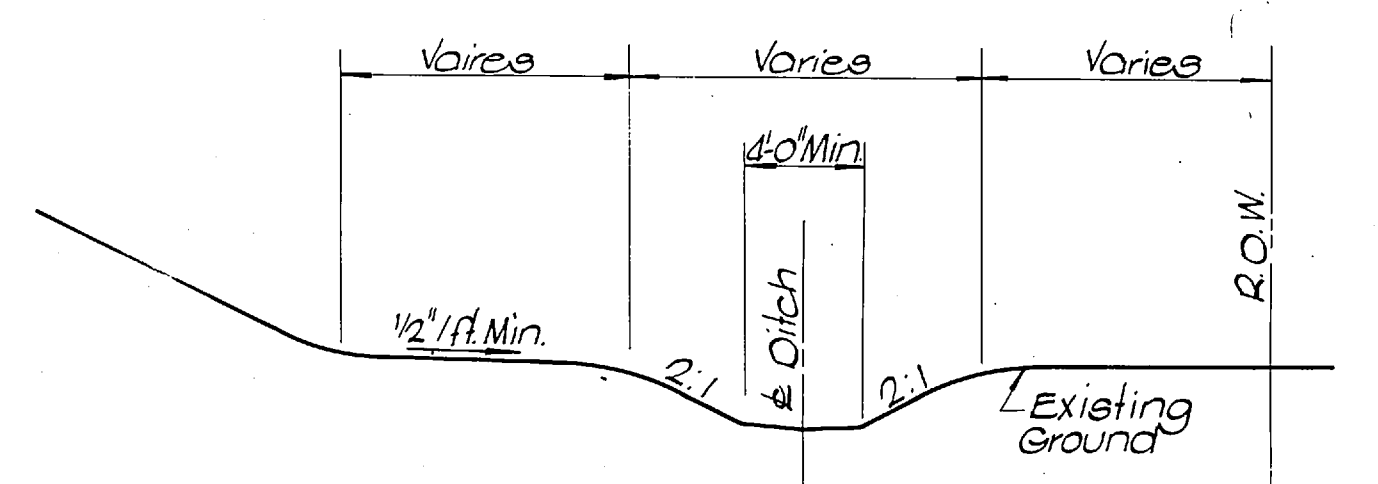


DETAIL OF SIDE DITCH IN FILL AREA










SCANNED

SCANNED  
FEB 18 2002  
BY TRC

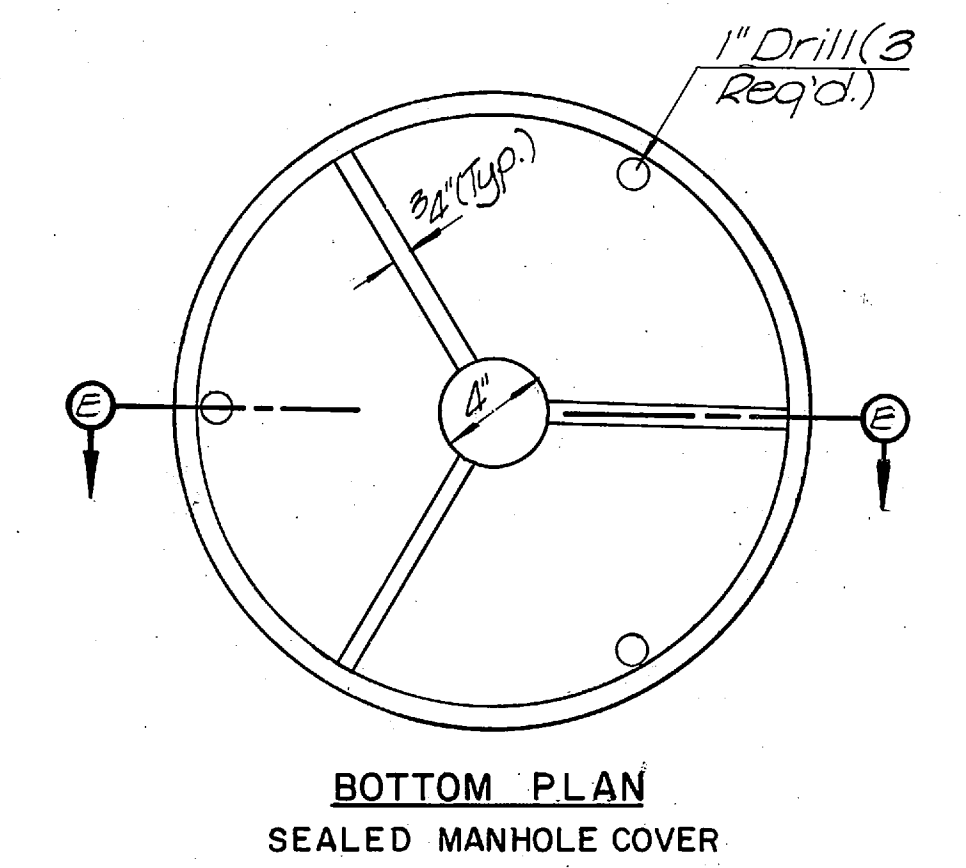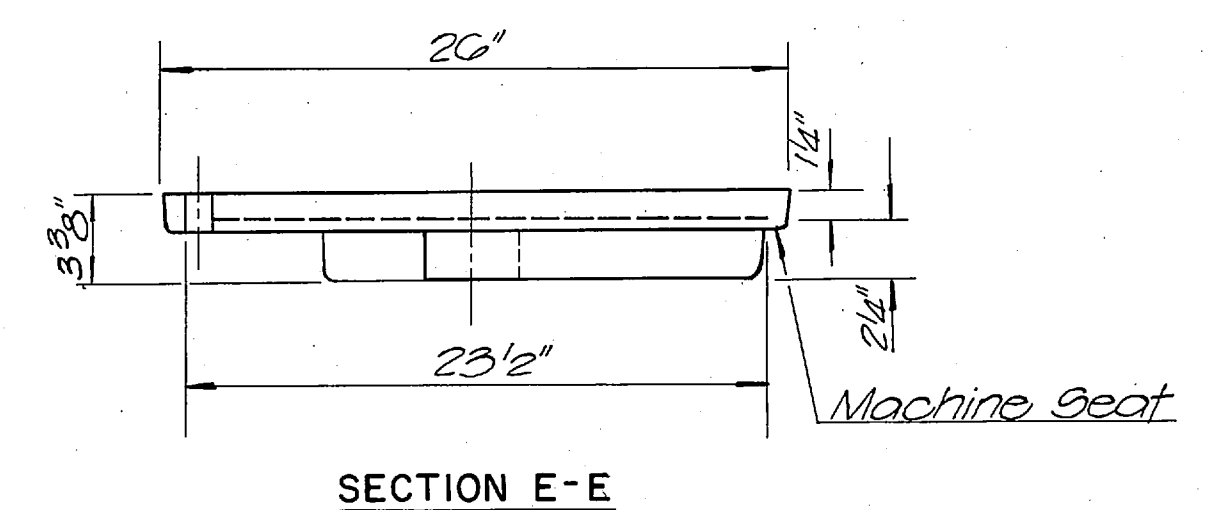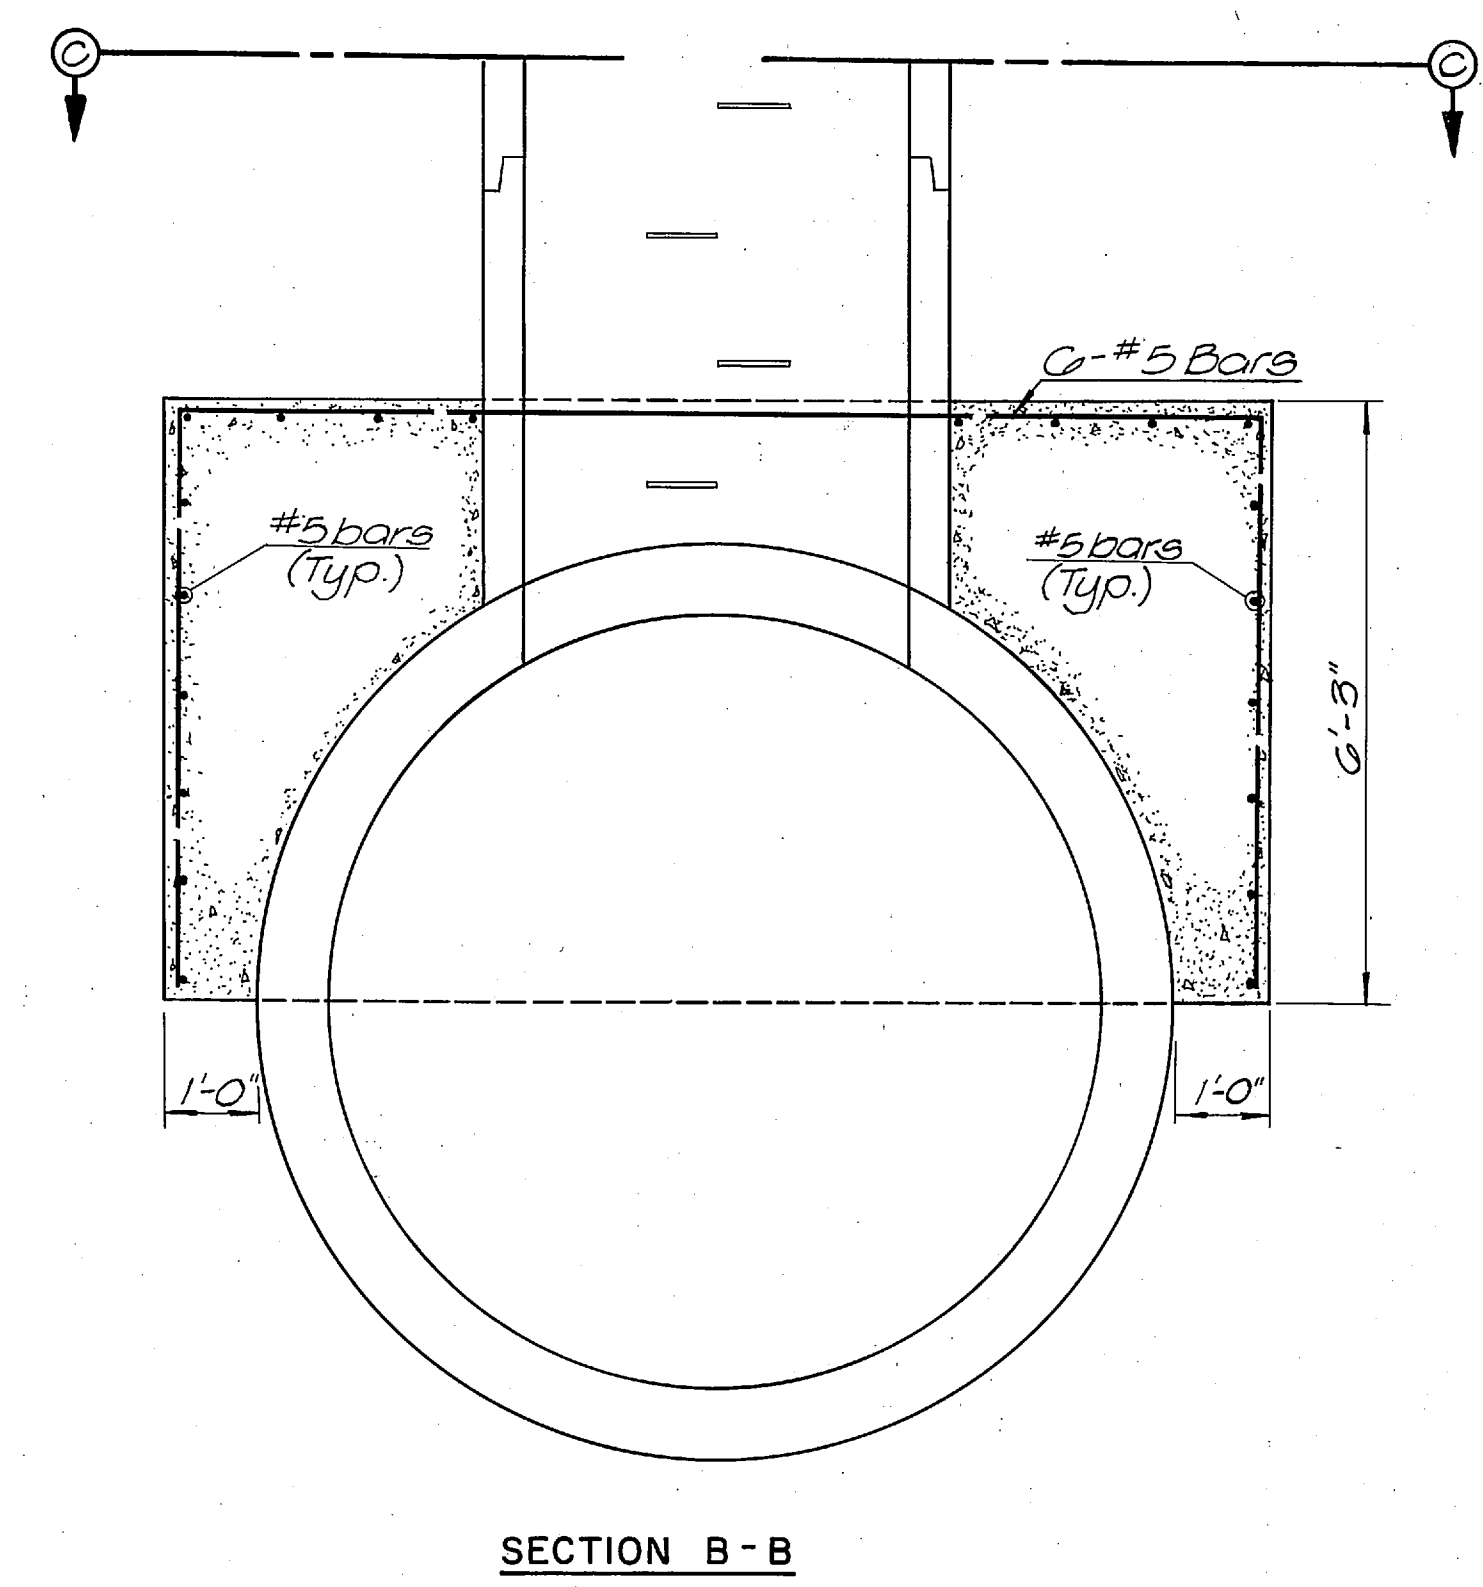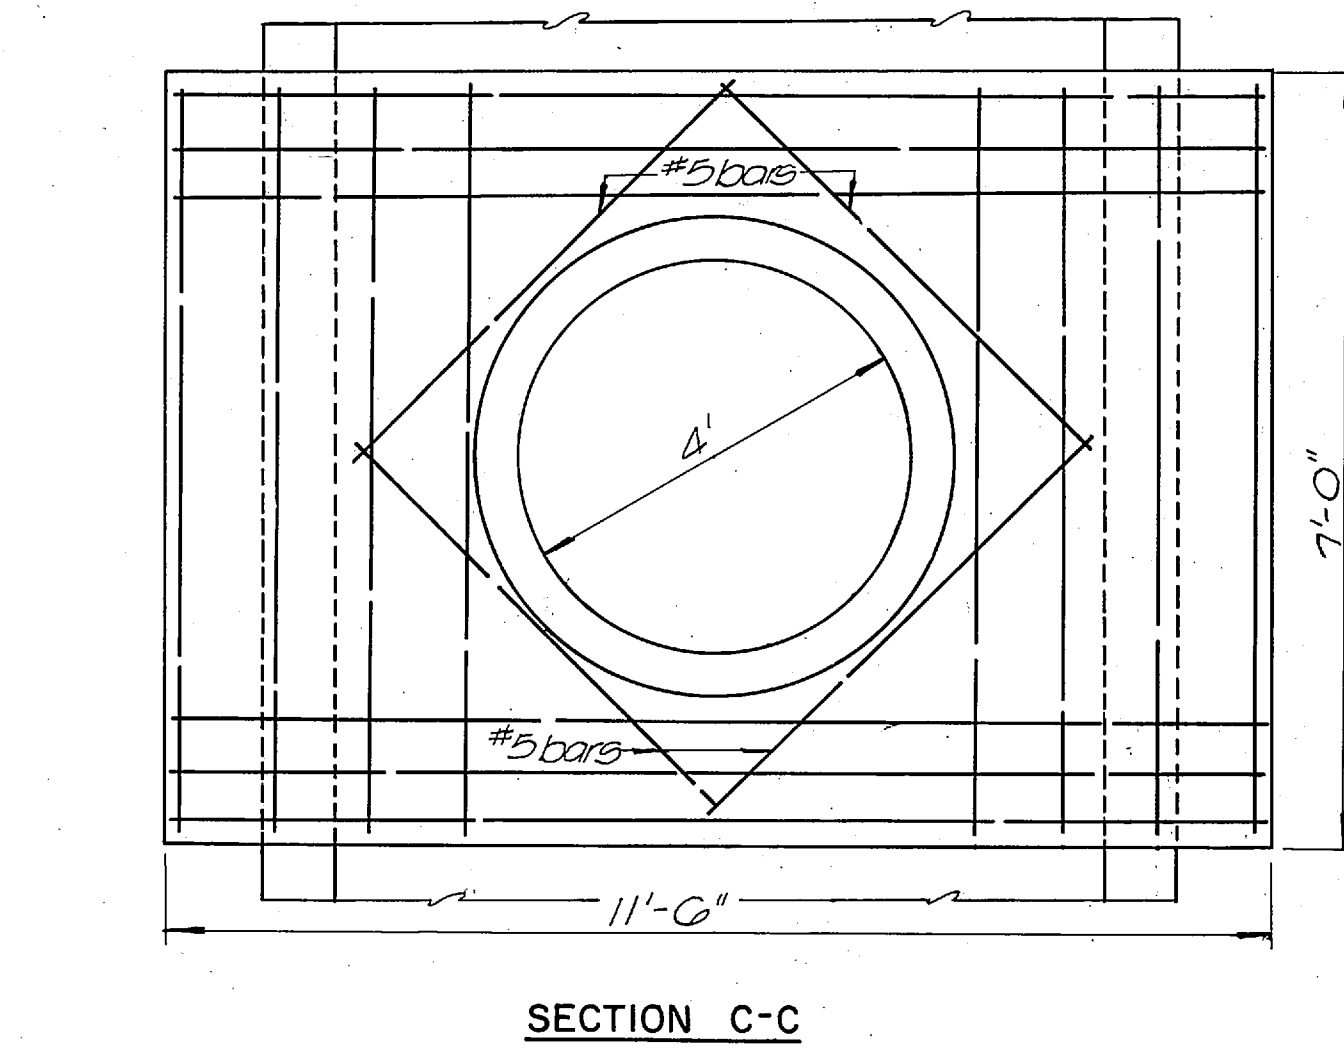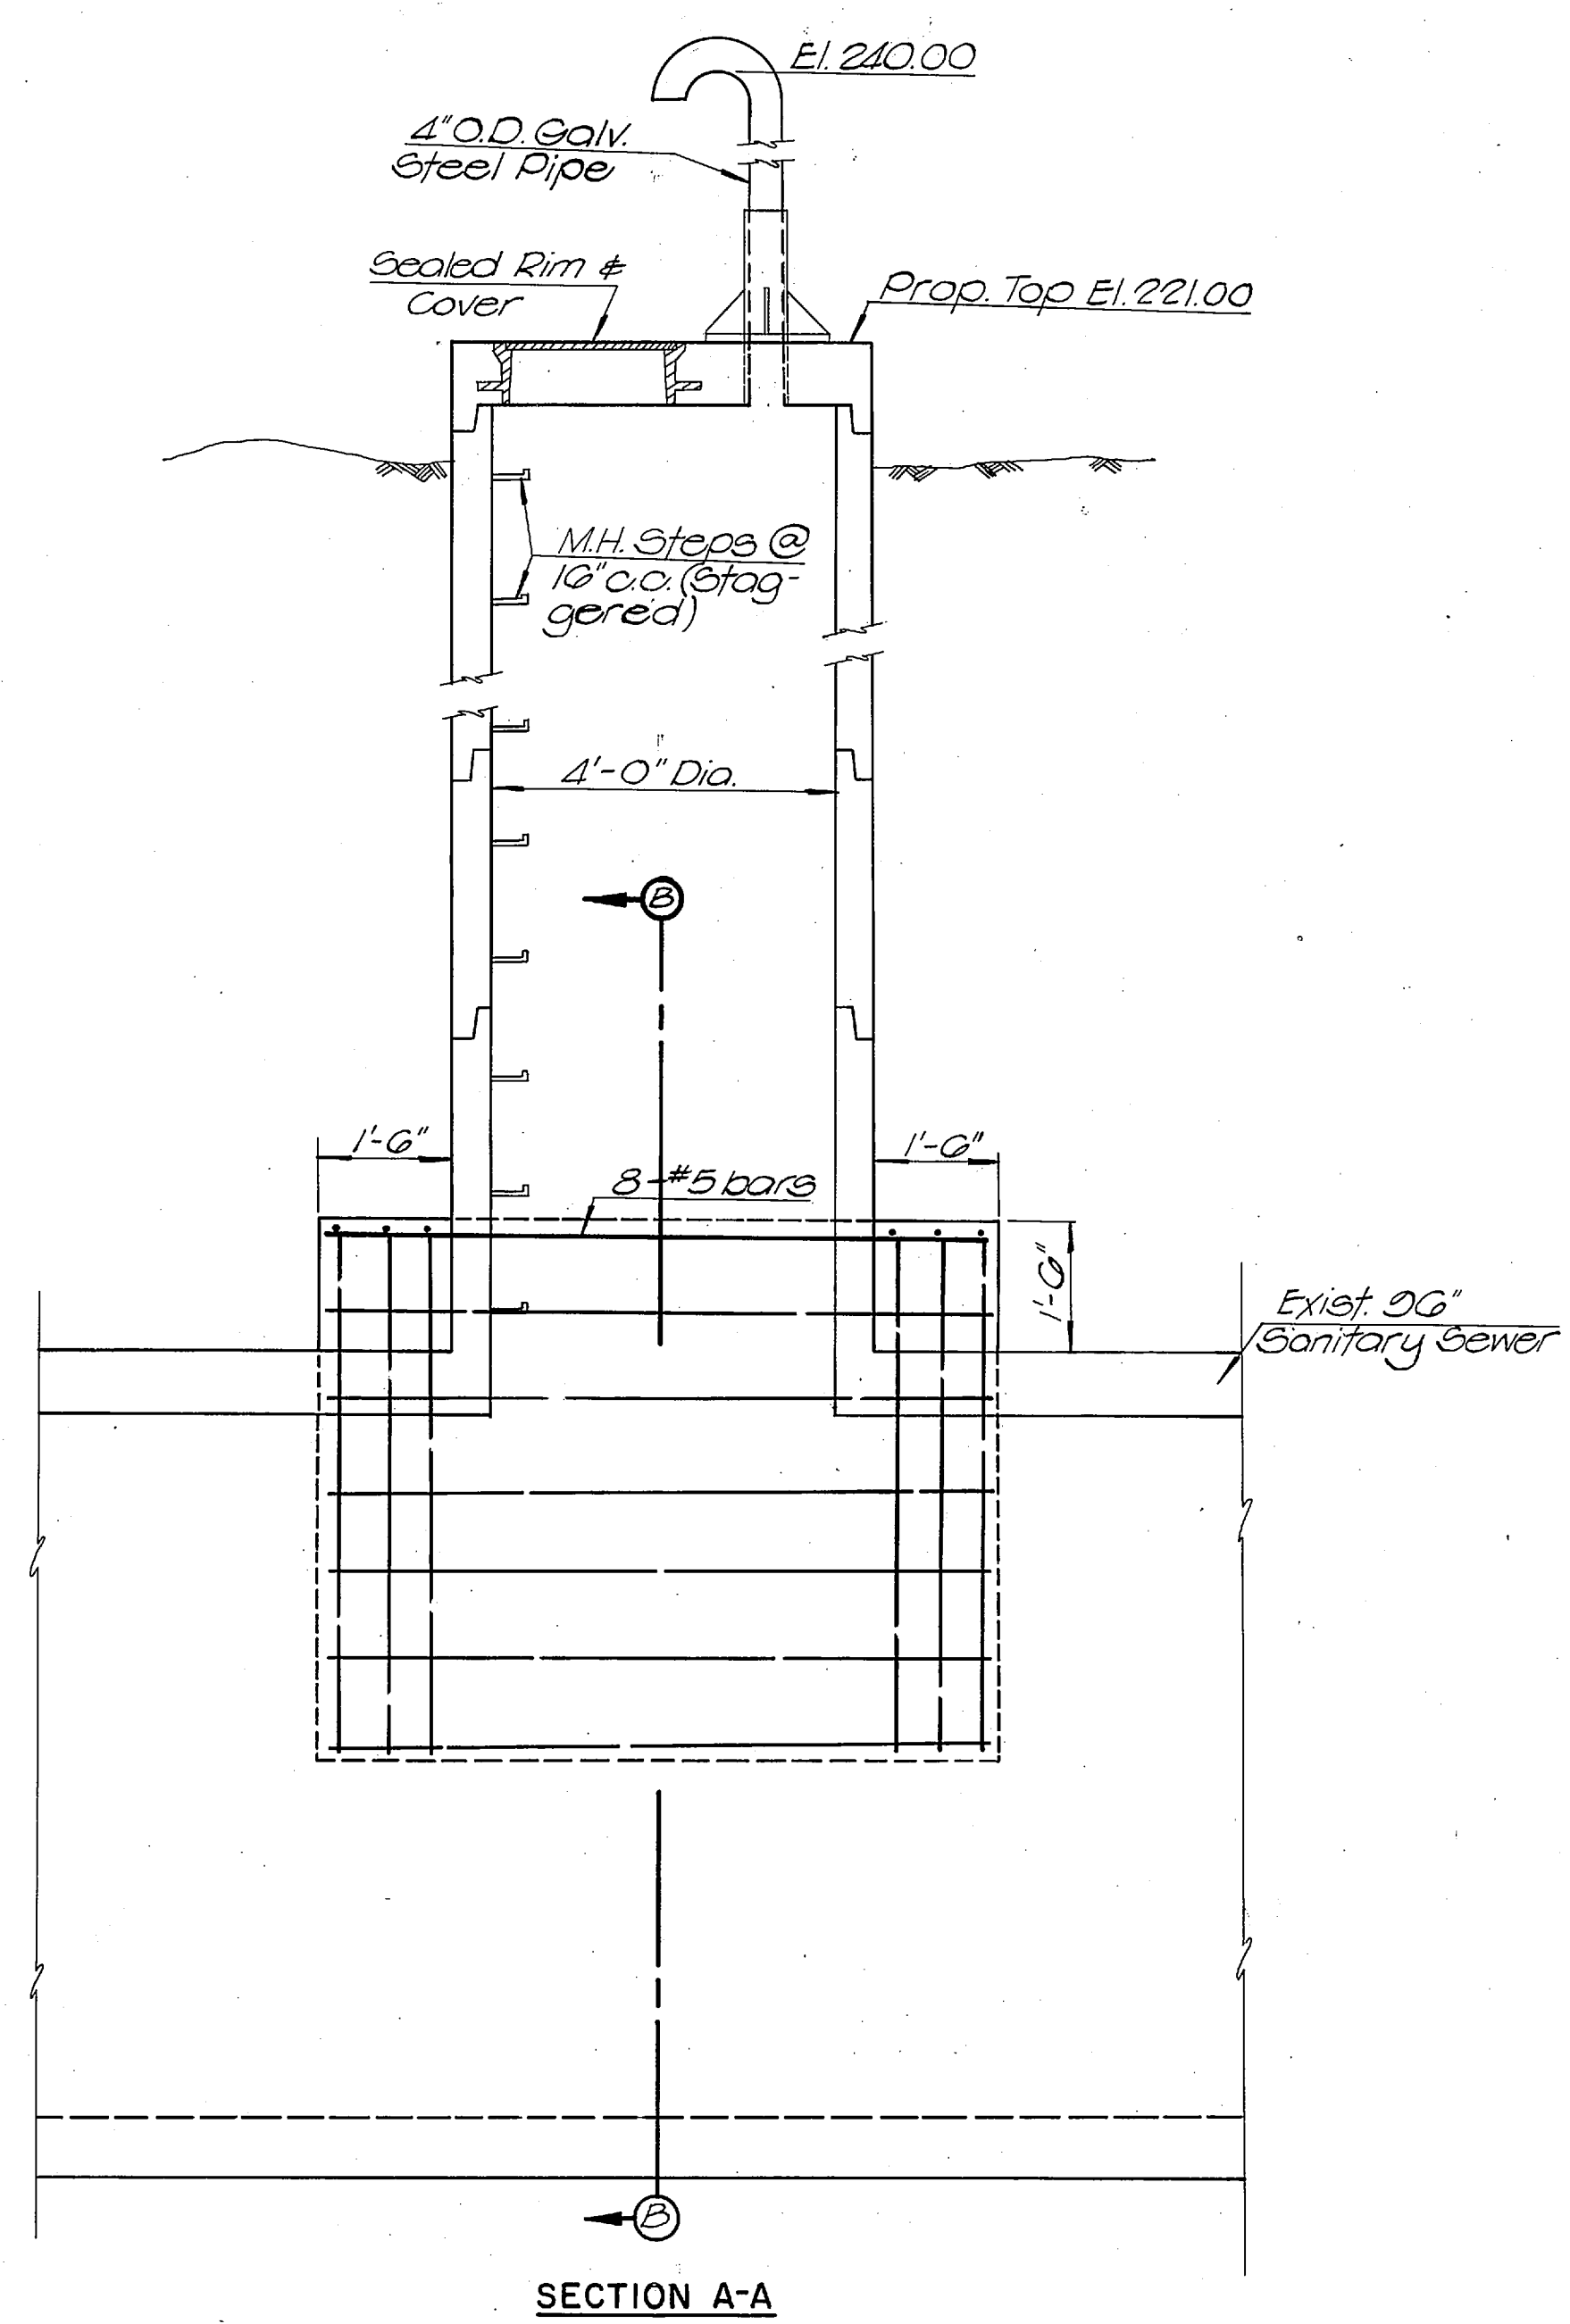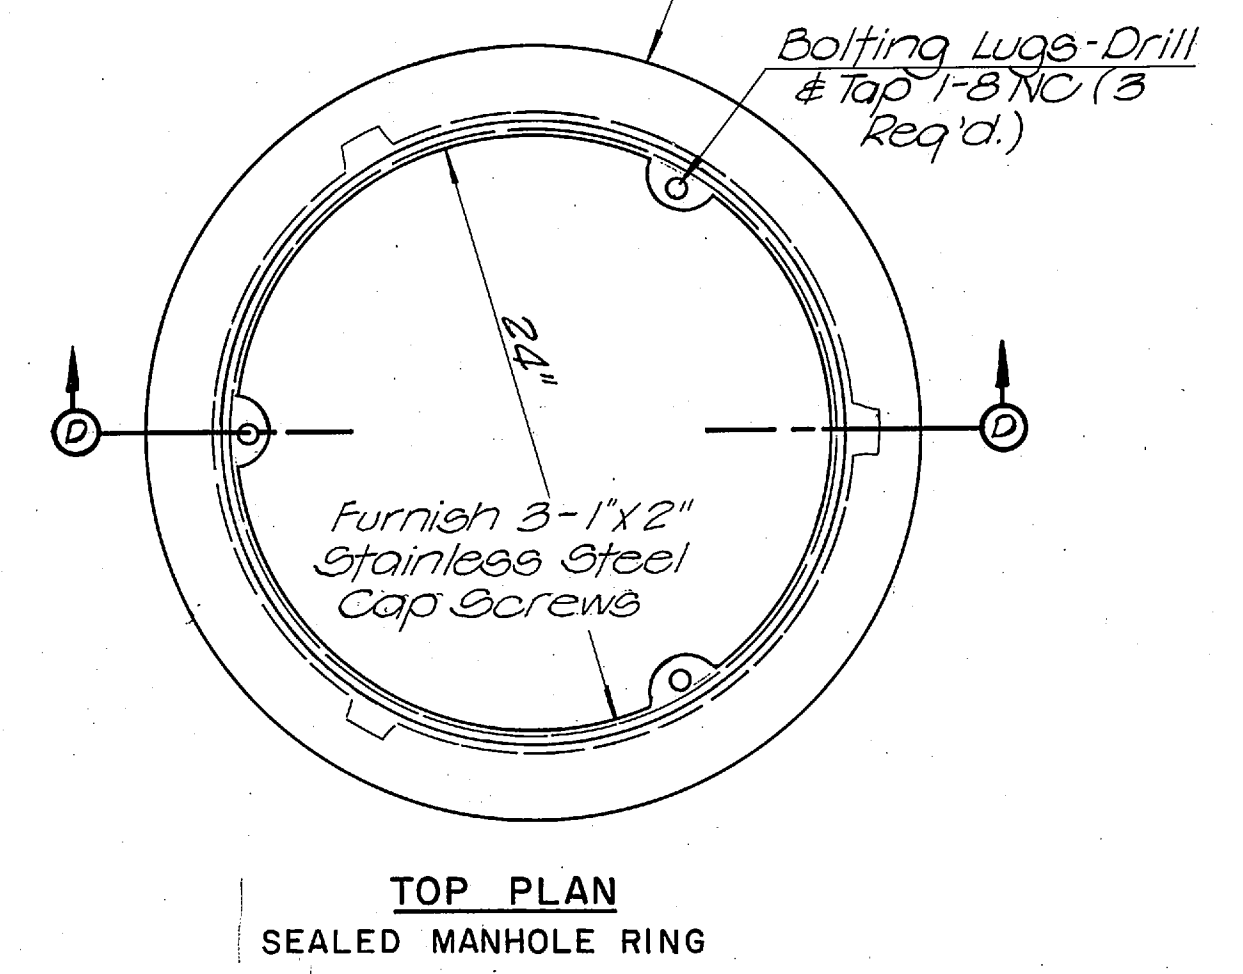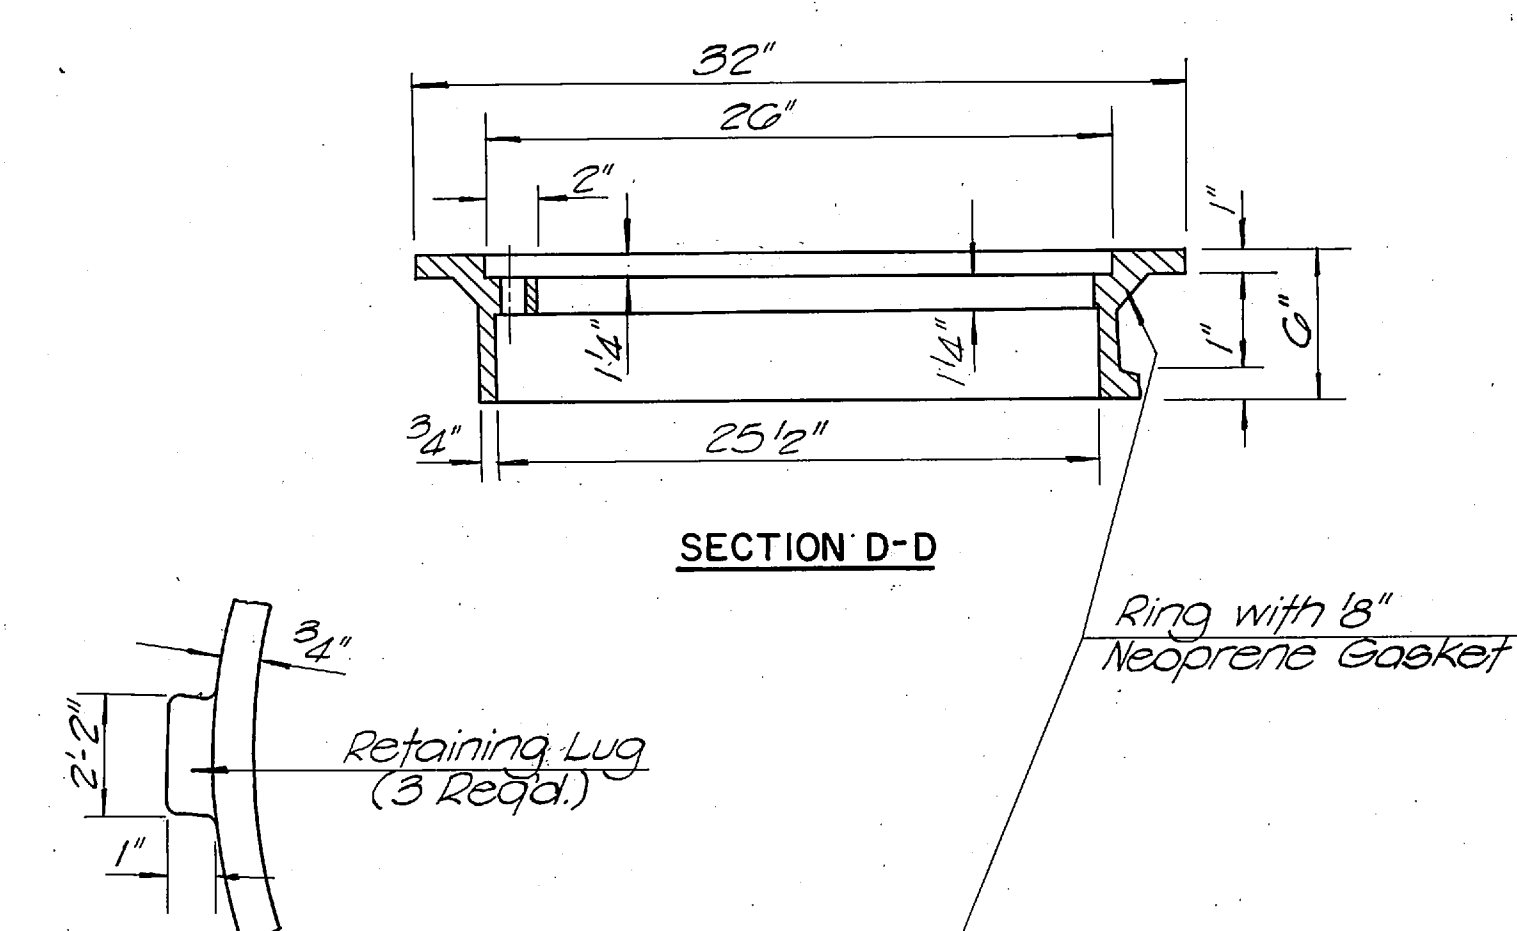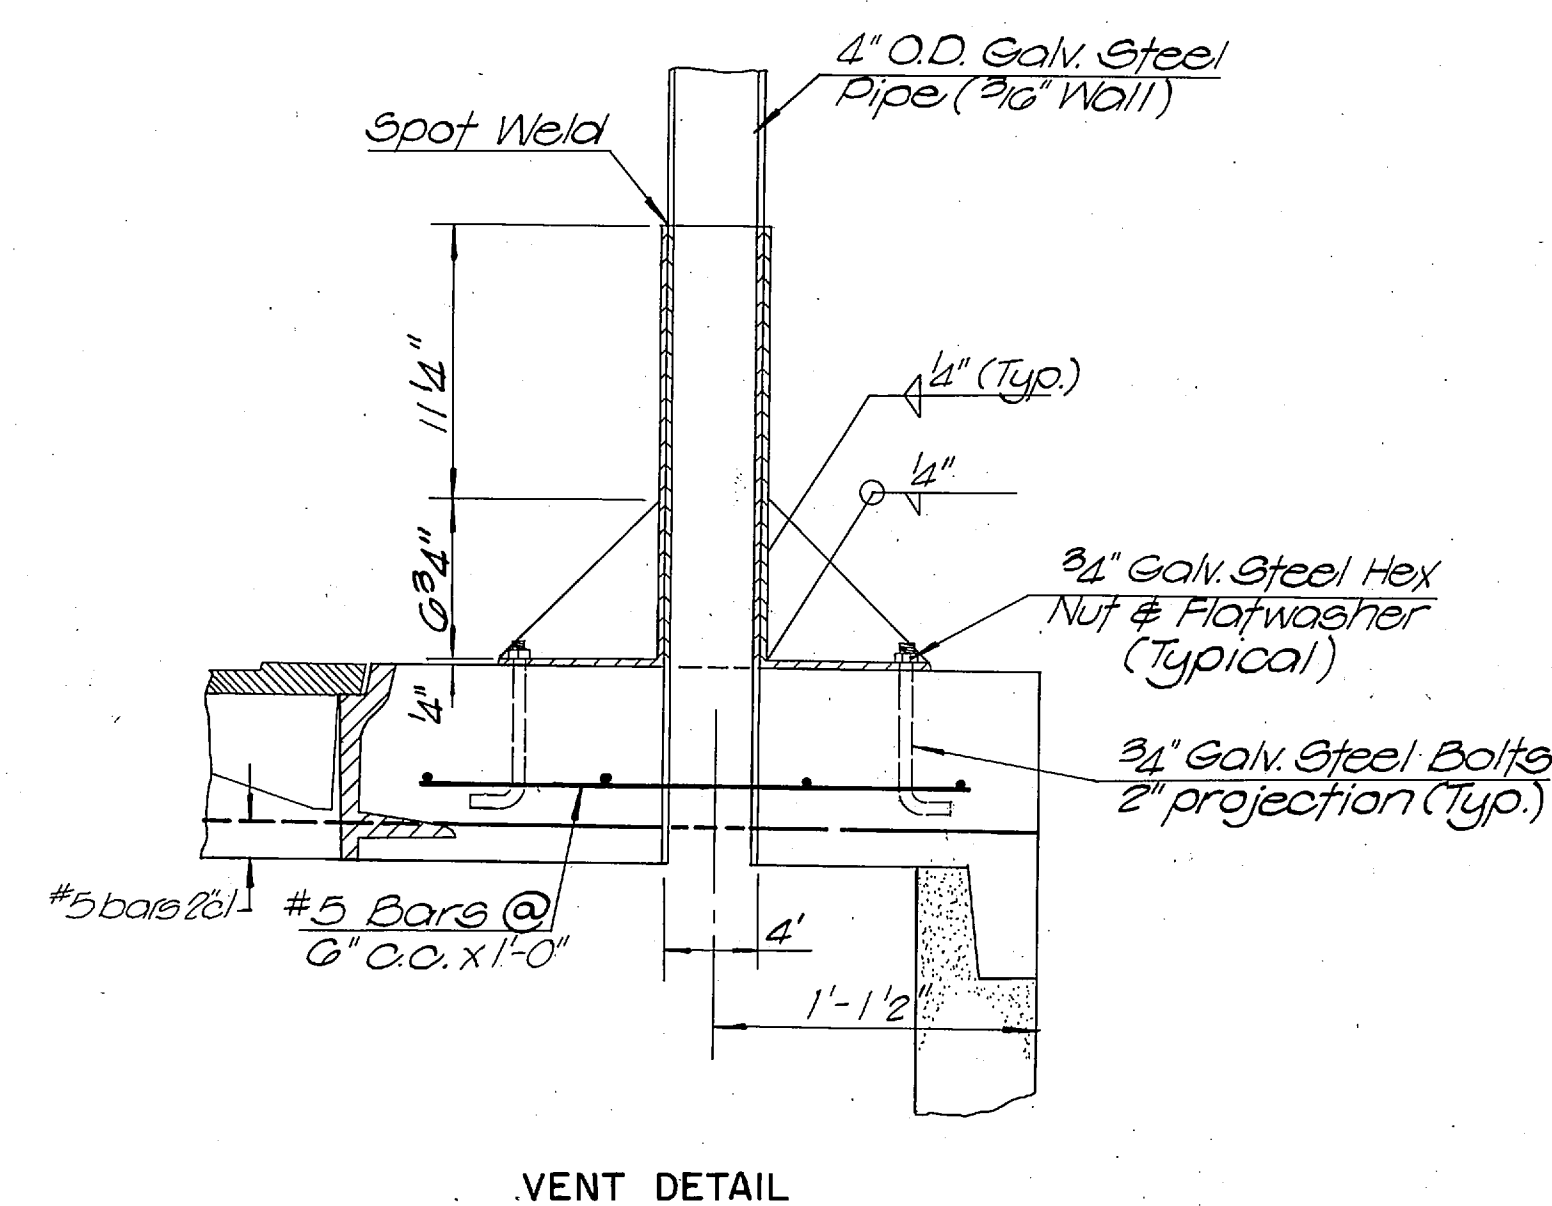
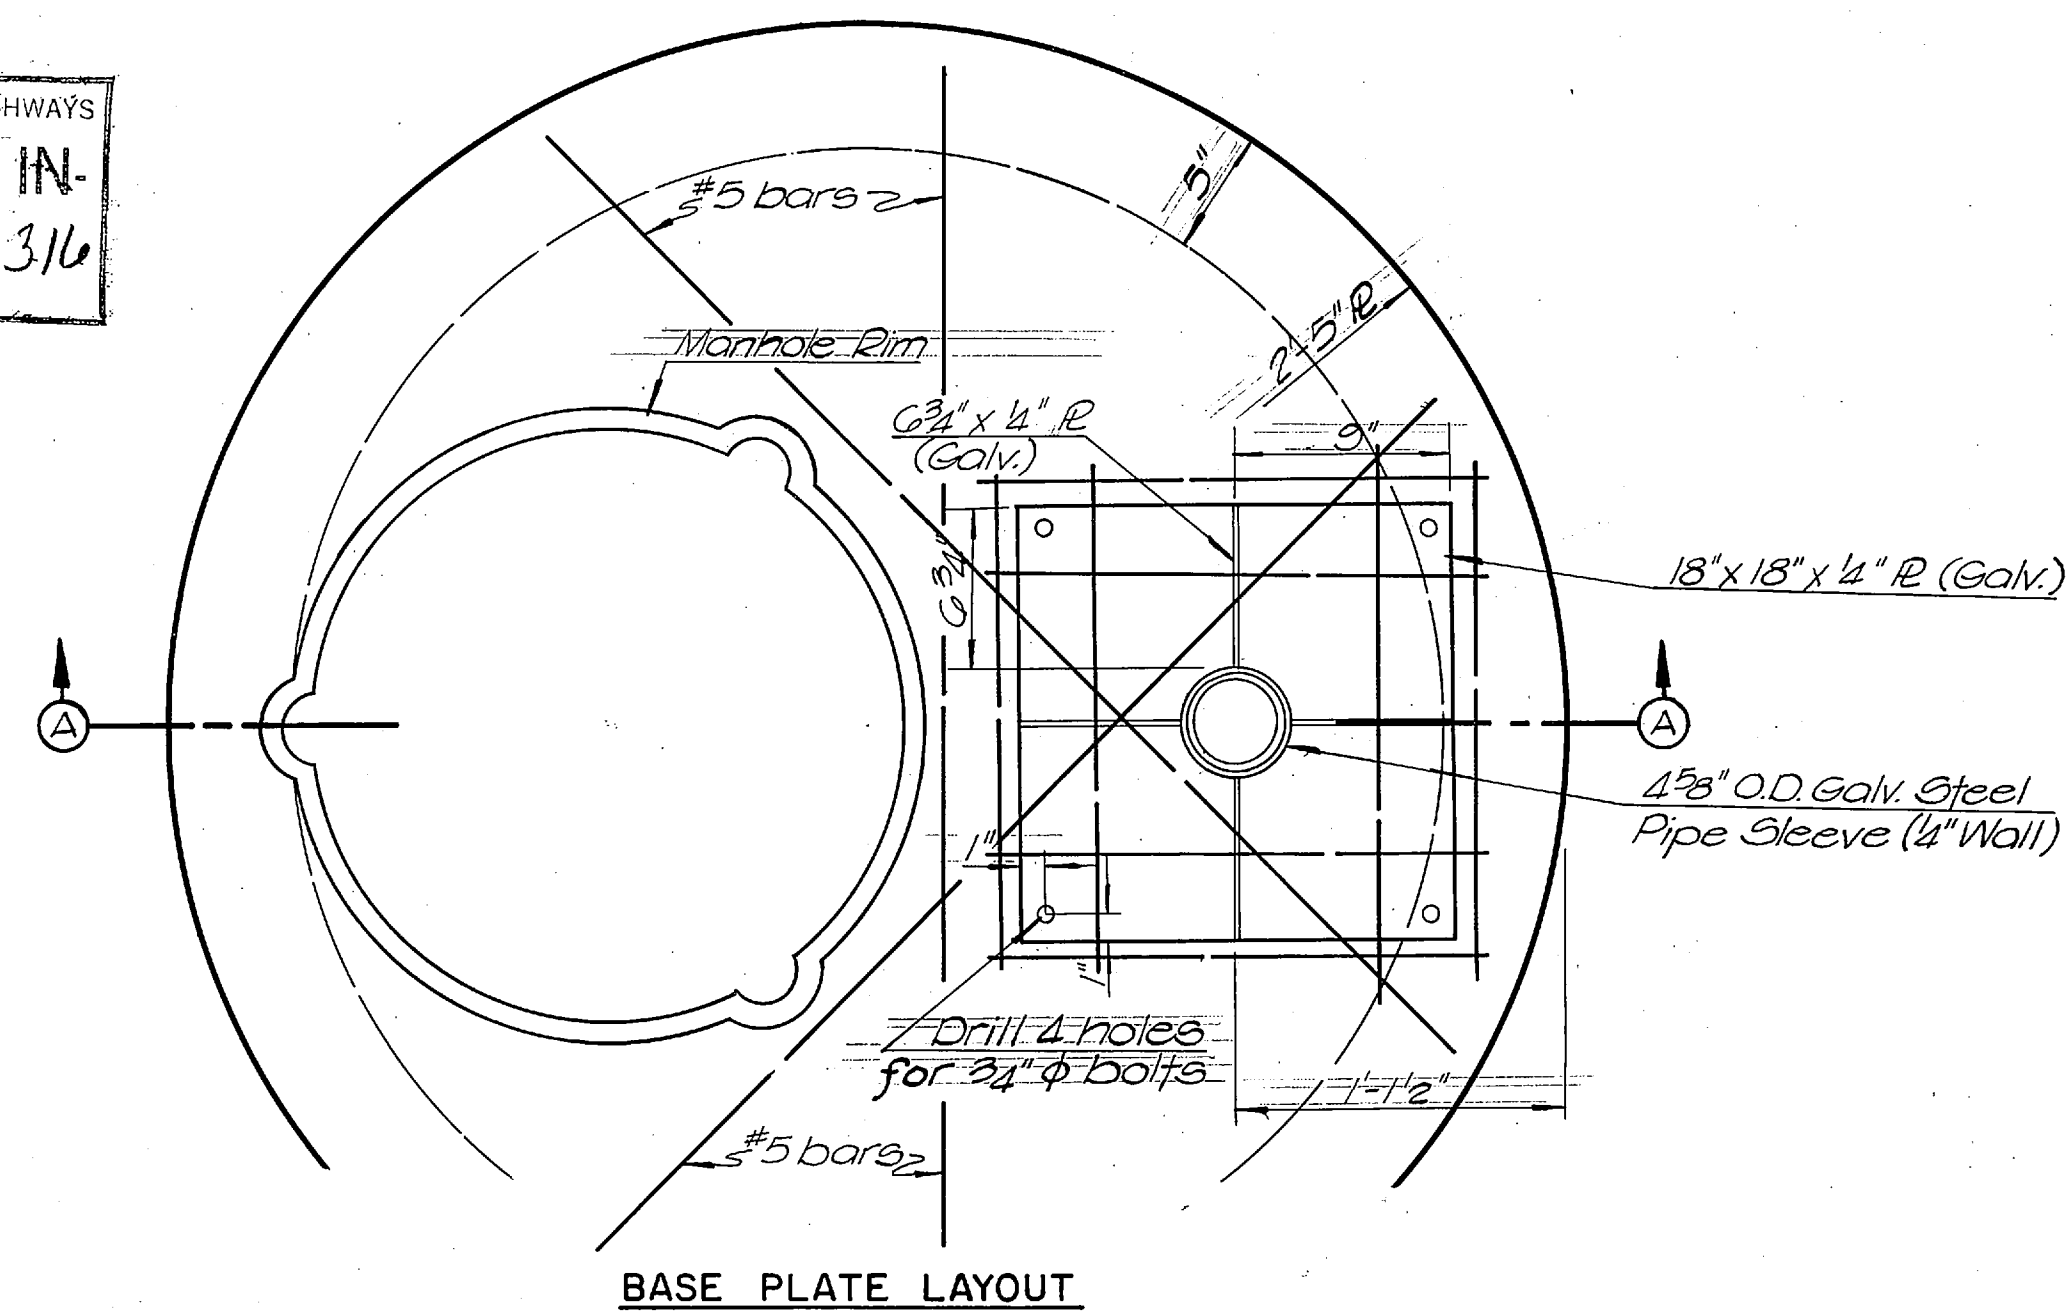



- NOTES
1. Manholes shall be constructed as shown on this sheet unless otherwise directed by the Engineer to meet special conditions. There will be no variation from the contract price due to such changes.
  2. All work shall be in accordance with Section 611 of the Standard Specifications.
  3. Manholes will be measured for payment per each.
  4. Precast concrete riser sections for manholes shall conform to ASTM Specification C478.
  5. All joints in precast riser sections shall be sealed with 1/2" size "Ram-Nek" flexible plastic gasket.
  6. The 4' riser sections shall have a protective lining meeting the City of Memphis Specifications.



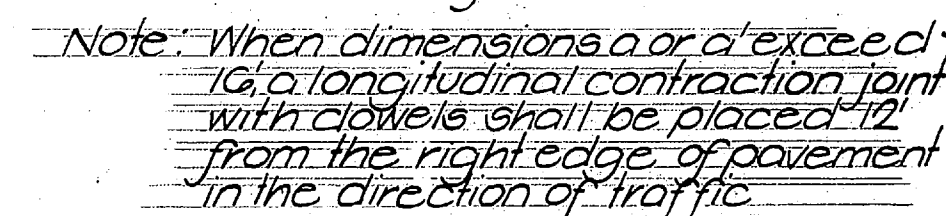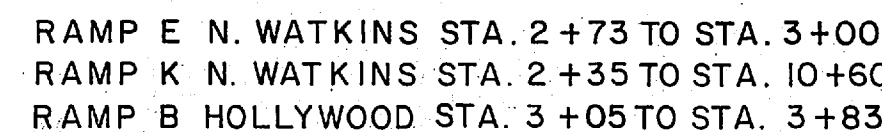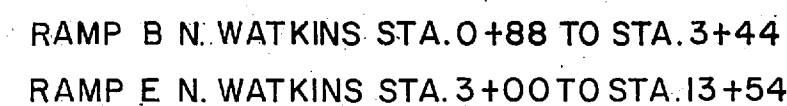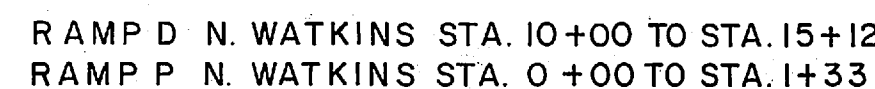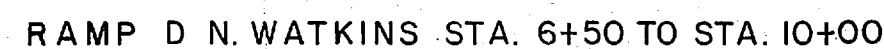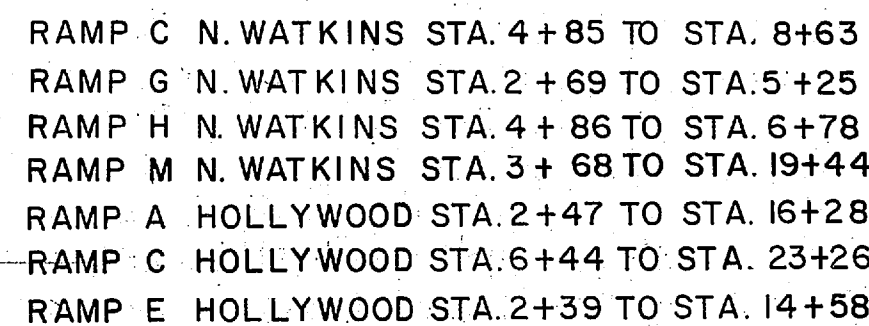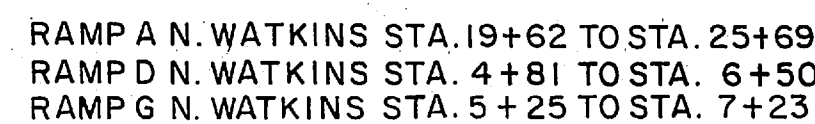

### RAMP PAVEMENT DETAIL

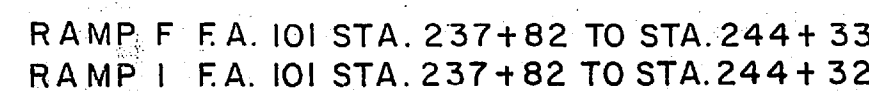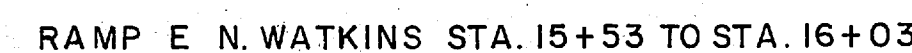

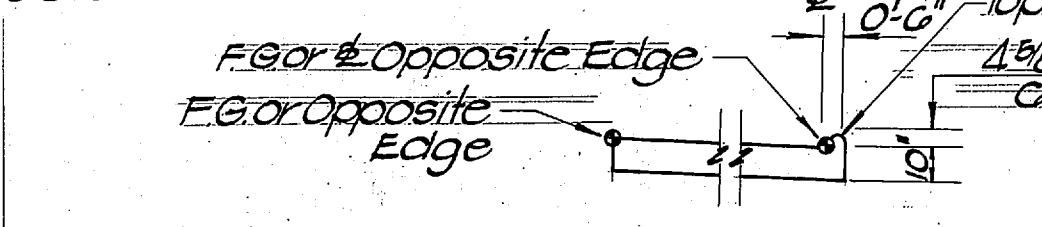1. FG is located on the  $\frac{1}{2}$  at the plane of the roadway surface. See geometry sheet for  $\frac{1}{2}$  location. See sheet 7 for integral curb detail.  

2. The FG (Finished Grade), Opposite Edge, and Top of Curb shown in note 1 are the same as presented in "Ramp Profile Sheets".
3. Use 4" roundings on all breaks in shoulder and side slopes.
4. All ramp cross sections are shown looking in the direction of traffic.
5. See Interchange Grading sheets for additional sod to be placed under this contract.
6. Longitudinal joint - See Standard Drawing Nos. P-E 10a and P-E 31.
7. For location of type M Gutter see Interchange grading sheets.

| CONSTRUCTION ITEMS ( FUTURE ) |             |                                                                         |
|-------------------------------|-------------|-------------------------------------------------------------------------|
| SYMBOL                        | ITEM NO.    | DESCRIPTION                                                             |
| (A)                           | 303-01      | Mineral Aggregate, Type A Base, Grading D                               |
|                               | 303-06      | Calcium Chloride, Type 1, Type 2 or Calcium Chloride Liquor             |
|                               | 203-06      | Water                                                                   |
| (B)                           | 303-01.01   | Mineral Aggregate (A-CBC)                                               |
|                               | 303-01.02   | Portland Cement (A-CBC)                                                 |
|                               | 303-01.03   | Processing Aggregate - Cement Base Course (A-CBC)                       |
|                               | 303-02      | Bituminous Material (A-CBC) (0.20 gal./sq yd.)                          |
| (C)                           | 203-06      | Water                                                                   |
|                               | 501-01.03   | Portland Cement Conc. Pwml (Plain) 10"                                  |
| (F)                           | 307-02.01   | Aggregate (BPMB+HM) Grading B Mixture (220 $\pm$ lbs/sq yd.)            |
|                               | 307-02.02   | Asphalt Cement (BPMB+HM) Grading B Mixture (220 $\pm$ lbs/sq yd.)       |
|                               | 402-01      | Bituminous Material (PC) (0.30 to 0.35 gal/sq yd.)                      |
| (E)                           | * 411-02.01 | Mineral Aggregate (AC5) Grading E (110 $\pm$ lbs/sq yd.)                |
|                               | 411-02.05   | Asphalt Cement (AC5) Grading E (110 $\pm$ lbs/sq yd.)                   |
|                               | 403-01      | Bituminous Material (TC) (0.05 to 0.15 gal/sq yd.)                      |
| (L)                           | 710-02      | Aggregate Underdrain (with pipe)                                        |
| (D)                           | 702-02      | Concrete Gutter                                                         |
| (Q)                           | 303-01.01   | Mineral Aggregate (A-CBC)                                               |
|                               | 203-06      | Water                                                                   |
| (U)                           | 803-01      | Sodding (New Sod)                                                       |
|                               | 801-03      | Water (Seeding and Sodding)                                             |
| (V)                           | 705-01.02   | Metal Deep Beam Single Guard Rail (Steel Posts)<br>(Post Spacing 6'-3") |

\* Alternate Grading - 0' (slag only)


GRADING AND DRAINAGE WORK ONLY TO BE COMPLETED UNDER THIS CONTRACT. OTHER ITEMS SHOWN ARE FOR FUTURE CONTRACT.

STATE OF TENNESSEE  
DEPARTMENT OF TRANSPORTATION  
BUREAU OF HIGHWAYS


## TYPICAL RAMP ROADWAY CROSS SECTIONS

NO. SCALE




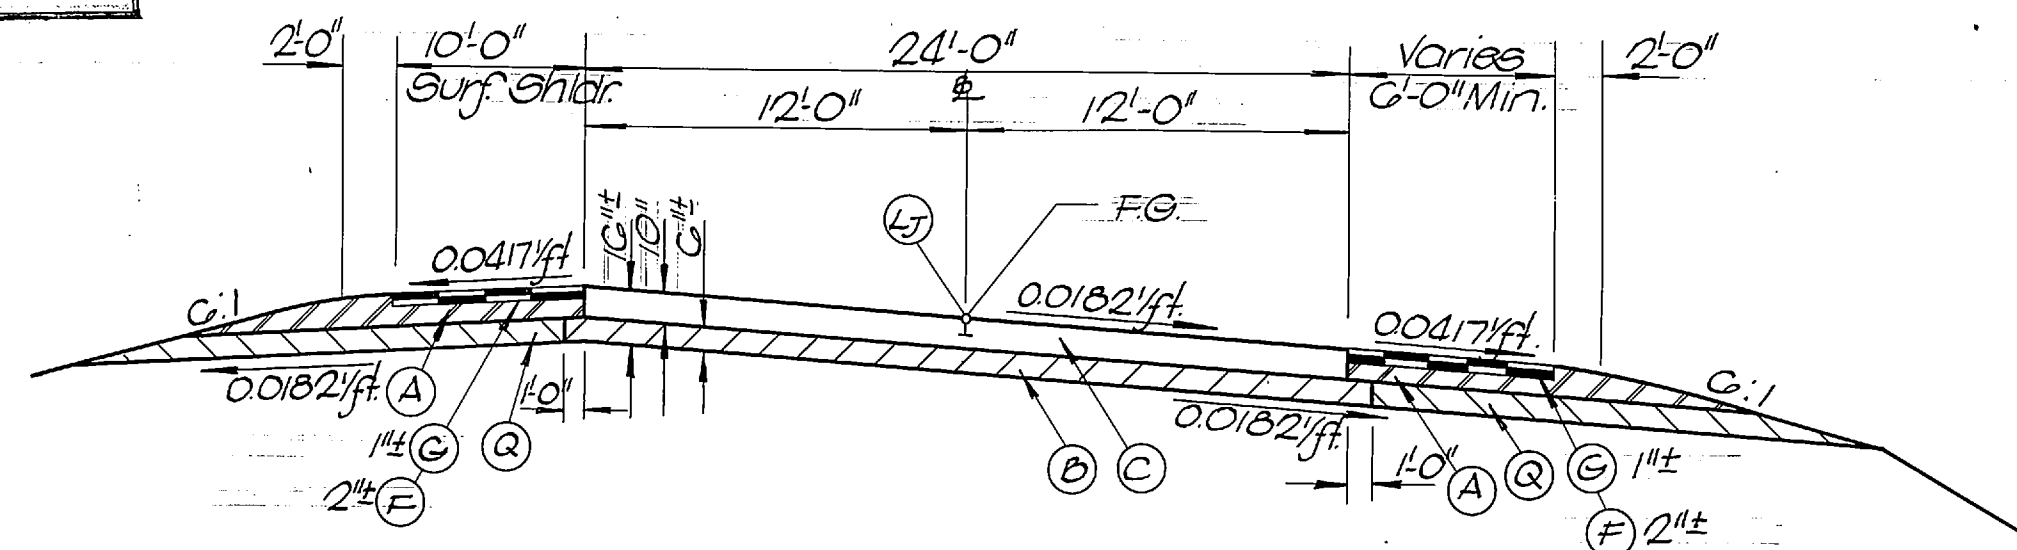

RAMP F F.A. IOI STA. 244+33 TO STA. 247+54

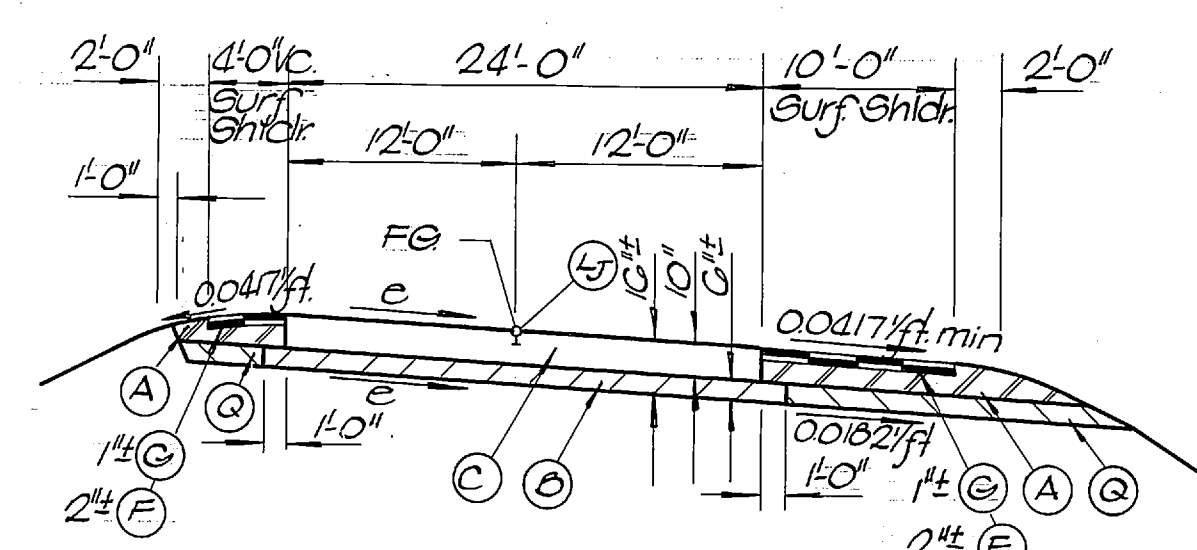


RAMP I F.A. IOI STA. 244+92 TO STA. 254+45

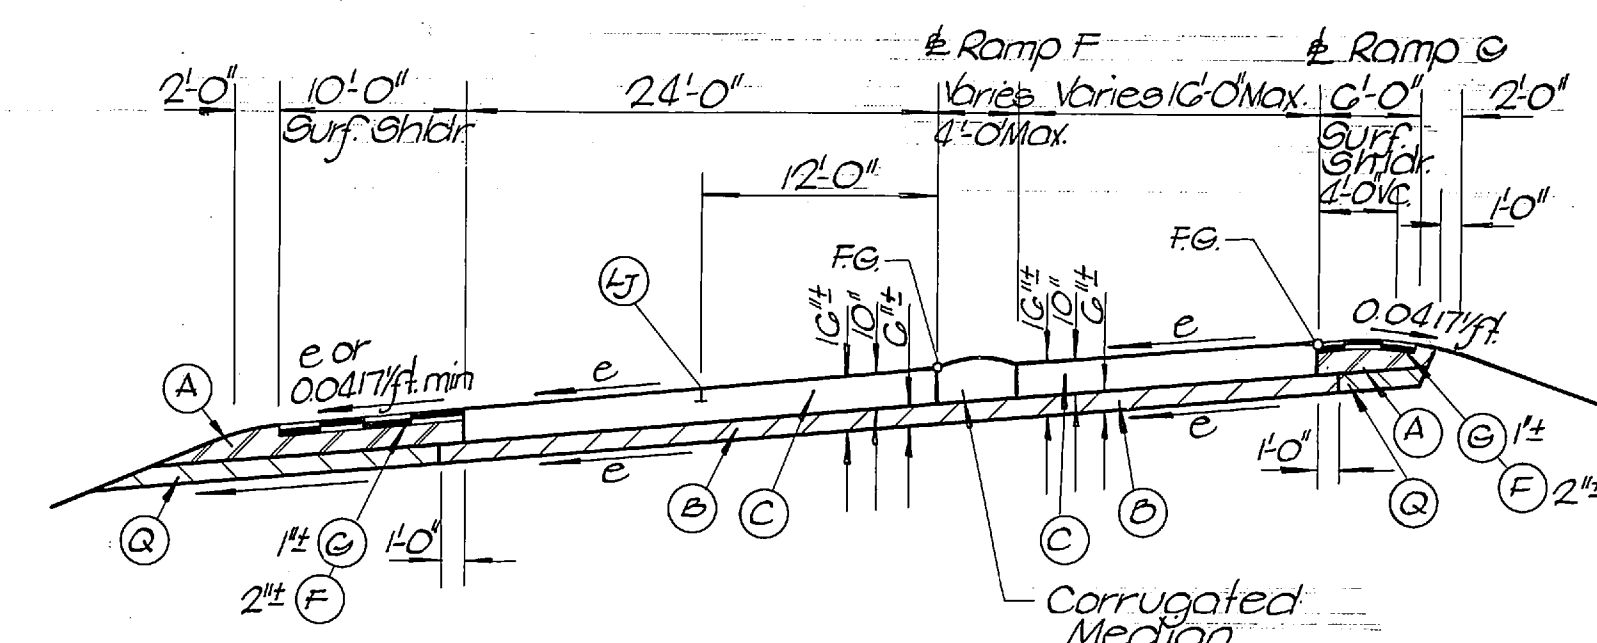


RAMP FG HOLLYWOOD STA. 11+40 TO STA. 19+04


- Notes
1. FG is located on the  $\frac{1}{2}$  at the plane of the roadway surface. See geometry sheet for  $\frac{1}{2}$  location.
  2. The FG (Finished Grade), Opposite Edge, and Top of Curb shown in note 1 are the same as presented in Ramp Profile Sheets.
  3. Use 4' roundings on all breaks in shoulder and side slopes.
  4. All ramp cross sections are shown looking in the direction of traffic.
  5. See Interchange Grading sheets for additional sod to be placed under this contract.
  6. Longitudinal joint - See Standard Drawing Nos. P-E 10a and P-E-31.
  7. For location of Type M Gutter see Interchange grading sheets.

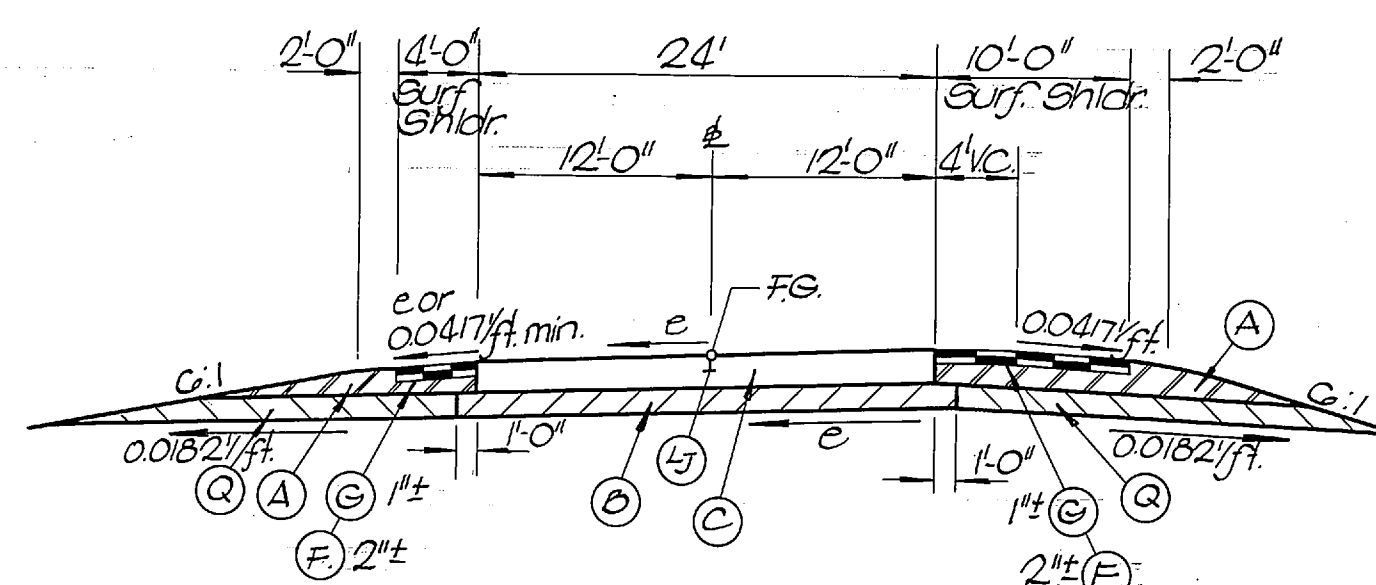

RAMP F F.A. IOI STA. 247+54 TO STA. 265+32  
RAMP L F.A. IOI STA. 253+99 TO STA. 276+12

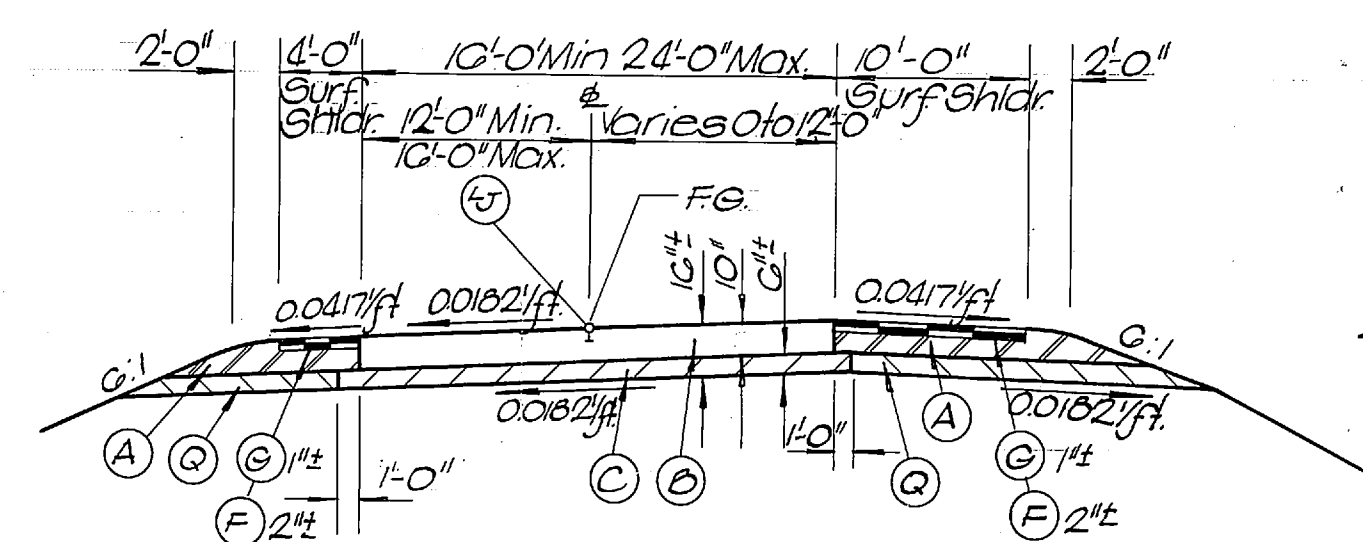

RAMP I F.A. IOI STA. 254+45 TO STA. 262+19

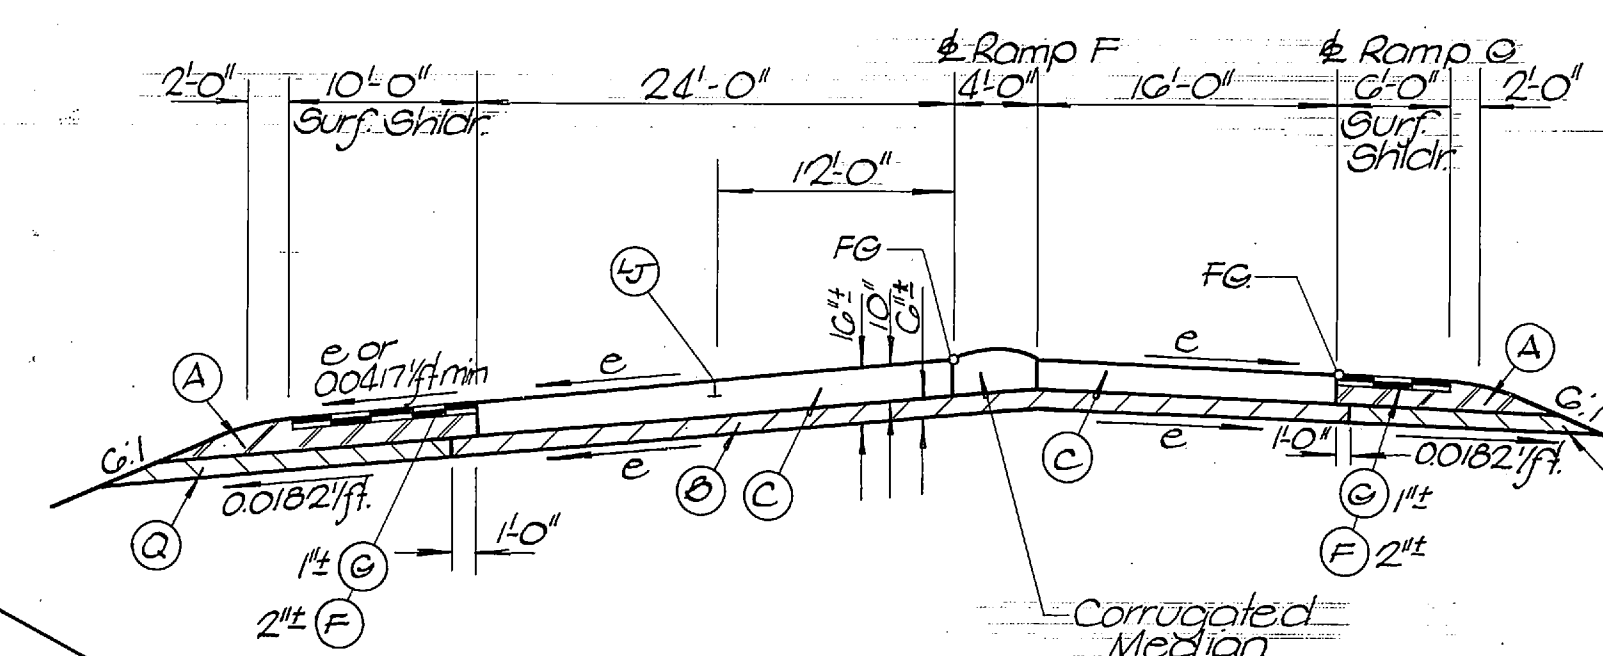

RAMP FG HOLLYWOOD STA. 19+04 TO STA. 19+69

See Ramp Terminal Details for location of integral curbs, combined curb and gutter and shoulder widths.

# CONSTRUCTION ITEMS ( FUTURE )

| SYMBOL | ITEM NO.                                                | DESCRIPTION   |
|--------|---------------------------------------------------------|---|
| (A)    | 303-01<br>303-06<br>203-06                              | Mineral Aggregate, Type A Base, Grading D<br>Calcium Chloride, Type 1, Type 2 or Calcium Chloride Liquor<br>Water                                                                                 |
| (B)    | 300-01.01<br>300-01.02<br>300-01.03<br>300-02<br>203-06 | Mineral Aggregate (A-CBC)<br>Portland Cement (A-CBC)<br>Processing Aggregate - Cement Base Course (A-CBC)<br>Bituminous Material (A-CBC) (0.20 gal./sq. yd.)<br>Water                             |
| (C)    | 301-01.03                                               | Portland Cement Conc. Pmtl (Plain) 10'   |
| (F)    | 307-02.01<br>307-02.02<br>402-01                        | Aggregate (BPM-B-HM) Grading 'B' Mixture (220 $\pm$ lbs/sq. yd.)<br>Asphalt Cement (BPM-B-HM) Grading 'B' Mixture (220 $\pm$ lbs/sq. yd.)<br>Bituminous Material (PC) (0.30 to 0.35 gal./sq. yd.) |
| (*)    | 411-02.04<br>411-02.05<br>403-01                        | Mineral Aggregate (ACs) Grading 'E' (110 $\pm$ lbs/sq. yd.)<br>Asphalt Cement (ACs) Grading 'E' (110 $\pm$ lbs/sq. yd.)<br>Bituminous Material (TC) (0.05 to 0.15 gal./sq. yd.)                   |
| (L)    | 710-02                                                  | Aggregate Underdrain (with pipe)   |
| (D)    | 702-02                                                  | Concrete Gutter   |
| (Q)    | 300-01.01<br>203-06                                     | Mineral Aggregate (A-CBC)<br>Water   |
| (U)    | 803-01<br>801-03                                        | Sodding (New Sod)<br>Water (Seeding and Sodding)   |
| (Y)    | 705-01.02                                               | Metal Deep Beam Single Guard Rail (Steel Posts) (Post Spacing C-3')   |

\* Alternate Grading 'D' (Blag only)



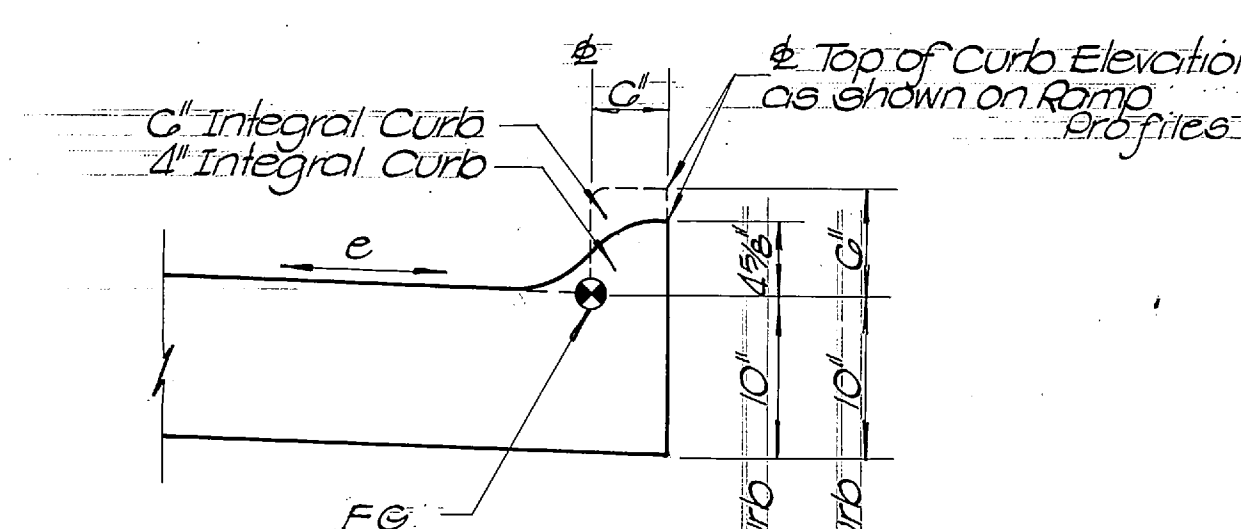



FIG. - INTEGRAL CURB RELATIONSHIP

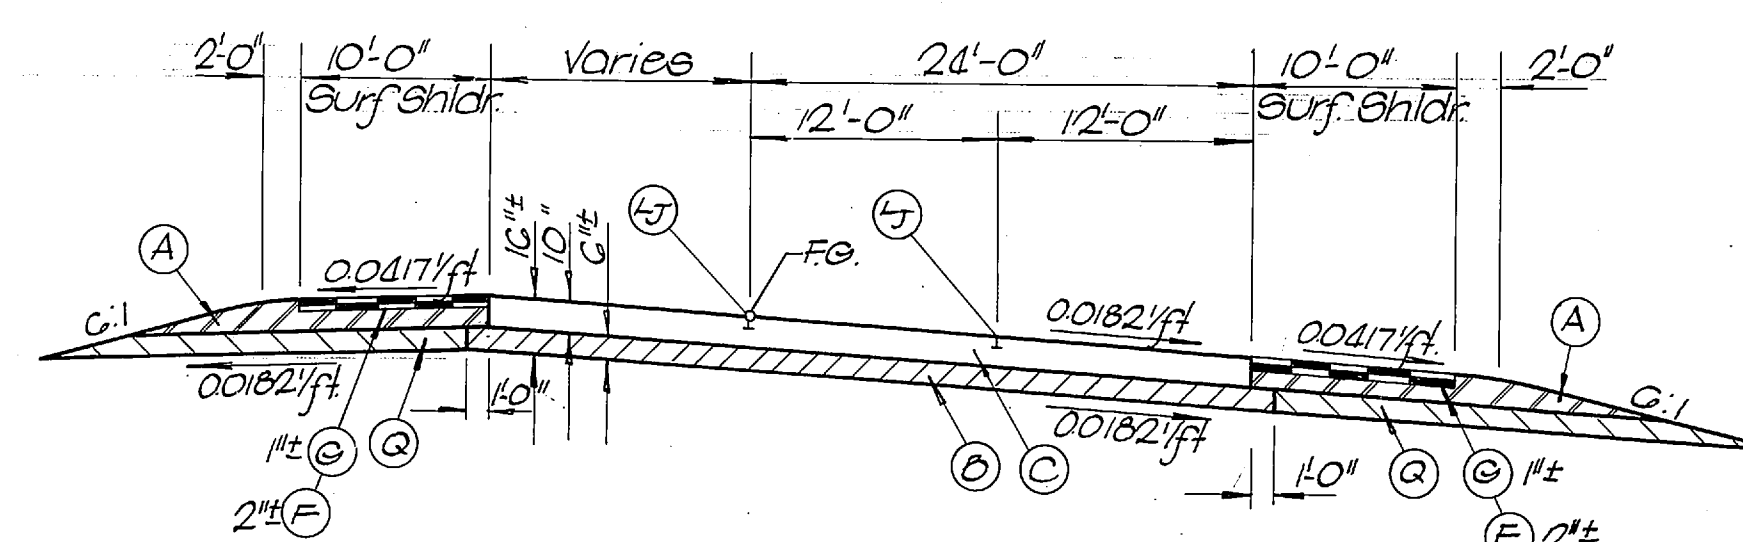


RAMP J F.A. IOI STA. 237+36 TO STA. 245+11

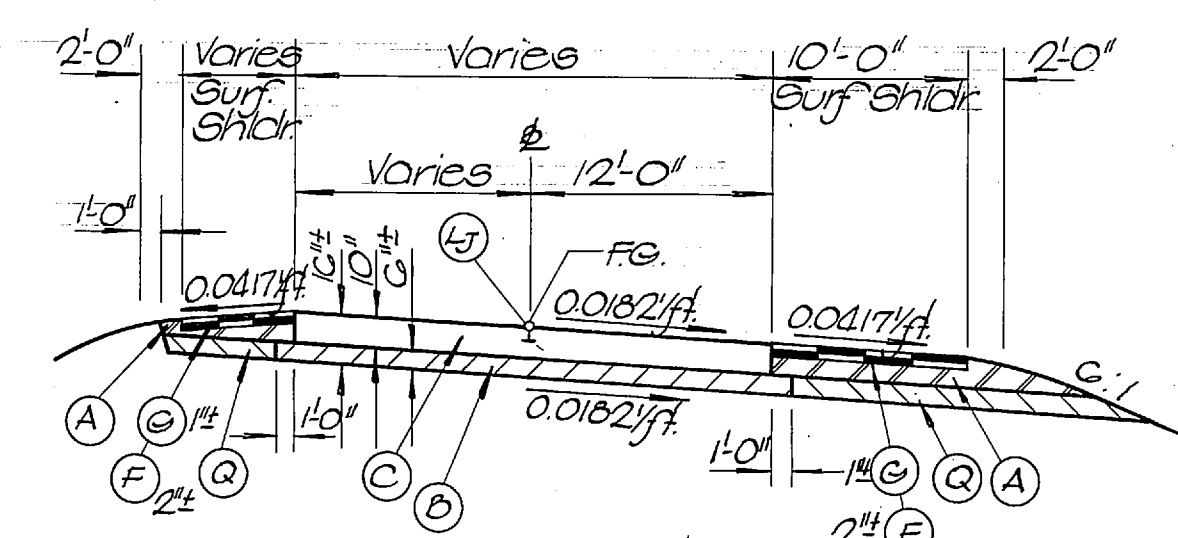

RAMP L F.A. IOI STA. 249+02 TO STA. 253+99

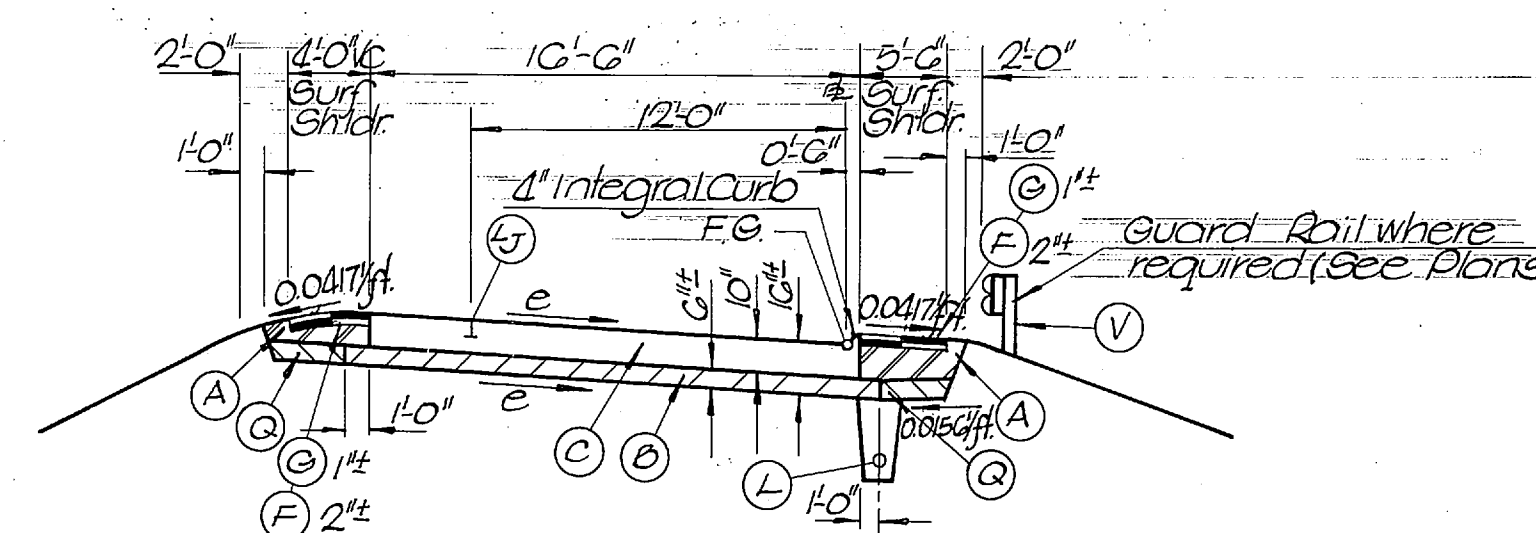

RAMP N N. WATKINS STA. 2+03 TO STA. 9+26  
RAMP D HOLLYWOOD STA. 2+87 TO STA. 10+64  
RAMP H HOLLYWOOD STA. 2+39 TO STA. 10+67

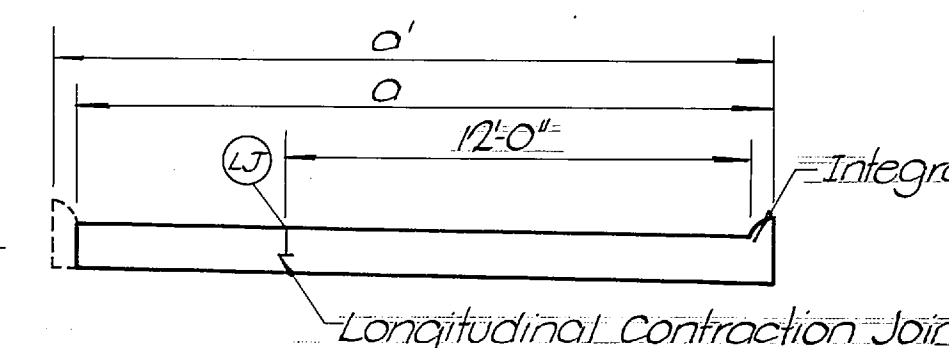

Note: When dimensions  $\alpha$  or  $\alpha'$  exceed 12'-0", a longitudinal contraction joint with dowels shall be placed 12'-0" from the right edge of pavement in the direction of traffic.

RAMP PAVEMENT DETAIL

GRADING AND DRAINAGE WORK ONLY TO BE COMPLETED UNDER THIS CONTRACT. OTHER ITEMS SHOWN ARE FOR FUTURE CONTRACT.

STATE OF TENNESSEE  
DEPARTMENT OF TRANSPORTATION  
BUREAU OF HIGHWAYS

TYPICAL RAMP ROADWAY  
CROSS SECTIONS

NO SCALE



TENN. STATE HIGHWAYS

Plans


File

Divn.

No.

IN-

316

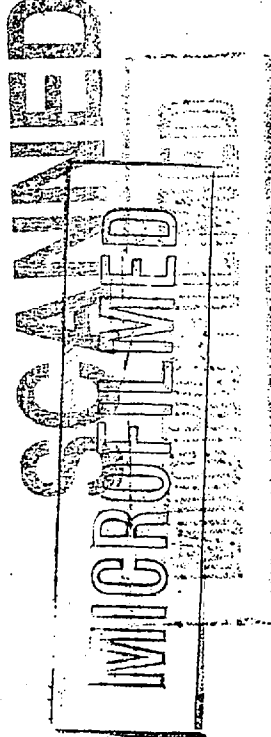

SCANNED

FEB 18 2002

BY TRC

GRADE FINISHED GRADE (FIN. GR. OR F.G.) SHOWN ON TYPICAL CROSS SECTIONS IS THE SAME AS THE GRADE SHOWN ON PROFILES. SEE SPECIAL PROVISION REGARDING EXCAVATION AND UNDERCUTTING.

DATUM PLANE ALL ELEVATIONS ARE REFERRED TO MEAN SEA LEVEL DATUM AS DESCRIBED BY THE U. S. COAST AND GEODETIC SURVEY. CERTAIN GOVERNMENT BENCHMARKS IN THE AREA, HOWEVER, HAVE BEEN DISTURBED AND ONLY THOSE BENCHMARKS TABULATED BELOW SHOULD BE USED FOR VERTICAL CONTROL ON THIS PROJECT.

| BENCHMARK | ELEVATION | DESCRIPTION                                                                                           |
|-----------|-----------|---|
| B. M. 43  | 231.60    | SOUTH HEADBOLT OF FIRE PLUG AT NORTHWEST CORNER OF STEELE STREET AND HINDMAN AVENUE.                  |
| B. M.     | 243.79    | BRASS CAP IN TOP OF CURB AT NORTHWEST END OF NORTH WATKINS BRIDGE OVER WOLF RIVER.                    |
| B. M.     | 250.76    | CITY OF MEMPHIS BENCHMARK LOCATED ON THE NORTH SIDE OF JAMES ROAD 17 FEET EAST OF THE I. C. RAILROAD. |

A LEVEL CIRCUIT SHOULD BE RUN BETWEEN ALL BENCHMARKS LISTED PRIOR TO THEIR USE TO ESTABLISH THAT NONE HAVE BEEN DISTURBED.

UTILITIES EXISTING UTILITIES WHICH ARE TO REMAIN IN PLACE SHALL BE PROTECTED DURING CONSTRUCTION. ~~THE CONTRACTOR WILL BEAR THE COST OF ANY REPAIRS TO EXISTING UTILITIES WHICH HE DAMAGES. THE COST OF ANY SUCH REPAIRS WILL NOT BE PAID FOR SEPARATELY BUT SHALL BE CONSIDERED INCIDENTAL TO THE CONTRACT UNIT PRICE FOR OTHER ITEMS OF CONSTRUCTION.~~ EXISTING UTILITIES SHOWN ON THE PLANS ARE ONLY A GUIDE TO THE CONTRACTOR, FOR INFORMATION AS TO EXACT LOCATION THE CONTRACTOR SHALL CONTACT THE VARIOUS UTILITY DEPARTMENTS INVOLVED.

THE EXISTING CONDITIONS AND UTILITIES SHOWN ON THE PLANS REPRESENT THE CONDITIONS AS EXISTING IN JUNE, 1973. THE STATE ASSUMES NO RESPONSIBILITY FOR CHANGES IN CONDITIONS SUBSEQUENT TO THE ABOVE DATE.

THE CONTRACTOR'S ATTENTION IS CALLED TO THE UTILITY FACILITIES WITHIN THE RIGHT-OF-WAY LIMITS AND THE LIMITS OF CONSTRUCTION. A NUMBER OF THESE FACILITIES MUST BE ADJUSTED TO ACCOMMODATE THE WORK INCLUDED IN THIS CONTRACT. UNLESS OTHERWISE PROVIDED, THE ADJUSTMENT OF THE VARIOUS FACILITIES WILL BE PERFORMED BY OTHERS. A PORTION OF THE WORK WILL HAVE TO BE PERFORMED CONCURRENTLY WITH THE CONTRACTOR'S OPERATIONS.

THE PLANS SHOW THE GENERAL LOCATION OF EXISTING UTILITIES AND THE MANNER IN WHICH THE ADJUSTMENT WILL BE MADE. IN THE EVENT THE CONTRACTOR DESIRES MORE DETAILED INFORMATION ON THE LOCATION OF FACILITIES AND WORKING SCHEDULE FOR ADJUSTING SAME, IT IS SUGGESTED THAT IT BE OBTAINED FROM THE UTILITY COMPANIES INVOLVED. AS FAR AS CAN BE DETERMINED, THE FOLLOWING UTILITY COMPANIES HAVE FACILITIES REQUIRING ADJUSTMENTS, AND THESE UTILITY COMPANIES HAVE BEEN CONTACTED BY OR ON BEHALF OF THE STATE AND HAVE INDICATED THAT THEY WILL COOPERATE WITH THE CONTRACTOR IN THE PROPER EXECUTION OF HIS WORK.

- MEMPHIS LIGHT, GAS, AND WATER DIVISION
- ELECTRIC, GAS, AND WATER DEPARTMENTS
- CITY OF MEMPHIS DIVISION OF PUBLIC WORKS
- SOUTH CENTRAL BELL TELEPHONE COMPANY
- MEMPHIS FIRE DEPARTMENT (FIRE ALARMS)

THE CONSTRUCTION OF THE 96" DIAMETER WOLF RIVER INTERCEPTOR SEWER IN THE ROUTE 101, NORTH WATKINS INTERCHANGE AREA WILL BE UNDERWAY DURING CONSTRUCTION OF THIS PROJECT. THE CONTRACTOR SHALL COOPERATE WITH THE CONTRACTOR ON THIS PROJECT AND WITH OTHER CONTRACTORS WORKING IN THE PROJECT AREA IN SCHEDULING AND PROSECUTING THE WORK. IT IS UNDERSTOOD AND AGREED THAT THE CONTRACTOR WILL RECEIVE NO ADDITIONAL COMPENSATION FOR ANY DELAYS OR INCONVENIENCE CAUSED BY UTILITY RELOCATIONS OR ADJUSTMENTS.

(UTILITY NOTES CONTINUED ON SHEET NO. 2F)

BRIDGE CONST.  
BY OTHERS

BRIDGE CONSTRUCTION BY OTHERS WILL BE UNDERWAY CONCURRENTLY WITH THE GRADING AND DRAINAGE PROJECT. BRIDGE APPROACH FILLS WILL BE PLACED AS DIRECTED BY THE ENGINEER TO EXPEDITE BRIDGE CONSTRUCTION. THE CONTRACTOR SHALL COORDINATE HIS WORK AND COOPERATE WITH THE BRIDGE CONSTRUCTION CONTRACTOR TO EXPEDITE THE TOTAL PROJECT.

EARTHWORK THE CONTRACTOR SHALL BE RESPONSIBLE FOR OBTAINING ALL BORROW MATERIAL REQUIRED FOR THIS PROJECT. THE CONTRACTOR SHALL HAVE THE OPTION OF OBTAINING FILL MATERIAL FROM THE MISSISSIPPI RIVER OR FROM OTHER BORROW SITES SELECTED BY THE CONTRACTOR. THE STATE HAS CONDUCTED AN INVESTIGATION ON AVAILABILITY OF FILL MATERIAL FROM THE MISSISSIPPI RIVER IN THE VICINITY OF THE PROJECT SITE AND WILL MAKE THIS INFORMATION AVAILABLE TO THE CONTRACTOR. THIS INFORMATION WILL BE FURNISHED FOR THE CONTRACTOR'S ASSISTANCE ONLY AND THE STATE ASSUMES NO RESPONSIBILITY FOR THE ACCURACY OR COMPLETENESS OF THIS INVESTIGATION. THE STATE WILL MAKE AVAILABLE AN EASEMENT FOR A PIPELINE FROM THE MISSISSIPPI RIVER TO THE PROJECT SITE FOR USE IF THE HYDRAULIC FILL OPTION IS SELECTED. SEE SPECIAL PROVISION REGARDING PIPELINE EASEMENT.

THE TENNESSEE DEPARTMENT OF TRANSPORTATION HAS MADE APPLICATION TO THE CORPS. OF ENGINEERS FOR A PERMIT TO OPERATE DREDGING EQUIPMENT ON THE MISSISSIPPI RIVER BETWEEN MILE 740 AND 745 WITHIN THE BORDERS OF THE STATE OF TENNESSEE. SHOULD THE CONTRACTOR DESIRE TO DREDGE MATERIAL FROM LOCATIONS IN THE MISSISSIPPI RIVER OTHER THAN THE LOCATION SPECIFIED ABOVE, THE STATE WILL REVISE THE APPLICATION TO THE CORPS. OF ENGINEERS TO INCLUDE THOSE AREAS. HOWEVER, THE CONTRACTOR SHOULD CONTACT THE CORPS. OF ENGINEERS FOR THE PRELIMINARY APPROVAL OF DREDGING IN ANY AREA OF THE MISSISSIPPI RIVER OTHER THAN THOSE SPECIFIED ABOVE.

THE CONTRACTOR MAY ELECT TO STRIP TOPSOIL FROM WITHIN THE CONSTRUCTION LIMITS OF THE RIGHT-OF-WAY OR FROM BORROW PITS FURNISHED BY THE CONTRACTOR. SILT TOPSOIL IS TO BE PAID FOR UNDER ITEM 203-10, EMBANKMENT COMPLETE IN PLACE.

HYDRAULIC PLACEMENT WILL NOT BE PERMITTED SOUTH OF THE WOLF RIVER. FILL MATERIAL FOR EMBANKMENT IN THIS AREA IS TO BE PLACED BY CONVENTIONAL METHODS.

IF THE CONTRACTOR CHOOSES TO OBTAIN BORROW MATERIAL FROM SOURCES OTHER THAN THE MISSISSIPPI RIVER, PLANS FOR THE BORROW SITES AND TRANSPORTING PROCEDURE MUST BE APPROVED BY ALL APPROPRIATE GOVERNMENTAL AGENCIES

INCLUDING CITY ENGINEER, COUNTY ENGINEER, PLANNING COMMISSION, PARK COMMISSION, COUNTY CONSERVATION BOARD, CHICKASAW BASIN AUTHORITY, COUNTY HEALTH DEPARTMENT AND STATE HEALTH DEPARTMENT.

(EARTHWORK NOTES CONTINUED ON SHEET NO. 2F)

EXCAVATION FOR PIPE CULVERTS, BOX CULVERTS, INLETS, CATCH BASINS, MANHOLES AND OTHER MINOR DRAINAGE STRUCTURES WILL NOT BE MEASURED OR PAID FOR SEPARATELY. THE COST OF EXCAVATION FOR THESE ITEMS SHALL BE INCLUDED IN THE UNIT PRICE BID FOR THE APPROPRIATE ITEM.

MINOR STRUCTURE  
EXCAVATION

SEEDING AND SODDING

SOD WILL BE PLACED AT LOCATIONS SHOWN ON THE PLANS AND OTHER LOCATIONS AS DIRECTED BY THE ENGINEER. SIDE SLOPES AND GRADED AREAS ADJACENT TO CROSS STREETS SHALL BE SODDED AS DIRECTED BY THE ENGINEER TO PREVENT EROSION OR MUD FLOW ONTO THE STREETS. ADDITIONAL SODDING PLACED AS DIRECTED BY THE ENGINEER WILL BE PAID FOR AT THE UNIT PRICE BID FOR ITEM NO. 803-01. ALL NEWLY GRADED EARTHEN AREAS, EASEMENT AREAS, OR OTHER AREAS ON THE PROJECT DESIGNATED BY THE ENGINEER THAT ARE NOT TO BE PAVED, SODDED, OR STABILIZED SHALL BE SEEDED IN ACCORDANCE TO SECTION 801 OF THE STANDARD SPECIFICATIONS.

(SEEDING AND SODDING NOTES CONTINUED ON SHEET NO. 2F)

EROSION, MUD, AND  
DEBRIS CONTROL

SODDING AND SEEDING PHASES OF CONSTRUCTION SHALL BE CARRIED OUT IMMEDIATELY UPON COMPLETION OF EARTHWORK (CUT OR FILL) AND/OR AS DIRECTED BY THE ENGINEER. WHERE EARTHWORK CONSTRUCTION IS SUCH AS TO INVOLVE THE POSSIBILITY OF MUD FLOW ONTO ADJACENT PROPERTY OR EXISTING CITY STREETS, THE CONTRACTOR SHALL COMPLETE THE EARTHWORK PHASES AS RAPIDLY AS POSSIBLE AND SOD OR SEED THE SLOPES IMMEDIATELY UPON COMPLETION OF THE EARTHWORK CONSTRUCTION AND/OR AS DIRECTED BY THE ENGINEER. THE CONTRACTOR WILL BE RESPONSIBLE FOR KEEPING ADJACENT PRIVATE PROPERTY AND CITY STREETS CLEAR OF MUD AND DEBRIS DURING CONSTRUCTION. ALL WORK INVOLVED IN PROMPTLY REMOVING ANY MUD OR DEBRIS SHALL BE THE RESPONSIBILITY OF THE CONTRACTOR. THIS WORK WILL NOT BE PAID FOR SEPARATELY BUT SHALL BE CONSIDERED INCIDENTAL TO THE OTHER ITEMS OF CONSTRUCTION. IF THE CONTRACTOR FAILS TO KEEP THESE AREAS CLEAN, THE STATE OF AN AGENT OF THE STATE WILL REMOVE THE MUD OR DEBRIS, AND THE COST OF SUCH WORK WILL BE DEDUCTED FROM THE CONTRACTOR'S PAYMENT ESTIMATE.

TREE PROTECTION

THE CONTRACTOR SHALL SAVE AND PROTECT LIVING TREES AS DESIGNATED BY THE ENGINEER DURING CONSTRUCTION OF THE PROJECT IN ACCORDANCE WITH THE SPECIFICATIONS. SEE SHEET 2-AA AS SHOWN IN PLANS.

FIELD ADJUSTMENT

THE LOCATION, GRADE, AND CROSS SECTION OF PROPOSED CULVERTS, STORM SEWERS, MINOR DRAINAGE STRUCTURES, AND DITCHES SHALL BE ADJUSTED AS DIRECTED BY THE ENGINEER WHEN FIELD CONDITIONS DICTATE. INVERT ELEVATIONS OF ALL EXISTING SANITARY AND STORM SEWERS WHICH ARE TO REMAIN, BE RELOCATED, OR BE CONNECTED TO PROPOSED SEWERS SHALL BE VERIFIED IN THE FIELD PRIOR TO CONSTRUCTION; GRADES OF PROPOSED STORM AND SANITARY SEWERS SHALL BE ADJUSTED AS REQUIRED TO MEET EXISTING ELEVATIONS.

MAINTAINING TRAFFIC

VEHICULAR ACCESS TO THE RESIDENTIAL AREA WEST OF NORTH WATKINS AND NORTH OF HINDMAN ROAD SHALL BE MAINTAINED DURING CONSTRUCTION. EXISTING NORTH WATKINS AND HOLLYWOOD STREET TRAFFIC SHALL BE MAINTAINED AT ALL TIMES BY THE CONTRACTOR WITH THE APPROVAL OF THE CITY OF MEMPHIS TRAFFIC ENGINEER. GRADING FOR THE FUTURE RUNAROUNDS WILL BE COMPLETED UNDER THIS CONTRACT TO THE EXTENT POSSIBLE WITHOUT DISRUPTING TRAFFIC ON WATKINS ST. OR HOLLYWOOD ST.

DITCHES

EXISTING DITCHES SHALL BE FILLED OR SHAPED WITHIN THE RIGHT-OF-WAY AND DRAINAGE EASEMENTS AS DIRECTED BY THE ENGINEER OR SHOWN ON THE PLANS. THIS WORK WILL NOT BE PAID FOR SEPARATELY BUT SHALL BE CONSIDERED INCIDENTAL TO THE CONTRACT UNIT PRICE FOR ROAD AND DRAINAGE EXCAVATION (UNCLASSIFIED), ITEM NO. 203-01. ALL DISTANCES RIGHT (RT.) OR LEFT (LT.) SHOWN ON THE PLANS AT BREAKPOINTS ARE FROM CENTERLINE OR BASELINE OF ROADWAY (AS NOTED ON THE PLANS) TO CENTERLINE OF DITCH.

PAVEMENT, CURBING, AND  
SIDEWALK REPLACEMENT

THE CONTRACTOR SHALL REPLACE AT HIS OWN EXPENSE ANY EXISTING PAVEMENT, CURBING, AND SIDEWALKS WHICH ARE DAMAGED BY CONSTRUCTION ACTIVITIES. NO PATCHING WILL BE ALLOWED. PAVEMENT, CURBING, AND SIDEWALKS REPLACED DUE TO ESSENTIAL CONSTRUCTION SHALL BE OF THE SAME MATERIAL AS THE ORIGINAL AND SHALL BE CONSTRUCTED TO THE SAME CROSS SECTION. MINIMUM GUTTER THICKNESS WILL BE 8 INCHES.

CONCRETE BOX CULVERTS

CONCRETE BOX CULVERTS SHALL BE CONSTRUCTED IN ACCORDANCE WITH STATE OF TENNESSEE STANDARD DRAWINGS. THE STANDARD DRAWINGS TO BE USED ARE DESIGNATED ON THE CULVERT CROSS SECTION SHEETS. ALL BOX CULVERTS AND BOX TYPE BRIDGES ARE TO BE PROVIDED WITH "V" BOTTOMS AS DETAILED ON THE PLANS. THE QUANTITIES SHOWN ON THE STANDARD DRAWINGS DO NOT INCLUDE THE ADDITIONAL CONCRETE REQUIRED TO FORM THE "V" BOTTOMS. HOWEVER, THE ADDITIONAL CLASS A CONCRETE IS SHOWN ON THE CULVERT CROSS SECTION SHEETS AND INCLUDED IN THE ESTIMATED ROADWAY QUANTITIES. ALL NECESSARY CONSTRUCTION JOINTS IN CONCRETE BOX CULVERTS SHALL BE THE BUTT TYPE. LOCATION OF JOINTS SHALL BE DETERMINED BY THE ENGINEER ON CONSTRUCTION. WHEN THE LENGTH OF A WING WALL EXCEEDS FIFTEEN FEET (15'-0"), A CONSTRUCTION JOINT SHALL BE LOCATED AS SHOWN ON STANDARD DRAWING NO. C-2-95, REVISED CONSTRUCTION DETAILS.

REV. 4-9-74;  
MADE CORRECTIONS TO THE  
NOTES.


REV. 4-17-74; NOTE  
CONCERNING SEEDING  
AND SODDING ADDED

| TYPE   | YEAR | PROJECT NO.    | SHEET NO. |
|--------|------|----------------|-----------|
| Const. | 1974 | EACT 240-1(24) | 2 E       |
|        |      |                |           |
|        |      |                |           |
|        |      |                |           |

STATE OF TENNESSEE  
DEPARTMENT OF TRANSPORTATION  
BUREAU OF HIGHWAYS

GENERAL NOTES



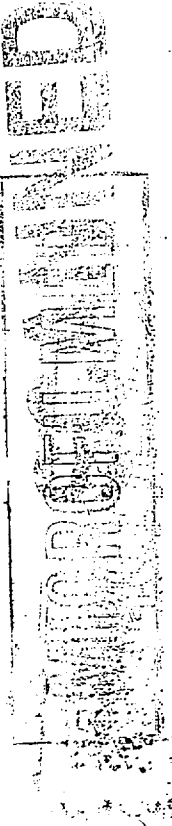

GENERAL NOTES

ADJUSTMENT OF EXISTING  
MANHOLES AND INLETS

EXISTING SANITARY SEWER AND STORM SEWER MANHOLES AND EXISTING INLETS, CATCHBASINS OR OTHER DRAINAGE OR SANITARY SEWER STRUCTURES SHALL BE ADJUSTED TO PROPOSED GRADE AS SHOWN ON THE PLANS. EXISTING CASTINGS ARE TO BE UTILIZED WHERE POSSIBLE, AND ADJUSTMENT SHALL BE PERFORMED IN A MANNER SATISFACTORY TO THE ENGINEER. MANHOLE AND INLET ADJUSTMENT COSTS SHALL BE INCLUDED IN UNIT PRICE BID FOR OTHER ITEMS.

FENCING

FENCING IN THIS PROJECT INCLUDES 6 FT. CHAIN LINK FENCE (ITEM NO. 707-02.01) AND STOCK FENCE (ITEM NO. 707-03.01). LOCATION OF THE VARIOUS FENCE TYPES ARE SHOWN ON THE PLANS. LOCATION OF THE FENCES SHALL BE ONE (1) FOOT INSIDE THE RIGHT-OF-WAY LINE AND NORMALLY FOLLOW THE RIGHT-OF-WAY LINE EXCEPT WHERE SHOWN OTHERWISE ON THE PLANS.

UNDERDRAINS

A 3-FOOT LENGTH OF 6" PERFORATED PIPE UNDERDRAIN, AS INDICATED ON THE PLANS, SHALL BE INSTALLED IN MANHOLES OR INLETS WHICH ARE TO RECEIVE DRAINAGE FROM FUTURE ROAD-WAY UNDERDRAINS. UNLESS OTHERWISE NOTED ON PLANS, EACH 3-FOOT LENGTH OF UNDERDRAIN SHALL BE TEMPORARILY CAPPED TO PREVENT INFILTRATION OF SOIL INTO THE MANHOLE OR INLET. THE 3-FOOT LENGTH OF UNDERDRAIN WILL NOT BE PAID FOR SEPARATELY, BUT SHALL BE CONSIDERED INCIDENTAL TO THE CONTRACT UNIT PRICE FOR MANHOLES OR INLETS.

DISPOSAL OF SURPLUS  
MATERIAL IN THE CITY OF  
MEMPHIS

ALL SURPLUS MATERIAL SUCH AS DIRT, GRAVEL, BROKEN CONCRETE, TREE STUMPS, ETC. WILL BE REMOVED FROM THE SITE. SURPLUS MATERIAL SHALL BE DISPOSED OF IN ACCORDANCE WITH CITY OF MEMPHIS ORDINANCE NO. 1492 AS ADOPTED BY THE CITY COUNCIL ON OCTOBER 17, 1972. NO EXTRA COMPENSATION WILL BE ALLOWED FOR HAULING OR OTHER WORK REQUIRED BY THIS ORDINANCE.

DESIGN LOADING

ALL CONCRETE BOX AND SLAB CULVERTS AND BRIDGES ARE DESIGNED FOR HS 20 AND ALTER-NATE MILITARY LOADING

GRADING AND SHAPING  
AROUND DRAINAGE  
STRUCTURES

IT SHALL BE THE CONTRACTOR'S RESPONSIBILITY TO GRADE AND SHAPE AROUND DRAINAGE STRUCTURES TO PROVIDE SATISFACTORY OPERATION OF THE DRAINAGE STRUCTURES.

CONNECTIONS TO EXISTING  
SEWERS, CULVERTS, INLETS  
AND MANHOLES

WHERE PROPOSED MANHOLES, INLETS, OR OTHER APPURTENANCES ARE INDICATED ON THE PLANS OR DIRECTED BY THE ENGINEER TO BE CONSTRUCTED OVER OR ON EXISTING SEWERS OR CULVERTS, THE CONTRACTOR SHALL REMOVE PORTIONS OF THE EXISTING FACILITY AS REQUIRED AND/OR SEAL OPEN ENDS WITH CONCRETE AS DIRECTED BY THE ENGINEER. THE CONTRACTOR SHALL REMOVE PORTIONS OF THE EXISTING STRUCTURE AS REQUIRED TO ACCEPT THE PROPOSED PIPE. THE VOID BETWEEN THE PROPOSED PIPE AND THE ROUGH OPENING IN THE STRUCTURE SHALL BE THOROUGHLY FILLED WITH CEMENT GROUT. THE WORK MATERIALS INVOLVED IN THESE OPERATIONS WILL NOT BE PAID FOR SEPARATELY BUT SHALL BE CONSIDERED INCIDENTAL TO OTHER ITEMS OF CONSTRUCTION.

ABANDONED SEWERS,  
MANHOLES, AND INLETS

SEWER LINES TO BE ABANDONED AND NOT SPECIFIED ON THE PLANS "TO BE FILLED" SHALL HAVE OPEN ENDS SEALED WITH CONCRETE AS DIRECTED BY THE ENGINEER. MANHOLES AND INLETS TO BE ABANDONED SHALL HAVE THE TOPS REMOVED TO 2'-0" BELOW SUB-GRADE OR 2' BELOW FINISHED GRADE OUTSIDE THE LIMITS OF THE ROADBED AND SHALL BE FILLED WITH SAND AFTER SEALING OF PIPES. ABANDONED SEWER LINES WHICH ARE SPECIFIED ON THE PLANS "TO BE FILLED" SHALL BE COMPLETELY FILLED WITH A LEAN SAND-CEMENT MIXTURE CONTAINING NOT MORE THAN 12 PARTS OF SAND TO 1 PART PORTLAND CEMENT (BY WEIGHT). THE METHOD OF PLACING SHALL BE APPROVED BY THE ENGINEER. THIS WORK WILL NOT BE PAID FOR SEPARATELY BUT SHALL BE CONSIDERED INCIDENTAL TO THE CONTRACT UNIT PRICE FOR ROAD AND DRAINAGE EXCAVATION (UNCLASSIFIED) ITEM NO. 203-01.

RIP- RAP

THE CONTRACTOR WILL BE PERMITTED TO DUMP RUBBLE- STONE RIP- RAP AND SPREAD IT BY MACHINE IN LIEU OF HAND PLACING. AFTER THE RIP- RAP HAS BEEN SPREAD, THE MAIN STONES SHALL BE CHINKED AND FILLED WITH SMALLER STONES, BY HAND, TO FILL THE VOIDS. STONES PROTRUDING MORE THAN SIX INCHES ABOVE THE NORMAL SURFACE SHALL BE BROKEN DOWN TO COME WITHIN SIX INCHES OF THE NORMAL SURFACE.

SANITARY LANDFILL  
EXCAVATION

THE EXISTING SANITARY LANDFILL AS OUTLINED ON SHEETS 50 AND 100 IS TO BE REMOVED TO THE NATURAL GROUND LINE BY THE CONTRACTOR. THE CONTRACTOR WILL OBTAIN THE ENGINEER'S APPROVAL BEFORE ROADWAY FILL OPERATIONS ARE BEGUN IN THE AREA. ALL SURPLUS MATERIAL WILL BE REMOVED FROM THE AREA AND HAULED TO THE NEAREST CITY OF MEMPHIS SANITARY LANDFILL. THE CONTRACTOR WILL CONTACT THE CITY SANITATION DEPARTMENT TO OBTAIN THE EXACT LOCATION AND THE AMOUNT OF THE FEE CHARGED FOR DISPOSAL. ALL SANITARY LANDFILL EXCAVATION WILL BE MEASURED AND PAID FOR UNDER ITEM NO. 203-01.10 SANITARY LANDFILL EXCAVATION.

GENERAL NOTES (CONTINUED)

UTILITIES  
(CONTINUED)

THE CONTRACTOR'S ATTENTION IS DIRECTED TO A NOTE ON UTILITY SHEET NO. III. THE CONTRACTOR WILL BE REQUIRED TO CONFORM TO THIS NOTE IN THE INITIAL GRADING OF THIS PROJECT AND AS DIRECTED BY THE ENGINEER.

EARTHWORK  
(CONTINUED)

IF THE CONTRACTOR DESIRES TO OBTAIN MATERIAL FROM THE ARKANSAS SIDE OF THE MISSISSIPPI RIVER, HE WILL BE REQUIRED TO OBTAIN A PERMIT FROM THE STATE OF ARKANSAS AT HIS OWN EXPENSE. THE CONTRACTOR WILL BE REQUIRED TO PAY APPLICABLE SEVERENCE AND ROYALTY TAX. THE CONTRACTOR MAY APPLY FOR THE PERMIT BY CONTACTING:

MR. DENO NICHOLS  
MANAGER OF MISCELLANEOUS TAX  
ARKANSAS DEPARTMENT OF FINANCE  
AND ADMINISTRATION  
JOEL Y. LEDBETTER BUILDING  
LITTLE ROCK, ARKANSAS 72203  
TELEPHONE: 501-371-1487

FENCING  
(CONTINUED)

FENCE SURROUNDING THE AIRPORT PROPERTY MUST BE MAINTAINED FOR SECURITY OF THE RUNWAY ON SUBJECT PROPERTY. THIS PROTECTION MUST BE PROVIDED DURING THE ENTIRE EASEMENT PERIOD (5 YEARS).

SEEDING & SODDING  
(CONTINUED)

ALL SURFACE AREA OUTSIDE FUTURE PAVING LIMITS, EXCEPT THE EMBANKMENT SIDE SLOPES AS SHOWN ON SHEET 2 OR AREAS TO RECEIVE OTHER TREATMENT AS STIPULATED ON THE PLANS, SHALL BE COVERED WITH THREE (3) INCHES OF TOPSOIL PRIOR TO SEEDING. THE TOPSOIL SHALL BE MEASURED AND PAID FOR UNDER ITEM NO. 203-10 EMBANKMENT (COMPLETE IN PLACE)

SCOPE OF WORK

THIS PROJECT IS THE GRADING AND DRAINAGE OF A SECTION OF I-240 FROM STATION 224+61.09 (EAST BASE LINE) AND STATION 217+46.41 (WEST BASE LINE) (SOUTH OF THE WOLF RIVER) TO STATION 410+00.25 (AT THE E.C. RAILROAD). THE WORK IS TO BE AS INDICATED ON THE TYPICAL SECTIONS AND PLAN AND PROFILE SHEETS. IT INCLUDES BUT SHALL NOT BE LIMITED TO THE FOLLOWING:

THE GRADING AND DRAINAGE OF RAMPS FOR THE ROUTE 101, NORTH WATKINS STREET INTERCHANGE AND THE HOLLYWOOD STREET INTERCHANGE (THE BRIDGES WILL BE BUILT UNDER A LATER CONTRACT).

THE GRADING AND DRAINAGE OF CONSTRUCTION RUNAROUNDS FOR NORTH WATKINS STREET AND HOLLYWOOD STREET. THE GRADING AND DRAINING OF McLEAN EXTENDED FROM STATION 80+00 (414±SOUTH OF I-240) TO STATION 95+50 (1,136±NORTH OF I-240).

THE CONSTRUCTION OF ALL NECESSARY MISCELLANEOUS ITEMS SUCH AS FENCING, CONCRETE DITCH PAVING, SEEDING, SODDING AND ETC.

| TYPE   | YEAR | PROJECT NO.    | SHEET NO. |
|--------|------|----------------|-----------|
| Const. | 1974 | AG-220-1(04)-A | 2F        |
|        |      |                |           |
|        |      |                |           |
|        |      |                |           |

REV. 3-29-74; CHANGED THE  
END OF PROJECT IN THE  
SCOPE OF WORK.

REV. 4-9-74; CORRECTED THE  
EARTHWORK NOTE.

REV. 4-16-74; FENCING NOTE  
ADDED.

REV. 4-17-74; NOTE CONCERNING  
SEEDING AND SODDING ADDED.



RECORDED

SCANNED  
FEB 10 2002  
BY TRC


### HORIZONTAL CURVE NOMENCLATURE

- P.O.T. = Point on Tangent  
P.C. = Point of Curve  
P.T. = Point of Tangent  
P.I. = Point of Intersection of Tangents.  
P.C.C. = Point of Compound Curve  
P.R.C. = Point of Reverse Curve  
T.S. = Tangent to Spiral  
S.C. = Spiral to Curve  
C.S. = Curve to Spiral  
S.T. = Spiral to Tangent  
S.C.S. = Spiral to Curve to Spiral  
D = Degree of Curve, Unspiralled Curve  
D<sub>s</sub> = Degree of Simple Curve portion of Spiralled Curve  
Δ = Deflection angle between two Tangents; also Central angle of curve.  
R = Radius of Curve, Unspiralled Curve  
R<sub>c</sub> = Radius of Simple Curve Portion of Spiralled Curve  
L<sub>s</sub> = Length of Spiral  
L<sub>a</sub> = Length of Spiral between Compound Curves  
T = Distance from P.C. or P.T. to P.I.  
T<sub>s</sub> = Distance from T.S. or S.T. to P.I.  
Δ<sub>c</sub> = Central Angle of Simple Curve portion of Spiralled Curve  
L = Length of Simple Curve  
L<sub>c</sub> = Length of Simple Curve portion of Spiralled Curve  
θ<sub>s</sub> = Central Angle of Spiral  
θ<sub>a</sub> = "Equivalent" Spiral Angle, as defined in "Transition Curves for Highways"  
α<sub>1</sub> & α<sub>2</sub> = Intersection angle between the tangents at the C.S. and S.C. and the parallel tangents of the circular curves produced at the common radius.  
k = Distance from T.S. to point on tangent opposite the P.C. of the circular curve produced.  
p = Offset distance from tangent of P.C. of circular curve produced.  
p<sub>a</sub> = Offset distance between the circular curves produced at the common radius.


Degree of Curve is the Central Angle subtended by an arc of 100.00 ft.  
Spiral Data is computed from formulae and tables in "Transition Curves for Highways" United States Government Printing Office, 1940.  
Compound Curve data subscripts increase in the direction of increasing stationing.

### INTERSECTION ANGLES:


The angle given for the intersection of a roadway on curve (or spiral) and a tangent roadway is the angle between the tangent roadway and a tangent to the curve (or spiral) at the point of intersection.

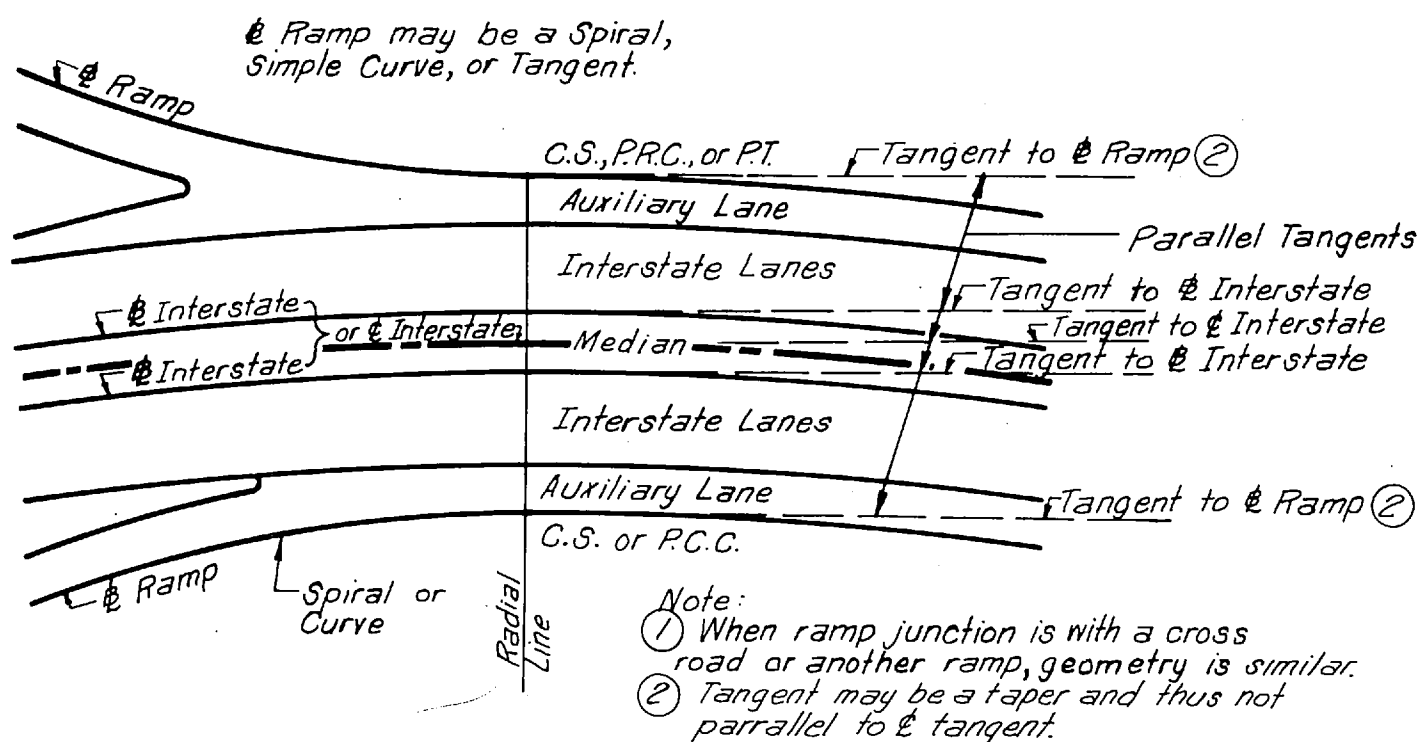

**TYPICAL RAMP JUNCTION GEOMETRY  
INTERSTATE ON CURVE**

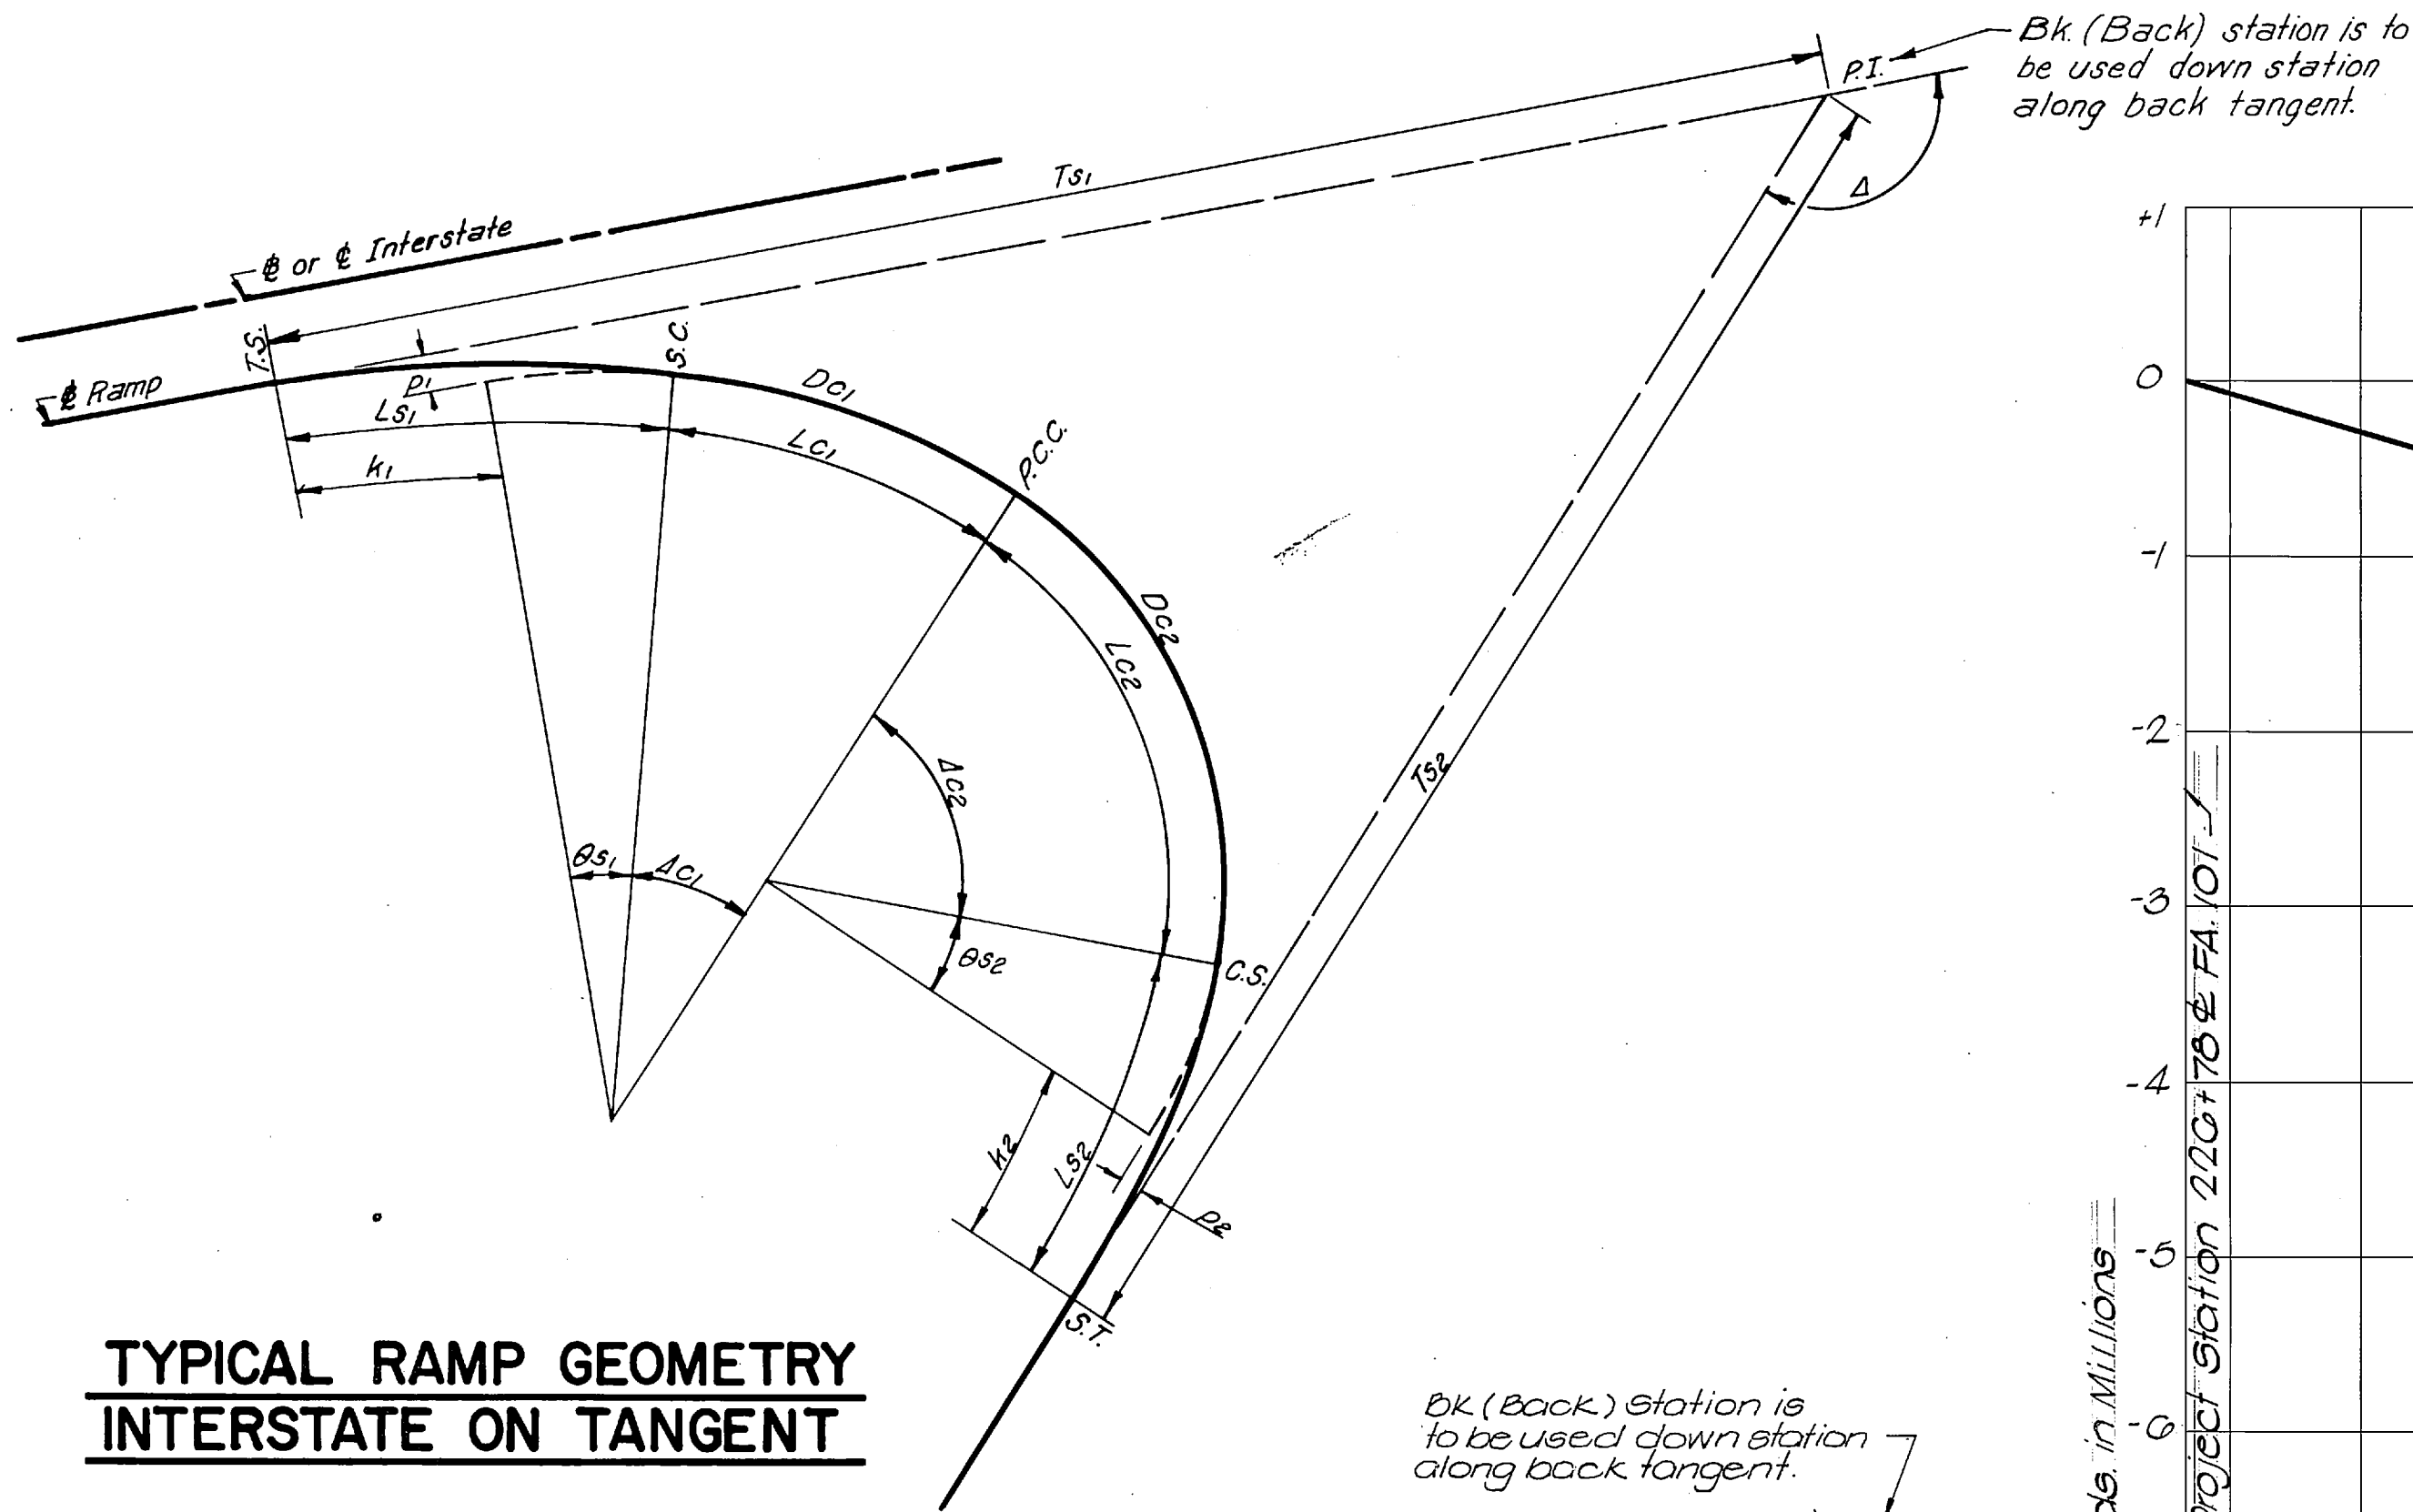


**TYPICAL RAMP GEOMETRY  
INTERSTATE ON TANGENT**

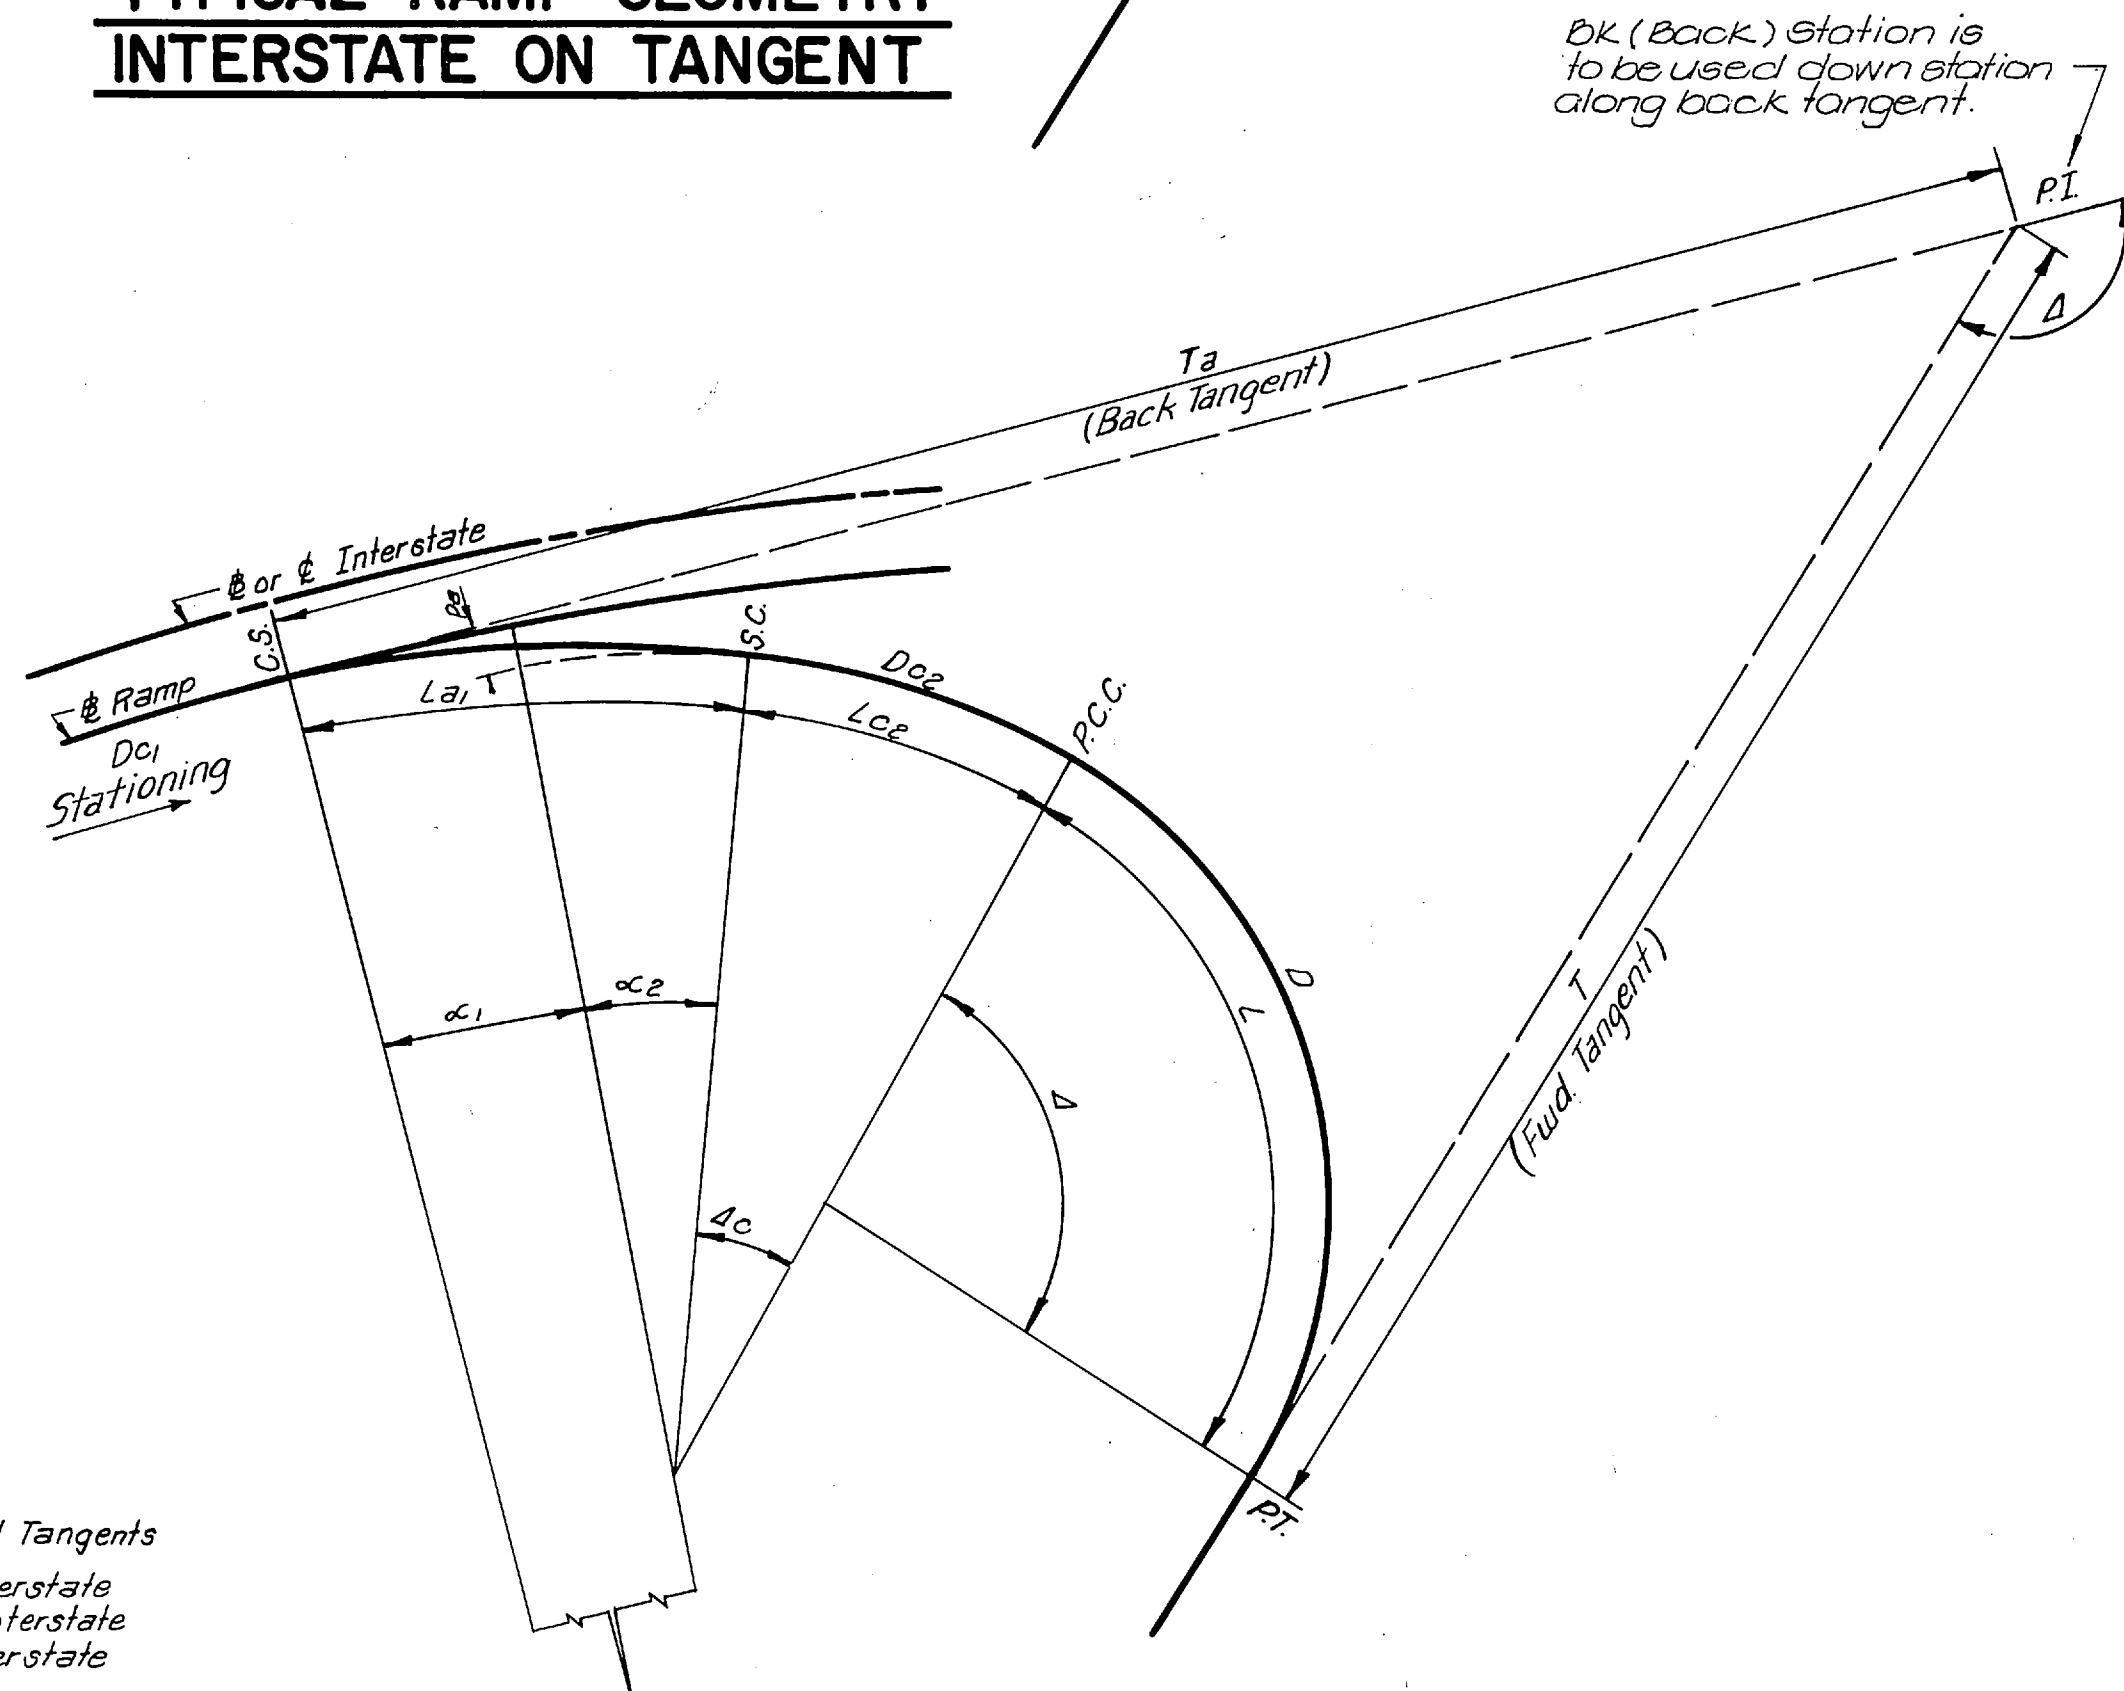


**TYPICAL RAMP GEOMETRY  
INTERSTATE ON CURVE**

REV. 3-29-74; CHANGED THE END OF  
PROJECT STATION ON THE MASS DIAGRAM  
AND CORRECTED THE QUANTITIES.

| TYPE   | YEAR | PROJECT NO.    | SHEET NO. |
|--------|------|----------------|-----------|
| Const. | 1974 | EA-1-240-1(24) | 29        |
|        |      |                |           |
|        |      |                |           |
|        |      |                |           |

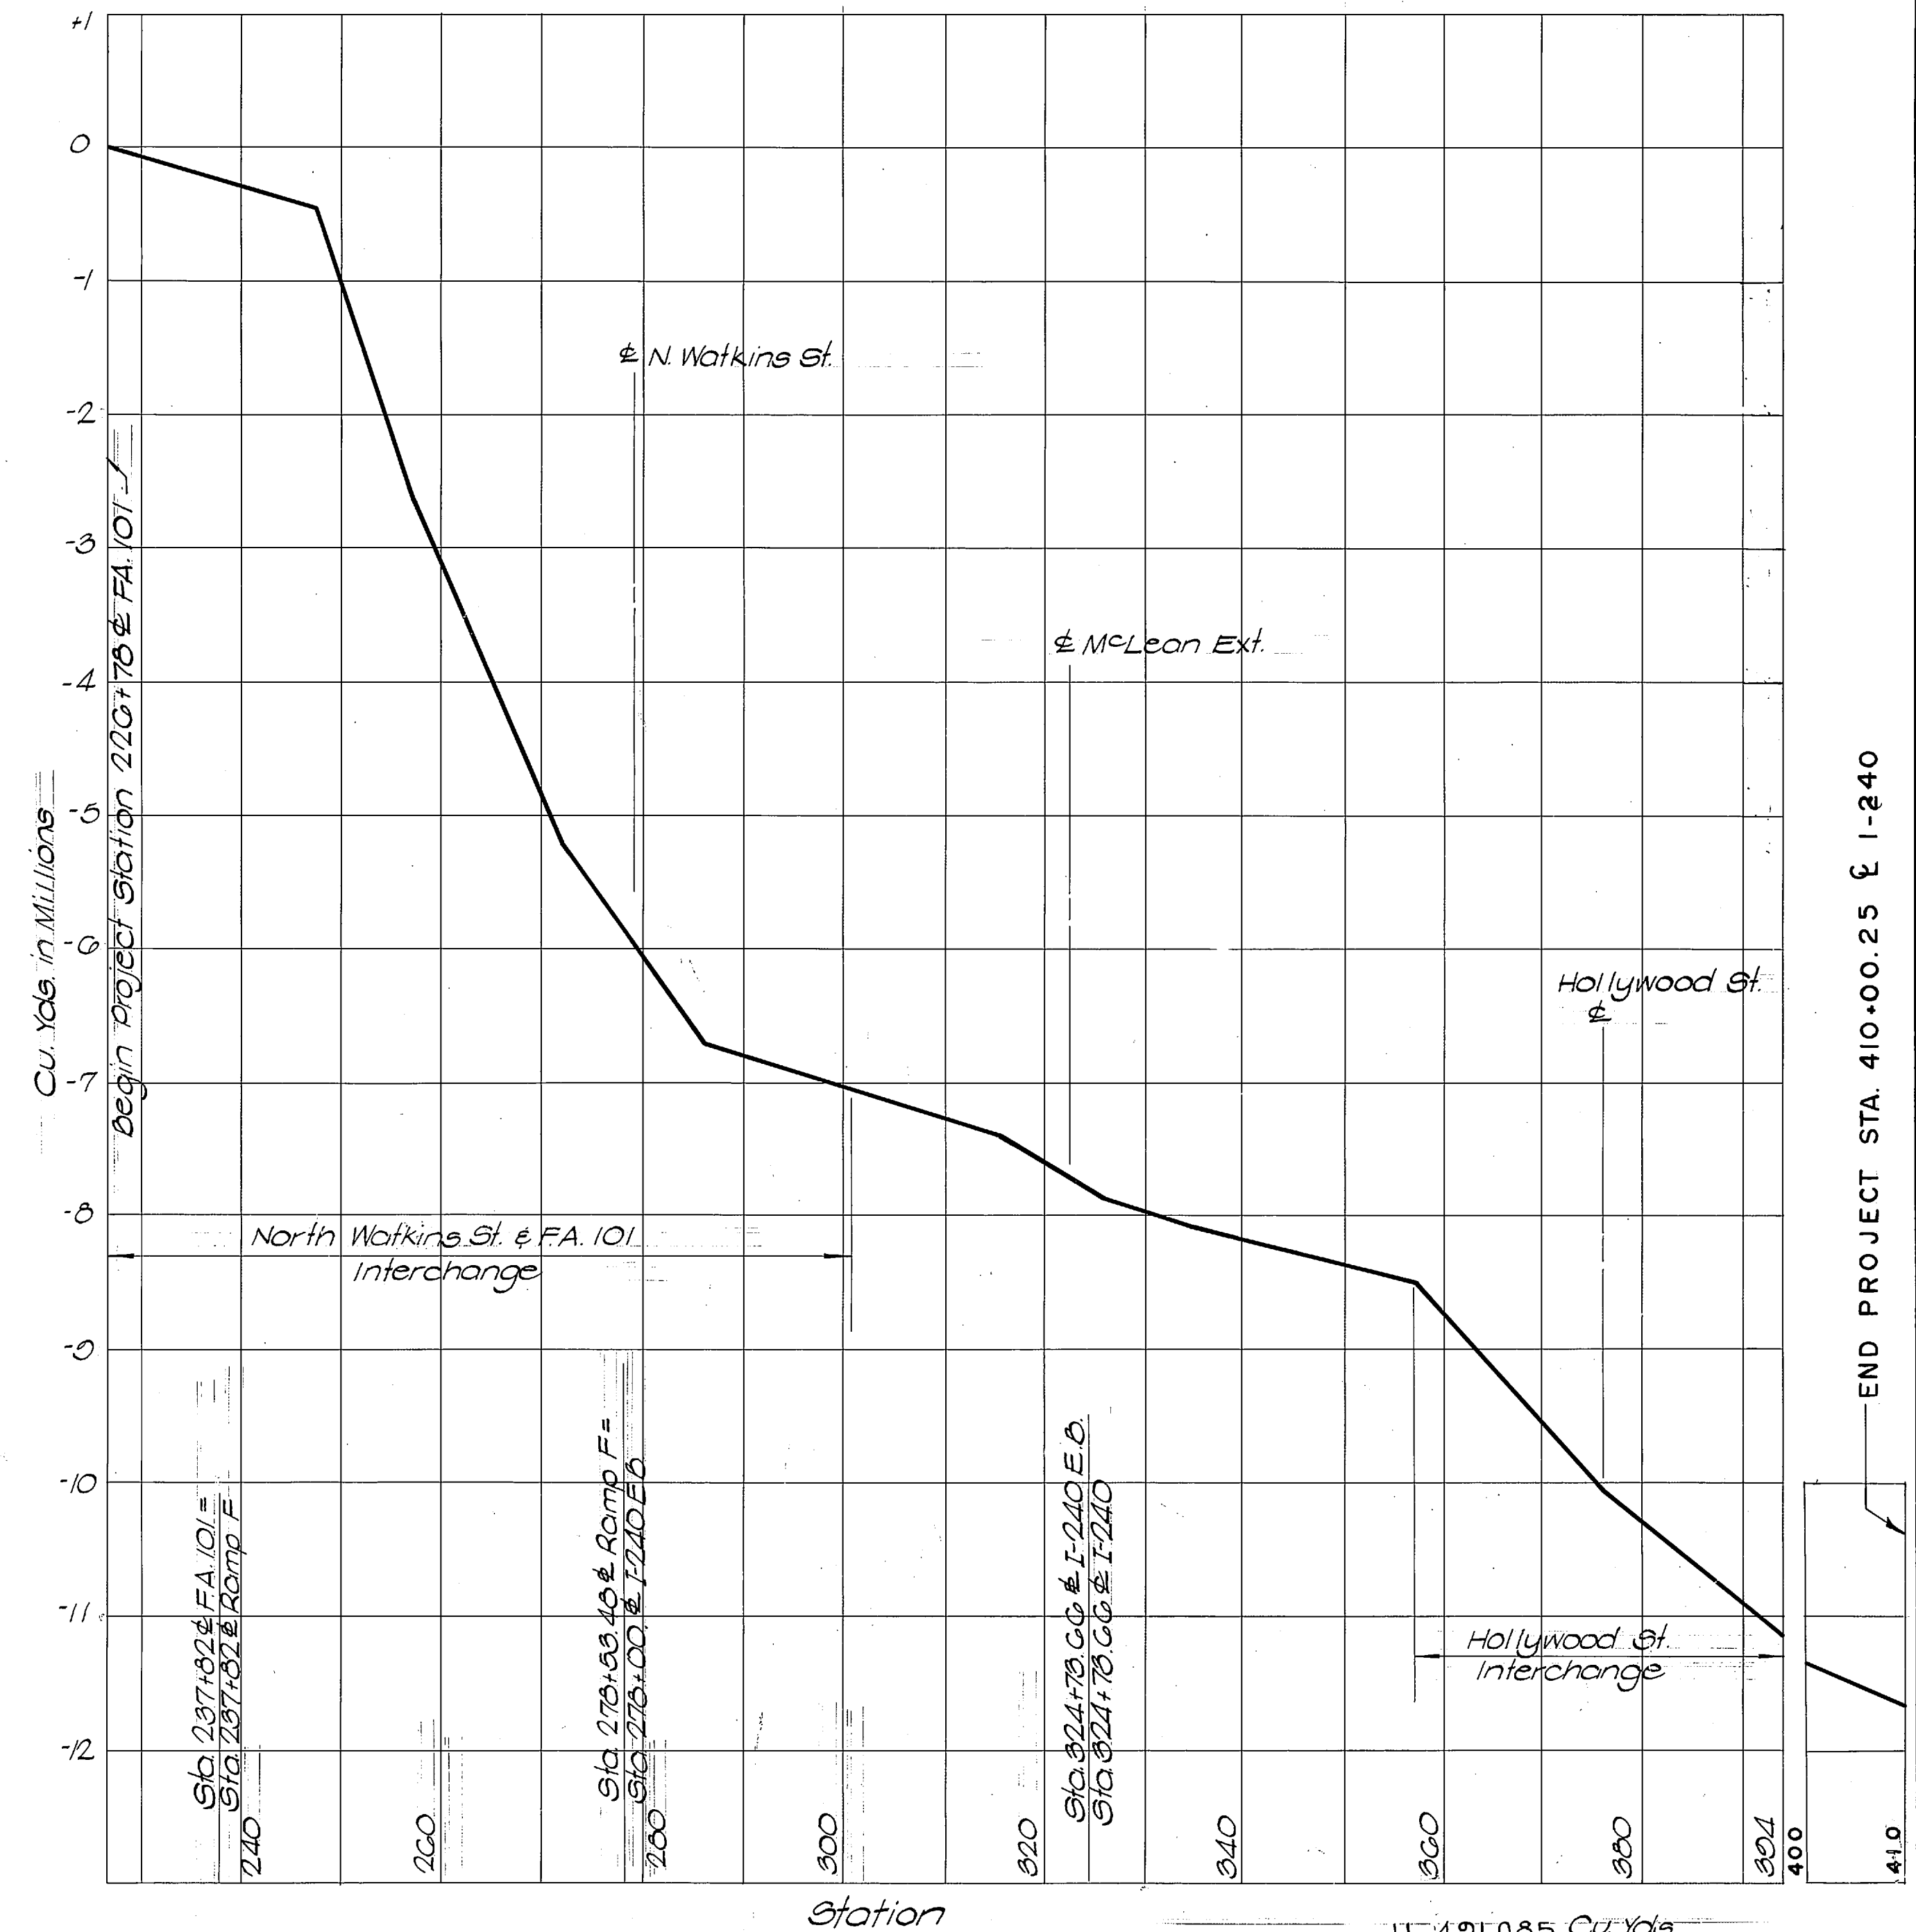


**MASS DIAGRAM**  
(For Information of Bidders Only)

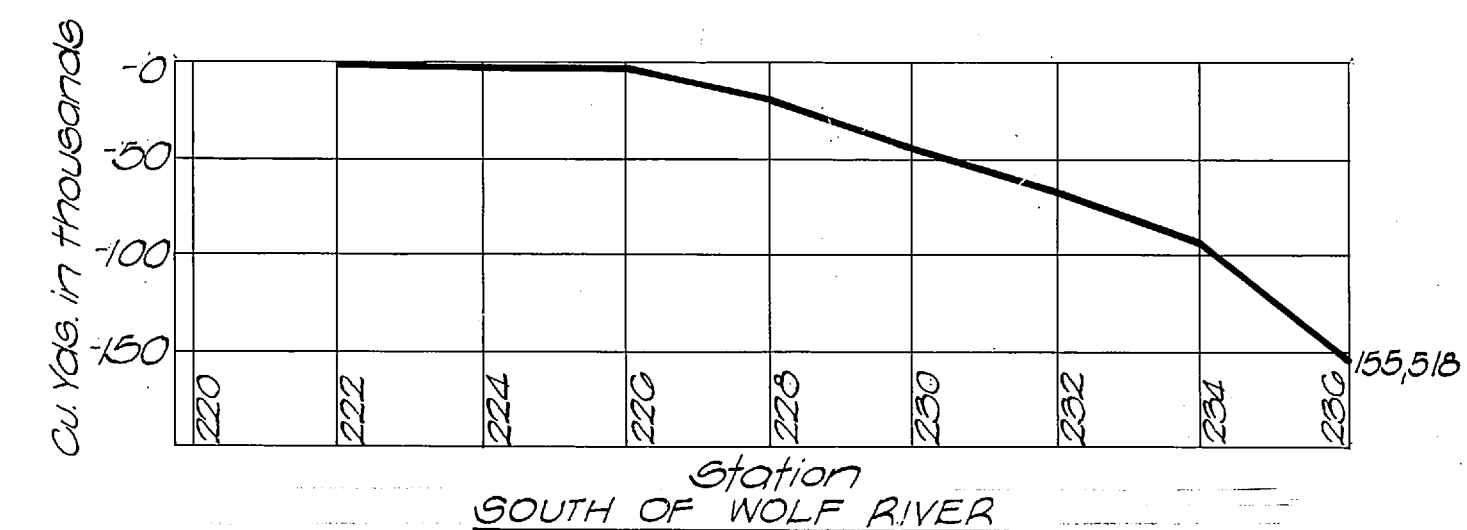

STATE OF TENNESSEE  
DEPARTMENT OF TRANSPORTATION  
BUREAU OF HIGHWAYS

GENERAL NOTES



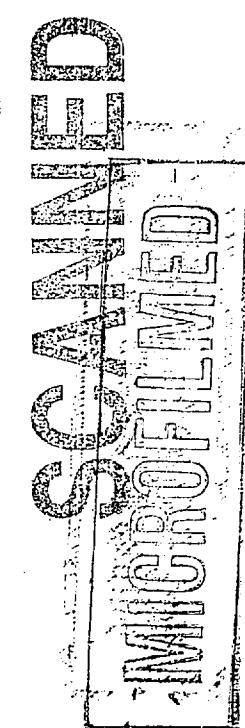

SCANNED  
FEB 18 2002  
BY TRC

ESTIMATED ROADWAY QUANTITIES

| ESTIMATED ROADWAY QUANTITIES |                                             |          
|------------------------------|---------------------------------------------|----------|-------|-------|--------|--------|--------|--------|--------|--------|--------|--------|--------|--------|----|----|----|----|----|----|----|-----|-----|-----|-----|----|----|-----|----------|
| ITEM NO.                     | DESCRIPTION                                 | UNIT     | 50    | 51    | 52     | 53     | 54     | 55     | 56     | 57     | 58     | 59     | 60     | 61     | 62 | 63 | 64 | 65 | 66 | 67 | 68 | 69  | 70  | 71  | 72  | 73 | 74 | 75  | QUANTITY |
| 201-01                       | CLEARING AND GRUBBING                       | L. S.    |       |       
| 201-02                       | MOBILIZATION                                | L. S.    |       |       
| 100-10                       | TRAINEE                                     | EACH     |       |       
| 203-01                       | ROAD AND DRAINAGE EXCAVATION (UNCLASSIFIED) | CU. YD.  | 2061  | 4161  | 6370   | 841    | 501    | 6340   | 17666  | 4725   | 1263   | 1343   | 25587  | 4874   |    |    |    |    |    |    |    |     |     |     |     |    |    |     |          |
| 203-01.10                    | SANITARY LANDFILL EXCAVATION                | CU. YD.  | 2514  |       |        
| 203-06                       | WATER                                       | M. GAL.  | 210   | 2093  | 3500   | 821    | 437    | 4447   | 2073   | 2233   | 1506   | 840    | 804    | 654    |    |    |    |    | 6  |    |    |     | 5   | 14  | 1   |    | 4  |     |          |
| 203-10                       | EMBANKMENT (COMPLETE IN PLACE)              | CU. YD.  | 86752 | 82903 | 130118 | 225017 | 172875 | 176102 | 820938 | 854520 | 596808 | 336360 | 854180 | 268916 |    |    |    |    |    |    |    |     |     |     |     |    |    |     |          |
| 204-07                       | BEDDING MATERIAL (PIPE) CLASS B             | CU. YD.  |       |       |        |        |        |        |        |        |        |        |        |        |    |    |    |    |    |    |    | 367 |     | 322 | 943 | 55 |    | 273 |          |
| 204-08                       | FOUNDATION FILL MATERIAL                    | CU. YD.  |       |       |        |        |        |        |        |        |        |        |        | 141    | 78 |    |    |    |    |    |    |     | 117 |     |     |    |    |     |          |
| 206-01                       | FINAL DRESSING                              | PER STA. | 16    | 12    | 12     | 11     | 7      | 17     | 15     | 7      | 8      | 15     | 14     | 11     |    |    |    |    |    |    |    |     |     |     |     |    |    |     |          |
|                              |                                             
- ① WATER FOR EMBANKMENT INCLUDED ONLY IF EMBANKMENT PLACED BY CONVENTIONAL METHOD.
- ② MEASURED IN FINAL POSITION (EMBANKMENT MEASUREMENT), SEE SPECIAL PROVISION REGARDING SECTION 203-10
- ③ 29,407 M.G. WATER FOR EMBANKMENT.  
50 M.G. WATER FOR GRANULAR BACKFILL MATERIAL.
- ④ SEE SPECIAL PROVISION.

| TYPE   | YEAR | PROJECT NO.     | SHEET NO. |
|--------|------|-----------------|-----------|
| Const. | 1974 | EACI-240-1(24)4 | 241       |
|        |      |                 |           |
|        |      |                 |           |

REV. 3-29-74; CHANGED QUANTITIES ON FOOTNOTE NO. 8.

REV. 6-13-74; CORRECTED THE ITEM NUMBER ON FOOTNOTE 2, ADDED FOOTNOTE 3.



UNRECORDED

SCANNED  
Feb 13 2002  
BY TRC

ESTIMATED ROADWAY QUANTITIES

| ITEM NO.  | DESCRIPTION                                                | UNIT     |       |       QUANTITY |
|-----------|------------------------------------------------------------|----------|-------|-------|-------|-------|-----|-------|-------|-------|-----|-------|------|-------|-------|-----|-----|-------|-----|----|------|-----|-----|-----|------|---|---|----------|
|           |                                                            |          | 50    | 51    | 52    | 53    | 54  | 55    | 56    | 57    | 58  | 59    | 63   | 64    | 66    | 67  | 68  | 69    | 70  | 71 | 72   | 73  | 74  | 75  |      |   |   |          |
| 607-10.04 | 54" CONCRETE PIPE CULVERT (CLASS V)                        | LIN. FT. |       |       |       |       |     |       |       |       |     |       |      |       |       |     |     |       | 640 |    |      | 280 |     |     |      |   |   |          |
| 607-12.05 | 66" CONCRETE PIPE CULVERT (CLASS V)                        | LIN. FT. |       |       |       |       |     |       |       |       |     |       |      |       |       |     |     |       |     |    |      | 445 |     |     |      |   |   |          |
|           |                                                            
|           |                                                            
| 607-13.05 | 72" CONCRETE PIPE CULVERT (CLASS V)                        | LIN. FT. |       |       
| 607-18.01 | CORRUGATED METAL PIPE CULVERT (15")                        | LIN. FT. |       |       |       |       |     |       |       |       |     |       |      |       |       |     |     |       |     |    | 328  |     |     |     |      |   |   |          |
| 607-18.04 | CORRUGATED METAL PIPE CULVERT (24")                        | LIN. FT. |       |       185 |     |      |   |   |          |
| 611-02.33 | MANHOLE, TYPE B - 48" (OVER 18' DEPTH)                     | EA.      |       |       
| 611-02.35 | MANHOLE, TYPE B - 54" (12' - 18' DEPTH)                    | EA.      |       |       |       |       |     |       |       |       |     |       |      |       |       |     |     |       |     |    |      | 1   |     |     |      |   |   |          |
| 611-02.36 | MANHOLE, TYPE B - 54" (OVER 18' DEPTH)                     | EA.      |       |       |       |       |     |       |       |       |     |       |      |       |       |     |     |       | 1   |    |      |     |     |     |      |   |   |          |
| 611-02.43 | MANHOLE, TYPE B - 66" (OVER 18' DEPTH)                     | EA.      |       |       |       |       |     |       |       |       |     |       |      |       |       |     |     |       |     |    | 1    |     |     |     |      |   |   |          |
| 611-02.46 | MANHOLE, TYPE B - 72" (OVER 18' DEPTH)                     | EA.      |       |       |       |       |     |       |       |       |     |       |      |       |       |     |     |       |     |    | 1    |     |     |     |      |   |   |          |
| 611-02.51 | MANHOLE, TYPE C - 4' DIA. (8' - 12' DEPTH)                 | EA.      |       |       |       |       |     |       |       |       |     |       |      |       |       |     |     |       |     |    | 2    |     |     |     |      |   |   |          |
| 611-02.52 | MANHOLE, TYPE C - 4' DIA. (12' - 18' DEPTH)                | EA.      |       |       
| 611-02.74 | MANHOLE, TYPE E SANITARY (OVER 18' DEPTH)                  | EA.      |       |       |       |       |     |       |       |       |     |       |      |       | 1     |     |     |       |     |    |      |     |     |     |      |   |   |          |
| 611-04.01 | CATCHBASINS, TYPE 36                                       | EA.      |       |       |       |       |     |       |       |       |     |       |      |       |       |     |     |       |     | 1  |      |     |     |     |      |   |   |          |
| 611-04.02 | CATCHBASINS, TYPE 37                                       | EA.      |       |       |       |       |     |       |       |       |     |       | 3    | 2     |       | 1   |     |       |     |    | 1    |     | 2   | 2   | 3    | 6 | 2 |          |
| 611-06.10 | INLET, TYPE A 1                                            | EA.      |       |       
| 611-06.11 | INLET, TYPE A 2                                            | EA.      |       |       
| 611-06.12 | INLET, TYPE A 3                                            | EA.      |       |       
| 611-06.13 | INLET, TYPE A 4                                            | EA.      |       |       
| 611-06.17 | INLET, TYPE A 8                                            | EA.      |       |       
| 611-06.41 | INLET, TYPE D 2                                            | EA.      |       |       
| 611-06.43 | INLET, TYPE D 4                                            | EA.      |       |       
| 611-06.80 | INLET, TYPE O                                              | EA.      |       |       
| 611-06.81 | INLET, TYPE R                                              | EA.      |       |       |       |       |     |       |       |       |     |       |      |       |       |     |     |       |     |    | 1    |     | 1   |     |      |   |   |          |
| 611-06.82 | INLET, TYPE U                                              | EA.      |       |       |       |       |     |       |       |       |     |       |      |       |       |     |     |       |     |    | 2    | 1   |     |     | 1    | 1 |   |          |
| 611-06.83 | INLET, TYPE D5                                             | EACH     |       |       |       |       |     |       |       |       |     |       |      |       |       |     |     |       |     |    | 1    | 1   |     |     |      |   |   |          |
| 611-07.01 | CLASS A CONCRETE (PIPE ENDWALL)                            | CU. YD.  |       |       
| 611-07.02 | STEEL BAR REINFORCING (PIPE ENDWALLS)                      | LB.      |       |       |       |       |     |       |       |       |     |       | 1.8  | 0.9   | 0.9   | 3.1 | 5.7 | 18.6  |     |    | 13.8 | 5.9 | 7.7 | 7.2 | 15.8 |   |   |          |
|           |                                                            |          |       |       |       |       |     |       |       |       |     |       | 130  | 65    | 65    | 100 | 365 | 1,177 |     |    | 805  | 370 | 410 | 405 | 786  |   |   |          |
|           |                                                            
| 703-01    | CEMENT CONCRETE DITCH PAVING                               | CU. YD.  | 33    | 144   | 120   | 56    | 27  | 108   | 122   | 175   | 36  | 22    | 6    | 9     |       |     |     |       |     |    |      |     |     |     |      |   |   |          |
| 703-02    | CEMENT CONCRETE DITCH PAVING (REINFORCED)                  | CU. YD.  |       |       |       |       | 11  | 12    | 6     |       |     |       |      | 5     | 16    |     |     |       |     |    |      |     |     |     |      |   |   |          |
| 707-02.00 | END AND CORNER POST ASSEMBLIES (CHAIN LINK FENCE - 6 FOOT) | EA.      |       |       | 3     |       |     |       |       |       |     | 9     | 1    |       | 8     |     |     |       |     |    |      |     |     |     |      |   |   |          |
| 707-02.01 | CHAIN LINK FENCE (6 FOOT)                                  | LIN. FT. |       |       | 280   |       |     |       |       | 1416  |     | 1,237 | 1084 |       | 612   |     |     |       |     |    |      |     |     |     |      |   |   |          |
| 707-03.00 | END BRACED LINE AND CORNER POST ASSEMBLIES (STOCK FENCE)   | EA.      |       |       | 4     | 7     | 6   |       |       |       |     |       | 3    | 12    | 9     |     |     |       |     |    |      |     |     |     |      |   |   |          |
| 707-03.01 | STOCK FENCE                                                | LIN. FT. |       |       | 582   | 896   | 730 |       |       |       |     |       | 305  | 1464  | 860   |     |     |       |     |    |      |     |     |     |      |   |   |          |
| 707-04    | WATER CROSSING                                             | LIN. FT. |       | 65    |       | 100   | 30  |       |       |       |     | 50    |      | 50    | 40    | 40  |     |       |     |    |      |     |     |     |      |   |   |          |
| 708-02.01 | MARKERS (R.O.W. POSTS)                                     | EA.      | 4     | 12    |       |       |     |       |       |       |     | 2     | 2    | 2     | 6     | 7   |     |       |     |    |      |     |     |     |      |   |   |          |
| 709-01    | RUBBLE STONE (PLAIN) OR SACK. SAND-CEM. RIP-RAP            | CU. YD.  |       |       | 3813  | 13    | 8   | 32    |       |       |     | 17    | 22   | 15    | 239   | 106 |     |       |     |    |      |     |     |     |      |   |   |          |
| 707-06    | FENCE (FOUR STRAND BARBED WIRE)                            | LIN. FT. | 2,975 | 1,765 | 618   | 1,348 | 685 | 1,484 |       |       |     | 1,210 |      | 1,300 | 1,548 | 872 |     |       |     |    |      |     |     |     |      |   |   |          |
| 713-20    | TRAFFIC CONTROL DEVICES (CONSTRUCTION)                     | L.S.     |       |       
| 801-01    | SEEDING (WITH MULCH)                                       | UNITS    | 299   | 635   | 1052  | 631   | 316 | 1040  | 881   | 682   | 513 | 406   | 306  | 330   |       |     |     |       |     |    |      |     |     |     |      |   |   |          |
| 801-03    | WATER (SEEDING AND SODDING)                                | M.G.     | 158   | 321   | 537   | 321   | 159 | 531   | 441   | 452   | 259 | 251   | 201  | 172   |       |     |     |       |     |    |      |     |     |     |      |   |   |          |
| 801-07    | SEED (SUPPLEMENTAL APPLICATION)                            | LB.      | 67    | 143   | 237   | 142   | 71  | 234   | 187   | 189   | 115 | 112   | 80   | 76    |       |     |     |       |     |    |      |     |     |     |      |   |   |          |
| 801-08    | FERTILIZER (SUPPLEMENTAL APPLICATION)                      | TON      | .5    | 1.1   | 1.8   | 1.1   | .5  | 1.8   | 1.4   | 1.5   | .9  | .9    | .7   | .6    |       |     |     |       |     |    |      |     |     |     |      |   |   |          |
| 802-05    | TREE PROTECTION                                            | EA.      |       |       
| 803-01    | SODDING (NEW SOD)                                          | SQ. YD.  | 802   | 373   | 1,130 | 584   | 78  | 1,130 | 2,520 | 1,137 | 263 | 316   | 249  | 264   |       |     |     |       |     |    |      |     |     |     |      |   |   |          |

3 SEE SPECIAL PROVISION.

6 FOR POST SPACING, HEIGHT, AND TYPE SEE DWG. NO. RD-F-10 (G8).

7 THE COST OF ALL LINE, CORNER, AND BRACED LINE POSTS TO BE INCLUDED IN THE UNIT PRICE BID FOR ITEM NO. 707-06.

4 34 TYPE A, 6 TYPE B, 7 TYPE C  
5 5837 M.G. FOR SEEDING  
141 M.G. FOR SODDING  
QUANTITIES MAY BE INCREASED OR DECREASED AS DIRECTED BY THE ENGINEER.

| TYPE  | YEAR | PROJECT NO.    | SHEET NO. |
|-------|------|----------------|-----------|
| Const | 1974 | EACI-240-1(24) | 21        |
|       |      |                |           |
|       |      |                |           |

REV. 3-29-74; CHANGED QUANTITIES ON FOOTNOTE NO. 5.  
REV. 4-9-74; CORRECTED QUANTITIES ON ITEM NOS. 611-06.10 AND 611-06.12 ON SHEET NO. 74.



[illegible]

- | TYPE   | YEAR | PROJECT NO.      | SHEET NO. |
|--------|------|------------------|-----------|
| Const. | 1974 | EACI-240-1(24)4. | 2J        |
|        |      |                  |           |
|        |      |                  |           |
|        |      |                  |           |

REV. 6-13-74 ; CORRECTED THE  
ITEM NUMBER ON FOOTNOTE 2,  
ADDED FOOT NOTE 3.



SCANNED  
FEB 18 2002  
BY TRC

ESTIMATED ROADWAY QUANTITIES

| ITEM NO.  | DESCRIPTION                                                | UNIT     |    |     QUANTITY |
|-----------|------------------------------------------------------------|----------|----|-----|-----|-------|-----|------|-------|-------|------|-------|------|------|------|------|-------|--|--|--|--|--|--|--|----------|
|           |                                                            |          | 70 | 80  | 81  | 82    | 83  | 97   | 98    | 99    | 100  | 104   | 105  | 106  | 107  | 8G-A | 8G-B  |  |  |  |  |  |  |  |          |
| 607-10.04 | 54" CONCRETE PIPE CULVERT (CLASS V)                        | LIN. FT. |    |     870      |
| 607-12.05 | 66" CONCRETE PIPE CULVERT (CLASS V)                        | LIN. FT. |    |     445      |
| 607-13.05 | 72" CONCRETE PIPE CULVERT (CLASS V)                        | LIN. FT. |    |     |     |       |     |      |       |       |      |       |      |      | 1229 |      | 324   |  |  |  |  |  |  |  | 1,881    |
| 607-18.01 | CORRUGATED METAL PIPE CULVERT 15"                          | LIN. FT. |    |     |     |       |     |      |       |       |      |       |      |      | 225  |      |       |  |  |  |  |  |  |  | 225      |
| 607-18.04 | CORRUGATED METAL PIPE CULVERT 24"                          | LIN. FT. |    |     |     |       |     |      |       |       |      |       | 200  |      | 135  |      |       |  |  |  |  |  |  |  | 520      |
| 611-02.33 | MANHOLE, TYPE B - 48" (OVER 18' DEPTH)                     | EA.      |    |     1        |
| 611-02.35 | MANHOLE, TYPE B - 54" (12' - 18' DEPTH)                    | EA.      |    |     1        |
| 611-02.36 | MANHOLE, TYPE B - 54" (OVER 18' DEPTH)                     | EA.      |    |     1        |
| 611-02.43 | MANHOLE, TYPE B - 66" (OVER 18' DEPTH)                     | EA.      |    |     1        |
| 611-02.46 | MANHOLE, TYPE B - 72" (OVER 18' DEPTH)                     | EA.      |    |     2        |
| 611-02.51 | MANHOLE, TYPE C - 4' DIA. (8' - 12' DEPTH)                 | EA.      |    |     1        |
| 611-02.52 | MANHOLE, TYPE C - 4' DIA. (12' - 18' DEPTH)                | EA.      |    |     4        |
| 611-02.74 | MANHOLE, TYPE SANITARY (OVER 18' DEPTH)                    | EA.      |    |     1        |
| 611-04.01 | CATCHBASINS, TYPE 36                                       | EA.      |    |     |     | 2     | 2   |      |       |       |      |       |      |      |      |      |       |  |  |  |  |  |  |  | 10       |
| 611-04.02 | CATCHBASINS, TYPE 37                                       | EA.      |    |     | 2   |       |     |      |       |       |      |       |      |      |      |      |       |  |  |  |  |  |  |  | 23       |
| 611-06.10 | INLET, TYPE A 1                                            | EA.      |    | 4   |     |       8        |
| 611-06.11 | INLET, TYPE A 2                                            | EA.      |    |     2        |
| 611-06.12 | INLET, TYPE A 3                                            | EA.      |    |     1        |
| 611-06.13 | INLET, TYPE A 4                                            | EA.      |    |     2        |
| 611-06.17 | INLET, TYPE A 8                                            | EA.      |    |     1        |
| 611-06.41 | INLET, TYPE D 2                                            | EA.      |    |     6        |
| 611-06.43 | INLET, TYPE D 4                                            | EA.      |    |     1        |
| 611-06.80 | INLET, TYPE R                                              | EA.      |    |     3        |
| 611-06.81 | INLET, TYPE R                                              | EA.      |    |     8        |
| 611-06.82 | INLET, TYPE U                                              | EA.      |    |     4        |
| 611-06.83 | INLET, TYPE D5                                             | EA.      |    |     1        |
| 611-07.01 | CLASS A CONCRETE (PIPE ENDWALL)                            | CU. YD.  |    |     | 1.8 | 1.8   | 0.9 |      |       |       |      | 9.8   | 14.6 | 11.8 | 124  | 1    | 17    |  |  |  |  |  |  |  | 153      |
| 611-07.02 | STEEL BAR REINFORCING (PIPE ENDWALLS)                      | LB.      |    |     | 130 | 130   | 65  |      |       |       |      | 540   | 645  | 742  | 817  | 65   | 1,282 |  |  |  |  |  |  |  | 9,224    |
| 703-01    | CEMENT CONCRETE DITCH PAVING                               | CU. YD.  |    |     | 35  | 31    | 53  | 36   | 71    | 66    | 15   |       |      |      |      |      | 38    |  |  |  |  |  |  |  | 1,284    |
| 703-02    | CEMENT CONCRETE DITCH PAVING (REINFORCED)                  | CU. YD.  |    |     | 7   | 6     | 9   | 8    | 11    | 2     | 7    |       |      |      |      |      | 71    |  |  |  |  |  |  |  | 172      |
| 707-02.00 | END AND CORNER POST ASSEMBLIES (CHAIN LINK FENCE - 6 FOOT) | EACH     |    |     |     |       |     | 6    | 2     | 2     | 9    |       |      |      |      |      | 2     |  |  |  |  |  |  |  | 42       |
| 707-02.01 | CHAIN LINK FENCE (6 FOOT)                                  | LIN. FT. |    |     |     |       |     | 1584 | 200   |       | 1342 |       |      |      |      |      | 40    |  |  |  |  |  |  |  | 7,765    |
| 707-03.00 | END BRACED LINE AND CORNER POST ASSEMBLIES (STOCK FENCE)   | EA.      |    |     | 7   | 7     | 9   |      |       | 2     | 3    |       |      |      |      | 6    | 10    |  |  |  |  |  |  |  | 85       |
| 707-03.01 | STOCK FENCE                                                | LIN. FT. |    |     | 905 | 1,300 | 946 |      |       | 300   | 880  |       |      |      |      | 800  | 1,064 |  |  |  |  |  |  |  | 10,532   |
| 707-04    | WATER CROSSING                                             | LIN. FT. |    |     | 40  | 40    | 80  |      | 70    |       | 60   |       |      |      |      |      | 15    |  |  |  |  |  |  |  | 680      |
| 708-02.01 | MARKERS (R.O.W. POSTS)                                     | EA.      |    |     |     |       | 4   | 2    | 2     | 2     | 2    |       |      |      |      |      |       |  |  |  |  |  |  |  | 47       |
| 709-01    | RUBBLE STONE (PLAIN) OR SACK, SAND-CEM., RIP-RAP           | CU. YD.  |    |     | 16  | 18    | 5   | 121  | 163   | 89    |      |       |      |      |      | 5    | 111   |  |  |  |  |  |  |  | 4,738    |
| 707-06    | FENCE (FOUR STRAND BARBED WIRE)                            | LIN. FT. |    |     | 900 | 1,300 | 952 |      | 1,785 | 1,978 |      |       |      |      |      |      |       |  |  |  |  |  |  |  | 20,720   |
| 713-20    | TRAFFIC CONTROL DEVICES (CONSTRUCTION)                     | L.S.     |    |     90 %     |
| 801-01    | SEEDING (WITH MULCH)                                       | UNITS    |    | 110 | 62  | 251   | 326 | 226  | 595   | 504   | 823  | 817   |      |      |      | 189  | 335   |  |  |  |  |  |  |  | 11,673   |
| 801-03    | WATER (SEEDING AND SODDING)                                | M.G.     |    | 55  | 31  | 129   | 169 | 117  | 304   | 253   | 421  | 432   |      |      |      | 96   | 168   |  |  |  |  |  |  |  | 5,978    |
| 801-07    | SEED (SUPPLEMENTAL APPLICATION)                            | LB.      |    | 25  | 14  | 56    | 74  | 51   | 135   | 113   | 185  | 184   |      |      |      | 43   | 75    |  |  |  |  |  |  |  | 2,627    |
| 801-08    | FERTILIZER (SUPPLEMENTAL APPLICATION)                      | TON      |    | .2  | .1  | .4    | .6  | .4   | 1.0   | .9    | 1.4  | 1.4   |      |      |      | .3   | .6    |  |  |  |  |  |  |  | 21       |
| 802-05    | TREE PROTECTION                                            | EA.      |    |     50       |
| 803-01    | SODDING (NEW SOD)                                          | SQ. YD.  |    |     |     | 285   | 446 | 399  | 530   | 144   | 806  | 2,343 |      |      |      | 105  | 99    |  |  |  |  |  |  |  | 14,062   |

(3) SEE SPECIAL PROVISION.

(6) FOR POST SPACING, HEIGHT, AND TYPE, SEE DWG. NO. RD-F-10(68).

(7) THE COST OF ALL LINE, CORNER, AND BRACED LINE POSTS TO BE INCLUDED IN THE UNIT PRICE BID FOR ITEM NO. 707-06.

(9) TOTAL QUANTITY ROUNDED UP TO NEXT HIGHEST NUMBER.

(4) 34 TYPE A, 6 TYPE B, 7 TYPE C

(5) 5837 M.G. FOR SEEDING  
141 M.G. FOR SODDING  
QUANTITIES MAY BE INCREASED OR DECREASED AS DIRECTED BY THE ENGINEER.

| TYPE   | YEAR | PROJECT NO.    | SHEET NO. |
|--------|------|----------------|-----------|
| Const. | 1974 | EACI-240-1(04) | 2K        |
|        |      |                |           |
|        |      |                |           |

REV. 3-29-74: ADDED SHEET NOS. 8G-A & 8G-B AND CHANGED QUANTITIES ACCORDINGLY.

REV. 4-9-74: CORRECTED TOTAL QUANTITIES ON ITEM NOS. 611-06.10 & 611-06.12.

STATE OF TENNESSEE  
DEPARTMENT OF TRANSPORTATION  
BUREAU OF HIGHWAYS


QUANTITIES  
ROADWAY



| TYPE  | YEAR | PROJECT NO.    | SHEET NO. |
|-------|------|----------------|-----------|
| Const | 1974 | EACI-740-(04)4 | 2L        |
|       |      |                |           |
|       |      |                |           |

|                      |      |
|----------------------|------|
| TENN. STATE HIGHWAYS |      |
| Plans                | File |
| Div.                 | No.  |
|                      | 346  |


SCANNED  
FEB 18 2012  
BY TRC

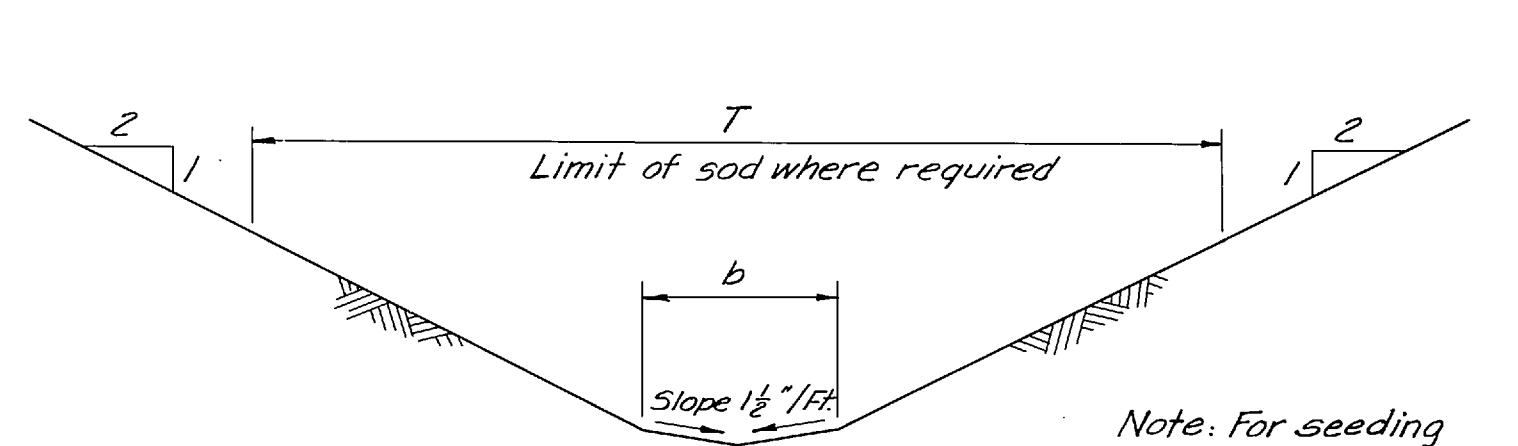

**TYPE A - SEEDED**  
**TYPE B - SODDED**

|         |     |     |     |     |     |     |     |      |      |      |
|---------|-----|-----|-----|-----|-----|-----|-----|------|------|------|
| Type    | A0  | A2  | A4  | A6  | A8  | A10 | A12 | A16  | A20  | A24  |
| Type    | B0  | B2  | B4  | B6  | B8  | B10 | B12 | B16  | B20  | B24  |
| b       | 0'  | 2'  | 4'  | 6'  | 8'  | 10' | 12' | 16'  | 20'  | 24'  |
| T       | 8'  | 10' | 12' | 14' | 16' | 18' | 20' | 24'  | 28'  | 32'  |
| Sodding | 8.9 | 11  | 13  | 15  | 17  | 19  | 21  | 25.1 | 29.1 | 33.1 |

(Sq. ft./ft.)

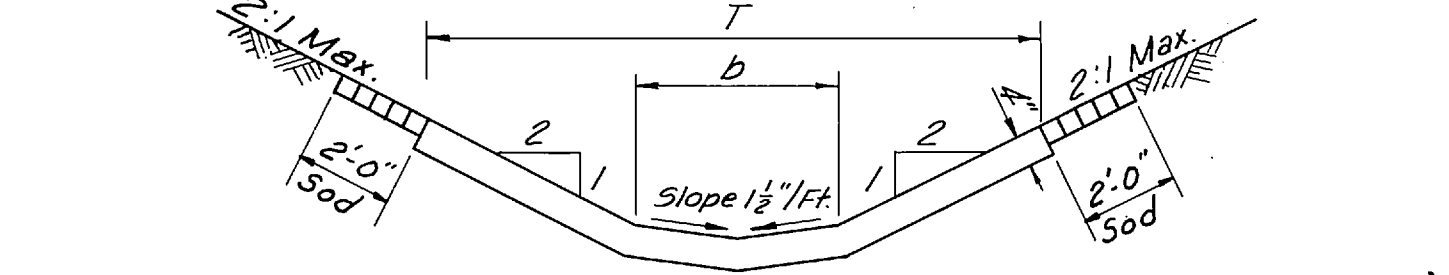


**TYPE C - PAVED (PARTIALLY)**

|              |     |     |     |      |      |      |      |      |      |      |
|--------------|-----|-----|-----|------|------|------|------|------|------|------|
| Type         | C0  | C2  | C4  | C6   | C8   | C10  | C12  | C16  | C20  | C24  |
| b            | 0'  | 2'  | 4'  | 6'   | 8'   | 10'  | 12'  | 16'  | 20'  | 24'  |
| T            | 4'  | 6'  | 8'  | 10'  | 12'  | 14'  | 16'  | 20'  | 24'  | 28'  |
| Ditch paving | 4.5 | 6.5 | 8.5 | 10.5 | 12.5 | 14.6 | 16.6 | 20.6 | 24.6 | 28.7 |


(Sq. ft./ft.)

T (See Grading Plans)

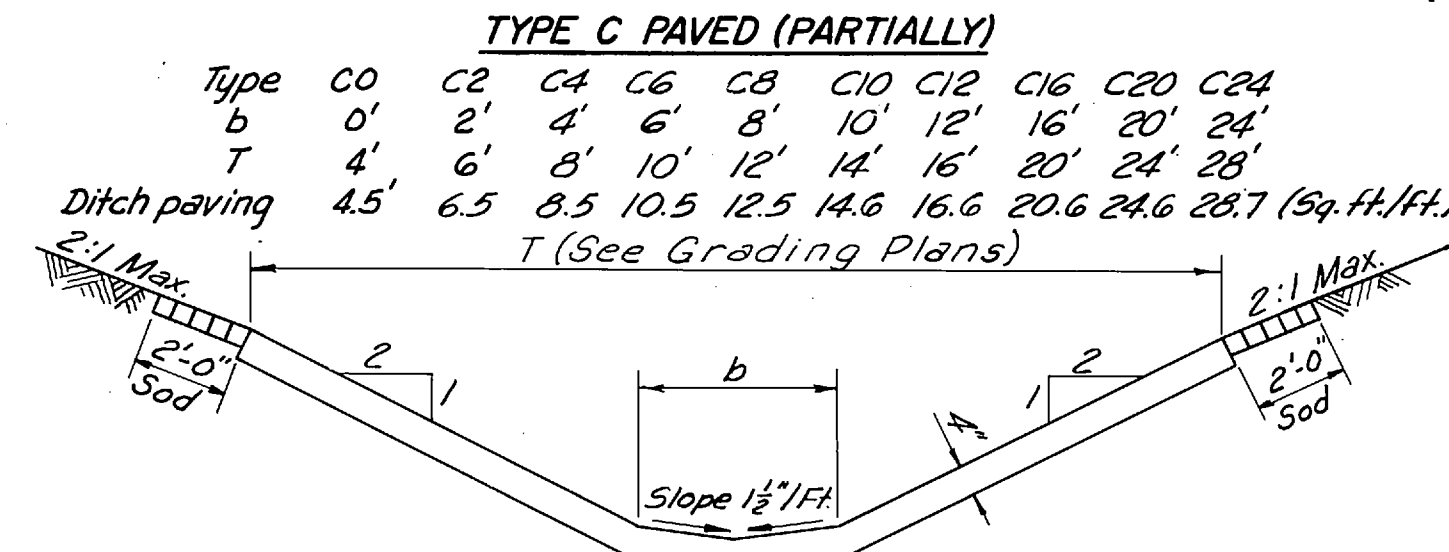


**TYPE D - PAVED**

|      |    |    |    |    |    |     |     |     |     |
|------|----|----|----|----|----|-----|-----|-----|-----|
| Type | D0 | D2 | D4 | D6 | D8 | D10 | D12 | D16 | D20 |
| b    | 0' | 2' | 4' | 6' | 8' | 10' | 12' | 16' | 20' |

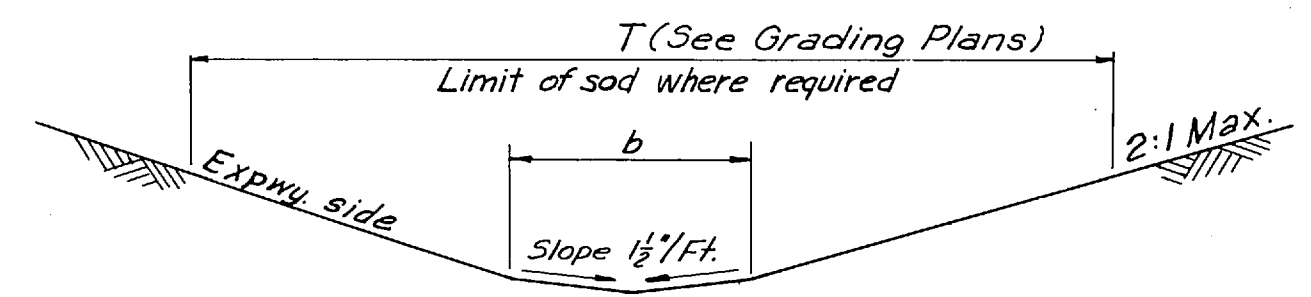

**TYPE E - SEEDED**  
**TYPE F - SODDED**

|      |    |    |    |    |     |     |     |     |
|------|----|----|----|----|-----|-----|-----|-----|
| Type | E2 | E4 | E6 | E8 | E10 | E12 | E16 | E20 |
| Type | F2 | F4 | F6 | F8 | F10 | F12 | F16 | F20 |
| b    | 2' | 4' | 6' | 8' | 10' | 12' | 16' | 20' |

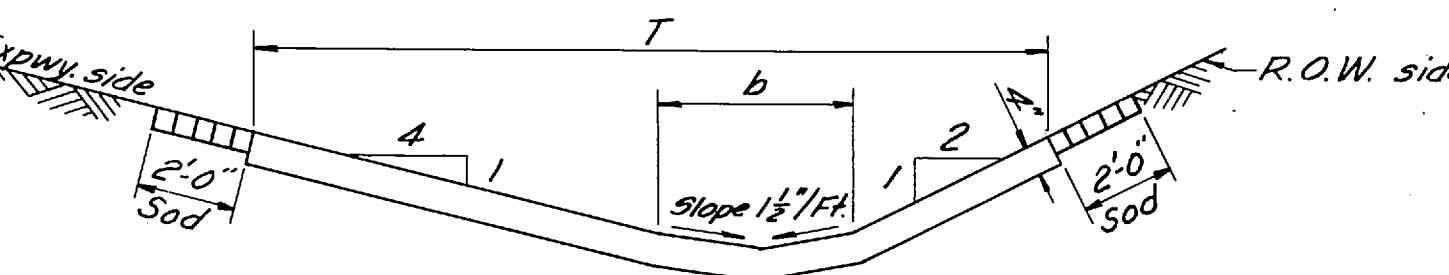


**TYPE G - PAVED (PARTIALLY)**

|              |     |      |      |      |      |      |      |      |
|--------------|-----|------|------|------|------|------|------|------|
| Type         | G2  | G4   | G6   | G8   | G10  | G12  | G16  | G20  |
| b            | 2'  | 4'   | 6'   | 8'   | 10'  | 12'  | 16'  | 20'  |
| T            | 8'  | 10'  | 12'  | 14'  | 16'  | 18'  | 22'  | 26'  |
| Ditch paving | 8.4 | 10.4 | 12.4 | 14.4 | 16.4 | 18.5 | 22.5 | 26.5 |

(Sq. ft./ft.)


T (See Grading Plans)

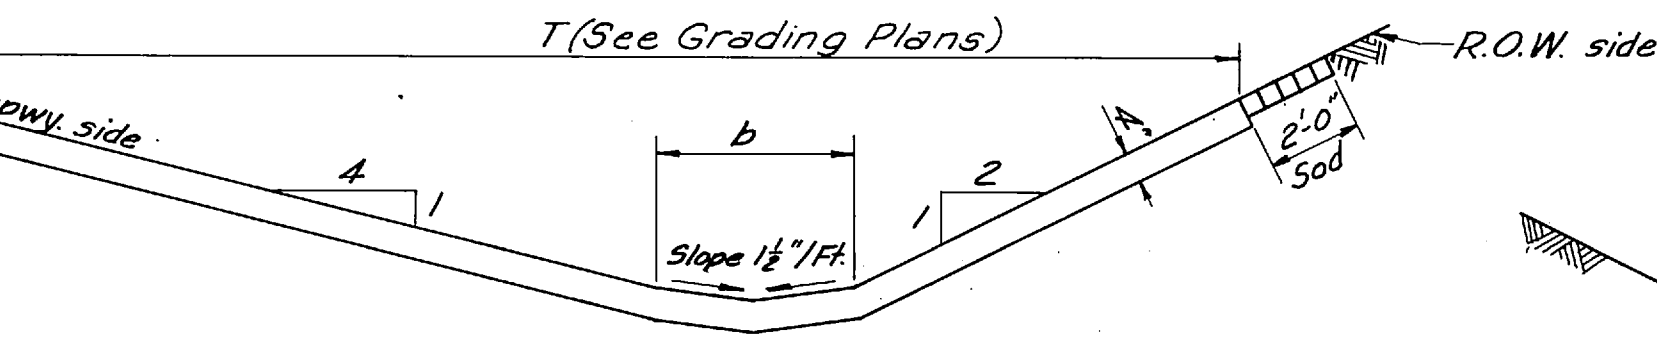

**TYPE H - PAVED**


|      |    |    |    |    |     |     |     |     |
|------|----|----|----|----|-----|-----|-----|-----|
| Type | H2 | H4 | H6 | H8 | H10 | H12 | H16 | H20 |
| b    | 2' | 4' | 6' | 8' | 10' | 12' | 16' | 20' |

**SIDE DITCHES**

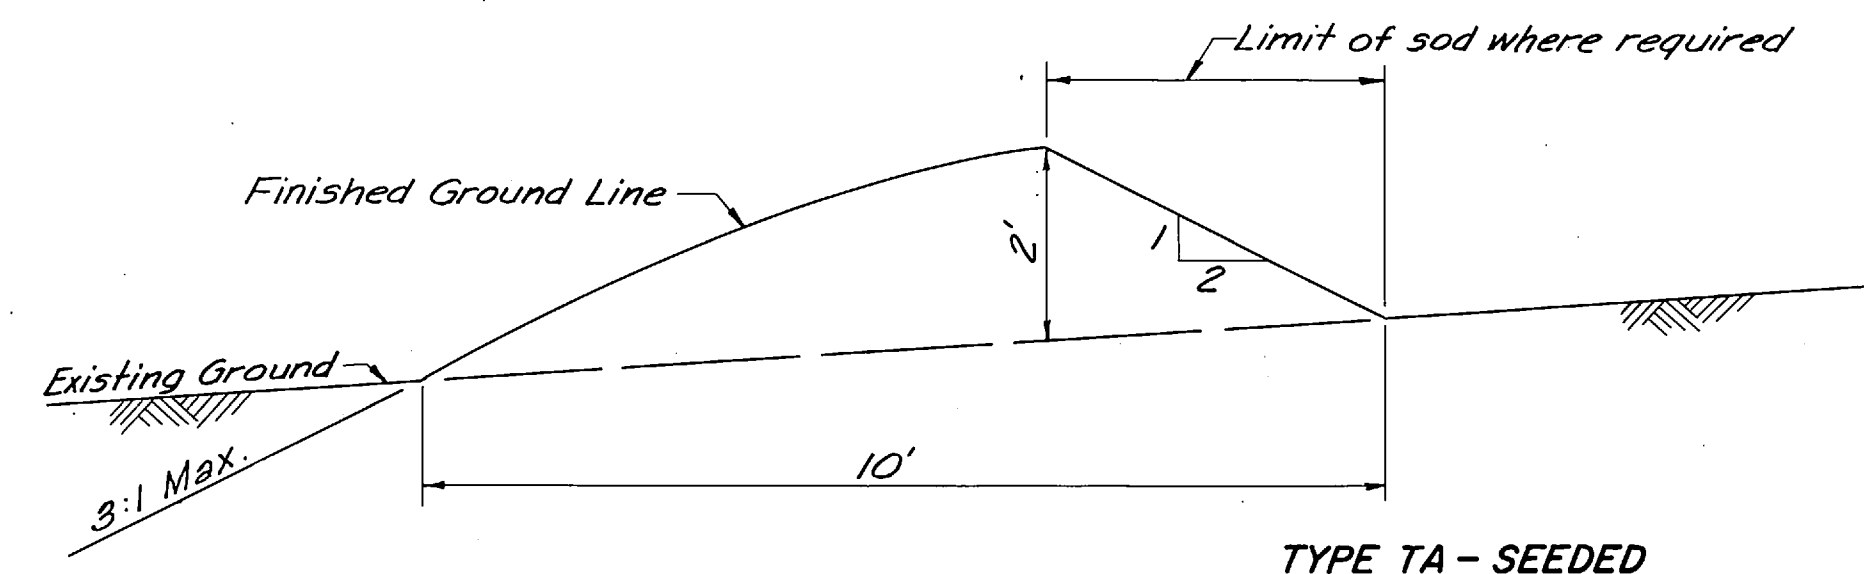

**TYPE TA - SEEDED**  
**TYPE TB - SODDED**


Sodding - 4.5 (Sq. ft./ft.)

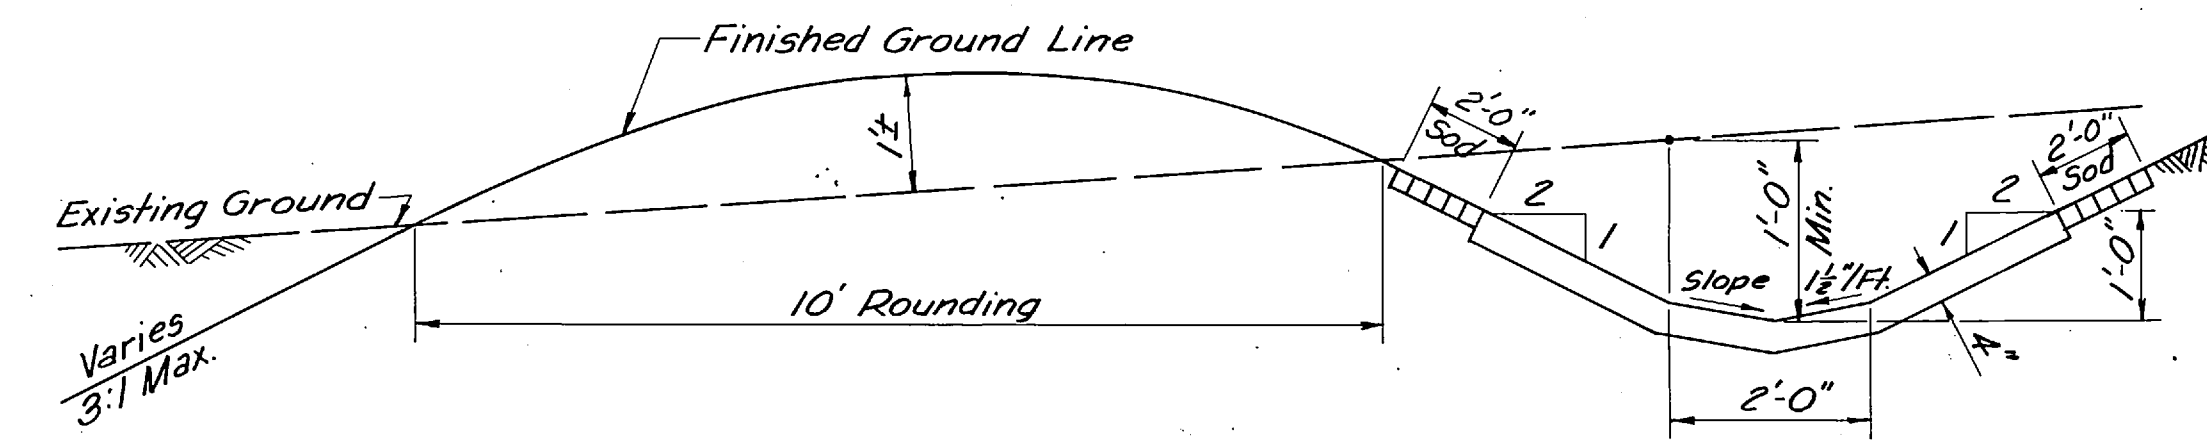

**TYPE TC - PAVED**

Ditch Paving - 6.5 (Sq. ft./ft.)


**TOP OF SLOPE DITCHES**

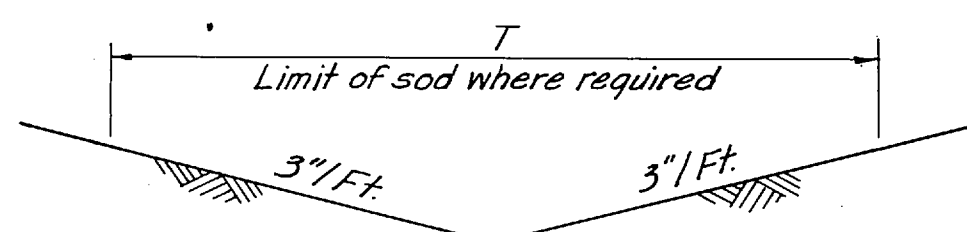

**TYPE IA - SEEDED**  
**TYPE IB - SODDED**

|         |     |     |     |      |      |
|---------|-----|-----|-----|------|------|
| Type    | IA4 | IA6 | IA8 | IA10 | IA12 |
| Type    | IB4 | IB6 | IB8 | IB10 | IB12 |
| b       | 4'  | 6'  | 8'  | 10'  | 12'  |
| T       | 4'  | 6'  | 8'  | 10'  | 12'  |
| Sodding | 4.1 | 6.2 | 8.2 | 10.3 | 12.4 |

(Sq. ft./ft.)

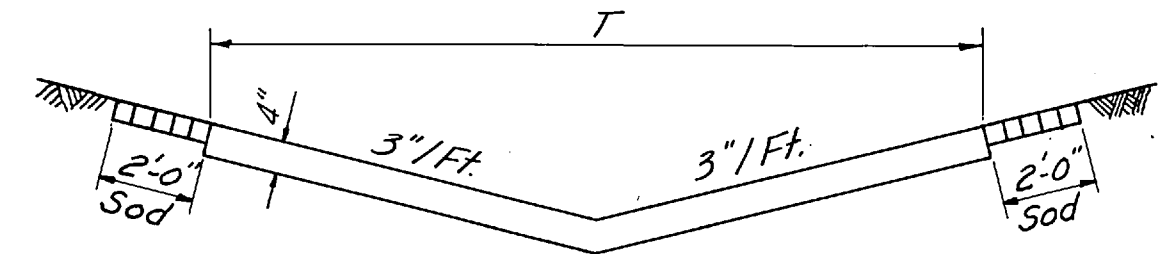


**TYPE IC - PAVED**

|              |     |     |     |     |      |      |
|--------------|-----|-----|-----|-----|------|------|
| Type         | IC2 | IC4 | IC6 | IC8 | IC10 | IC12 |
| b            | 2'  | 4'  | 6'  | 8'  | 10'  | 12'  |
| T            | 2'  | 4'  | 6'  | 8'  | 10'  | 12'  |
| Ditch paving | 2.1 | 4.1 | 6.2 | 8.2 | 10.3 | 12.4 |

(Sq. ft./ft.)


**SIDE DITCHES**

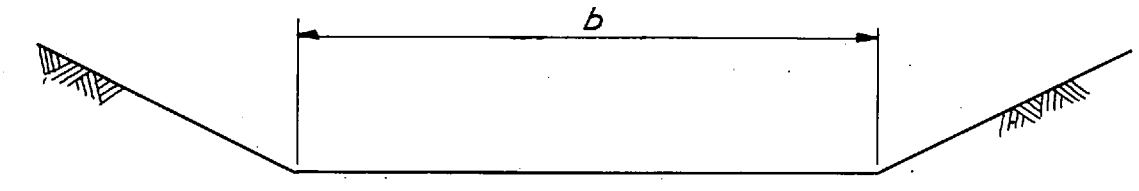

**TYPE RC**


|      |     |     |     |      |      |      |      |
|------|-----|-----|-----|------|------|------|------|
| Type | RC2 | RC4 | RC8 | RC16 | RC20 | RC30 | RC40 |
| b    | 2'  | 4'  | 8'  | 16'  | 20'  | 30'  | 40'  |

**CHANNEL**

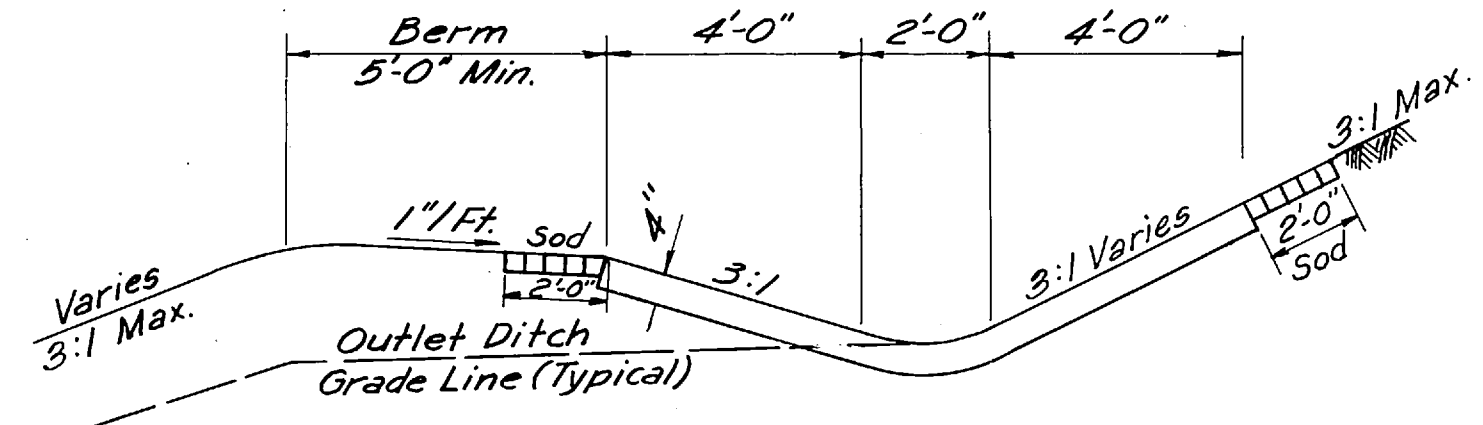


**TYPE MC - PAVED**  
**MID-SLOPE DITCH**

Ditch Paving - 10.44 (Sq. ft./ft.)

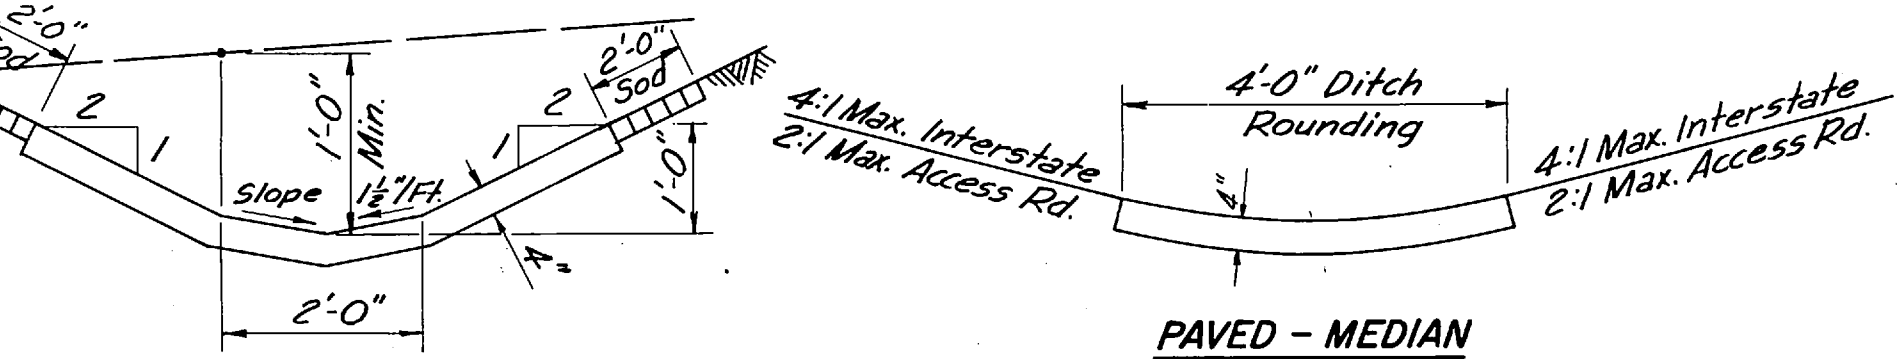


**PAVED - MEDIAN**


Ditch Paving - 4.0 (Sq. ft./ft.)

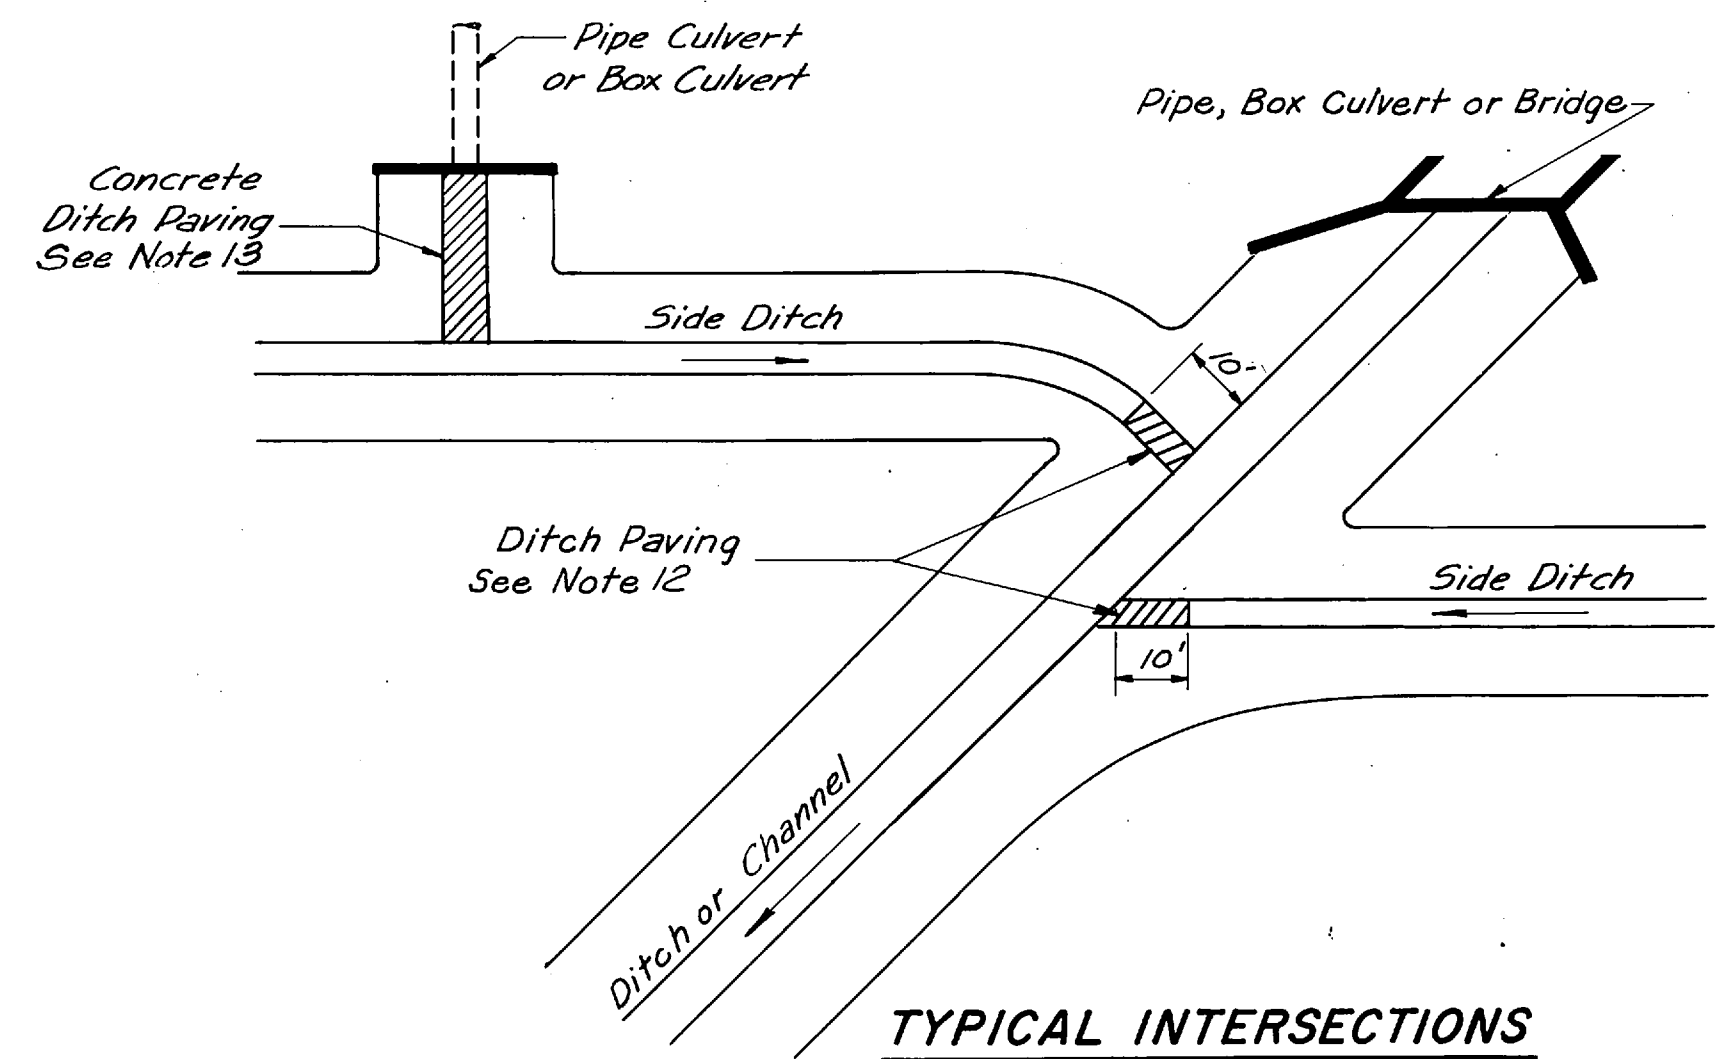

**TYPICAL INTERSECTIONS**

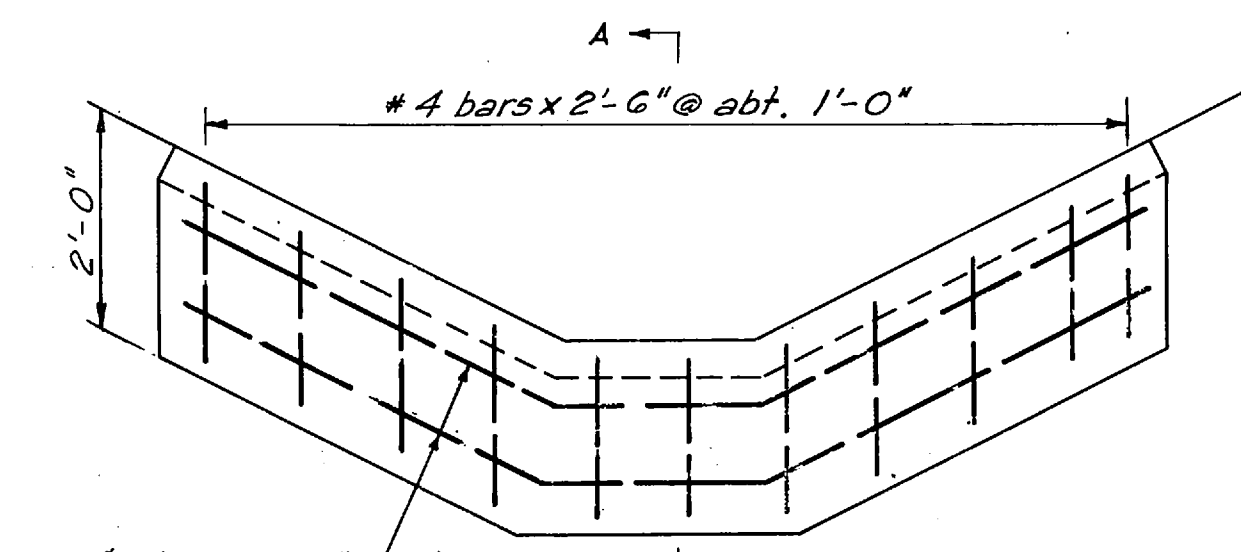

**END ELEVATION**

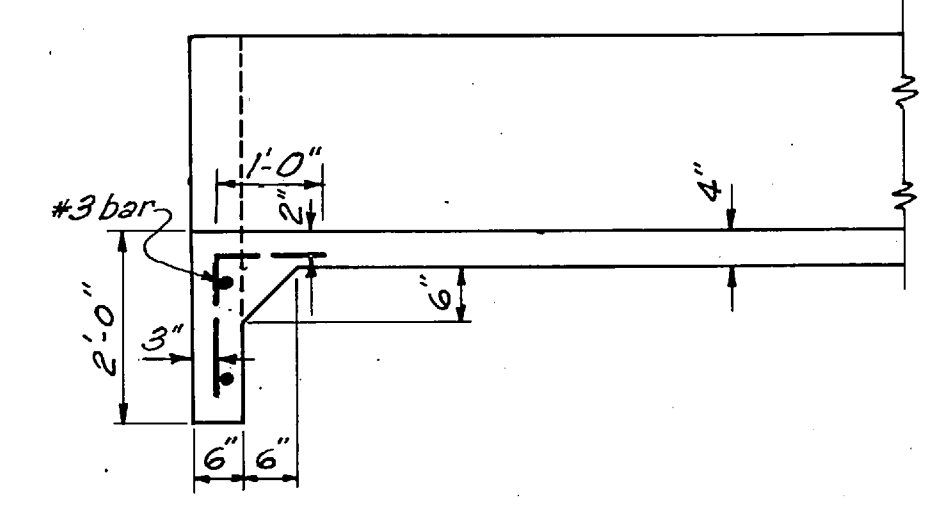

**SECTION A-A**



**END CUTOFF WALL - PAVED DITCH**

- NOTES**
- DITCH TYPE, GRADE LINES, AND LOCATION ARE SHOWN ON INDIVIDUAL PLAN SHEETS.
  - CONCRETE DITCH PAVING SHALL BE CLASS A CONCRETE.
  - DITCH EXCAVATION SHALL BE INCLUDED IN AND PAID FOR AS ITEM 203.01 "ROAD & DRAINAGE EXCAVATION (UNCLASSIFIED)".
  - CHANNEL EXCAVATION SHALL BE PAID FOR AS ITEM 203-08 "CHANNEL EXCAVATION (UNCLASSIFIED)".
  - SODDING WHERE REQUIRED SHALL BE PAID FOR AS ITEM 803-01 "SODDING".
  - DITCH PAVING SHALL BE PAID FOR AS ITEM 703-01 "CONCRETE DITCH PAVING (PLAIN)" OR ITEM 703-02 "CONCRETE DITCH PAVING (REINFORCED)"--PER SQ. FT.
  - UNLESS OTHERWISE INDICATED ON THE PLANS, ALL DITCH PAVING SHALL BE 4" PLAIN CONCRETE. WHEN REINFORCED CONCRETE DITCH PAVING IS INDICATED ON THE PLANS, IT SHALL BE 6" THICK AND REINFORCED WITH 6"x6"--10/10 WELDED STEEL WIRE FABRIC.
  - THE EXISTING CHANNEL OF RELOCATED CHANNELS SHALL BE FILLED TO EXTENT OF INSURING COMPLETE DIVERSION OF FLOW INTO RELOCATED CHANNEL. CONTRACTOR SHALL PROVIDE RIP-RAP TO PROTECT CHANNEL SIDES AT POINT OF DIVERSION AS DIRECTED BY ENGINEER, THE COST OF WHICH SHALL BE PAID FOR AS RIP RAP ITEM NO 709-01
  - ALL RELOCATED CHANNELS SHALL MEET EXISTING CHANNEL FLOW LINES UNLESS OTHERWISE NOTED AND SHALL BE PROVIDED WITH SMOOTH TRANSITION TO CROSS SECTION OF EXISTING CHANNEL AT EACH END OF RELOCATION.
  - A 10-FOOT VERTICAL CURVE SHALL BE USED AS TRANSITION BETWEEN CHANGE IN DITCH GRADES.
  - ALL EARTH SLOPES SHALL BE AS SHOWN ON GRADING PLANS.
  - AN EARTH OR SODDED DITCH WHICH INTERSECTS A PAVED DITCH OR CHANNEL SHALL BE PAVED TO A DEPTH OF 1' FOR A LENGTH OF 10' UPSTREAM OF THE EDGE OF PAVING ON THE PAVED DITCH OR CHANNEL. THIS 10' LENGTH OF PAVING IS DESIGNATED ON THE PLANS AS "DITCH PAVING" AND IS INCLUDED IN THE QUANTITIES.
  - C-2 DITCHES SHALL BE PROVIDED AT THE HEADWALLS OF PIPES WHICH DRAIN INLETS. THESE DITCHES ARE NOT SHOWN ON THE PLANS BUT ARE INCLUDED IN THE QUANTITIES FOR CONCRETE DITCH PAVING (PLAIN). GRADES OF THESE DITCHES SHALL BE SET TO MEET THE INSIDE EDGE OF THE BOTTOM OF THE SIDE DITCH OR, IF THERE IS NO SIDE DITCH, A 0.2' DROP SHALL BE PROVIDED BETWEEN THE HEADWALL AND THE TOP OF SLOPE.
  - END CUT-OFF WALL SHALL BE PROVIDED AT ENDS OF ALL PAVED DITCHES. QUANTITIES FOR STEEL BAR REINFORCEMENT AND CLASS A CONCRETE WILL NOT BE PAID FOR SEPARATELY, BUT SHALL BE CONSIDERED INCIDENTAL TO THE UNIT PRICE BID FOR CONCRETE DITCH PAVING ITEM 703-01 OR ITEM 703-02.
  - Formed or sawed contraction joints (1/4" wide & 1' deep) will be required at a maximum of 20' intervals and one half (1/2) inch transverse pre-moulded fiber expansion joints will be required at 60' intervals in all concrete paved ditches, cost to be included in the unit price bid for the pay item for paved ditches.

STATE OF TENNESSEE  
DEPARTMENT OF TRANSPORTATION  
BUREAU OF HIGHWAYS

**DITCH AND  
CHANNEL DETAILS**



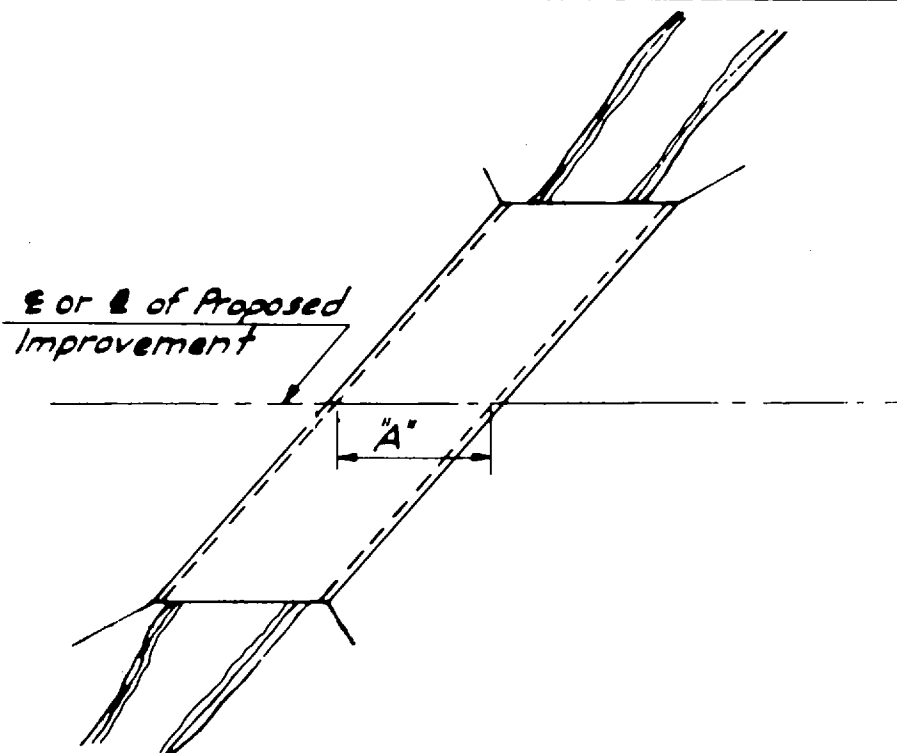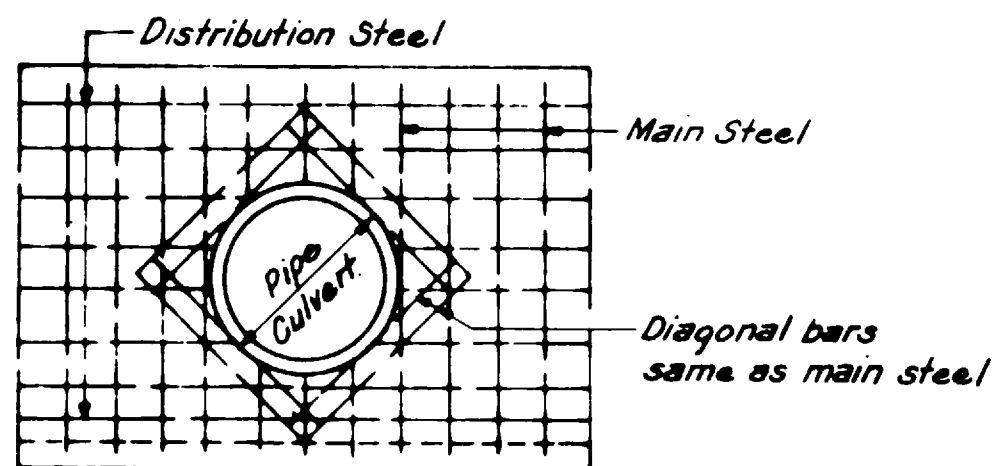



**Note:**  
Reinforcing steel to be field cut. Diagonal bars are same size as main steel and cost shall be incidental to other items.

Any box drainage structure, having a clear span or multiple of spans, the length of which is more than 20 feet (dimension A'), measured along the center line or base line of the proposed improvement and between the faces of end supports shall be considered as a "Box Type Bridge".  
The location, description and estimated construction quantities for all "Box Type Bridges" in this project are given on the "Estimated Bridge Quantities sheet".

**TYPICAL DETAIL FOR PIPE ENTERING WALL**


**BOX TYPE BRIDGE**

**Note:**  
Transition for single barrel box to be symmetrical about  $\epsilon$  and similar to inlet end of double barrel box as shown. Separate transition details will be made for each particular location. Quantities for this transition shall be included in the quantities of the Box Culvert at which it is indicated, and shall be Concrete, Class A Item No. 604-0201 and Steel Bar Reinforcement Item No. 604-0202.

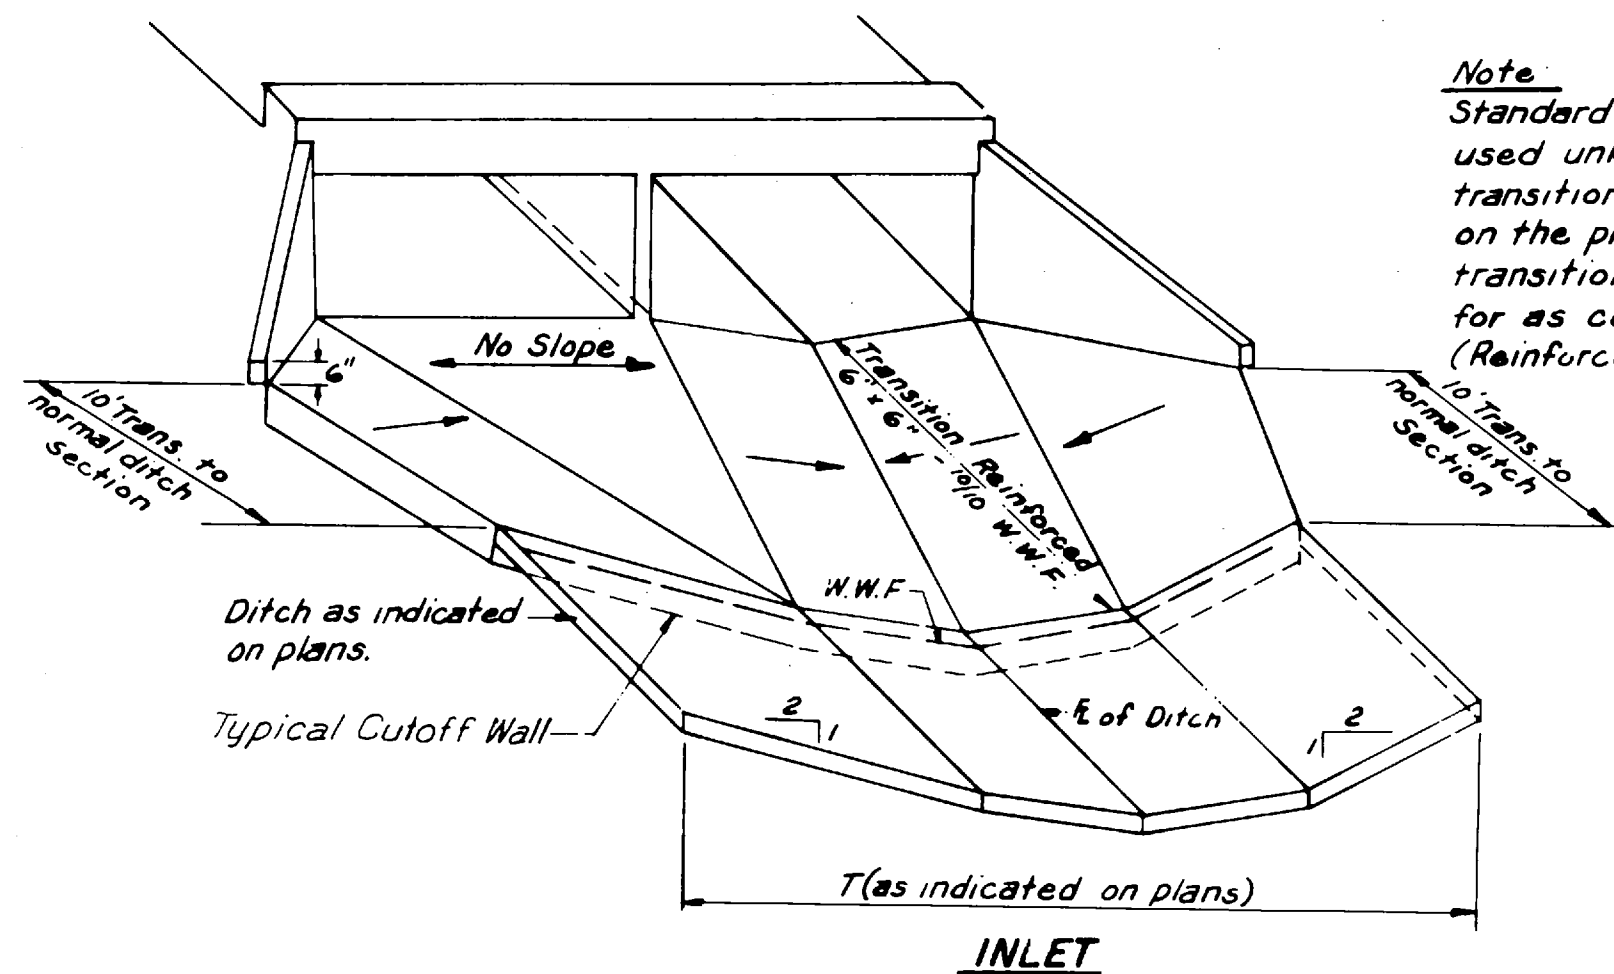
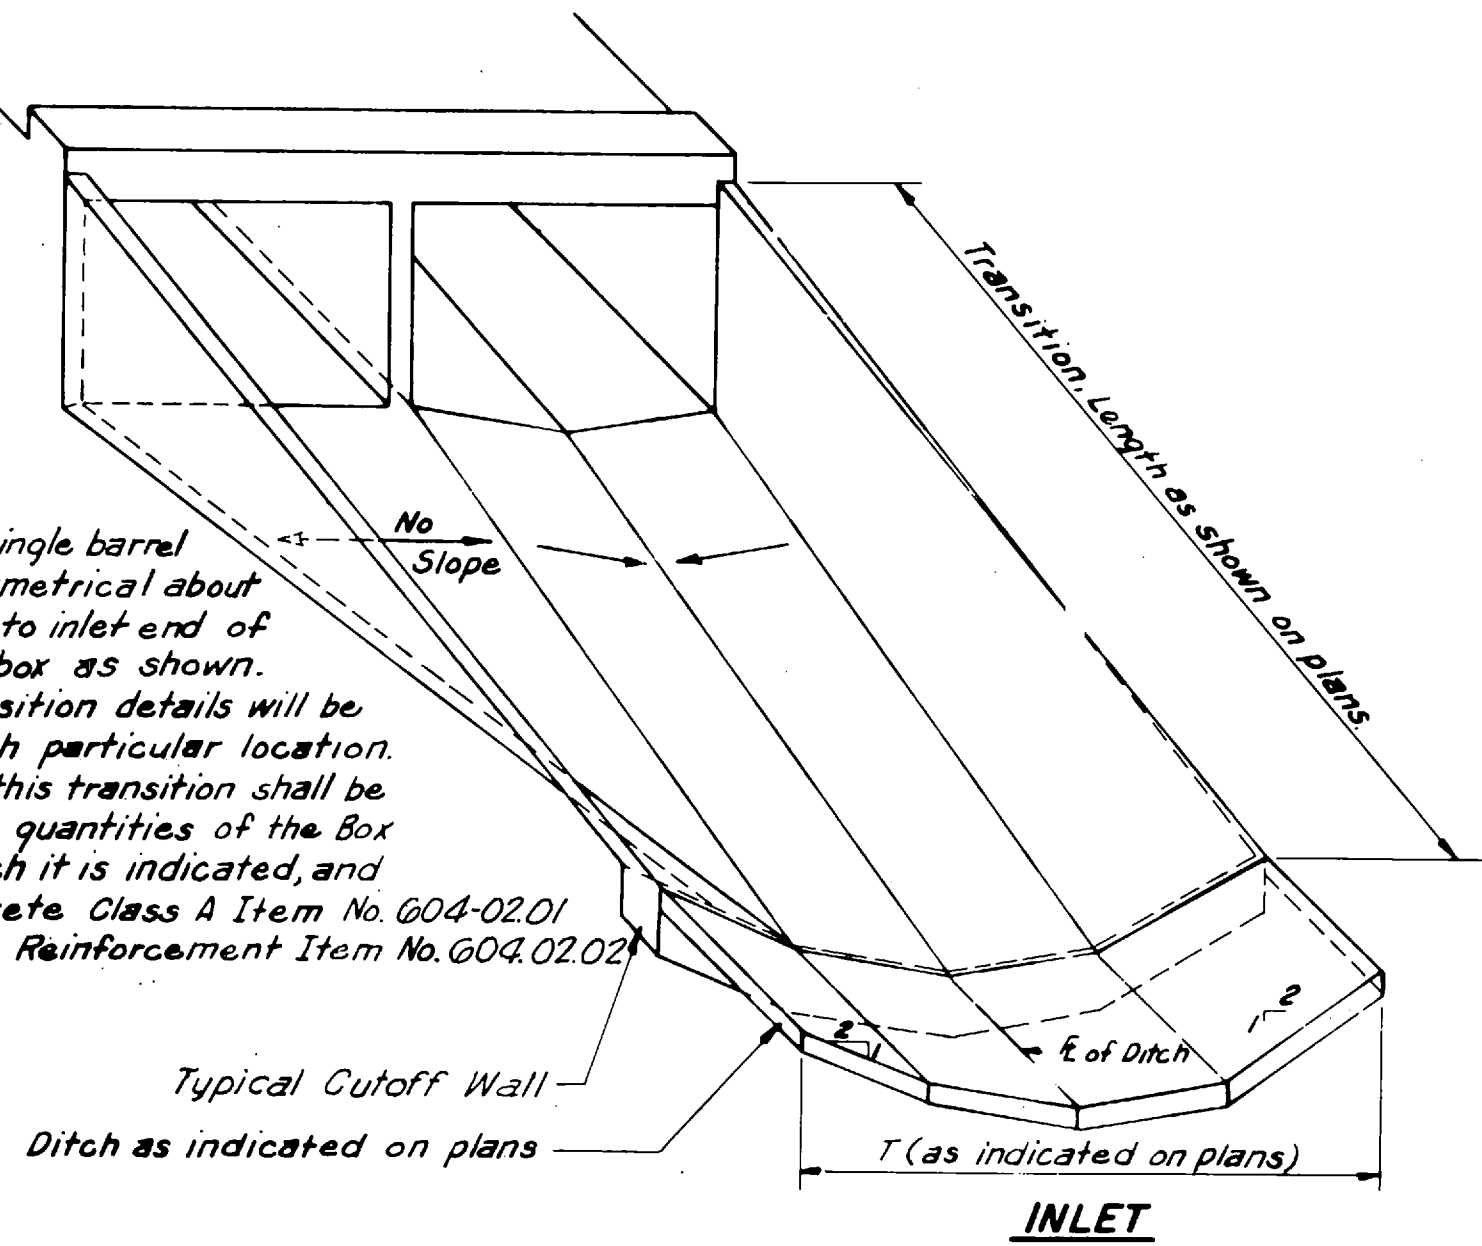


**Note:**  
Standard transition shall be used unless a special transition detail is indicated on the plans. All standard transitions will be paid for as concrete ditch paving (Reinforced) Item No. 161-31.

**NOTE A:** Cross hatched areas (Sec. A-A, B-B & C-C) below show Class A concrete to be poured monolithic with slab of box to form V-bottom in one barrel and flat barrier at the entrance and V-shaped fillets at the outlet to the other. The additional concrete required has been included in the quantities for Class A concrete.

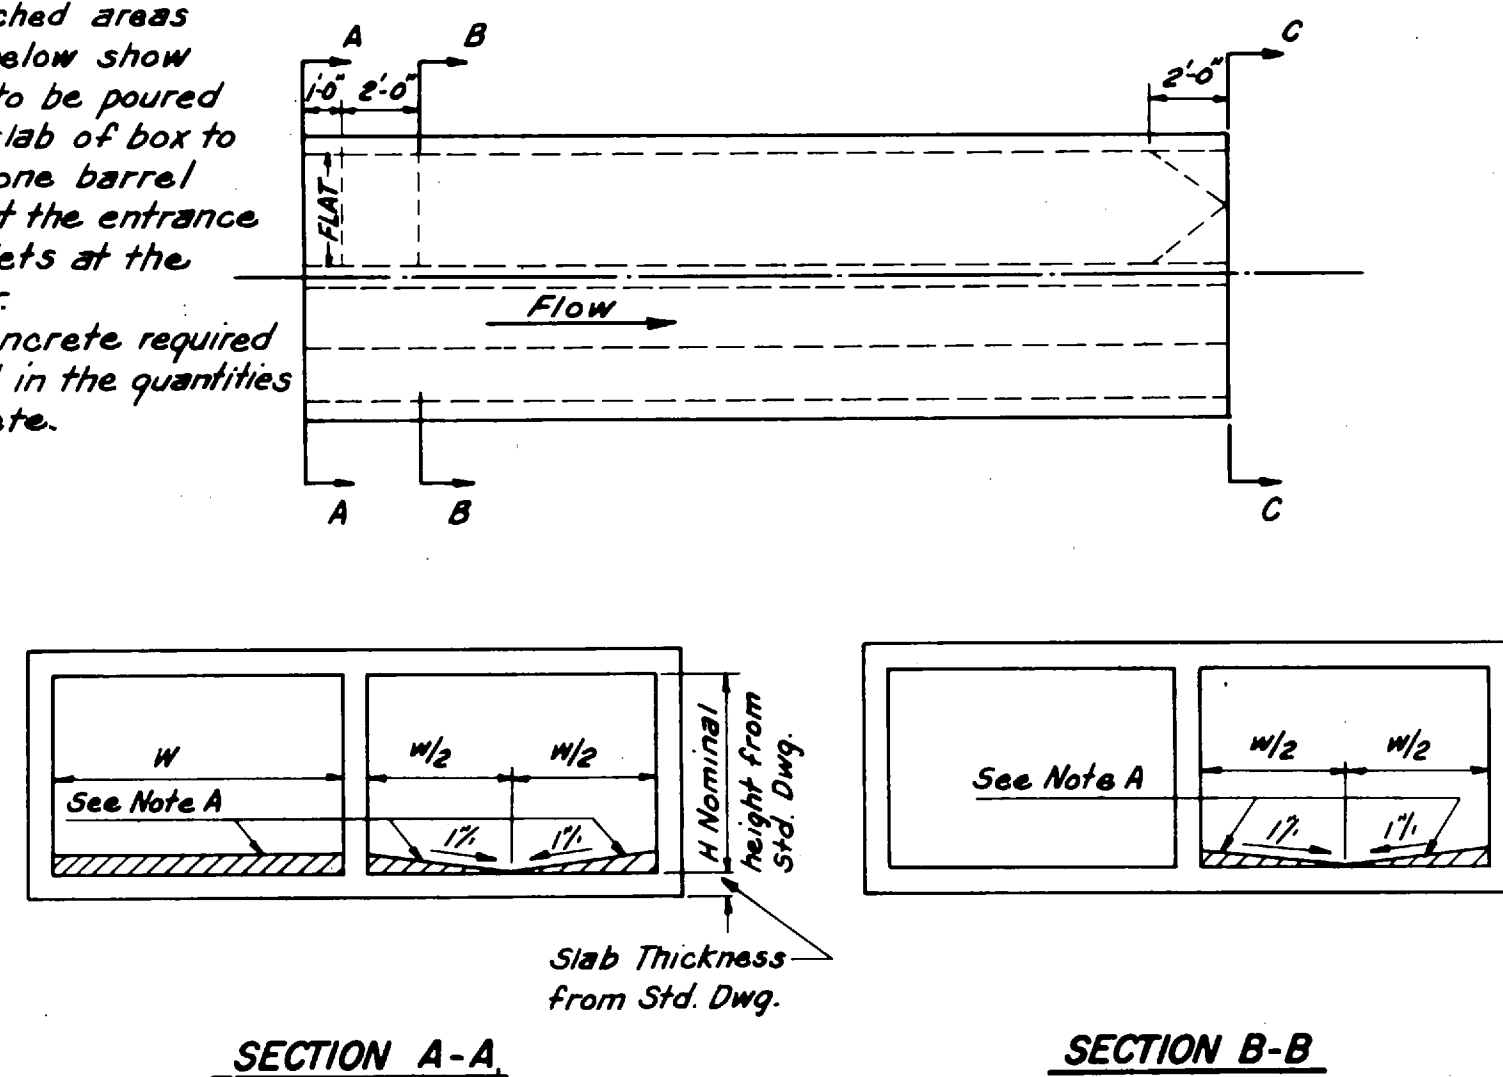

**STANDARD TRANSITION DETAILS AT INLET AND OUTLET ENDS OF SINGLE BARREL BOX CULVERTS WITH WINGWALLS.**  
**TYPE "C"**

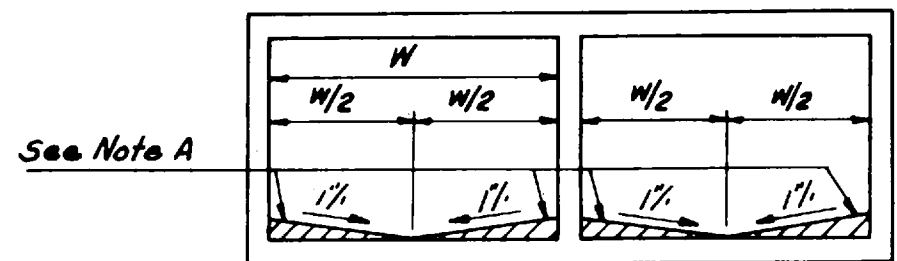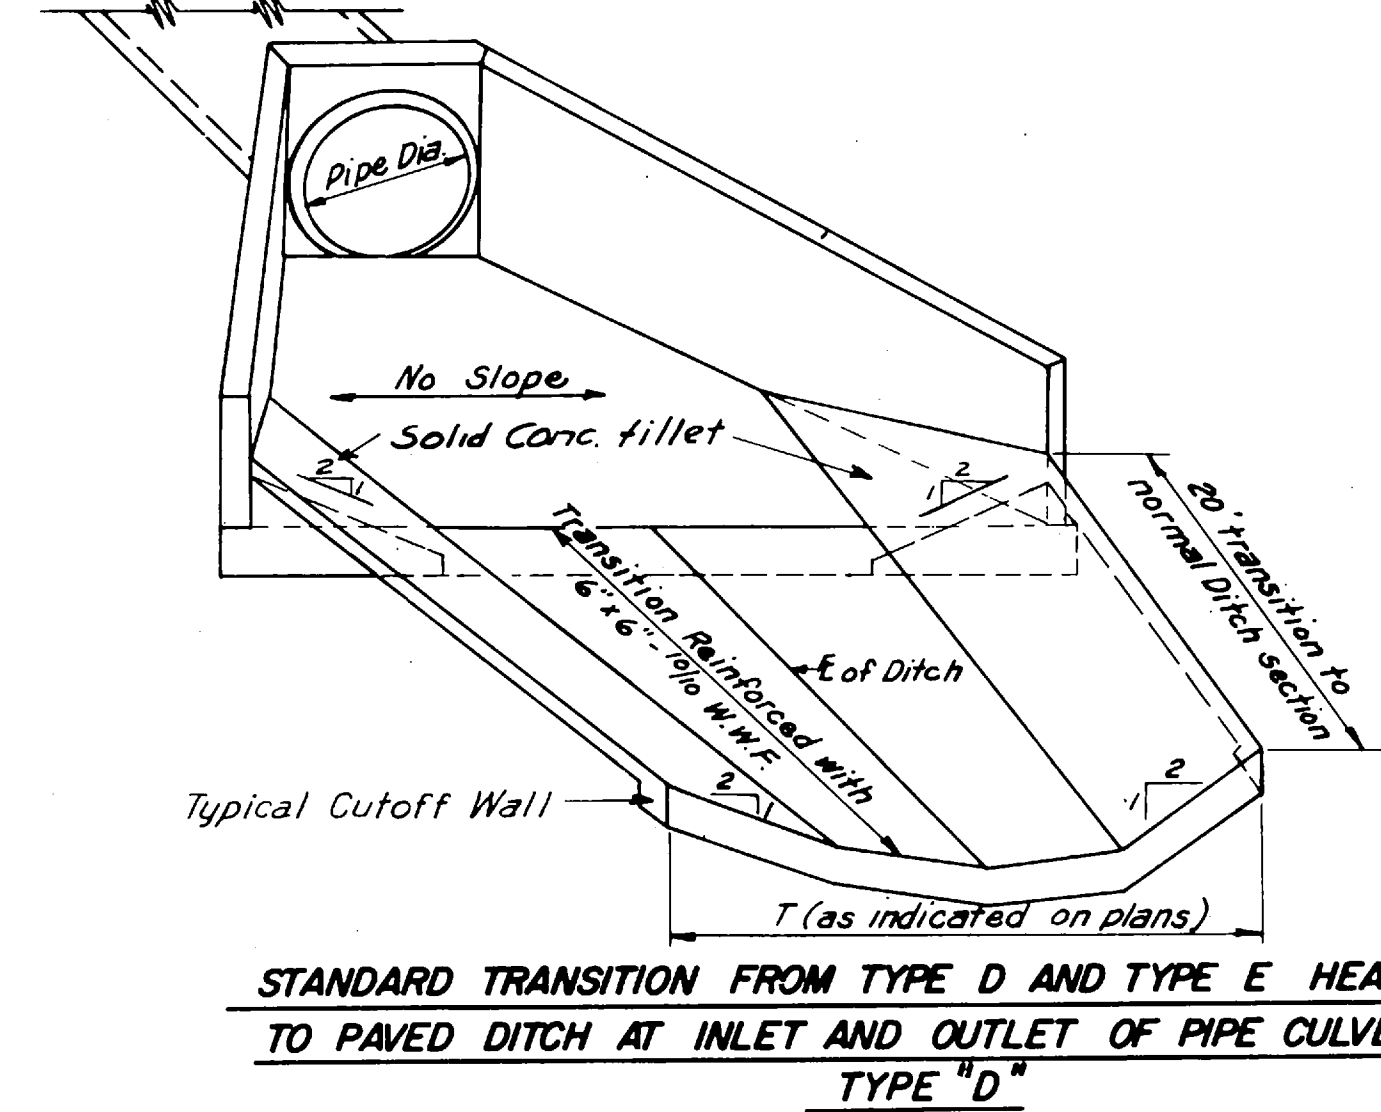

**INVERT MODIFICATION FOR STANDARD BOX CULVERTS AND BOX TYPE BRIDGES**

**TRANSITION FROM VERTICAL WALL TO PAVED DITCH AT INLET AND OUTLET OF DOUBLE BARREL BOX CULVERTS**  
**TYPE A**

**STANDARD TRANSITION DETAIL AT INLET AND OUTLET ENDS OF DOUBLE BARREL BOX CULVERT WITH WINGWALLS**  
**TYPE B**

**STANDARD TRANSITION FROM TYPE D AND TYPE E HEADWALL TO PAVED DITCH AT INLET AND OUTLET OF PIPE CULVERTS**  
**TYPE "D"**



TYPE A HEADWALL  
CONCRETE PIPE CULVERTS  
12" - 48"



SCANNED  
Feb 11, 2002  
BY TRC

$\theta = 30^\circ$

| Pipe<br>Diam | L     | L <sub>1</sub> | L <sub>2</sub> | W     | Z     | B     | B <sub>1</sub> | B <sub>2</sub> | B <sub>3</sub> | H     | H <sub>1</sub> | H <sub>2</sub> | H <sub>3</sub> | #5 h <sub>1</sub> bar |      |      |      | #5 h <sub>2</sub> bar |     |     |      | #5 h <sub>3</sub> bar |     |     |      | #5 v <sub>1</sub> bar |      | #5 d <sub>1</sub> bar |       |       | #5 d <sub>2</sub> bar |     |   | #5 d <sub>3</sub> bar |      |     |   | Conc. | Steel | |
|---|
|              |       |                |                |       |       |       |                |                |                |       |                |                |                | No.                   | w    | l    | Len. | No.                   | w   | l   | Len. | No.                   | w   | l   | Len. | No.                   | Len. | No.                   | r     | s     | Len.                  | No. | r | s                     | Len. | No. | x |       |       | y | Len. | |
| B12-4        | 3'-2" | 8"             | 1'-4"          | 5'-3" | 2'-7" | 1'-9" | 6"             | 9"             | 6"             | 1'-9" | 1'-4"          | 9"             | 1'-3"          | 2                     | 4-11 | 2-10 | 7-9  | 1                     | 5-5 | 3-4 | 8-4  | 1                     | 5-9 | 3-2 | 9-5  | 6                     | 2-3  | 6                     | 1'-6" | 1'-3" | 2-9"                  | |</ |

$\theta = 45^\circ$

|           | Pipe<br>Diam. | L      | L <sub>1</sub> | L <sub>2</sub> | W      | Z      | B      | B <sub>1</sub> | B <sub>2</sub> | B <sub>3</sub> | H      | H <sub>1</sub> | H <sub>2</sub> | H <sub>3</sub> | #5 h <sub>1</sub> bar |       |        |        | #5 h <sub>2</sub> bar |       |        |        | #5 h <sub>3</sub> bars |       |         |        | #5 v <sub>1</sub> bars |      |       | #5 d <sub>1</sub> bars |      |       | #5 d <sub>2</sub> bars |       |       | #5 d <sub>3</sub> bars |     |       | Conc. | Steel<br>lbs. |       |     |
|---|
|           |               |        |                |                |        |        |        |                |                |                |        |                |                |                | No                    | w     | l      | Len    | No                    | w     | l      | Len    | No                     | w     | l       | Len    | No                     | r    | s     | Len                    | No   | r     | s                      | Len   | No    | x                      | y   | Len   |       |               | coupl |     |
| Slope 4:1 | B12-4         | 3'-3"  | 8"             | 1'-4"          | 3'-8"  | 2'-7"  | 1'-9"  | 6"             | 9"             | 6"             | 1'-9"  | 1'-5"          | 9"             | 1'-3"          | 2                     | 3'-3  | 3'-10  | 6'-5   | 1                     | 3'-10 | 3'-5"  | 7'-3   | 1                      | 4'-0  | 3'-7"   | 7'-7   | 6                      | 2'-3 | 6     | 1'-6                   | 1'-3 | 2'-9  |                        |       |       | 121                    | 62  |       |       |               |       |     |
|           | B15-4         | 3'-6"  | 11"            | 1'-7"          | 4'-0"  | 3'-0"  | 1'-9"  | 6"             | 9"             | 6"             | 2'-1"  | 1'-5"          | 9"             | 1'-3"          | 2                     | 3'-9  | 3'-3   | 7'-0   | 1                     | 4'-2  | 3'-8"  | 7'-0   | 1                      | 4'-4  | 3'-10   | 8'-2   | 6                      | 2'-6 | 6     | 1'-6                   | 1'-3 | 2'-9  |                        |       |       | 129                    | 64  |       |       |               |       |     |
|           | B18-4         | 4'-0"  | 1'-1"          | 1'-10"         | 5'-0"  | 3'-0"  | 1'-9"  | 6"             | 9"             | 6"             | 2'-4"  | 1'-7"          | 9"             | 1'-3"          | 2                     | 4'-9  | 3'-9   | 8'-6   | 1                     | 5'-2  | 4'-2"  | 9'-4   | 1                      | 5'-4  | 4'-4"   | 9'-8   | 6                      | 2'-9 | 6     | 1'-6                   | 1'-3 | 2'-9  |                        |       |       | 144                    | 72  |       |       |               |       |     |
|           | B24-4         | 5'-5"  | 1'-5"          | 2'-6"          | 6'-4"  | 4'-0"  | 1'-9"  | 6"             | 9"             | 6"             | 2'-11" | 1'-11"         | 9"             | 1'-3"          | 2                     | 6'-1  | 5'-2"  | 11'-3  | 1                     | 6'-6  | 5'-7"  | 12'-4  | 1                      | 6'-8  | 5'-9"   | 12'-5  | 7                      | 3'-3 | 7     | 1'-6                   | 1'-3 | 2'-9  |                        |       |       | 162                    | 114 |       |       |               |       |     |
|           | B30-4         | 6'-5"  | 1'-7"          | 2'-10"         | 7'-9"  | 5'-6"  | 2'-0"  | 6"             | 1'-0"          | 6"             | 3'-6"  | 2'-4"          | 9"             | 1'-3"          | 2                     | 7'-6  | 6'-2"  | 13'-8  | 3                     | 7'-11 | 6'-7"  | 14'-6  | 2                      | 8'-1  | 6'-9"   | 14'-0  | 9                      | 1-9  | 1'-0" | 2'-9                   | 8    | 1'-3  | 5'-0"                  | 6'-5  | 330   | 183                    |     |       |       |               |       |     |
| Slope 2:1 | B36-4         | 7'-6"  | 1'-10"         | 3'-4"          | 9'-3"  | 6'-6"  | 3'-0"  | 1'-0"          | 1'-0"          | 1'-0"          | 4'-0"  | 2'-7"          | 1'-0"          | 1'-3"          | 2                     | 8'-9  | 7'-0"  | 13'-9  | 3                     | 9'-5  | 7'-8"  | 17'-1  | 2                      | 9'-10 | 8'-1"   | 17'-11 | 10                     | 2-9  | 1'-0" | 3'-9                   | 9    | 1'-9  | 5'-9"                  | 7'-6  | 506   | 237                    |     |       |       |               |       |     |
|           | B42-4         | 8'-0"  | 2'-2"          | 3'-11"         | 10'-9" | 7'-7"  | 3'-6"  | 1'-3"          | 1'-0"          | 1'-3"          | 4'-4"  | 2'-8"          | 1'-0"          | 1'-3"          | 2                     | 10-3  | 8'-4"  | 16'-7  | 3                     | 10-11 | 9'-0"  | 19'-11 | 2                      | 11-4  | 9'-5"   | 19'-9  | 12                     | 3-3  | 1'-0" | 4'-3                   | 11   | 2'-0" | 6'-9"                  | 8'-9" | 618   | 280                    |     |       |       |               |       |     |
|           | B48-4         | 10'-0" | 2'-5"          | 4'-6"          | 12'-4" | 8'-9"  | 4'-0"  | 1'-6"          | 1'-0"          | 1'-6"          | 5'-1"  | 3'-4"          | 1'-6"          | 1'-6"          | 2                     | 11-8  | 9'-4"  | 21'-0  | 3                     | 12-7  | 10'-3" | 22'-0  | 2                      | 13-2  | 10'-10" | 24'-0  | 12                     | 3-9  | 1'-3" | 5'-0"                  | 11   | 2-3   | 7'-6"                  | 9'-9" | 928   | 340                    |     |       |       |               |       |     |
|           | B12-2         | 2'-8"  | 8"             | 1'-4"          | 3'-2"  | 2'-3"  | 1'-9"  | 6"             | 9"             | 6"             | 1'-9"  | 1'-3"          | 9"             | 1'-3"          | 2                     | 2'-11 | 2'-5"  | 5'-4   | 1                     | 3'-4  | 2'-10  | 6'-2   | 1                      | 3'-6  | 3'-0"   | 6'-6   | 5                      | 2'-9 | 5     | 1'-6                   | 1'-3 | 2'-9  |                        |       |       | 126                    | 50  |       |       |               |       |     |
|           | B15-2         | 3'-0"  | 11"            | 1'-7"          | 3'-5"  | 2'-5"  | 1'-9"  | 6"             | 9"             | 6"             | 2'-1"  | 1'-5"          | 9"             | 1'-3"          | 2                     | 3'-2  | 2'-9   | 5'-11  | 1                     | 3'-7  | 3'-2"  | 6'-9   | 1                      | 3'-9  | 3'-4"   | 7'-1   | 6                      | 2'-6 | 6     | 1'-6                   | 1'-3 | 2'-9  |                        |       |       | 174                    | 54  |       |       |               |       |     |
| Slope 1:1 | B18-2         | 3'-6"  | 1'-1"          | 1'-10"         | 4'-0"  | 2'-10" | 1'-9"  | 6"             | 9"             | 6"             | 2'-4"  | 1'-7"          | 9"             | 1'-3"          | 2                     | 3'-9  | 3'-3   | 7'-0   | 1                     | 4'-2  | 3'-8"  | 7'-0   | 1                      | 4'-4  | 3'-10   | 8'-2   | 6                      | 2'-9 | 5     | 1'-6                   | 1'-3 | 2'-9  |                        |       |       | 170                    | 57  |       |       |               |       |     |
|           | B24-2         | 4'-8"  | 1'-5"          | 2'-8"          | 5'-6"  | 3'-11" | 1'-9"  | 6"             | 9"             | 6"             | 2'-11" | 1'-10"         | 9"             | 1'-3"          | 2                     | 5'-3  | 4'-5"  | 9'-8   | 1                     | 5'-8  | 4'-10  | 10'-6  | 1                      | 5'-10 | 5'-0"   | 10'-0  | 6                      | 3'-3 | 6     | 1'-6                   | 1'-3 | 2'-9  |                        |       |       | 130                    | 85  |       |       |               |       |     |
|           | B30-2         | 5'-8"  | 1'-7"          | 2'-10"         | 7'-11" | 5'-0"  | 2'-10" | 6"             | 1'-0"          | 6"             | 3'-6"  | 2'-2"          | 9"             | 1'-3"          | 2                     | 6'-10 | 5'-10" | 12'-11 | 3                     | 7'-3  | 5'-10" | 12'-11 | 2                      | 7'-5  | 5'-10"  | 13'-3  |                        |      |       |                        |      |       | 9                      | 1-9   | 1'-0" | 2'-9                   | 8   | 1'-3  | 5'-0" | 6'-3          | 294   | 171 |
|           | B36-2         | 6'-8"  | 1'-10"         | 3'-4"          | 8'-6"  | 6'-0"  | 3'-0"  | 1'-0"          | 1'-0"          | 1'-0"          | 4'-0"  | 2'-6"          | 1'-0"          | 1'-3"          | 2                     | 8'-0  | 6'-2"  | 14'-2  | 3                     | 8'-8  | 6'-10  | 15'-6  | 2                      | 9'-4  | 7'-3"   | 16'-7  |                        |      |       |                        |      |       | 9                      | 2'-9  | 1'-0" | 3'-9                   | 8   | 1-9   | 5'-9" | 7'-6          | 457   | 210 |
| Slope 1:1 | B42-2         | 7'-8"  | 2'-2"          | 3'-11"         | 9'-10  | 7'-0"  | 3'-6"  | 1'-3"          | 1'-0"          | 1'-3"          | 4'-6"  | 2'-10          | 1'-0"          | 1'-3"          | 2                     | 9'-4  | 7'-2"  | 16'-8  | 3                     | 10-0  | 7'-5"  | 17'-0  | 2                      | 10-7  | 8'-3"   | 18'-8  |                        |      |       |                        |      |       | 10                     | 3-3   | 1'-0" | 4'-3                   | 9   | 2'-0" | 6'-9" | 8'-9"         | 595   | 251 |
|           | B48-2         | 8'-9"  | 2'-5"          | 4'-6"          | 11'-5" | 8'-1"  | 4'-0"  | 1'-6"          | 1'-0"          | 1'-6"          | 5'-1"  | 3'-2"          | 1'-6"          | 1'-6"          | 2                     | 10-9  | 8'-1"  | 18'-0  | 3                     | 11-8  | 9'-0"  | 20'-8  | 2                      | 12-3  | 9'-7"   | 21'-0  |                        |      |       |                        |      |       | 11                     | 3-9   | 1'-3" | 5'-0                   | 10  | 2-9   | 7'-6" | 9'-9"         | 813   | 306 |

$\theta = 60^\circ$

|           | Pipe<br>Diam. | L     | L <sub>1</sub> | L <sub>2</sub> | W     | Z     | B     | B <sub>1</sub> | B <sub>2</sub> | B <sub>3</sub> | H     | H <sub>1</sub> | H <sub>2</sub> | H <sub>3</sub> | #5 h <sub>1</sub> bars |     |       |      | #5 h <sub>2</sub> bars |      |       |      | #5 h <sub>3</sub> bars |     |       |      | #5 v <sub>1</sub> bars |     |   |      | #5 d <sub>1</sub> bars |     |   |      | #5 d <sub>2</sub> bars |   |   |      | #5 d <sub>3</sub> bars |   |   |      | Conc. | Steel<br>lbs. | |
|---|
|           |               |       |                |                |       |       |       |                |                |                |       |                |                |                | No.                    | w   | l     | Len. | No.                    | w    | l     | Len. | No.                    | w   | l     | Len. | No.                    | r   | s | Len. | No.                    | r   | s | Len. | No.                    | r | s | Len. | No.                    | x | y | Len. | |
| Slope 4:1 | B12-4         | 3'-5" | 8"             | 1'-4"          | 3'-0" | 2'-7" | 1'-9" | 6"             | 9"             | 6"             | 1'-9" | 1'-6"          | 9"             | 1'-3"          | 2                      | 2-9 | 3'-2" | 5-11 | 1                      | 2-11 | 3'-4" | 6-4  | 1                      | 3-1 | 3'-6" | 6-7  | 5                      | 2-3 | 5 | 1-6  | 1-3                    | 2-9 | |</ |

$\theta = 75^\circ$


|           | Pipe<br>Diam. | L      | L <sub>1</sub> | L <sub>2</sub> | W       | Z      | B     | B <sub>1</sub> | B <sub>2</sub> | B <sub>3</sub> | H      | H <sub>1</sub> | H <sub>2</sub> | H <sub>3</sub> | #5 h <sub>1</sub> bar |        |        |         | #5 h <sub>2</sub> bar |        |        |         | #5 h <sub>3</sub> bar |        |        |         | #5 v <sub>1</sub> bar |       |     |       | #5 d <sub>1</sub> bar |       |     |   | #5 d <sub>2</sub> bar |      |     |   | #5 d <sub>3</sub> bar |      |     |   | Conc<br>Cu Yds | Steel<br>Lbs |   |      |  |
|---|
|           |               |        |                |                |         |        |       |                |                |                |        |                |                |                | No.                   | w      | l      | Len.    | No.                   | w      | l      | Len.    | No.                   | w      | l      | Len.    | No.                   | Len   | No. | r     | s                     | Len.  | No. | r | s                     | Len. | No. | r | s                     | Len. | No. | r |                |              | s | Len. |  |
| Slope 4:1 | B12-4         | 3'-8"  | 8"             | 1'-4"          | 2'-9"   | 2'-7"  | 1'-9" | 6"             | 9"             | 6"             | 1'-9"  | 1'-7"          | 9"             | 1'-3"          | 2                     | 2'-6"  | 3'-5"  | 5'-11"  | 1                     | 2'-7"  | 3'-6"  | 6'-1"   | 1                     | 2'-8"  | 3'-7"  | 6'-8"   | 5                     | 2'-3" | 5   | 1'-6" | 1'-3"                 | 2'-9" |     |   |                       |      |     |   |                       |      |     |   |                |              |   |      |  |
|           | B15-4         | 4'-2"  | 11"            | 1'-7"          | 3'-0"   | 3'-0"  | 1'-9" | 6"             | 9"             | 6"             | 2'-1"  | 1'-10"         | 9"             | 1'-3"          | 2                     | 2'-9"  | 3'-11" | 6'-8"   | 1                     | 2'-10" | 4'-0"  | 6'-10"  | 1                     | 2'-11" | 4'-1"  | 7'-0"   | 5                     | 2'-6" | 5   | 1'-6" | 1'-3"                 | 2'-9" |     |   |                       |      |     |   |                       |      |     |   |                |              |   |      |  |
|           | B18-4         | 4'-10" | 1'-1"          | 1'-10"         | 3'-8"   | 3'-6"  | 1'-9" | 6"             | 9"             | 6"             | 2'-4"  | 2'-0"          | 9"             | 1'-3"          | 2                     | 3'-5"  | 4'-7"  | 8'-0"   | 1                     | 3'-6"  | 4'-8"  | 8'-2"   | 1                     | 3'-7"  | 4'-9"  | 8'-4"   | 6                     | 2'-9" | 6   | 1'-6" | 1'-3"                 | 2'-9" |     |   |                       |      |     |   |                       |      |     |   |                |              |   |      |  |
|           | B24-4         | 6'-6"  | 1'-5"          | 2'-6"          | 4'-8"   | 4'-6"  | 1'-9" | 6"             | 9"             | 6"             | 2'-11" | 2'-6"          | 9"             | 1'-3"          | 2                     | 4'-5"  | 5'-3"  | 10'-8"  | 1                     | 4'-6"  | 5'-4"  | 10'-8"  | 1                     | 4'-7"  | 5'-5"  | 11'-0"  | 7                     | 3'-3" | 7   | 1'-6" | 1'-3"                 | 2'-9" |     |   |                       |      |     |   |                       |      |     |   |                |              |   |      |  |
|           | B30-4         | 7'-8"  | 1'-7"          | 2'-10"         | 5'-9"   | 5'-6"  | 2'-0" | 6"             | 1'-0"          | 6"             | 3'-6"  | 3'-0"          | 9"             | 1'-3"          | 2                     | 5'-6"  | 7'-8"  | 12'-11" | 3                     | 5'-7"  | 7'-6"  | 13'-1"  | 2                     | 5'-8"  | 7'-7"  | 13'-3"  |                       |       
|           | B36-4         | 9'-0"  | 1'-10"         | 3'-4"          | 6'-9"   | 6'-6"  | 3'-0" | 1'-0"          | 1'-0"          | 1'-0"          | 4'-0"  | 3'-5"          | 1'-0"          | 1'-3"          | 2                     | 6'-6"  | 8'-9"  | 15'-3"  | 3                     | 6'-9"  | 9'-0"  | 15'-9"  | 2                     | 6'-10" | 9'-4"  | 15'-11" |                       |       
| Slope 2:1 | B42-4         | 10'-7" | 2'-2"          | 3'-11"         | 11'-10" | 7'-7"  | 3'-6" | 1'-3"          | 1'-0"          | 1'-3"          | 4'-4"  | 3'-11"         | 1'-0"          | 1'-3"          | 2                     | 7'-7"  | 10'-4" | 17'-11" | 3                     | 7'-10" | 10'-7" | 18'-5"  | 2                     | 7'-11" | 10'-8" | 18'-7"  |                       |       
|           | B48-4         | 12'-0" | 2'-5"          | 4'-6"          | 14'-0"  | 8'-9"  | 4'-0" | 1'-6"          | 1'-0"          | 1'-6"          | 5'-11" | 4'-4"          | 1'-6"          | 1'-6"          | 2                     | 8'-9"  | 11'-8" | 20'-5"  | 3                     | 9'-0"  | 11'-0" | 20'-0"  | 2                     | 9'-2"  | 12'-2" | 21'-4"  |                       |       
|           | B12-2         | 2'-8"  | 8"             | 1'-4"          | 2'-4"   | 2'-3"  | 1'-9" | 6"             | 9"             | 6"             | 1'-9"  | 1'-7"          | 9"             | 1'-3"          | 2                     | 2'-1"  | 2'-5"  | 4'-6"   | 1                     | 2'-2"  | 2'-6"  | 4'-8"   | 1                     | 2'-3"  | 2'-7"  | 4'-0"   | 5                     | 2'-5" | 5   | 1'-6" | 1'-3"                 | 2'-9" |     |   |                       |      |     |   |                       |      |     |   |                |              |   |      |  |
|           | B15-2         | 3'-0"  | 11"            | 1'-7"          | 2'-6"   | 2'-5"  | 1'-9" | 6"             | 9"             | 6"             | 2'-1"  | 1'-5"          | 9"             | 1'-3"          | 2                     | 2'-3"  | 2'-9"  | 5'-0"   | 1                     | 2'-4"  | 2'-10" | 5'-2"   | 1                     | 2'-5"  | 2'-11" | 5'-4"   | 5                     | 2'-6" | 5   | 1'-6" | 1'-3"                 | 2'-9" |     |   |                       |      |     |   |                       |      |     |   |                |              |   |      |  |
|           | B18-2         | 3'-6"  | 1'-1"          | 1'-10"         | 3'-0"   | 2'-10" | 1'-9" | 6"             | 9"             | 6"             | 2'-4"  | 1'-7"          | 9"             | 1'-3"          | 2                     | 2'-9"  | 3'-3"  | 6'-0"   | 1                     | 2'-10" | 3'-4"  | 6'-2"   | 1                     | 2'-11" | 3'-5"  | 6'-4"   | 5                     | 2'-8" | 5   | 1'-6" | 1'-3"                 | 2'-9" |     |   |                       |      |     |   |                       |      |     |   |                |              |   |      |  |
|           | B24-2         | 4'-8"  | 1'-5"          | 2'-6"          | 4'-1"   | 3'-11" | 1'-9" | 6"             | 9"             | 6"             | 2'-11" | 1'-10"         | 9"             | 1'-3"          | 2                     | 3'-10" | 4'-5"  | 8'-3"   | 1                     | 3'-11" | 4'-6"  | 8'-5"   | 1                     | 4'-0"  | 4'-7"  | 8'-7"   | 6                     | 3'-3" | 6   | 1'-6" | 1'-3"                 | 2'-9" |     |   |                       |      |     |   |                       |      |     |   |                |              |   |      |  |
| Slope 2:1 | B30-2         | 5'-6"  | 1'-7"          | 2'-10"         | 5'-2"   | 5'-0"  | 2'-0" | 6"             | 1'-0"          | 6"             | 3'-6"  | 2'-2"          | 9"             | 1'-3"          | 2                     | 4'-11" | 5'-3"  | 10'-2"  | 3                     | 5'-0"  | 5'-4"  | 10'-4"  | 2                     | 5'-1"  | 5'-8"  | 10'-6"  |                       |       
|           | B36-2         | 6'-8"  | 1'-10"         | 3'-4"          | 6'-3"   | 6'-0"  | 3'-0" | 1'-0"          | 1'-0"          | 4'-0"          | 3'-6"  | 2'-6"          | 9"             | 1'-3"          | 2                     | 6'-10" | 6'-5"  | 12'-5"  | 3                     | 6'-11" | 6'-8"  | 12'-11" | 2                     | 6'-1"  | 6'-9"  | 13'-1"  |                       |       
|           | B42-2         | 7'-8"  | 2'-2"          | 3'-11"         | 7'-9"   | 7'-0"  | 3'-6" | 1'-3"          | 1'-0"          | 1'-3"          | 4'-6"  | 2'-10"         | 1'-0"          | 1'-3"          | 2                     | 7'-0"  | 7'-5"  | 14'-5"  | 3                     | 7'-3"  | 7'-8"  | 14'-11" | 2                     | 7'-4"  | 7'-9"  | 15'-4"  |                       |       
|           | B48-2         | 8'-9"  | 2'-5"          | 4'-6"          | 8'-4"   | 8'-1"  | 4'-0" | 1'-6"          | 1'-0"          | 1'-6"          | 5'-11" | 3'-2"          | 1'-6"          | 1'-6"          | 2                     | 8'-0"  | 8'-5"  | 16'-5"  | 3                     | 8'-4"  | 8'-9"  | 17'-1"  | 2                     | 8'-6"  | 8'-11" | 17'-5"  |                       |       




| TYPE   | YEAR | PROJECT NO.     | SHEET NO. |
|--------|------|-----------------|-----------|
| Const. | 1974 | EACI-240-1(04)4 | 2P        |
|        |      |                 |           |
|        |      |                 |           |

GENERAL NOTES


- SPECIFICATIONS - STANDARD ROAD AND BRIDGE SPECIFICATIONS OF THE TENNESSEE DEPARTMENT OF HIGHWAYS AND PUBLIC WORKS.
- CONCRETE - SHALL BE CLASS "A". SEE SPECIFICATIONS. ALL EXPOSED CORNERS SHALL BE BROKEN WITH A 3/4" CHAMFER.
- REINFORCING STEEL - SEE SPECIFICATIONS. THE MINIMUM LAP FOR STEEL SHALL BE 20 DIAMETERS UNLESS OTHERWISE SHOWN. ALL DIMENSIONS ARE TO THE CENTERS OF BARS UNLESS OTHERWISE INDICATED. ALL REINFORCING BAR BENDS AND HOOKS SHALL BE THOSE RECOMMENDED BY THE A.C.I. IN THEIR "MANUAL OF STANDARD PRACTICE FOR DETAILING REINFORCED CONCRETE STRUCTURES". ALL BARS SHALL HAVE A MINIMUM CLEARANCE OF 2" UNLESS OTHERWISE NOTED.
- FORMS AND FINISH - SEE SPECIFICATIONS.
- ALL EXCAVATION AND BACKFILL NECESSARY FOR CONSTRUCTION OF THE PIPE CULVERT HEADWALLS SHALL BE CONSIDERED INCIDENTAL TO THE CONTRACT PRICE BID FOR CLASS "A" CONCRETE.
- FIELD ADJUSTMENT: THE LOCATION AND GRADE OF PIPE CULVERT MAY BE MODIFIED AT THE DIRECTION OF THE ENGINEER TO BETTER MEET FIELD CONDITIONS.

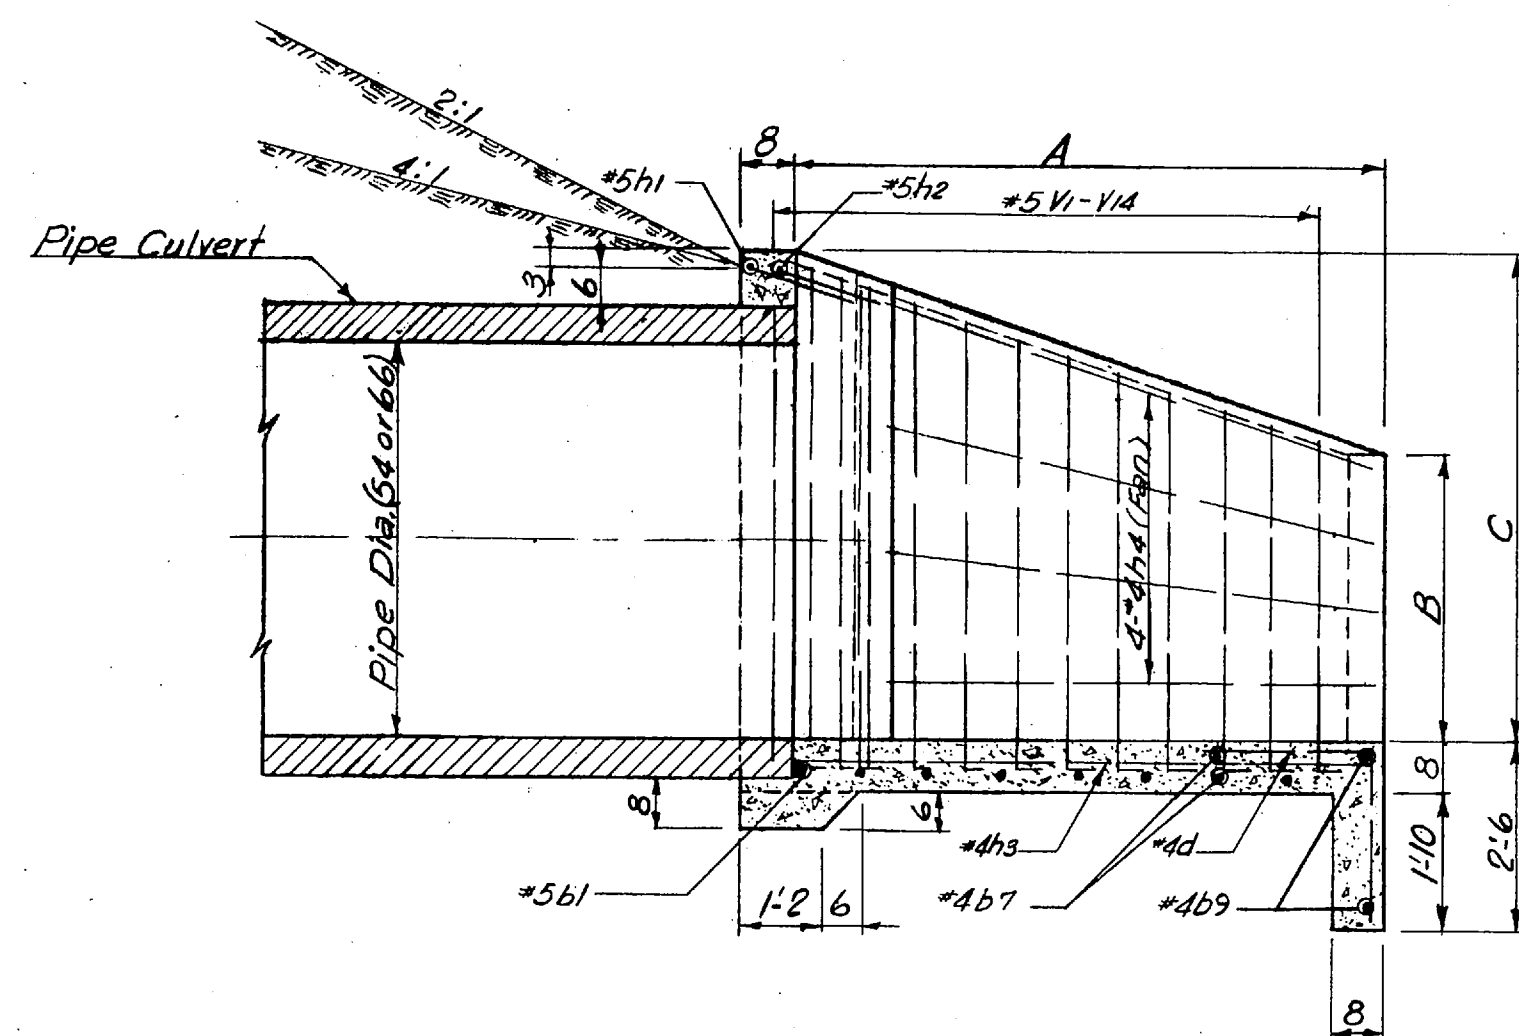


SECTION A-A

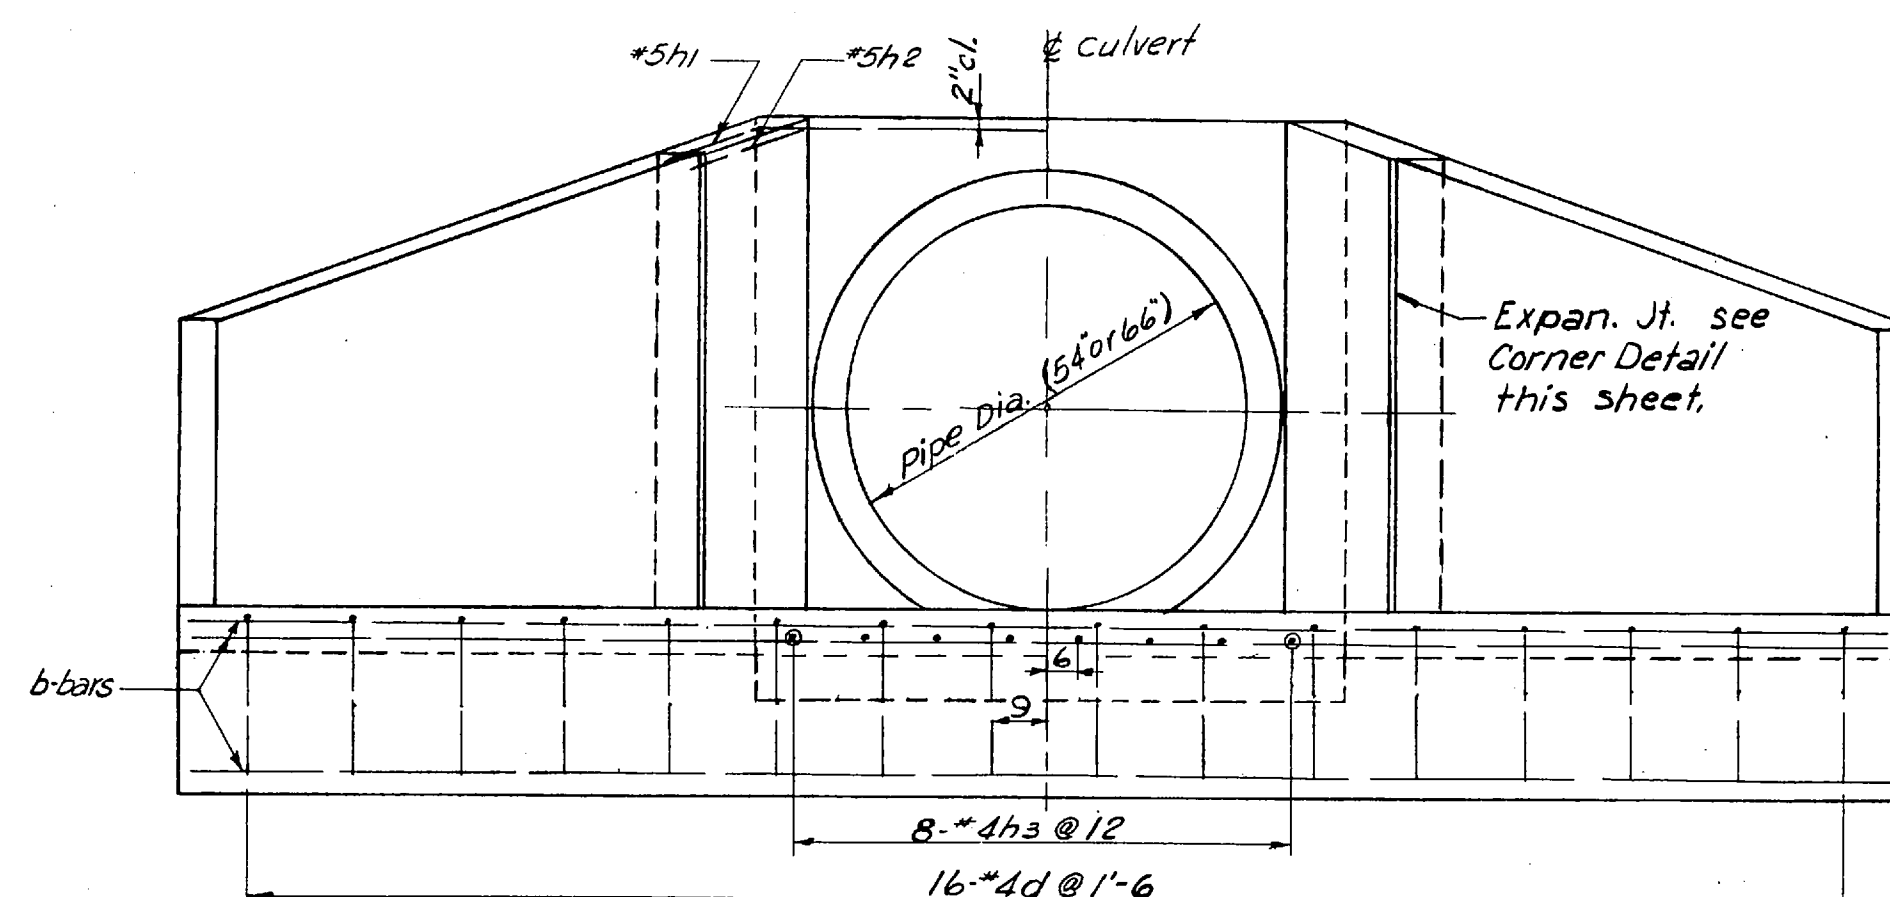


END ELEVATION

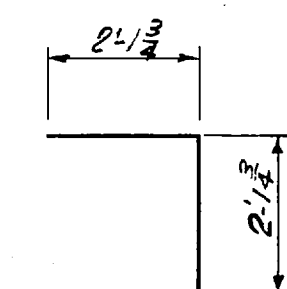

#4 BARS -d

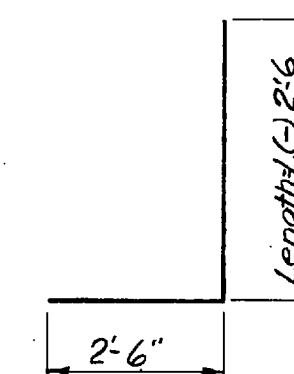


#5 BARS V1-V4

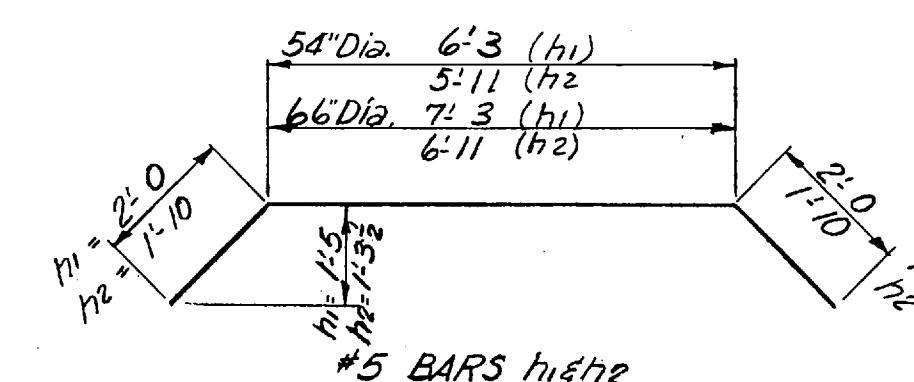

BENDING DIAGRAMS


NOTE:  
Steel shown is for D-66-4.  
For D-54-2, D-54-4 & D-66-2  
see Steel Quantities.

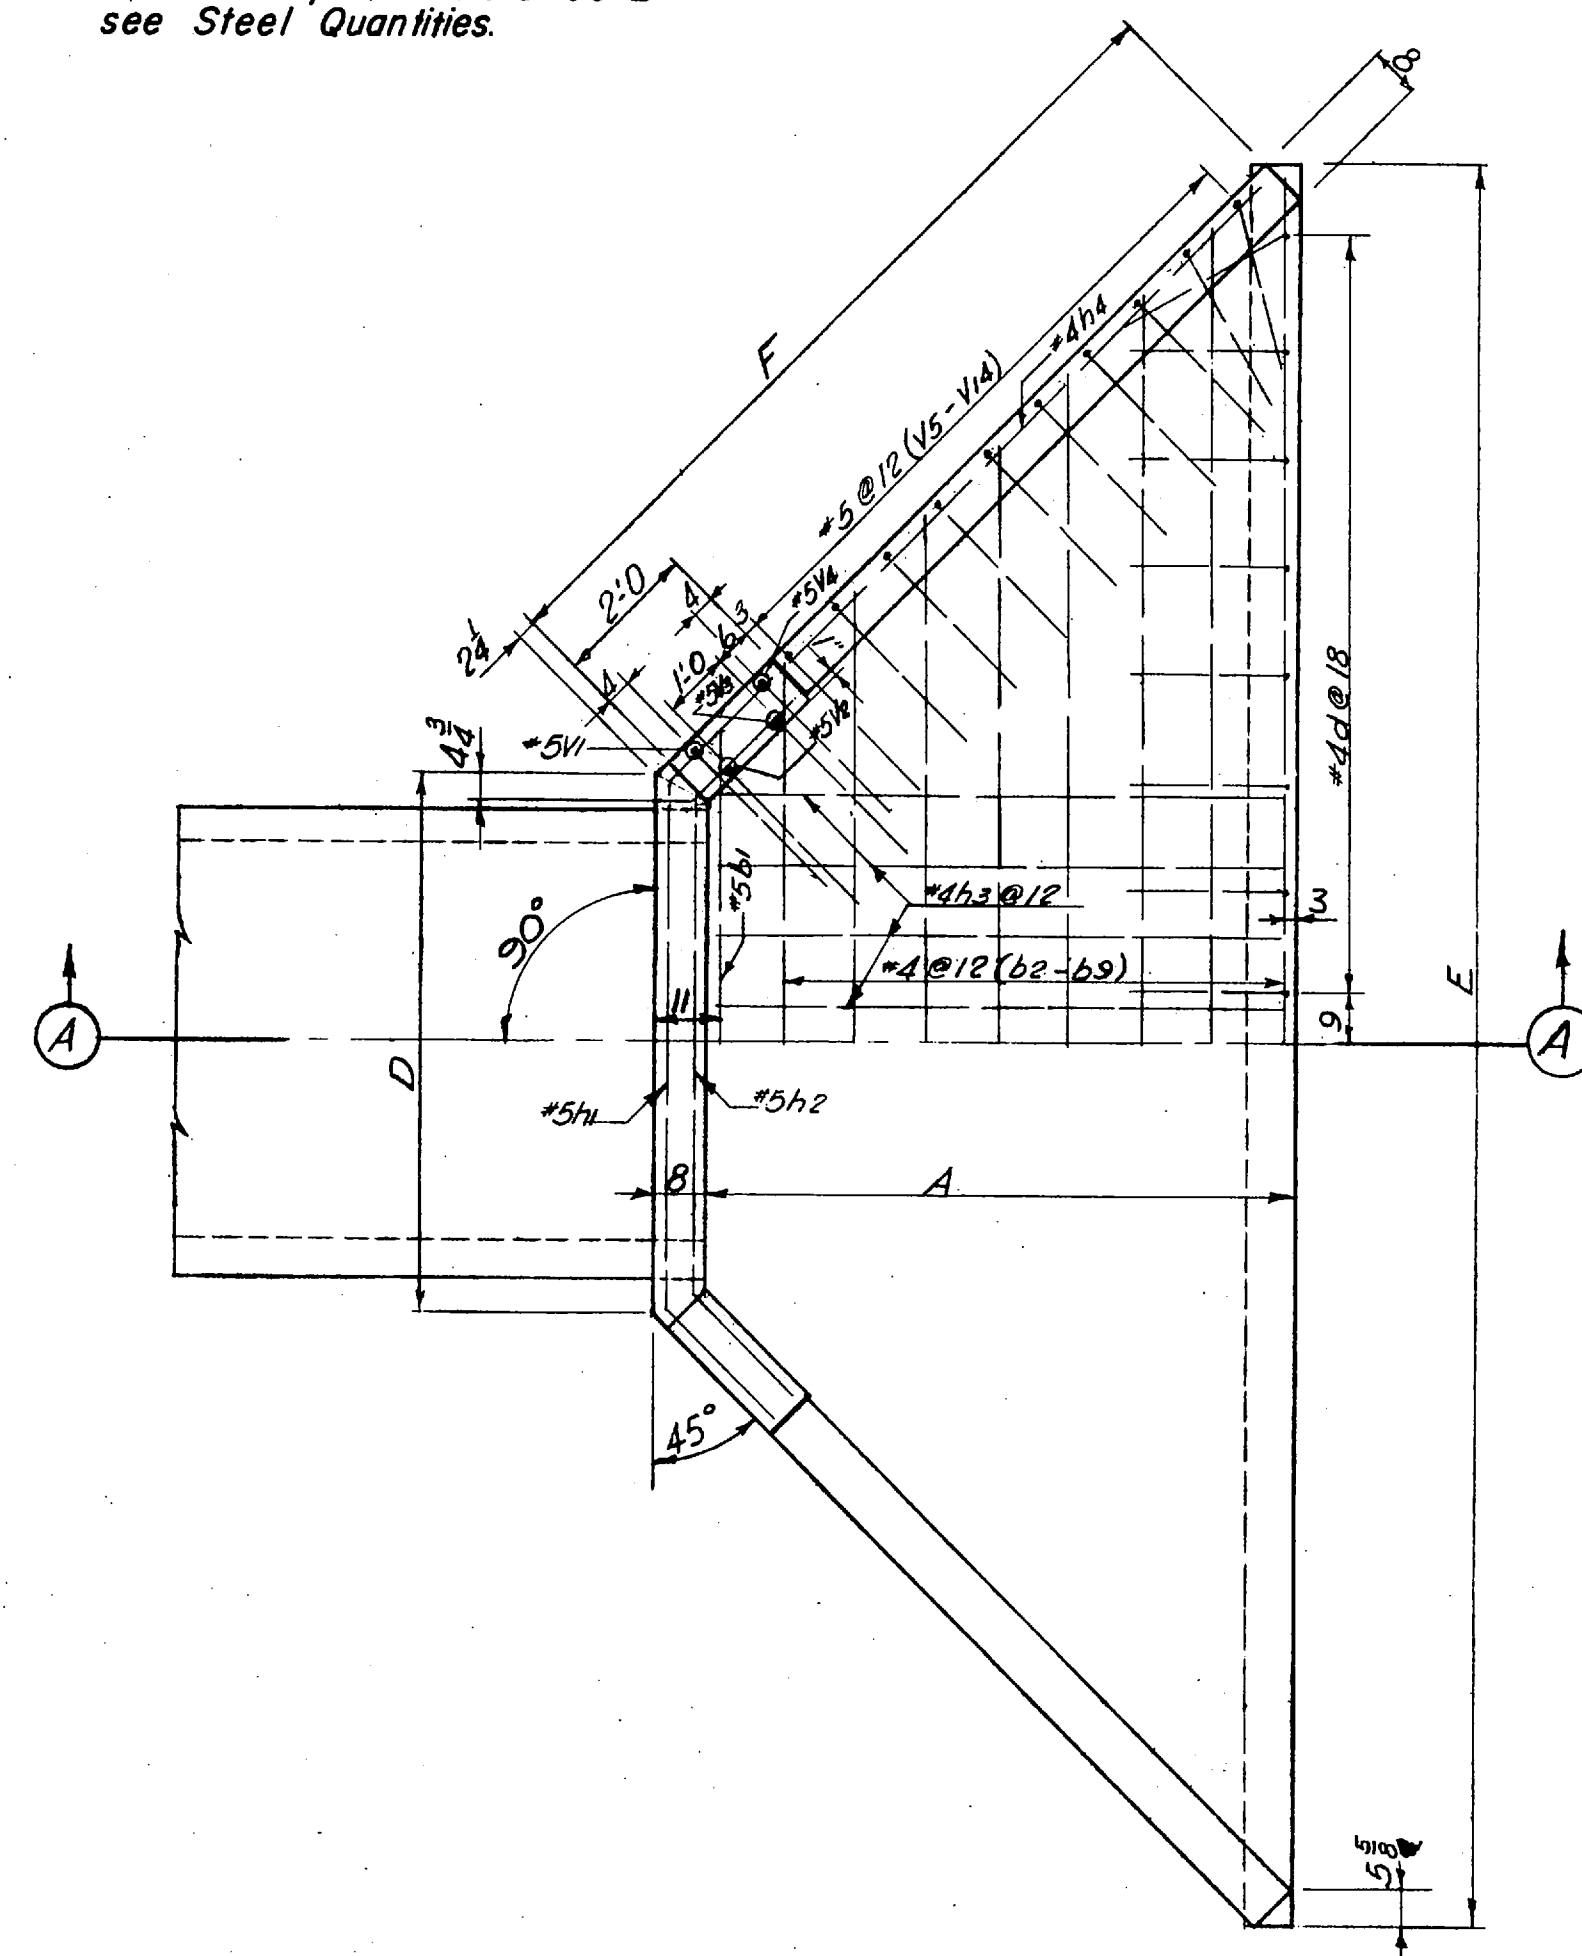

PLAN

STEEL QUANTITY - ONE HEADWALL

| D-54-2             |      |     |         | D-54-4             |      |     |         | D-66-2             |      |     |         | D-66-4             |      |     |         |
|--------------------|------|-----|---------|--------------------|------|-----|---------|--------------------|------|-----|---------|--------------------|------|-----|---------|
| 54" Pipe 2:1 Slope |      |     |         | 54" Pipe 4:1 Slope |      |     |         | 66" Pipe 2:1 Slope |      |     |         | 66" Pipe 4:1 Slope |      |     |         |
| Bar                | Size | No. | Length  | Bar                | Size | No. | Length  | Bar                | Size | No. | Length  | Bar                | Size | No. | Length  |
| b1                 | #5   | 1   | 7'-10"  | b1                 | #5   | 1   | 7'-10"  | b1                 | #5   | 1   | 8'-10"  | b1                 | #5   | 1   | 8'-10"  |
| b2                 | #4   | 1   | 9'-10"  | b2                 | #4   | 1   | 8'-4"   | b2                 | #4   | 1   | 10'-10" | b2                 | #4   | 1   | 10'-4"  |
| b3                 | #4   | 2   | 11'-10" | b3                 | #4   | 1   | 10'-4"  | b3                 | #4   | 1   | 12'-10" | b3                 | #4   | 1   | 12'-4"  |
| b4                 | #4   | 1   | 13'-4"  | b4                 | #4   | 1   | 12'-4"  | b4                 | #4   | 2   | 14'-10" | b4                 | #4   | 1   | 14'-4"  |
| b5                 | #4   | 2   | 15'-6"  | b5                 | #4   | 1   | 14'-4"  | b5                 | #4   | 1   | 16'-10" | b5                 | #4   | 1   | 16'-4"  |
|                    |      |     |         | b6                 | #4   | 2   | 16'-4"  | b6                 | #4   | 2   | 18'-6"  | b6                 | #4   | 1   | 18'-4"  |
|                    |      |     |         | b7                 | #4   | 1   | 18'-4"  | b7                 | #4   | 2   | 20'-4"  | b7                 | #4   | 2   | 20'-4"  |
|                    |      |     |         | b8                 | #4   | 2   | 20'-10" |                    |      |     |         | b8                 | #4   | 1   | 22'-4"  |
|                    |      |     |         |                    |      |     |         |                    |      |     |         | b9                 | #4   | 2   | 24'-10" |
| d                  | #4   | 11  | 4'-3"   | d                  | #4   | 14  | 4'-3"   | d                  | #4   | 12  | 4'-3"   | d                  | #4   | 16  | 4'-3"   |
| h1                 | #5   | 1   | 10'-3"  | h1                 | #5   | 1   | 10'-3"  | h1                 | #5   | 1   | 11'-3"  | h1                 | #5   | 1   | 11'-3"  |
| h2                 | #5   | 1   | 9'-7"   | h2                 | #5   | 1   | 9'-7"   | h2                 | #5   | 1   | 10'-7"  | h2                 | #5   | 1   | 10'-7"  |
| h3                 | #4   | 7   | 4'-2"   | h3                 | #4   | 7   | 6'-5"   | h3                 | #4   | 8   | 5'-2"   | h3                 | #4   | 8   | 7'-11"  |
| h4                 | #4   | 8   | 4'-0"   | h4                 | #4   | 8   | 7'-3"   | h4                 | #4   | 8   | 5'-6"   | h4                 | #4   | 8   | 5'-4"   |
| v1                 | #5   | 2   | 8'-3"   | v1                 | #5   | 2   | 8'-3"   | v1                 | #5   | 2   | 9'-3"   | v1                 | #5   | 2   | 9'-3"   |
| v2                 | #5   | 2   | 8'-2"   | v2                 | #5   | 2   | 8'-2"   | v2                 | #5   | 2   | 9'-2"   | v2                 | #5   | 2   | 9'-2"   |
| v3                 | #5   | 2   | 7'-10"  | v3                 | #5   | 2   | 7'-11"  | v3                 | #5   | 2   | 8'-10"  | v3                 | #5   | 2   | 8'-11"  |
| v4                 | #5   | 2   | 7'-9"   | v4                 | #5   | 2   | 7'-10"  | v4                 | #5   | 2   | 8'-9"   | v4                 | #5   | 2   | 8'-10"  |
| v5                 | #5   | 2   | 7'-7"   | v5                 | #5   | 2   | 7'-9"   | v5                 | #5   | 2   | 8'-7"   | v5                 | #5   | 2   | 8'-9"   |
| v6                 | #5   | 2   | 7'-3"   | v6                 | #5   | 2   | 7'-6"   | v6                 | #5   | 2   | 8'-3"   | v6                 | #5   | 2   | 8'-6"   |
| v7                 | #5   | 2   | 6'-11"  | v7                 | #5   | 2   | 7'-4"   | v7                 | #5   | 2   | 7'-11"  | v7                 | #5   | 2   | 8'-4"   |
| v8                 | #5   | 2   | 6'-7"   | v8                 | #5   | 2   | 7'-1"   | v8                 | #5   | 2   | 7'-7"   | v8                 | #5   | 2   | 8'-1"   |
| v9                 | #5   | 2   | 6'-2"   | v9                 | #5   | 2   | 6'-10"  | v9                 | #5   | 2   | 7'-2"   | v9                 | #5   | 2   | 7'-10"  |
|                    |      |     |         | v10                | #5   | 2   | 6'-8"   | v10                | #5   | 2   | 6'-10"  | v10                | #5   | 2   | 7'-8"   |
|                    |      |     |         | v11                | #5   | 2   | 6'-5"   |                    |      |     |         | v11                | #5   | 2   | 7'-5"   |
|                    |      |     |         | v12                | #5   | 2   | 6'-2"   |                    |      |     |         | v12                | #5   | 2   | 7'-2"   |
|                    |      |     |         |                    |      |     |         |                    |      |     |         | v13                | #5   | 2   | 7'-0"   |
|                    |      |     |         |                    |      |     |         |                    |      |     |         | v14                | #5   | 2   | 6'-9"   |

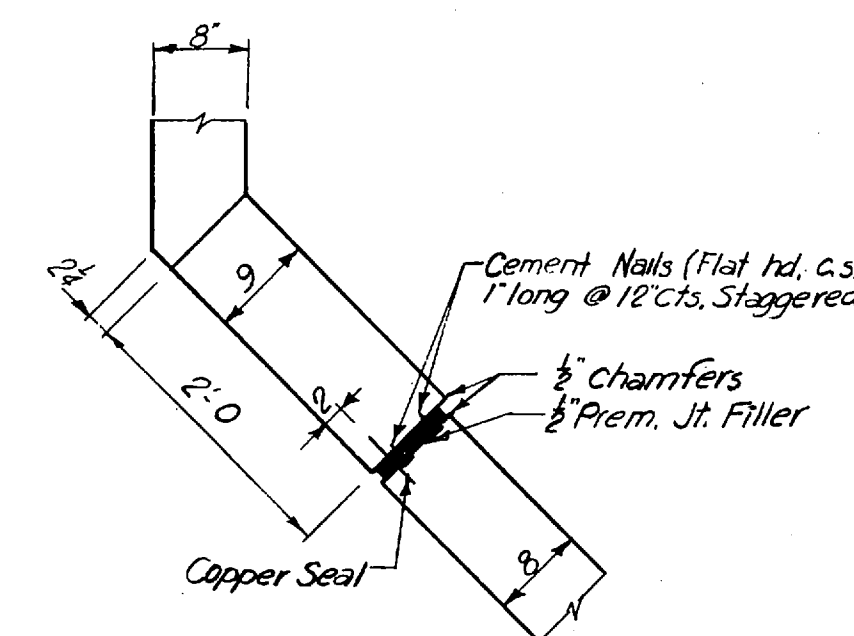

CORNER DETAIL

| Design No. | Dia. of Pipe | Slope of P/H | DIMENSIONS |       |       |       |             |            | Class A Conc. Cu. Yds. | Reinf. Bars Lbs. |
|------------|--------------|--------------|------------|-------|-------|-------|-------------|------------|------------------------|------------------|
|            |              |              | A          | B     | C     | D     | E           | F          |                        |                  |
| D54-2      | 54"          | 2:1          | 4'-6"      | 3'-6" | 5'-9" | 6'-6" | 15'-10 1/2" | 6'-5 1/2"  | 4.2                    | 292              |
| D54-4      | 54"          | 4:1          | 6'-9"      | 3'-6" | 5'-9" | 6'-6" | 20'-4 1/2"  | 9'-7 1/2"  | 6.2                    | 412              |
| D66-2      | 66"          | 2:1          | 5'-6"      | 4'-0" | 6'-9" | 7'-6" | 18'-10 1/2" | 7'-10 1/2" | 5.7                    | 366              |
| D66-4      | 66"          | 4:1          | 8'-3"      | 4'-0" | 6'-9" | 7'-6" | 24'-4 1/2"  | 11'-9"     | 8.5                    | 529              |


Note: Quantities shown are for one headwall.

STATE OF TENNESSEE  
DEPARTMENT OF TRANSPORTATION  
BUREAU OF HIGHWAYS


TYPE D HEADWALL  
FOR PIPE CULVERTS  
54" & 66"







| TYPE   | YEAR | PROJECT NO.     | SHEET NO. |
|--------|------|-----------------|-----------|
| Const. | 1974 | EACF-240-1(04)4 | 20        |
|        |      |                 |           |
|        |      |                 |           |
|        |      |                 |           |

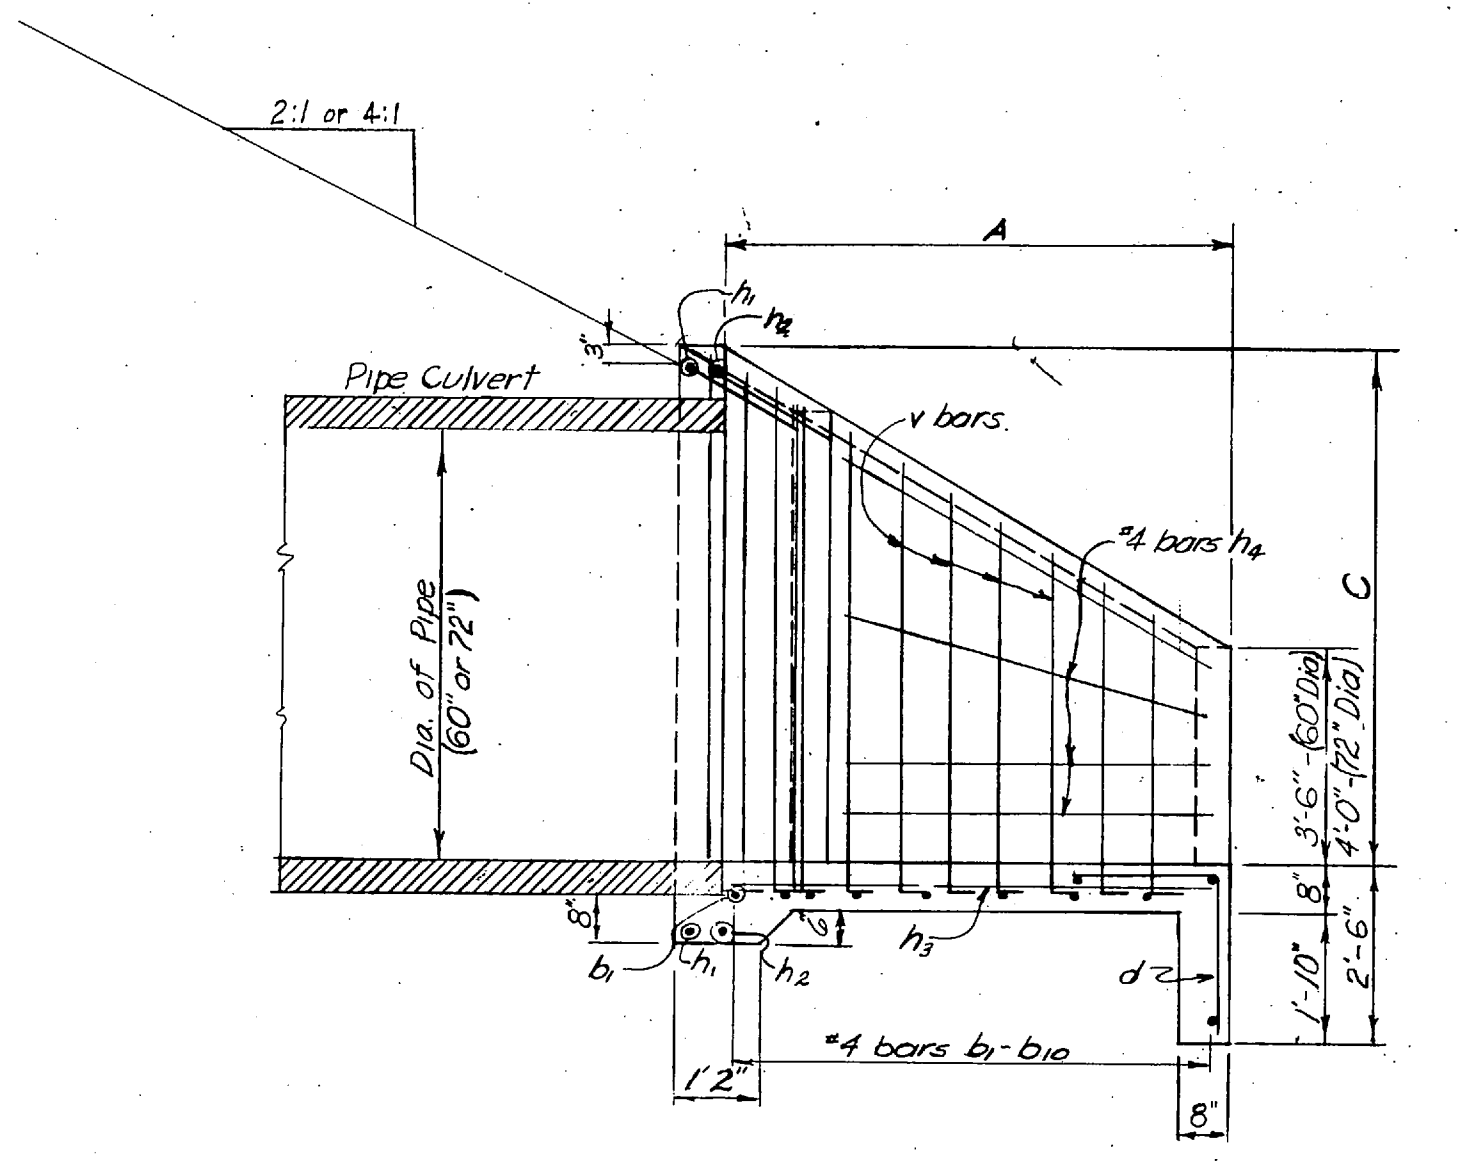

SECTION A-A

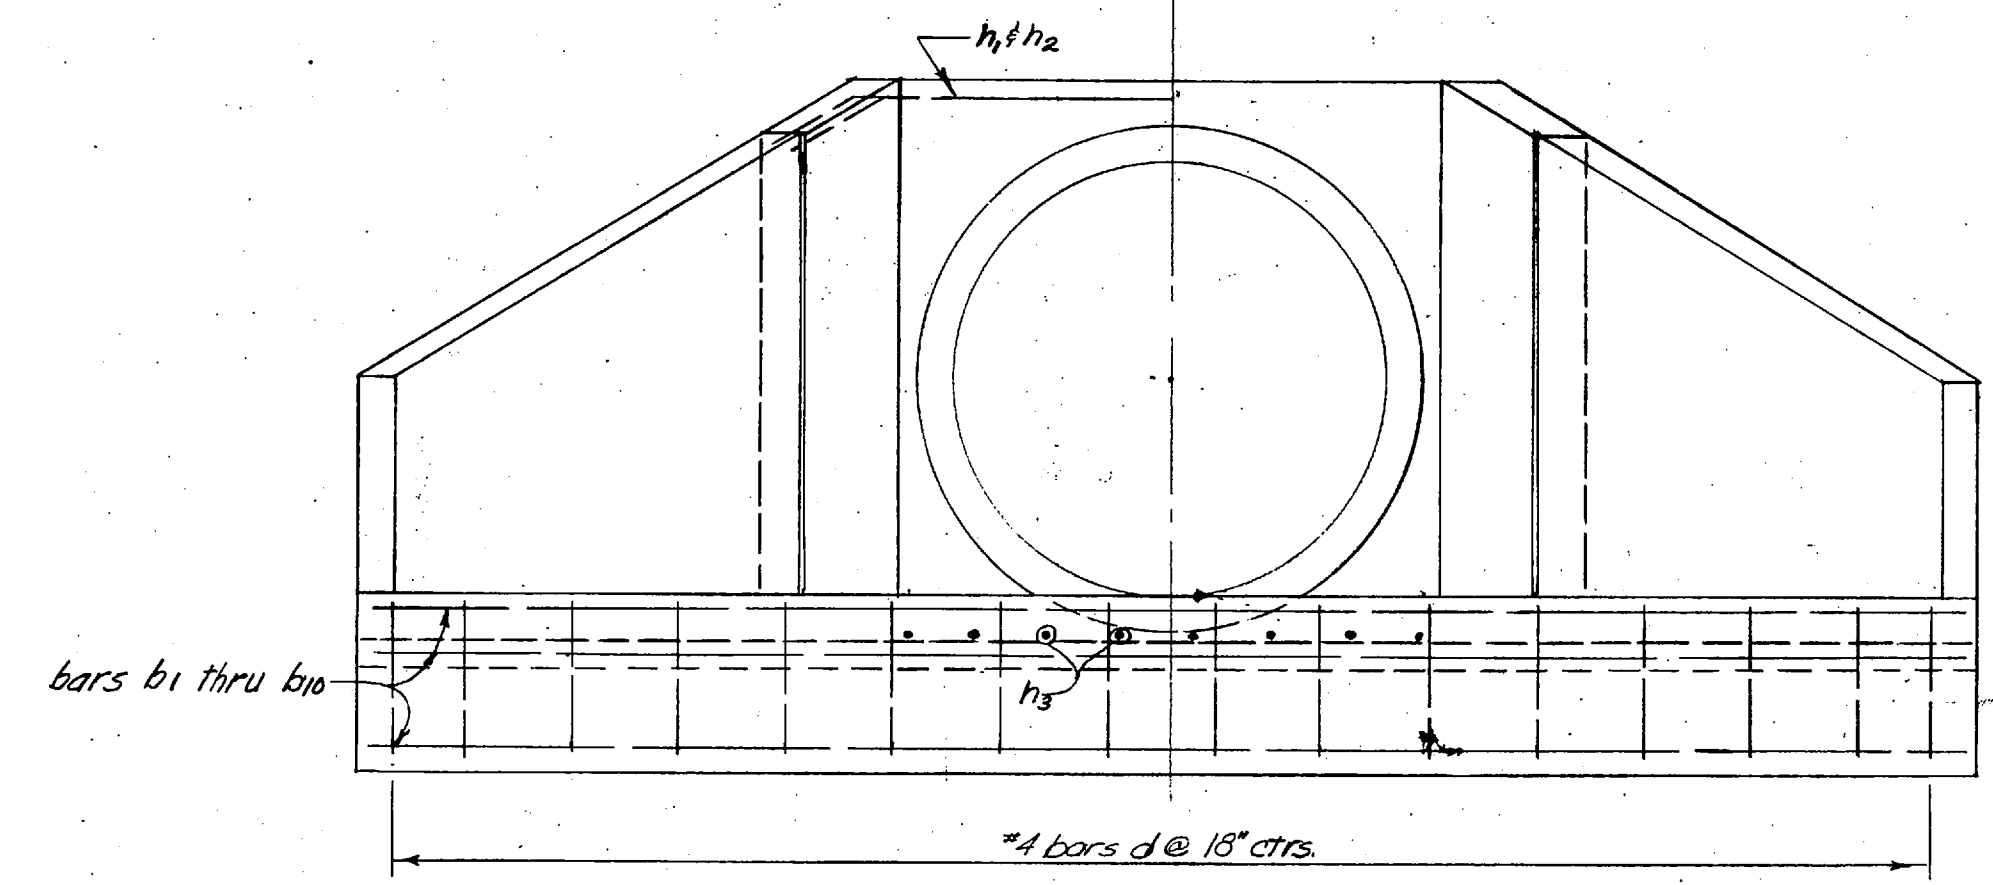


END ELEVATION

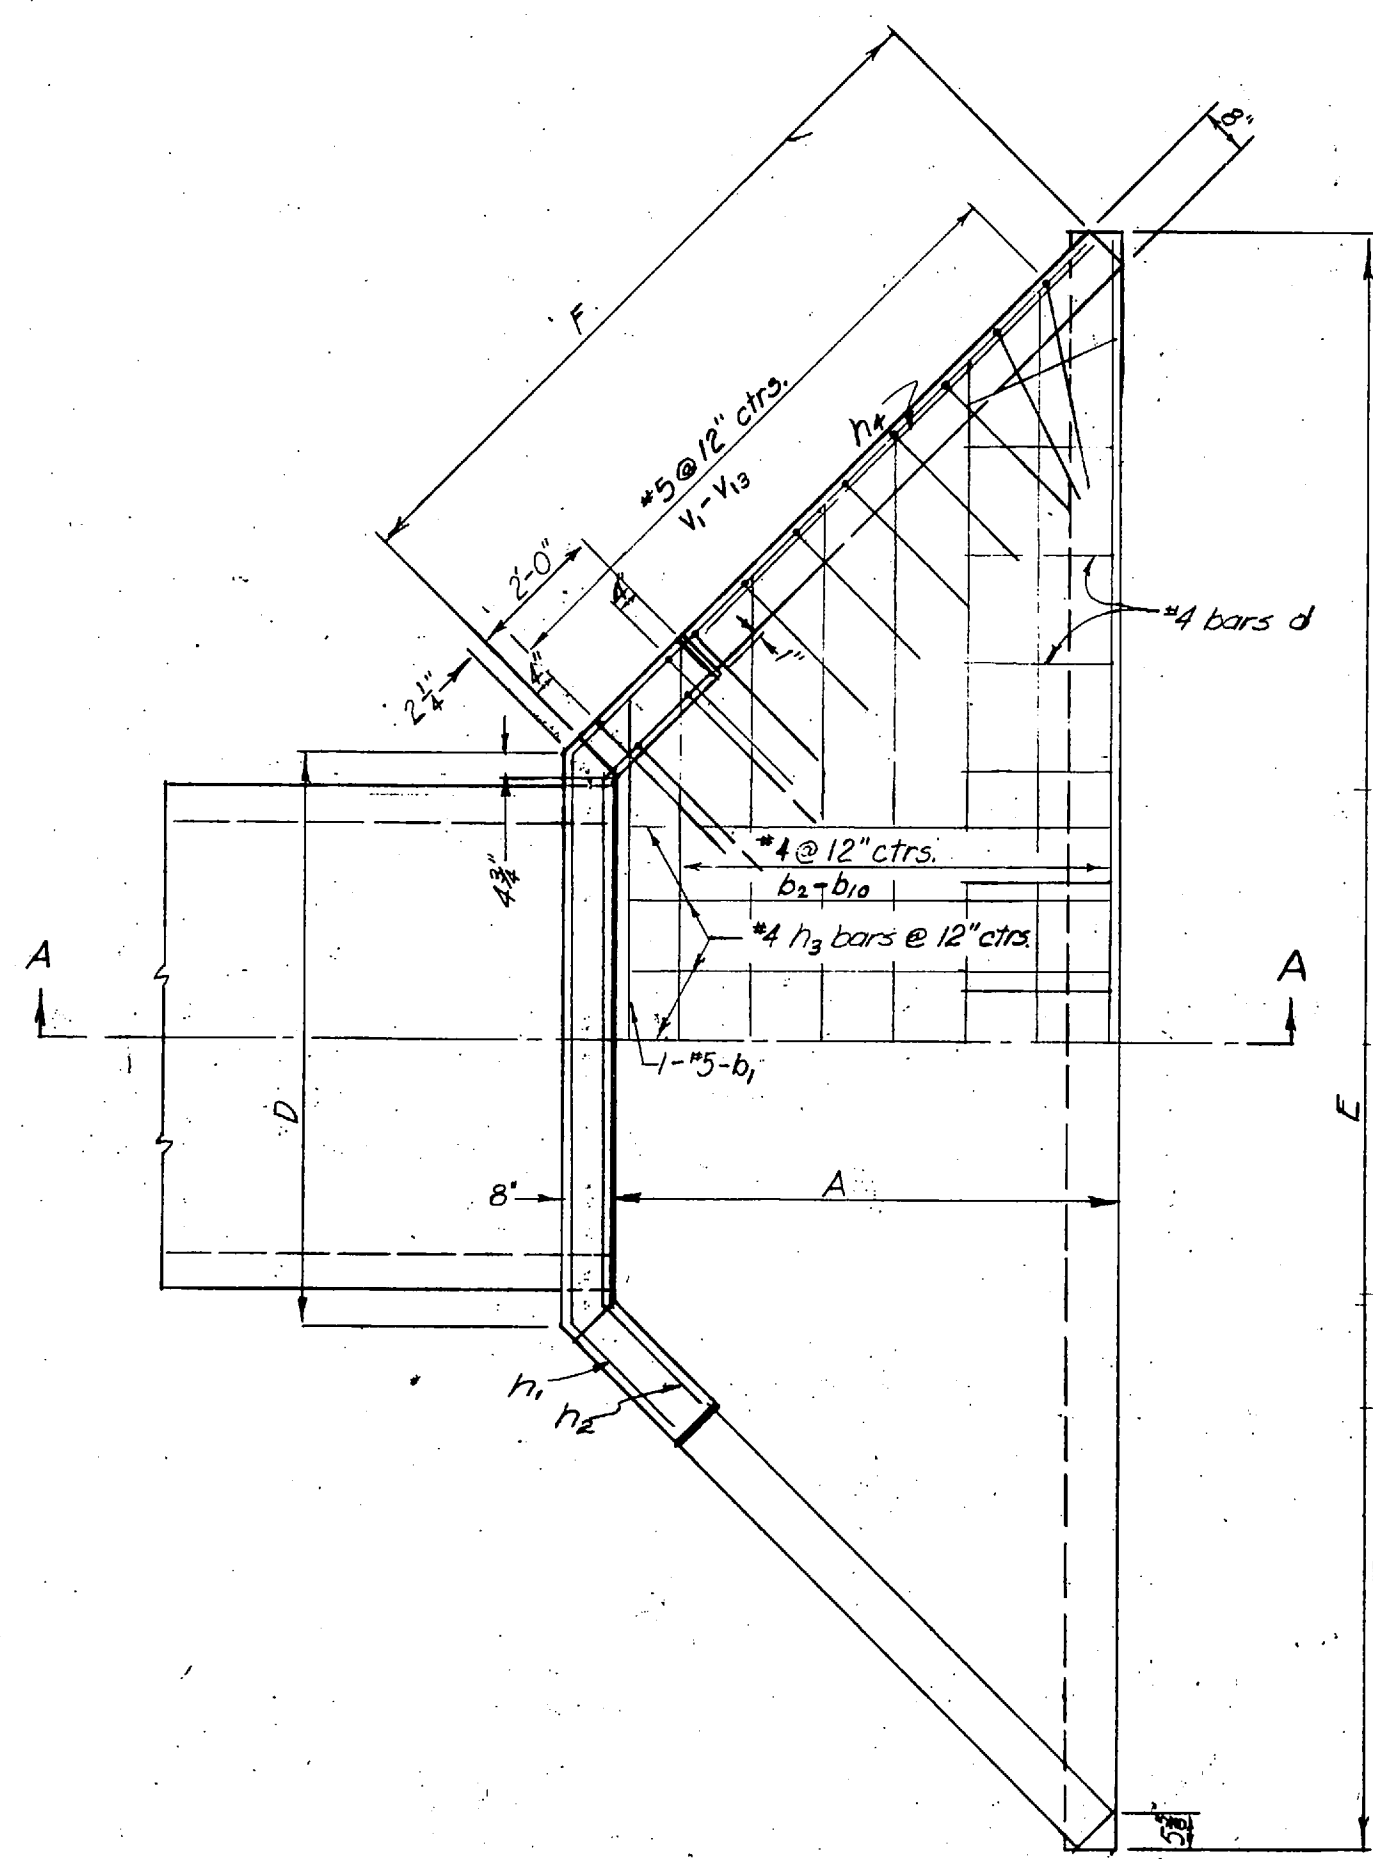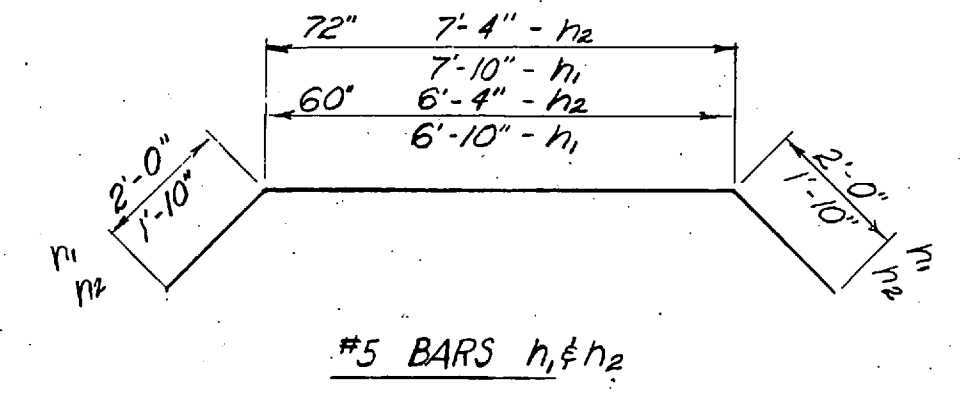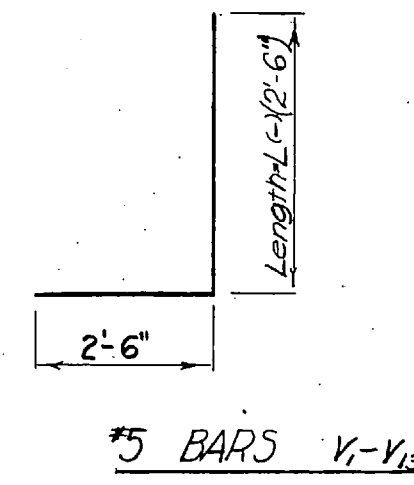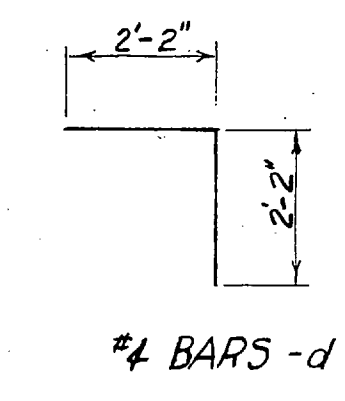

PLAN

| STEEL QUANTITY - ONE HEADWALL |      |     |         |                    |      |     |         |                    |      |     |         |                    |      |     |         |
|-------------------------------|------|-----|---------|--------------------|------|-----|---------|--------------------|------|-----|---------|--------------------|------|-----|---------|
| D-60-2                        |      |     |         | D-60-4             |      |     |         | D-72-2             |      |     |         | D-72-4             |      |     |         |
| 60" Pipe 2:1 Slope            |      |     |         | 60" Pipe 4:1 Slope |      |     |         | 72" Pipe 2:1 Slope |      |     |         | 72" Pipe 4:1 Slope |      |     |         |
| Bar                           | Size | No. | Length  | Bar                | Size | No. | Length  | Bar                | Size | No. | Length  | Bar                | Size | No. | Length  |
| d                             | #4   | 13  | 4'-4"   | d                  | #4   | 15  | 4'-4"   | d                  | #4   | 14  | 4'-4"   | d                  | #4   | 16  | 4'-4"   |
| b1                            | #5   | 1   | 8'-4"   | b1                 | #5   | 1   | 8'-4"   | b1                 | #5   | 1   | 9'-3"   | b1                 | #5   | 1   | 9'-3"   |
| b2                            | #4   | 1   | 9'-8"   | b2                 | #4   | 1   | 9'-2"   | b2                 | #4   | 1   | 10'-9"  | b2                 | #4   | 1   | 10'-0"  |
| b3                            | #4   | 1   | 11'-8"  | b3                 | #4   | 1   | 11'-2"  | b3                 | #4   | 1   | 12'-9"  | b3                 | #4   | 1   | 12'-0"  |
| b4                            | #4   | 1   | 13'-8"  | b4                 | #4   | 1   | 13'-2"  | b4                 | #4   | 1   | 14'-9"  | b4                 | #4   | 1   | 14'-0"  |
| b5                            | #4   | 1   | 15'-8"  | b5                 | #4   | 1   | 15'-2"  | b5                 | #4   | 1   | 16'-9"  | b5                 | #4   | 1   | 16'-0"  |
| b6                            | #4   | 1   | 17'-8"  | b6                 | #4   | 1   | 17'-2"  | b6                 | #4   | 1   | 18'-9"  | b6                 | #4   | 1   | 18'-0"  |
| b7                            | #4   | 2   | 18'-9"  | b7                 | #4   | 1   | 19'-2"  | b7                 | #4   | 1   | 20'-9"  | b7                 | #4   | 1   | 20'-0"  |
|                               |      |     |         | b8                 | #4   | 1   | 21'-2"  | b8                 | #4   | 2   | 22'-0"  | b8                 | #4   | 1   | 21'-10" |
|                               |      |     |         | b9                 | #4   | 2   | 22'-10" |                    |      |     |         | b9                 | #4   | 1   | 23'-8"  |
|                               |      |     |         |                    |      |     |         |                    |      |     |         | b10                | #4   | 2   | 25'-4"  |
| v1                            | #5   | 4   | 8'-10"  | v1                 | #5   | 4   | 9'-0"   | v1                 | #5   | 4   | 10'-0"  | v1                 | #5   | 4   | 10'-0"  |
| v2                            | #5   | 4   | 8'-6"   | v2                 | #5   | 4   | 8'-8"   | v2                 | #5   | 4   | 9'-6"   | v2                 | #5   | 4   | 9'-6"   |
| v3                            | #5   | 2   | 8'-4"   | v3                 | #5   | 2   | 8'-7"   | v3                 | #5   | 2   | 9'-4"   | v3                 | #5   | 2   | 9'-6"   |
| v4                            | #5   | 2   | 8'-0"   | v4                 | #5   | 2   | 8'-4"   | v4                 | #5   | 2   | 9'-0"   | v4                 | #5   | 2   | 9'-3"   |
| v5                            | #5   | 2   | 7'-8"   | v5                 | #5   | 2   | 8'-1"   | v5                 | #5   | 2   | 8'-8"   | v5                 | #5   | 2   | 9'-0"   |
| v6                            | #5   | 2   | 7'-4"   | v6                 | #5   | 2   | 7'-10"  | v6                 | #5   | 2   | 8'-4"   | v6                 | #5   | 2   | 8'-9"   |
| v7                            | #5   | 2   | 7'-0"   | v7                 | #5   | 2   | 7'-7"   | v7                 | #5   | 2   | 8'-0"   | v7                 | #5   | 2   | 8'-6"   |
| v8                            | #5   | 2   | 6'-8"   | v8                 | #5   | 2   | 7'-4"   | v8                 | #5   | 2   | 7'-8"   | v8                 | #5   | 2   | 8'-3"   |
| v9                            | #5   | 2   | 6'-4"   | v9                 | #5   | 2   | 7'-1"   | v9                 | #5   | 2   | 7'-4"   | v9                 | #5   | 2   | 8'-0"   |
|                               |      |     |         | v10                | #5   | 2   | 6'-10"  | v10                | #5   | 2   | 7'-0"   | v10                | #5   | 2   | 7'-9"   |
|                               |      |     |         | v11                | #5   | 2   | 6'-9"   | v11                | #5   | 2   | 6'-11"  | v11                | #5   | 2   | 7'-6"   |
|                               |      |     |         | v12                | #5   | 2   | 6'-4"   |                    |      |     |         | v12                | #5   | 2   | 7'-3"   |
|                               |      |     |         |                    |      |     |         |                    |      |     |         | v13                | #5   | 2   | 7'-0"   |
| h1                            | #5   | 2   | 10'-10" | h1                 | #5   | 2   | 10'-10" | h1                 | #5   | 2   | 11'-10" | h1                 | #5   | 2   | 11'-10" |
| h2                            | #5   | 2   | 10'-0"  | h2                 | #5   | 2   | 10'-0"  | h2                 | #5   | 2   | 11'-0"  | h2                 | #5   | 2   | 11'-0"  |
| h3                            | #4   | 7   | 5'-6"   | h3                 | #4   | 7   | 7'-6"   | h3                 | #4   | 8   | 6'-6"   | h3                 | #4   | 8   | 6'-3"   |
| h4                            | #4   | 8   | 6'-0"   | h4                 | #4   | 8   | 9'-6"   | h4                 | #4   | 8   | 7'-9"   | h4                 | #4   | 8   | 10'-0"  |

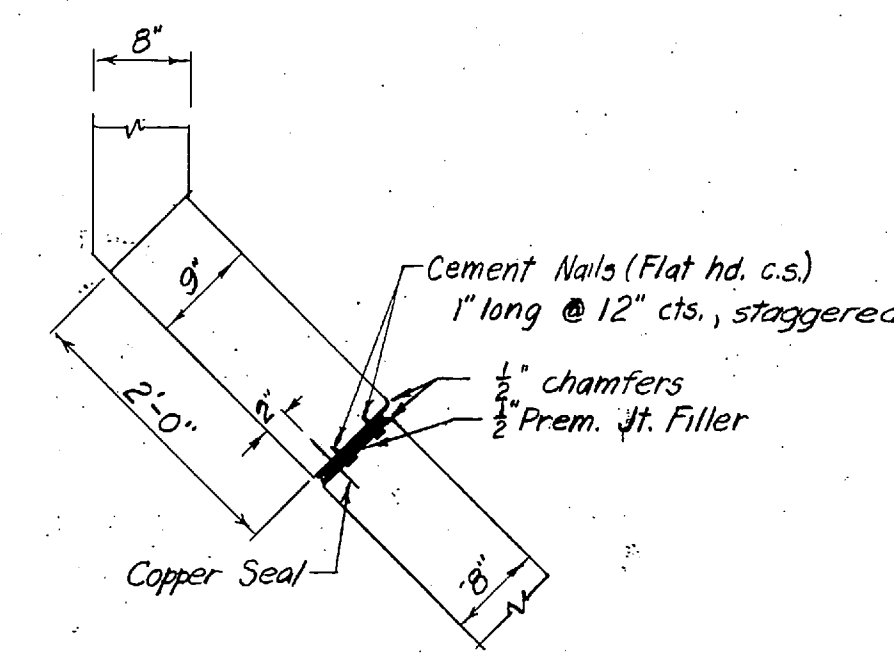

CORNER DETAIL

- GENERAL NOTES
- Specifications are the Standard Road and Bridge Specifications of the Tennessee Department of Highways and Public Works.
  - Class "A" concrete shall be used throughout.
  - Reinforcing steel: See Specifications. All dimensions are to center of the bar unless otherwise noted.
  - All excavation and backfill necessary for construction of the concrete pipe culvert headwalls shall be considered incidental to the contract and no additional compensation shall be allowed.
  - All reinforcing steel shall clear face of concrete by 2 inches except as noted.
  - Chamfer all exposed corners with  $\frac{3}{8}$ " bevel, except as noted.
  - Form and Finish: See Specifications.
  - Basis of Payment:  
Item No. G11-0701 Class "A" concrete - cu yds.  
Item No. G11-0702 Steel Bar Reinf. - lbs.

| Design No. | Dia. of Pipe | Slope of Fill | DIMENSIONS |       |       |         |        | Class A Conc. Cu. Yds. | Reinf. Bars Lbs. |
|------------|--------------|---------------|------------|-------|-------|---------|--------|------------------------|------------------|
|            |              |               | A          | C     | D     | E       | F      |                        |                  |
| D60-2      | 60"          | 2:1           | 6'-0"      | 6'-3" | 7'-0" | 19'-1"  | 8'-6"  | 5.5                    | 400              |
| D60-4      | 60"          | 4:1           | 8'-0"      | 6'-3" | 7'-0" | 23'-11" | 11'-3" | 7.4                    | 510              |
| D72-2      | 72"          | 2:1           | 7'-1"      | 7'-3" | 8'-0" | 22'-3"  | 10'-0" | 7.2                    | 500              |
| D72-4      | 72"          | 4:1           | 8'-9"      | 7'-3" | 8'-0" | 25'-7"  | 12'-4" | 9.0                    | 595              |

Note: Quantities shown are for one headwall only.



| E 54-2 |      |       |        |       | E 54-4 |      |       |        |       | E 66-2 |      |       |        |       | E 66-4 |      |       |        |       |
|--------|------|-------|--------|-------|--------|------|-------|--------|-------|--------|------|-------|--------|-------|--------|------|-------|--------|-------|
| Bar    | Size | No.   | Length | Shape | Bar    | Size | No.   | Length | Shape | Bar    | Size | No.   | Length | Shape | Bar    | Size | No.   | Length | Shape |
| a1     | 5    | 2     | 6'-2   |       | a1     | 5    | 2     | 6'-2   |       | a1     | 5    | 2     | 7'-2   |       | a1     | 5    | 2     | 7'-2   |       |
| b1     | 5    | 1     | 7'-7   |       | b1     | 5    | 1     | 7'-7   |       | b1     | 5    | 1     | 8'-7   |       | b1     | 5    | 1     | 8'-7   |       |
| b2     | 4    | 1     | 9'-8   |       | b2     | 4    | 1     | 9'-5   |       | b2     | 4    | 1     | 11'-0  |       | b2     | 4    | 1     | 9'-3   |       |
| b3     | 4    | 1     | 11'-9  |       | b3     | 4    | 1     | 11'-6  |       | b3     | 4    | 1     | 13'-1  |       | b3     | 4    | 1     | 11'-4  |       |
| b4     | 4    | 2     | 13'-10 |       | b4     | 4    | 1     | 13'-7  |       | b4     | 4    | 1     | 15'-2  |       | b4     | 4    | 1     | 13'-5  |       |
| b5     | 4    | 1     | 15'-11 |       | b5     | 4    | 1     | 15'-8  |       | b5     | 4    | 2     | 17'-3  |       | b5     | 4    | 1     | 15'-6  |       |
| b6     | 4    | 2     | 17'-6  |       | b6     | 4    | 2     | 17'-3  |       | b6     | 4    | 1     | 19'-4  |       | b6     | 4    | 1     | 17'-7  |       |
|        |      |       |        |       | b7     | 4    | 1     | 19'-10 |       | b7     | 4    | 2     | 21'-0  |       | b7     | 4    | 1     | 19'-8  |       |
|        |      |       |        |       | b8     | 4    | 2     | 21'-6  |       |        |      |       |        |       | b8     | 4    | 2     | 21'-9  |       |
|        |      |       |        |       |        |      |       |        |       | b9     | 4    | 2     | 23'-0  |       | b9     | 4    | 2     | 23'-0  |       |
|        |      |       |        |       |        |      |       |        |       | b10    | 4    | 2     | 25'-5  |       | b10    | 4    | 2     | 25'-5  |       |
| d1     | 4    | 12    | 4'-3   |       | d1     | 4    | 14    | 4'-3   |       | d1     | 4    | 14    | 4'-3   |       | d1     | 4    | 17    | 4'-3   |       |
| d2     | 5    | 4     | 9'-2   |       | d2     | 5    | 4     | 9'-2   |       | d2     | 5    | 4     | 10'-8  |       | d2     | 5    | 4     | 10'-8  |       |
| d3     | 5    | 2     | 7'-4   |       | d3     | 5    | 2     | 7'-4   |       | d3     | 5    | 2     | 8'-6   |       | d3     | 5    | 2     | 8'-6   |       |
| h1     | 5    | 1     | 13'-2  |       | h1     | 5    | 1     | 16'-2  |       | h1     | 5    | 1     | 16'-0  |       | h1     | 5    | 1     | 19'-3  |       |
| h2     | 5    | 1     | 11'-5  |       | h2     | 5    | 1     | 13'-8  |       | h2     | 5    | 1     | 13'-8  |       | h2     | 5    | 1     | 16'-2  |       |
| h3     | 4    | 2     | 8'-9   |       | h3     | 4    | 2     | 11'-10 |       | h3     | 4    | 2     | 10'-7  |       | h3     | 4    | 2     | 14'-2  |       |
| h4     | 4    | 2     | 6'-8   |       | h4     | 4    | 2     | 9'-1   |       | h4     | 4    | 2     | 8'-0   |       | h4     | 4    | 2     | 10'-10 |       |
| v1     | 5    | 1-Set | Varies |       | v1     | 5    | 1-Set | Varies |       | v1     | 5    | 1-Set | Varies |       | v1     | 5    | 1-Set | Varies |       |
| v2     | 5    | 1-Set | Varies |       | v2     | 5    | 1-Set | Varies |       | v2     | 5    | 1-Set | Varies |       | v2     | 5    | 1-Set | Varies |       |
| w1     | 4    | 1     | 8'-6   |       | w1     | 4    | 1     | 11'-6  |       | w1     | 4    | 1     | 10'-6  |       | w1     | 4    | 1     | 14'-0  |       |
| w2     | 4    | 1     | 6'-6   |       | w2     | 4    | 1     | 9'-0   |       | w2     | 4    | 1     | 8'-0   |       | w2     | 4    | 1     | 10'-6  |       |

| E 54-2 |      |       |        |       | E 54-4 |      |       |        |       | E 66-2 |      |       |        |       | E 66-4 |      |       |        |       |
|--------|------|-------|--------|-------|--------|------|-------|--------|-------|--------|------|-------|--------|-------|--------|------|-------|--------|-------|
| Bar    | Size | No.   | Length | Shape | Bar    | Size | No.   | Length | Shape | Bar    | Size | No.   | Length | Shape | Bar    | Size | No.   | Length | Shape |
| a1     | 5    | 2     | 6'-3   |       | a1     | 5    | 2     | 6'-3   |       | a1     | 5    | 2     | 7'-11  |       | a1     | 5    | 2     | 7'-11  |       |
| b1     | 5    | 1     | 8'-5   |       | b1     | 5    | 1     | 8'-5   |       | b1     | 5    | 1     | 9'-7   |       | b1     | 5    | 1     | 9'-7   |       |
| b2     | 4    | 1     | 10'-8  |       | b2     | 4    | 1     | 10'-5  |       | b2     | 4    | 1     | 12'-1  |       | b2     | 4    | 1     | 10'-2  |       |
| b3     | 4    | 1     | 13'-0  |       | b3     | 4    | 1     | 12'-9  |       | b3     | 4    | 1     | 14'-5  |       | b3     | 4    | 1     | 12'-6  |       |
| b4     | 4    | 2     | 15'-4  |       | b4     | 4    | 1     | 15'-1  |       | b4     | 4    | 1     | 16'-9  |       | b4     | 4    | 1     | 14'-10 |       |
| b5     | 4    | 1     | 17'-8  |       | b5     | 4    | 1     | 17'-5  |       | b5     | 4    | 2     | 19'-1  |       | b5     | 4    | 1     | 17'-2  |       |
| b6     | 4    | 2     | 19'-5  |       | b6     | 4    | 2     | 19'-2  |       | b6     | 4    | 1     | 21'-5  |       | b6     | 4    | 1     | 19'-6  |       |
|        |      |       |        |       | b7     | 4    | 1     | 22'-1  |       | b7     | 4    | 2     | 23'-2  |       | b7     | 4    | 1     | 21'-10 |       |
|        |      |       |        |       | b8     | 4    | 2     | 23'-10 |       |        |      |       |        |       | b8     | 4    | 2     | 24'-2  |       |
|        |      |       |        |       |        |      |       |        |       | b9     | 4    | 2     | 26'-6  |       | b9     | 4    | 1     | 26'-6  |       |
|        |      |       |        |       |        |      |       |        |       | b10    | 4    | 2     | 28'-3  |       | b10    | 4    | 2     | 28'-3  |       |
| d1     | 4    | 13    | 4'-3   |       | d1     | 4    | 16    | 4'-3   |       | d1     | 4    | 15    | 4'-3   |       | d1     | 4    | 19    | 4'-3   |       |
| d2     | 5    | 4     | 9'-2   |       | d2     | 5    | 4     | 9'-2   |       | d2     | 5    | 4     | 10'-8  |       | d2     | 5    | 4     | 10'-8  |       |
| d3     | 5    | 4     | 7'-4   |       | d3     | 5    | 4     | 7'-4   |       | d3     | 5    | 4     | 8'-6   |       | d3     | 5    | 4     | 8'-6   |       |
| h1     | 5    | 1     | 15'-3  |       | h1     | 5    | 1     | 19'-0  |       | h1     | 5    | 1     | 18'-4  |       | h1     | 5    | 1     | 22'-7  |       |
| h2     | 5    | 1     | 11'-3  |       | h2     | 5    | 1     | 13'-4  |       | h2     | 5    | 1     | 13'-6  |       | h2     | 5    | 1     | 15'-9  |       |
| h3     | 4    | 2     | 10'-9  |       | h3     | 4    | 2     | 14'-7  |       | h3     | 4    | 2     | 13'-1  |       | h3     | 4    | 2     | 17'-5  |       |
| h4     | 4    | 2     | 6'-7   |       | h4     | 4    | 2     | 8'-3   |       | h4     | 4    | 2     | 7'-4   |       | h4     | 4    | 2     | 9'-7   |       |
| v1     | 5    | 1-Set | Varies |       | v1     | 5    | 1-Set | Varies |       | v1     | 5    | 1-Set | Varies |       | v1     | 5    | 1-Set | Varies |       |
| v2     | 5    | 1-Set | Varies |       | v2     | 5    | 1-Set | Varies |       | v2     | 5    | 1-Set | Varies |       | v2     | 5    | 1-Set | Varies |       |
| w1     | 4    | 1     | 10'-6  |       | w1     | 4    | 1     | 14'-6  |       | w1     | 4    | 1     | 13'-0  |       | w1     | 4    | 1     | 17'-0  |       |
| w2     | 4    | 1     | 6'-0   |       | w2     | 4    | 1     | 8'-0   |       | w2     | 4    | 1     | 7'-0   |       | w2     | 4    | 1     | 10'-0  |       |

| E 54-2 |      |       |        |       | E 54-4 |      |       |        |       | E 66-2 |      |       |        |       | E 66-4 |      |       |        |       |
|--------|------|-------|--------|-------|--------|------|-------|--------|-------|--------|------|-------|--------|-------|--------|------|-------|--------|-------|
| Bar    | Size | No.   | Length | Shape | Bar    | Size | No.   | Length | Shape | Bar    | Size | No.   | Length | Shape | Bar    | Size | No.   | Length | Shape |
| a1     | 5    | 2     | 8'-3   |       | a1     | 5    | 2     | 8'-3   |       | a1     | 5    | 2     | 9'-7   |       | a1     | 5    | 2     | 9'-7   |       |
| b1     | 5    | 1     | 10'-3  |       | b1     | 5    | 1     | 10'-3  |       | b1     | 5    | 1     | 11'-8  |       | b1     | 5    | 1     | 11'-8  |       |
| b2     | 4    | 1     | 13'-0  |       | b2     | 4    | 1     | 12'-9  |       | b2     | 4    | 1     | 14'-1  |       | b2     | 4    | 1     | 12'-6  |       |
| b3     | 4    | 1     | 15'-10 |       | b3     | 4    | 1     | 15'-7  |       | b3     | 4    | 1     | 17'-9  |       | b3     | 4    | 1     | 15'-4  |       |
| b4     | 4    | 2     | 18'-8  |       | b4     | 4    | 1     | 18'-5  |       | b4     | 4    | 1     | 20'-7  |       | b4     | 4    | 1     | 18'-2  |       |
| b5     | 4    | 1     | 21'-6  |       | b5     | 4    | 1     | 21'-3  |       | b5     | 4    | 2     | 23'-5  |       | b5     | 4    | 1     | 21'-0  |       |
| b6     | 4    | 2     | 23'-8  |       | b6     | 4    | 2     | 24'-1  |       | b6     | 4    | 1     | 26'-3  |       | b6     | 4    | 1     | 23'-10 |       |
|        |      |       |        |       | b7     | 4    | 1     | 26'-11 |       | b7     | 4    | 2     | 28'-5  |       | b7     | 4    | 1     | 26'-8  |       |
|        |      |       |        |       | b8     | 4    | 2     | 29'-0  |       | b8     | 4    | 1     | 26'-8  |       | b8     | 4    | 2     | 28'-9  |       |
|        |      |       |        |       | b9     | 4    | 2     | 31'-4  |       | b9     | 4    | 2     | 33'-6  |       | b9     | 4    | 2     | 31'-1  |       |
|        |      |       |        |       | b10    | 4    | 2     | 33'-8  |       | b10    | 4    | 2     | 36'-0  |       | b10    | 4    | 2     | 33'-3  |       |
| d1     | 4    | 16    | 4'-3   |       | d1     | 4    | 19    | 4'-3   |       | d1     | 4    | 19    | 4'-3   |       | d1     | 4    | 23    | 4'-3   |       |
| d2     | 5    | 4     | 9'-2   |       | d2     | 5    | 4     | 9'-2   |       | d2     | 5    | 4     | 10'-8  |       | d2     | 5    | 4     | 10'-8  |       |
| d3     | 5    | 4     | 7'-4   |       | d3     | 5    | 4     | 7'-4   |       | d3     | 5    | 4     | 8'-6   |       | d3     | 5    | 4     | 8'-6   |       |
| d4     | 5    | 4     | 5'-6   |       | d4     | 5    | 4     | 5'-6   |       | d4     | 5    | 4     | 6'-4   |       | d4     | 5    | 4     | 6'-4   |       |
| h1     | 5    | 1     | 19'-1  |       | h1     | 5    | 1     | 24'-1  |       | h1     | 5    | 1     | 23'-1  |       | h1     | 5    | 1     | 28'-1  |       |
| h2     | 5    | 1     | 11'-9  |       | h2     | 5    | 1     | 13'-8  |       | h2     | 5    | 1     | 14'-0  |       | h2     | 5    | 1     | 16'-1  |       |
| h3     | 4    | 2     | 14'-1  |       | h3     | 4    | 2     | 19'-1  |       | h3     | 4    | 2     | 17'-0  |       | h3     | 4    | 2     | 22'-9  |       |
| h4     | 4    | 2     | 5'-8   |       | h4     | 4    | 2     | 7'-9   |       | h4     | 4    | 2     | 6'-11  |       | h4     | 4    | 2     | 9'-3   |       |
| v1     | 5    | 1-Set | Varies |       | v1     | 5    | 1-Set | Varies |       | v1     | 5    | 1-Set | Varies |       | v1     | 5    | 1-Set | Varies |       |
| v2     | 5    | 1-Set | Varies |       | v2     | 5    | 1-Set | Varies |       | v2     | 5    | 1-Set | Varies |       | v2     | 5    | 1-Set | Varies |       |
| w1     | 4    | 1     | 14'-0  |       | w1     | 4    | 1     | 19'-0  |       | w1     | 4    | 1     | 17'-0  |       | w1     | 4    | 1     | 22'-6  |       |
| w2     | 4    | 1     | 5'-6   |       | w2     | 4    | 1     | 7'-6   |       | w2     | 4    | 1     | 7'-0   |       | w2     | 4    | 1     | 9'-0   |       |

| E 54-2 |      |     |        |       | E 54-4 |      |     |        |       | E 66-2 |      |     |        |       | E 66-4 |      |     |        |       |
|--------|------|-----|--------|-------|--------|------|-----|--------|-------|--------|------|-----|--------|-------|--------|------|-----|--------|-------|
| Bar    | Size | No. | Length | Shape | Bar    | Size | No. | Length | Shape | Bar    | Size | No. | Length | Shape | Bar    | Size | No. | Length | Shape |
| a1     | 5    | 2   | 11'-5  |       | a1     | 5    | 2   | 11'-5  |       | a1     | 5    | 2   | 13'-5  |       | a1     | 5    | 2   | 13'-5  |       |
| b1     | 5    | 1   | 14'-4  |       | b1     | 5    | 1   | 14'-4  |       | b1     | 5    | 1   | 16'-4  |       | b1     | 5    | 1   | 16'-4  |       |
| b2     | 4    | 1   | 18'-3  |       | b2     | 4    | 1   | 18'-0  |       | b2     | 4    | 1   | 21'-0  |       | b2     | 4    | 1   | 17'-8  |       |
| b3     | 4    | 1   | 22'-3  |       | b3     | 4    | 1   | 22'-0  |       | b3     | 4    | 1   | 25'-0  |       | b3     | 4    | 1   | 21'-8  |       |
| b4     | 4    | 2   | 26'-3  |       | b4     | 4    | 1   | 26'-0  |       | b4     | 4    | 1   | 29'-0  |       | b4     | 4    | 1   | 25'-8  |       |
| b5     | 4    | 2   | 15'-8  |       | b5     | 4    | 1   | 30'-0  |       | b5     | 4    | 4   | 17'-0  |       | b5     | 4    | 1   | 29'-8  |       |
| b6     | 4    | 4   | 17'-2  |       | b6     | 4    | 4   | 17'-6  |       | b6     | 4    | 2   | 19'-0  |       | b6     | 4    | 2   | 17'-4  |       |
|        |      |     |        |       | b7     | 4    | 2   | 19'-6  |       | b7     | 4    | 4   | 20'-6  |       | b7     | 4    | 2   | 19'-4  |       |
|        |      |     |        |       | b8     | 4    | 4   | 21'-0  |       |        |      |     |        |       | b8     | 4    | 4   | 21'-4  |       |
|        |      |     |        |       |        |      |     |        |       | b9     | 4    | 4   | 23'-4  |       | b9     | 4    | 2   | 23'-4  |       |
|        |      |     |        |       |        |      |     |        |       | b10    | 4    | 4   | 24'-10 |       | b10    | 4    | 4   | 24'-10 |       |
| d1     | 4    | 22  | 4'-3   |       | d1     | 4    | 27  | 4'-3   |       | d1     | 4    | 26  | 4'-3   |       | d1     | 4    | 32  | 4'-3   |       |
| d2     | 5    | 4   | 9'-2   |       | d2     | 5    | 4   | 9'-2   |       | d2     | 5    | 4   | 10'-8  |       | d2     | 5    | 4   | 10'-8  |       |



| Skew Angle | Design No. | DIMENSIONS OF CONCRETE |       |       |            |             |             |            |       |             |            |           |           | Conc. 140psi Cu.Yd. | Reinf. Bars lbs. |     |
|------------|------------|------------------------|-------|-------|------------|-------------|-------------|------------|-------|-------------|------------|-----------|-----------|---------------------|------------------|-----|
|            |            | A                      | B     | C     | D          | E           | F           | G          | H     | J           | K          | M         | N         |                     |                  | α   |
| 75°        | E60-2      | 6'-4 1/2"              | 3'-0" | 6'-6" | 6'-2 1/2"  | 20'-5 1/2"  | 10'-6"      | 8'-2"      | 5'-0" | 10'-2"      | 10'-3 1/2" | 0'-3 1/2" | 0'-2 3/4" | 75°                 | 6.4              | 410 |
|            | E60-4      | 8'-8"                  | 3'-0" | 6'-6" | 6'-2 1/2"  | 25'-1 1/2"  | 14'-3"      | 10'-11"    | 5'-0" | 12'-6 1/2"  | 12'-7 1/2" | 0'-3 1/2" | 0'-2 3/4" | 75°                 | 8.8              | 530 |
|            | E72-2      | 7'-5"                  | 3'-0" | 7'-6" | 7'-3"      | 23'-6"      | 12'-2"      | 9'-4"      | 6'-0" | 11'-8 1/2"  | 11'-9 1/2" | 0'-3 1/2" | 0'-2 3/4" | 75°                 | 8.3              | 509 |
|            | E72-4      | 10'-0"                 | 3'-0" | 7'-6" | 7'-3"      | 28'-10"     | 16'-5"      | 12'-7 1/2" | 6'-0" | 14'-4 1/2"  | 14'-5 1/2" | 0'-3 1/2" | 0'-2 3/4" | 75°                 | 11.1             | 654 |
| 60°        | E60-2      | 6'-5"                  | 3'-0" | 6'-6" | 6'-11"     | 22'-7 1/2"  | 12'-10 1/2" | 7'-5"      | 5'-0" | 11'-2 1/2"  | 11'-5 1/2" | 0'-4 1/2" | 0'-2 1/2" | 60°                 | 7.8              | 454 |
|            | E60-4      | 8'-8"                  | 3'-0" | 6'-6" | 6'-11"     | 27'-9"      | 17'-4"      | 10'-0"     | 5'-0" | 13'-9 1/2"  | 14'-0 1/2" | 0'-4 1/2" | 0'-2 1/2" | 60°                 | 10.3             | 591 |
|            | E72-2      | 7'-5"                  | 3'-0" | 7'-6" | 8'-1"      | 26'-14"     | 14'-10"     | 8'-6 1/2"  | 6'-0" | 12'-11 1/2" | 13'-2 1/2" | 0'-4 1/2" | 0'-2 1/2" | 60°                 | 10.0             | 572 |
|            | E72-4      | 10'-0"                 | 3'-0" | 7'-6" | 8'-1"      | 32'-0"      | 20'-0"      | 11'-6 1/2" | 6'-0" | 15'-11"     | 16'-1"     | 0'-4 1/2" | 0'-2 1/2" | 60°                 | 13.2             | 734 |
| 45°        | E60-2      | 6'-5"                  | 3'-0" | 6'-6" | 8'-6"      | 27'-6"      | 16'-9"      | 6'-11 1/2" | 5'-0" | 13'-7"      | 13'-11"    | 0'-5 1/2" | 0'-1 3/4" | 45°                 | 9.9              | 566 |
|            | E60-4      | 8'-8"                  | 3'-0" | 6'-6" | 8'-6"      | 33'-10 1/2" | 22'-7 1/2"  | 9'-5"      | 5'-0" | 16'-9"      | 17'-1"     | 0'-5 1/2" | 0'-1 3/4" | 45°                 | 13.0             | 722 |
|            | E72-2      | 7'-5"                  | 3'-0" | 7'-6" | 9'-10 1/2" | 31'-9 1/2"  | 19'-4 1/2"  | 8'-0"      | 6'-0" | 15'-8 1/2"  | 16'-0 1/2" | 0'-5 1/2" | 0'-1 3/4" | 45°                 | 12.6             | 702 |
|            | E72-4      | 10'-0"                 | 3'-0" | 7'-6" | 9'-10 1/2" | 39'-1"      | 26'-2"      | 10'-10"    | 6'-0" | 19'-1 1/2"  | 19'-8 1/2" | 0'-5 1/2" | 0'-1 3/4" | 45°                 | 16.4             | 917 |

| E 60-2 |      |     |        |       | E 60-4 |      |     |         |       | E 72-2 |      |     |        |       | E 72-4 |      |        |         |       |
|--------|------|-----|--------|-------|--------|------|-----|---------|-------|--------|------|-----|--------|-------|--------|------|--------|---------|-------|
| Bar    | Size | No. | Length | Shape | Bar    | Size | No. | Length  | Shape | Bar    | Size | No. | Length | Shape | Bar    | Size | No.    | Length  | Shape |
| a      | #5   | 2   | 6'-8"  | —     | a      | #5   | 2   | 6'-8"   | —     | a      | #5   | 2   | 7'-8"  | —     | a      | #5   | 2      | 7'-8"   | —     |
| d      | #4   | 18  | 4'-3"  | —     | d      | #4   | 22  | 4'-3"   | —     | d      | #4   | 19  | 4'-3"  | —     | d      | #4   | 25     | 4'-3"   | —     |
| d1     | #5   | 4   | 7'-6"  | —     | d1     | #5   | 4   | 7'-6"   | —     | d1     | #5   | 6   | 8'-6"  | —     | d1     | #5   | 6      | 8'-6"   | —     |
| d2     | #5   | 6   | 6'-6"  | —     | d2     | #5   | 6   | 6'-6"   | —     | d2     | #5   | 6   | 7'-6"  | —     | d2     | #5   | 6      | 7'-6"   | —     |
| b      | #5   | 2   | 11'-0" | —     | b      | #5   | 2   | 11'-0"  | —     | b      | #5   | 2   | 12'-8" | —     | b      | #5   | 2      | 12'-7"  | —     |
| b1     | #4   | 1   | 14'-7" | —     | b1     | #4   | 1   | 15'-0"  | —     | b1     | #4   | 1   | 15'-7" | —     | b1     | #4   | 1      | 14'-5"  | —     |
| b2     | #4   | 1   | 17'-3" | —     | b2     | #4   | 1   | 17'-10" | —     | b2     | #4   | 1   | 18'-6" | —     | b2     | #4   | 1      | 17'-4"  | —     |
| b3     | #4   | 1   | 20'-0" | —     | b3     | #4   | 1   | 20'-3"  | —     | b3     | #4   | 1   | 21'-4" | —     | b3     | #4   | 1      | 20'-2"  | —     |
| b4     | #4   | 1   | 22'-9" | —     | b4     | #4   | 1   | 23'-3"  | —     | b4     | #4   | 1   | 24'-1" | —     | b4     | #4   | 1      | 23'-0"  | —     |
| b5     | #4   | 1   | 25'-6" | —     | b5     | #4   | 1   | 26'-0"  | —     | b5     | #4   | 1   | 26'-9" | —     | b5     | #4   | 1      | 25'-9"  | —     |
| b6     | #4   | 2   | 27'-0" | —     | b6     | #4   | 1   | 29'-0"  | —     | b6     | #4   | 1   | 29'-9" | —     | b6     | #4   | 1      | 28'-6"  | —     |
| h      | #5   | 2   | 21'-6" | —     | h      | #5   | 2   | 31'-6"  | —     | h      | #5   | 2   | 31'-0" | —     | h      | #5   | 2      | 31'-3"  | —     |
| h1     | #5   | 2   | 11'-8" | —     | h1     | #5   | 2   | 33'-6"  | —     | h1     | #5   | 2   | 24'-9" | —     | h1     | #5   | 2      | 34'-3"  | —     |
| h2     | #4   | 2   | 16'-5" | —     | h2     | #5   | 2   | 27'-4"  | —     | h2     | #5   | 2   | 13'-5" | —     | h2     | #5   | 2      | 13'-11" | —     |
| h3     | #4   | 2   | 6'-7"  | —     | h3     | #5   | 2   | 14'-2"  | —     | h3     | #4   | 2   | 19'-0" | —     | h3     | #4   | 2      | 38'-9"  | —     |
| v1     | #5   | 4   | 8'-8"  | —     | h4     | #4   | 2   | 22'-3"  | —     | h4     | #4   | 2   | 7'-8"  | —     | h4     | #5   | 2      | 31'-7"  | —     |
| v2     | #5   | 4   | 7'-9"  | —     | h5     | #4   | 2   | 9'-1"   | —     | v1     | #5   | 5   | 3'-11" | —     | h5     | #5   | 2      | 16'-3"  | —     |
| v3     | #5   | 4   | 6'-11" | —     | v1     | #5   | 6   | 8'-7"   | —     | v2     | #5   | 5   | 8'-9"  | —     | h6     | #4   | 2      | 25'-10" | —     |
| v4     | #5   | 6   | 5'-9"  | —     | v2     | #5   | 6   | 7'-7"   | —     | v3     | #5   | 5   | 7'-6"  | —     | h7     | #4   | 2      | 10'-6"  | —     |
| v5     | #5   | 3   | 8'-3"  | —     | v3     | #5   | 6   | 6'-7"   | —     | v4     | #5   | 5   | 6'-3"  | —     | v1     | #5   | 7      | 10'-0"  | —     |
| v6     | #5   | 3   | 8'-8"  | —     | v4     | #5   | 6   | 5'-7"   | —     | v5     | #5   | 3   | 9'-9"  | —     | v2     | #5   | 7      | 8'-8"   | —     |
| v7     | #5   | 2   | 5'-6"  | —     | v5     | #5   | 4   | 8'-3"   | —     | v6     | #5   | 3   | 8'-0"  | —     | v3     | #5   | 6      | 7'-4"   | —     |
| w1     | #4   | 1   | 6'-3"  | —     | v6     | #5   | 3   | 7'-0"   | —     | v7     | #5   | 3   | 6'-4"  | —     | v4     | #5   | 6      | 6'-4"   | —     |
| w2     | #4   | 1   | 12'-2" | —     | v7     | #5   | 3   | 5'-10"  | —     | w1     | #4   | 1   | 7'-4"  | —     | v5     | #5   | 4      | 3'-10"  | —     |
|        |      |     |        |       | w2     | #4   | 1   | 8'-9"   | —     |        |      |     |        | v6    | #5     | 4    | 8'-0"  | —       |       |
|        |      |     |        |       |        |      |     |         |       |        |      |     |        | v7    | #5     | 4    | 6'-4"  | —       |       |
|        |      |     |        |       |        |      |     |         |       |        |      |     |        | w1    | #4     | 1    | 10'-2" | —       |       |
|        |      |     |        |       |        |      |     |         |       |        |      |     |        | w2    | #4     | 1    | 22'-3" | —       |       |

| E 60-2 |      |     |        |       | E 60-4 |      |     |        |       | E 72-2 |      |     |        |       | E 72-4 |      |        |        |       |
|--------|------|-----|--------|-------|--------|------|-----|--------|-------|--------|------|-----|--------|-------|--------|------|--------|--------|-------|
| Bar    | Size | No. | Length | Shape | Bar    | Size | No. | Length | Shape | Bar    | Size | No. | Length | Shape | Bar    | Size | No.    | Length | Shape |
| a      | #5   | 2   | 6'-8"  | —     | a      | #5   | 2   | 6'-8"  | —     | a      | #5   | 2   | 7'-8"  | —     | a      | #5   | 2      | 7'-8"  | —     |
| d      | #4   | 14  | 4'-3"  | —     | d      | #4   | 18  | 4'-3"  | —     | d      | #4   | 17  | 4'-3"  | —     | d      | #4   | 21     | 4'-3"  | —     |
| d1     | #5   | 2   | 7'-6"  | —     | d1     | #5   | 2   | 7'-6"  | —     | d1     | #5   | 2   | 8'-6"  | —     | d1     | #5   | 2      | 8'-6"  | —     |
| d2     | #5   | 4   | 6'-0"  | —     | d2     | #5   | 4   | 6'-0"  | —     | d2     | #5   | 4   | 7'-0"  | —     | d2     | #5   | 4      | 7'-0"  | —     |
| b      | #5   | 2   | 9'-0"  | —     | b      | #5   | 2   | 9'-3"  | —     | b      | #5   | 2   | 10'-0" | —     | b      | #5   | 2      | 10'-0" | —     |
| b1     | #4   | 1   | 11'-6" | —     | b1     | #4   | 1   | 12'-0" | —     | b1     | #4   | 1   | 12'-4" | —     | b1     | #4   | 1      | 11'-6" | —     |
| b2     | #4   | 1   | 13'-6" | —     | b2     | #4   | 1   | 14'-3" | —     | b2     | #4   | 1   | 14'-9" | —     | b2     | #4   | 1      | 14'-0" | —     |
| b3     | #4   | 1   | 16'-0" | —     | b3     | #4   | 1   | 16'-9" | —     | b3     | #4   | 1   | 17'-2" | —     | b3     | #4   | 1      | 16'-3" | —     |
| b4     | #4   | 1   | 18'-3" | —     | b4     | #4   | 1   | 19'-0" | —     | b4     | #4   | 1   | 19'-6" | —     | b4     | #4   | 1      | 18'-6" | —     |
| b5     | #4   | 1   | 20'-6" | —     | b5     | #4   | 1   | 21'-6" | —     | b5     | #4   | 1   | 21'-9" | —     | b5     | #4   | 1      | 20'-9" | —     |
| b6     | #4   | 2   | 22'-0" | —     | b6     | #4   | 1   | 23'-6" | —     | b6     | #4   | 1   | 24'-0" | —     | b6     | #4   | 1      | 23'-2" | —     |
| h      | #5   | 2   | 16'-6" | —     | b7     | #4   | 1   | 26'-0" | —     | b7     | #4   | 2   | 25'-9" | —     | b7     | #4   | 1      | 25'-9" | —     |
| h1     | #5   | 2   | 11'-6" | —     | b8     | #4   | 2   | 26'-9" | —     | h      | #5   | 2   | 19'-4" | —     | b8     | #4   | 1      | 28'-0" | —     |
| h2     | #4   | 2   | 12'-7" | —     | h      | #5   | 2   | 21'-0" | —     | h1     | #5   | 2   | 12'-6" | —     | b9     | #4   | 1      | 30'-3" | —     |
| h3     | #4   | 2   | 7'-2"  | —     | h1     | #5   | 2   | 14'-0" | —     | h2     | #4   | 2   | 14'-6" | —     | b10    | #4   | 2      | 31'-0" | —     |
| v1     | #5   | 4   | 8'-8"  | —     | h2     | #4   | 2   | 17'-0" | —     | h3     | #4   | 2   | 8'-2"  | —     | h      | #5   | 2      | 24'-6" | —     |
| v2     | #5   | 3   | 7'-6"  | —     | h3     | #4   | 2   | 9'-8"  | —     | v1     | #5   | 3   | 10'-4" | —     | h1     | #5   | 2      | 16'-0" | —     |
| v3     | #5   | 4   | 6'-6"  | —     | v1     | #5   | 5   | 8'-6"  | —     | v2     | #5   | 4   | 9'-3"  | —     | h2     | #4   | 2      | 19'-8" | —     |
| v4     | #5   | 3   | 5'-6"  | —     | v2     | #5   | 5   | 7'-6"  | —     | v3     | #5   | 4   | 8'-0"  | —     | h3     | #4   | 2      | 11'-2" | —     |
| v5     | #5   | 3   | 8'-3"  | —     | v3     | #5   | 4   | 6'-6"  | —     | v4     | #5   | 5   | 6'-6"  | —     | v1     | #5   | 5      | 10'-0" | —     |
| v6     | #5   | 3   | 7'-0"  | —     | v4     | #5   | 4   | 5'-8"  | —     | v5     | #5   | 3   | 9'-10" | —     | v2     | #5   | 6      | 8'-9"  | —     |
| v7     | #5   | 2   | 5'-3"  | —     | v5     | #5   | 3   | 8'-8"  | —     | v6     | #5   | 3   | 8'-9"  | —     | v3     | #5   | 5      | 7'-5"  | —     |
| w1     | #4   | 1   | 6'-5"  | —     | v6     | #5   | 4   | 7'-6"  | —     | v7     | #5   | 4   | 6'-7"  | —     | v4     | #5   | 5      | 6'-3"  | —     |
| w2     | #4   | 1   | 9'-6"  | —     | v7     | #5   | 4   | 6'-0"  | —     | w1     | #4   | 1   | 8'-0"  | —     | v5     | #5   | 4      | 9'-10" | —     |
|        |      |     |        |       | w2     | #4   | 1   | 9'-3"  | —     |        |      |     |        | v6    | #5     | 4    | 8'-2"  | —      |       |
|        |      |     |        |       |        |      |     |        |       |        |      |     |        | v7    | #5     | 4    | 6'-6"  | —      |       |
|        |      |     |        |       |        |      |     |        |       |        |      |     |        | w1    | #4     | 1    | 10'-3" | —      |       |
|        |      |     |        |       |        |      |     |        |       |        |      |     |        | w2    | #4     | 1    | 16'-6" | —      |       |

| E 60-2 |      |     |        |       | E 60-4 |      |     |        |       | E 72-2 |      |     |        |       | E 72-4 |      |     |        |       |
|--------|------|-----|--------|-------|--------|------|-----|--------|-------|--------|------|-----|--------|-------|--------|------|-----|--------|-------|
| Bar    | Size | No. | Length | Shape | Bar    | Size | No. | Length | Shape | Bar    | Size | No. | Length | Shape | Bar    | Size | No. | Length | Shape |
| a      | #5   | 2   | 6'-8"  | —     | a      | #5   | 2   | 6'-8"  | —     | a      | #5   | 2   | 7'-8"  | —     | a      | #5   | 2   | 7'-8"  | —     |
| d      | #4   | 13  | 4'-3"  | —     | d      | #4   | 16  | 4'-3"  | —     | d      | #4   | 15  | 4'-3"  | —     | d      | #4   | 19  | 4'-3"  | —     |
| d1     | #5   | 2   | 7'-6"  | —     | d1     | #5   | 2   | 7'-6"  | —     | d1     | #5   | 2   | 8'-6"  | —     | d1     | #5   | 2   | 8'-6"  | —     |
| d2     | #5   | 2   | 6'-0"  | —     | d2     | #5   | 2   | 6'-0"  | —     | d2     | #5   | 2   | 7'-0"  | —     | d2     | #5   | 2   | 7'-0"  | —     |
| b      | #5   | 2   | 8'-2"  | —     | b      | #5   | 2   | 8'-2"  | —     | b      | #5   | 2   | 9'-6"  | —     | b      | #5   | 2   | 9'-6"  | —     |
| b1     | #4   | 2   | 12'-0" | —     | b1     | #4   | 2   | 11'-6" | —     | b1     | #4   | 1   | 11'-6" | —     | b1     | #4   | 2   | 14'-0" | —     |
| b2     | #4   | 1   |        |       |        |      |     |        |       |        |      |     |        |       |        |      |     |        |       |



### GENERAL NOTES

1. Manholes shall be constructed as shown on this sheet unless otherwise directed by the Engineer to meet special conditions. There will be no variation from the contract price due to such changes; in all cases manholes must be constructed large enough to accommodate inlet & outlet pipes.

*See plans for pipe sizes and elevations of top and inverts of manholes.*

2. All work shall be in accordance with Section CII of the "Standard Specifications."

- |                                                   |    |
|---------------------------------------------------|----|
| 3. Alternate materials for walls (Types B, C & D) | T  |
| Monolithic Concrete                               | 6" |
| Brick Masonry                                     | 8" |
| Precast Reinforced Concrete Risers                | 5" |
| Concrete Masonry Units                            | 5" |

\*The wall Thickness on portions of manholes deeper than 12' shall be as follows: 12' to 18'; T+4"; 18' to 28'; T+8"; over 28'; T+12".

Brick and concrete masonry unit walls shall be plastered inside and outside with a mortar coat  $\frac{1}{2}$ " thick. Brick and concrete masonry units are to be laid in full mortar beds with struck joints. See Specifications.

Concrete masonry units shall conform to the requirements of the Specifications for concrete masonry units for construction of catch basins and manholes. ASTM designation C-139-39.

Precast reinforced concrete risers shall conform to the tentative specifications for precast reinforced concrete manhole risers & tops, ASTM designation C478 - 61T.

4. All concrete shall be Class "A"
5. Reinforcing steel shall be in accordance with Article 604.08 of the "Standard Specifications"
6. Manhole Rims, Covers and Steps shall be identical to Rims, Covers and Steps detailed on Tennessee Highway Dept Dwg. "Details of Standard No 2 Manhole Casting & Masonry Junction" (No S-M-2a). Covers are designated as Types A, B & C as shown on Dwg No S-M-2a.
7. Manhole frames to be firmly anchored by mortar.
8. When monolithic concrete is used for walls, finishing with one course of brick will be allowed to aid final adjustment to grade.
9. All manholes to be provided with standard fillets.
10. Manholes will be measured for payment per each, complete in place, including casting.


Note:  $\frac{1}{2}$ " space to be left between frame & brick work to allow for pavement expansion & a layer of roofing paper will be required between pavement & top brick course

Labels in diagram:  
Pavement  
Roofing Paper  
 $\frac{1}{2}$ " Expansion Jt.  
 $\frac{1}{2}$ "  
 $\frac{1}{2}$ "  
Roofing Paper  
 $\frac{1}{2}$ " Expansion Jt.  
 $\frac{1}{2}$ " Mortar Coating

**MANHOLE EXPANSION JOINT DETAIL**  
(For all manholes placed in concrete pavement)

STATE OF TENNESSEE  
DEPARTMENT OF TRANSPORTATION  
BUREAU OF HIGHWAYS

MANHOLES TYPE B  
SANITARY DROP  
CONSTRUCTION, B,C,&D

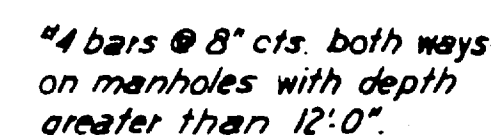


\*4 bars @ 8" cts.  
both ways.  
2" Min. Cl.

**TYPICAL SECTION A-A**

### ESTIMATED QUANTITIES 6" WALLS


Notes: No deductions made for pipe openings.  
Base of manhole to be made square.

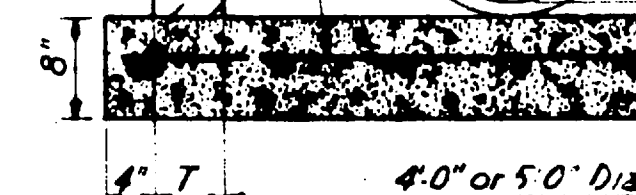

**TYPICAL SECTION A-A**

### ESTIMATED QUANTITIES 6" WALLS

Notes: No deductions made for pipe openings.  
Filllets not included in the above quantities.  
\*For manhole depth greater than 12'-0".  
① 3'-0" min. may be used for offset cone used with precast concrete risers.

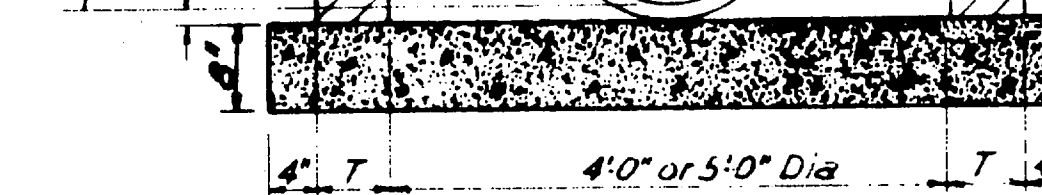

**TYPICAL SECTION A-A**

### ESTIMATED QUANTITIES 6" WALLS

Notes: No deductions made for pipe openings.  
 Fillets not included in the above quantities.


Notes: No deductions made for pipe openings.  
Filletts not included in the above quantities.




SCANNED

SCANNED  
10-18-2002  
BY TRC

JOB NO.

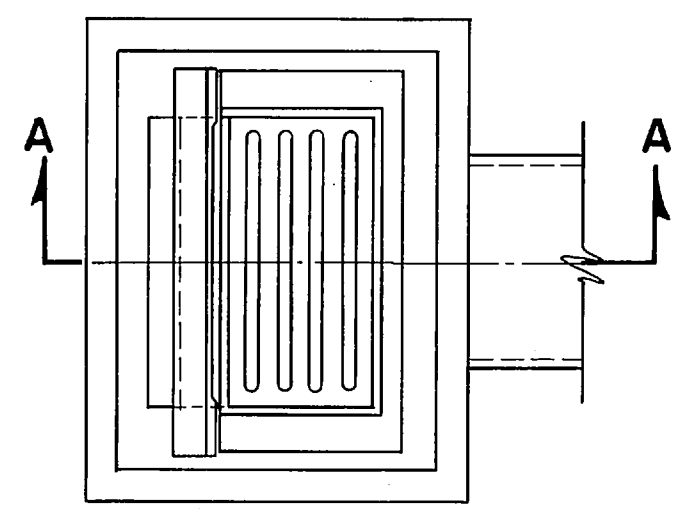


PLAN

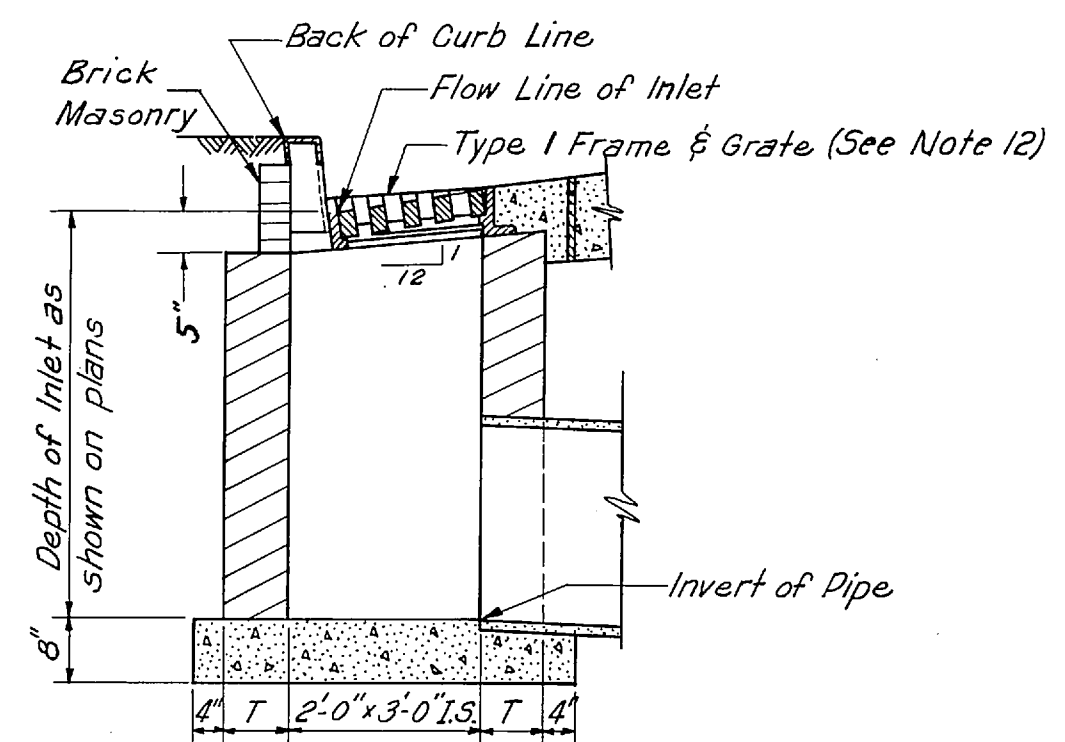


SECTION A-A

TYPE A1 INLET

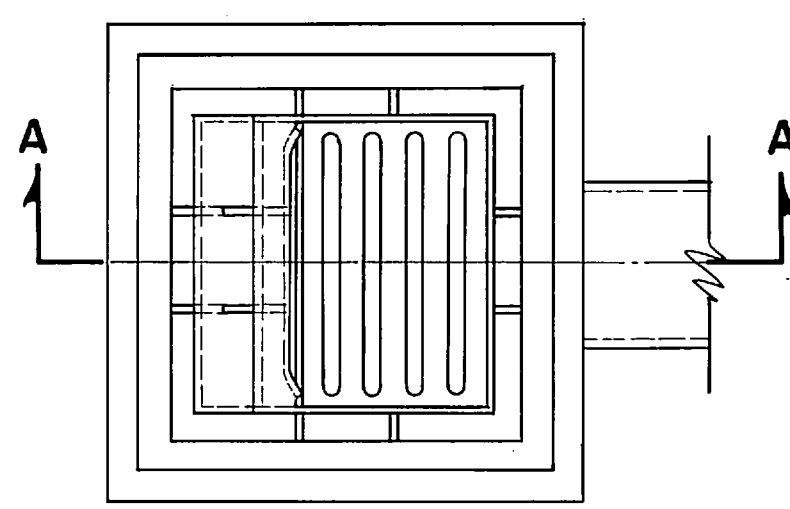


PLAN

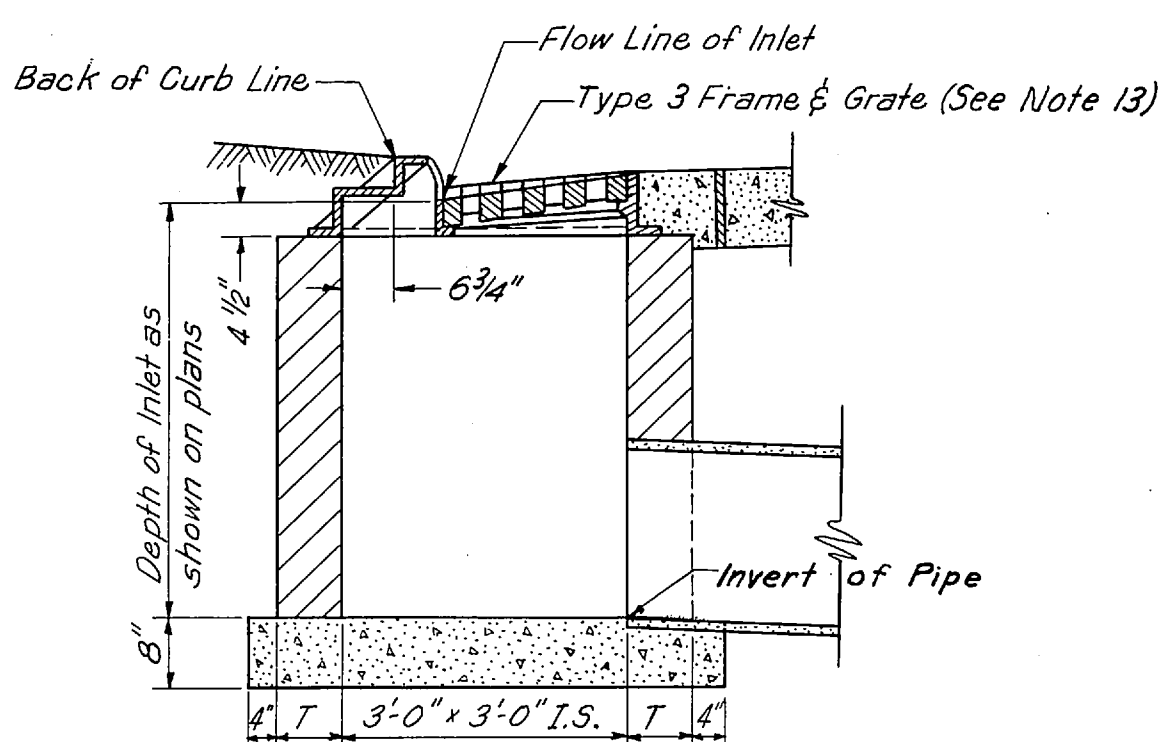


SECTION A-A

TYPE A2 INLET

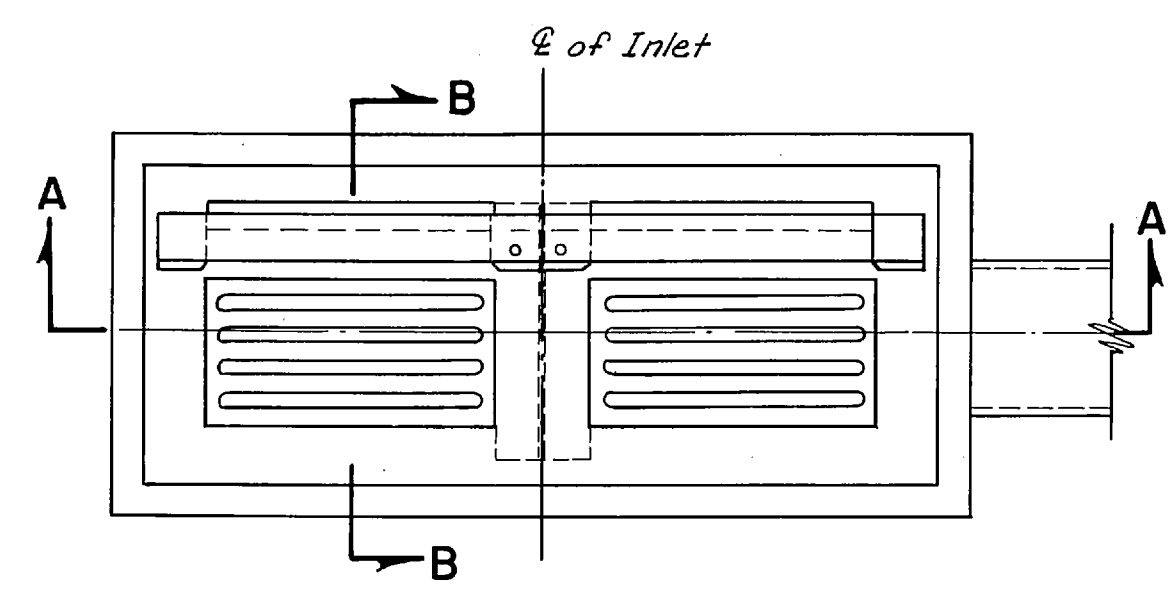


PLAN

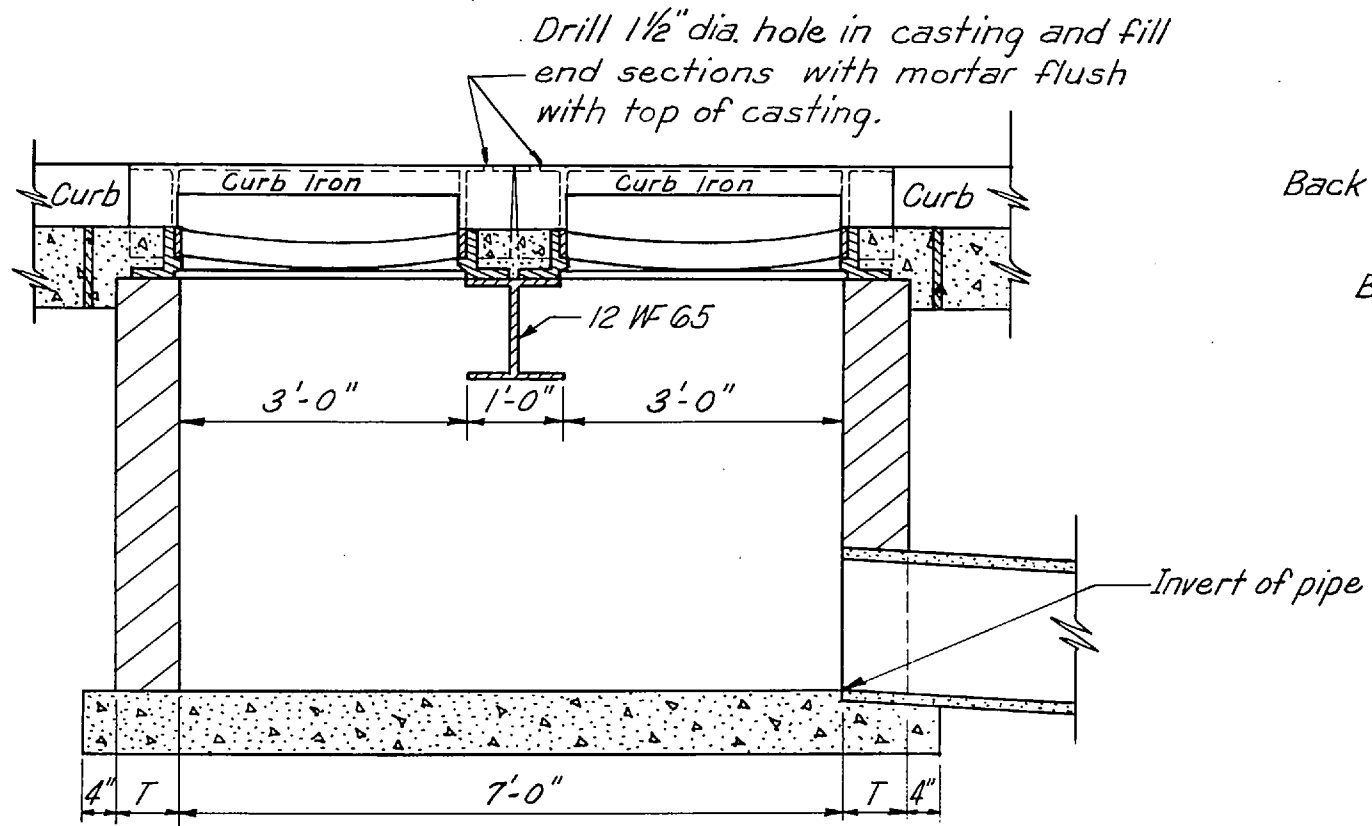


SECTION A-A


TYPE A3 INLET

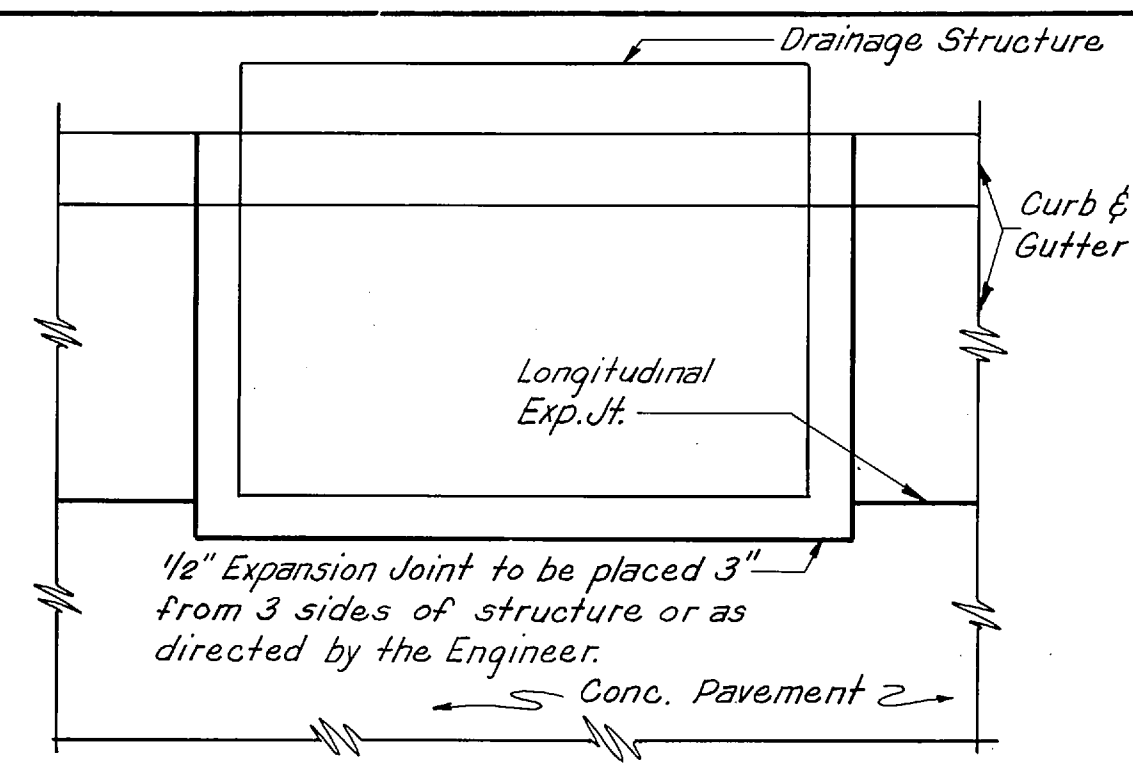

INLET EXPANSION JOINT DETAIL

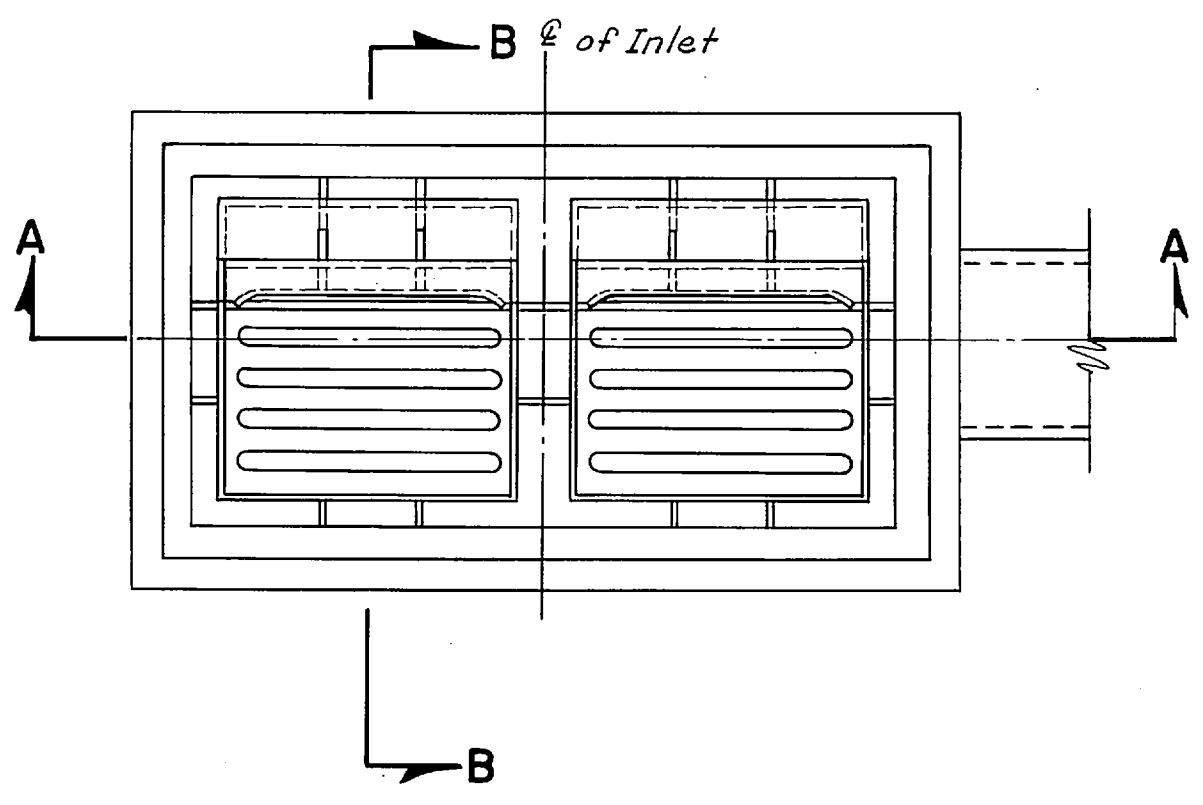


PLAN

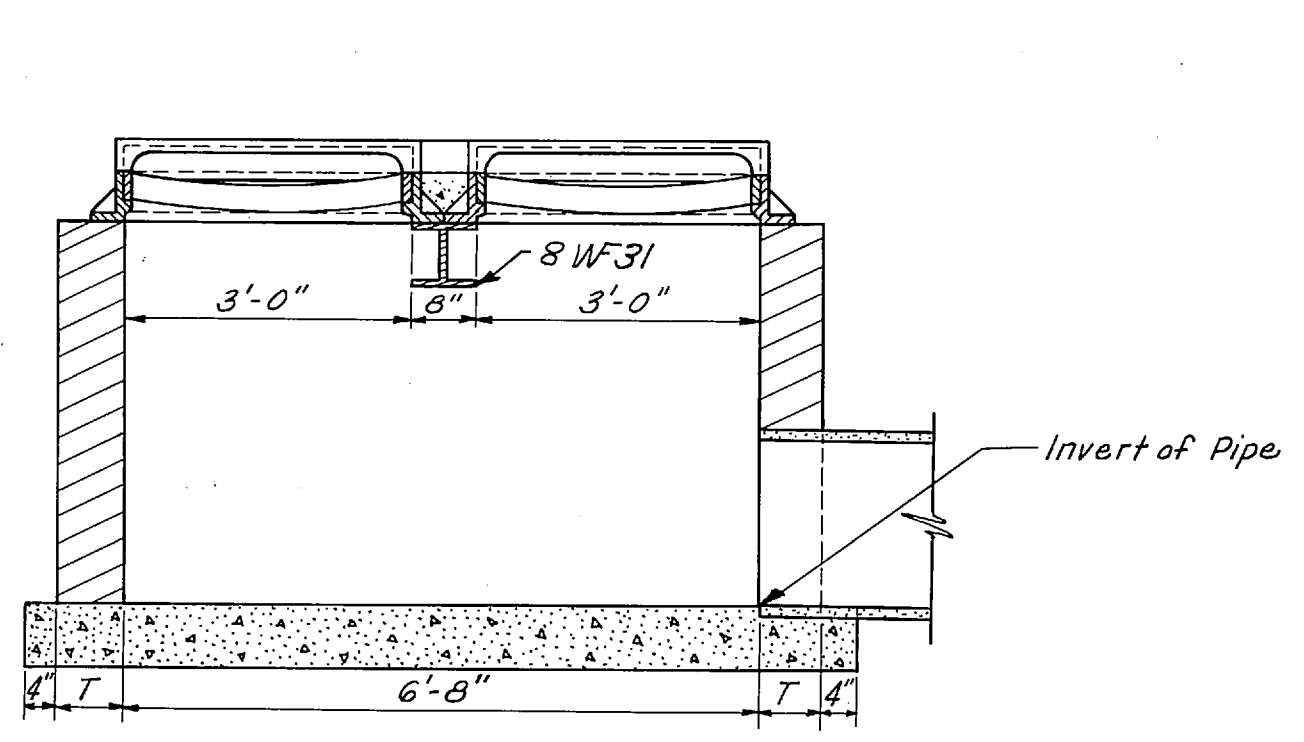


SECTION A-A


TYPE A4 INLET

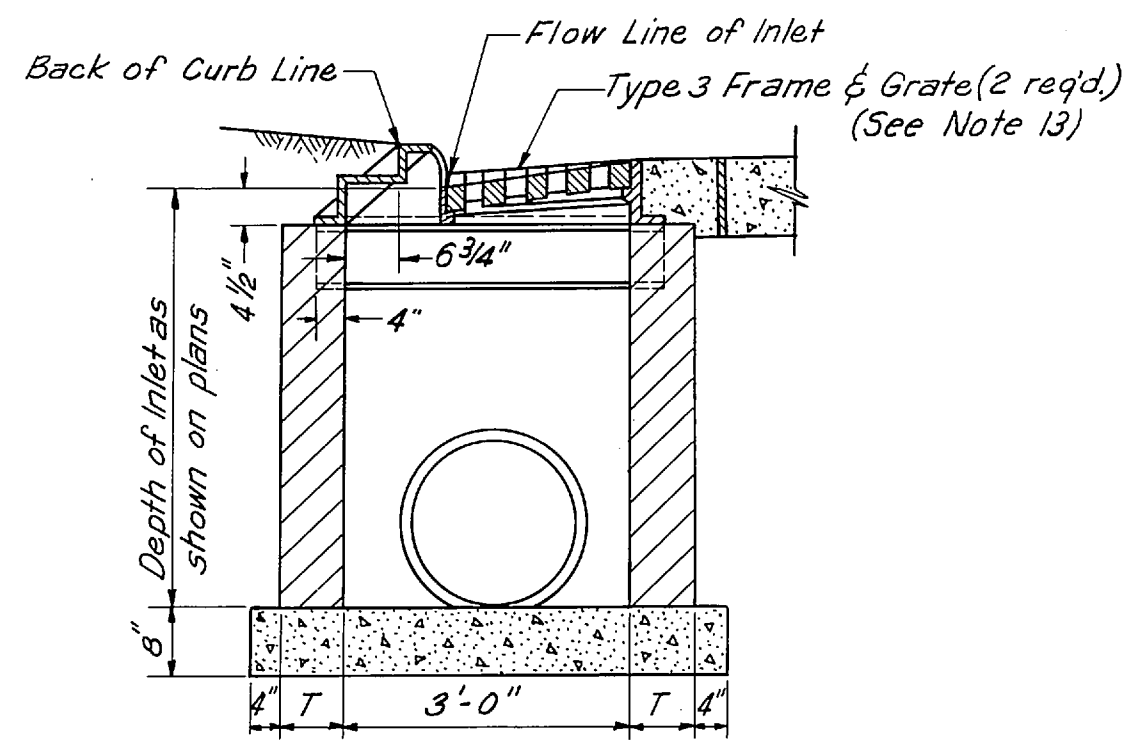

SECTION B-B

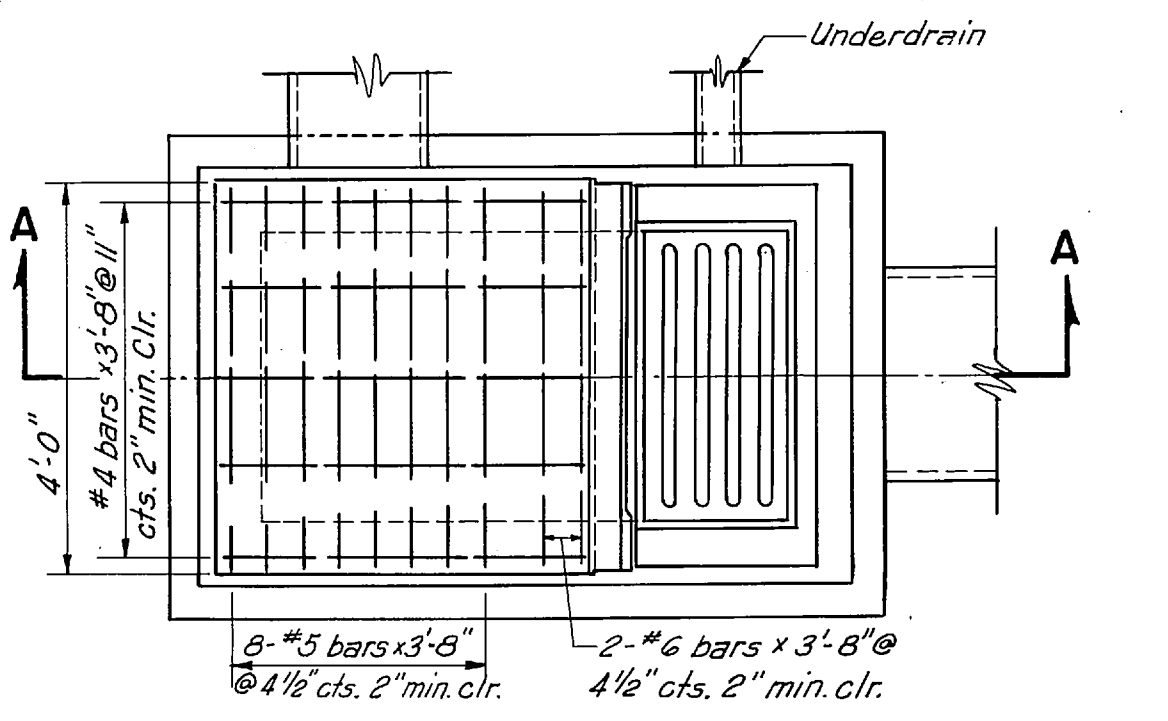


PLAN

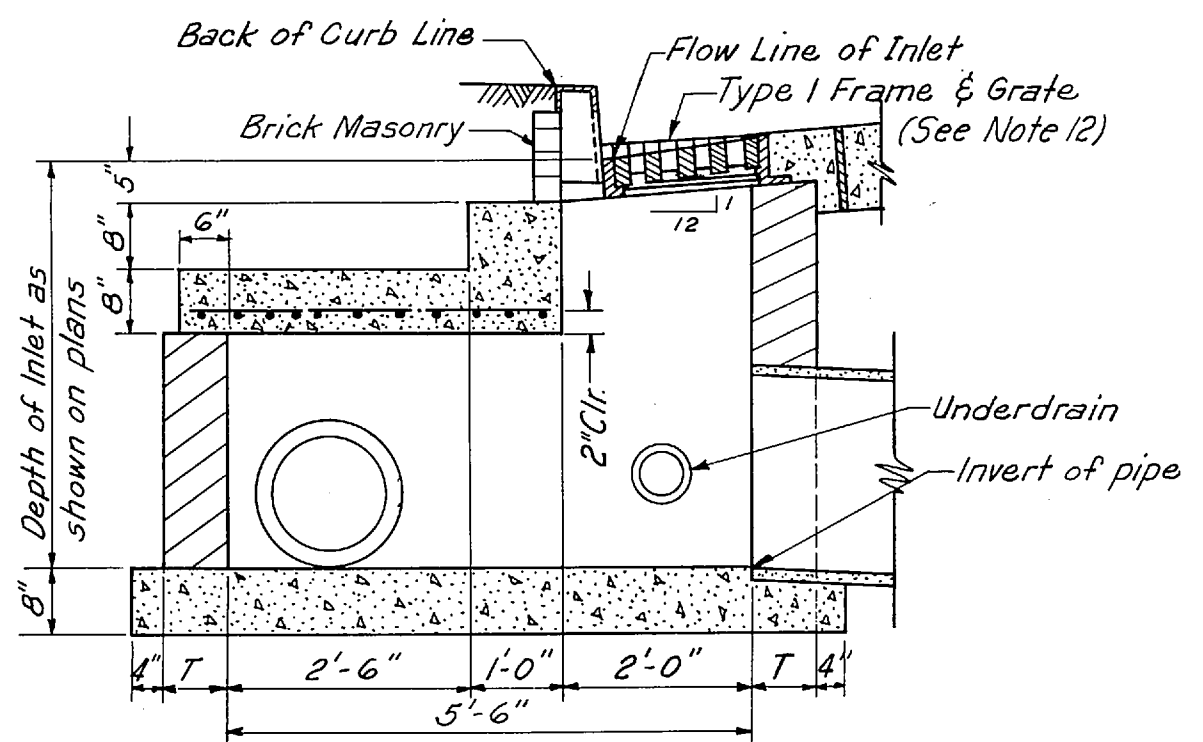


SECTION A-A

TYPE A5 INLET

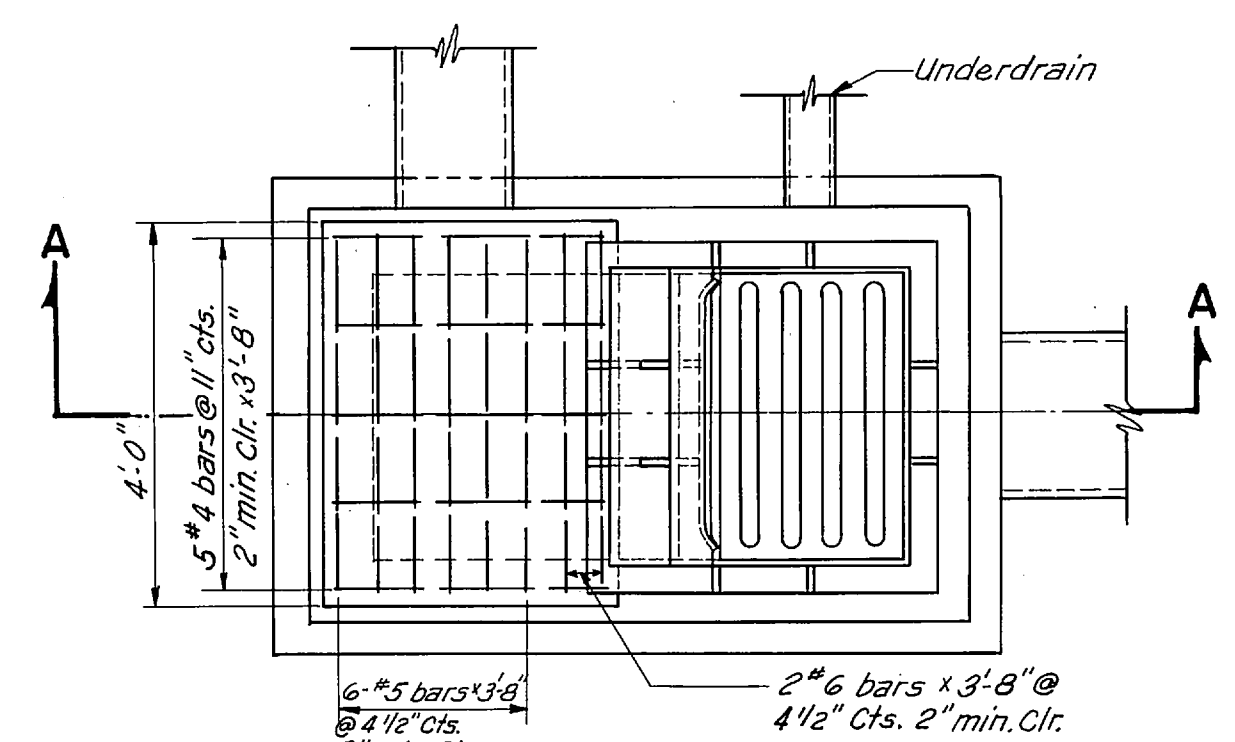

PLAN

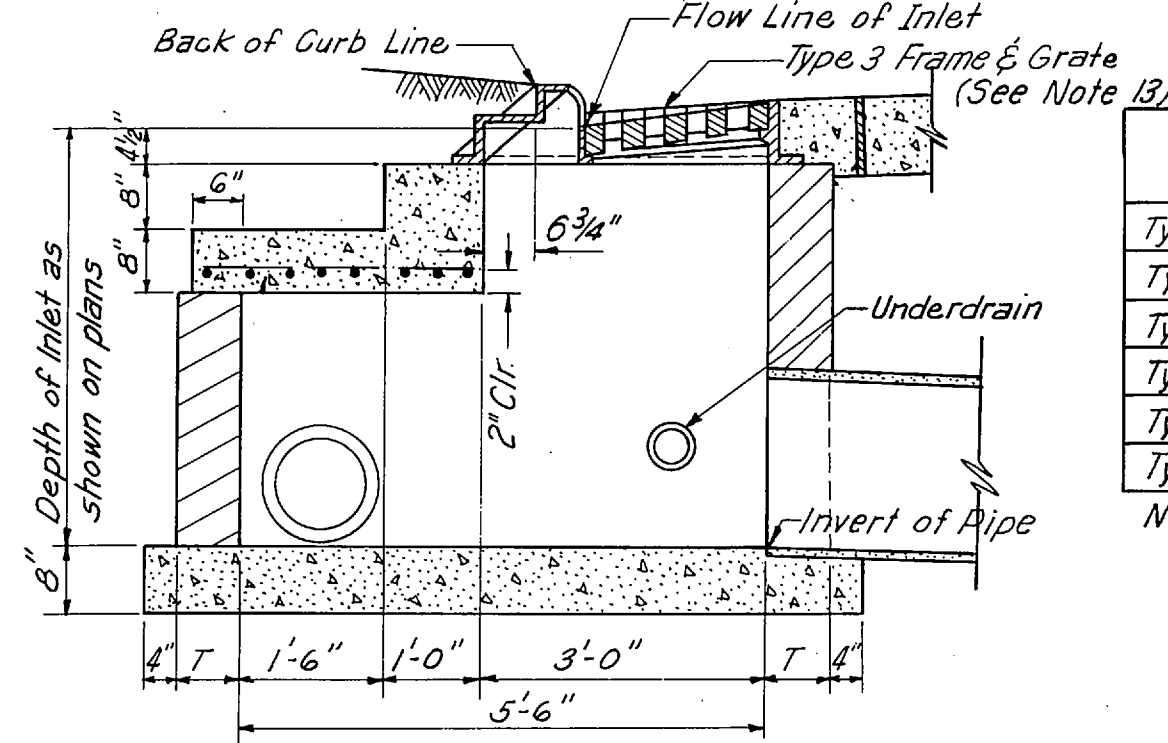

SECTION A-A

TYPE A6 INLET

| TYPE   | YEAR | PROJECT NO.   | SHEET NO. |
|--------|------|---------------|-----------|
| Const. | 1974 | ENC-240-1(04) | 2U        |
|        |      |               |           |
|        |      |               |           |

GENERAL NOTES

- Inlets shall be constructed as shown on this sheet unless otherwise directed by the Engineer to meet special conditions. There will be no variation from the contract price due to such changes; in all cases inlets must be constructed large enough to accommodate inlet and outlet pipes. See plans for pipe sizes and elevations of flow lines and inverts of inlets.
- ALL work shall be in accordance with Section CII of the Standard Specifications.
- Alternate material for walls  
Monolithic Concrete 6"  
Brick Masonry 8"
- All concrete shall be Class "A"
- Reinforcing steel and structural steel shall be in accordance with Articles C04.03 and C11.10 of the Standard Specifications.
- All inlets with depths greater than 3 feet to have manhole steps at 18" cts. Steps to be identical to those shown on Tennessee Highway Dept. Dwg. "Details of Standard No. 2 Manhole Castings & Masonry Junction" Dwg. No. 5-M-2a.
- Inlet frames shall be firmly anchored to inlet box by mortar.
- When monolithic concrete is used for walls, finishing with one course of brick will be allowed to aid final adjustment to grade.
- All inlets to be provided with standard fillets.
- Inlets will be measured for payment per each, complete in place, including casting. See Special Provisions.
- Expansion joints shall be provided around all inlets. Material and construction of this joint will not be paid for separately but shall be considered incidental to the contract unit price for other items. Expansion joints to be 1/2" premoulded Bituminous Fiber and shall be in accordance with Article C05.01 of the "Standard Specifications".
- Type 1 Frame & Grate shall be identical to castings shown on Tennessee Highway Dept. Dwg. "Castings for No's. 12, 14 & 15 Catch Basins (with type C grate)" (No. 5-C-12c).
- Type 3 Frame & Grate shall be identical to castings shown on Tennessee Highway Dept. Dwg. "Standard No. 28-A Catch Basin" (5-CB-28-A).
- Types A1, A3 & A5 inlets shall have depressed gutter sections identical to Sump Diagrams shown on Tenn. Hwy. Dept. Dwg. "Standard No. 12 Catch Basins" (5-CB-12c).

ESTIMATED QUANTITIES 6" WALLS

| ITEM          | Cu. Yds. Class "A" Concrete<br>3'-0" Depth | 1'-0" Additional | Steel (Lbs) | Frame & Grate Wt. |
|---------------|--------------------------------------------|------------------|-------------|-------------------|
| Type A1 Inlet | 1.027                                      | .222             | —           | 785               |
| Type A2 Inlet | 1.218                                      | .259             | —           | 860               |
| Type A3 Inlet | 1.778                                      | .370             | 173         | 1570              |
| Type A4 Inlet | 1.997                                      | .394             | 114         | 1720              |
| Type A5 Inlet | 1.993                                      | .351             | 54          | 785               |
| Type A6 Inlet | 1.918                                      | .351             | 46          | 860               |

Notes: Quantities for fillets not included.  
No deductions for pipe openings.

STATE OF TENNESSEE  
DEPARTMENT OF TRANSPORTATION  
BUREAU OF HIGHWAYS

INLETS TYPE A1  
THRU TYPE A6




PLAN  
Divn. No. 316

SCANNED

SCANNED  
FEB 18 2002  
BY TRC

JOB NO.


| TYPE   | YEAR | PROJECT NO.     | SHEET NO. |
|--------|------|-----------------|-----------|
| Const. | 1974 | FA-1-240-1(04)4 | 2V        |
|        |      |                 |           |
|        |      |                 |           |

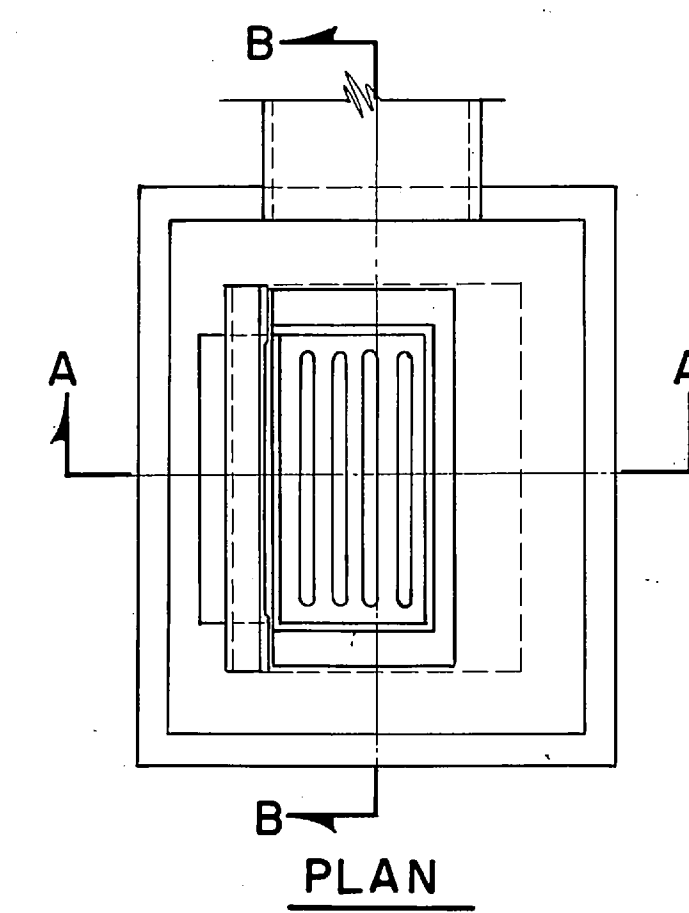


PLAN

| ESTIMATED QUANTITIES 6" WALLS |                             |                          |              |    |
|-------------------------------|-----------------------------|--------------------------|--------------|----|
| INLET TYPE                    | Cu. Yds. Glass "A" Concrete | Frame & Grate WT. (Lbs.) | Reinf. Steel |    |
| A 7                           | 2.210                       | 0.296                    | 785          |    |
| A 8                           | 2.241                       | 0.296                    | 860          |    |
| A 9 4' Dia.                   | 2.071                       | 0.262                    | 785          | 43 |
| A 9 5' Dia.                   | 2.533                       | 0.320                    | 785          | 63 |
| A 10 4' Dia.                  | 2.145                       | 0.262                    | 860          | 43 |
| A 10 5' Dia.                  | 2.607                       | 0.320                    | 860          | 63 |
| All                           | 0.627 @                     | 0.142                    | 360          |    |


① Quantities are for a 3'-0" Depth

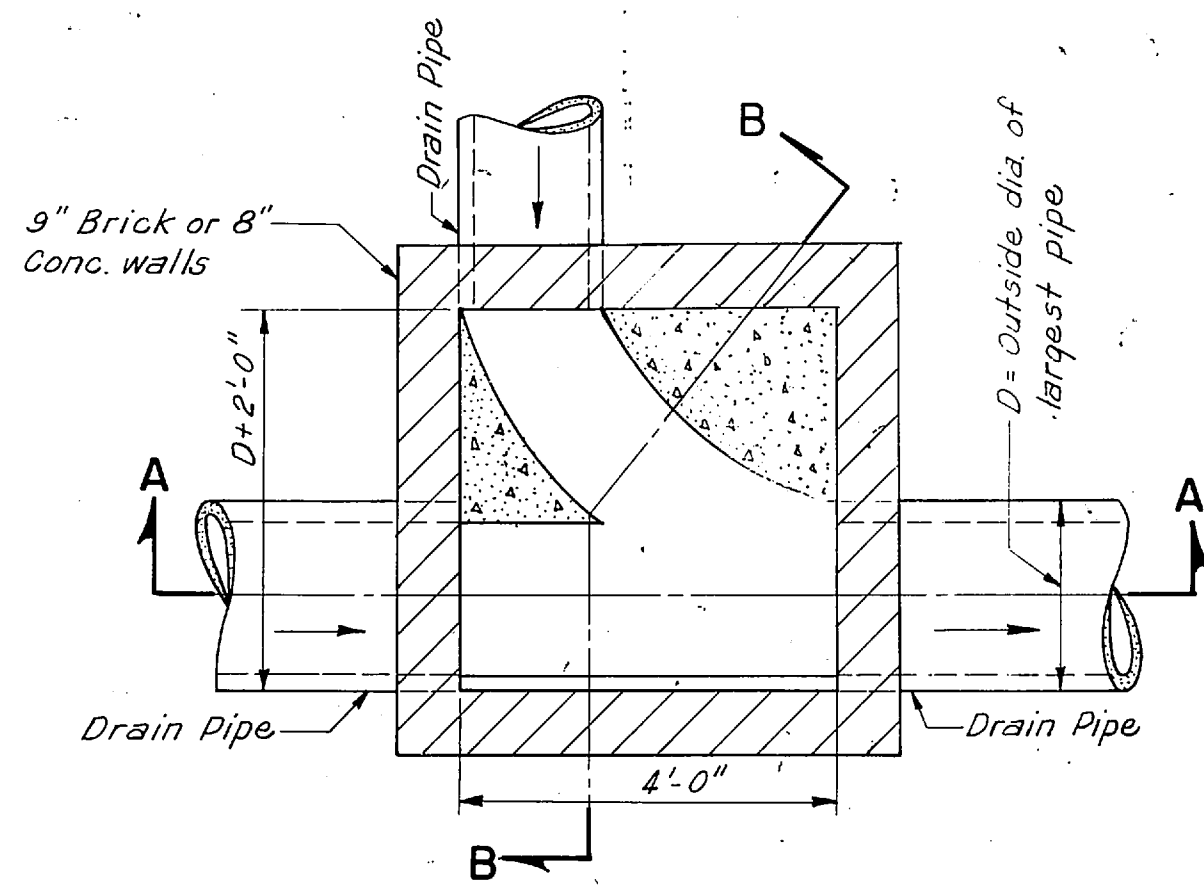


PLAN

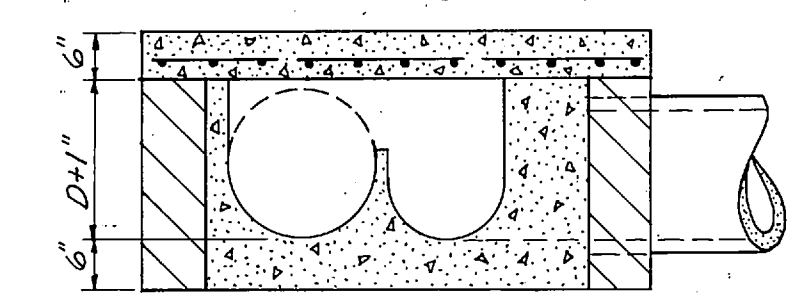


SECTION B-B

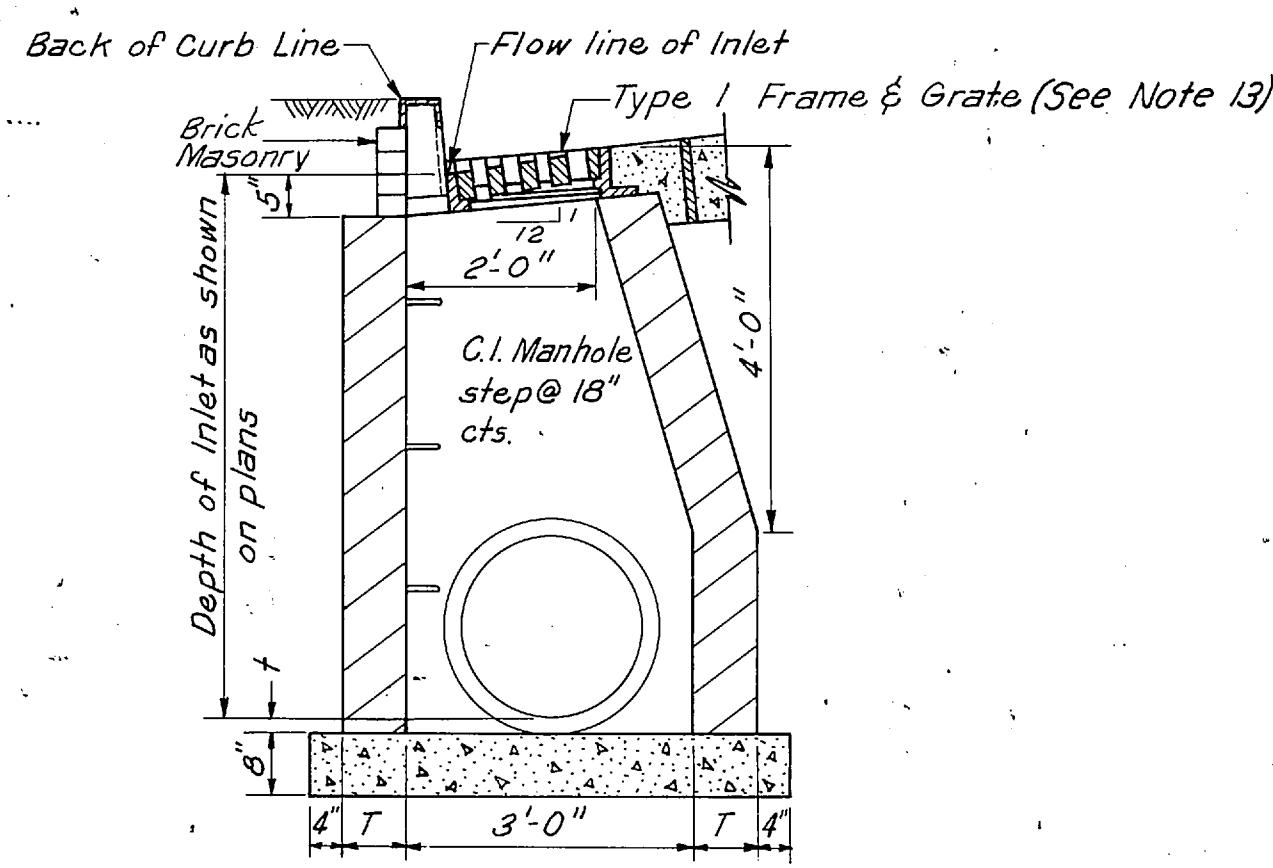

SECTION A-A

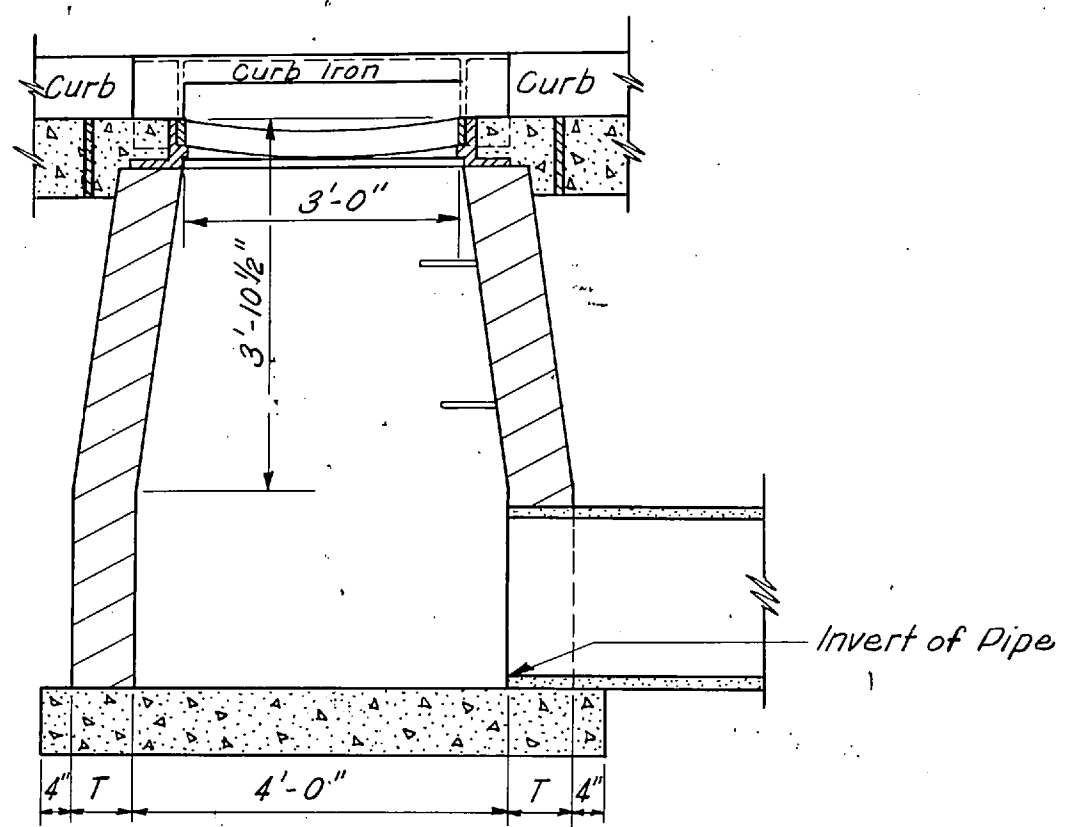


SECTION B-B

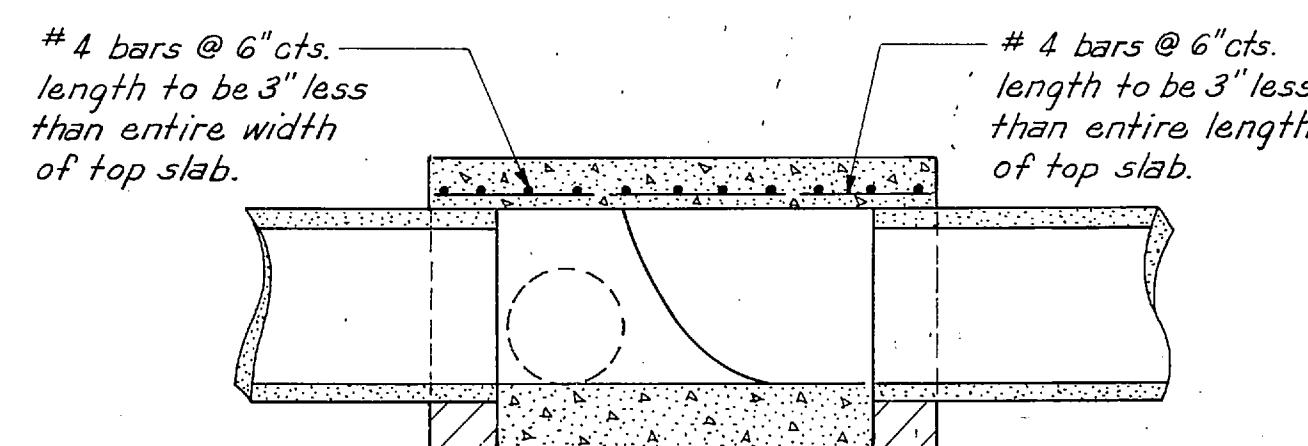

SECTION A-A

Note: Shape & dimensions to be altered to meet special conditions


TYPE A JUNCTION BOX

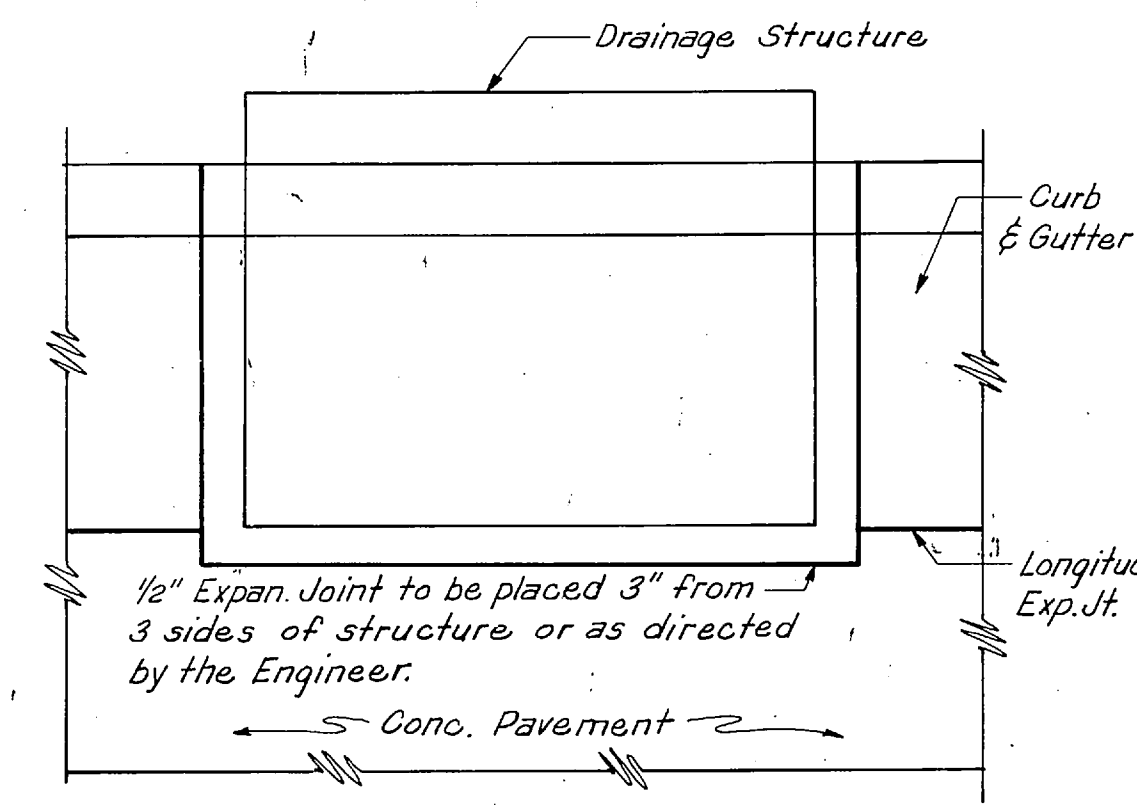


INLET EXPANSION JOINT DETAIL

TYPE A7 INLET (See Special Note Below)


**SPECIAL NOTE**  
Types A7 and A9 inlets shall have depressed gutter sections identical to Sump Diagrams shown on Tenn. Highway Dept. Dwg. "Standard No. 12 Catch Basin"-Dwg. No. 5-CB-12c.

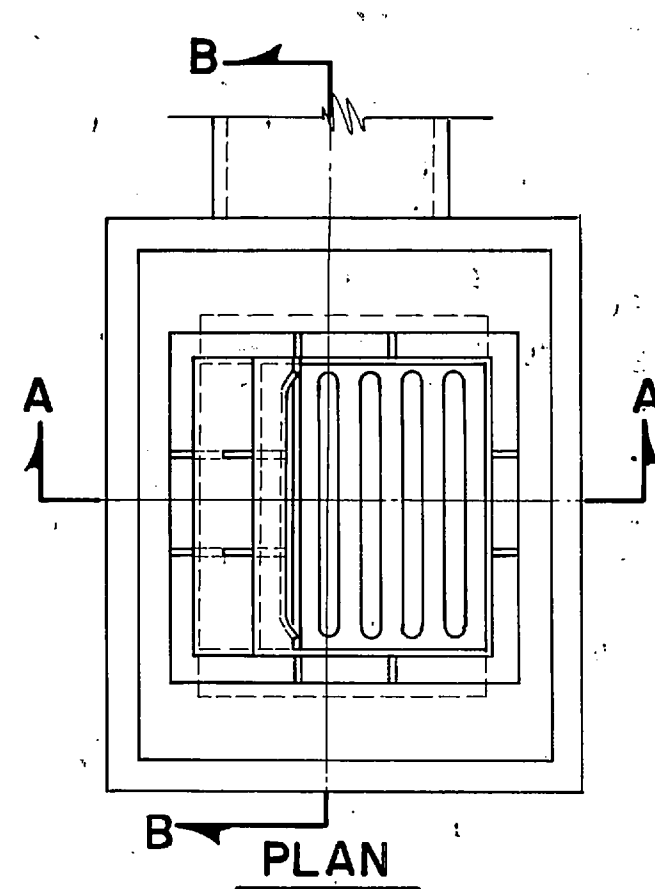


PLAN

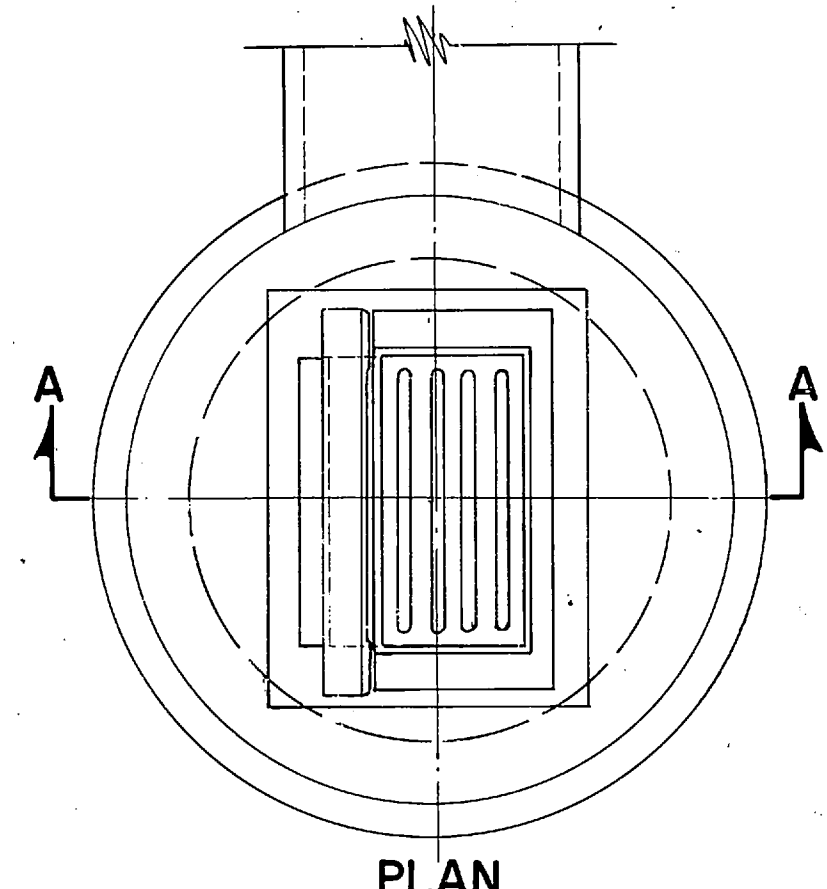


PLAN

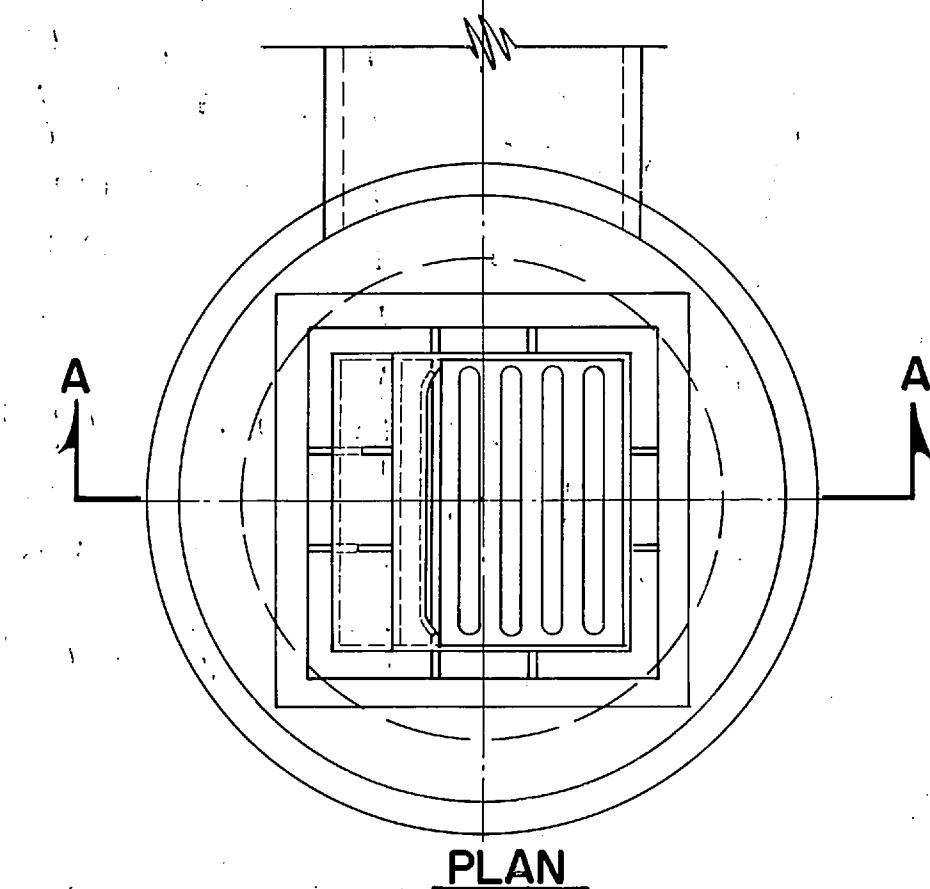

PLAN

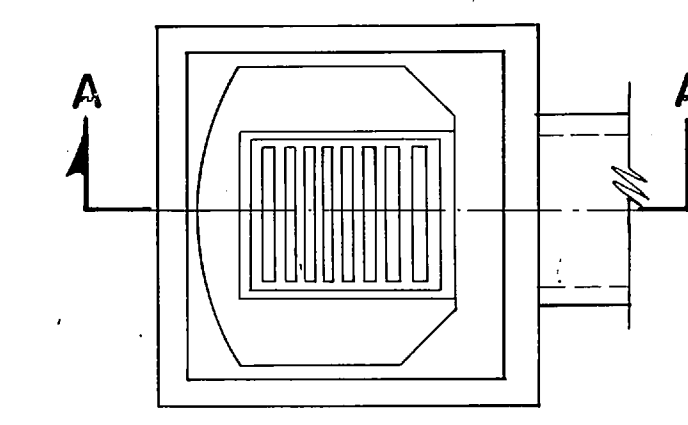


PLAN

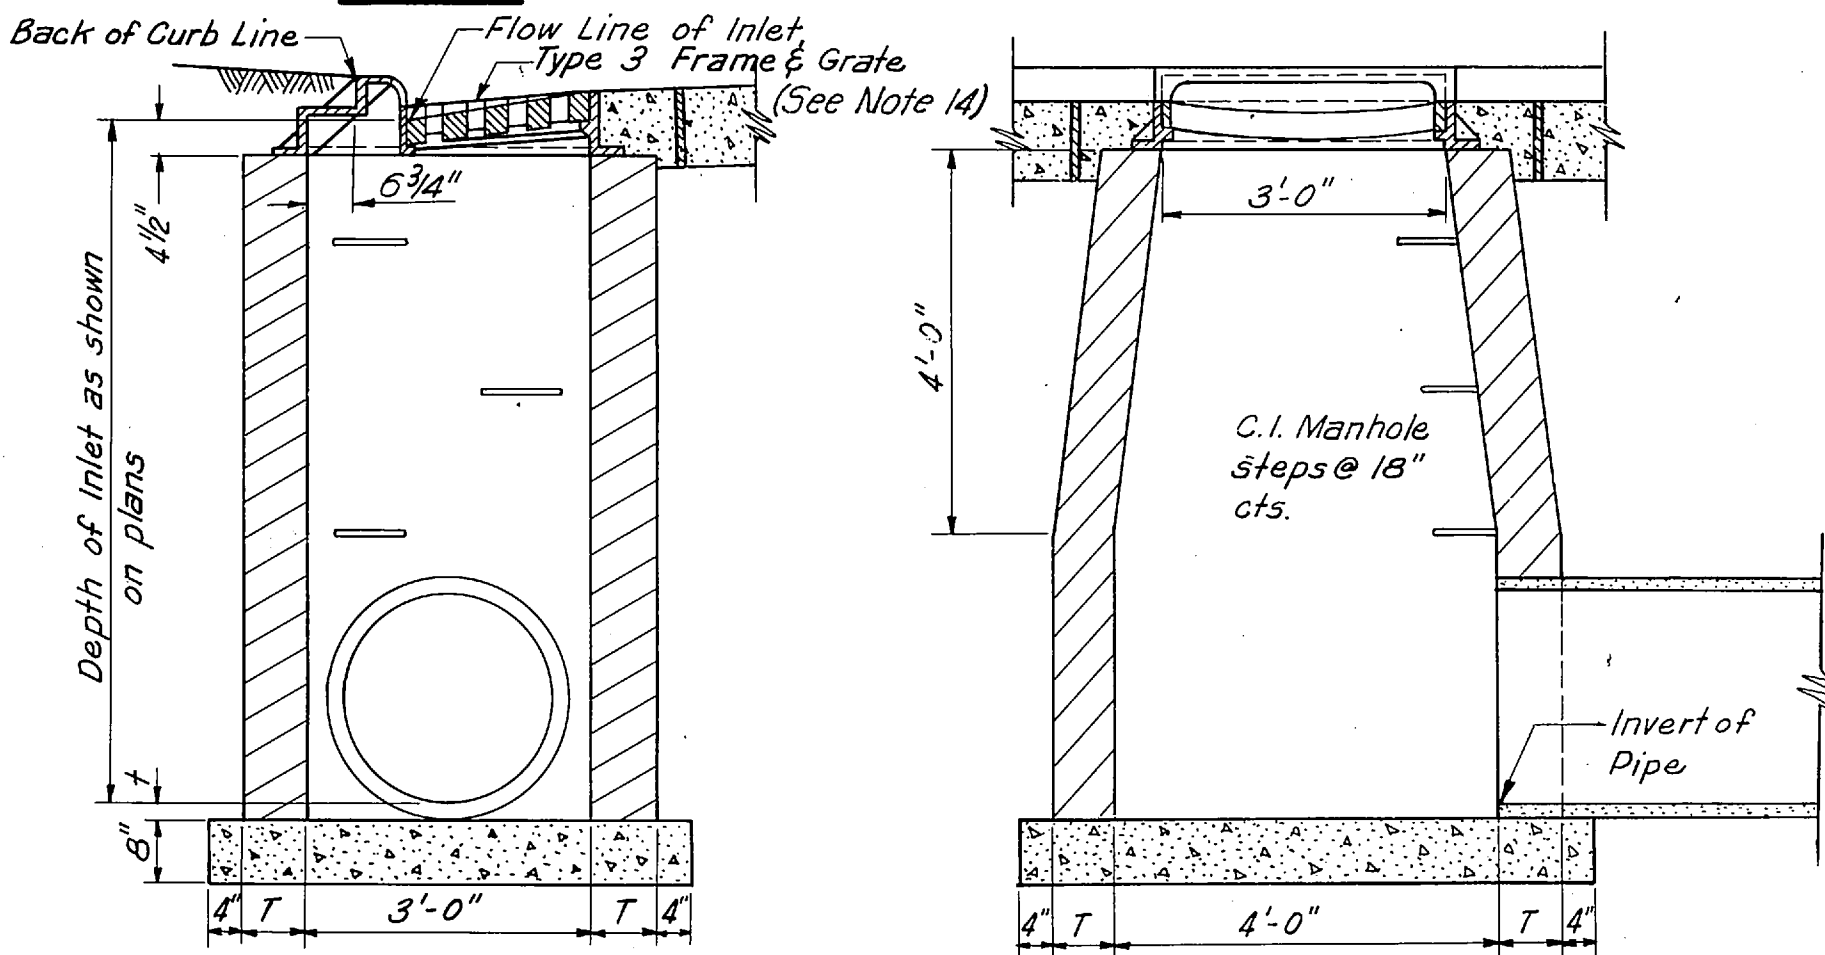

SECTION A-A


SECTION B-B

TYPE A8 INLET

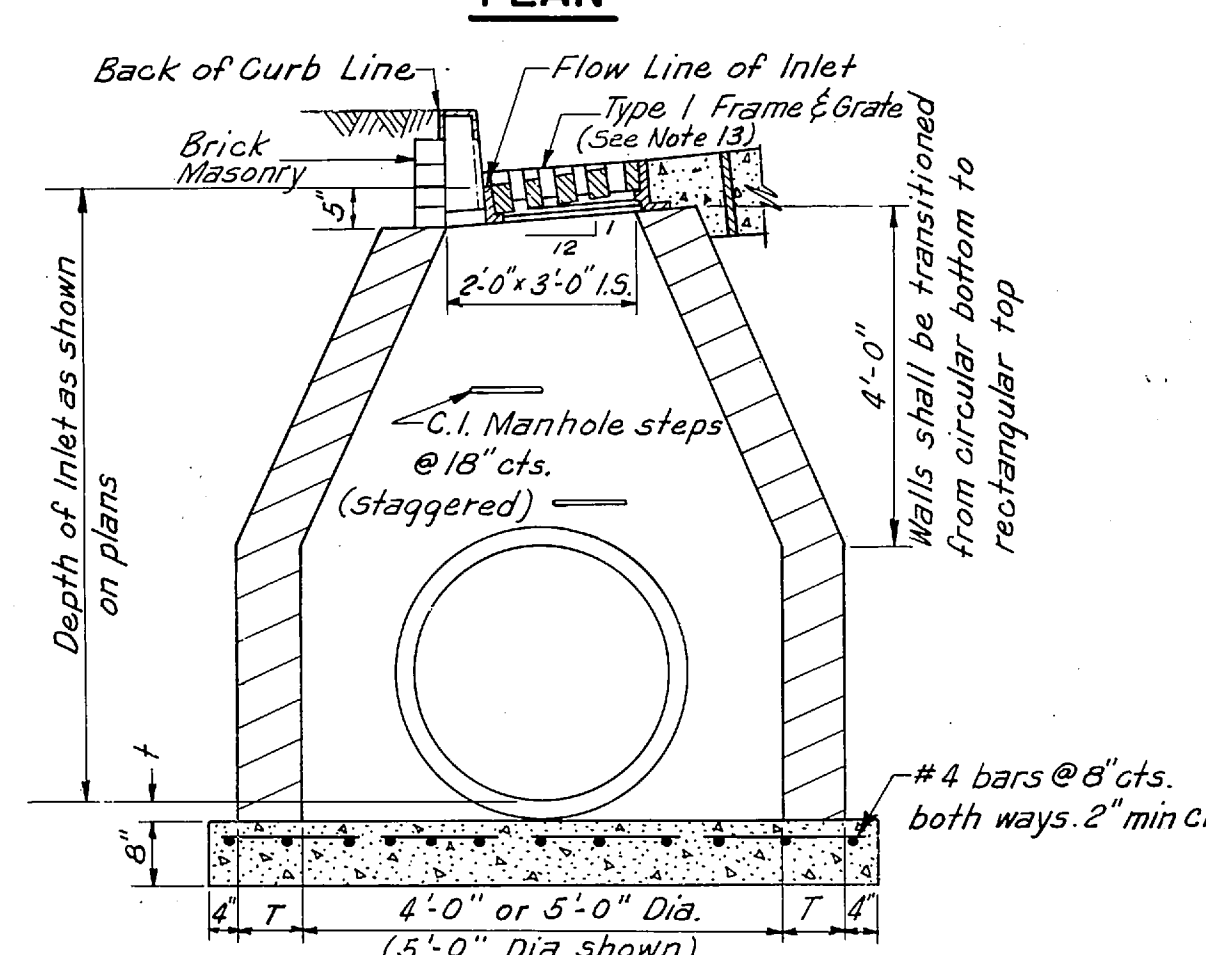


SECTION A-A

TYPE A9 INLET (See Special Note Above)

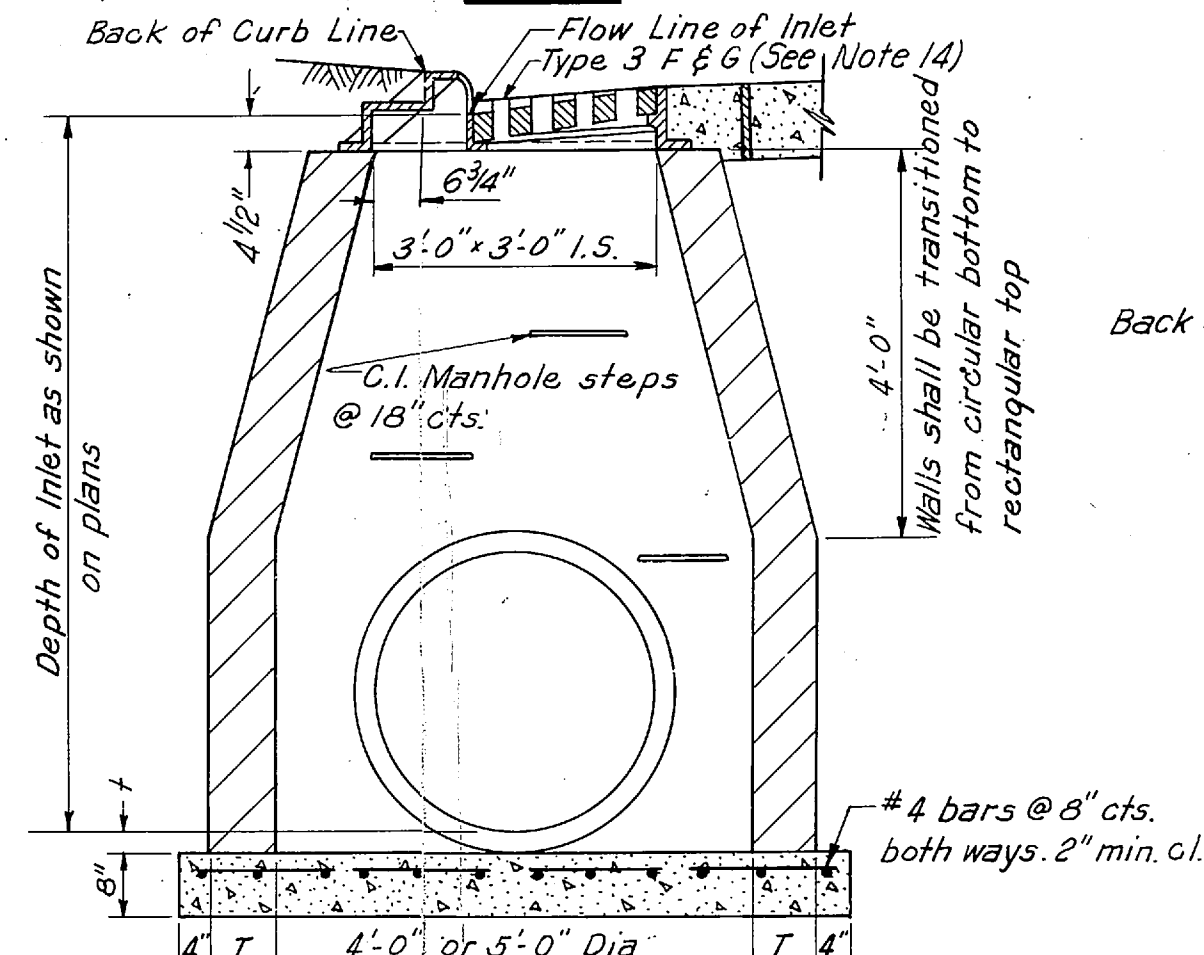

SECTION A-A

TYPE A10 INLET

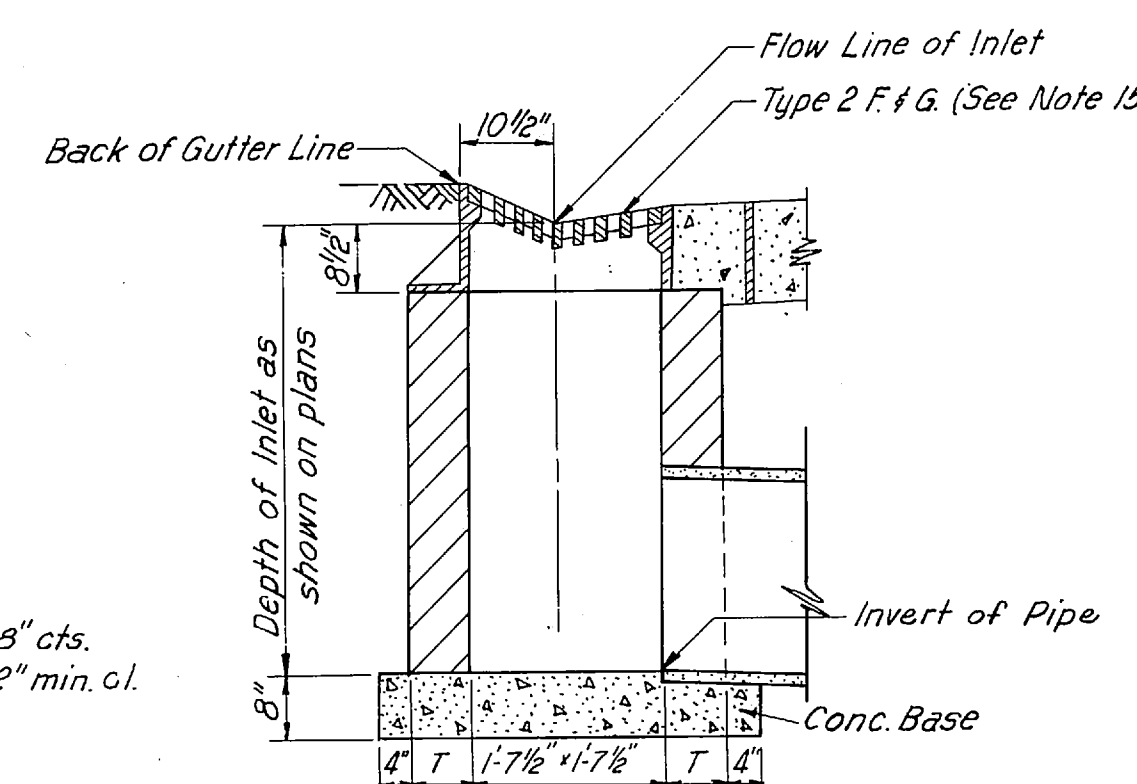

SECTION A-A

TYPE A11 INLET

- GENERAL NOTES**
- Inlets shall be constructed as shown on this sheet unless otherwise directed by the Engineer to meet special conditions. There will be no variation from the contract price due to such changes; in all cases inlets must be constructed large enough to accommodate inlet and outlet pipes. See plans for pipe sizes and elevations of flow lines and inverts of inlets.
  - All work shall be in accordance with Section CII of the "Standard Specifications".
  - Alternate Material for walls:
    - Monolithic Concrete 6"
    - Brick Masonry 8"
    - Precast Reinforced Concrete Risers 5"
    - Concrete Masonry 5"
  - \* The wall thickness on portions of inlets deeper than 12' shall be as follows; 12'-18', T+4", 18'-28', T+8", over 28', T+12".  
Brick and concrete masonry unit walls shall be plastered inside and outside with a mortar coat 1/2" thick. Brick and concrete masonry units are to be laid in full mortar beds with struck joints. See Specifications.  
Concrete masonry units shall conform to the requirements of the specifications for concrete masonry units for construction of catch basins and manholes. ASTM designation C-139-39.  
Precast reinforced concrete risers shall conform to the
  - All concrete to be Class "A".
  - Reinforcing steel shall be in accordance with Article 604.03 of the "Standard Specifications".
  - All inlets with depths greater than 3 feet to have C.I. Manhole steps @ 18" cts. Manhole steps to be identical to steps shown on Tenn. Highway Dept. Dwg. "Details of Standard No. 2 Manhole, Castings & Masonry Junction" (5-M-2a).
  - Inlet frames shall be firmly anchored by mortar.
  - When monolithic concrete is used for walls, finishing with one course of brick will be allowed to aid final adjustment to grade.
  - All inlets to be provided with standard fillets.
  - Inlets will be measured for payment per each, complete in place, including casting. See Special Provisions.
  - Type A Junction Box will be measured for payment per each, complete in place. See Special Provisions.
  - Expansion joints shall be provided around all inlets. Material and construction of this joint will not be paid for separately but shall be considered incidental to the contract unit price of other items. Expansion joints to be 1/2" premoulded Bituminous Fiber and shall be in accordance with 905.01 of the "Standard Specifications".
  - Type 1 F & G shall be identical to castings shown on Tenn. Highway Dept. Dwg. "Castings For Nos. 12, 14 & 15 Catch Basins (with Type "C" Grate)"-Dwg. No. 5-C-12c.
  - Type 3 F & G shall be identical to castings shown on Tenn. Highway Dept. Dwg. "No. 28A Catch Basin"-Dwg. No. 5-CB-28A.
  - Type 2 F & G shall be identical to Type 2 F & G shown on Tenn. Highway Dept. Dwg. "Castings for Special Inlets"-Dwg. No. 5-C-34.

STATE OF TENNESSEE  
DEPARTMENT OF TRANSPORTATION  
BUREAU OF HIGHWAYS

INLETS TYPE A7 THRU  
TYPE A11 AND TYPE A  
JUNCTION BOX



SCANNED  
MICROFILMED

SCANNED  
FEB 18 2002  
BY TRC

JOB NO. 429 A

| TYPE   | YEAR | PROJECT NO.     | SHEET NO. |
|--------|------|-----------------|-----------|
| Const. | 1974 | EACF-740-(24)-4 | 2W        |
|        |      |                 |           |
|        |      |                 |           |

### GENERAL NOTES

- Inlets shall be constructed as shown on this sheet unless otherwise directed by the Engineer to meet special conditions. There will be no variation from the contract price due to such changes; in all cases inlets must be constructed large enough to accommodate inlet and outlet pipes.
- See plans for pipe sizes and elevations of flow lines and inverts of inlets.
- All work shall be in accordance with Section C11 of the "Standard Specifications".
- All concrete shall be Class "A".
- All inlets with depths greater than 3 feet to have C.I. Manhole Steps at 18" cts. These steps shall be identical to steps shown on Tenn. Highway Dept. Dwg. "Details of Standard No. 2 Manhole, Castings & Masonry Junction"-Dwg. No. 5-M-2a.
- All inlets to be provided with standard fillets.
- Inlets will be measured for payment per each, complete in place, including casting and gutter transitions. See Special Provisions.
- Type 10 Grate shall be identical to the Casting of the same designation shown on Tenn. Highway Dept. Dwg. "Castings for Special Inlets"-Dwg. No. 5-C-34.
- Curb Inlet Casting shall be identical to the casting of the same designation shown on Tenn. Highway Dept. Dwg. "Standard Casting for Nos. 10, 12, 14 & 15 Catch Basins (With Type C Grate)"-Dwg. No. 5-C-12c.
- Type 19 Rim & Grate shall be identical to the rim & grate of the same designation shown on Tenn. Highway Dept. Dwg. "Standard No. 18419 Catch Basins & Casting Dwg. No. 5-CB-19.
- Alternate Wall Material for Type U Inlet.  
Monolithic Concrete 6"  
Brick Masonry 8"







### ESTIMATED QUANTITIES 6" WALLS

| ITEM         | Class "A" Concrete |                  |               | Casting Weight |
|--------------|--------------------|------------------|---------------|----------------|
|              | 3'-0" Depth        | 1'-0" Additional | Transition    |                |
| TYPE Q INLET | 1.075 Cu Yds.      | 0.233 Cu Yds.    | 1.668 Cu Yds. | 460 lbs.       |
| TYPE R INLET | 1.075 Cu Yds.      | 0.233 Cu Yds.    | 0.945 Cu Yds. | 460 lbs.       |
| TYPE U INLET | 1.377 Cu Yds.      | 0.259 Cu Yds.    | —             | 322 lbs.       |






Notes: Fillets not included in the above quantities.  
No deductions made for pipe openings.

STATE OF TENNESSEE  
DEPARTMENT OF TRANSPORTATION  
BUREAU OF HIGHWAYS

INLETS Q, R & U

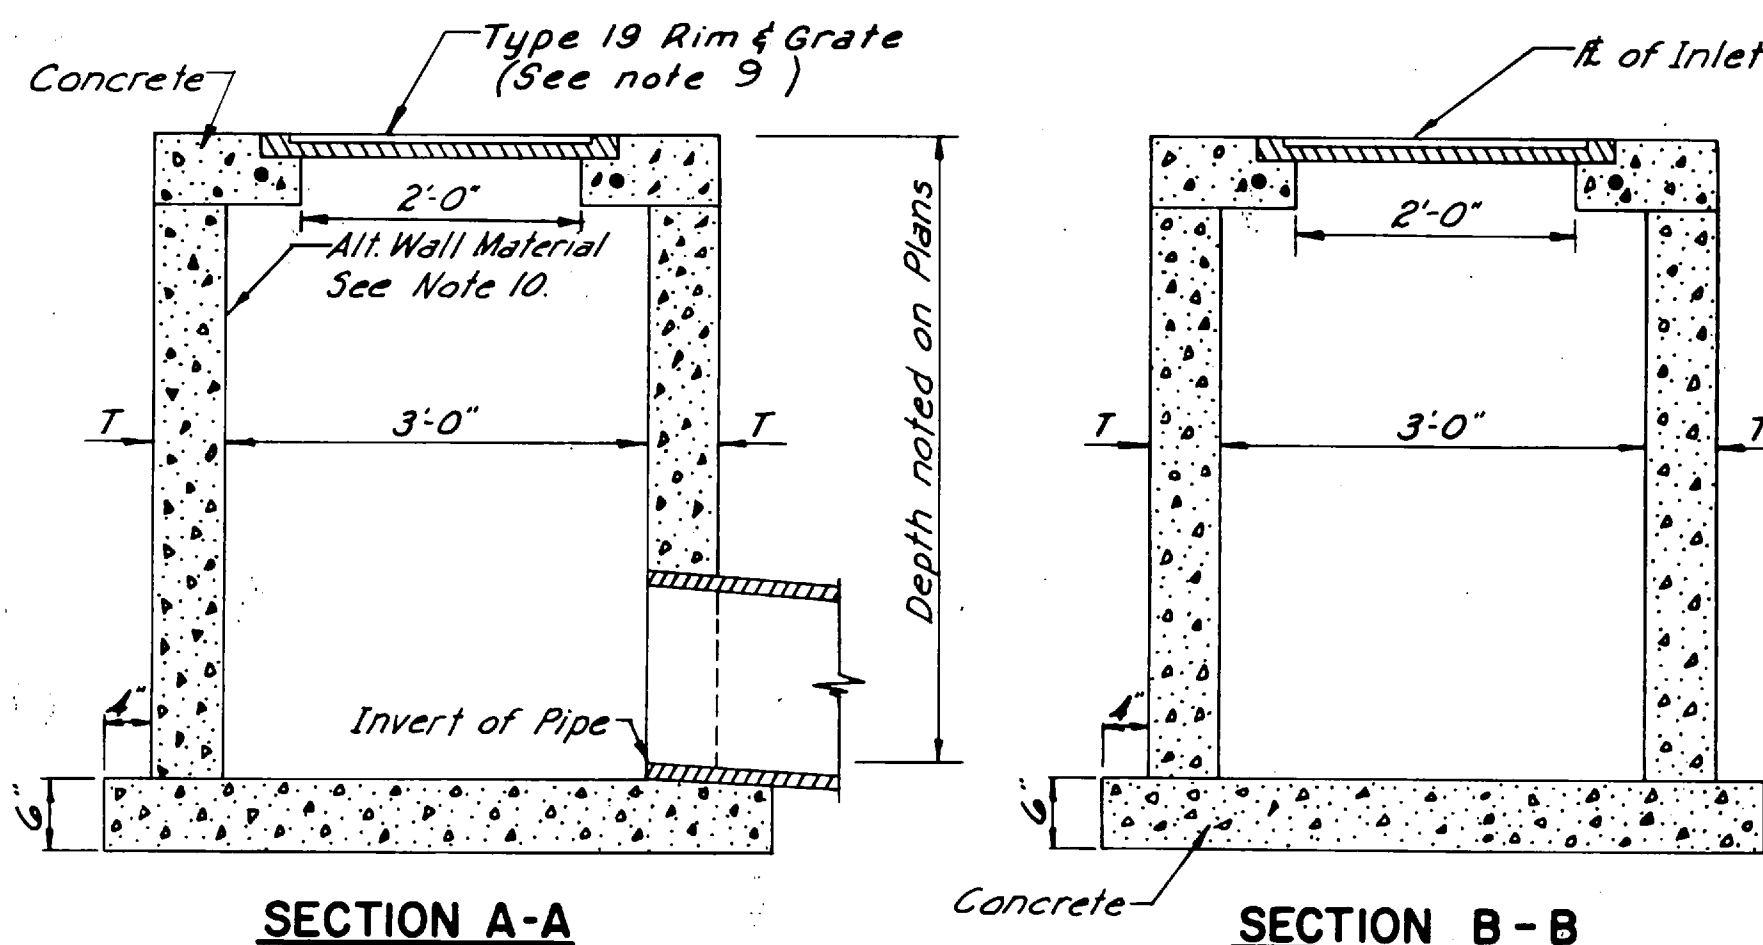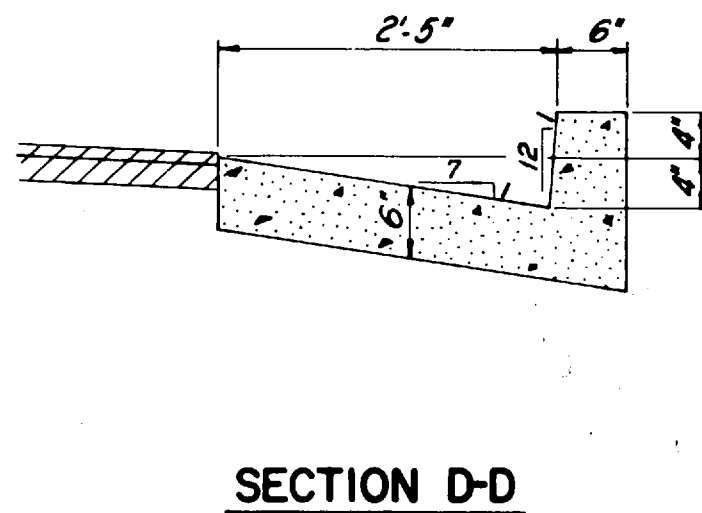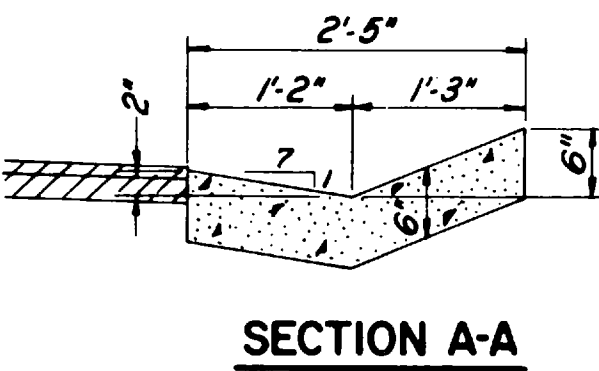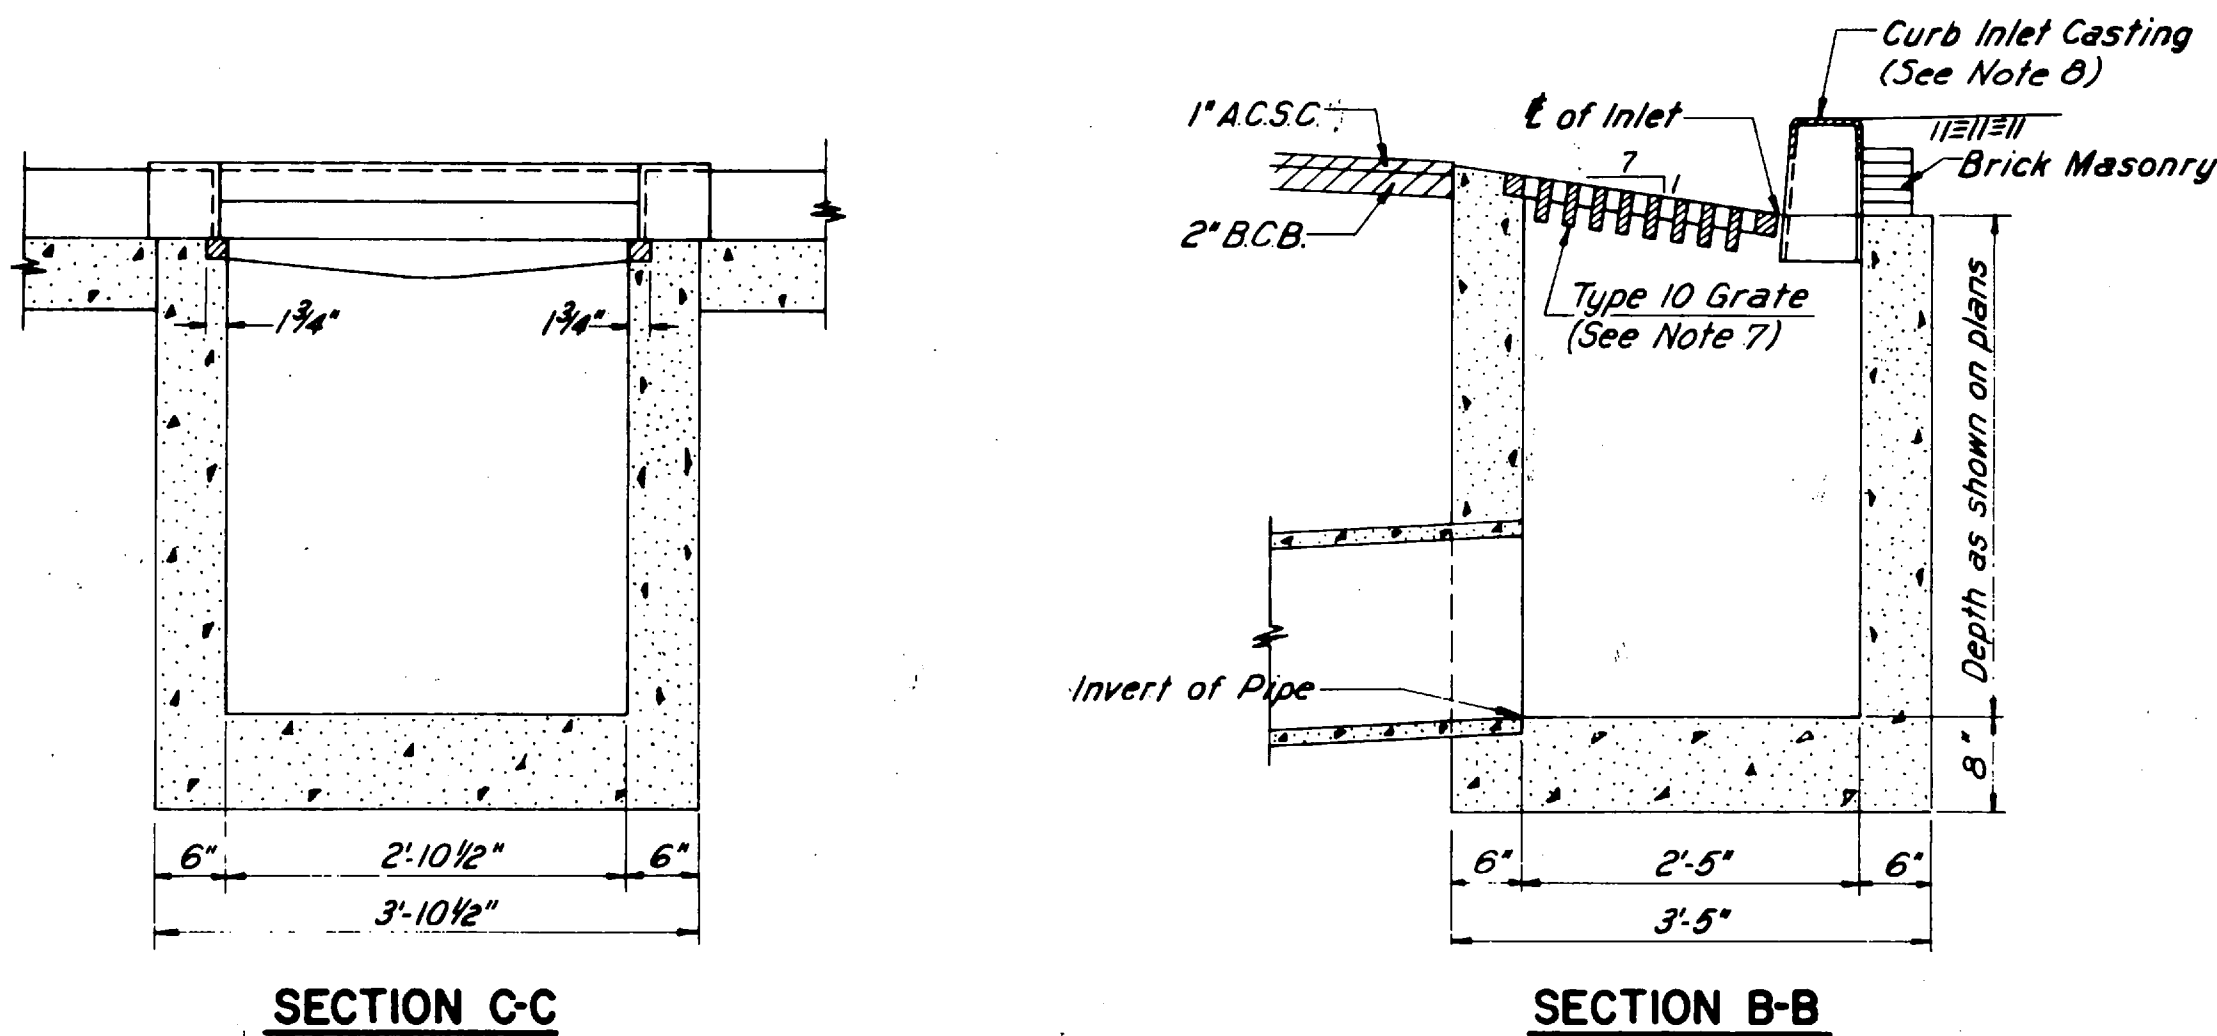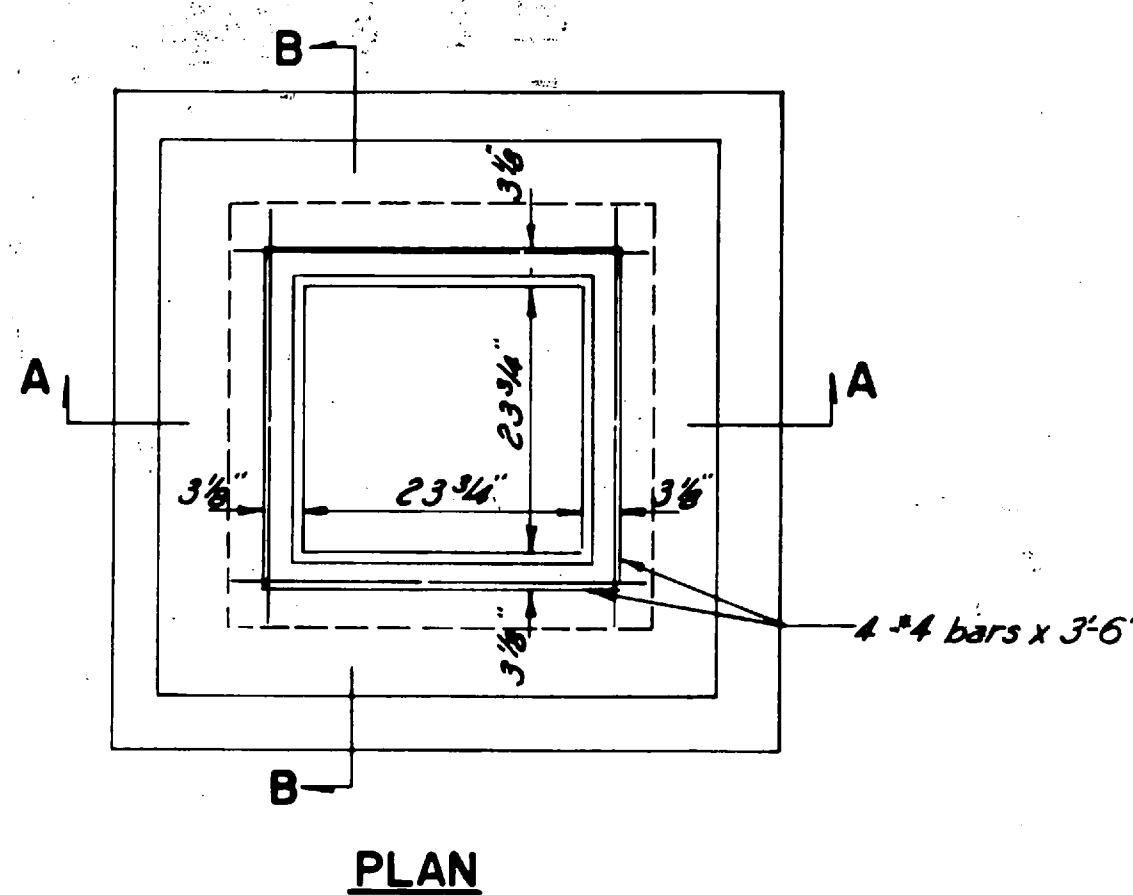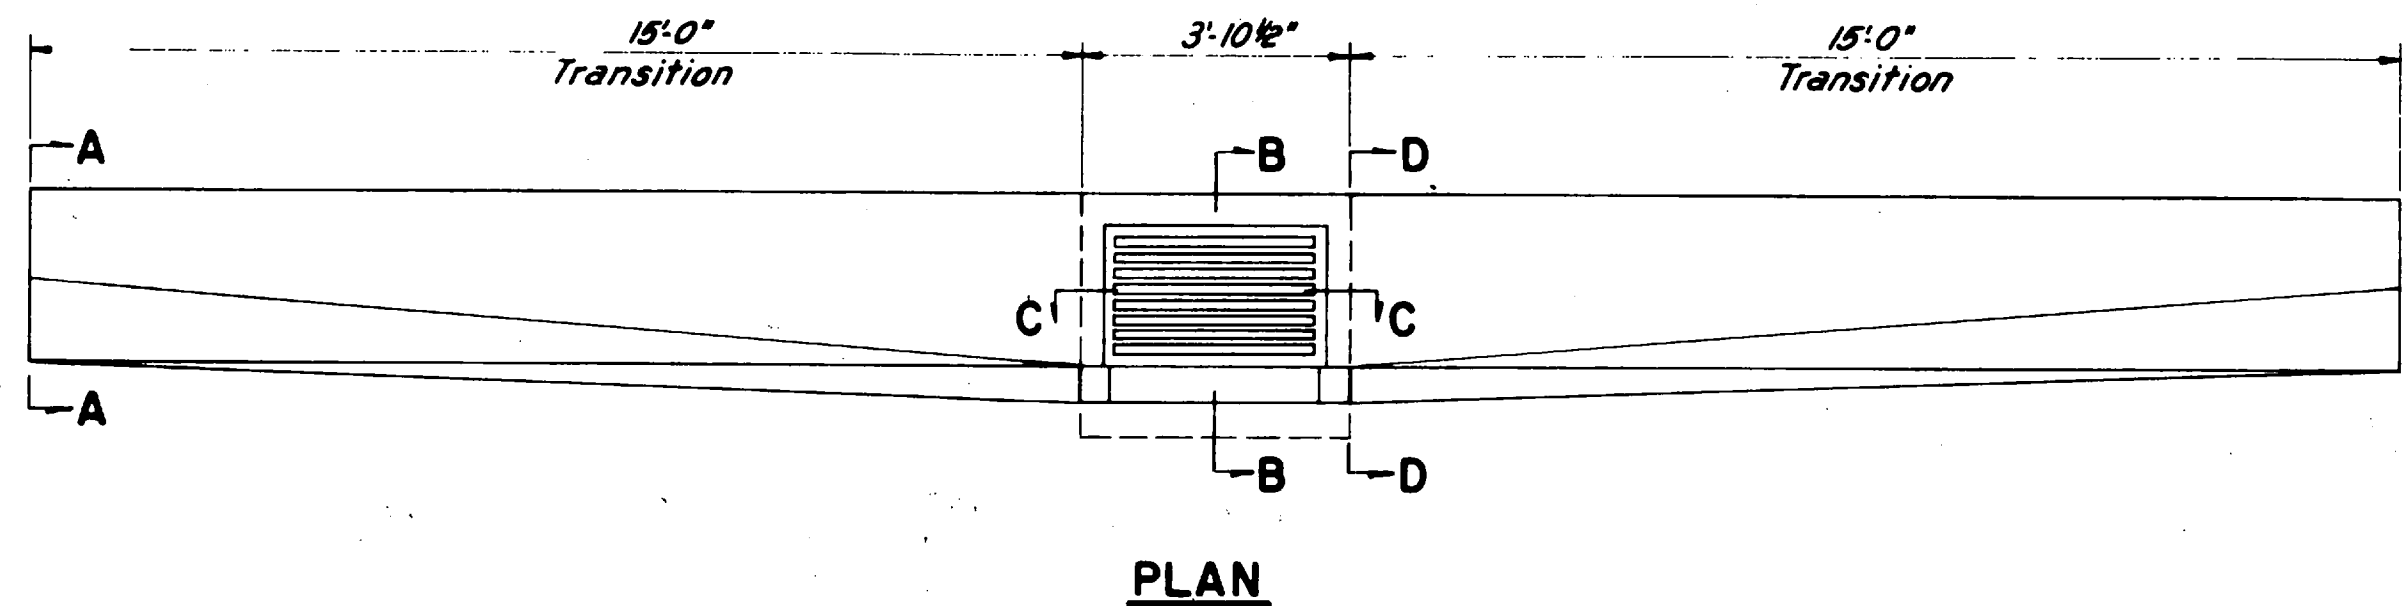

### TYPE U INLET

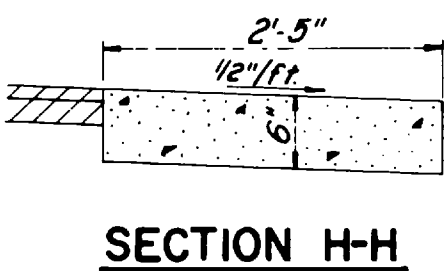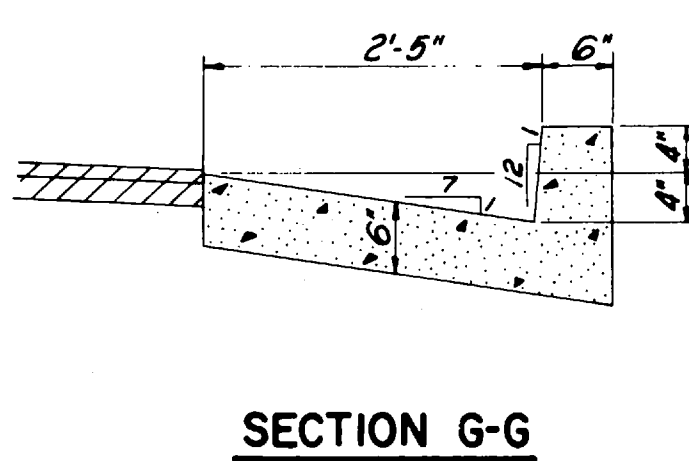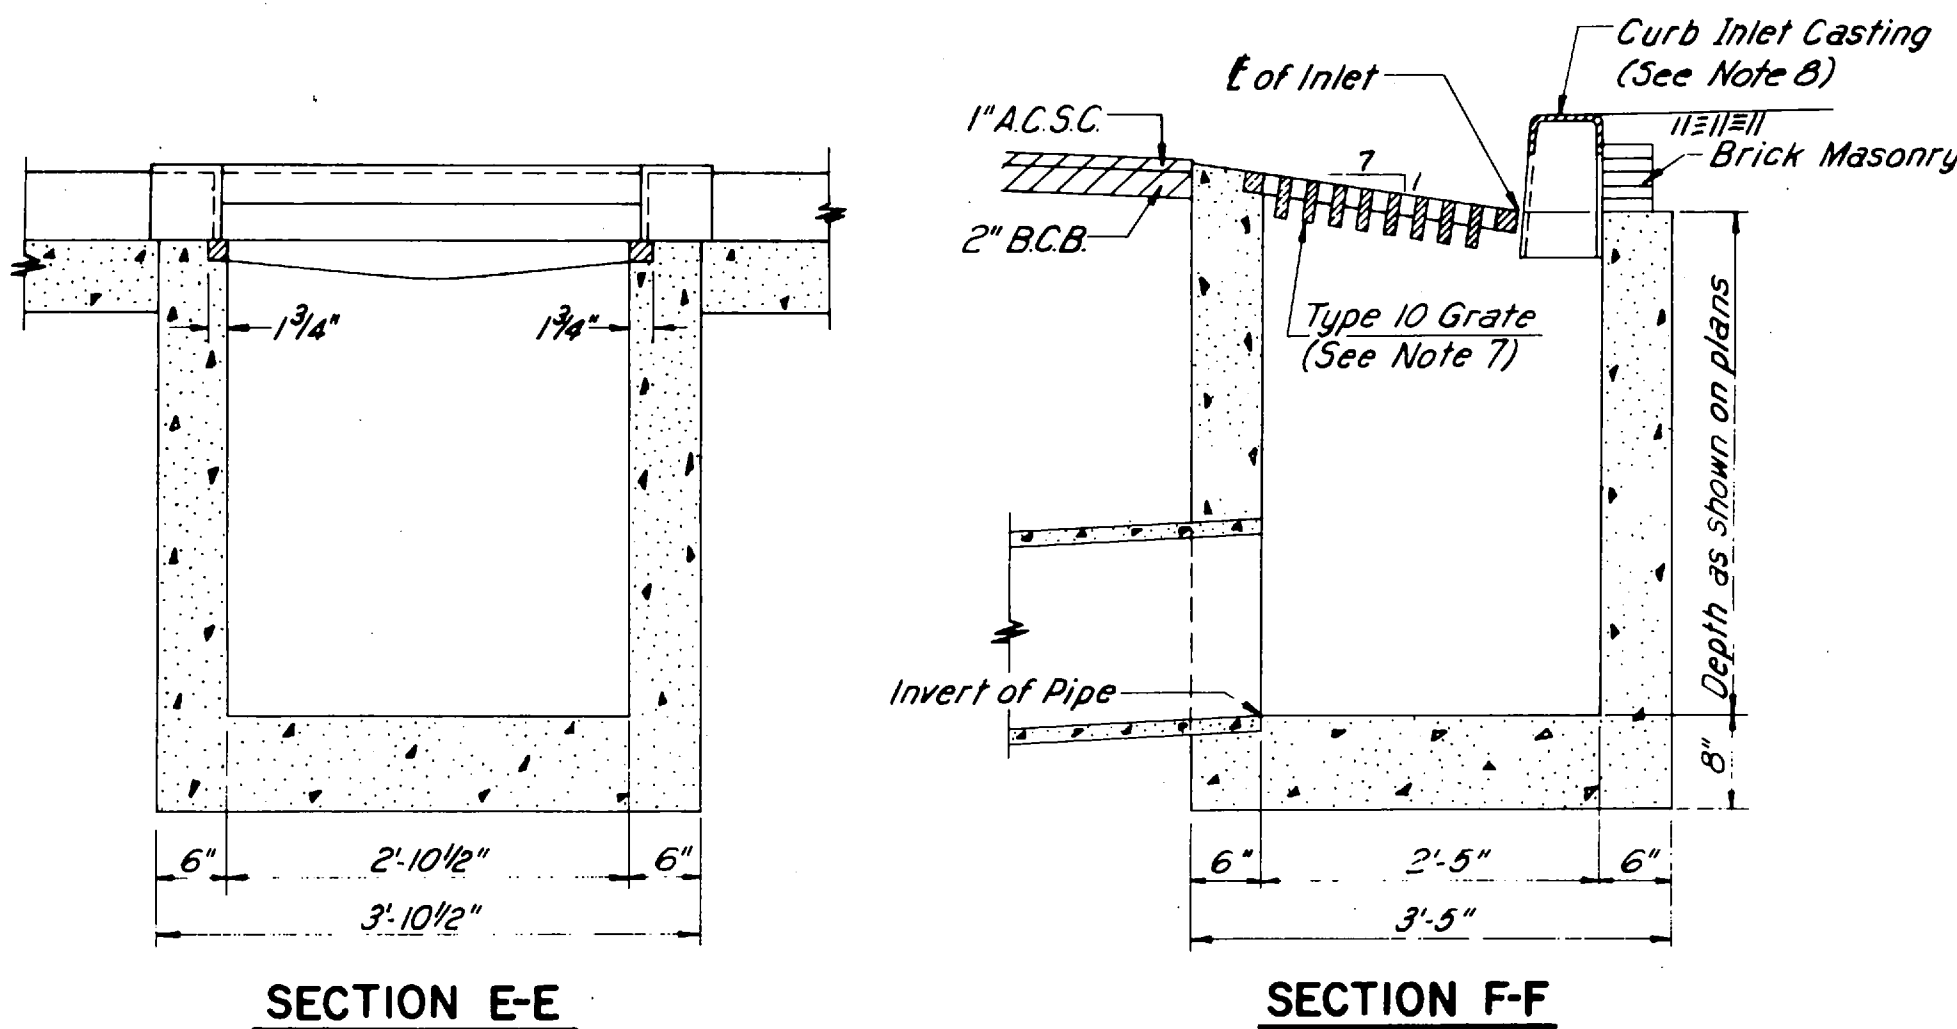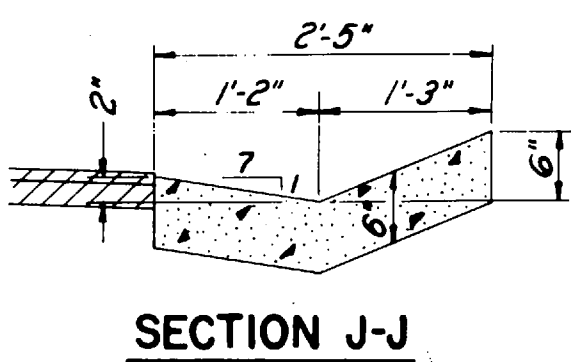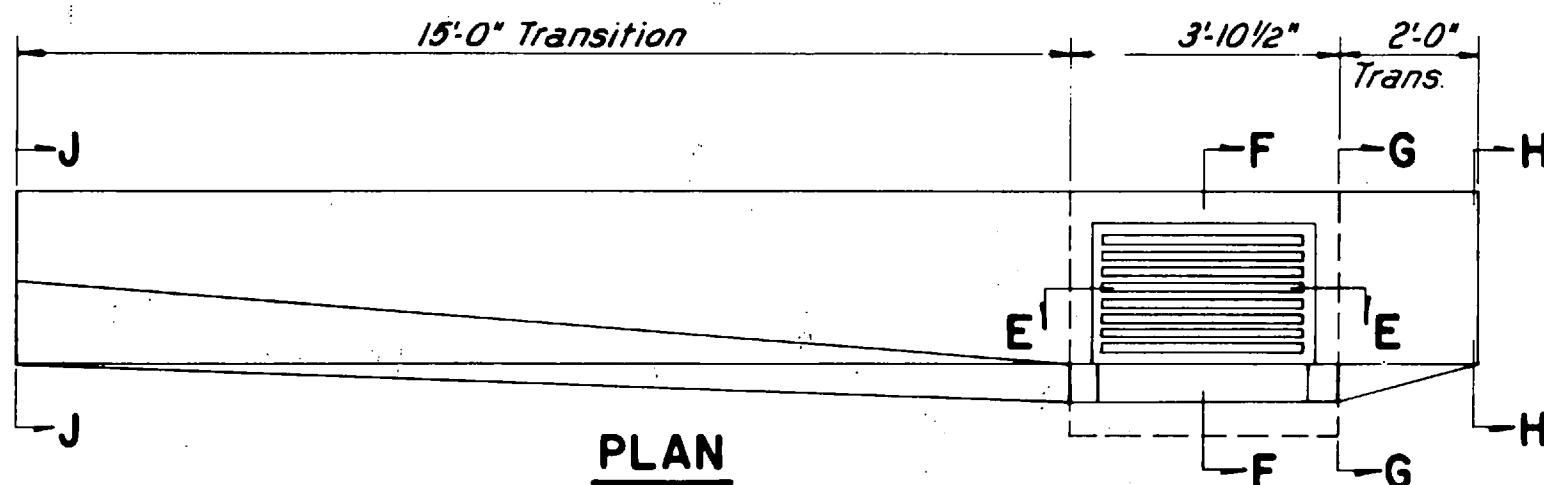


### TYPE R INLET




SCANNED  
MICROFILMED

SCANNED  
FEB 18 2002  
BY TRC


| TYPE   | YEAR | PROJECT NO.      | SHEET NO. |
|--------|------|------------------|-----------|
| Const. | 1974 | EACT-240-1 (24)4 | 2X        |
|        |      |                  |           |
|        |      |                  |           |

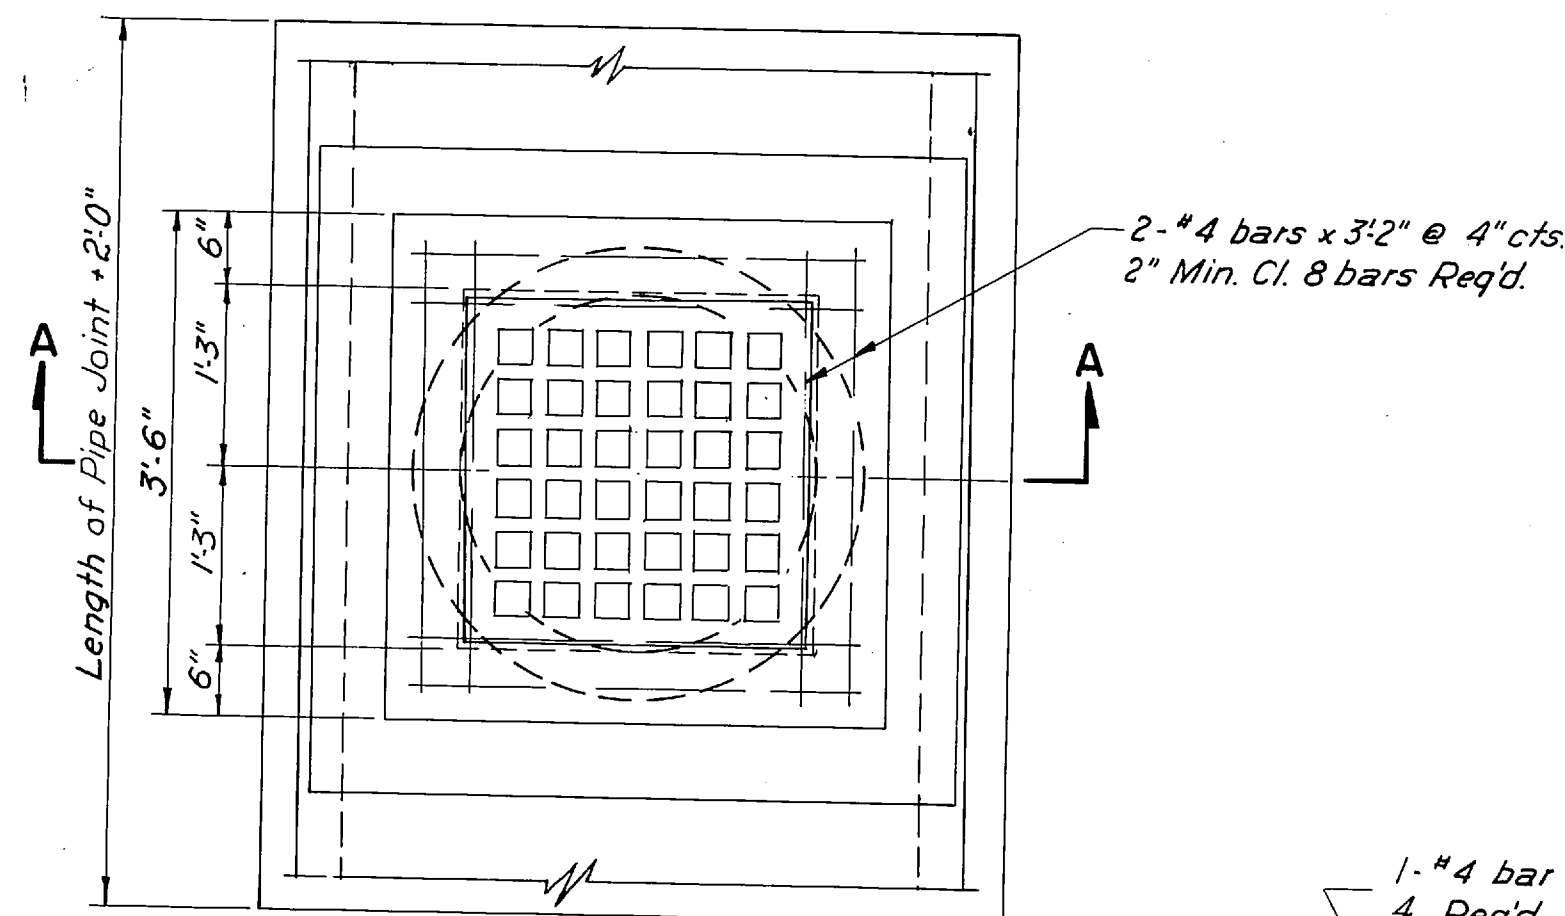

PLAN

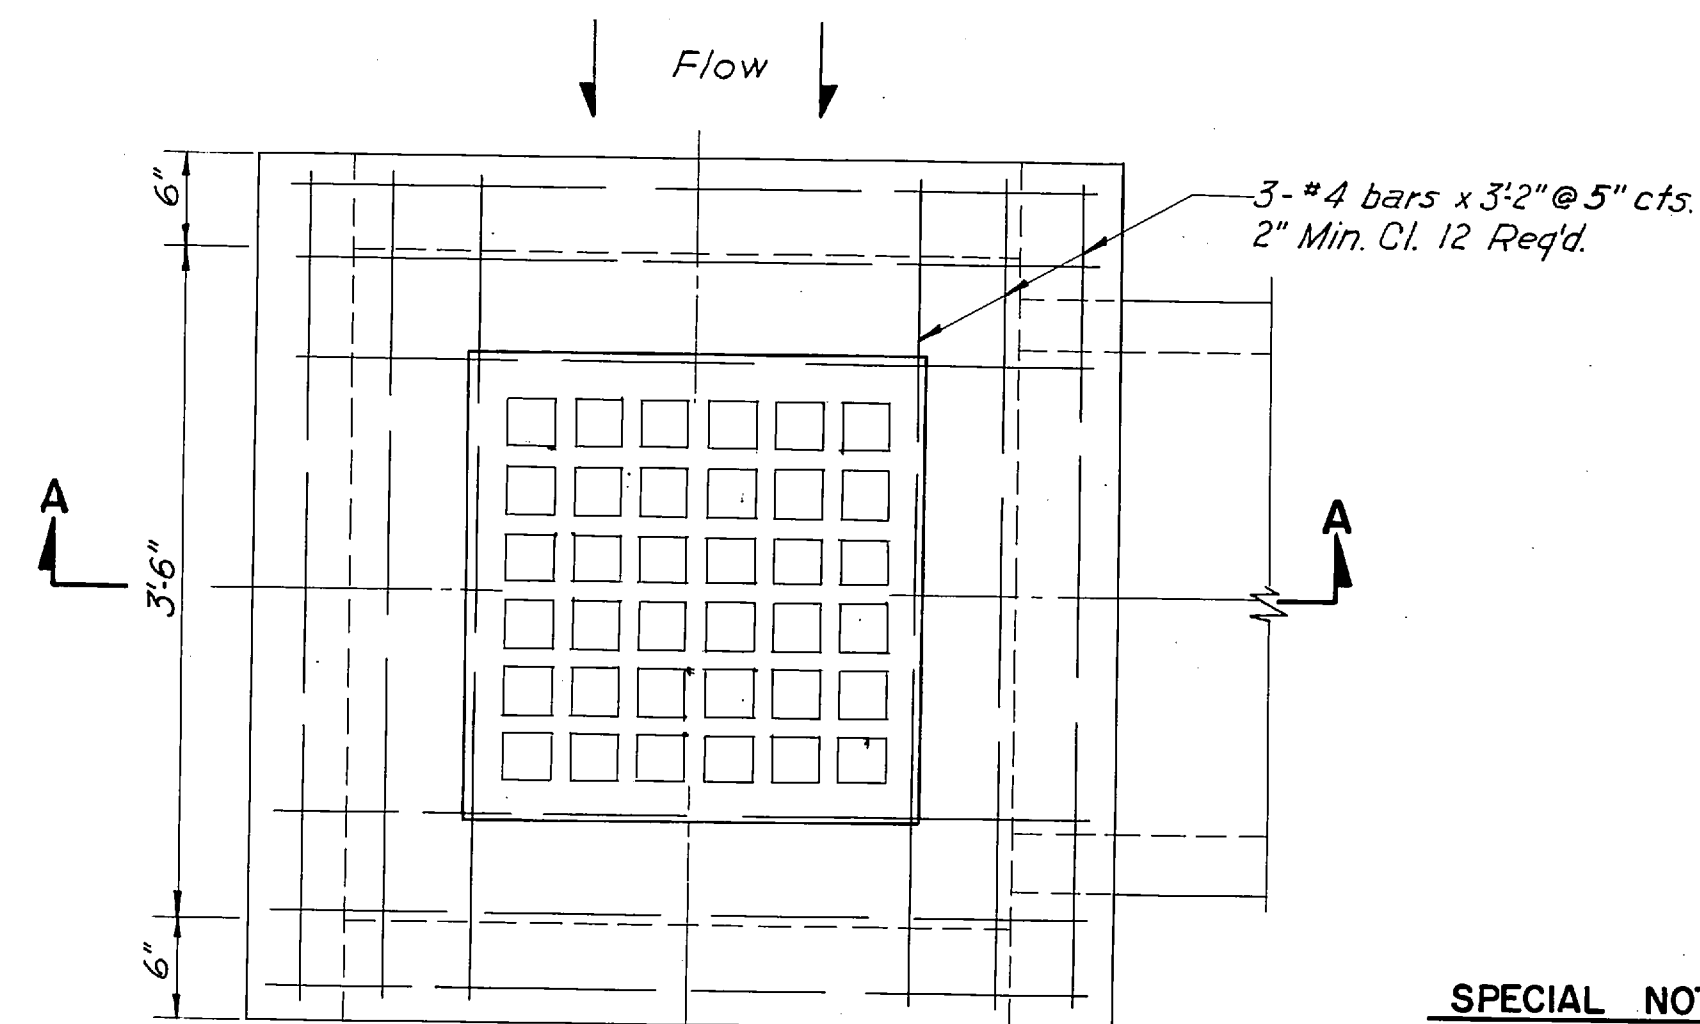


PLAN

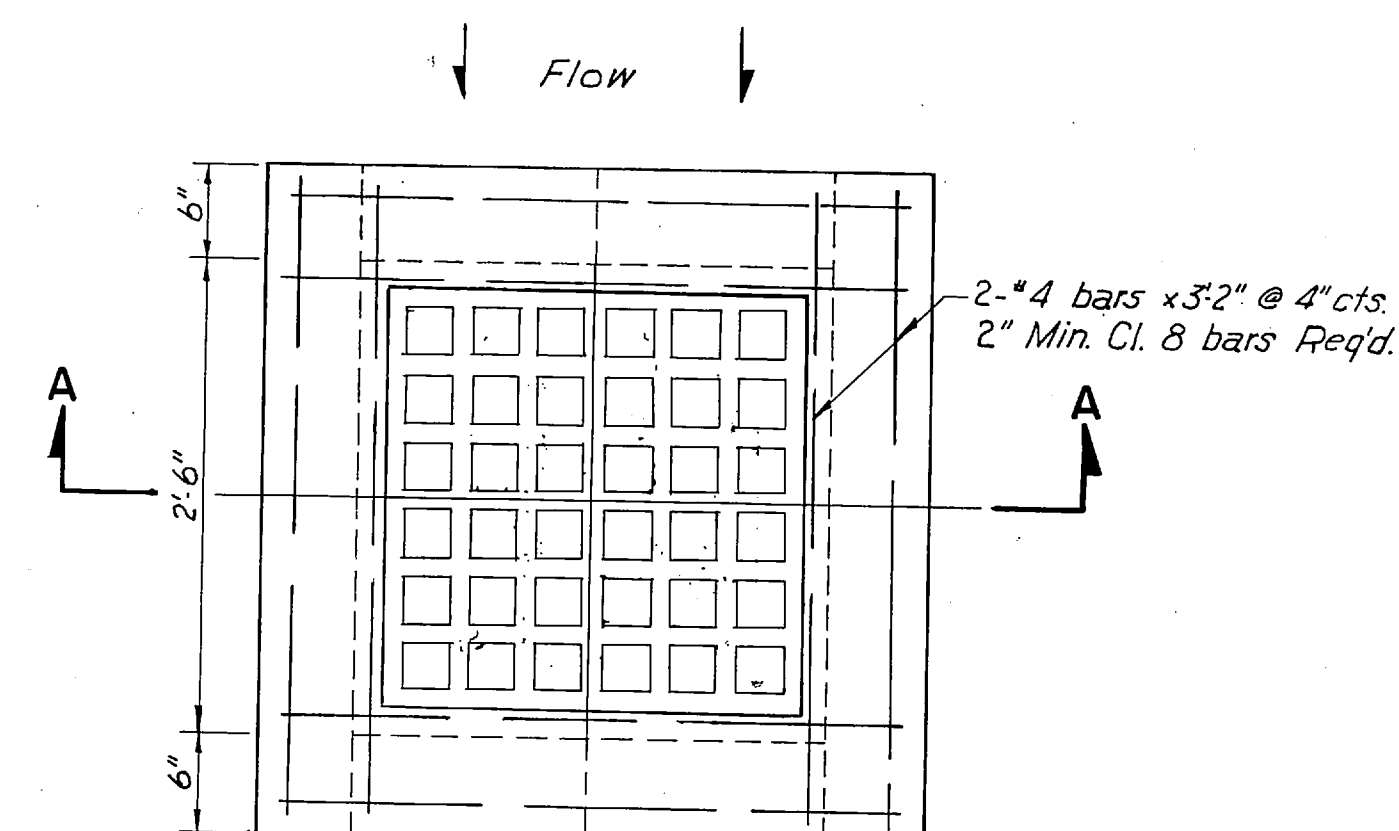


PLAN


**SPECIAL NOTE**  
Type D1 Grate shall be identical to Casting for No. 31 Catch Basin as shown on Tenn. Highway Dept. Dwg. "Examples of Median Drainage For 4 Lane Highways and Std. No. 31 Catch Basin & Type X Conc. Endwall- Dwg. No. M-D-1."

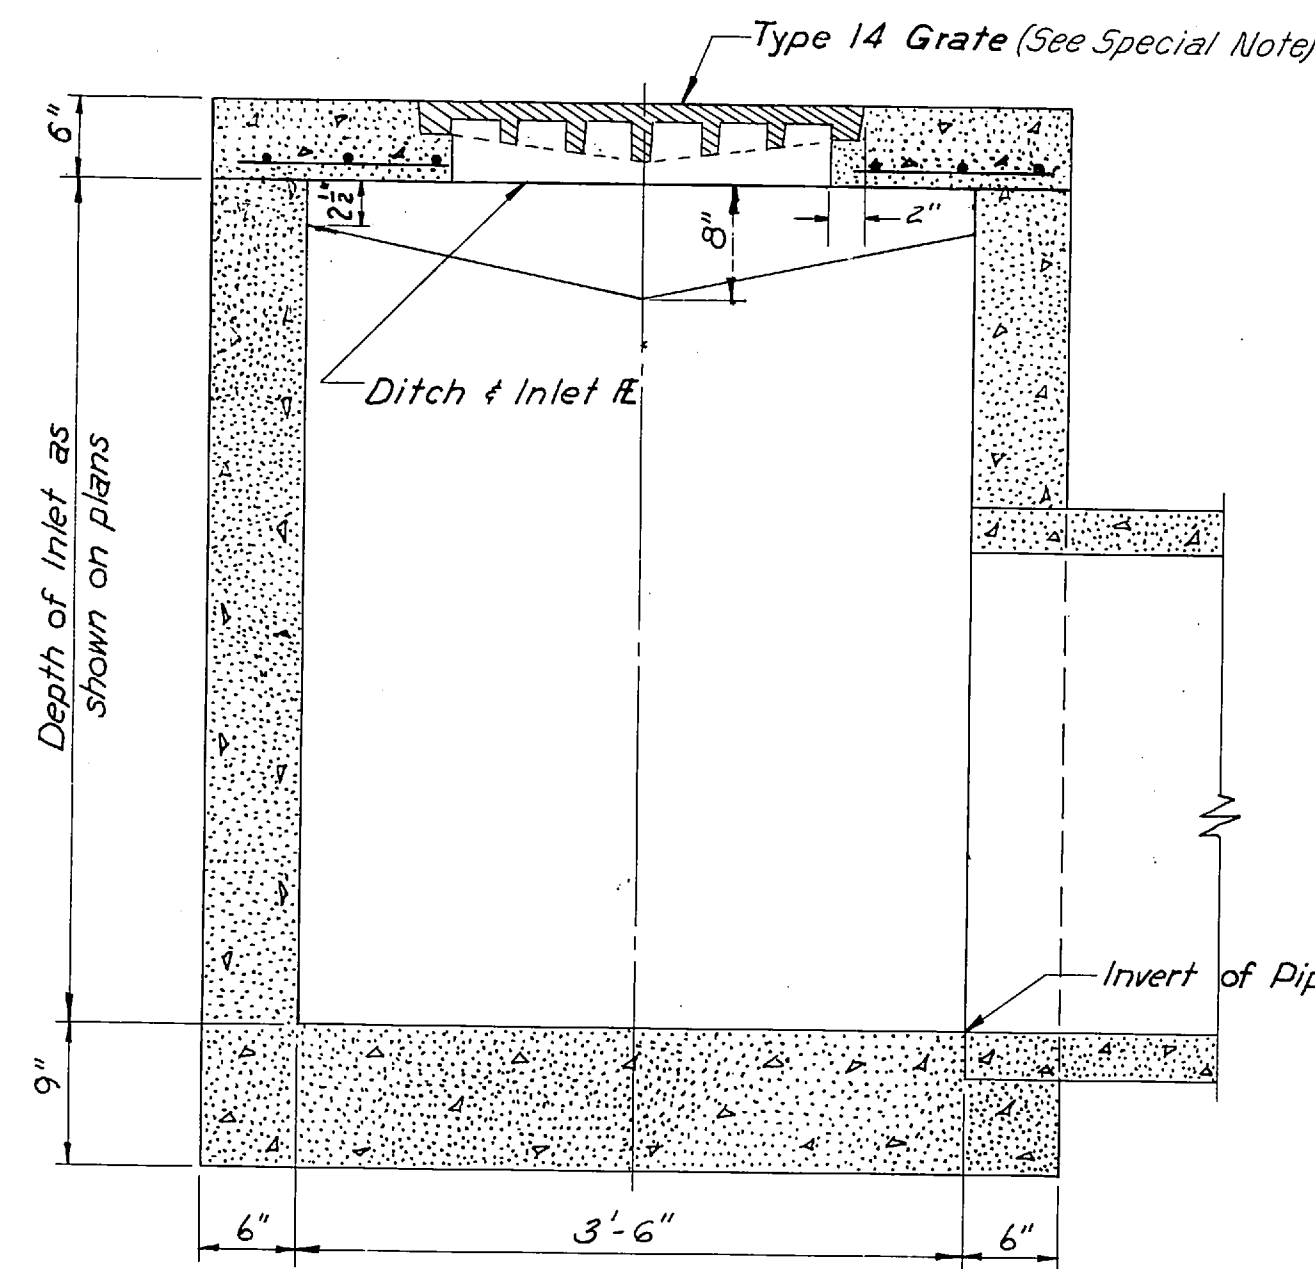


SECTION A-A

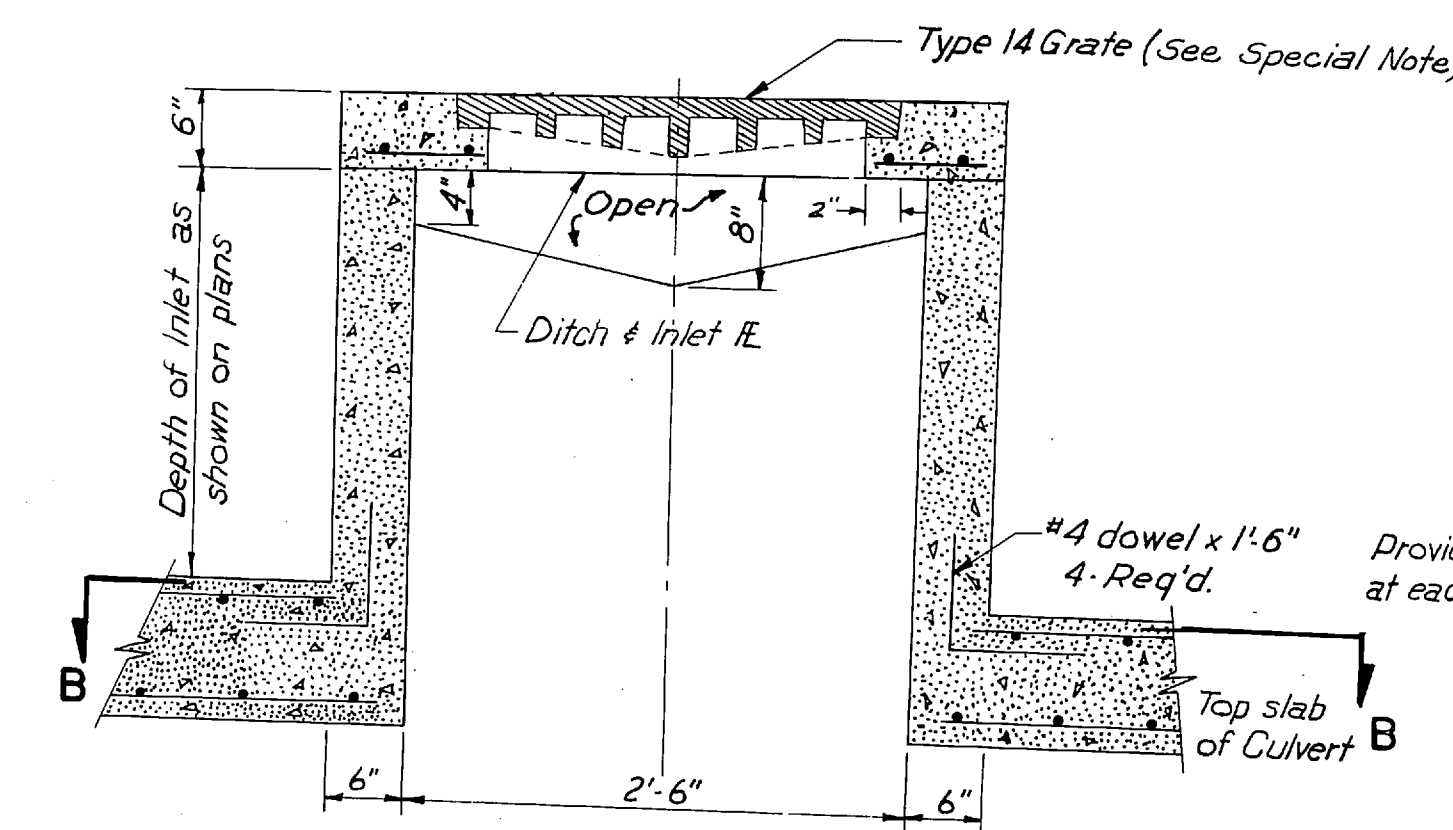

SECTION A-A

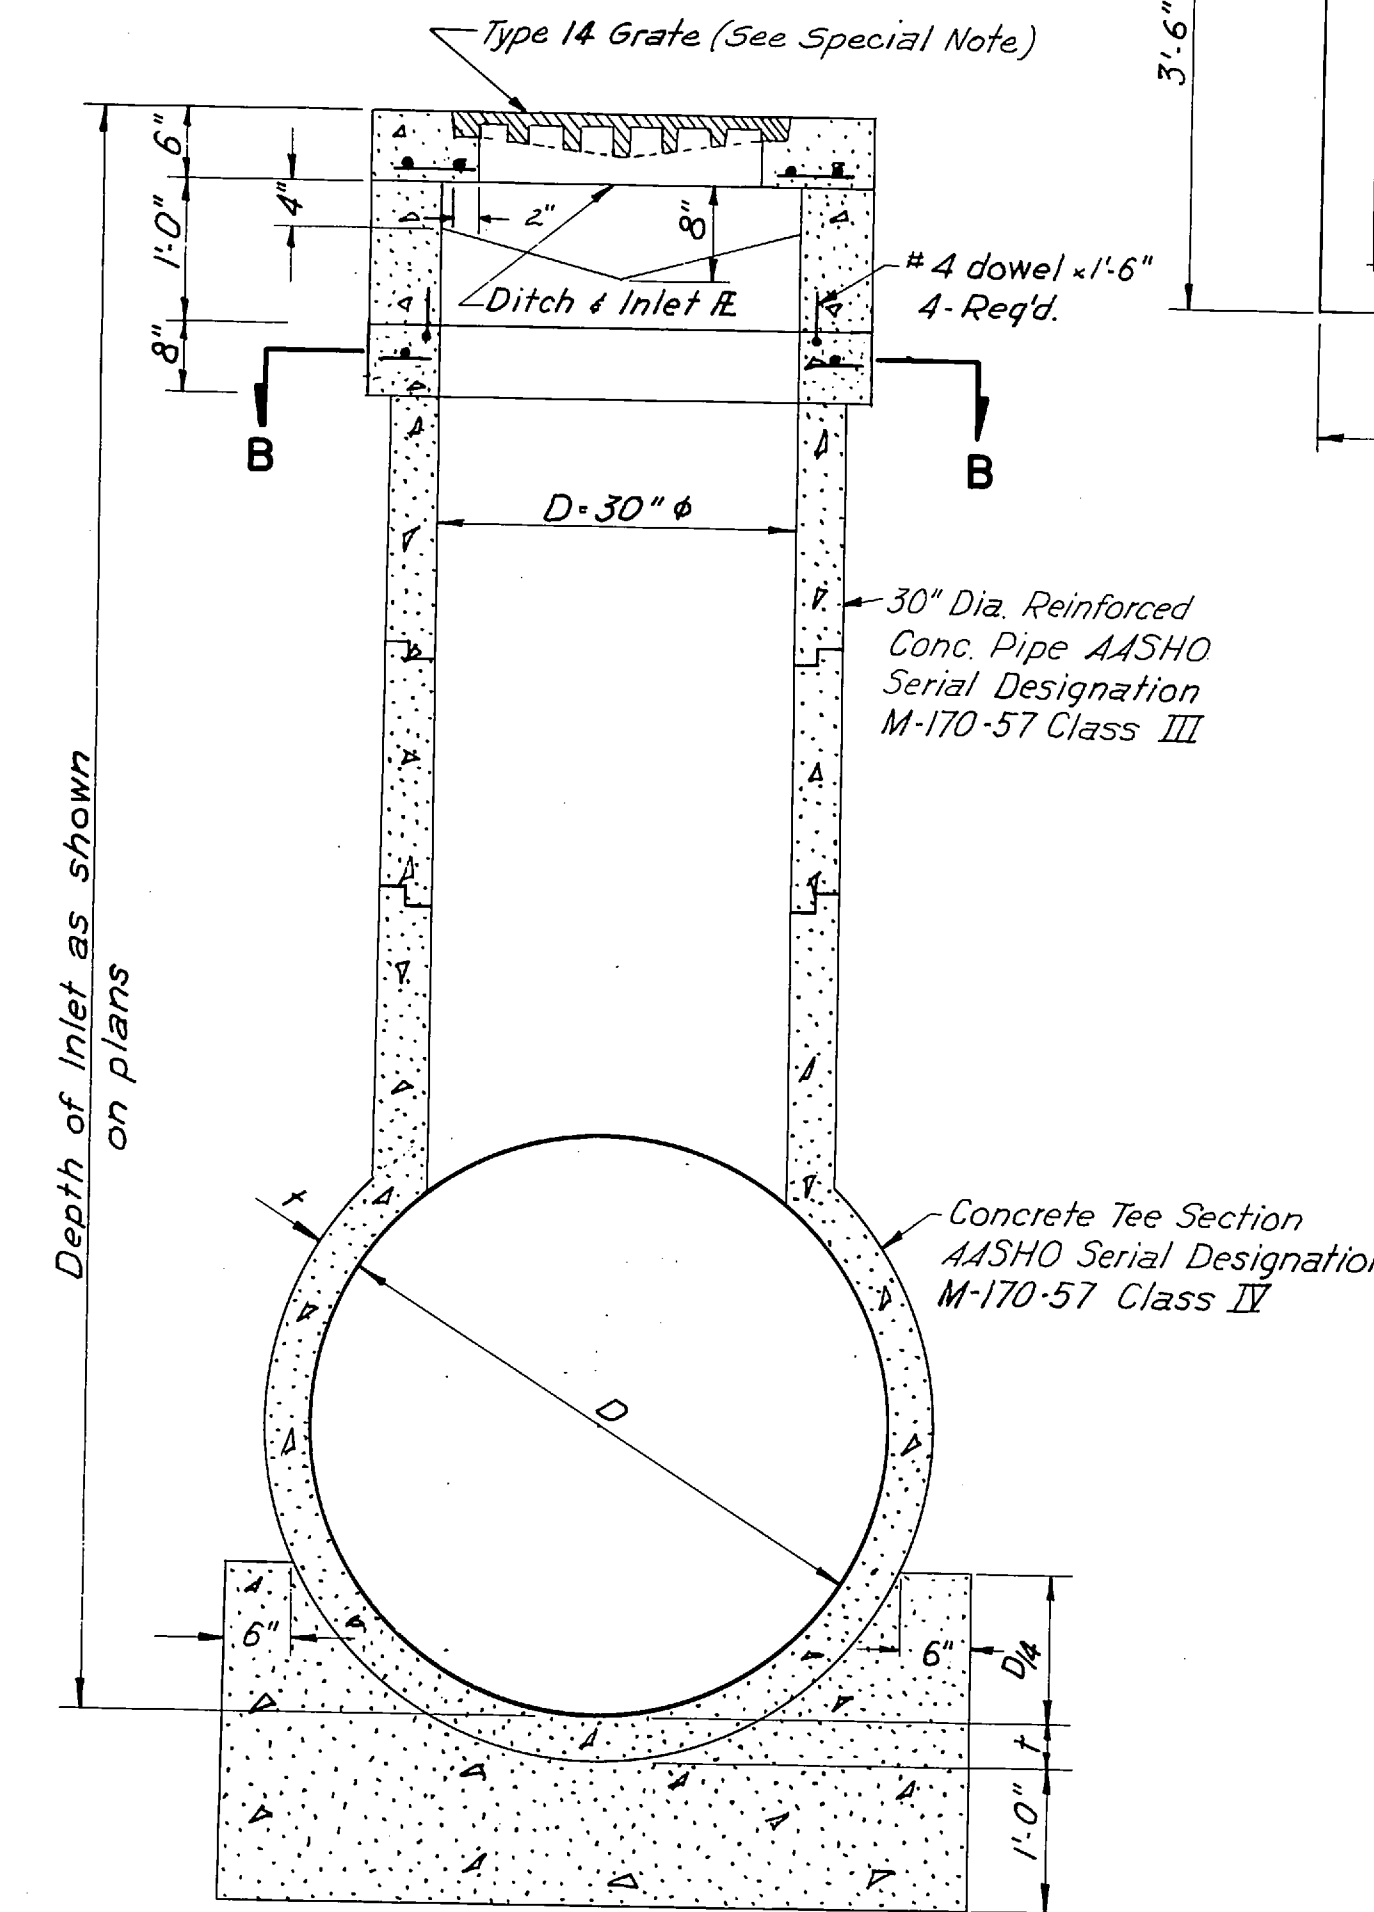

SECTION A-A

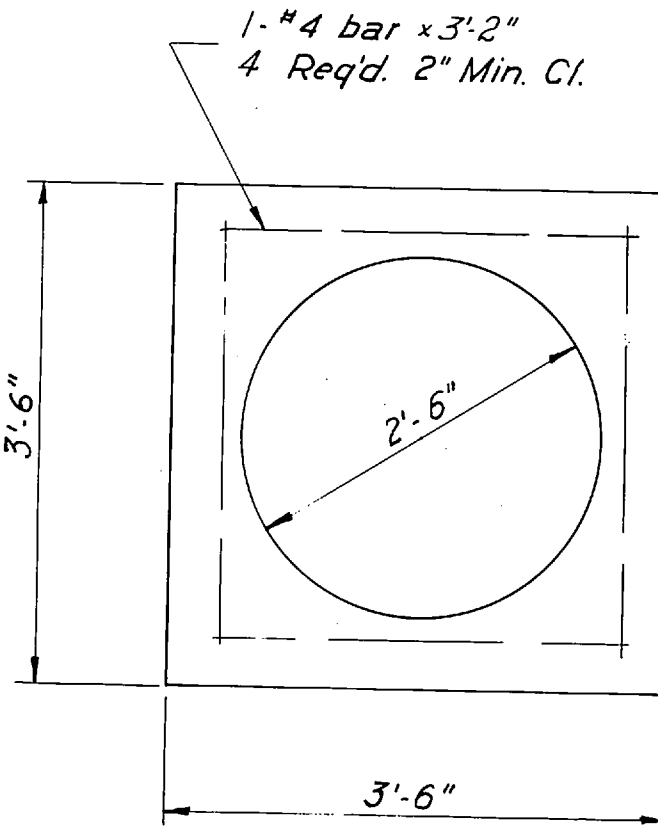


SECTION B-B

**TYPE D2 INLET**

**ESTIMATED QUANTITIES 6" WALLS**

| ESTIMATED QUANTITIES 6 WALLS |                   |                    |                  |               |           |
|------------------------------|-------------------|--------------------|------------------|---------------|-----------|
| ITEM                         | Reinforcing Steel | Class "A" Concrete |                  | Transition    | Grate Wt. |
|                              |                   | 3'-0" Depth        | 1'-0" Additional |               |           |
| *TYPE D1 INLET               | 25 Lbs.           | 2.258 Cu. Yds.     | ————             | 1.17 Cu. Yds. | 223 Lbs.  |
| TYPE D2 INLET                | 33 Lbs.           | 1.687 Cu. Yds.     | 0.296 Cu. Yds.   | 1.23 Cu. Yds. | 223 Lbs.  |
| TYPE D3 INLET                | 21 Lbs.           | 0.766 Cu. Yds.     | 0.222 Cu. Yds.   | 1.17 Cu. Yds. | 223 Lbs.  |

Note: Fillets Not Included In The Above Quantities.  
\* Quantities calculated for D=48". Does not include Riser Pipe.  
No deductions made for pipe openings.

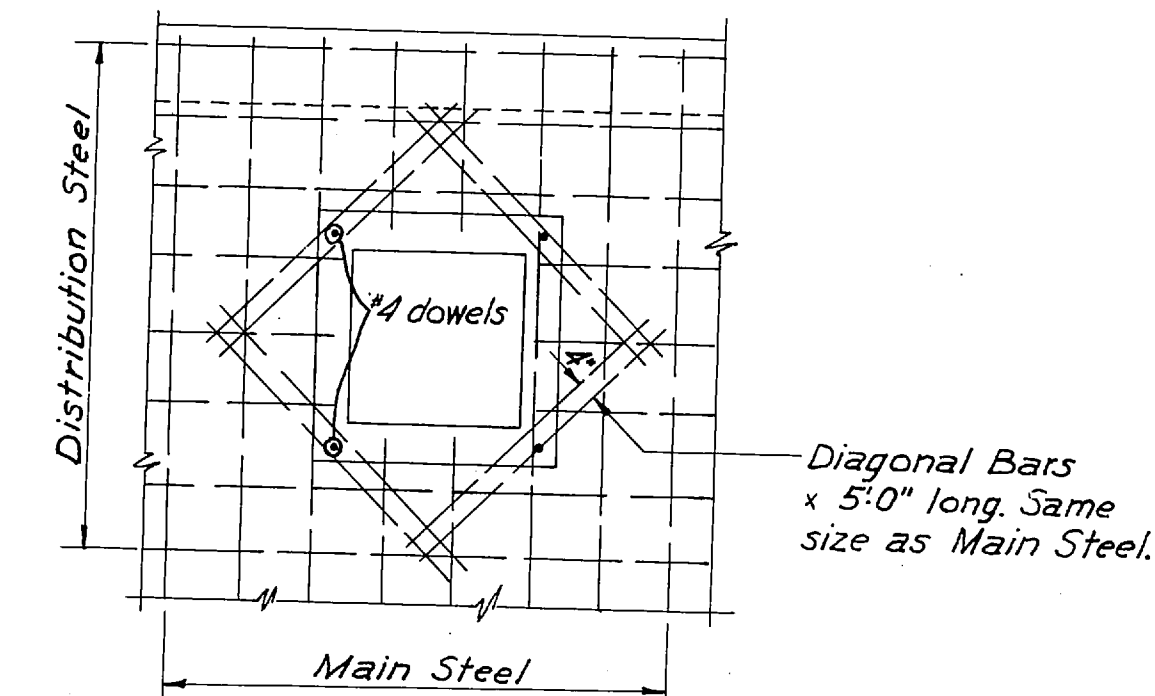


TYPICAL SECTION B-B

**TYPE D3 INLET**


Note: Culvert steel to be field cut. Cost of installation will be included in cost of culvert.

**GENERAL NOTES**


- Inlets shall be constructed as shown on this sheet unless otherwise directed by the Engineer to meet special conditions. There will be no variation from the contract price due to such changes; in all cases inlets must be constructed large enough to accommodate inlet and outlet pipes. See plans for pipe sizes and elevations of flow lines and inverts of inlets.
- All work shall be in accordance with Section 611 of the "Standard Specifications."
- All concrete shall be Class "A."
- Reinforcing steel shall be in accordance with Article 604.05 of the "Standard Specifications."
- D2 inlets with depths greater than 3 feet to have manhole steps at 18" cts. These steps shall be identical to steps shown on Tenn. Highway Dept. Dwg. "Details of Standard No. 2 Manhole, Castings & Masonry Junction"-Dwg. No. S-M-26.
- Top slab shall be formed to allow grate to be removed for access to inlet box. Opening shall be constructed to provide smooth seat for the grate.
- Type D2 inlet to be provided with standard fillets.
- A paved transition from median ditch to inlet shall be provided for Type D1, D2 & D3 inlets. The cost of the transition shall be included in the contract unit price per inlet. A transition shall be provided only on the upstream side of the inlet when median ditch drains away from inlet on one side.
- Inlets will be measured for payment per each, complete in place, including casting. See Special Provisions.

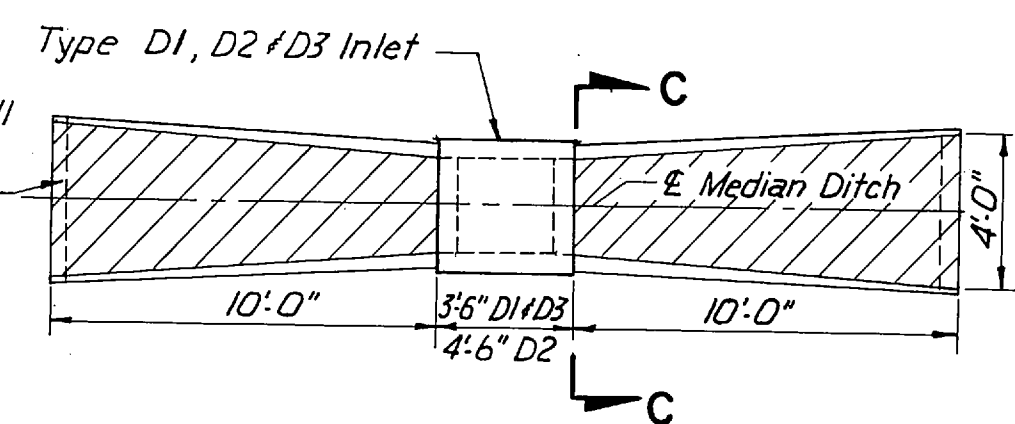

PLAN

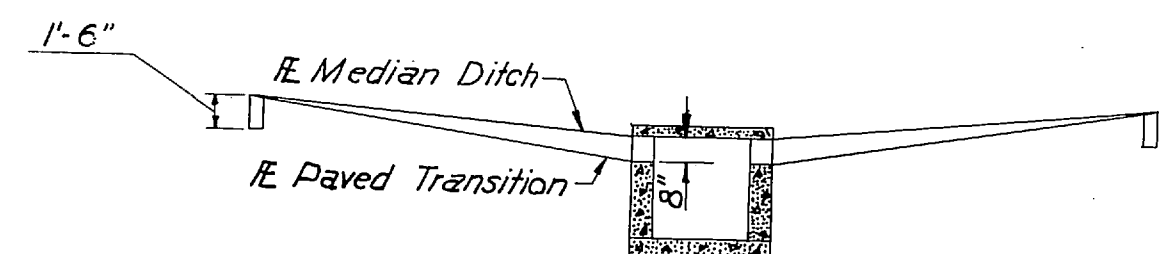

ELEVATION

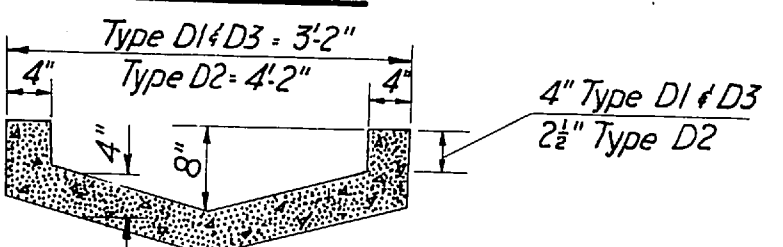

SECTION C-C

**MEDIAN DITCH TRANSITION**

(Used With Type D1, D2 & D3 Inlets)

STATE OF TENNESSEE  
DEPARTMENT OF TRANSPORTATION  
BUREAU OF HIGHWAYS

INLETS, D1, D2 & D3




SCANNED  
MICROFILMED


SCANNED  
FEB 18 2002  
BY TRC

JOB NO.


| TYPE   | YEAR | PROJECT NO.     | SHEET NO. |
|--------|------|-----------------|-----------|
| Const. | 1974 | FACT 240-1(24)4 | 2Y        |
|        |      |                 |           |
|        |      |                 |           |

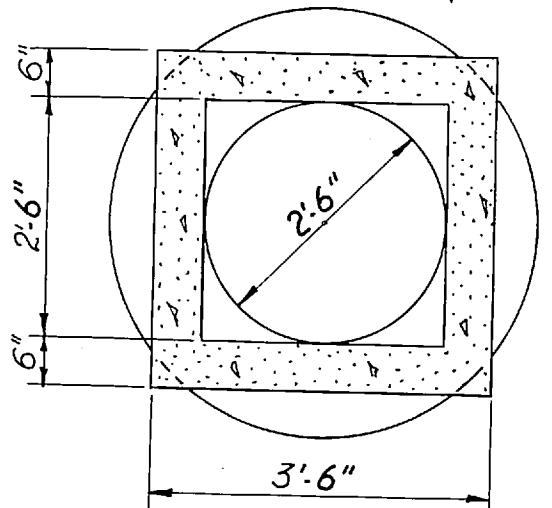


SECTION B-B

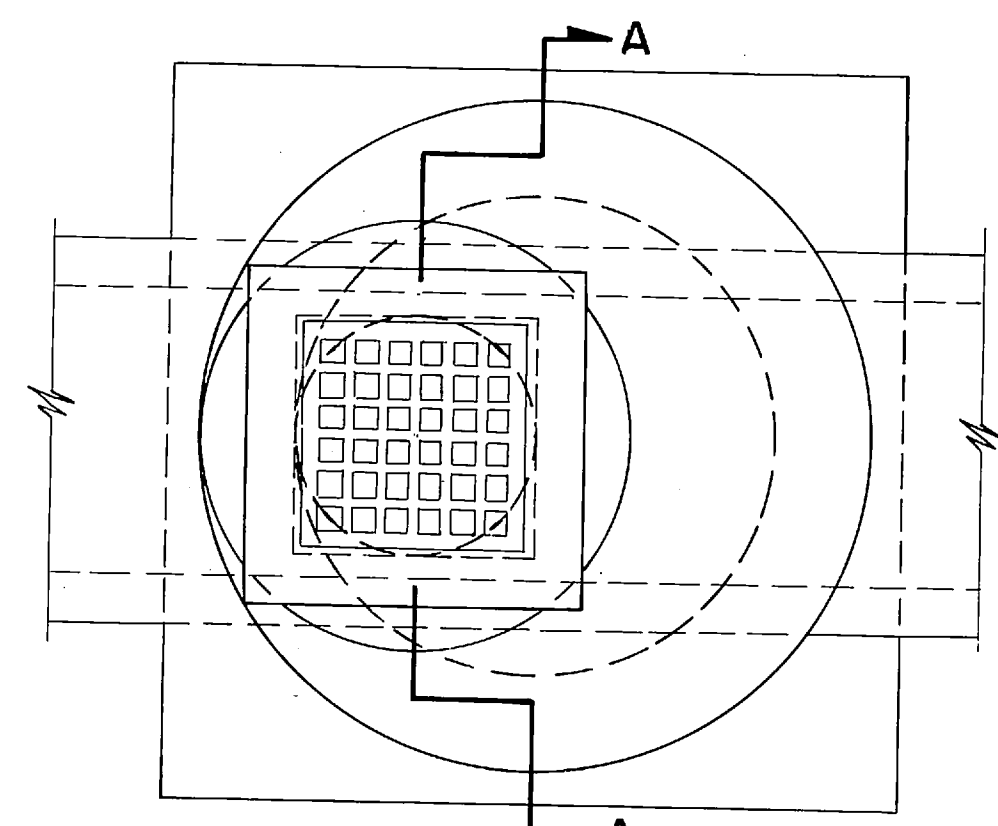


PLAN

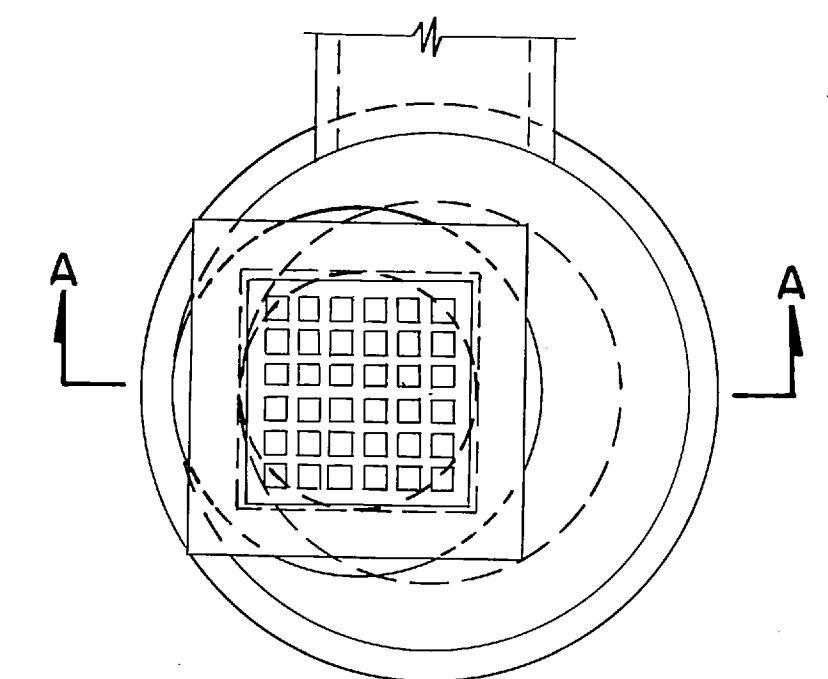

PLAN

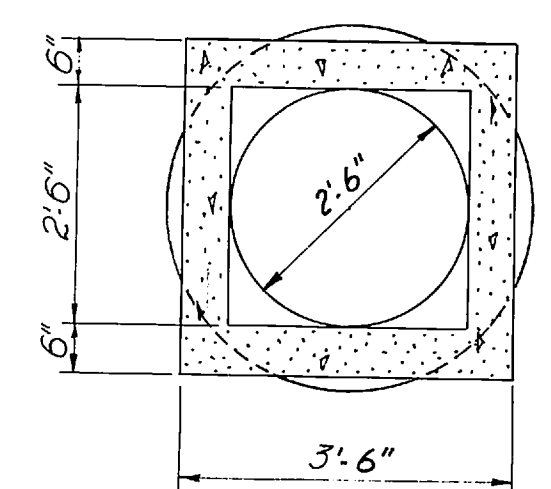

SECTION B-B

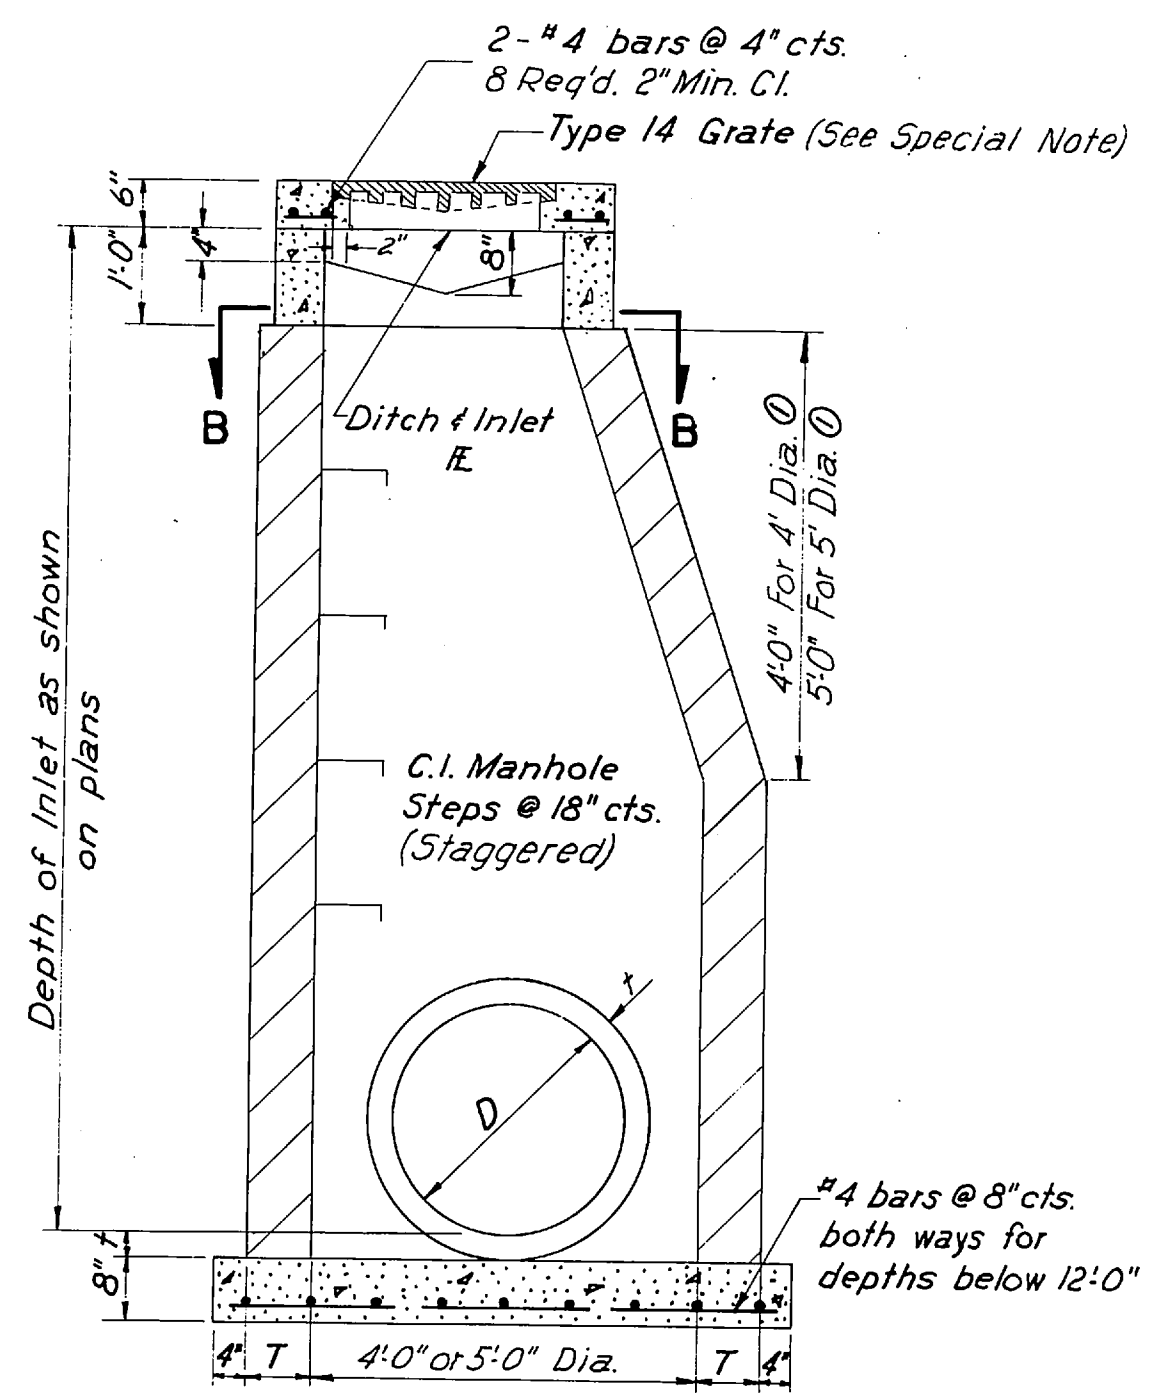

SECTION A-A

Ø 3'-0" min. may be used for offset cone used with precast concrete risers.

**SPECIAL NOTE**


Type 14 grate shall be identical to Casting for No.31 Catch Basin as shown on Tenn. Highway Dept. Dwg. "Examples of Median Drainage For 4 Lane Highways and Std. No.31 Catch Basin & Type X Conc. Endwall" Dwg. No. M-D-1.

**TYPE D5 INLET**


**ESTIMATED QUANTITIES 6" WALLS**

| D Inlet Dia. | Cu. Yds. Class "A" Concrete | Reinforcing Steel (Lbs.) | Grate Wt. (Lbs.) |
|--------------|-----------------------------|--------------------------|------------------|
| 6'-0" Depth  | 1'-0" Additional            | Transition               |                  |
| 4'-0"        | 2.083                       | 0.262                    | 1.170            |
| 5'-0"        | 2.425                       | 0.320                    | 1.170            |

Notes: No deductions made for pipe openings. Fillets not included in the above quantities.

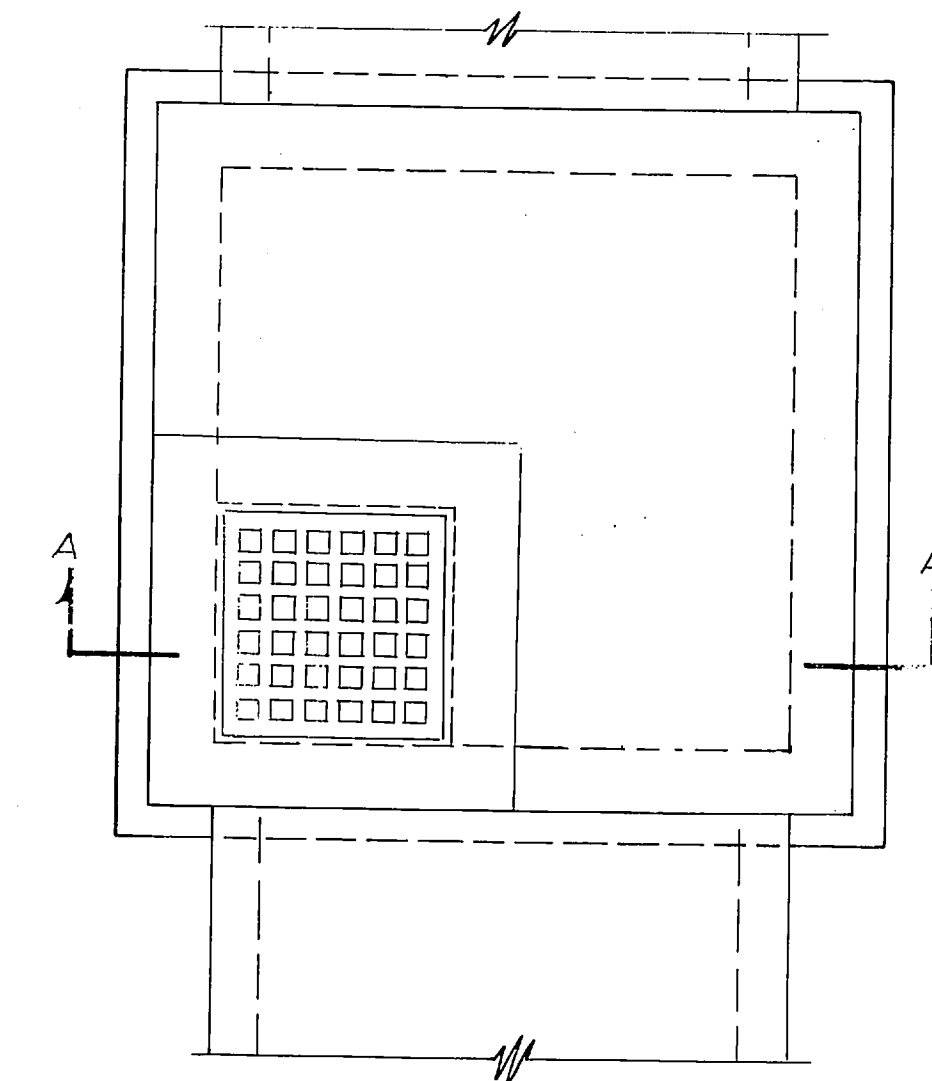

PLAN

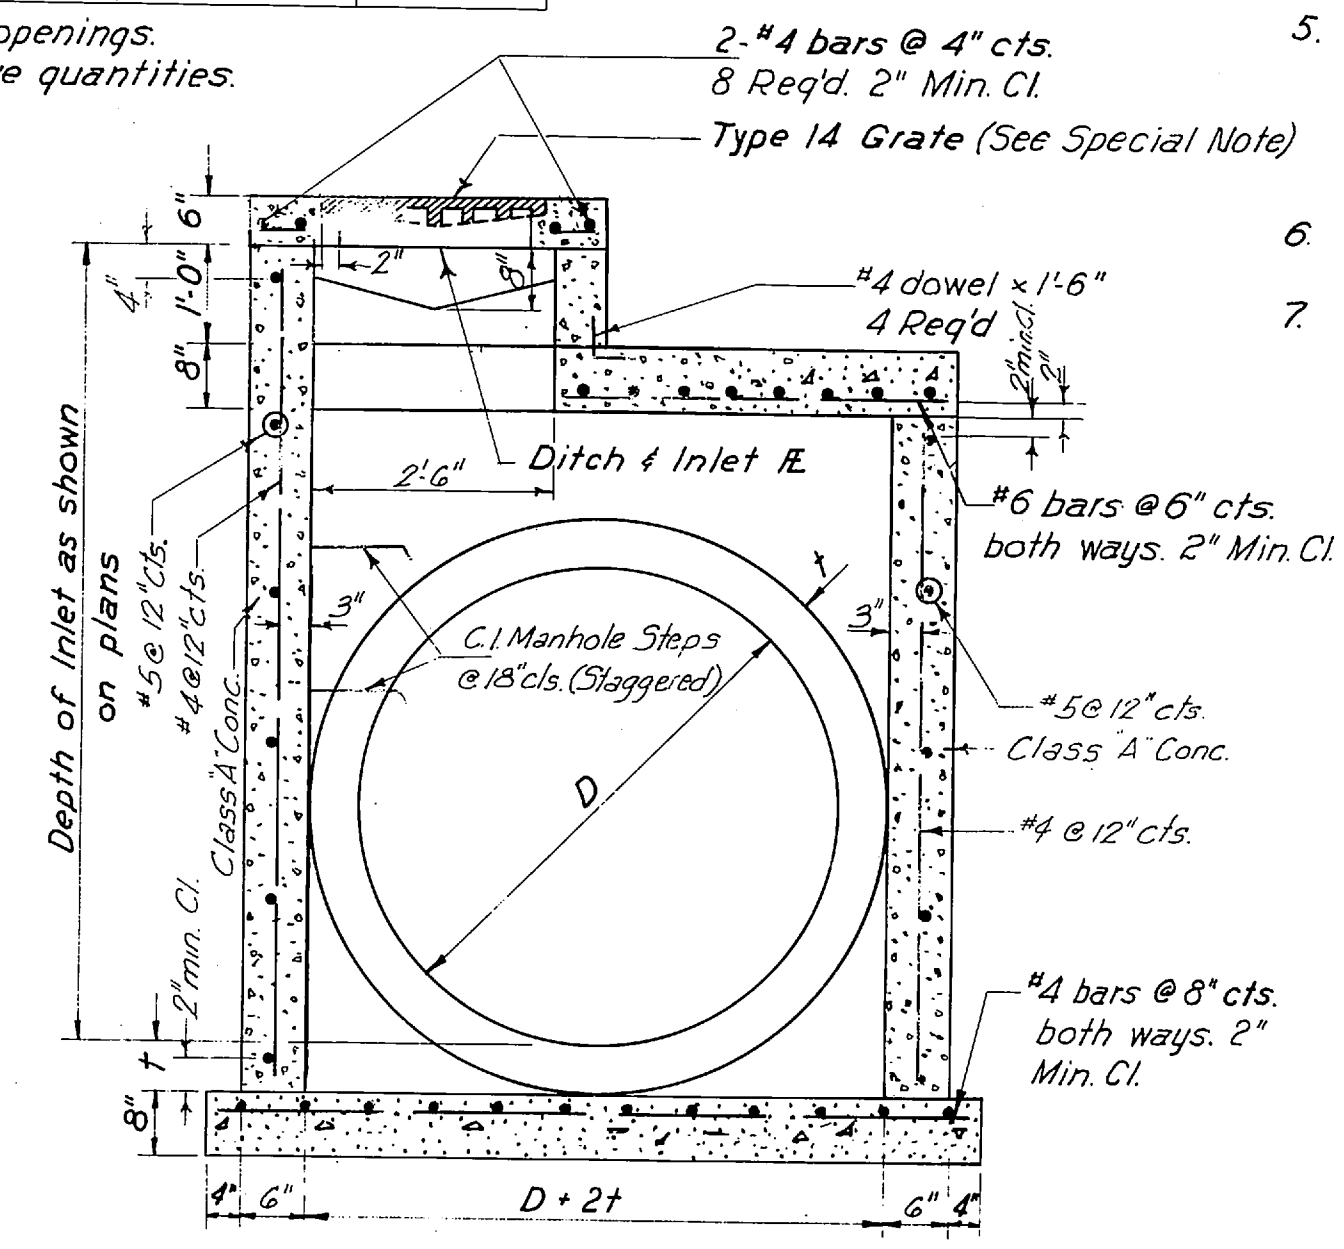

SECTION A-A

**TYPE D6 INLET**

**ESTIMATED QUANTITIES 6" WALLS**

| D Pipe Dia. | Cu. Yds. Class "A" Concrete | Reinforcing Steel (Lbs.) | Grate Wt. (Lbs.) | 1'-0" Additional |
|-------------|-----------------------------|--------------------------|------------------|------------------|
| 48"         | 3.578                       | 0.364                    | 1.170            | 32               |
| 54"         | 4.625                       | 0.386                    | 1.170            | 34               |
| 60"         | 4.939                       | 0.407                    | 1.170            | 36               |
| 66"         | 5.264                       | 0.429                    | 1.170            | 39               |
| 72"         | 5.588                       | 0.451                    | 1.170            | 40               |
| 84"         | 7.222                       | 0.494                    | 1.170            | 44               |


Notes: No deductions made for pipe openings. Fillets not included in the above quantities.

**GENERAL NOTES**


- Inlets shall be constructed as shown on this sheet unless otherwise directed by the Engineer to meet special conditions. There will be no variation from the contract price due to such changes; in all cases inlets must be constructed large enough to accommodate inlet and outlet pipes. See plans for pipe sizes and elevations of flow lines and inverts of pipe.
- All work shall be in accordance with Section 611 of the "Standard Specifications".
- Alternate materials for walls:

|                                    |    |
|------------------------------------|----|
| Monolithic Concrete                | 6" |
| Brick Masonry                      | 8" |
| Precast Reinforced Concrete Risers | 5" |
| Concrete Masonry                   | 5" |

\*The wall thickness on portions of inlets deeper than 12' shall be as follows: 12'-13', T+4"; 13'-28', T+8"; over 28' T+12".  
Brick and concrete masonry units walls shall be plastered inside and outside with a mortar coat 1/2" thick. Brick and concrete masonry units are to be laid in full mortar beds with struck joints. See Specifications.  
Concrete masonry units shall conform to the requirements of the Specifications for concrete masonry units for construction of catch basins and manholes. ASTM designation C-139-39.  
Precast reinforced concrete risers shall conform to the tentative specifications for precast reinforced concrete manholes & tops, ASTM designation C478-61T.
- Reinforcing steel shall be in accordance with Section 604.03 of the "Standard Specifications." All concrete shall be Class "A".
- All inlets with depths greater than 3 feet to have C.I. Manhole Steps at 18" cts. These steps shall be identical to steps shown on Tenn. Highway Dept. Dwg. "Details of Standard No. 2 Manhole, Castings & Masonry Junction"- Dwg. No. 5-M-2a.
- All inlets to be provided with standard fillets.
- Inlets will be measured for payment per each, complete in place, including casting. See Special Provisions.

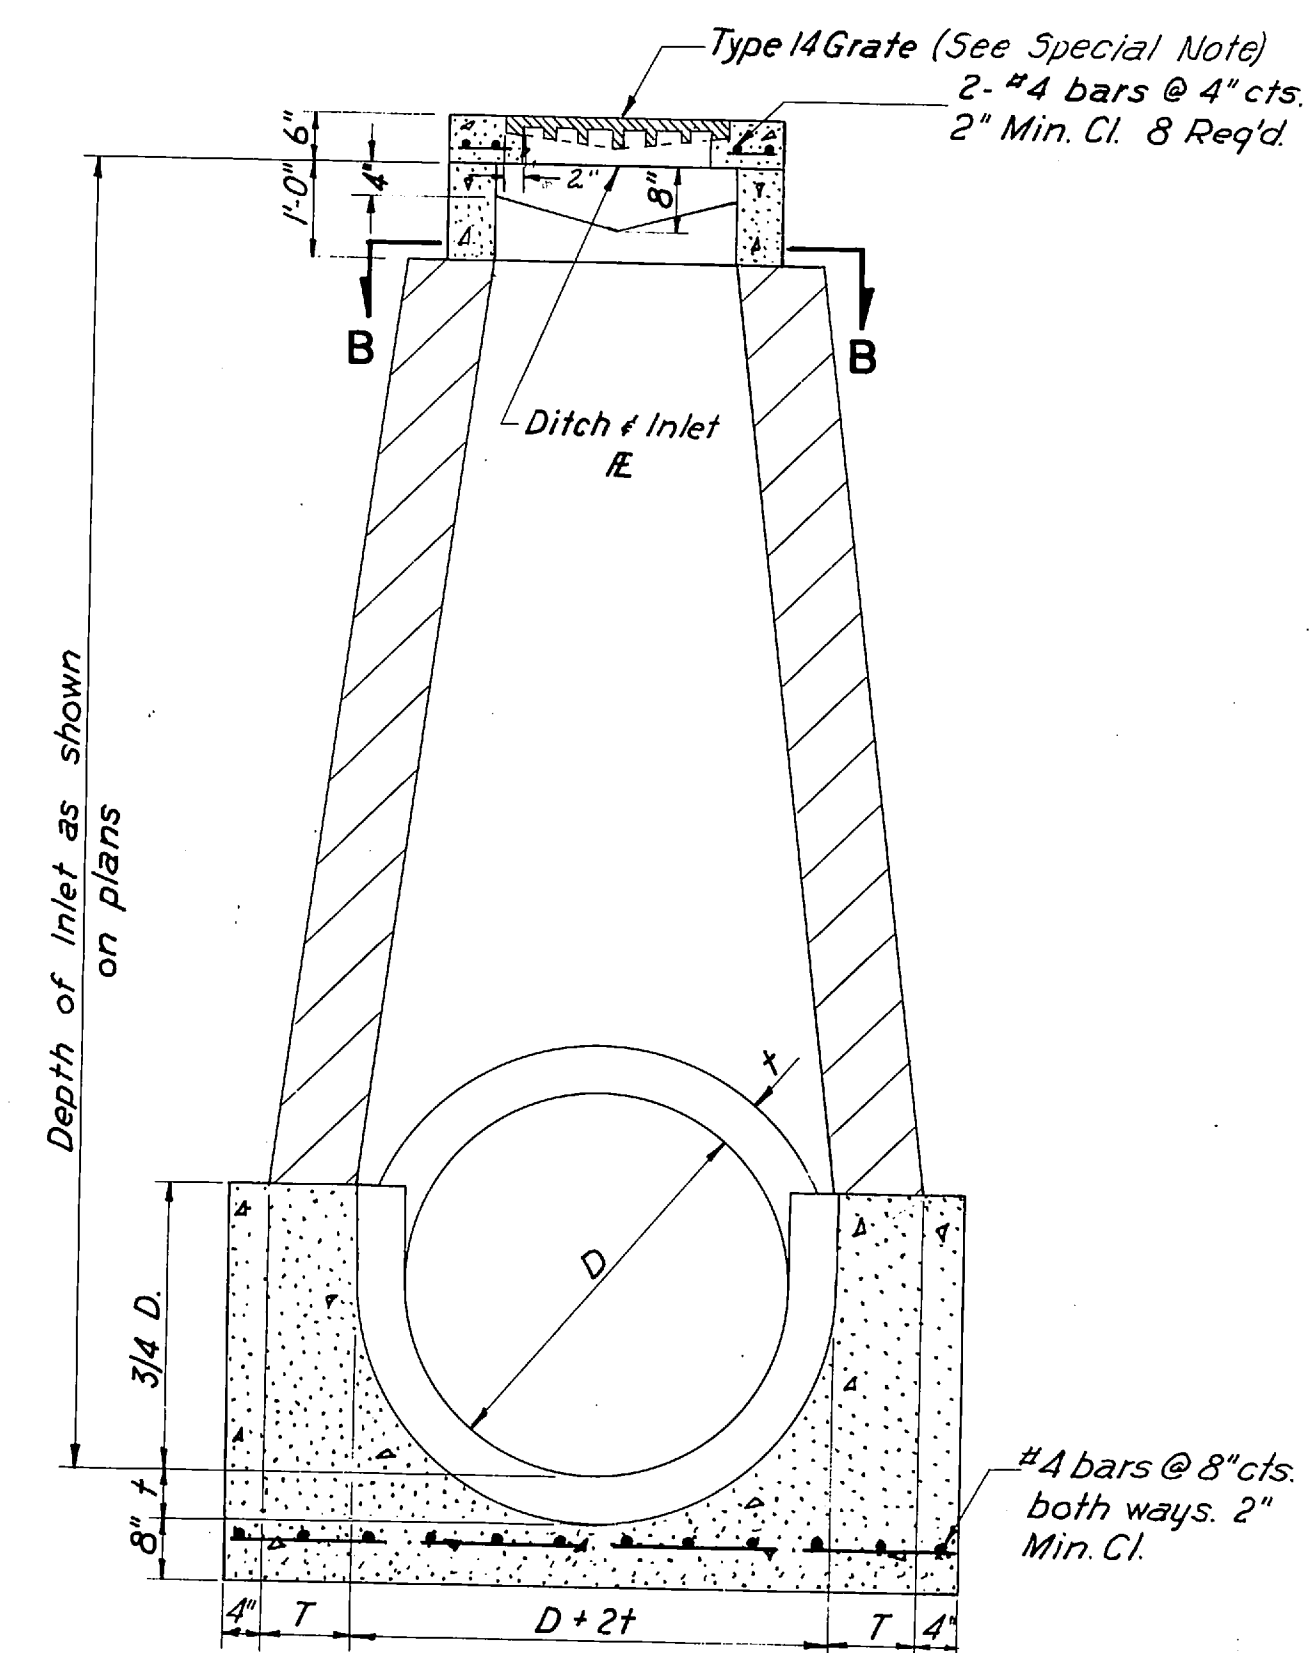

SECTION A-A

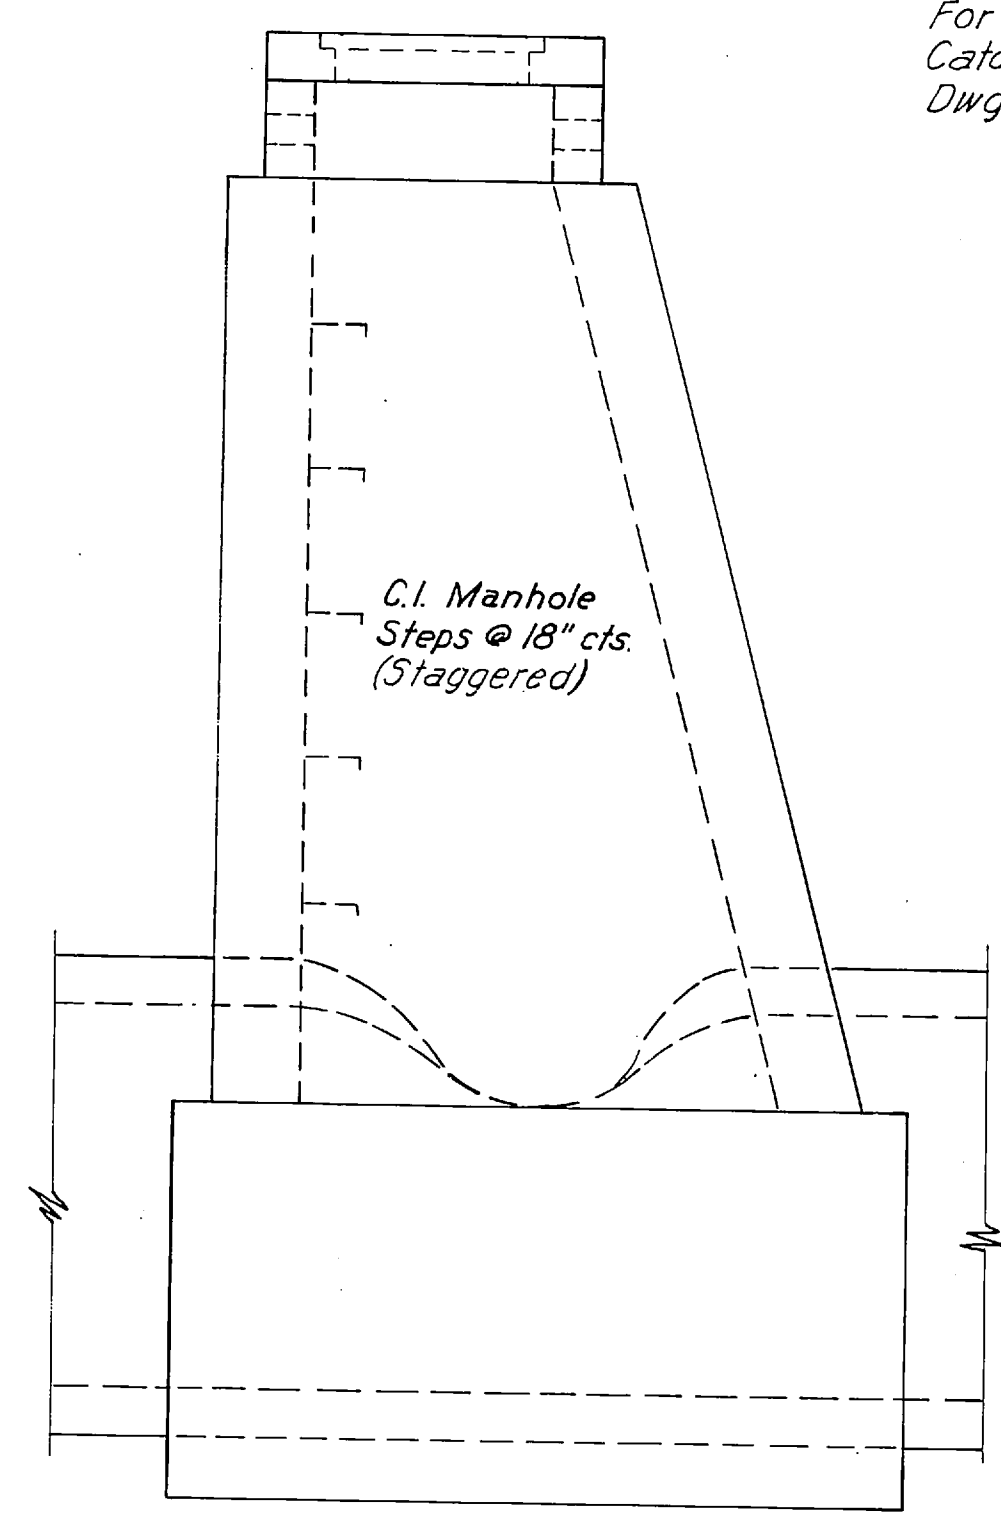

ELEVATION

**TYPE D4 INLET**

**ESTIMATED QUANTITIES 6" WALLS**

| D Pipe Dia. | Cu. Yds. Class "A" Concrete | Reinforcing Steel (Lbs.) | Grate Wt. (Lbs.) |
|-------------|-----------------------------|--------------------------|------------------|
| 48"         | 4.326                       | 0.244                    | 1.170            |
| 54"         | 4.998                       | 0.259                    | 1.170            |
| 60"         | 5.782                       | 0.276                    | 1.170            |
| 66"         | 6.668                       | 0.294                    | 1.170            |
| 72"         | 7.624                       | 0.313                    | 1.170            |


Notes: No deductions made for pipe openings. Base of inlet to be made square.




| TYPE   | YEAR | PROJECT NO.    | SHEET NO. |
|--------|------|----------------|-----------|
| Const. | 1974 | EACI-240-10474 | 22        |
|        |      |                |           |
|        |      |                |           |

GENERAL NOTES



- Concrete fillets shall be provided for all manholes, inlets and junction boxes. Fillets will not be paid for separately, but shall be considered incidental to the contract unit price for manholes, inlets or junction boxes.
- Concrete Mat Rip-Rap and Reinforced Concrete Mat Rip-Rap shall conform to Section 700 of the "Standard Specifications" and the "Special Provisions" and will be paid for under Items
- Bituminous curb transition will not be paid for separately but shall be incidental to other items of construction.
- Imperfect trench construction shall conform to the "Special Provisions" regarding imperfect trench construction.
- The contractor shall plug the sleeve shown in detail for mounting a fence on a concrete wall to prevent collection of water in the hole during the interval between the construction of the wall and the mounting of the fence.

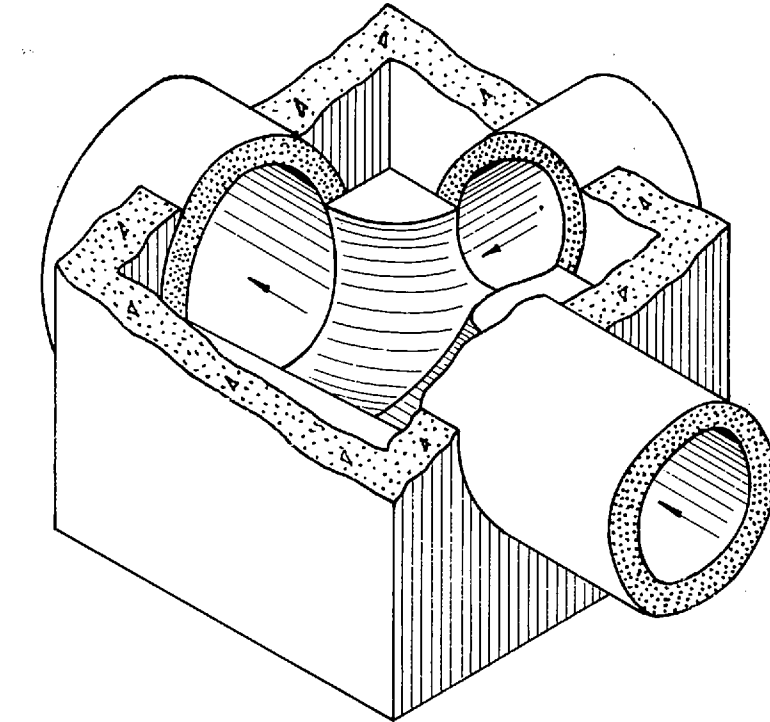


SECTIONAL VIEW (EXAMPLE I)  
Showing Floor Shaping

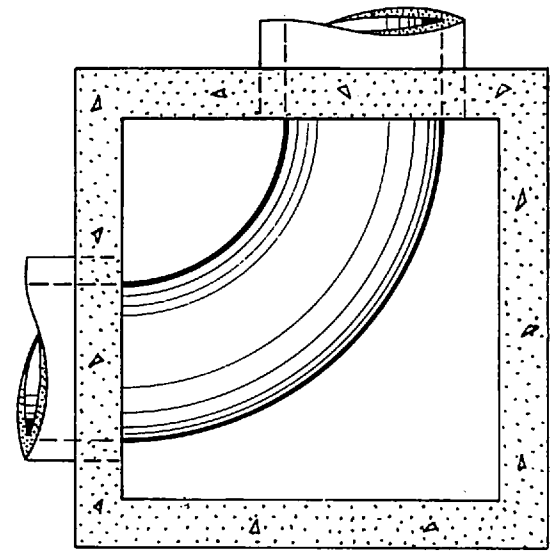


FLOOR PLAN (EXAMPLE II)

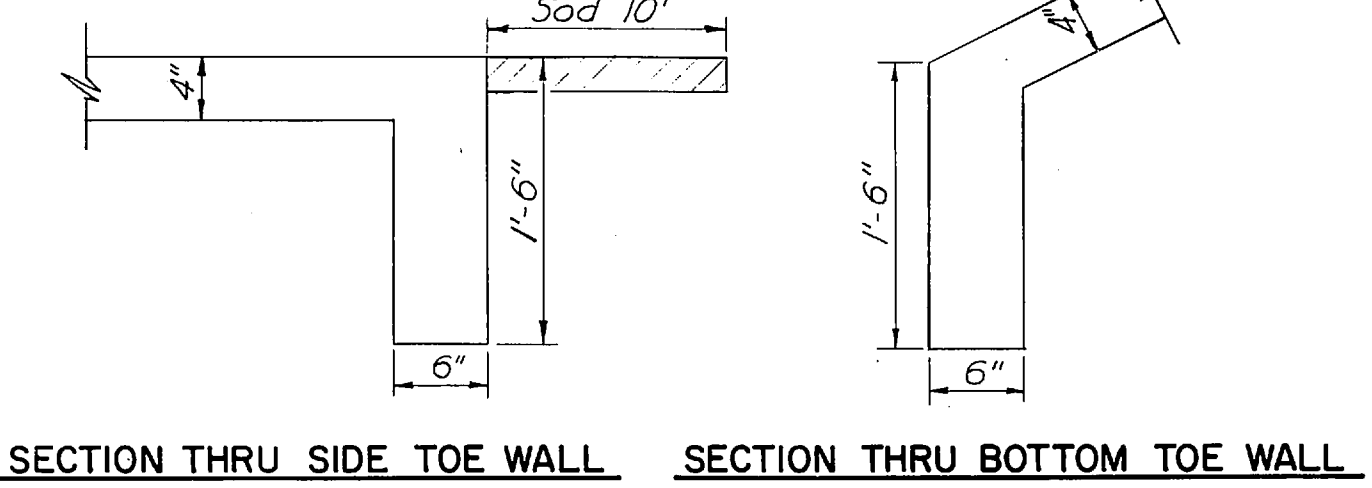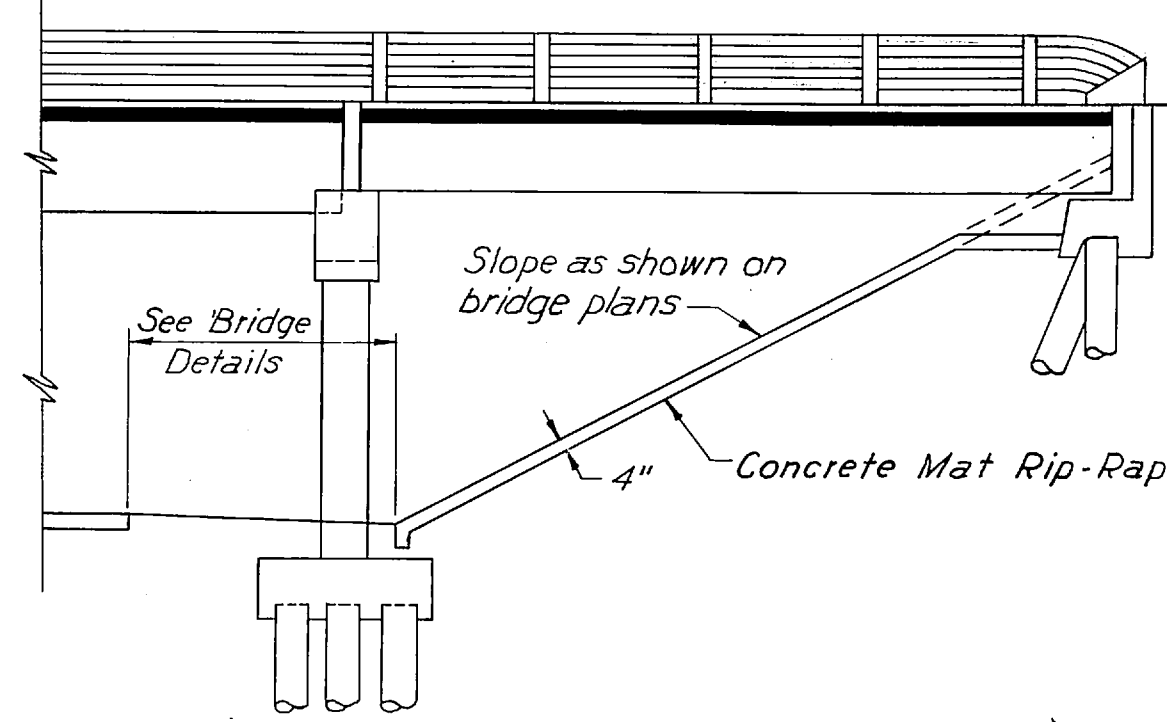


SECTION THRU SIDE TOE WALL SECTION THRU BOTTOM TOE WALL  
CONCRETE MAT RIP-RAP

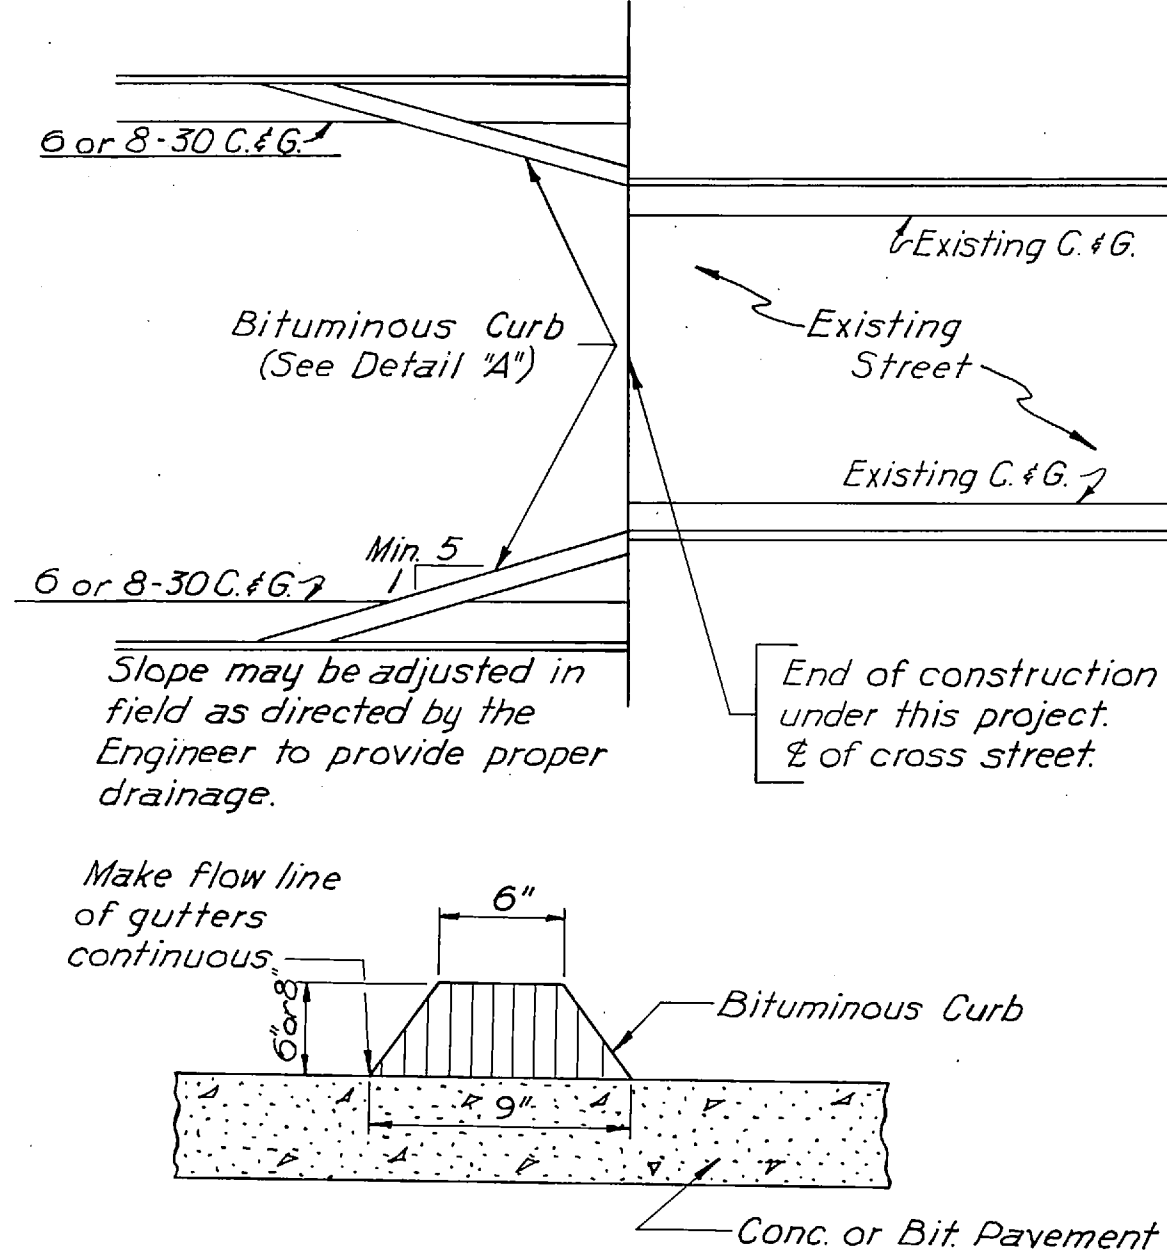


DETAIL "A"  
TYPICAL TRANSITION TO EXISTING STREET

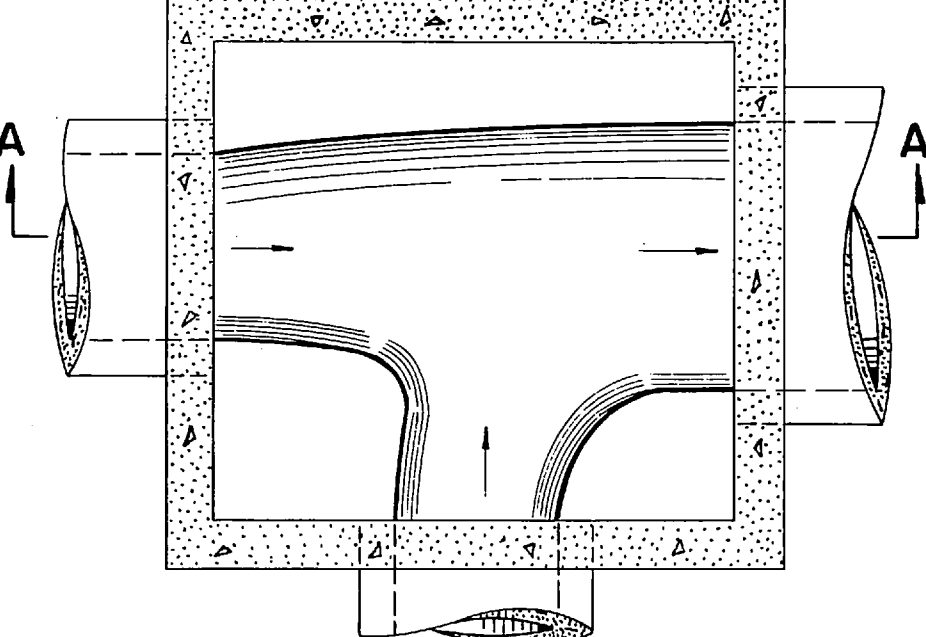


FLOOR PLAN (EXAMPLE I)

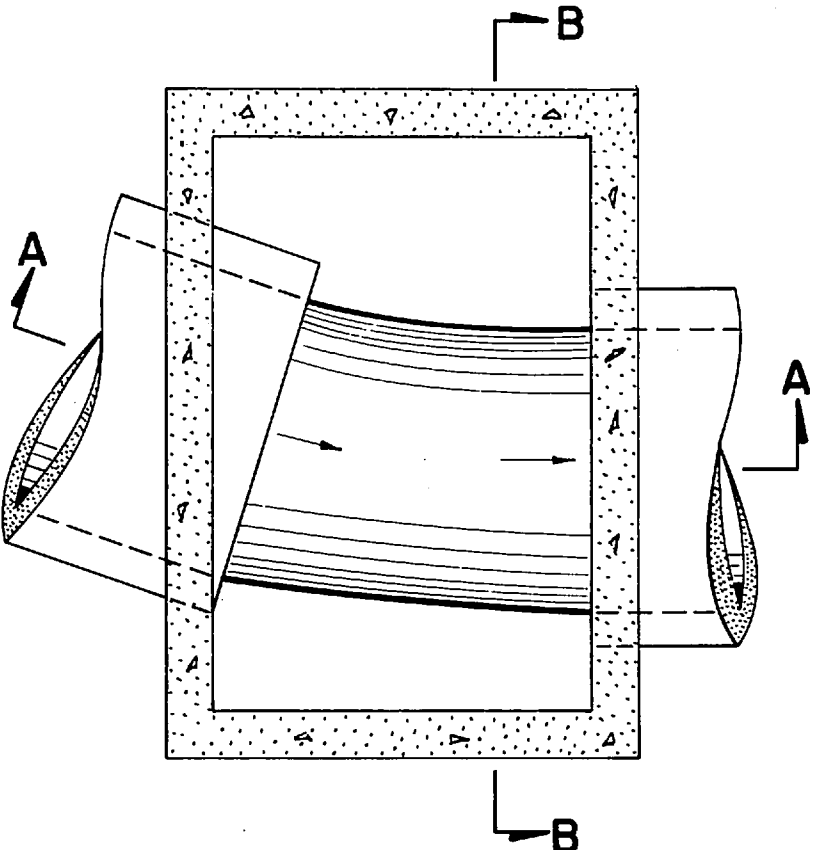


FLOOR PLAN (EXAMPLE IV)

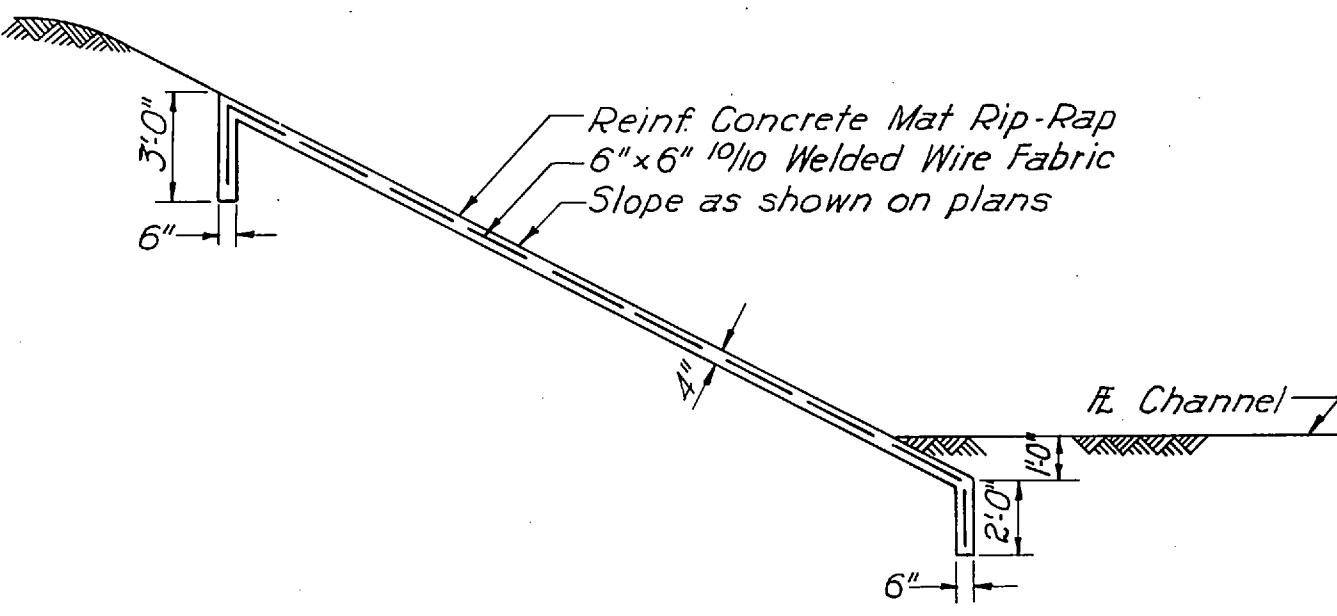


REINFORCED CONCRETE MAT RIP-RAP

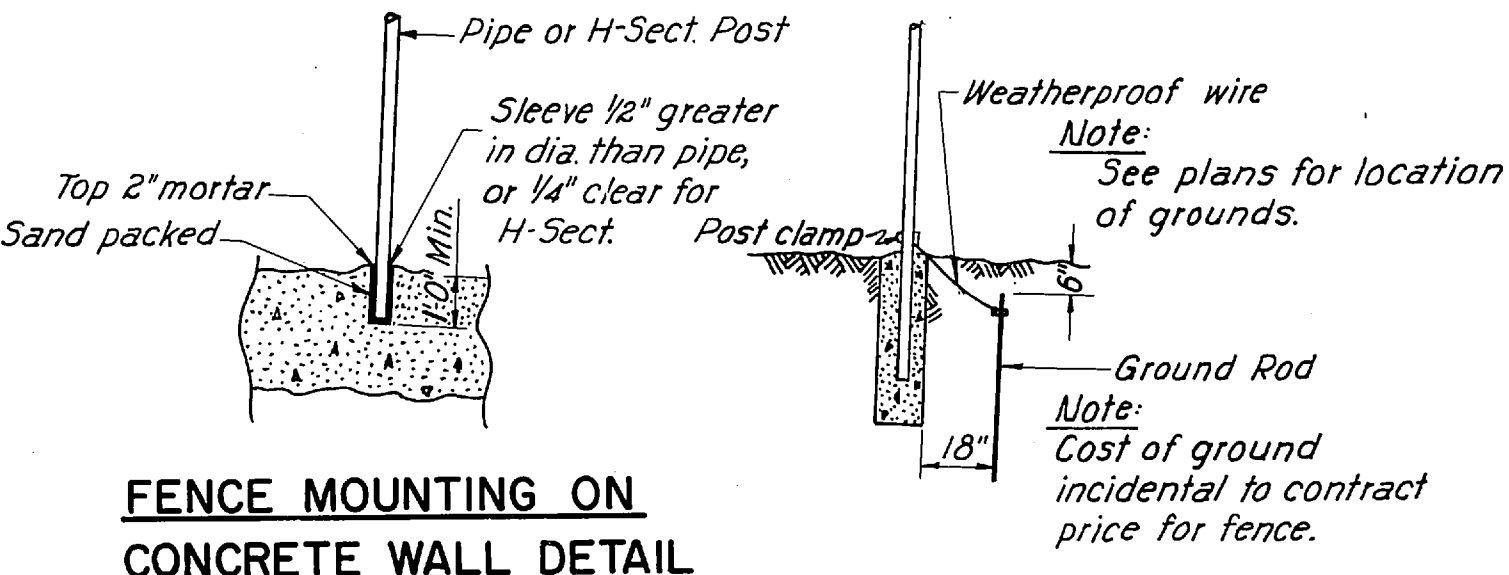


FENCE MOUNTING ON CONCRETE WALL DETAIL  
FENCE GROUNDING DETAIL

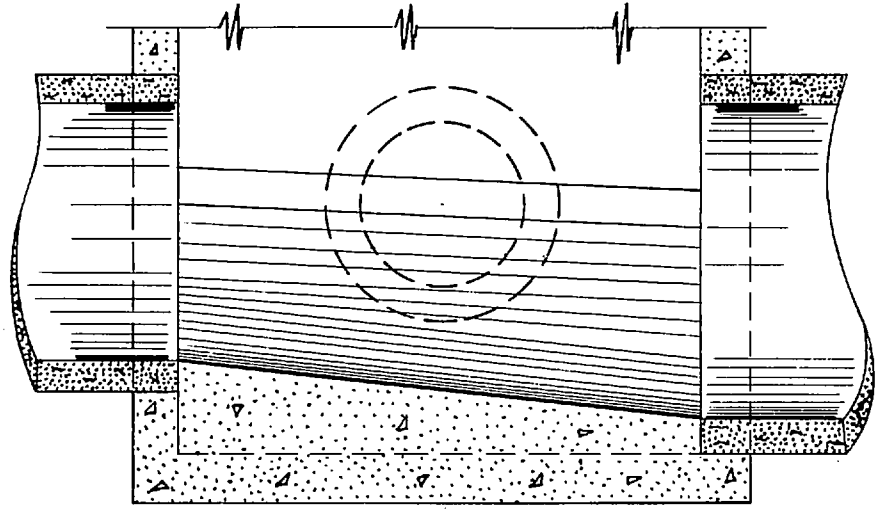


SECTION A-A (EXAMPLE I)

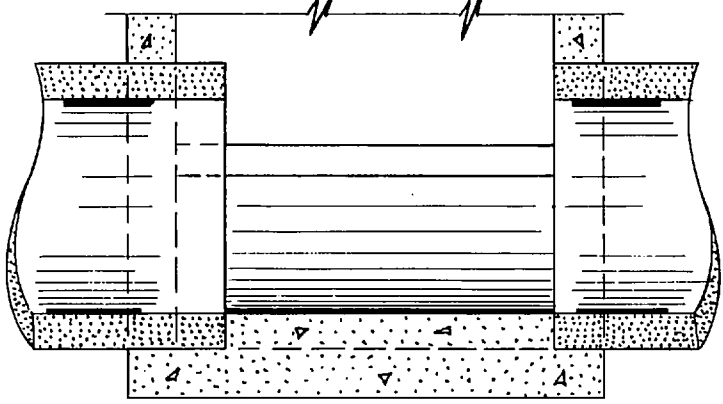


SECTION A-A (EXAMPLE IV)

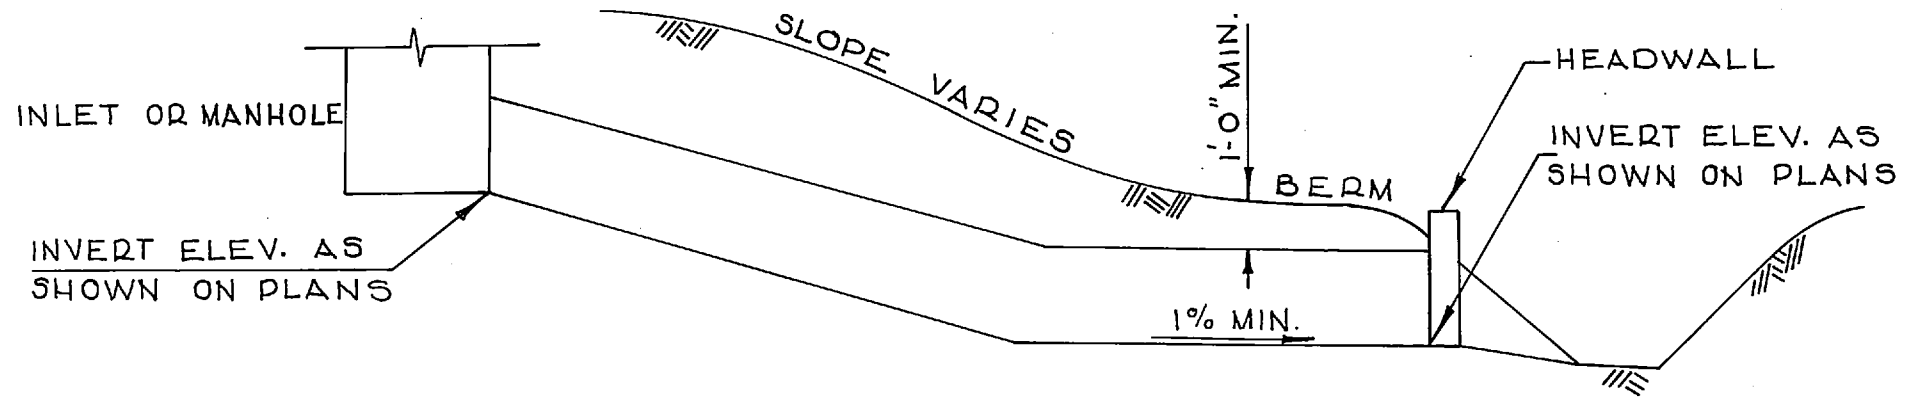


TYPE "A"

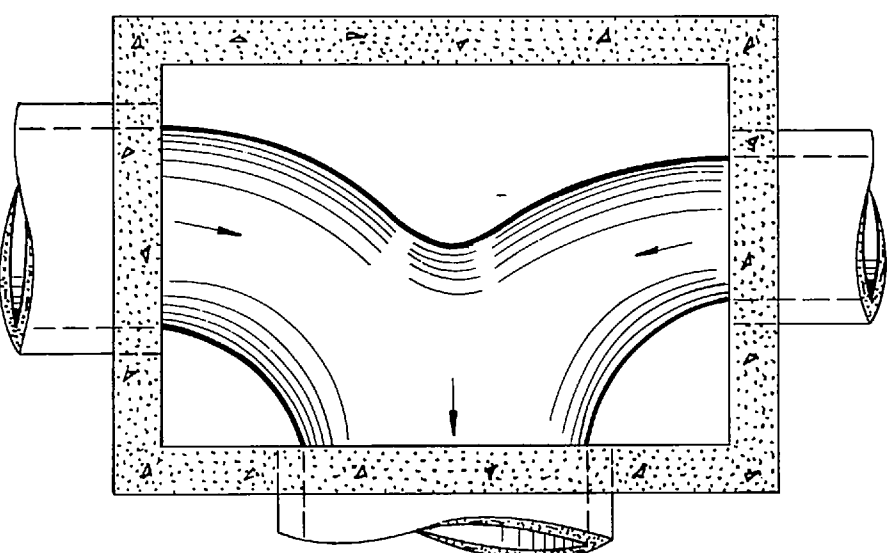


FLOOR PLAN (EXAMPLE III)

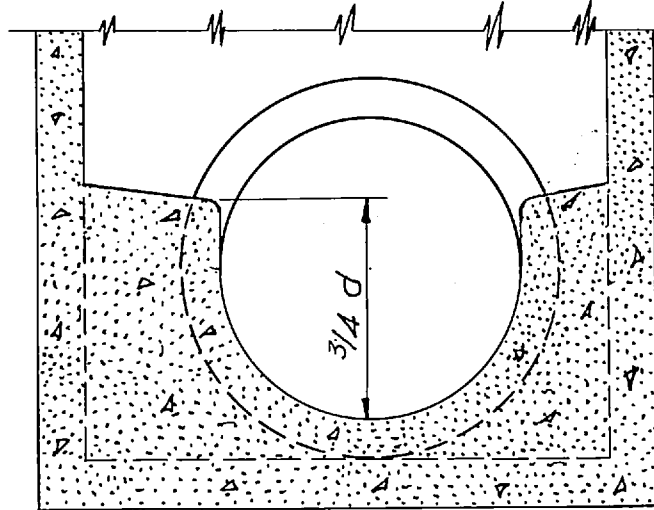

SECTION B-B (EXAMPLE IV)

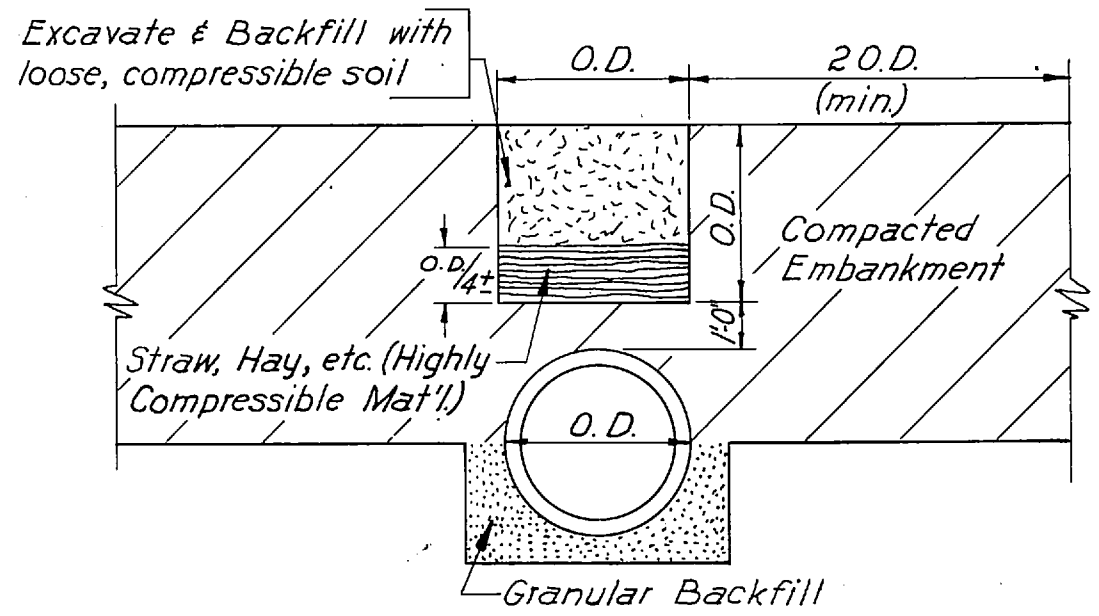

IMPERFECT TRENCH CONSTRUCTION

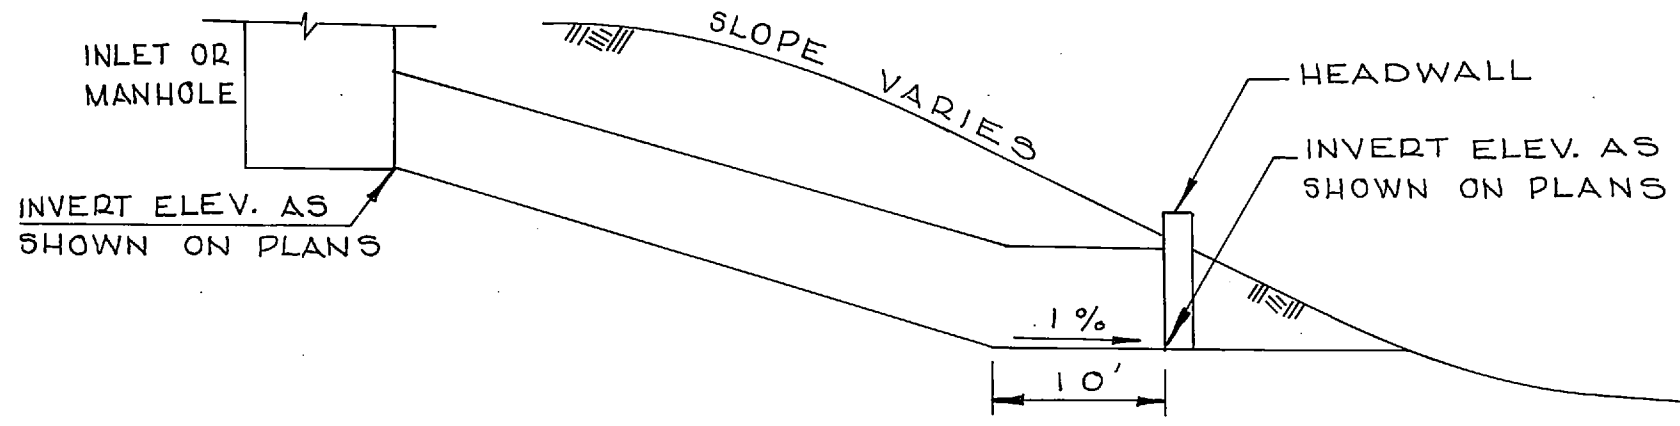

TYPE "B"

PIPE GRADES IN EMBANKMENT SECTION


TYPICAL FILLET DETAILS  
TO BE USED FOR SHAPING FLOOR OF MANHOLES & INLETS

TYPICAL MANHOLE & INLET FILLETS  
RIP-RAP  
TYPICAL TRANSITION TO EXISTING STREET  
IMPERFECT TRENCH CONSTRUCTION  
FENCE MOUNTING ON CONCRETE WALL  
ELECTRIC FENCE GROUND  
PIPE GRADES IN EMBANKMENT SECTIONS



MICROFILMED

| TYPE   | YEAR | PROJECT NO.     | SHEET NO. |
|--------|------|-----------------|-----------|
| CONST. | 1974 | EAC I-240-(94)4 | 3         |
|        |      |                 |           |
|        |      |                 |           |

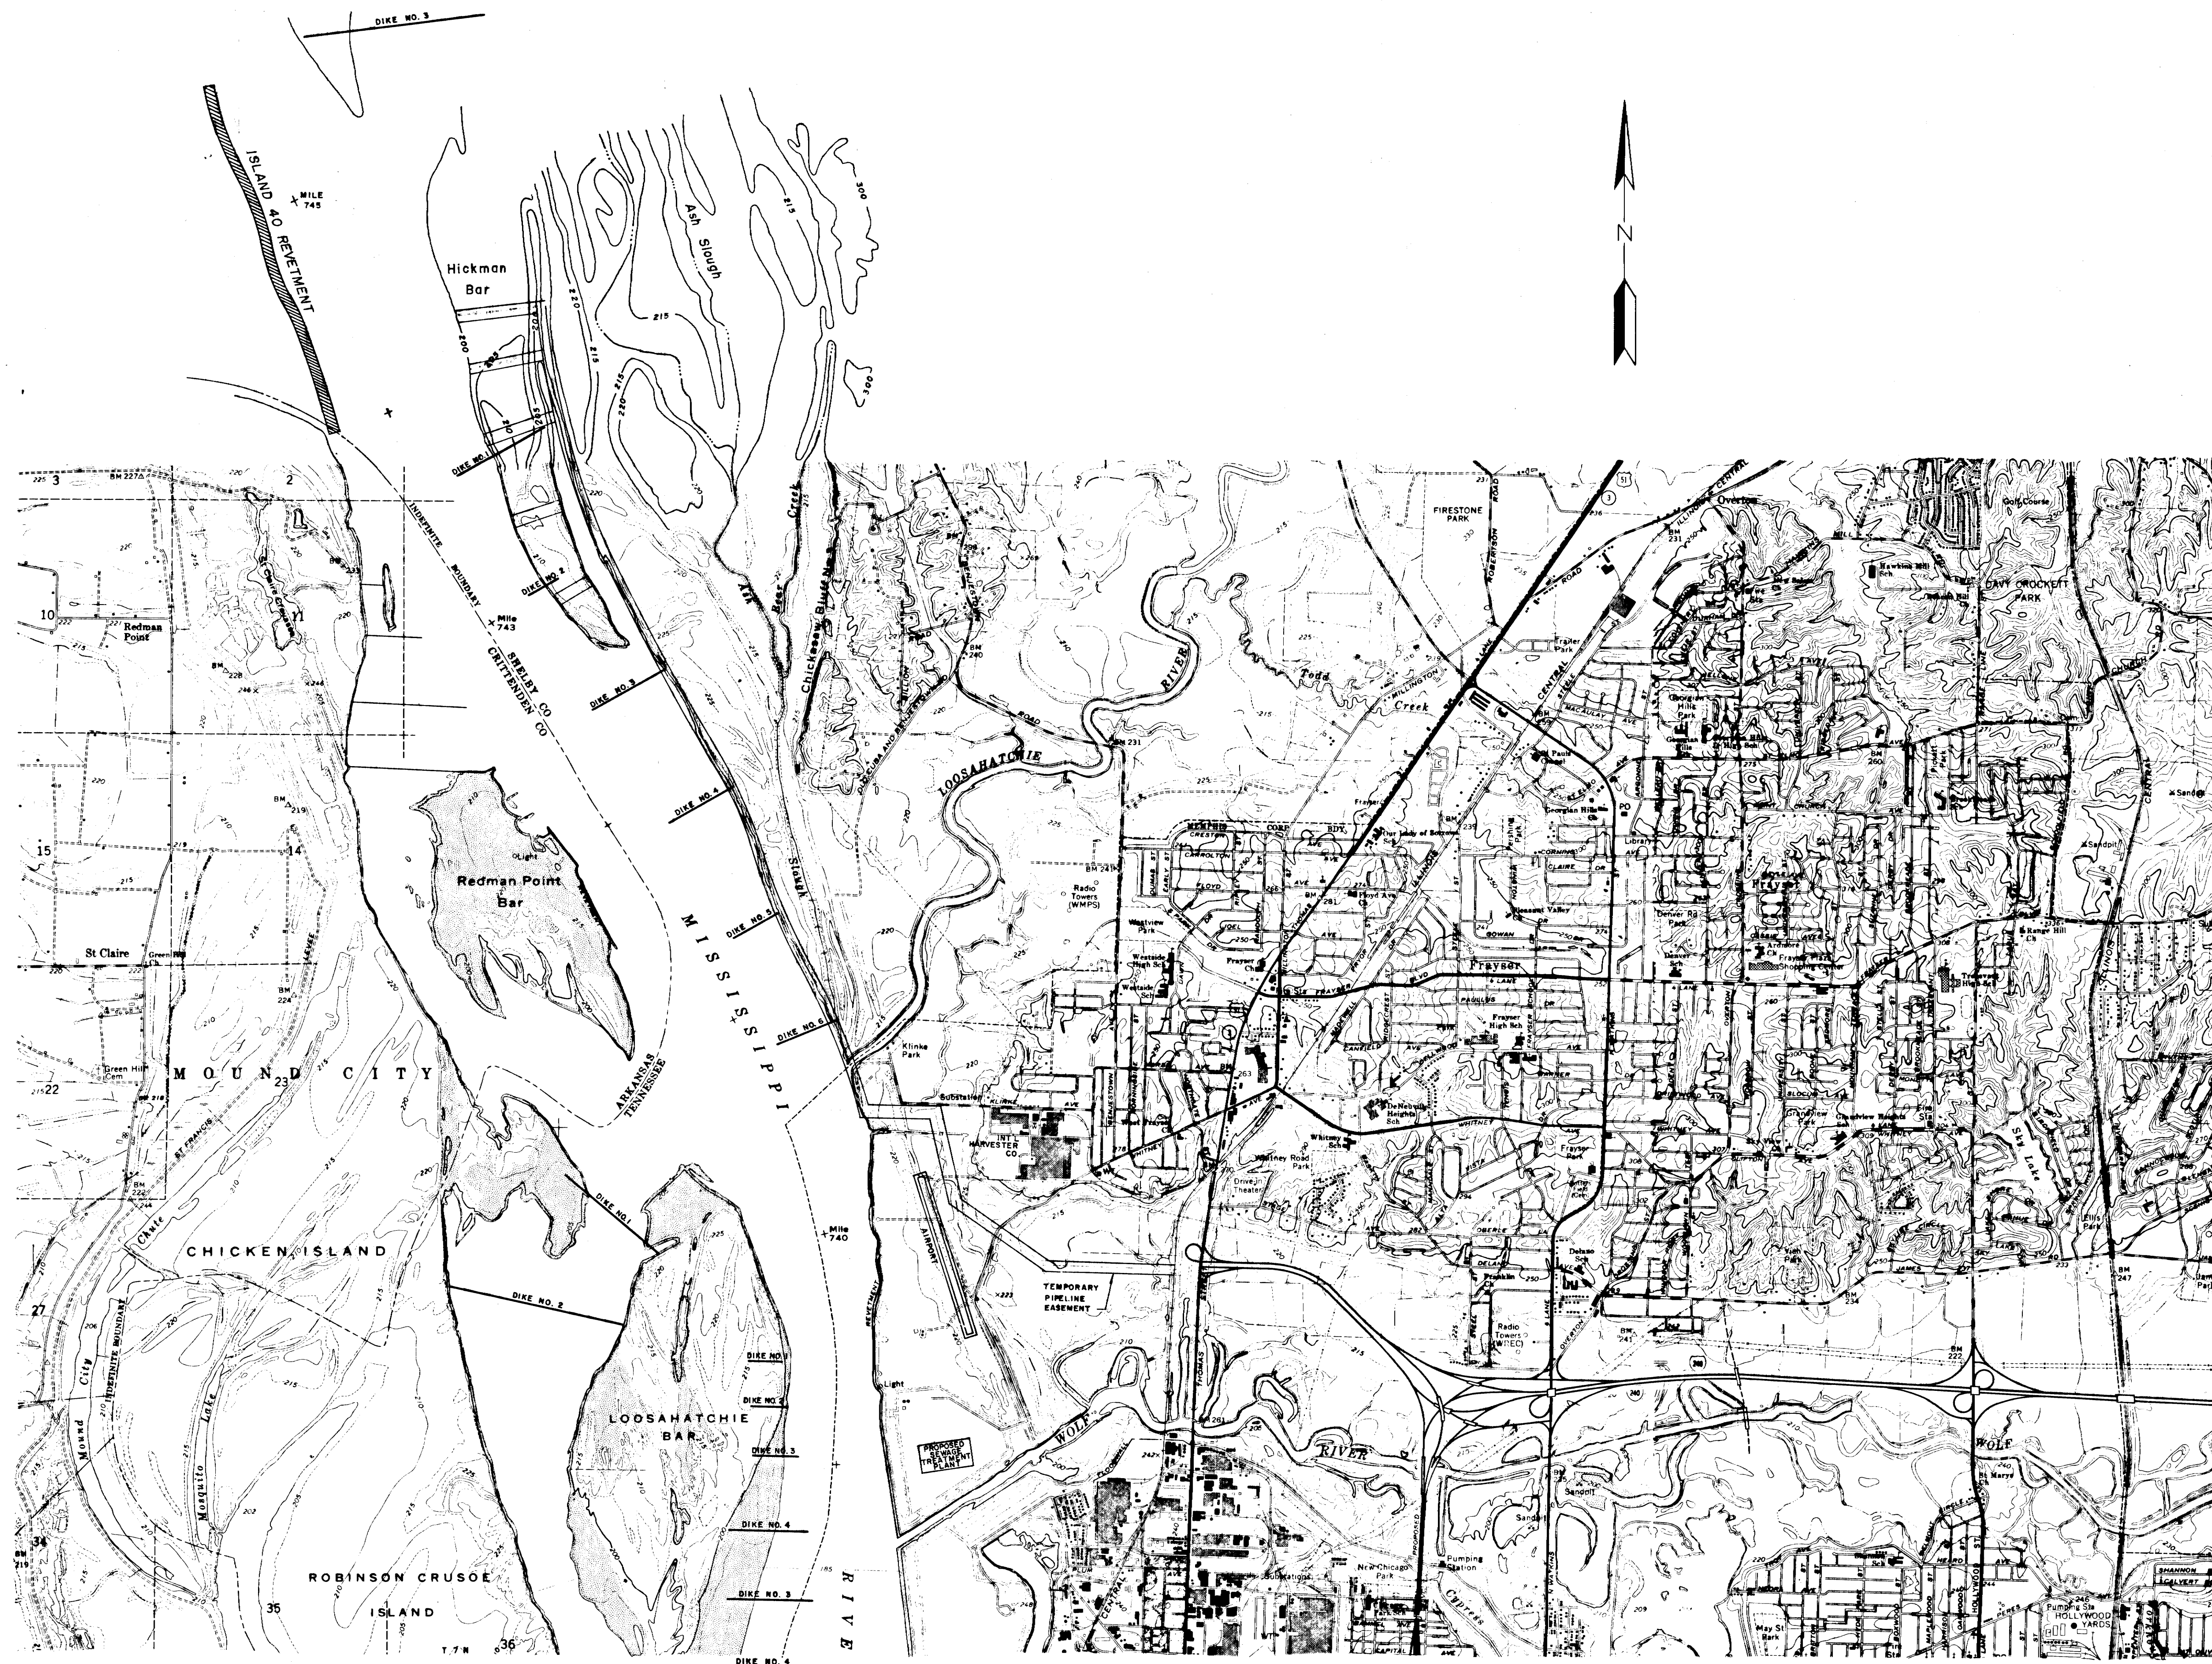

STATE OF TENNESSEE  
DEPARTMENT OF TRANSPORTATION  
BUREAU OF HIGHWAYS

PROJECT VICINITY MAP

SCALE: 1" = 2000'



MICROFILMED

Match to Sheet 72

REV. 3-29-74; REFERENCE SHEET NUMBER SHOWN.  
REV. 6-13-74; CHANGED NOTE NO. 2 TO READ IMPERFECT TRENCH.  
REV. 7-18-75; ADDED DETAILS OF PAVEMENT TAPER ON E.B. LANES. ADJUST LOCATION OF "M" GUTTER ON E.B. LANES.

| TYPE   | YEAR | PROJECT NO.      | SHEET NO. |
|--------|------|------------------|-----------|
| Const. | 1974 | EACI-240-1(94)4  | 71        |
| CONST. | 1976 | EACI-240-1(138)5 | 5         |

| INLETS |          |                 |        |              |       |
|--------|----------|-----------------|--------|--------------|-------|
| Code   | Roadway  | Station         | Elev   | Type         | Depth |
| (1)    | I-240 EB | 707+50 (LT)     | 240.22 | Q            | 3.43  |
| (2)    | I-240 EB | 704+00 (LT)     | 244.31 | R            | 3.70  |
| (3)    | I-240 EB | 701+50 (50' LT) | 230.75 | 37           | 3.50  |
| (4)    | I-240 EB | 750+85 (85' RT) | 237.75 | 37           | 7.12  |
| (5)    | Ramp G   | 5+25 (LT)       | 243.40 | R            | 3.50  |
| (6)    | Ramp E   | 10+69 (LT)      | —      | bridge drain | —     |

(4) These Inlets Not Included in This Contract

| CONCRETE HEADWALLS |          |                 |        |              |                 |
|--------------------|----------|-----------------|--------|--------------|-----------------|
| Code               | Roadway  | Station         | Type   | Class & C.Y. | Rein. Sft. Lbs. |
| (1)                | Ramp E   | 8+40 (87' LT)   | A-21-4 | 1.60         | 1.00            |
| (2)                | Ramp E   | 8+40 (163' RT)  | A-24-4 | 1.60         | 1.00            |
| (3)                | Ramp G   | 4+23 (121' RT)  | O-72-4 | 9.00         | 505             |
| (4)                | I-240 EB | 758+00 (71' LT) | A-21-4 | 1.60         | 1.00            |

EACI-240-1(94)4

| STORM SEWER & CULVERT PIPE |                 |         |               |       |             |               |     |     |      |
|----------------------------|-----------------|---------|---------------|-------|-------------|---------------|-----|-----|------|
| From Code                  | From Inv. Elev. | To Code | To Inv. Elev. | Grade | C.C. Length | C.M.P. Length | Di. | Di. | Di.  |
| (1)                        | 721.50          | (2)     | 708.00        | 5.74  | 24'         | (2)           | 24" | 24" | 235' |
| (2)                        | 745.79          | (3)     | 740.88        | 1.40  | 15'         | —             | 15" | 15" | 350' |
| (3)                        | 740.61          | (4)     | 736.75        | 1.53  | 18'         | —             | 18" | 18" | 253' |
| (4)                        | 736.25          | (5)     | 735.25        | 2.00  | 24'         | —             | 24" | 24" | 50'  |
| (5)                        | 708.06          | (6)     | 707.64        | 0.25  | 72'         | (1)           | 72" | 72" | 165' |
| (6)                        | 735.33          | (7)     | 730.75        | 2.00  | 24'         | —             | 24" | 24" | 230' |
| (7)                        | 730.63          | (8)     | 725.83        | 2.00  | 24'         | —             | 24" | 24" | 40'  |
| (8)                        | 707.54          | (9)     | 706.20        | 0.40  | 72'         | (1)           | 72" | 72" | 163' |
| (9)                        | 735.06          | (10)    | 733.00        | 20.41 | 15'         | —             | 15" | 15" | 34'  |
| (10)                       | Bridge drain    | Outfall | —             | —     | 8'          | —             | 8"  | 8"  | 36'  |

- ① Class II Concrete Pipe Culvert, Class B Bedding
- ② Class II Concrete Pipe Culvert, IMPERFECT Trench Installation, Class B Bedding, See Sht. No. 2-7
- ③ These Pipes Not Included in This Contract

REINF. CONC. PAVEMENT @ BRIDGE ENDS SEE STD. DWG. NO. K-86-144

STRUCTURE

APRON SPILLWAY DRAIN REQ'D SEE STD. DWG. NO. D-CB-9

NO. 32 E

END CONST. STA. 10+73.50

REINF. CONC. PAVEMENT @ BRIDGE ENDS SEE STD. DWG. NO. K-86-144

| MANHOLES |          |                 |          |                    |
|----------|----------|-----------------|----------|--------------------|
| Code     | Roadway  | Station         | Top Elev | Type               |
| (1)      | I-240 EB | 701+00 (40' LT) | 740.00   | B72 (Type C Cover) |
| (2)      | Ramp G   | 5+00 (46' LT)   | 735.00   | B72 (Type C Cover) |

EACI-240-1(94)4

Type M Gutter

Sta. 772+00 Match to Sheet 73

Sta. 20+00 Match to Sht. 75


THIS SHEET IS FOR INFORMATION ONLY ON THE BRIDGE PROJECT

STATE OF TENNESSEE  
DEPARTMENT OF TRANSPORTATION  
BUREAU OF HIGHWAYS  
I-240, F.A. 101, N. WATKINS ST. INTERCHANGE  
**DRAINAGE PLAN**  
SCALE 1"=50'



| TYPE   | YEAR | PROJECT NO.       | SHEET NO. |
|--------|------|-------------------|-----------|
| CONST. | 1974 | E. B. 1-240-1(94) | 14        |
|        |      |                   |           |
|        |      |                   |           |
|        |      |                   |           |

**MICROFILMED**

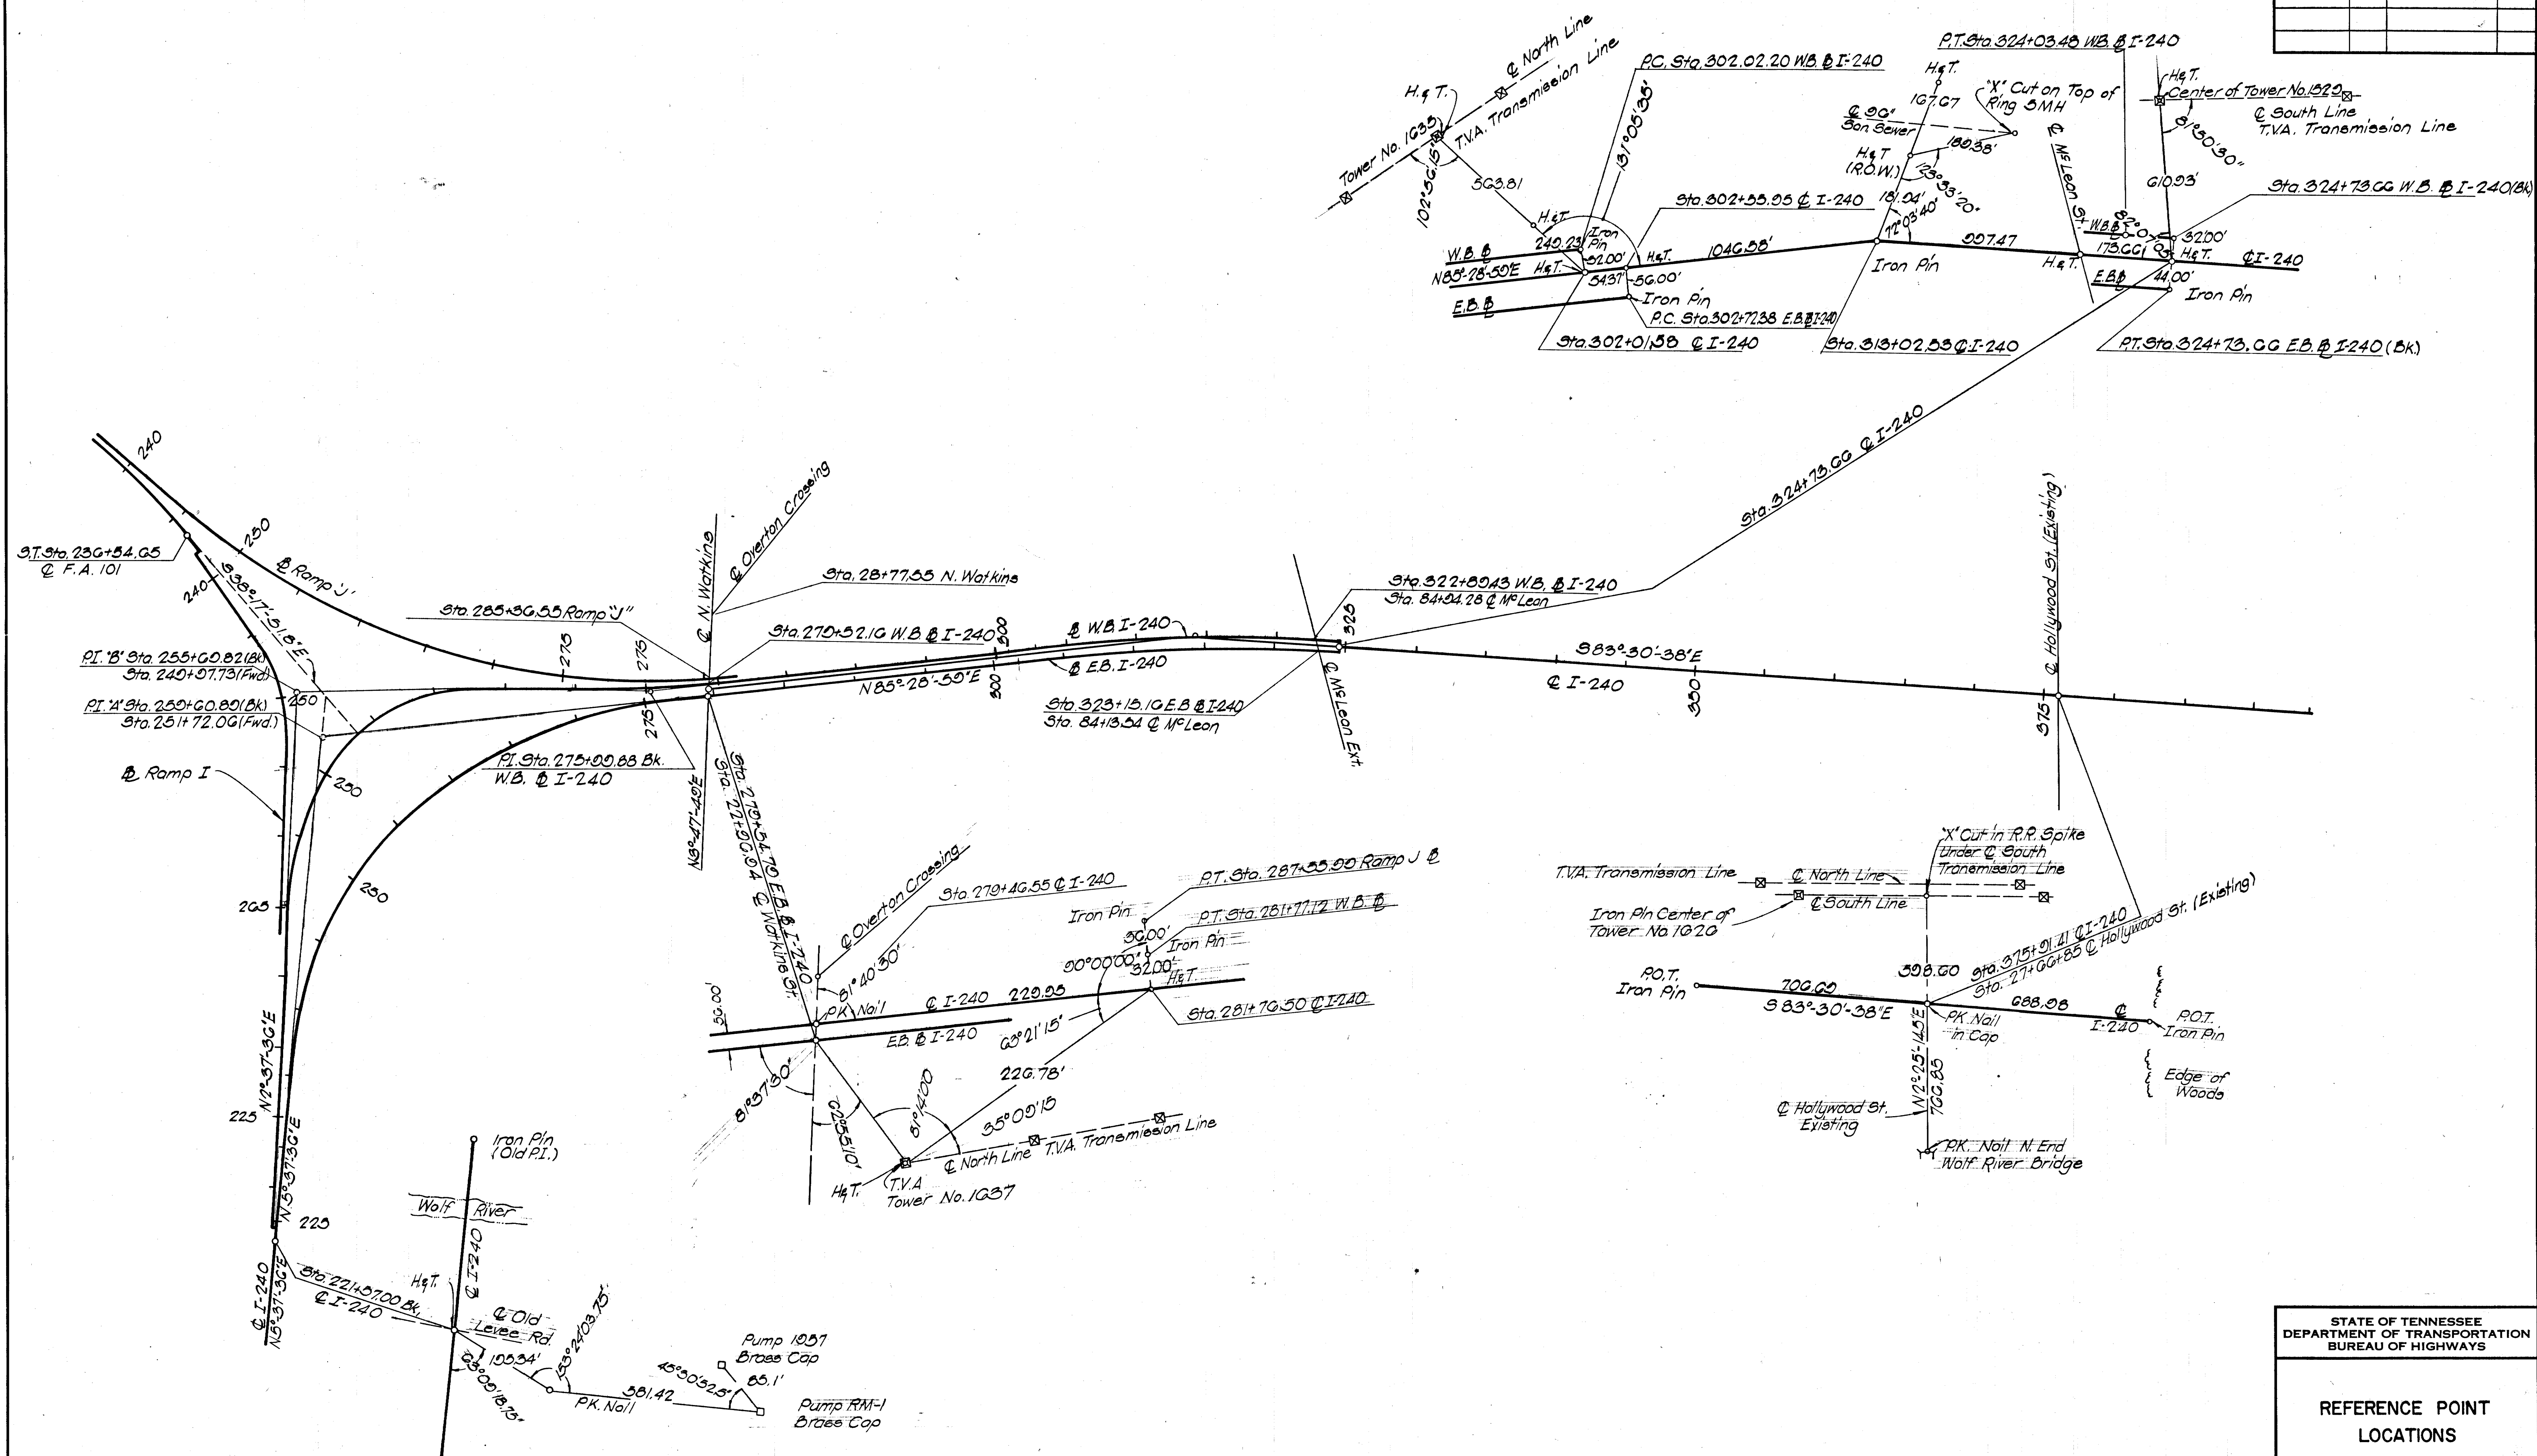


STATE OF TENNESSEE  
DEPARTMENT OF TRANSPORTATION  
BUREAU OF HIGHWAYS

## REFERENCE POINT LOCATIONS

SCALE: NONE





REV. 4-9-74; THIS SHEET ADDED  
TO CONSTRUCTION PLANS.

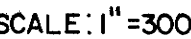



| TYPE   | YEAR | PROJECT NO.      | SHEET NO. |
|--------|------|------------------|-----------|
| Const. | 1974 | EAC I-240-1(24)4 | 15        |
|        |      |                  |           |
|        |      |                  |           |
|        |      |                  |           |

MICROFILMED

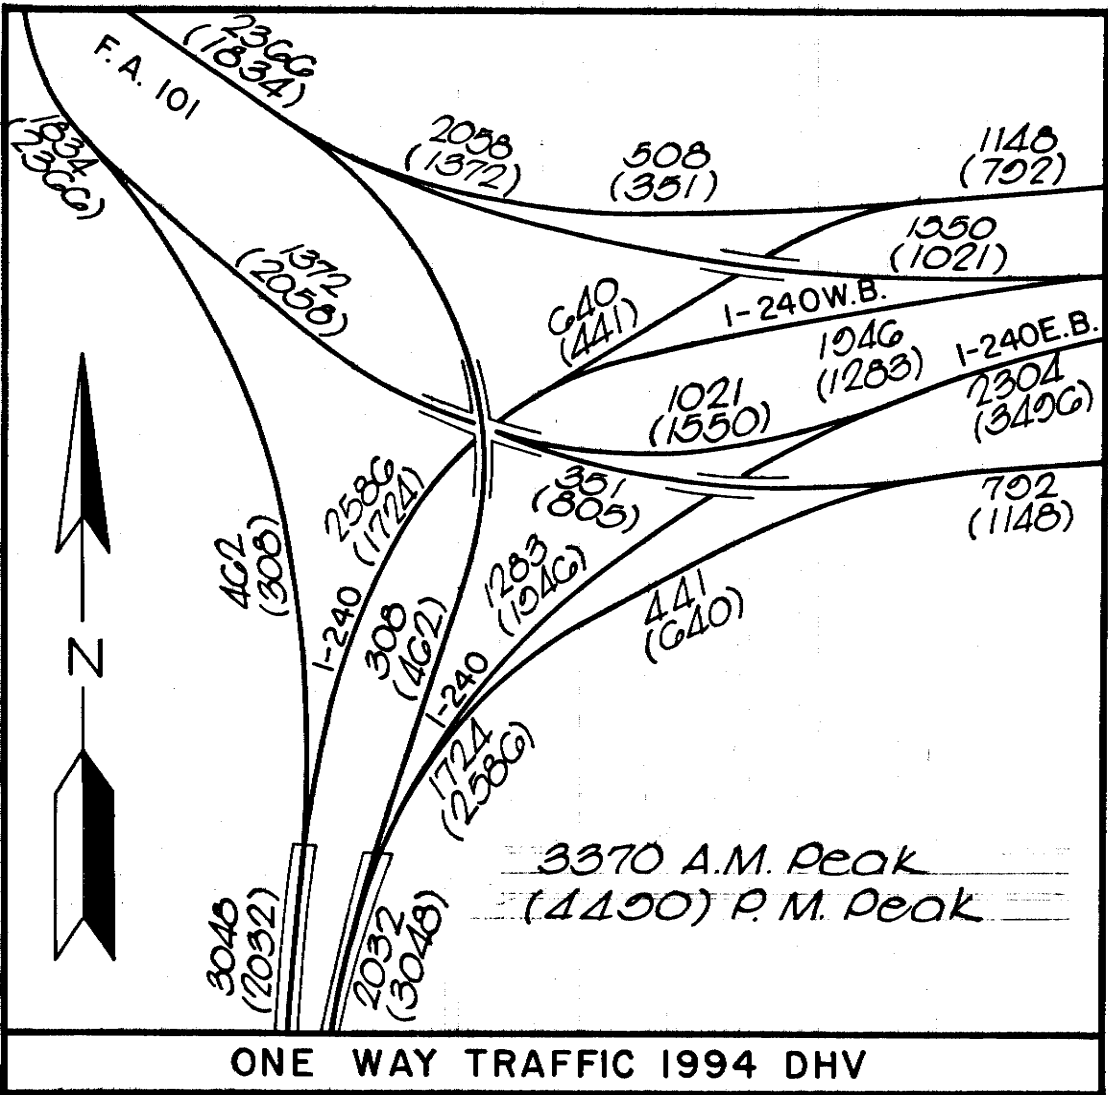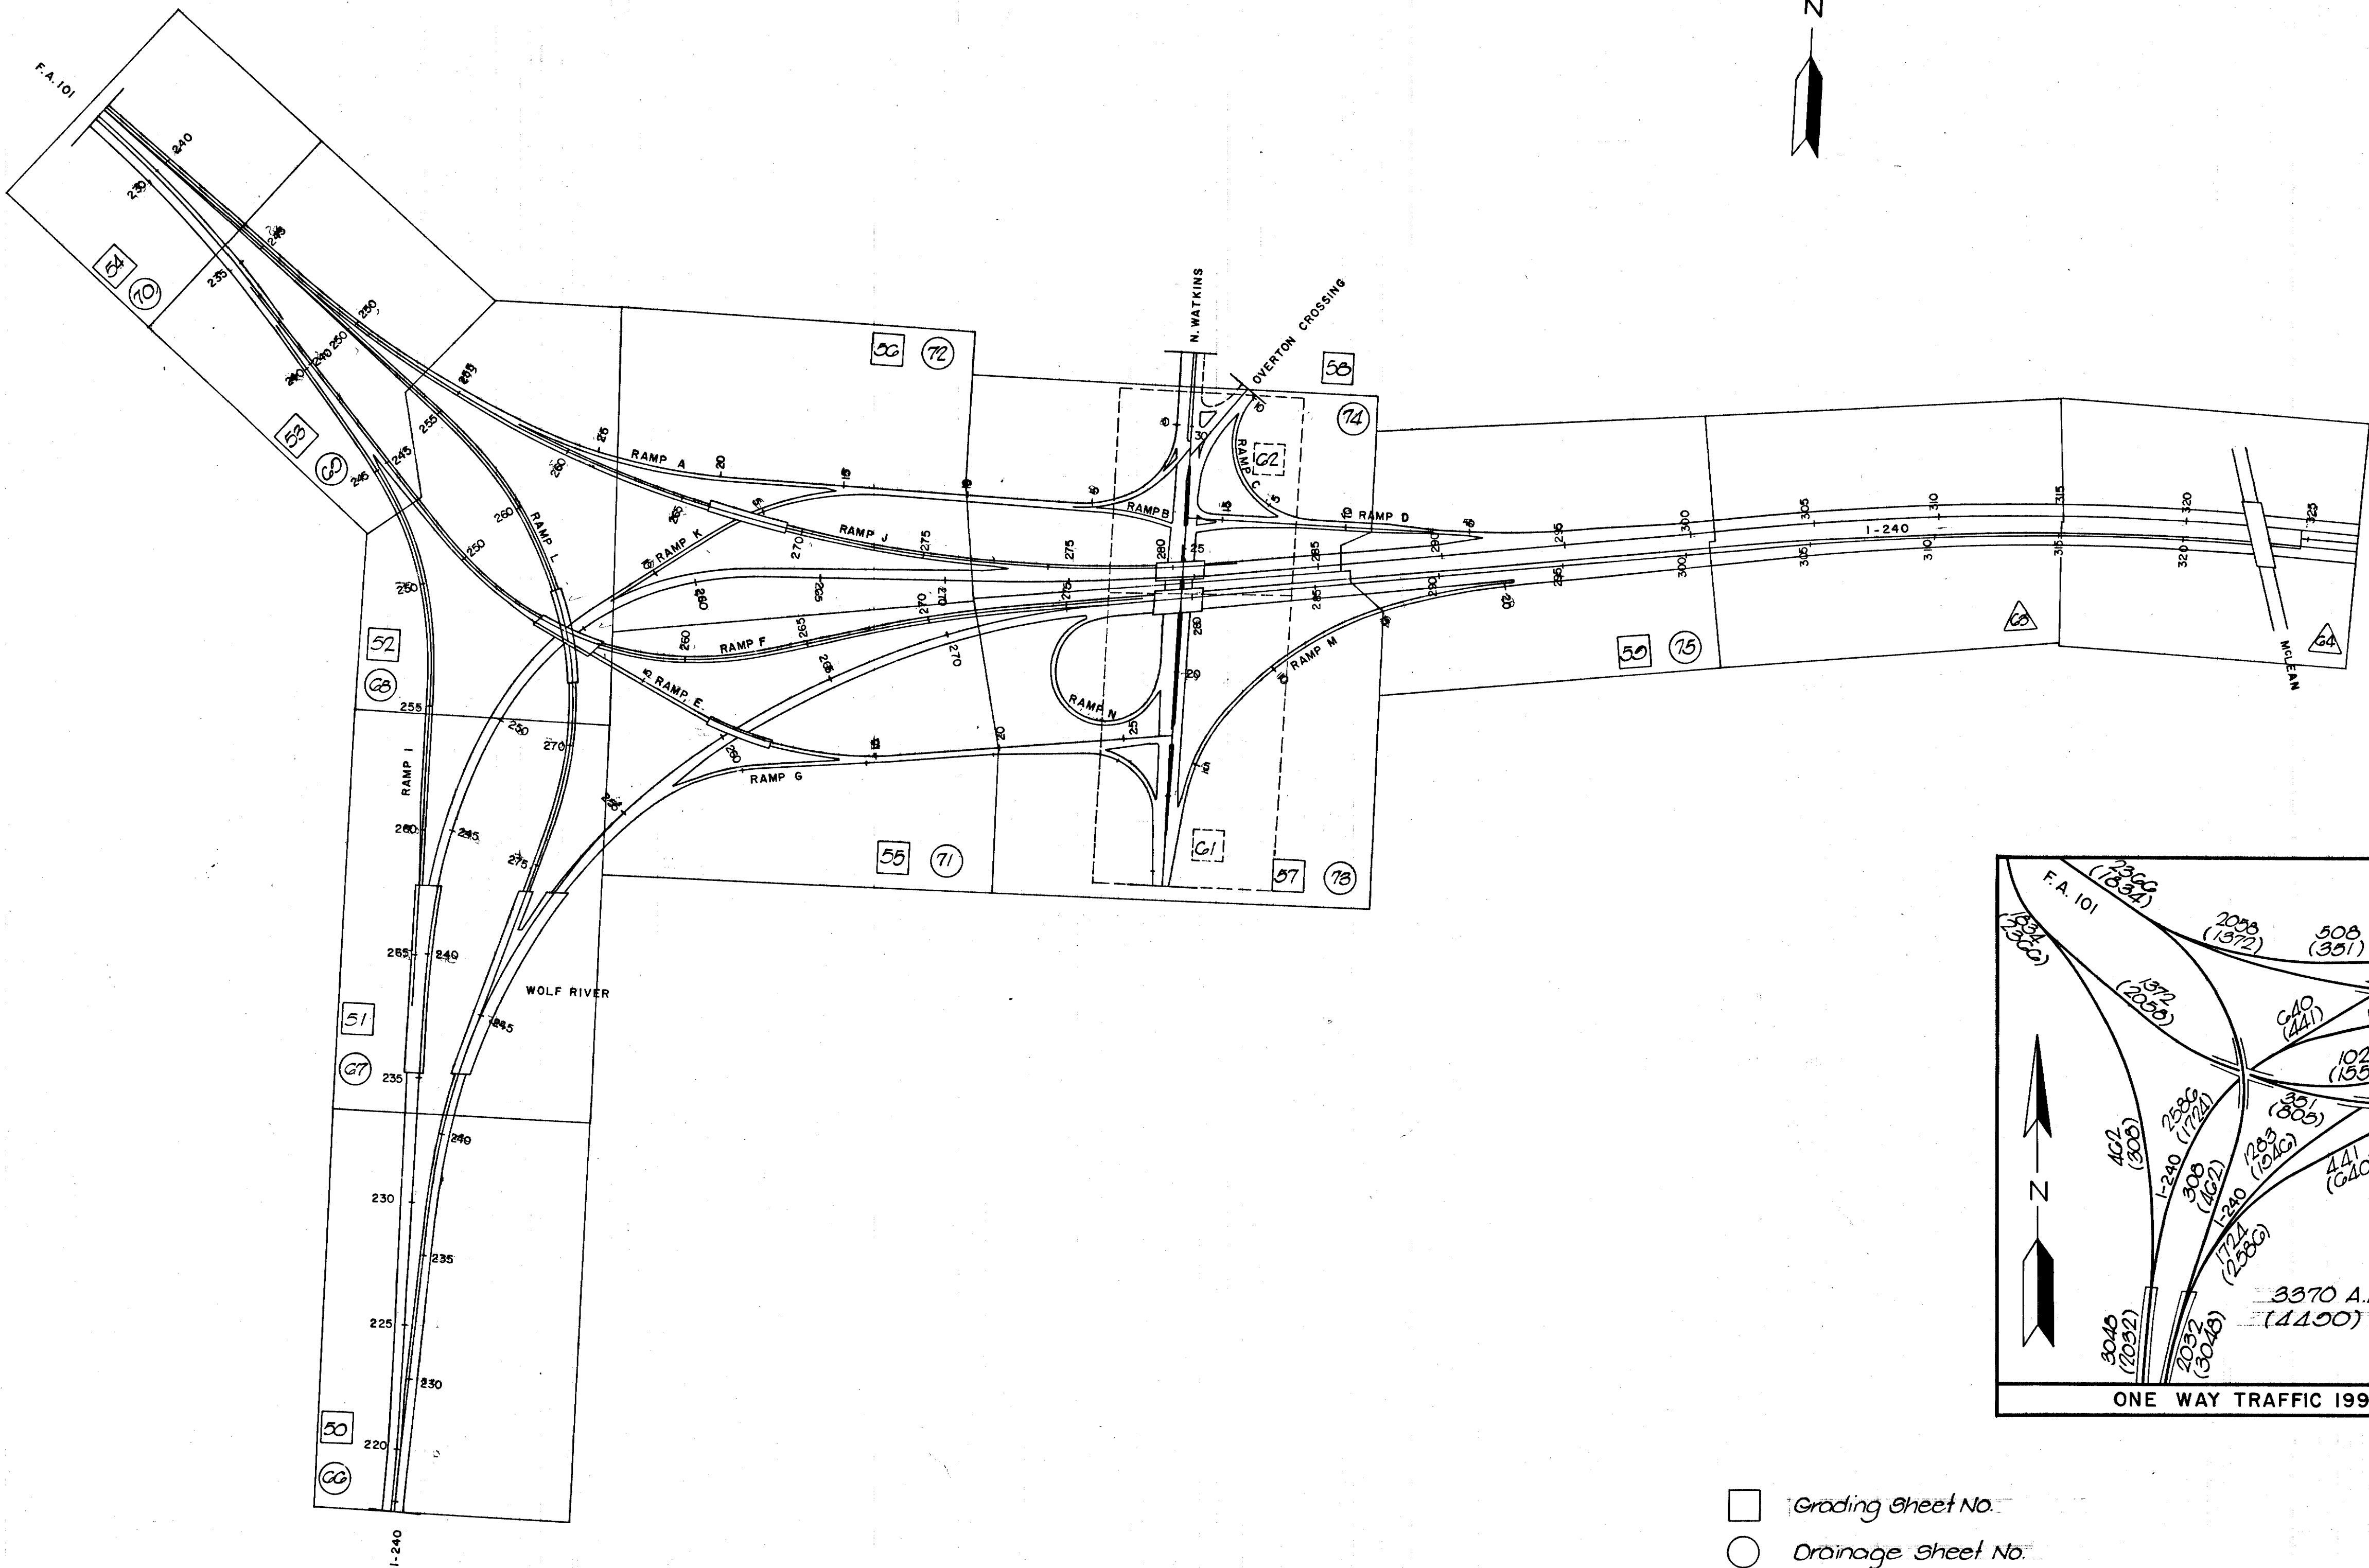


- Grading Sheet No.
- Drainage Sheet No.
- Plan Sheet No.
- Grading and Drainage adjacent to N. Watkins



MICROFILMED

| TYPE   | YEAR | PROJECT NO.   | SHEET NO. |
|--------|------|---------------|-----------|
| Const. | 1974 | EAT-240-(24)4 | 16        |
|        |      |               |           |
|        |      |               |           |

Notes:  
See Sheet 15 for data for curves 2 & 3

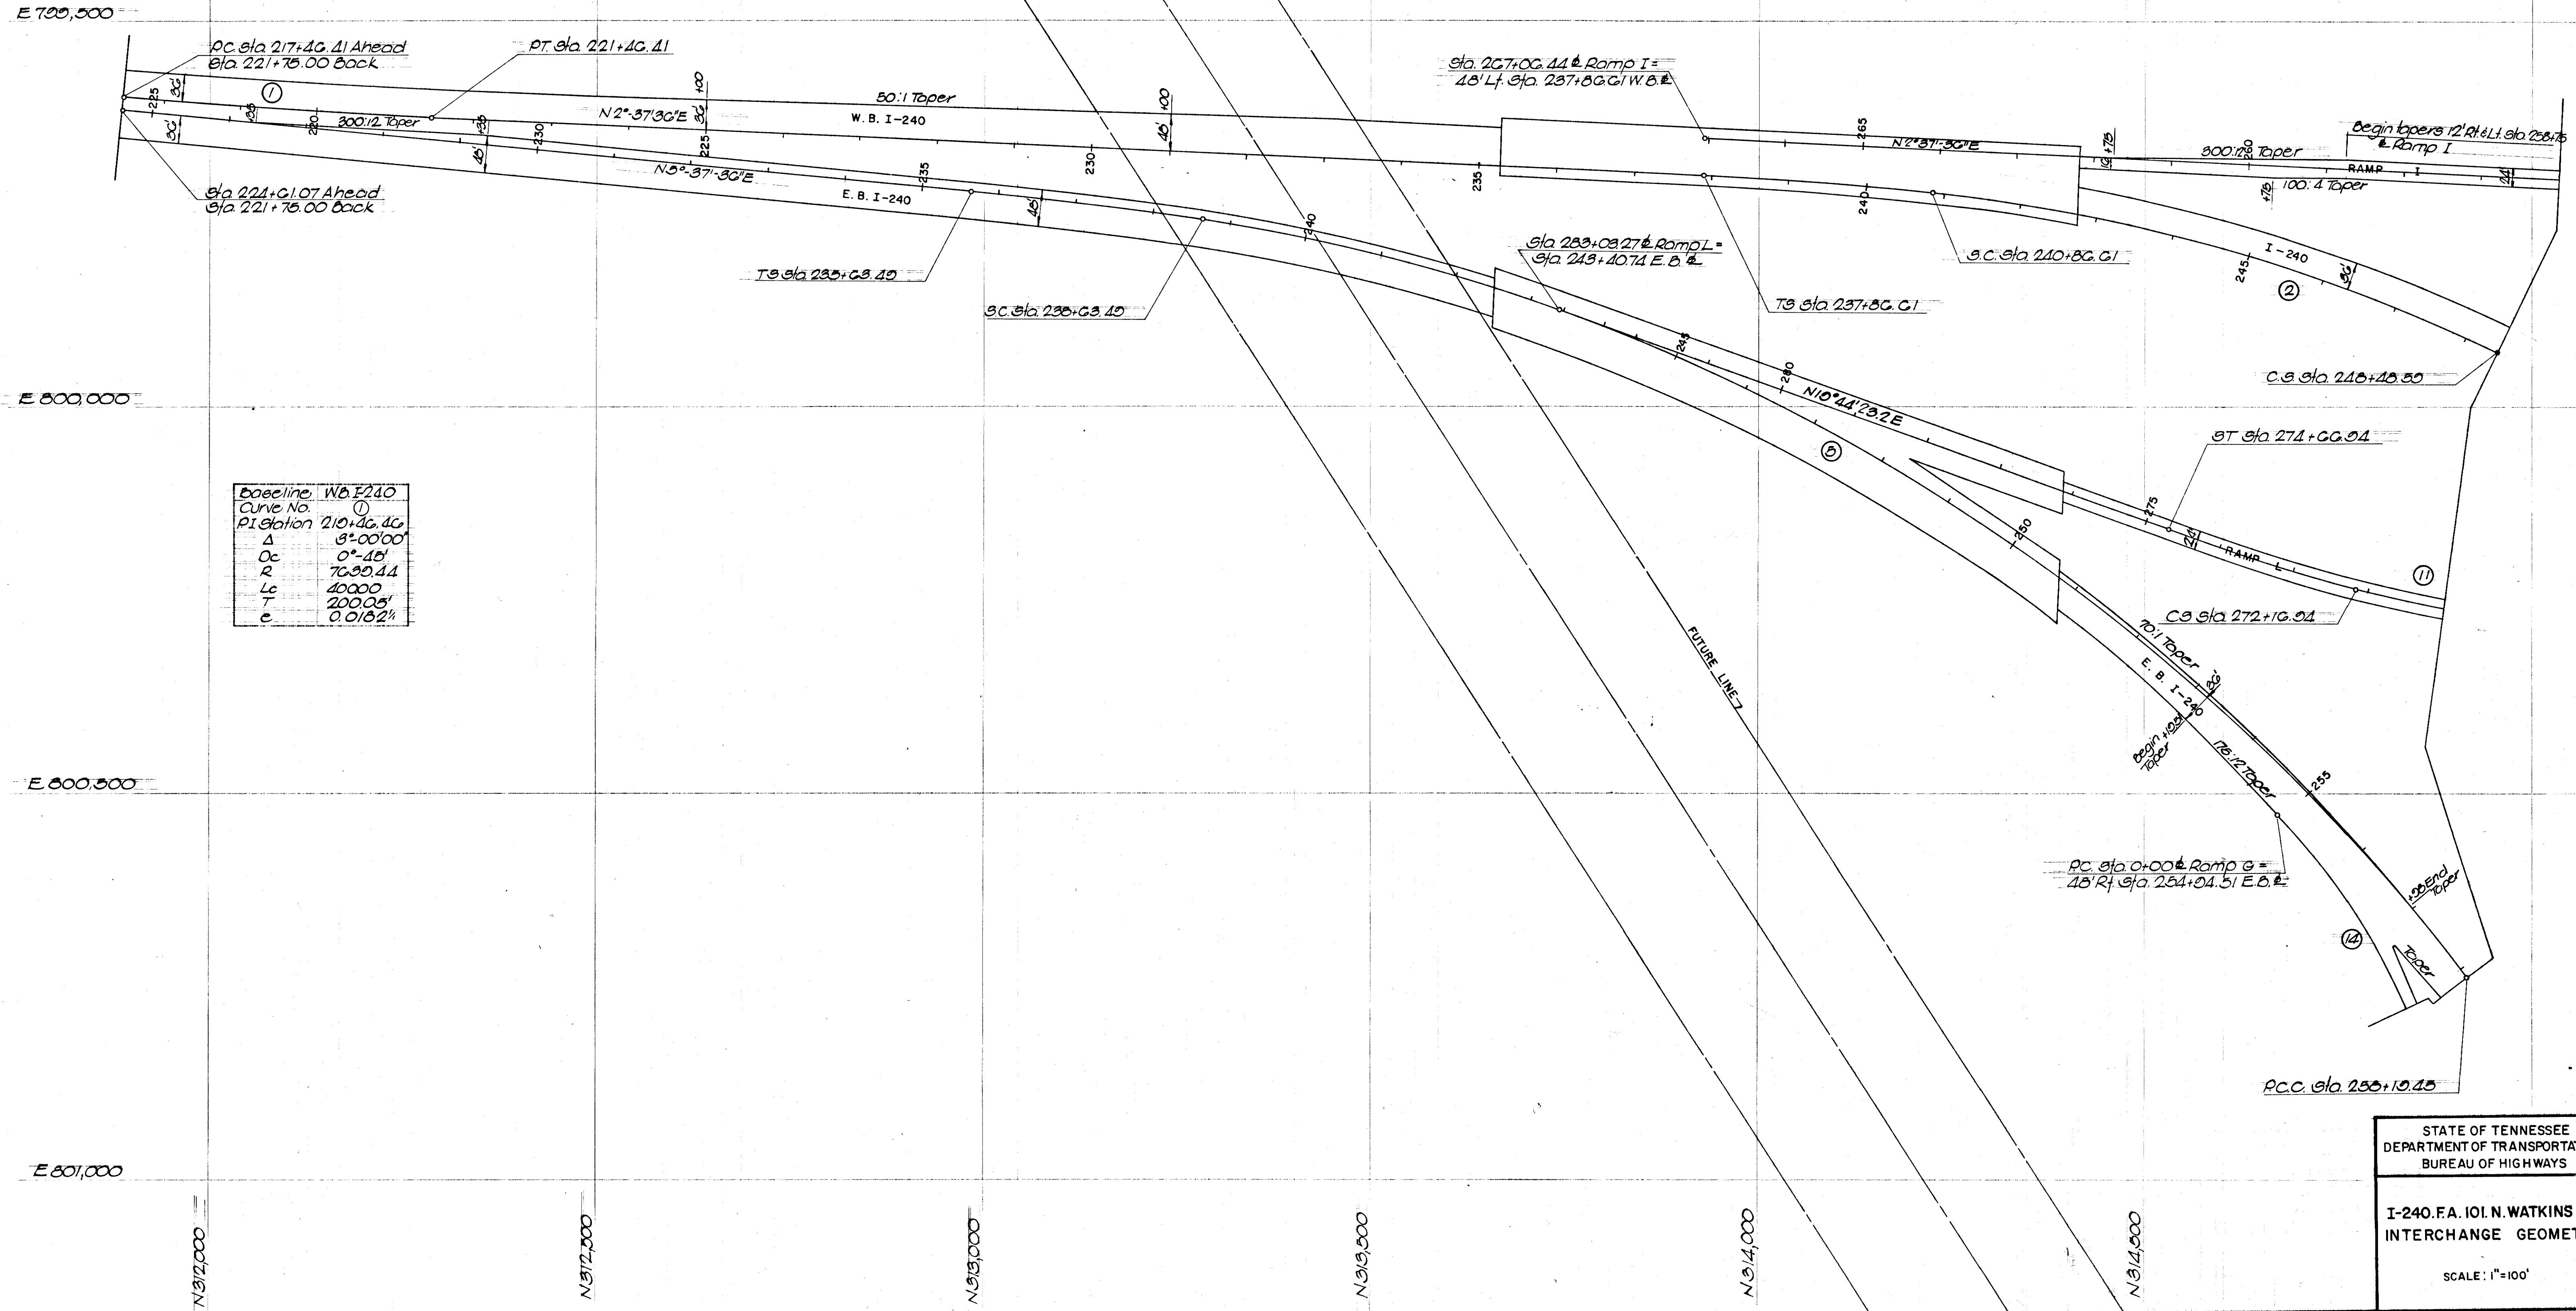

Baseline W.B. I-240

|            |            |
|------------|------------|
| Curve No.  | 1          |
| PI Station | 210+46.46  |
| Δ          | 3° 00' 00" |
| OC         | 0° 45'     |
| R          | 7630.44    |
| Lc         | 40000      |
| T          | 200.05'    |
| e          | 0.0182'    |




| TYPE  | YEAR | PROJECT NO.      | SHEET NO. |
|-------|------|------------------|-----------|
| Const | 1974 | 117-240-10474    | 17        |
| CONST | 1976 | EACI-240-1113815 | 3         |

| Baseline     | Ramp J      | Ramp G      | Ramp E      | Ramp K      | Ramp A      |
|--------------|-------------|-------------|-------------|-------------|-------------|
| Curve No     | 2           | 14          | 10          | 3           | 2           |
| P.I. Station | 256+35.21   | 276+82.71   | 310+27.6    | 11+47.66    | 3+80.97     |
| Δ            | 23°31'52.2" | 21°43'47.6" | 40°35'50.7" | 33°23'36.3" | 25°27'36.4" |
| Dc           | 1°-15'      | 1°-00'      | 7°-00'      | 4°-00'      | 5°-00'      |
| R            | 4583.60'    | 5729.68'    | 510.51'     | 432.30'     | 1145.02'    |
| Lc           | 1082.43'    | 2172.00'    | 670.00'     | 894.84'     | 781.76'     |
| T            | 934.70'     | 1093.71'    | 302.76'     | 420.65'     | 389.97'     |
| e            | 0.035"      | 0.020"      | 0.077"      | 0.047"      | 0.061"      |

| Baseline     | F.A. 101      | Ramp I        | Ramp F      | Ramp L       |
|--------------|---------------|---------------|-------------|--------------|
| Curve No     | 7             | 6             | 5           | 11           |
| P.I. Station | 187+744.64    | 240+00.00     | 256+78.87   | 265+50.02    |
| Δ            | 45°16'32.7"   | 30°25'27.7"   | 64°-11'-03" | 68°-10'-30"  |
| Dc           | 1°-15'        | 4°-00'        | 4°-30'      | 3°-45'       |
| R            | 4583.60'      | 1432.30'      | 1273.24'    | 1527.80'     |
| Lc           | 3422.00'      | 710.61'       | 1176.31'    | 1566.00'     |
| T            | 2011.70'      | 624.76'       | 924.70'     | 1160.14'     |
| e            | 0.035"        | 0.077"        | 0.079"      | 0.061"       |
| Δs           | 1°-15'        | 5°-00'        | 5°-37'-30"  | 4°-41'-15.0" |
| Ls           | 200.00'       | 250.00'       | 250.00'     | 250.00'      |
| Δc           | 42°-40'-32.7" | 28°-25'-27.7" | 62°-56'-03" | 58°-48'-8.0" |
| P            | 0.3636'       | 1.6176'       | 2.0446'     | 1.7040'      |
| K            | 0.00084'      | 1.24.0683'    | 1.24.0500'  | 1.24.0721'   |

Notes:  
See sheet 10 for data  
for curves 2d, 3 & c.

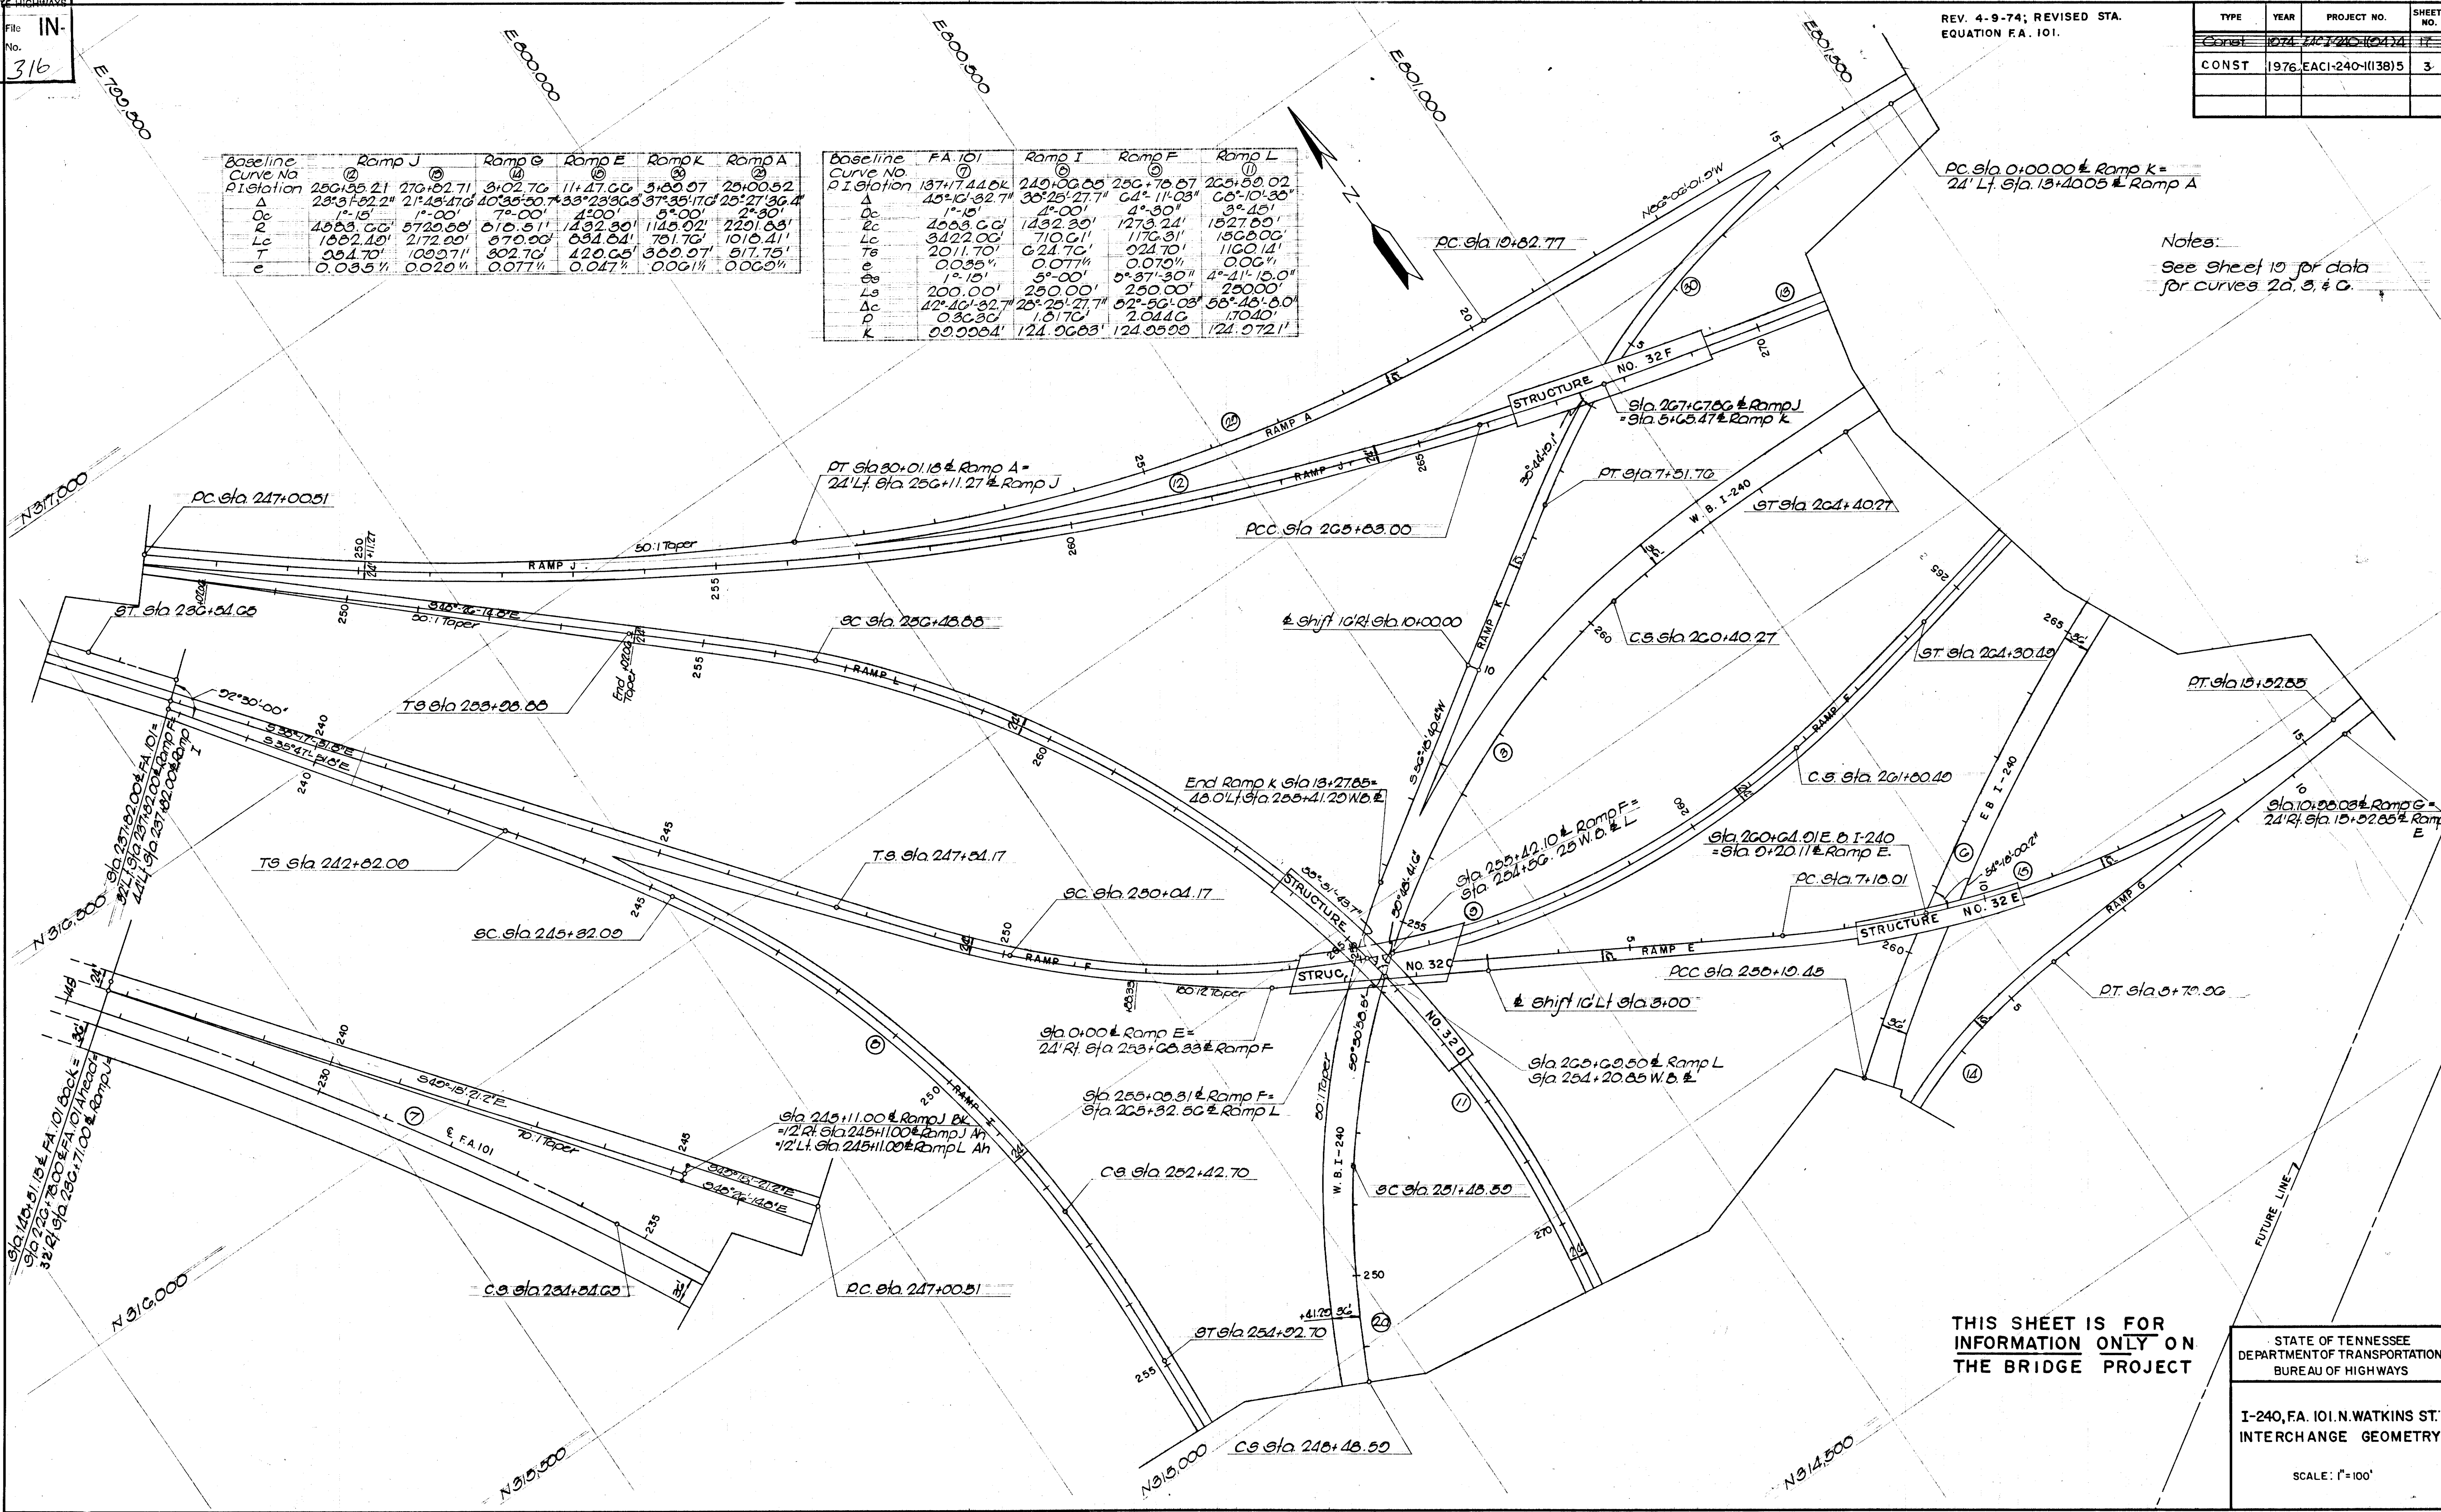

THIS SHEET IS FOR  
INFORMATION ONLY ON  
THE BRIDGE PROJECT

STATE OF TENNESSEE  
DEPARTMENT OF TRANSPORTATION  
BUREAU OF HIGHWAYS  
  
I-240, F.A. 101, N. WATKINS ST.  
INTERCHANGE GEOMETRY  
  
SCALE: 1"=100'













MICROFILMED

REV. 4-9-74; SHOWED BRIDGE ABUT-  
 MENT FILLS ARE TO BE CONSTRUCTED  
 TO TIE TO EXISTING STREET.  
 REVISED 10-2-75; E.B. I-240  
 DRAFTING OF PROFILE CHANGED.



| TYPE  | YEAR | PROJECT NO.   | SHEET NO. |
|-------|------|---------------|-----------|
| Const | 1974 | EAC I-240-104 | 21        |

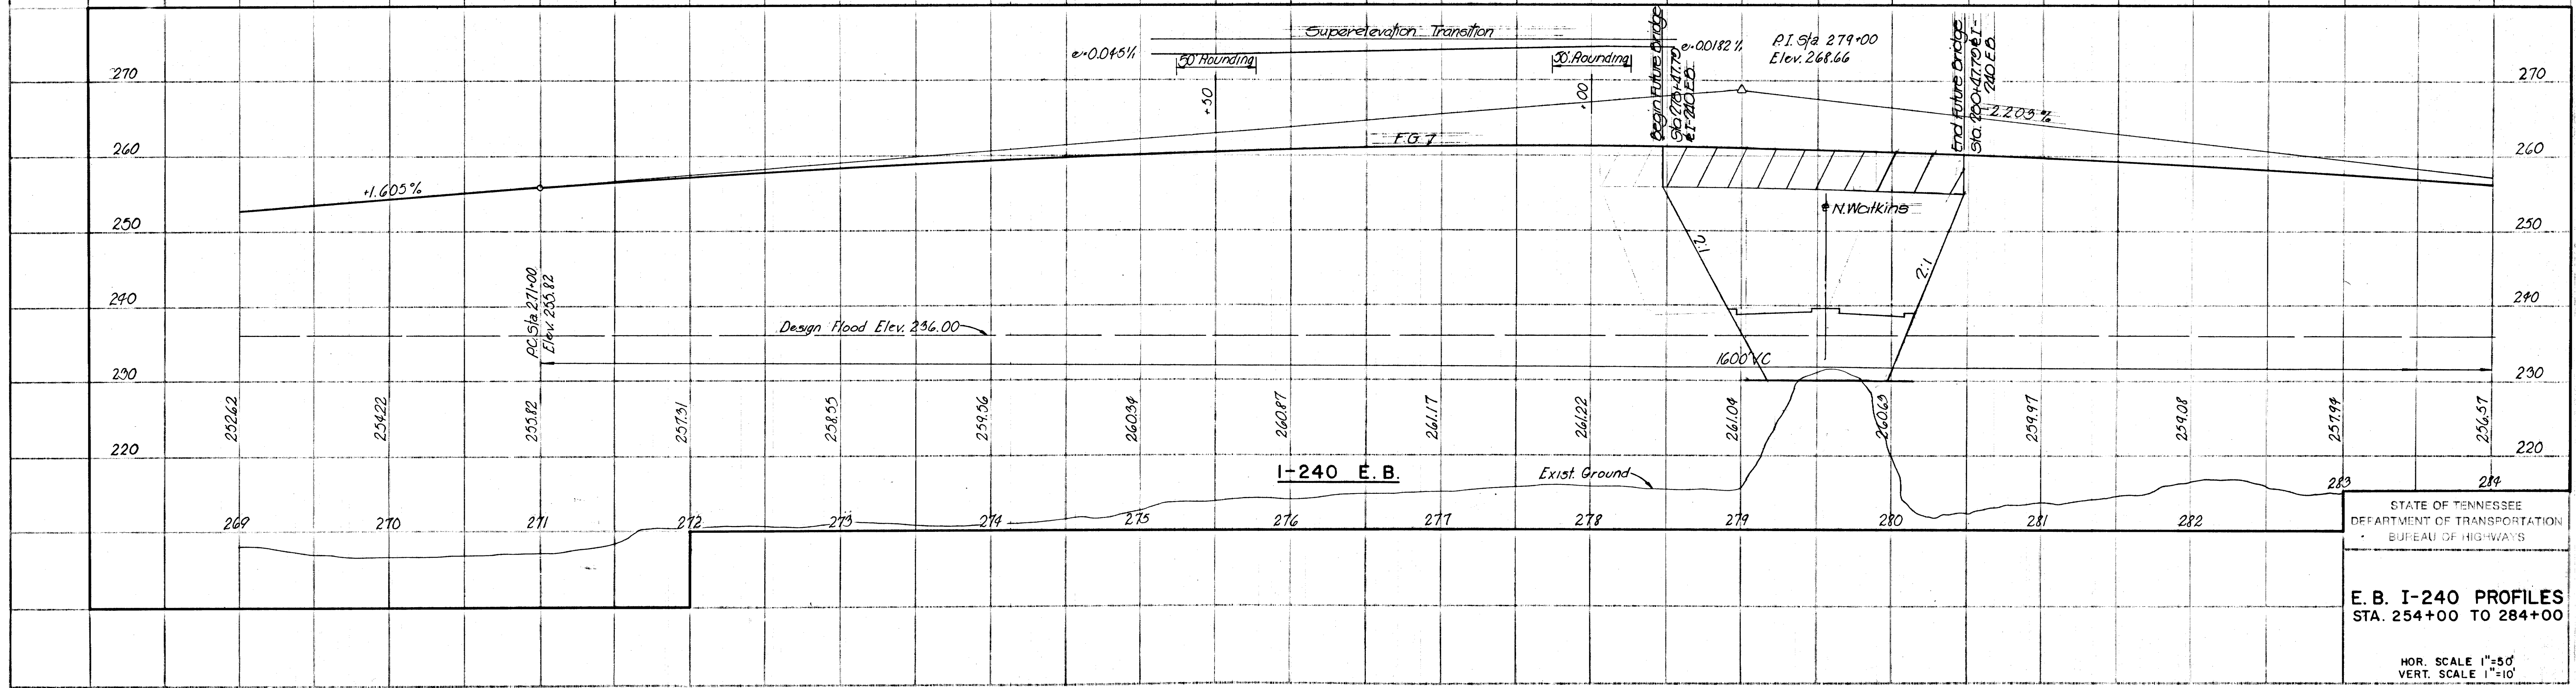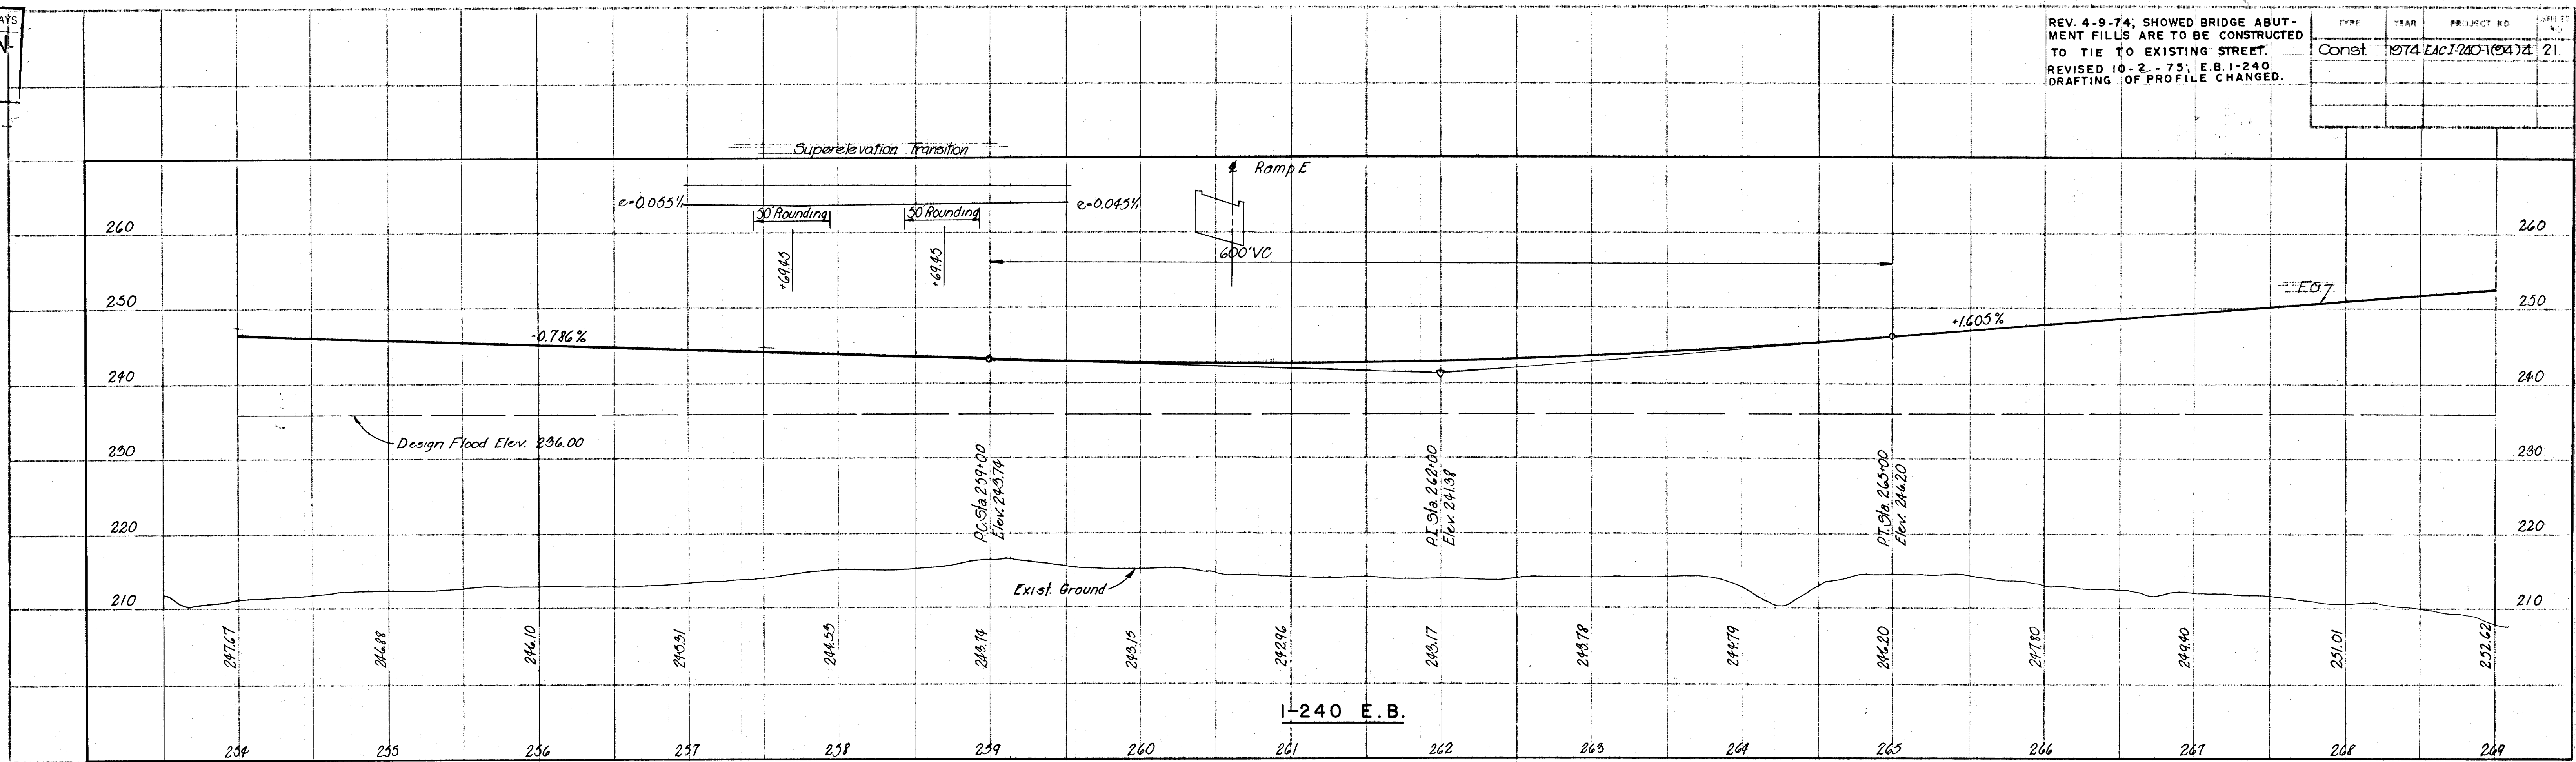





MICROFILMED

| TYPE   | YEAR | PROJECT NO.   | SHEET NO. |
|--------|------|---------------|-----------|
| Const. | 1974 | Etc I-240-104 | 4 22      |

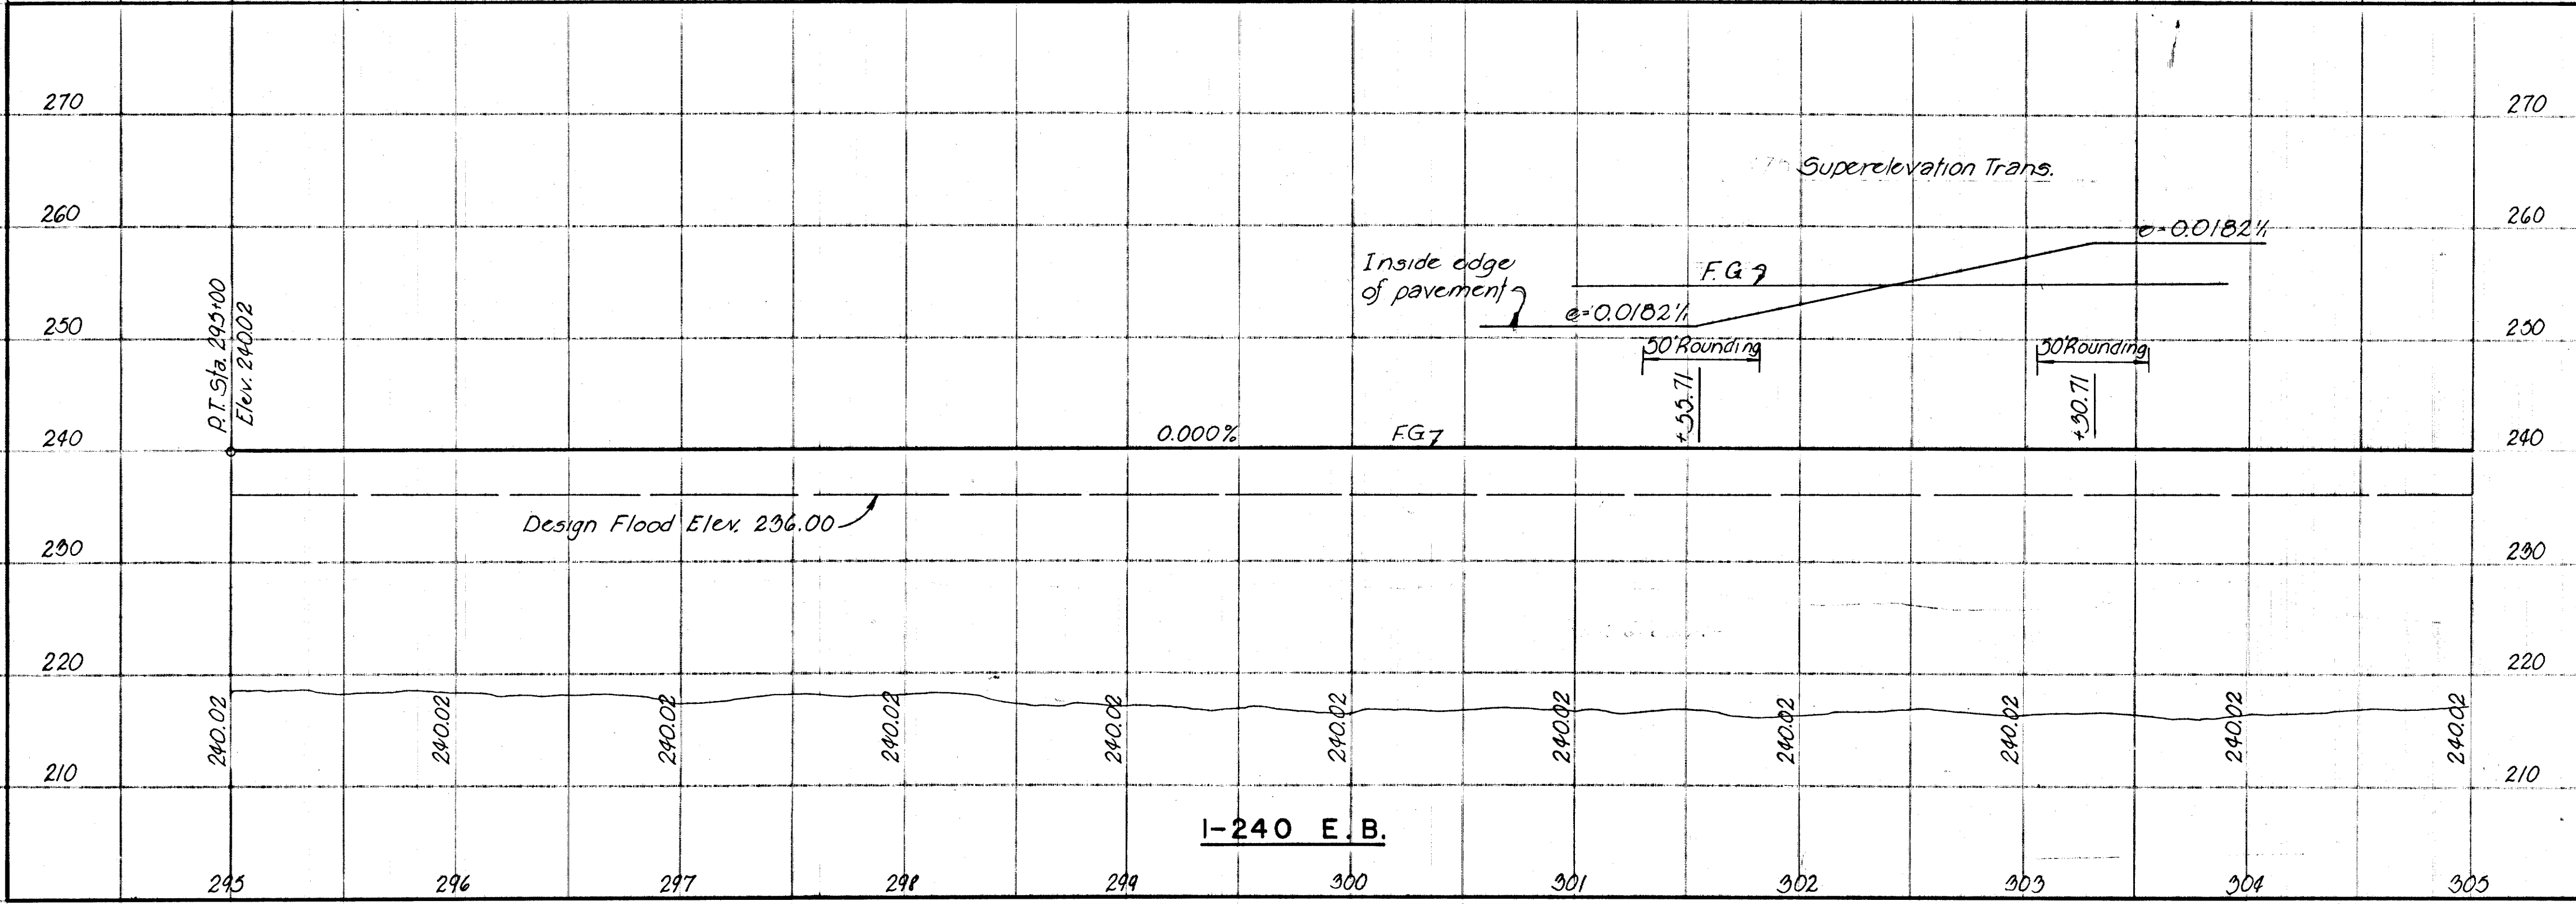
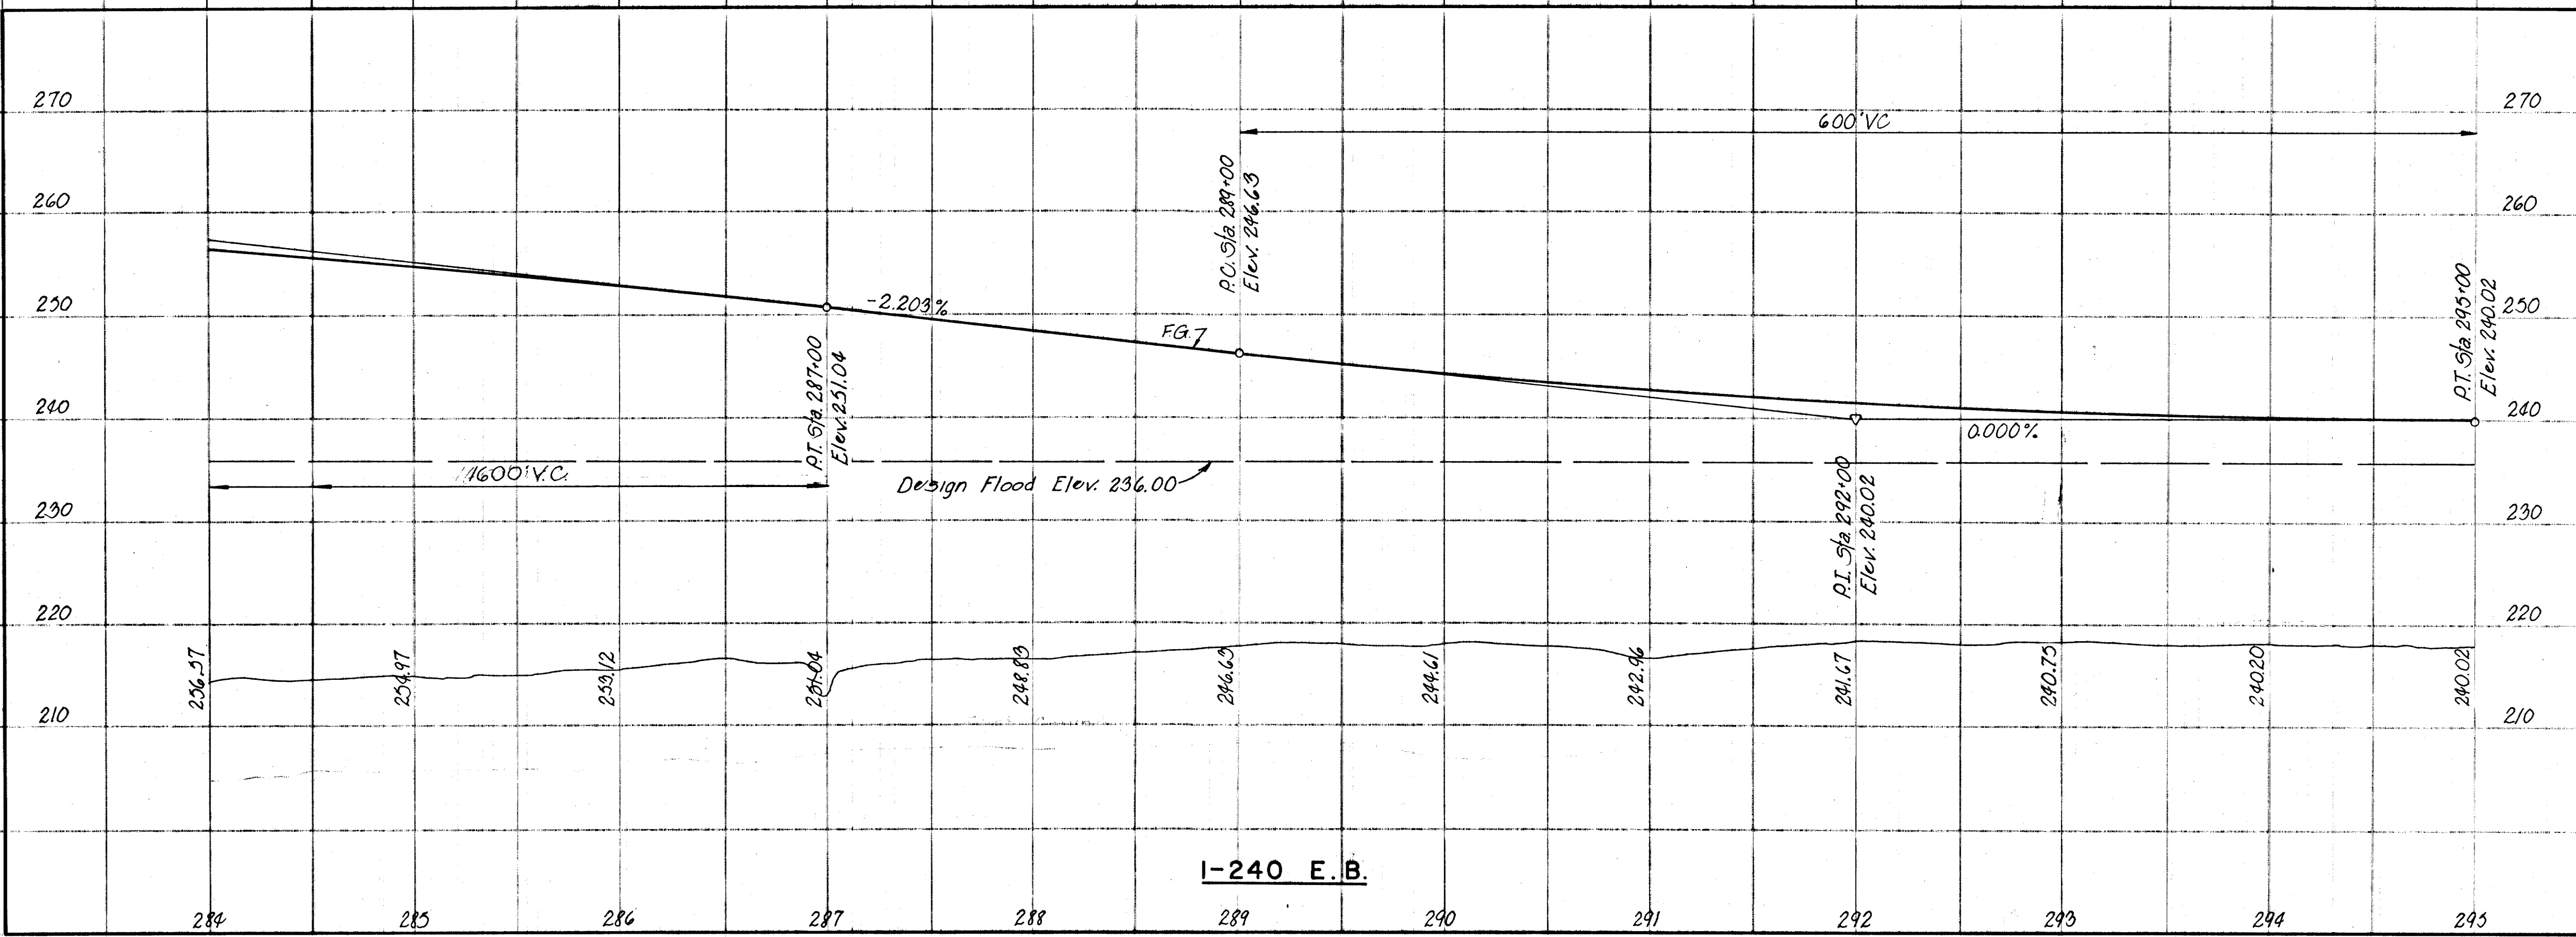




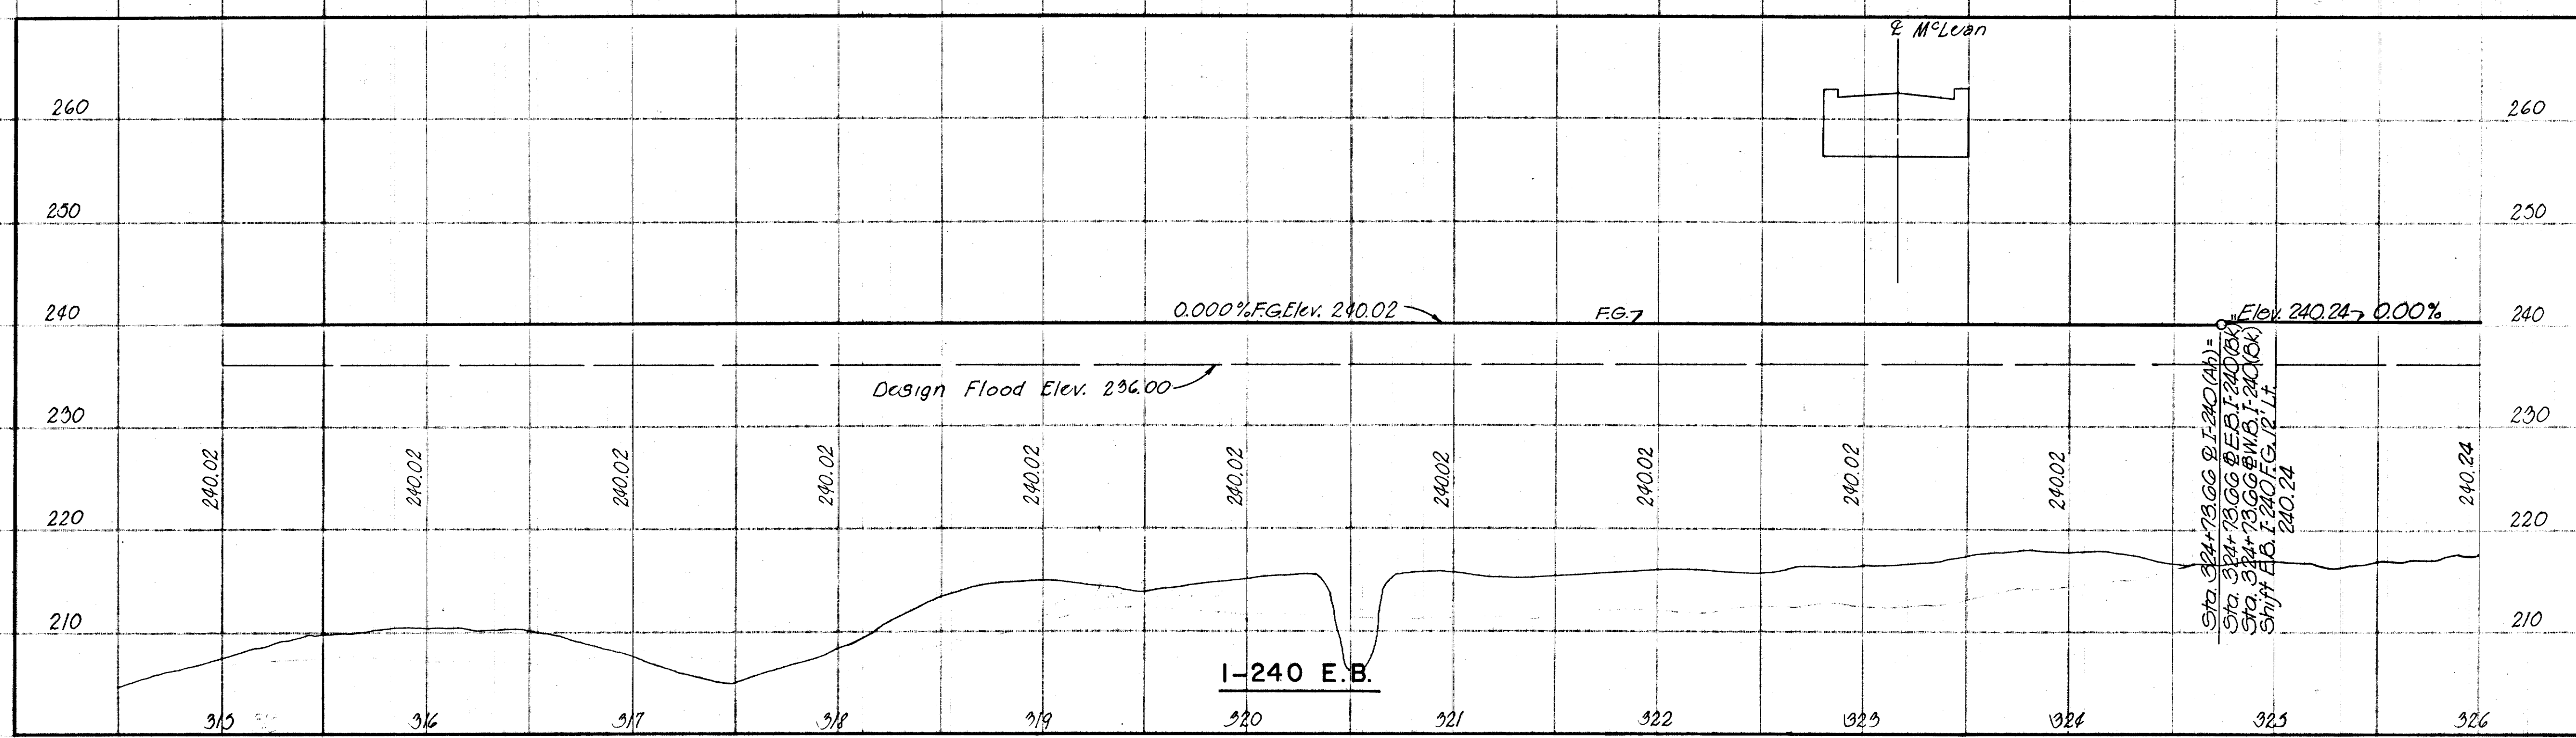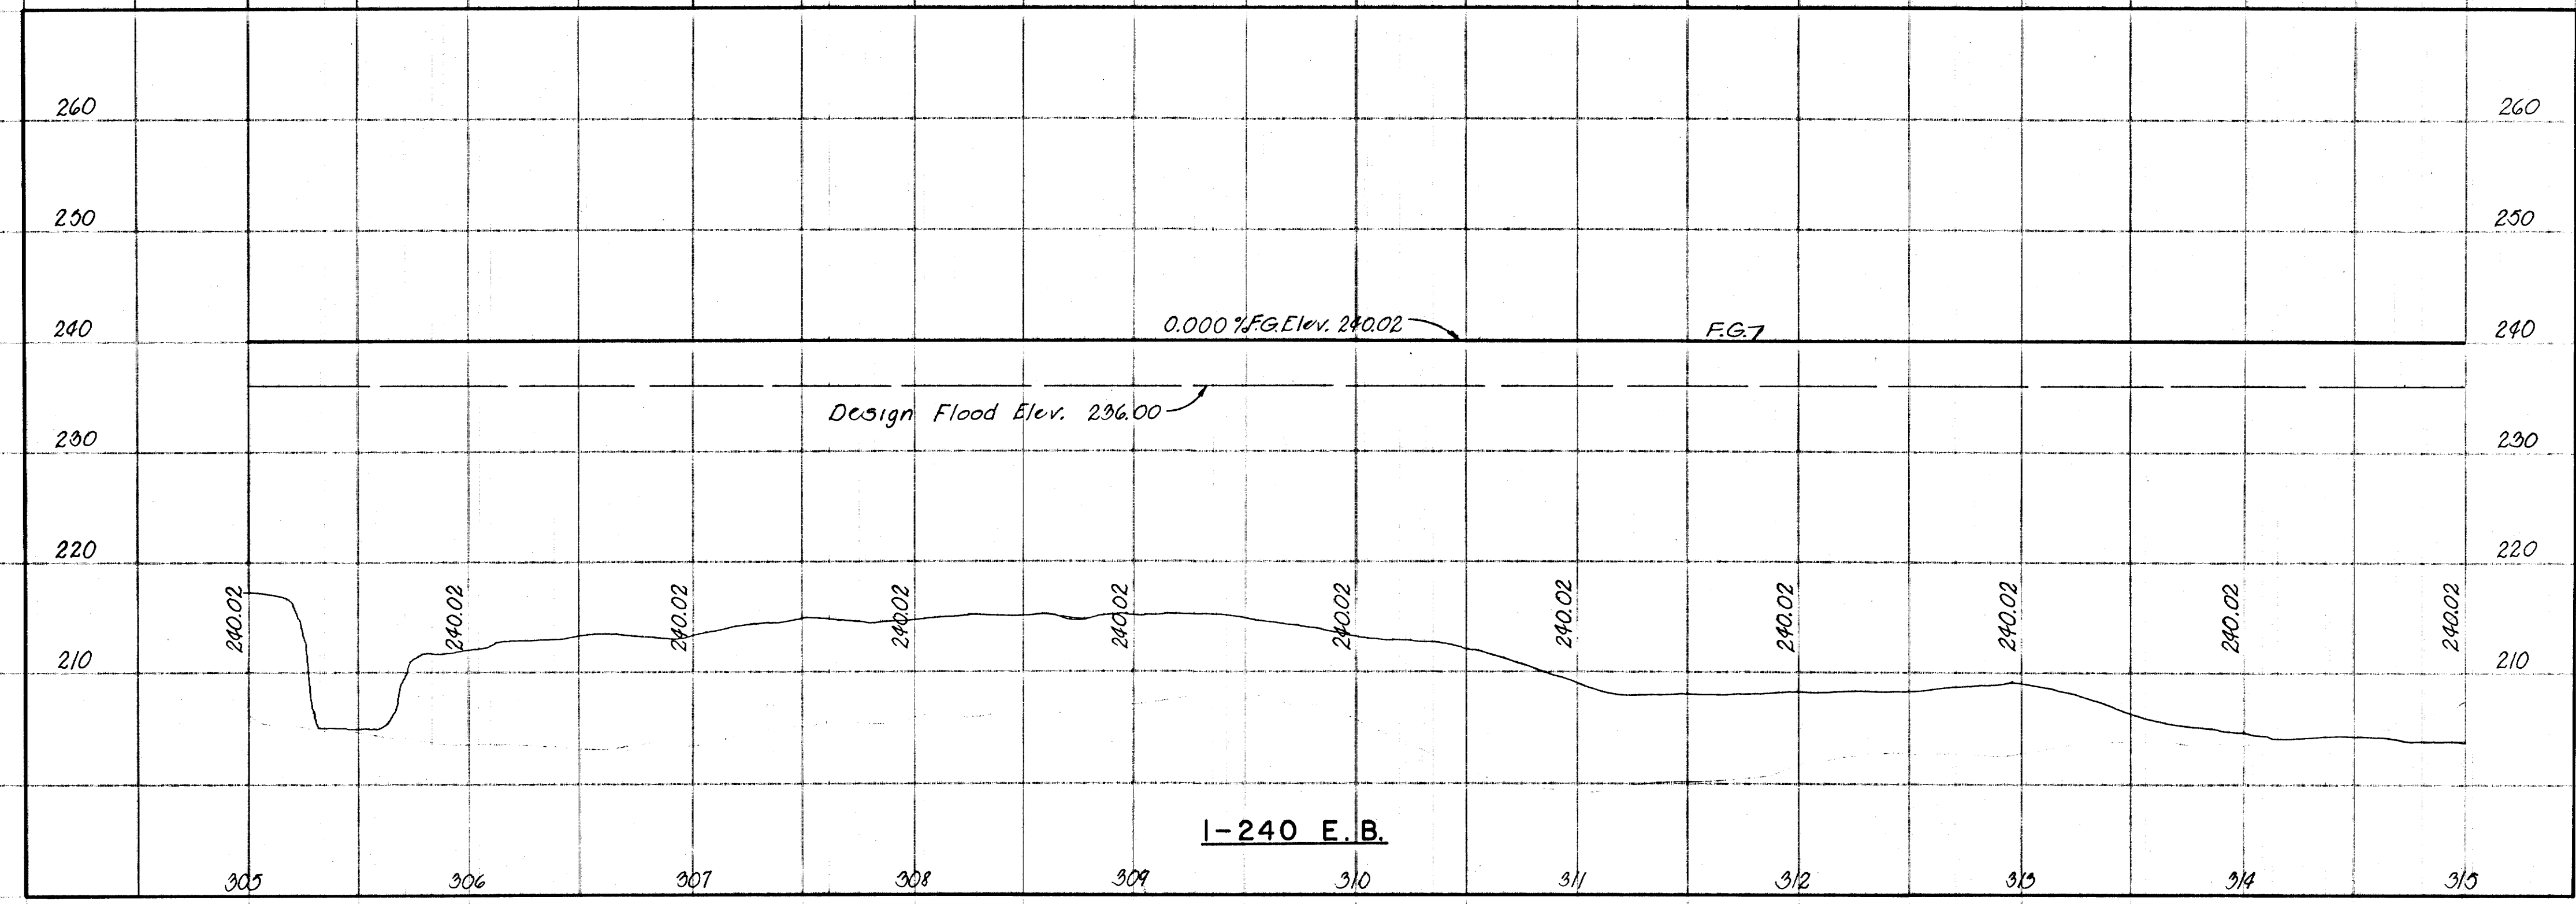





MICROFILMED

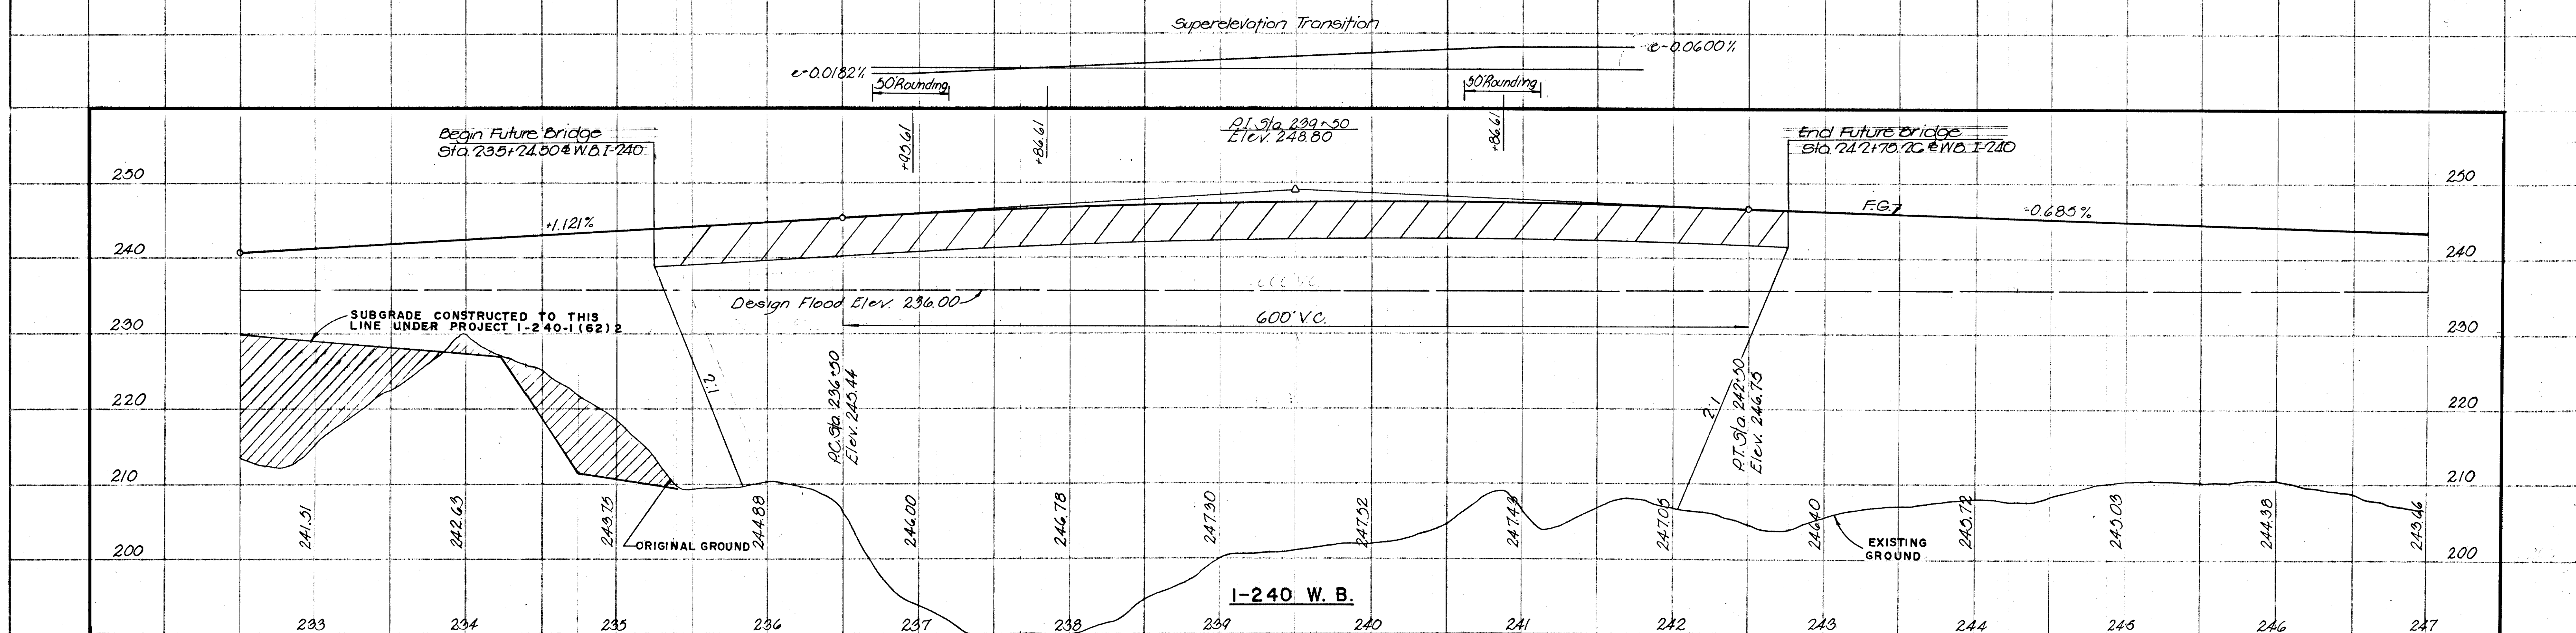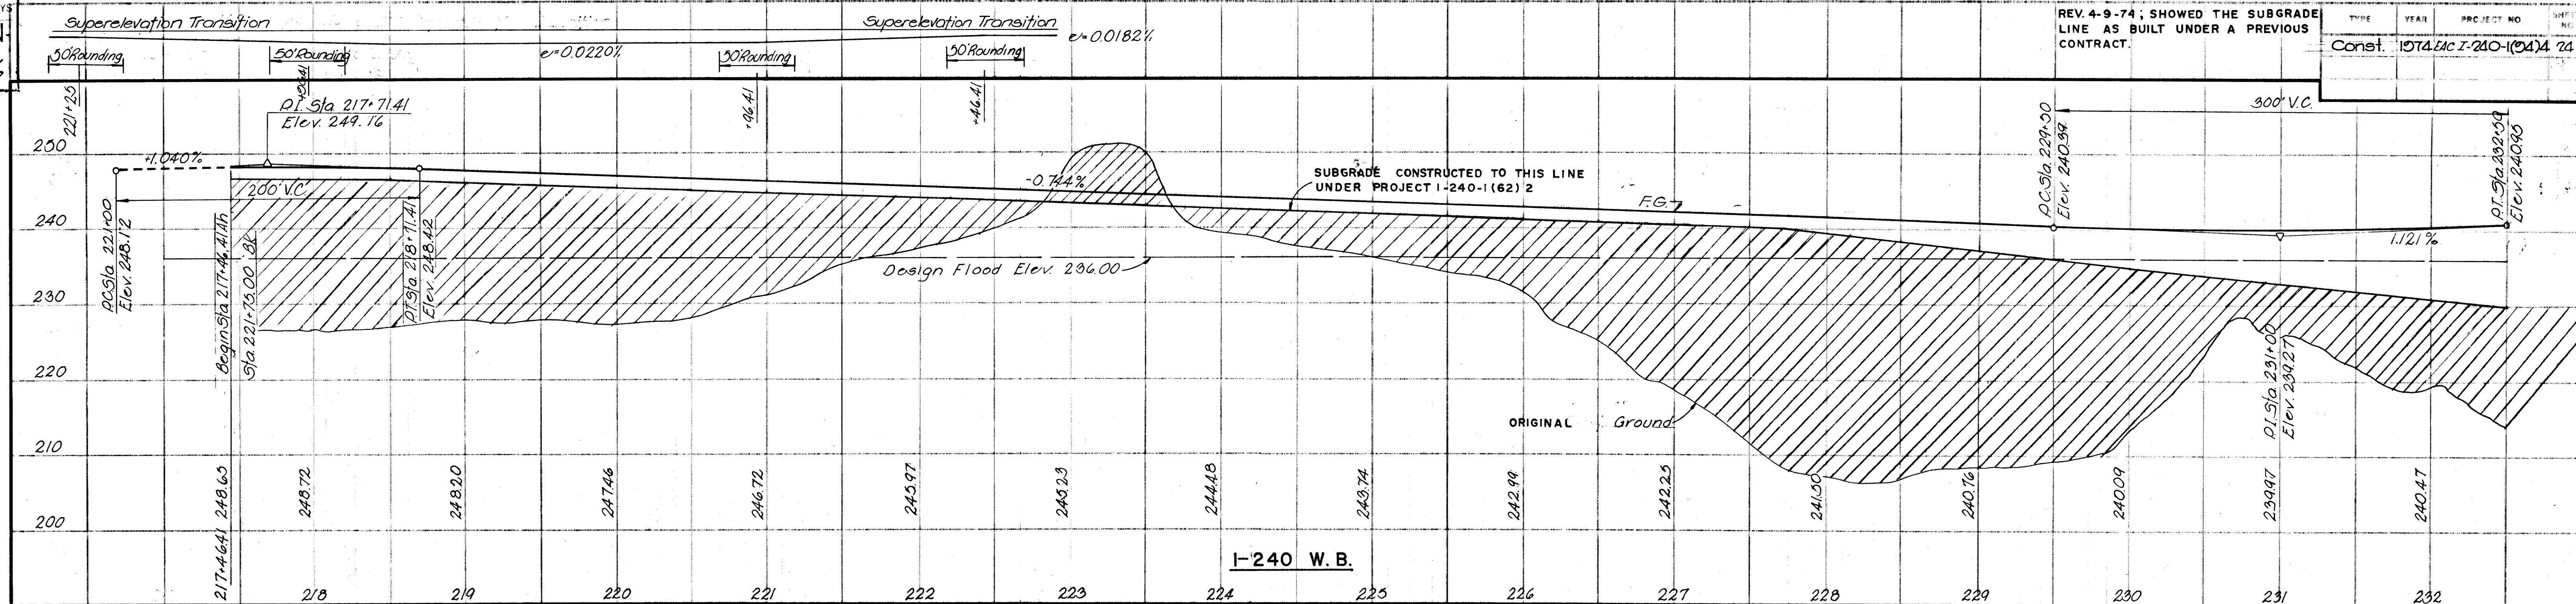



| TYPE  | YEAR | PROJECT NO.        | SHEET NO. |
|-------|------|--------------------|-----------|
| Const | 1974 | EA01-240-1(24)A 25 |           |

MICROFILMED

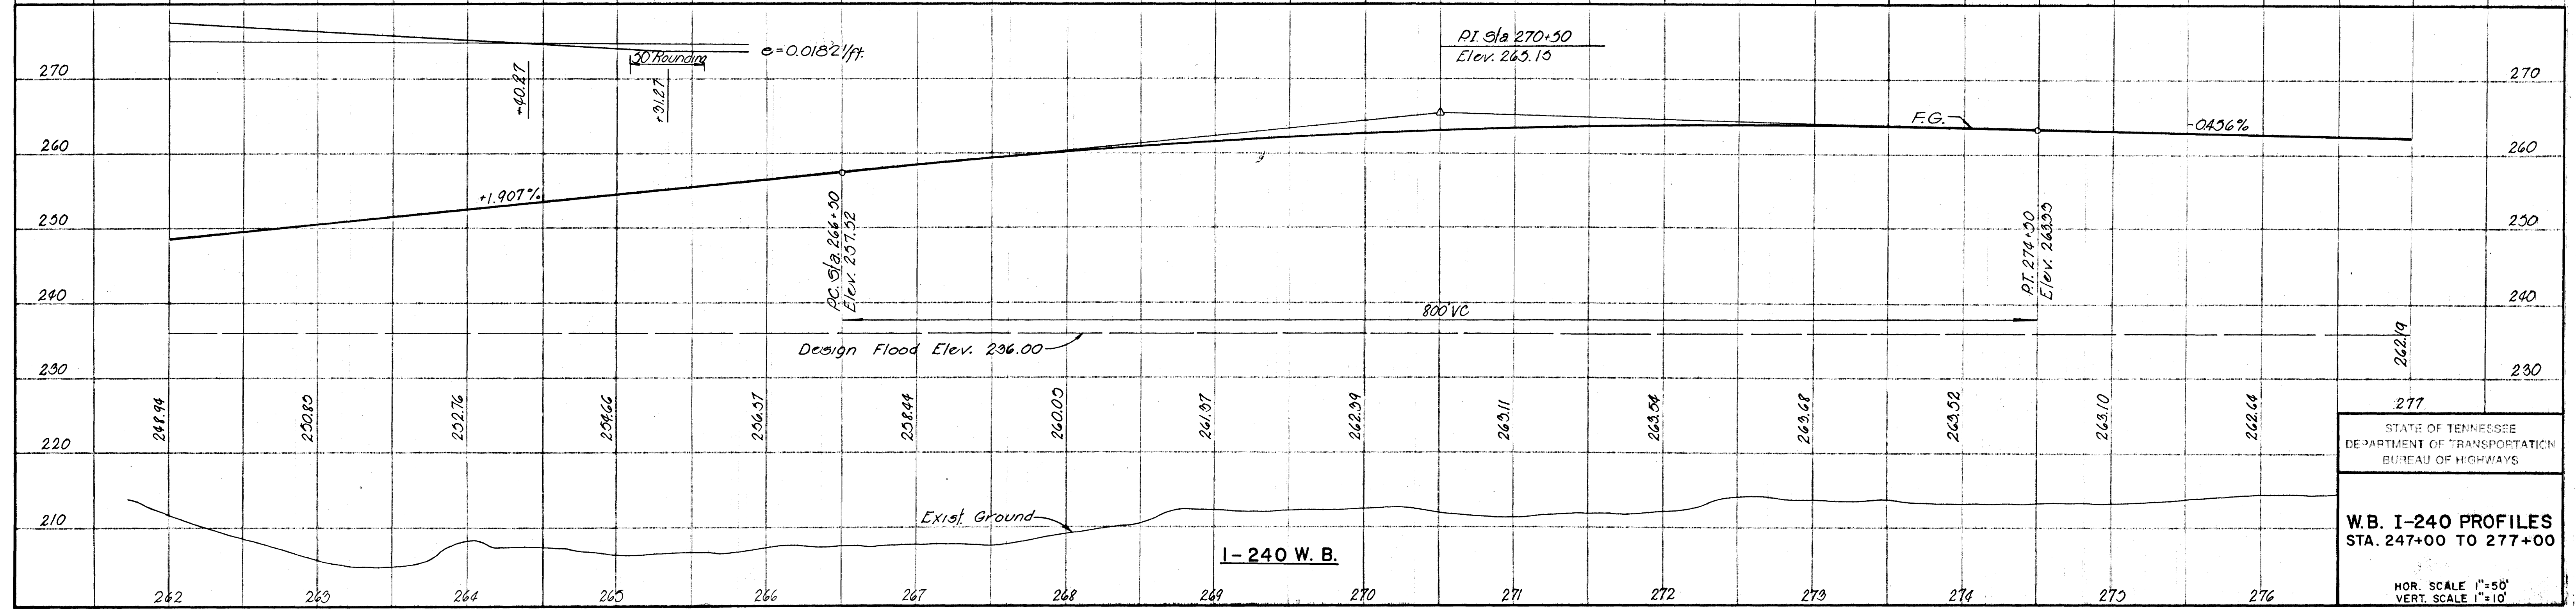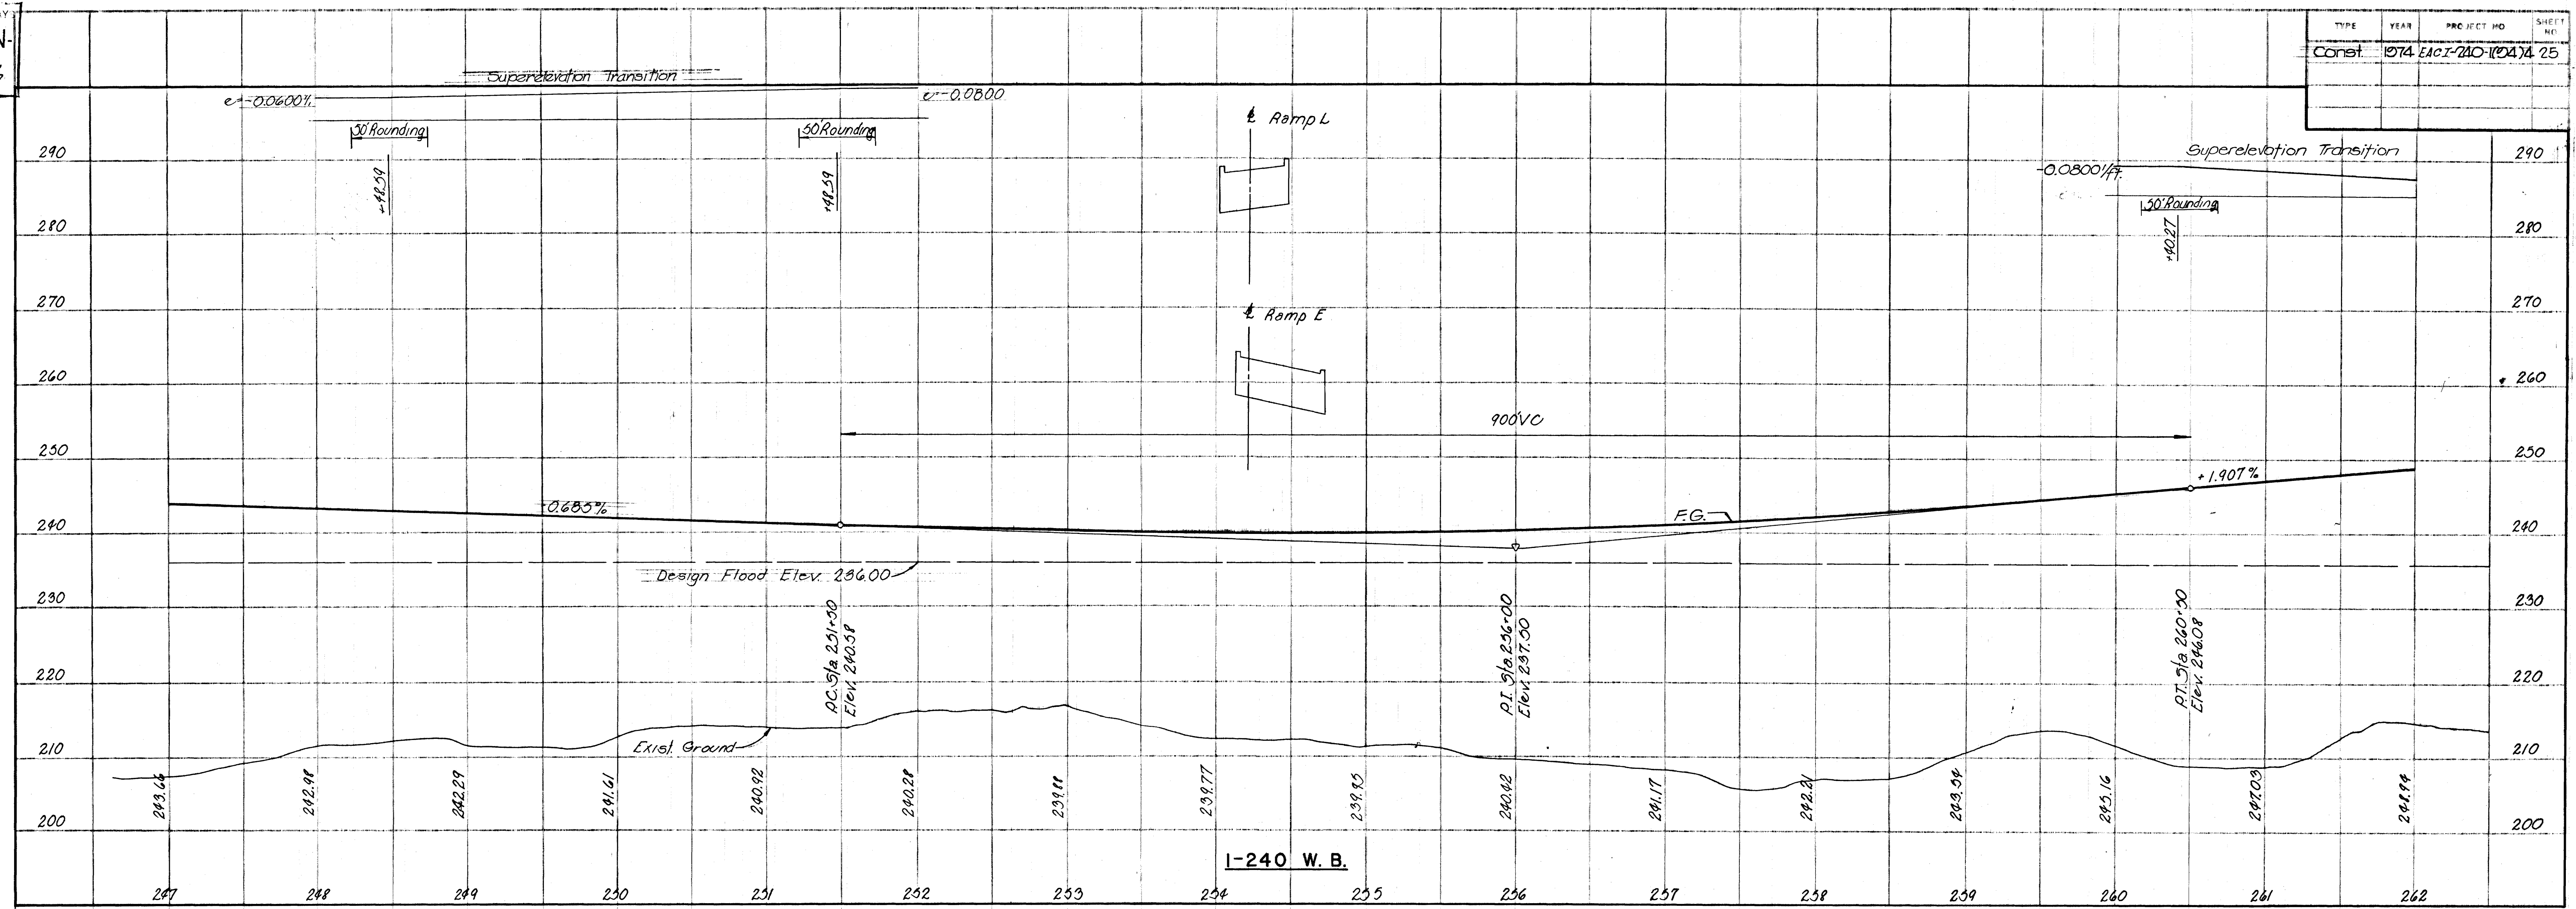

STATE OF TENNESSEE  
DEPARTMENT OF TRANSPORTATION  
BUREAU OF HIGHWAYS

**W.B. I-240 PROFILES**  
STA. 247+00 TO 277+00



HOR. SCALE 1"=50'  
VERT. SCALE 1"=10'



STATE OF TENNESSEE  
DEPARTMENT OF TRANSPORTATION  
BUREAU OF HIGHWAYS  
Plans File No. 1-240  
316

MICROFILMED

| TYPE   | YEAR | PROJECT NO.     | SHEET NO. |
|--------|------|-----------------|-----------|
| Const. | 1974 | EA-1-240-1(04)A | 26        |

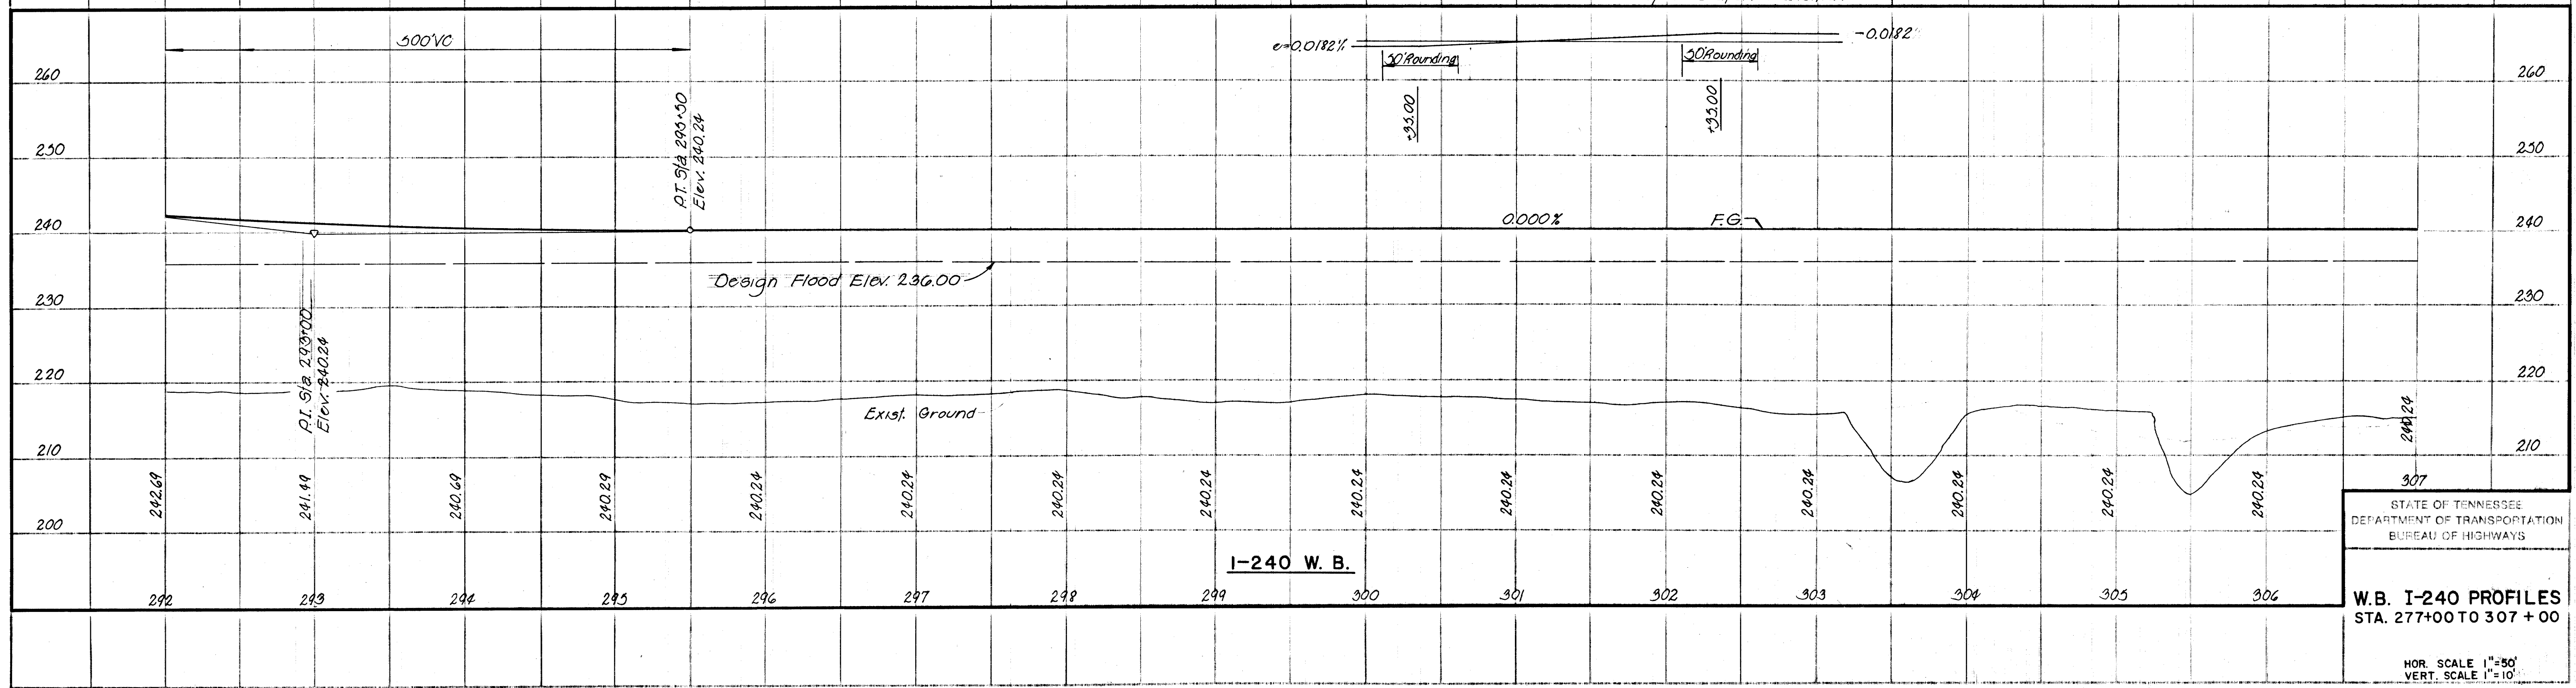
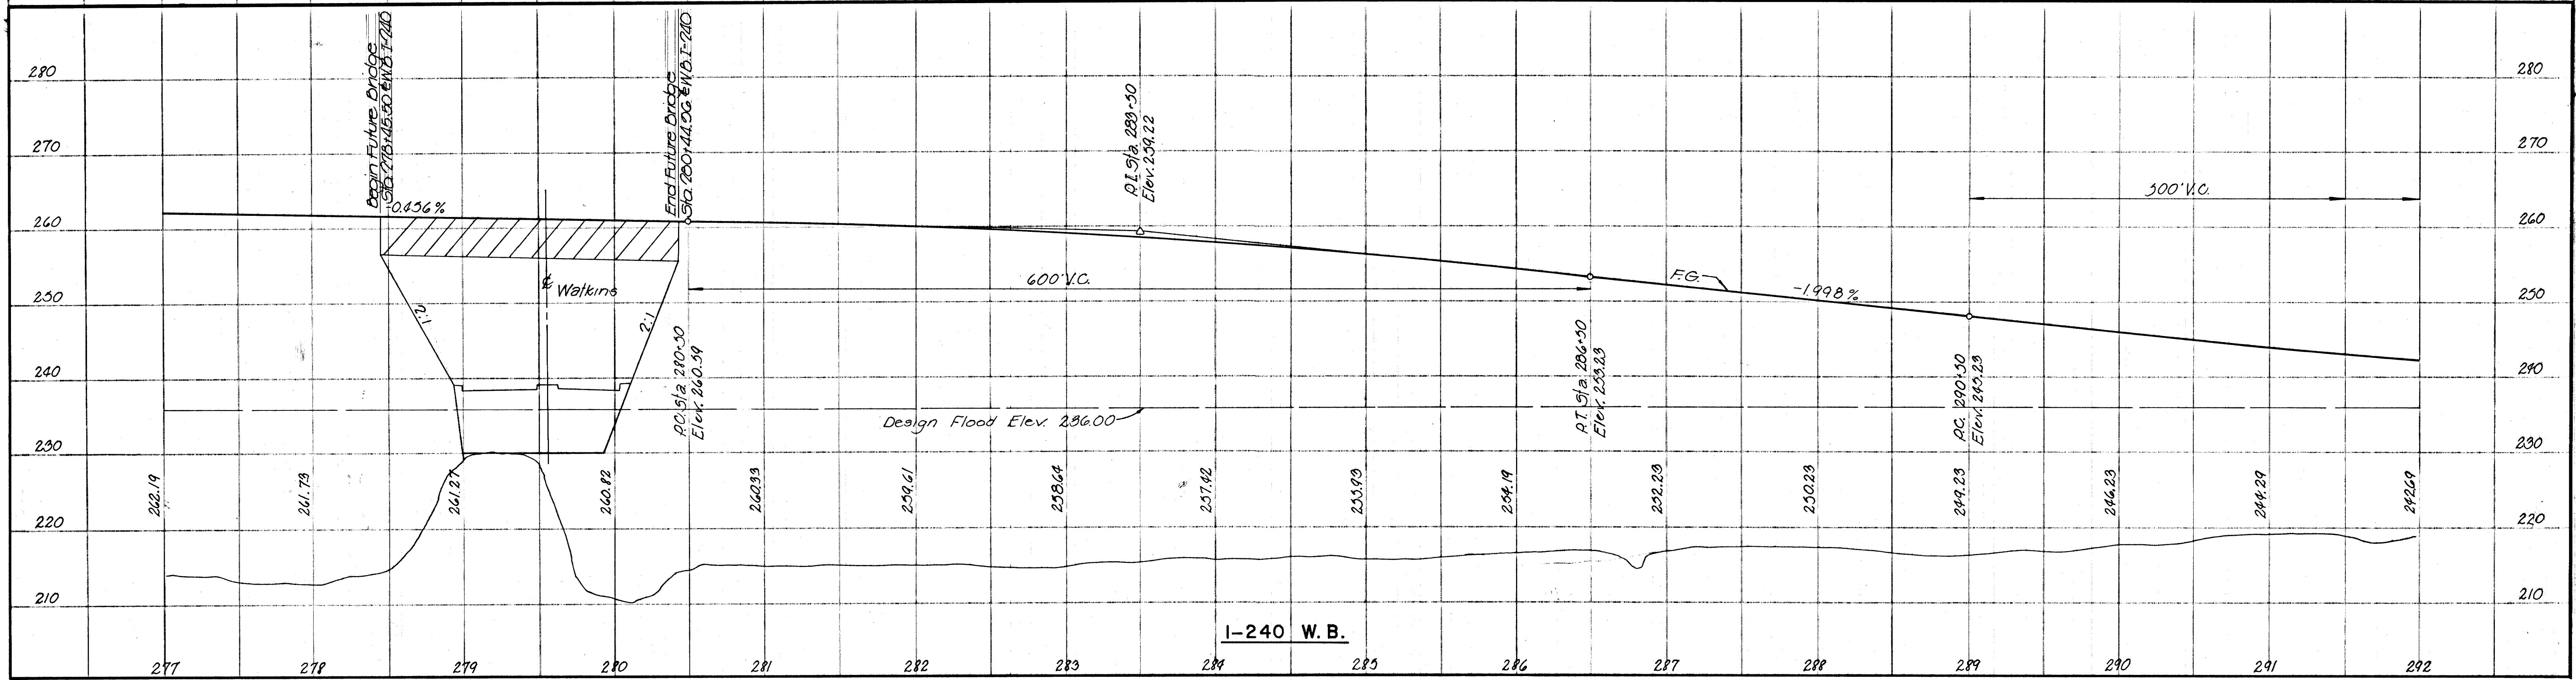


STATE OF TENNESSEE  
DEPARTMENT OF TRANSPORTATION  
BUREAU OF HIGHWAYS  
W.B. I-240 PROFILES  
STA. 277+00 TO 307 + 00  
HOR. SCALE 1"=50'  
VERT. SCALE 1"=10'



MICROFILMED


| TYPE  | YEAR | PROJECT NO.     | SHEET NO. |
|-------|------|-----------------|-----------|
| Const | 1974 | EC I-240-1(24)4 | 27        |

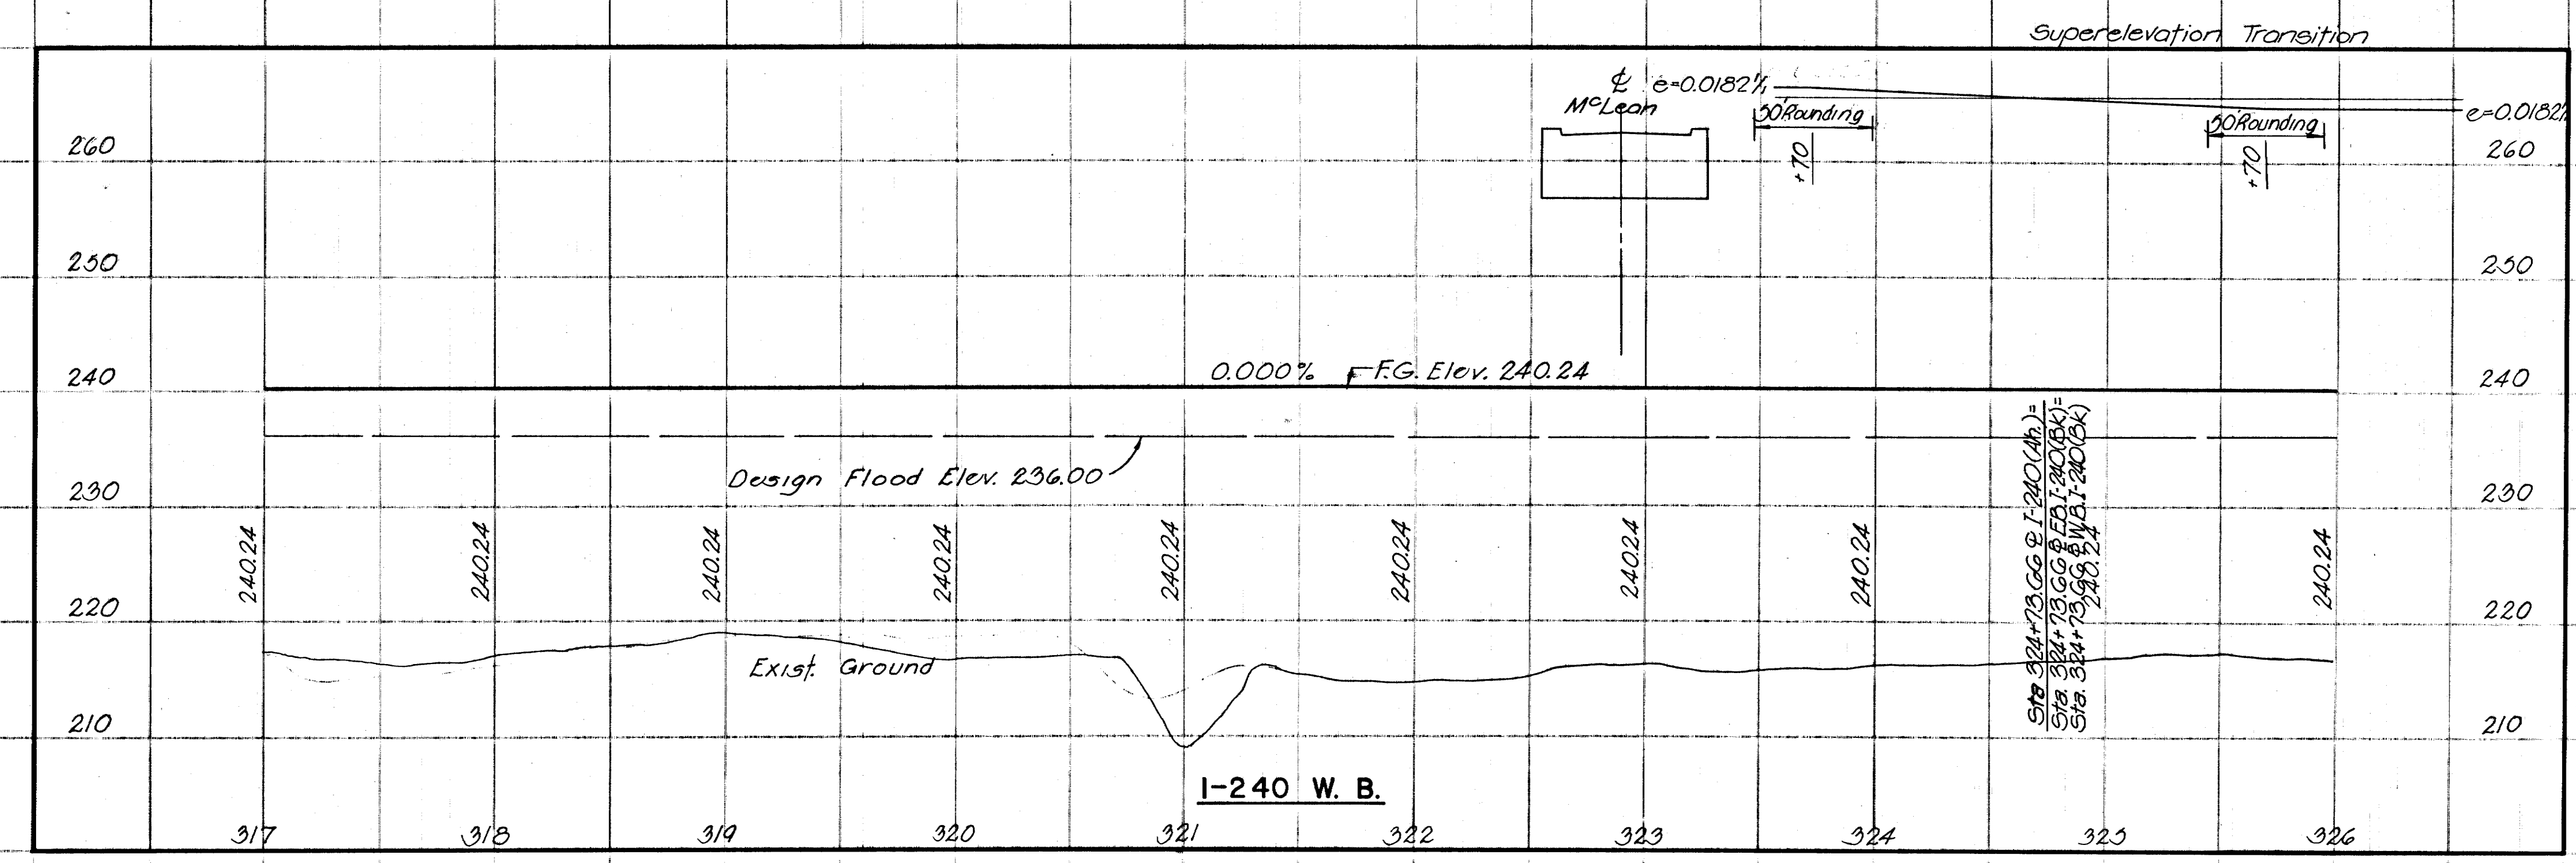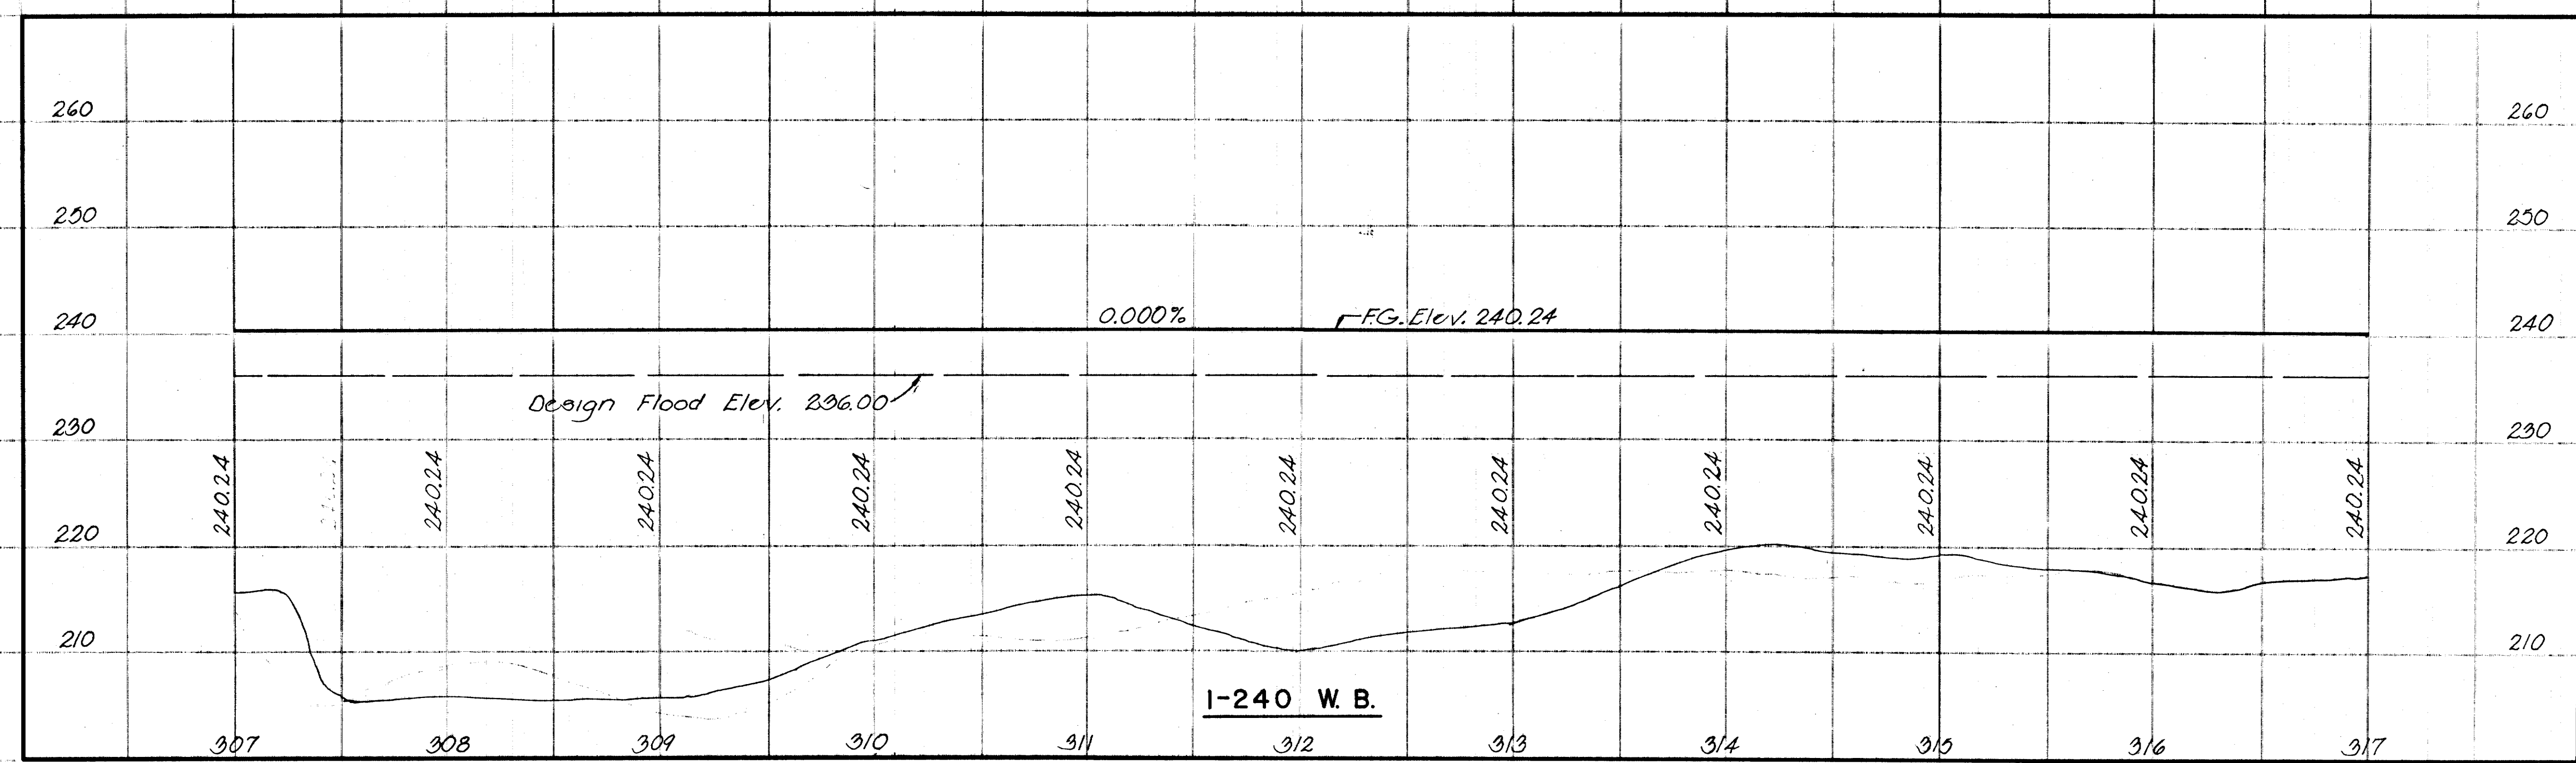



MICROFILMED

3/6

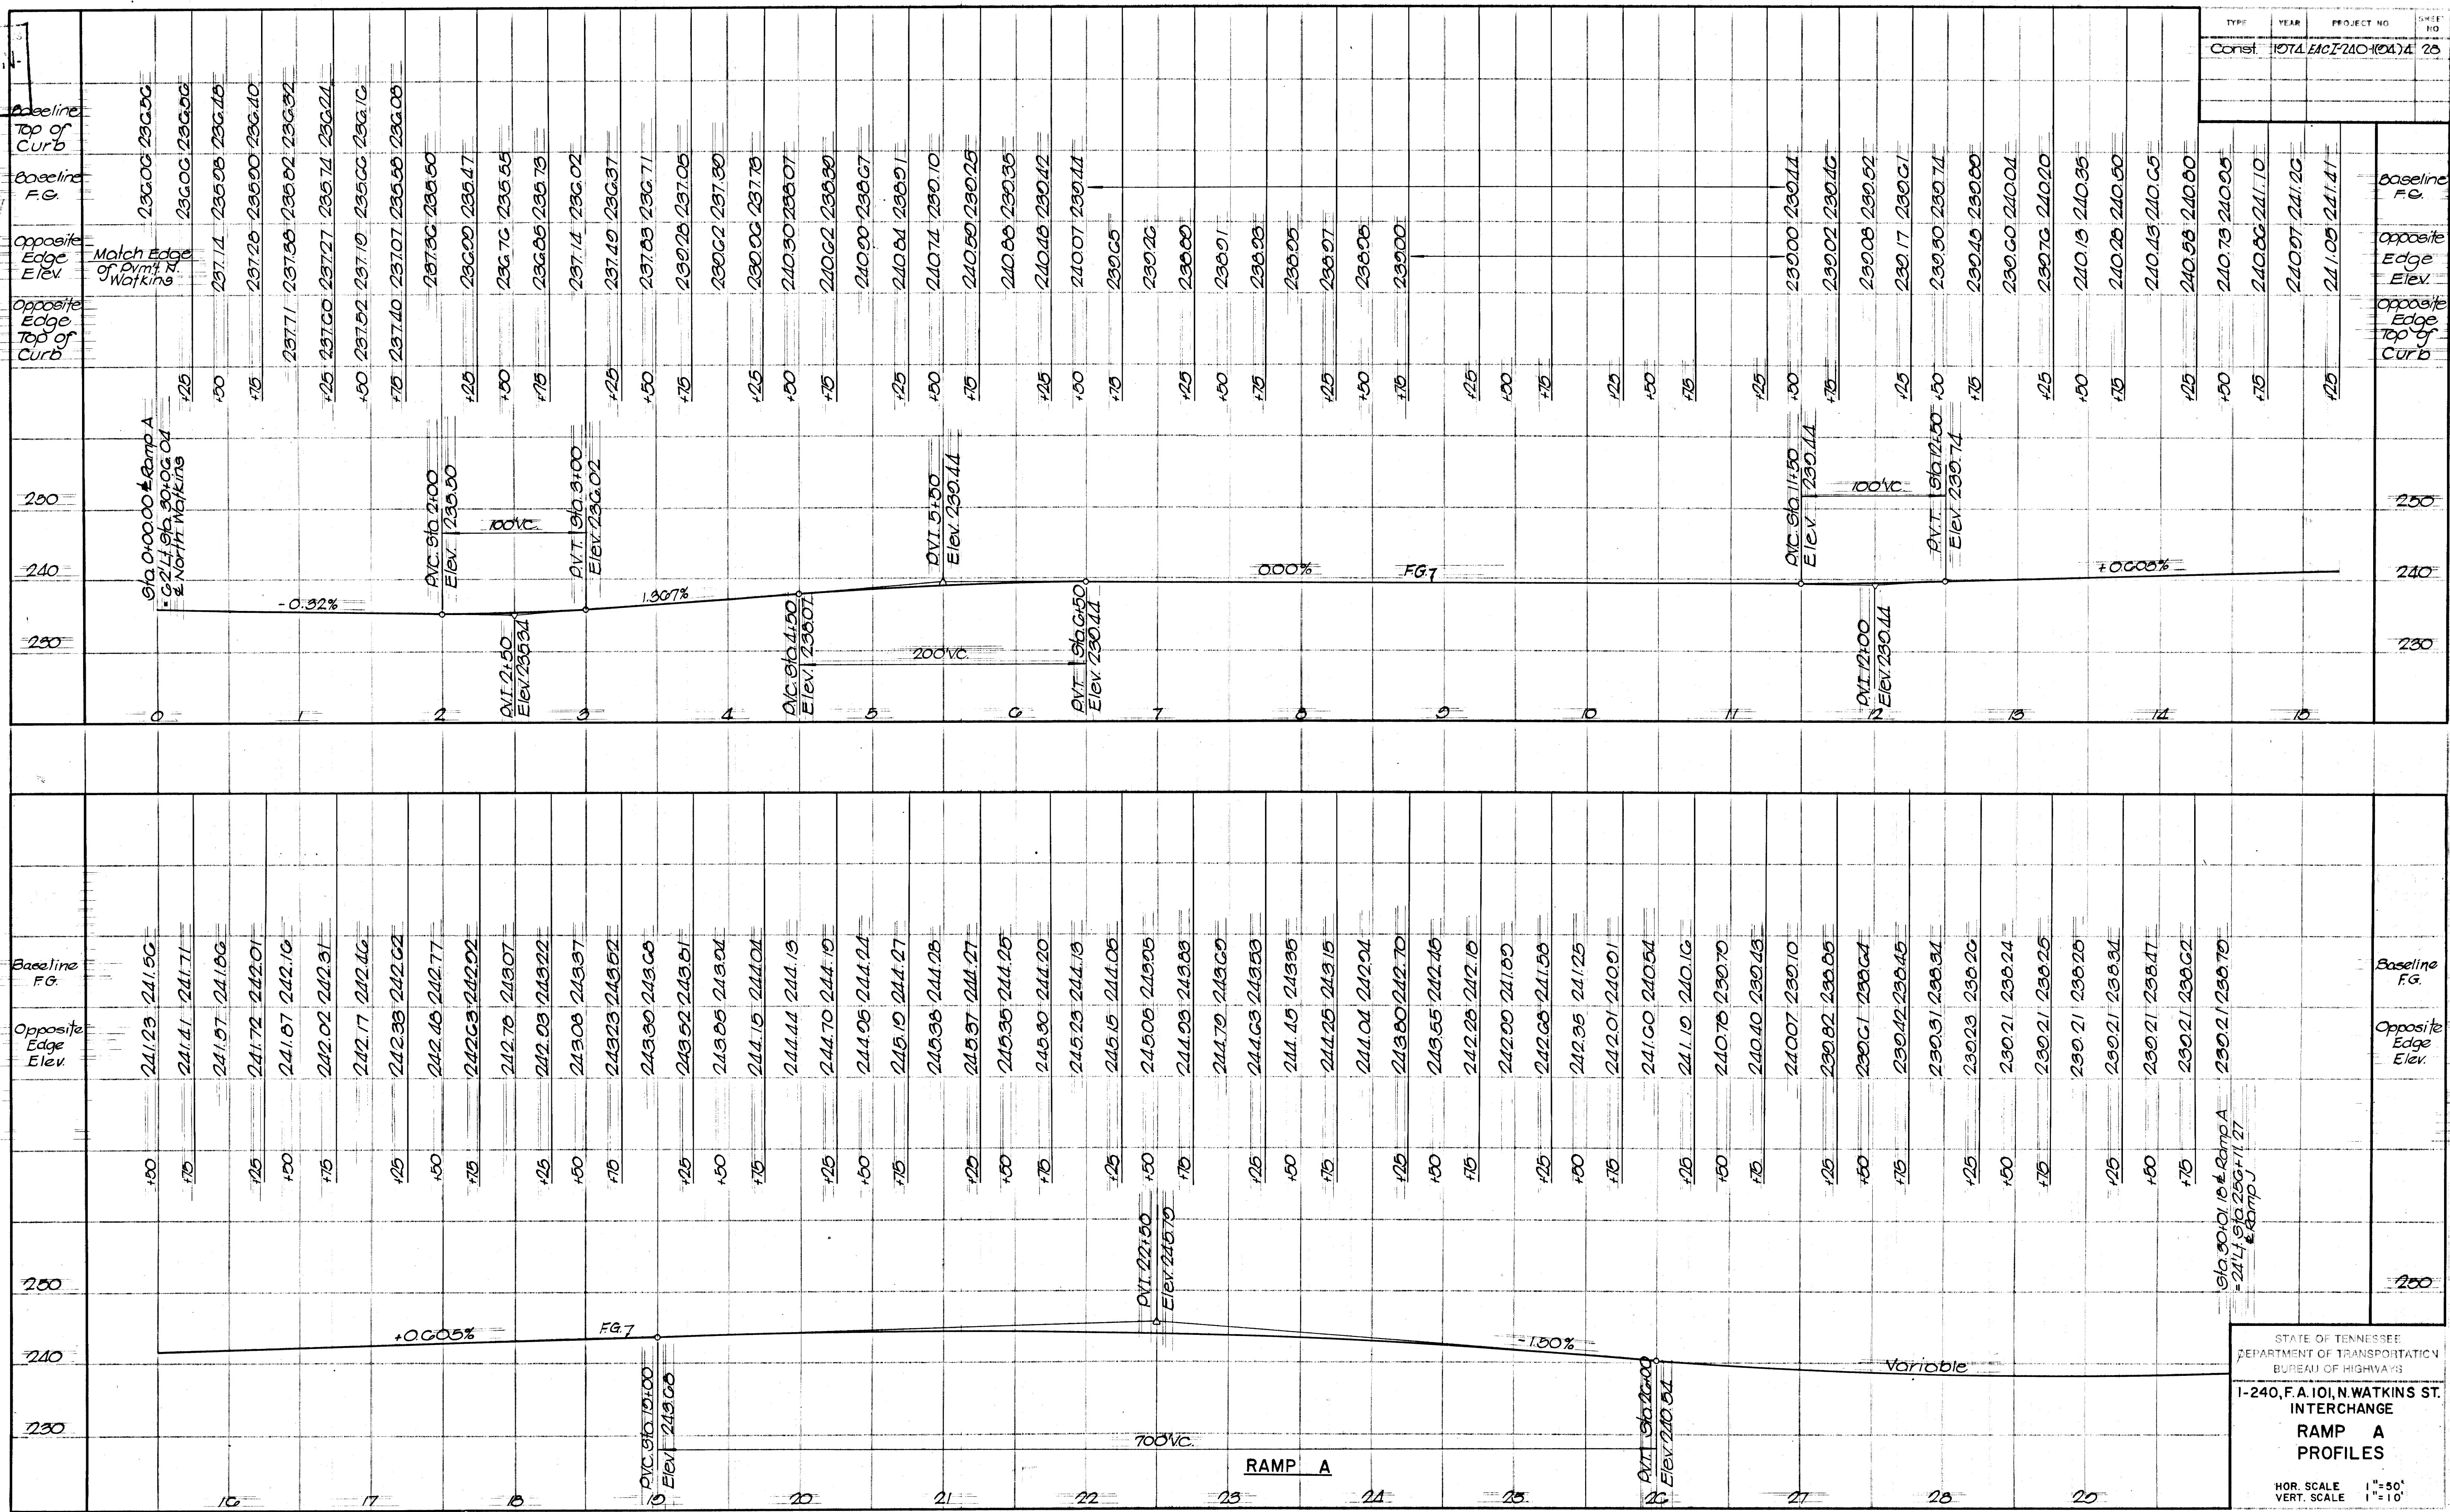

| TYPE  | YEAR | PROJECT NO    | SHEET NO |
|-------|------|---------------|----------|
| Const | 1974 | EACI-240-100A | 25       |

STATE OF TENNESSEE  
DEPARTMENT OF TRANSPORTATION  
BUREAU OF HIGHWAYS



I-240, F.A. 101, N. WATKINS ST.  
INTERCHANGE  
**RAMP A  
PROFILES**

HOR. SCALE 1"=50'  
VERT. SCALE 1"=10'



MICROFILM



| TYPE   | YEAR | PROJECT NO.    | SHEET NO. |
|--------|------|----------------|-----------|
| Const. | 1974 | EA02740-1(24)4 | 20        |

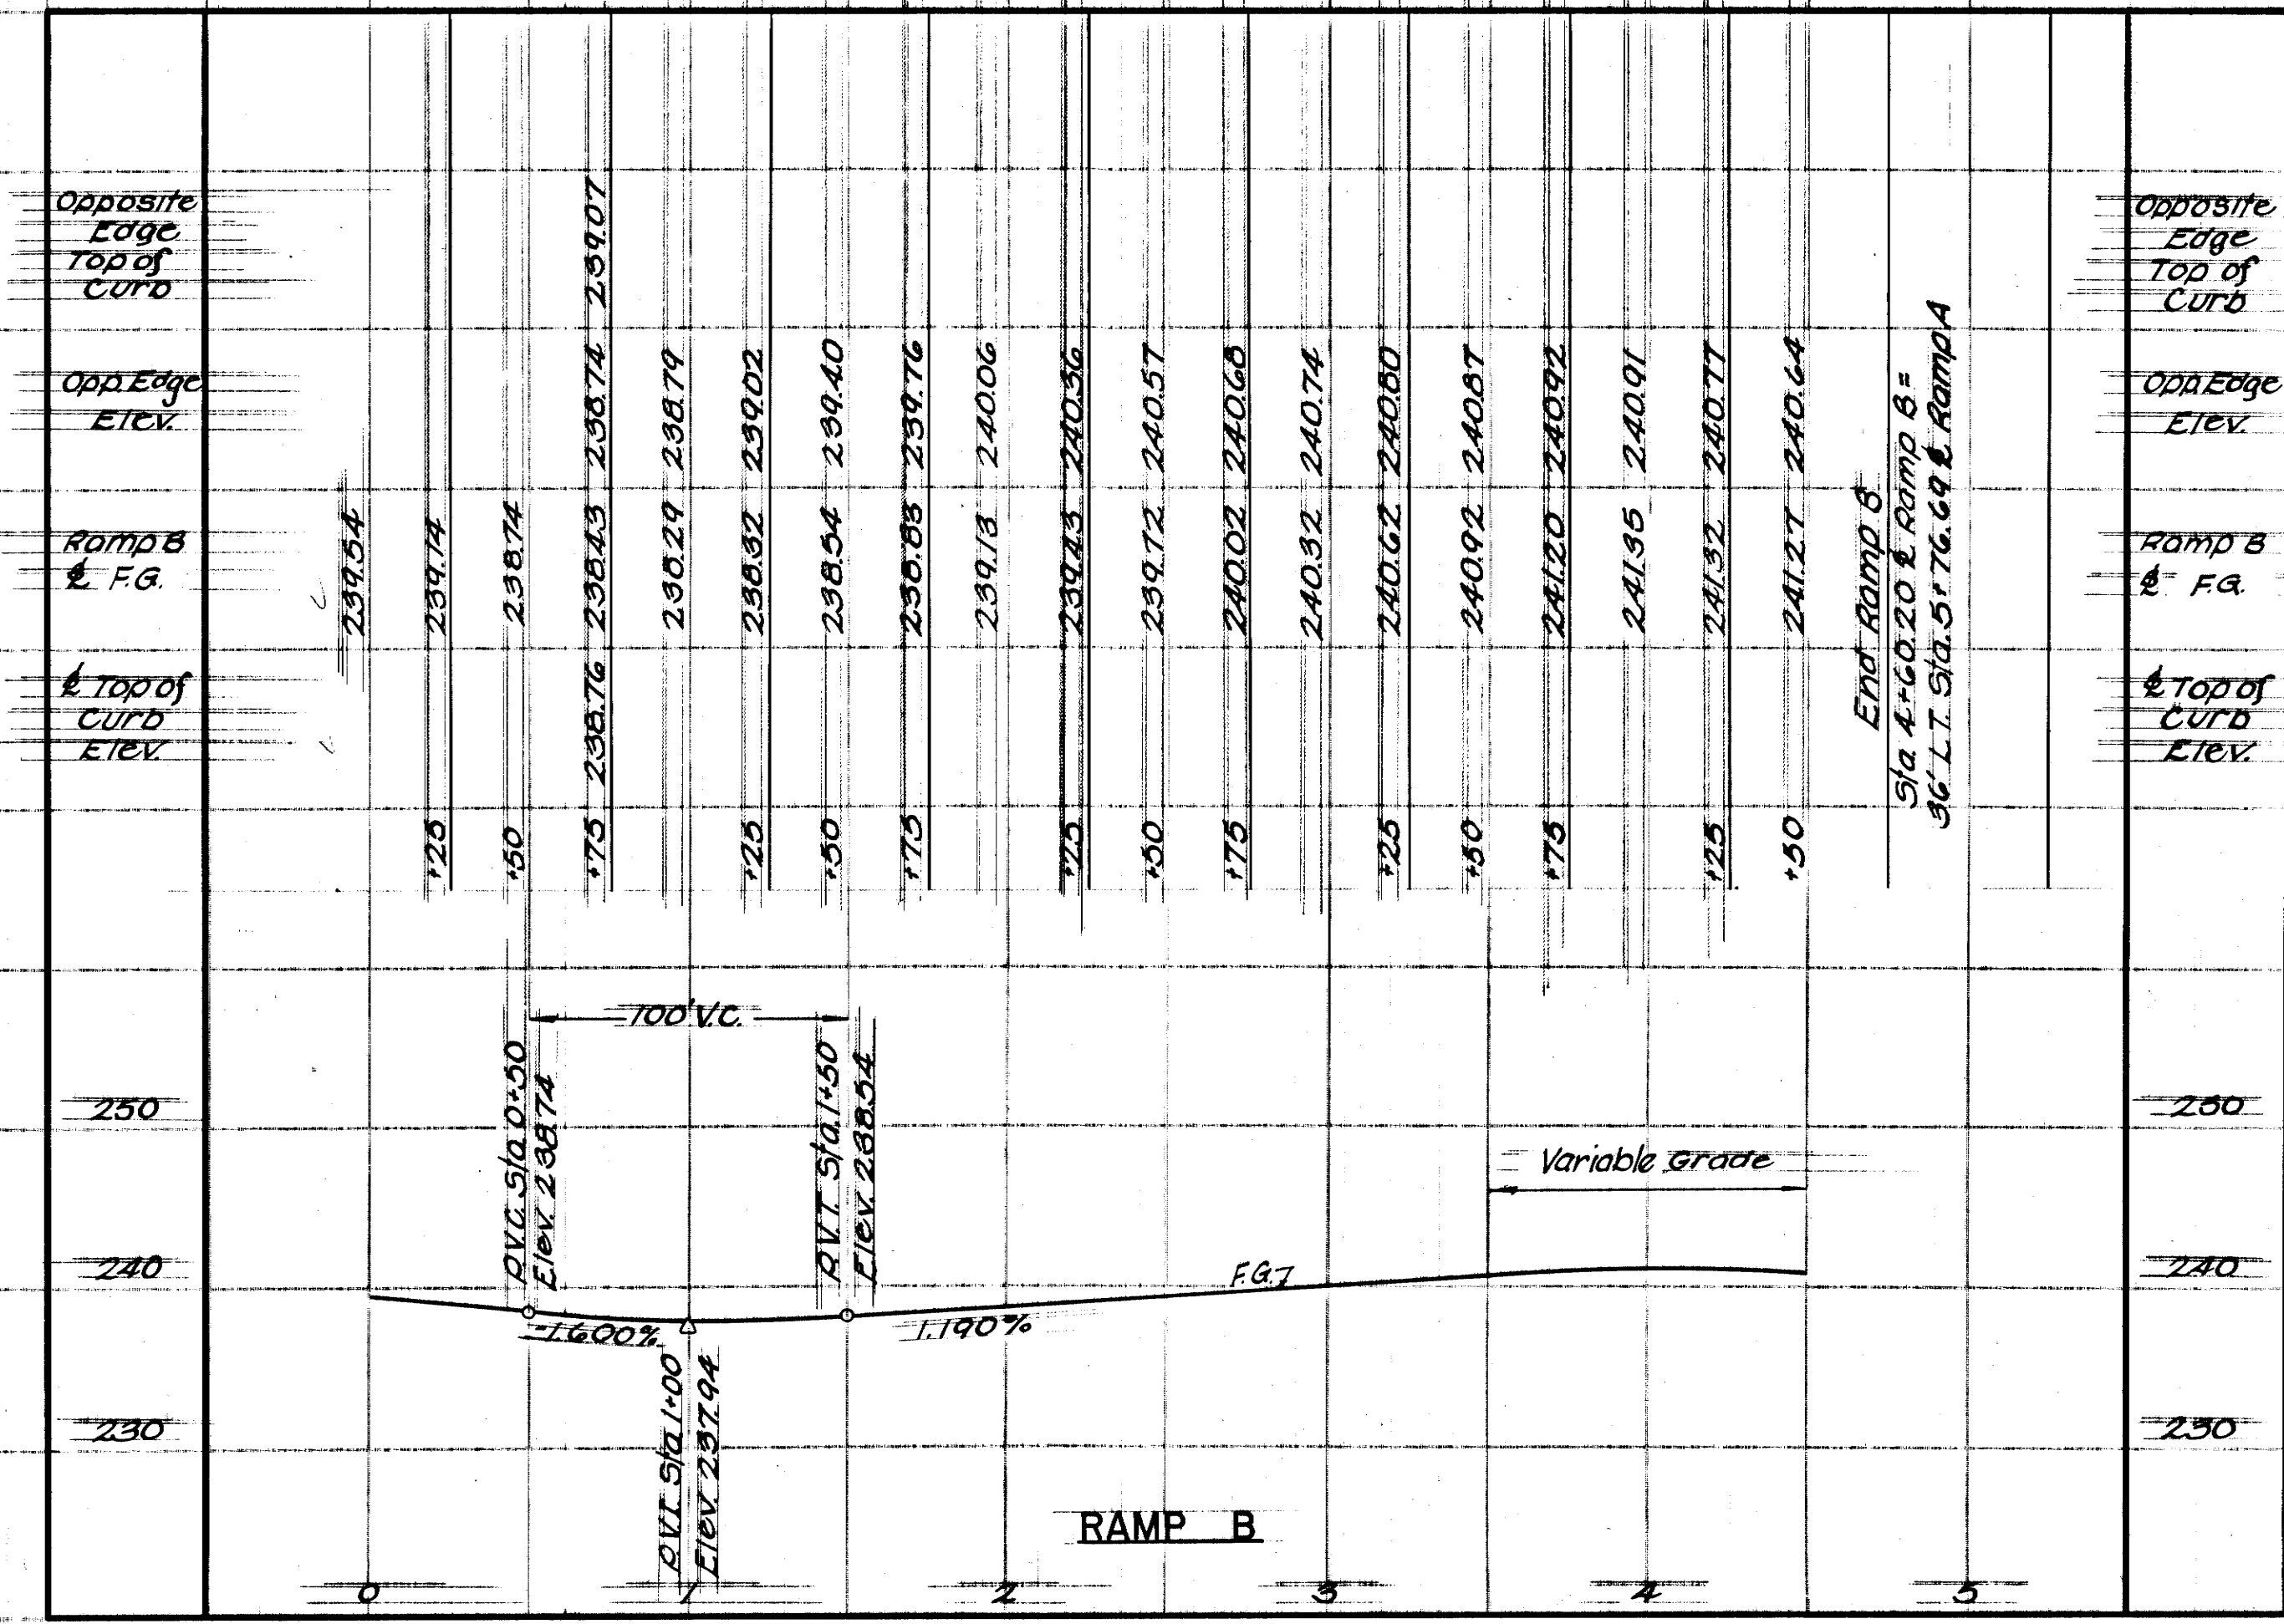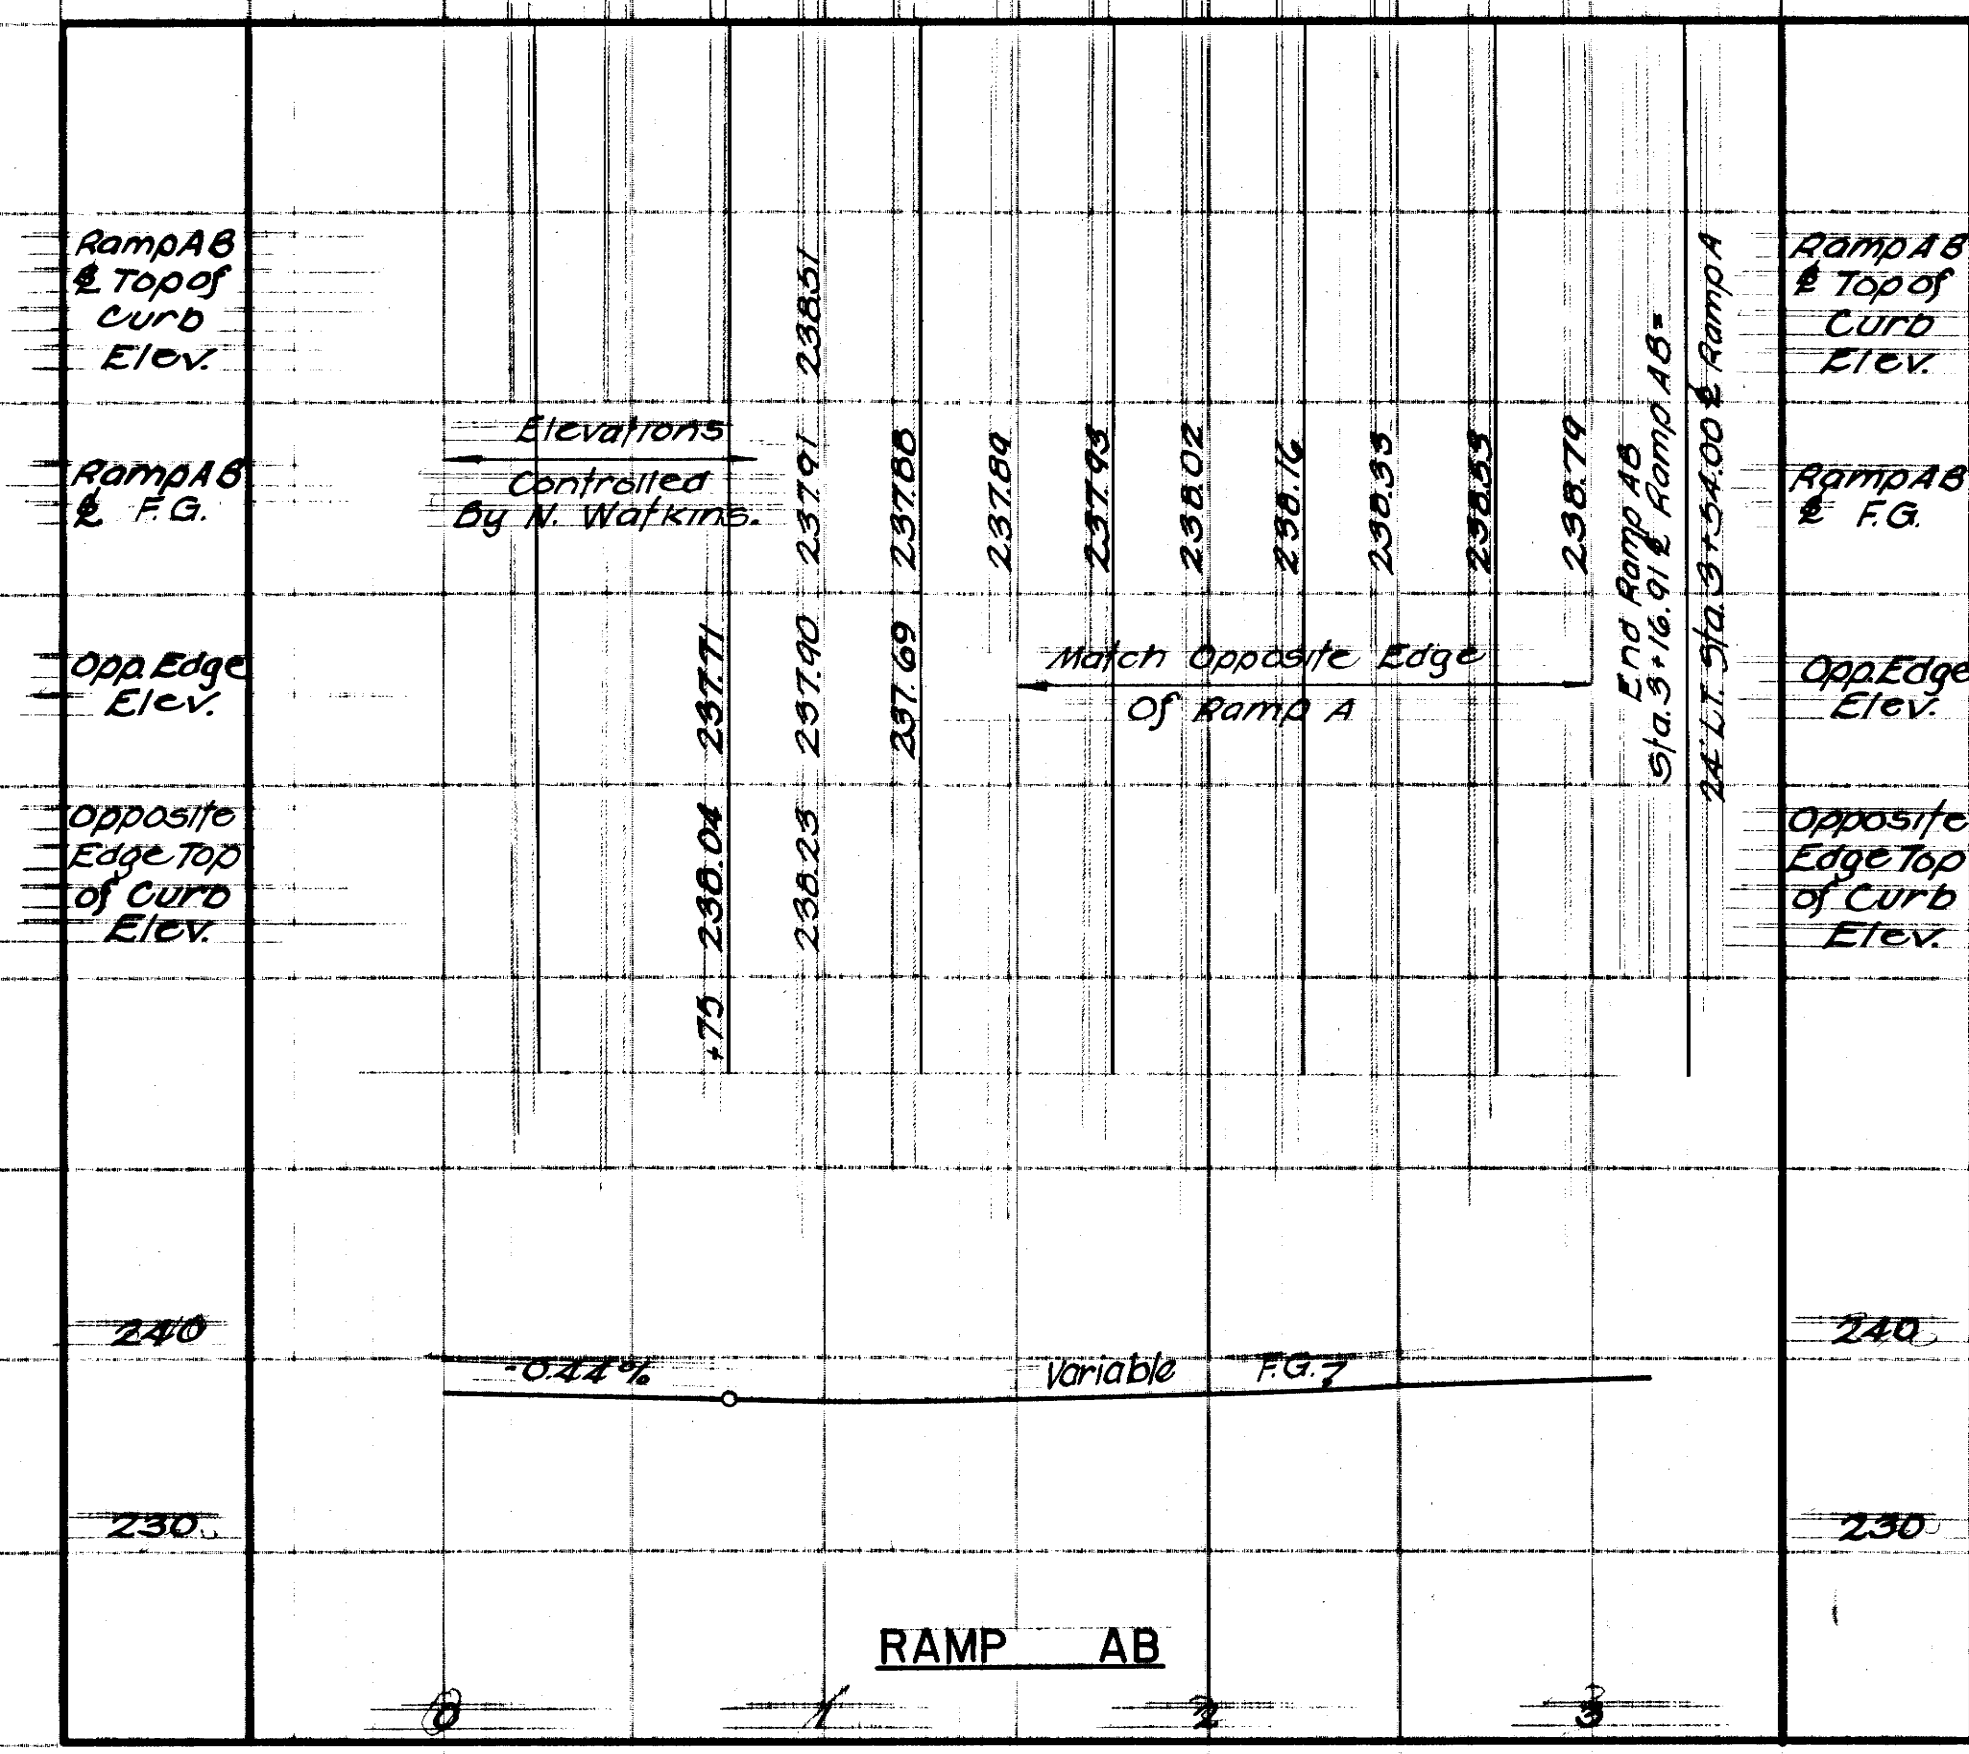



MICROFILMED

| TYPE  | YEAR | PROJECT NO.     | SHEET NO. |
|-------|------|-----------------|-----------|
| Const | 1974 | EACF-240-1(24)4 | 30        |

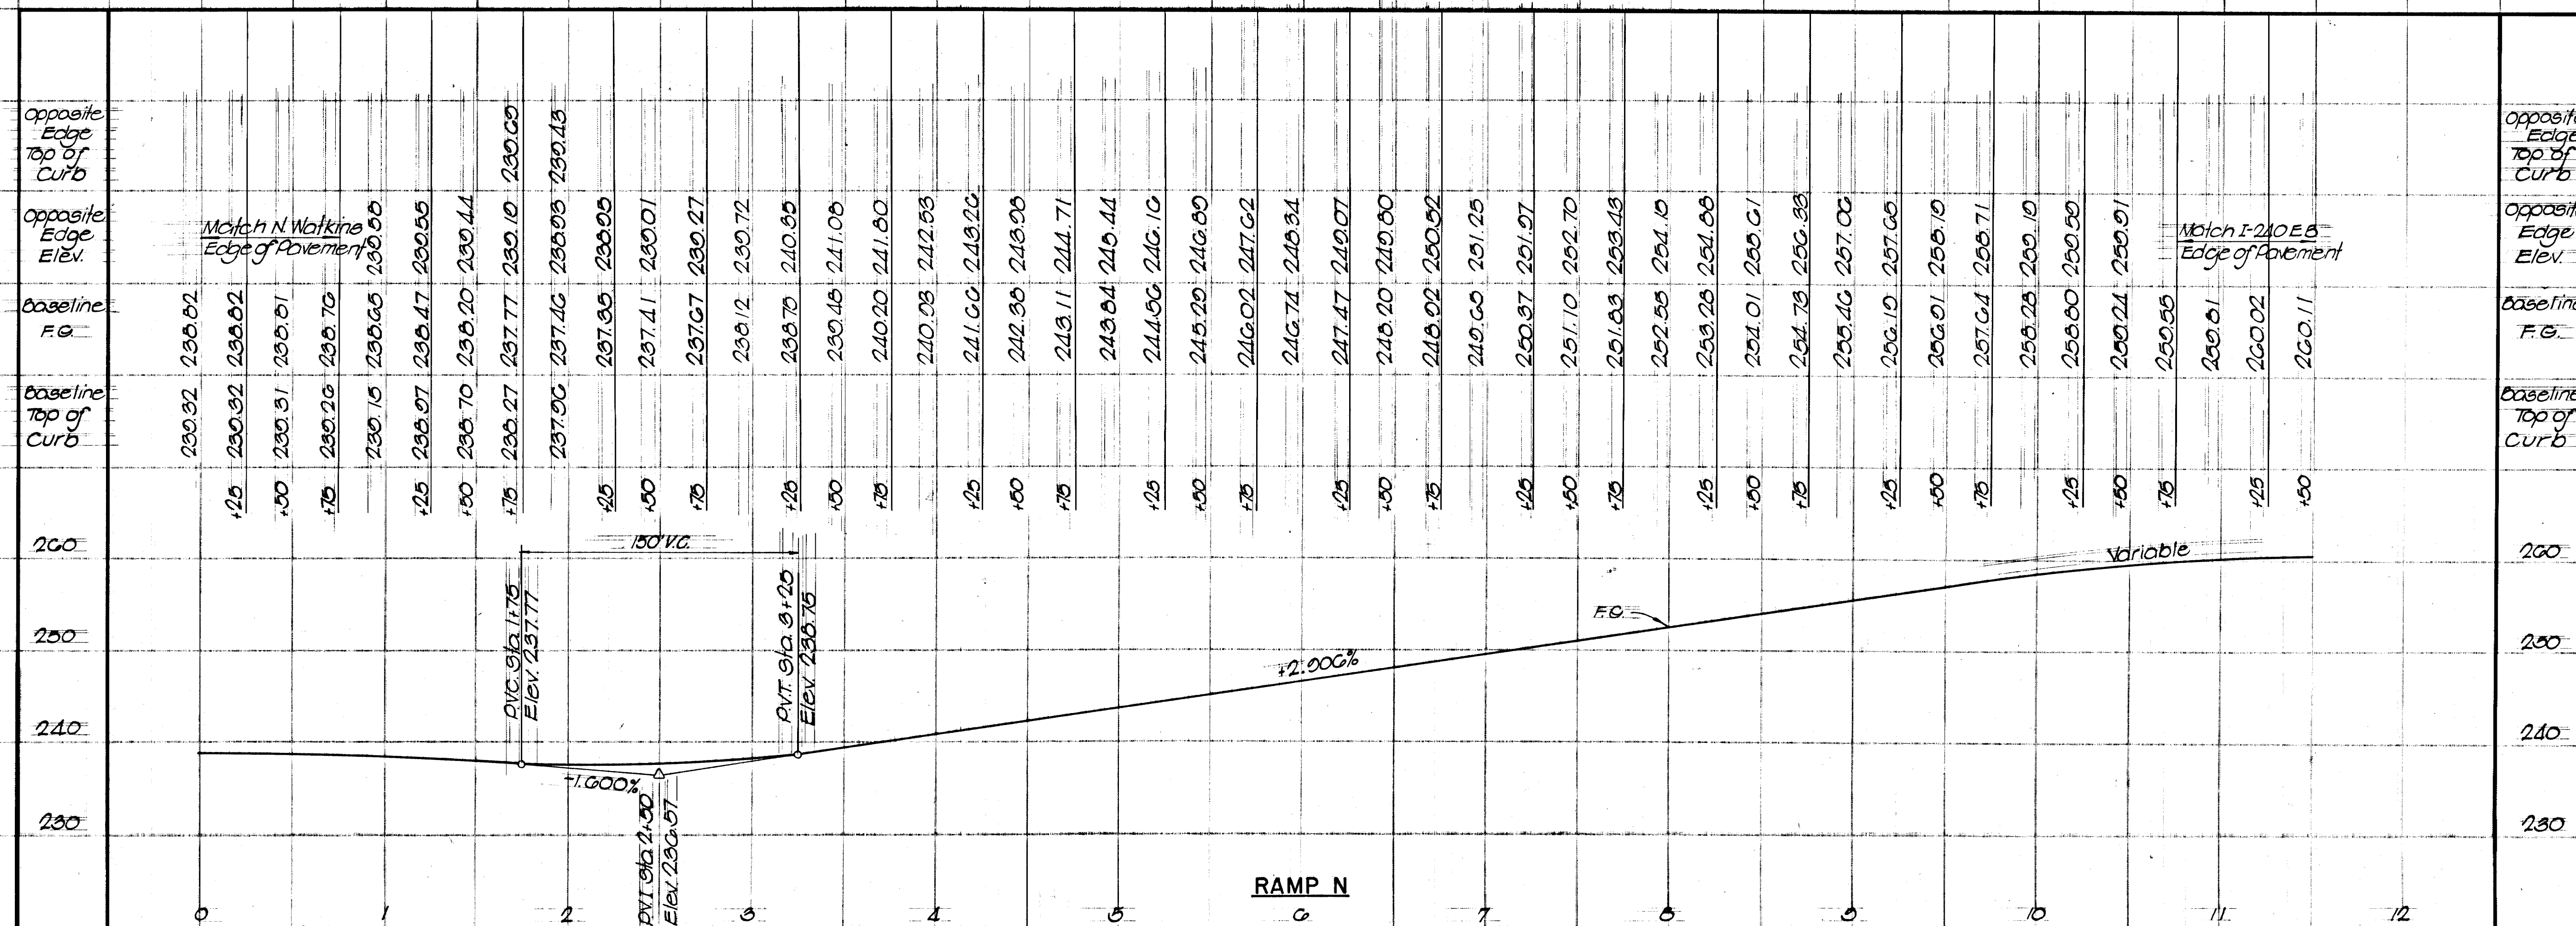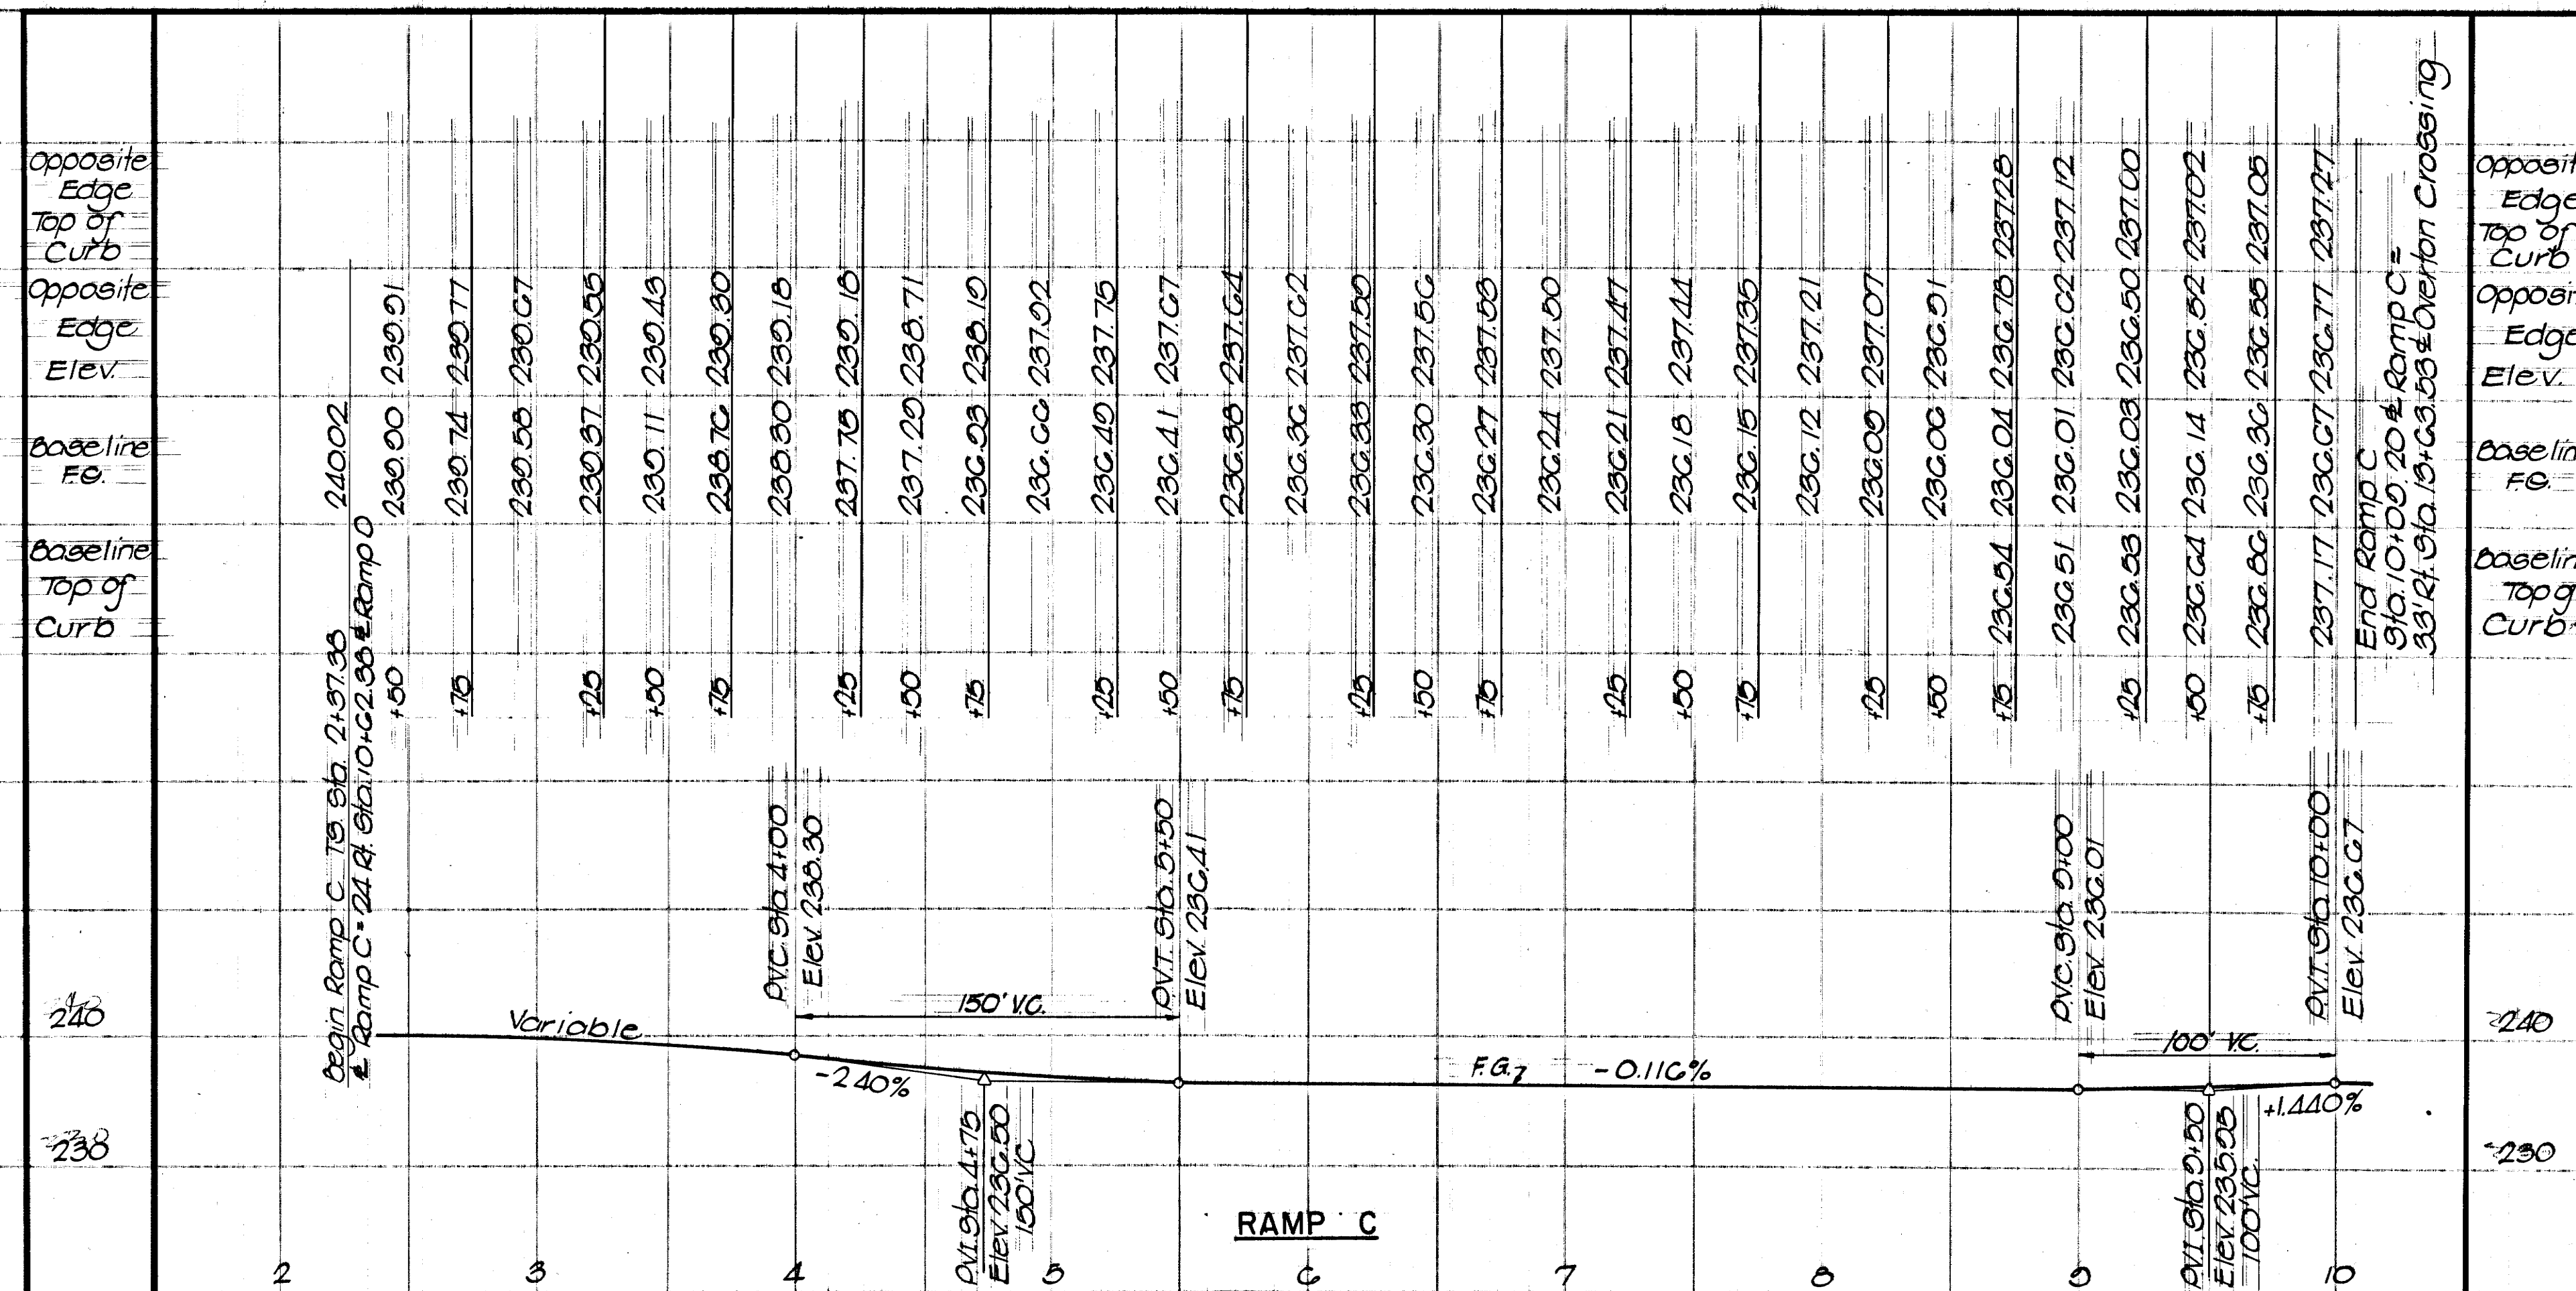

STATE OF TENNESSEE  
DEPARTMENT OF TRANSPORTATION  
BUREAU OF HIGHWAYS



I-240, F.A. 101, N. WATKINS ST.  
INTERCHANGE

RAMPS C & N  
PROFILES

HOR. SCALE | " = 50'  
VERT. SCALE | " = 10'



**MICROFILMED**

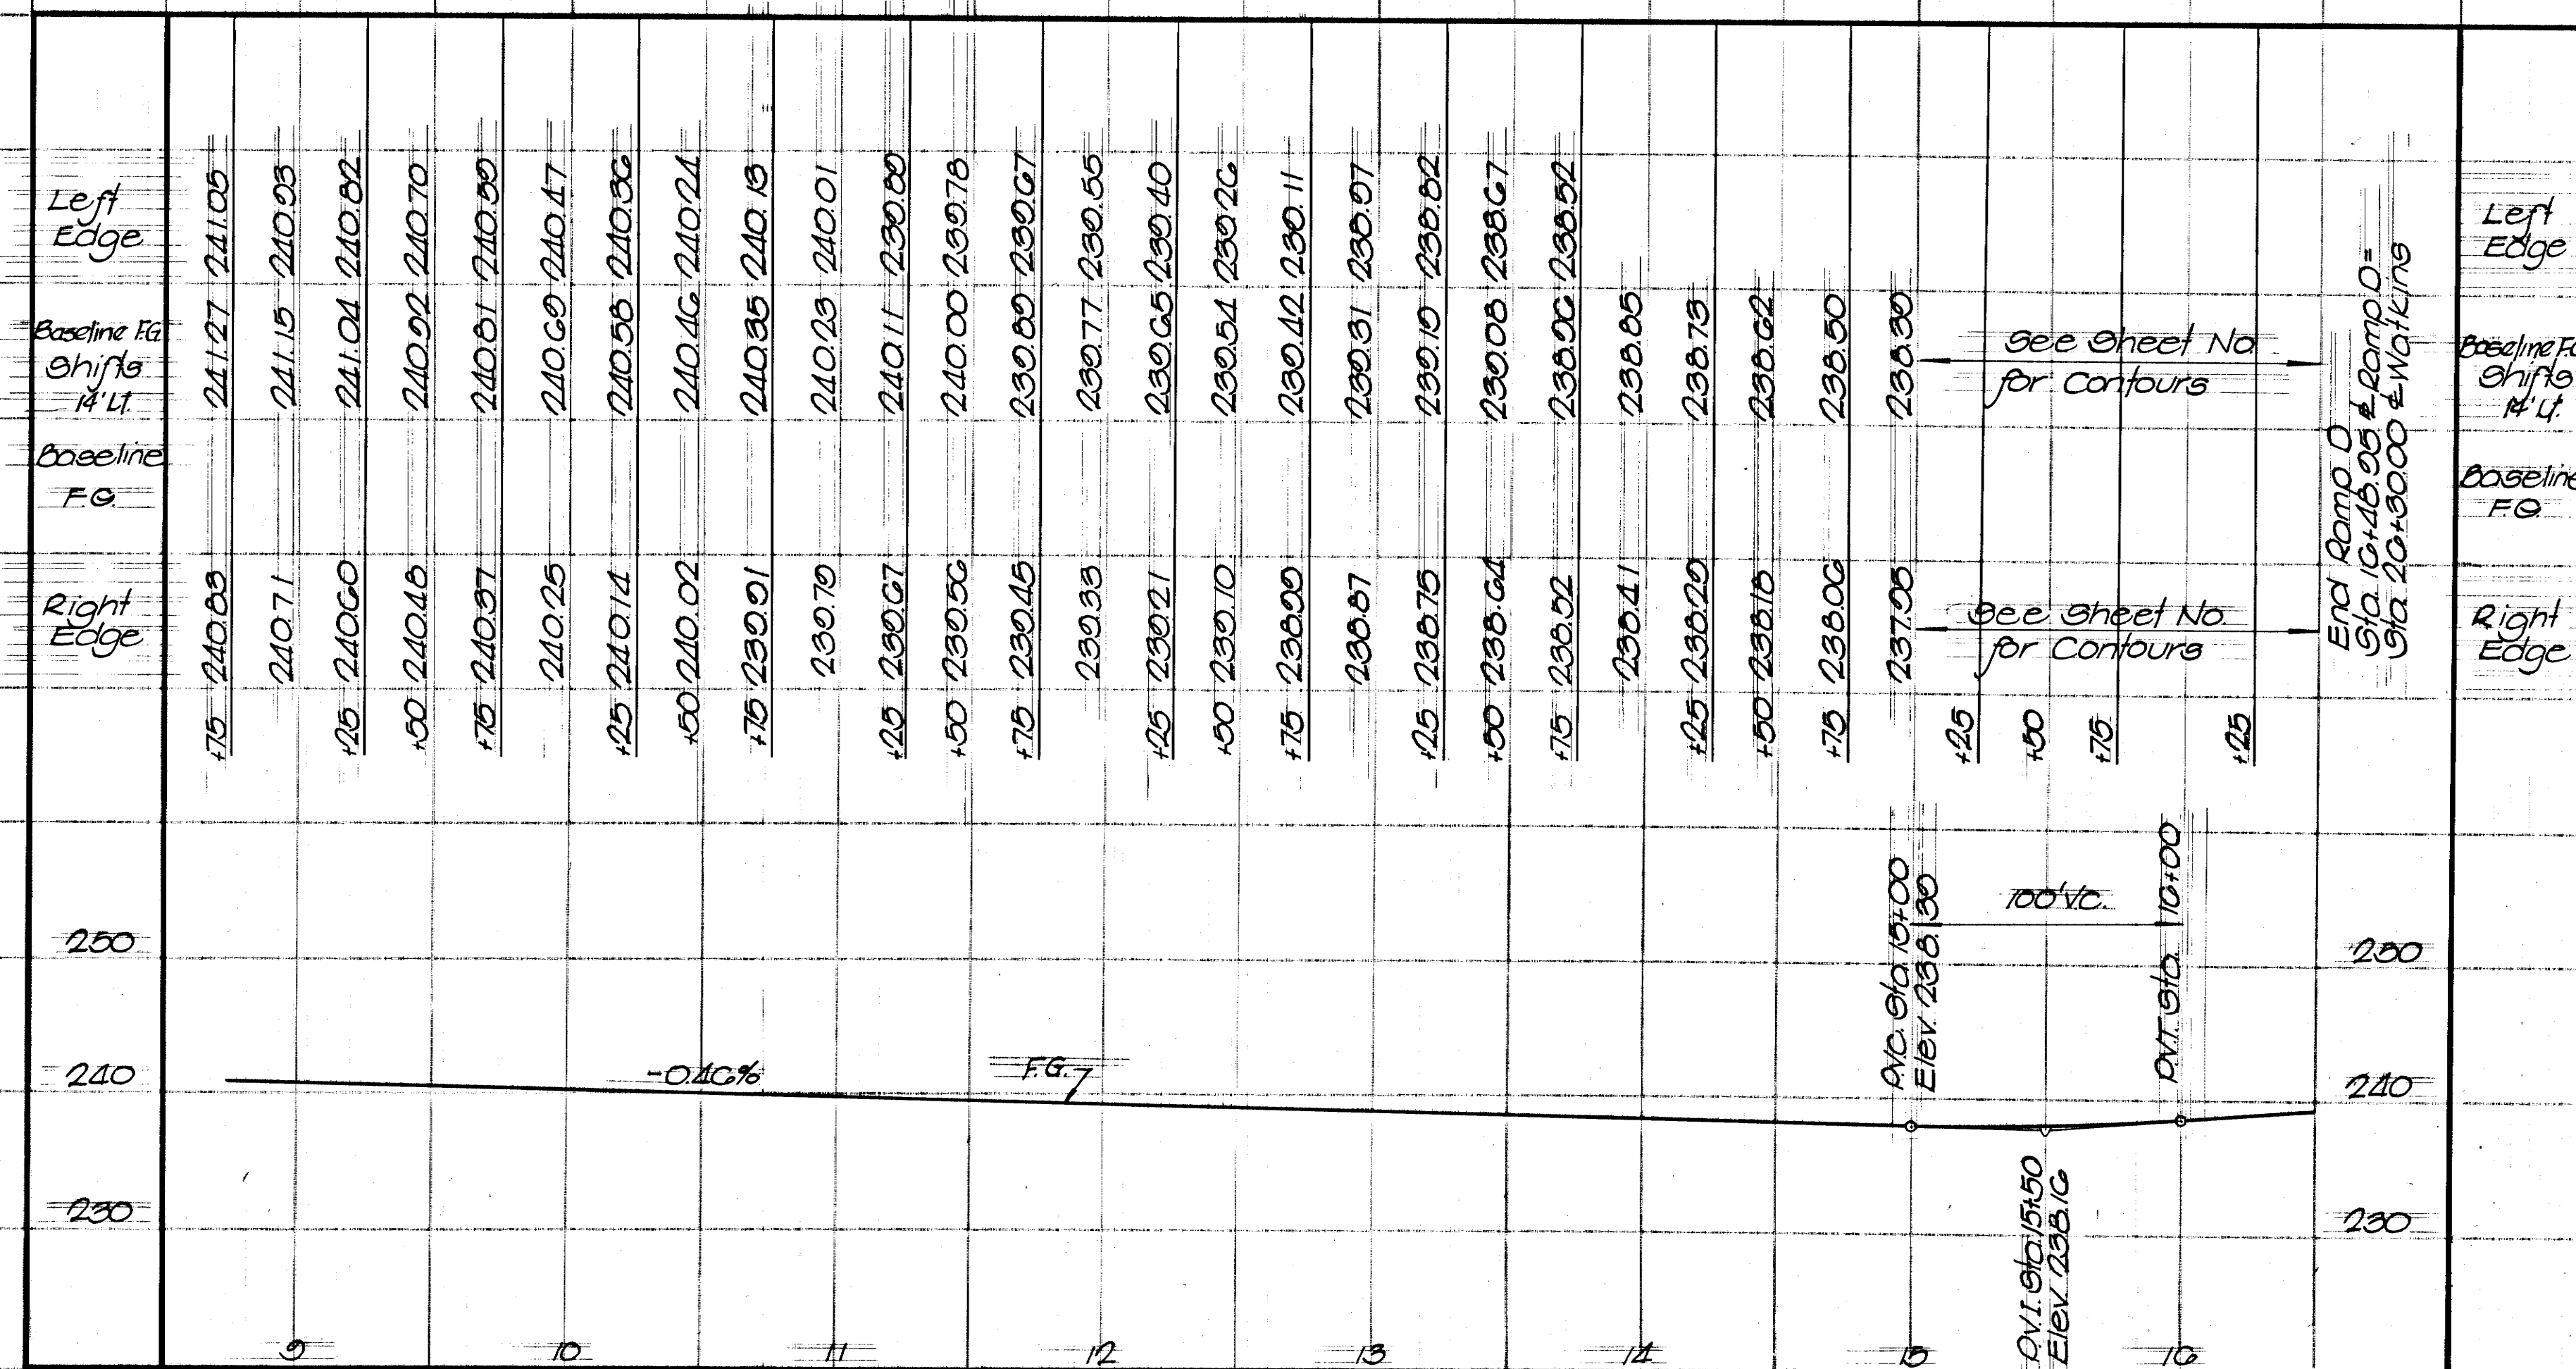
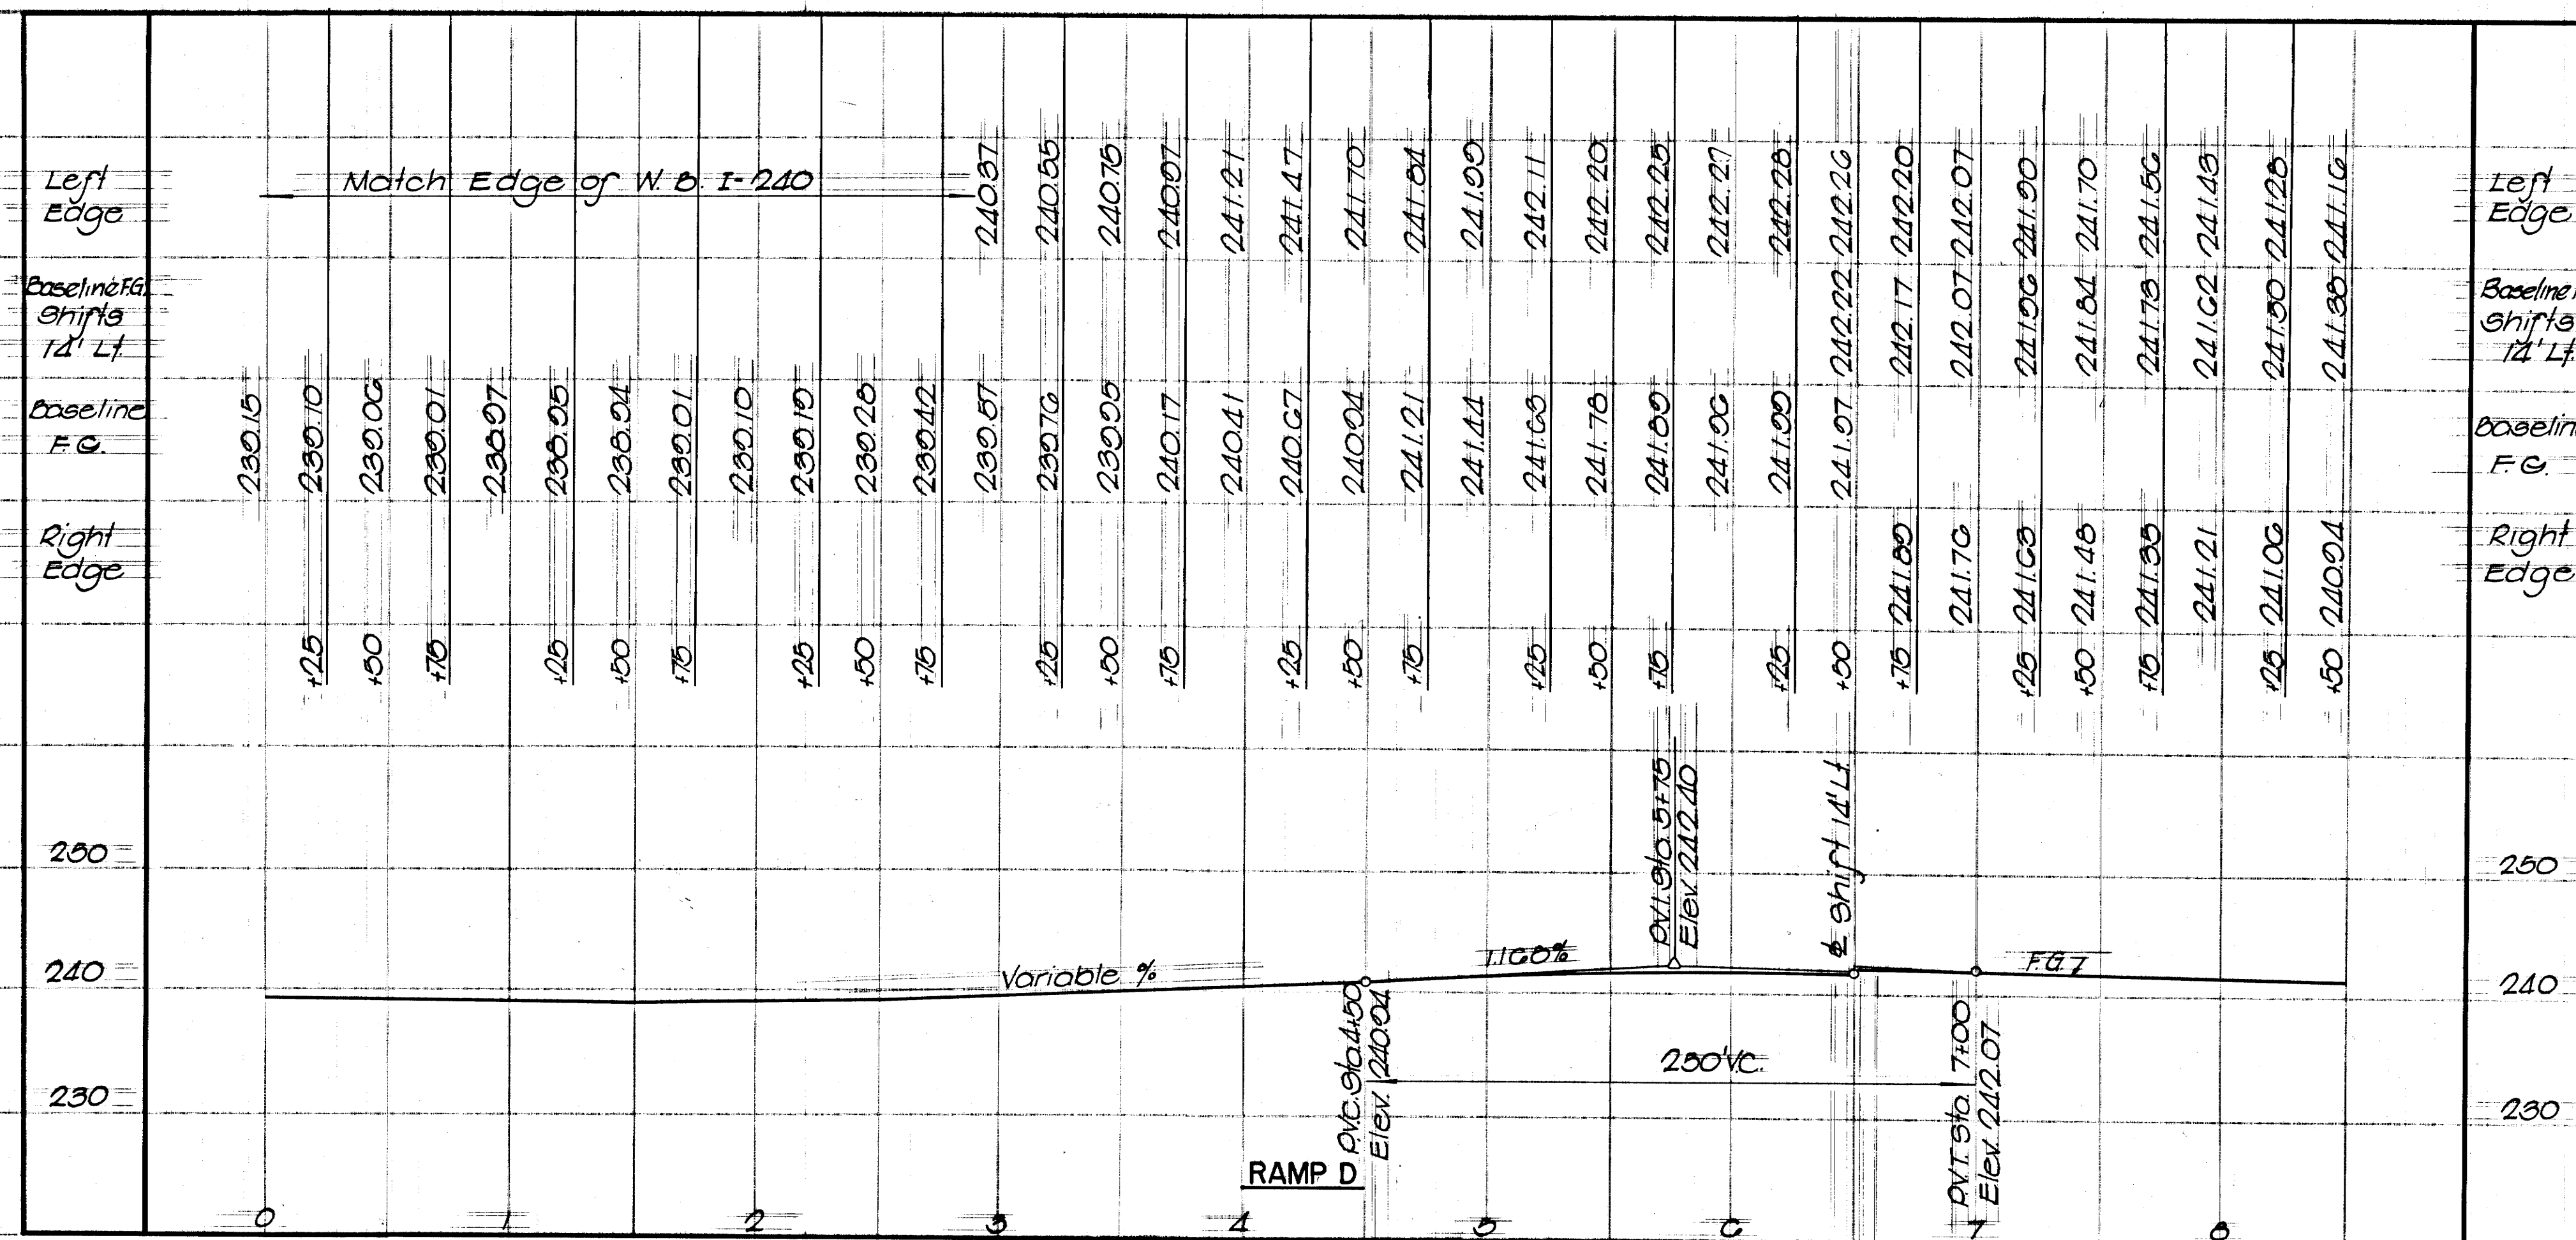
[illegible]

STATE OF TENNESSEE  
DEPARTMENT OF TRANSPORTATION  
BUREAU OF HIGHWAYS  
I-240, F.A. 101, N. WATKINS ST.  
INTERCHANGE  
RAMP D  
PROFILE

HOR. SCALE | 1" = 50'  
VERT. SCALE | 1" = 10'



| TYPE   | YEAR | PROJECT NO.     | CHEST NO. |
|--------|------|-----------------|-----------|
| Const. | 1974 | EACI-240-1(04)4 | 32        |

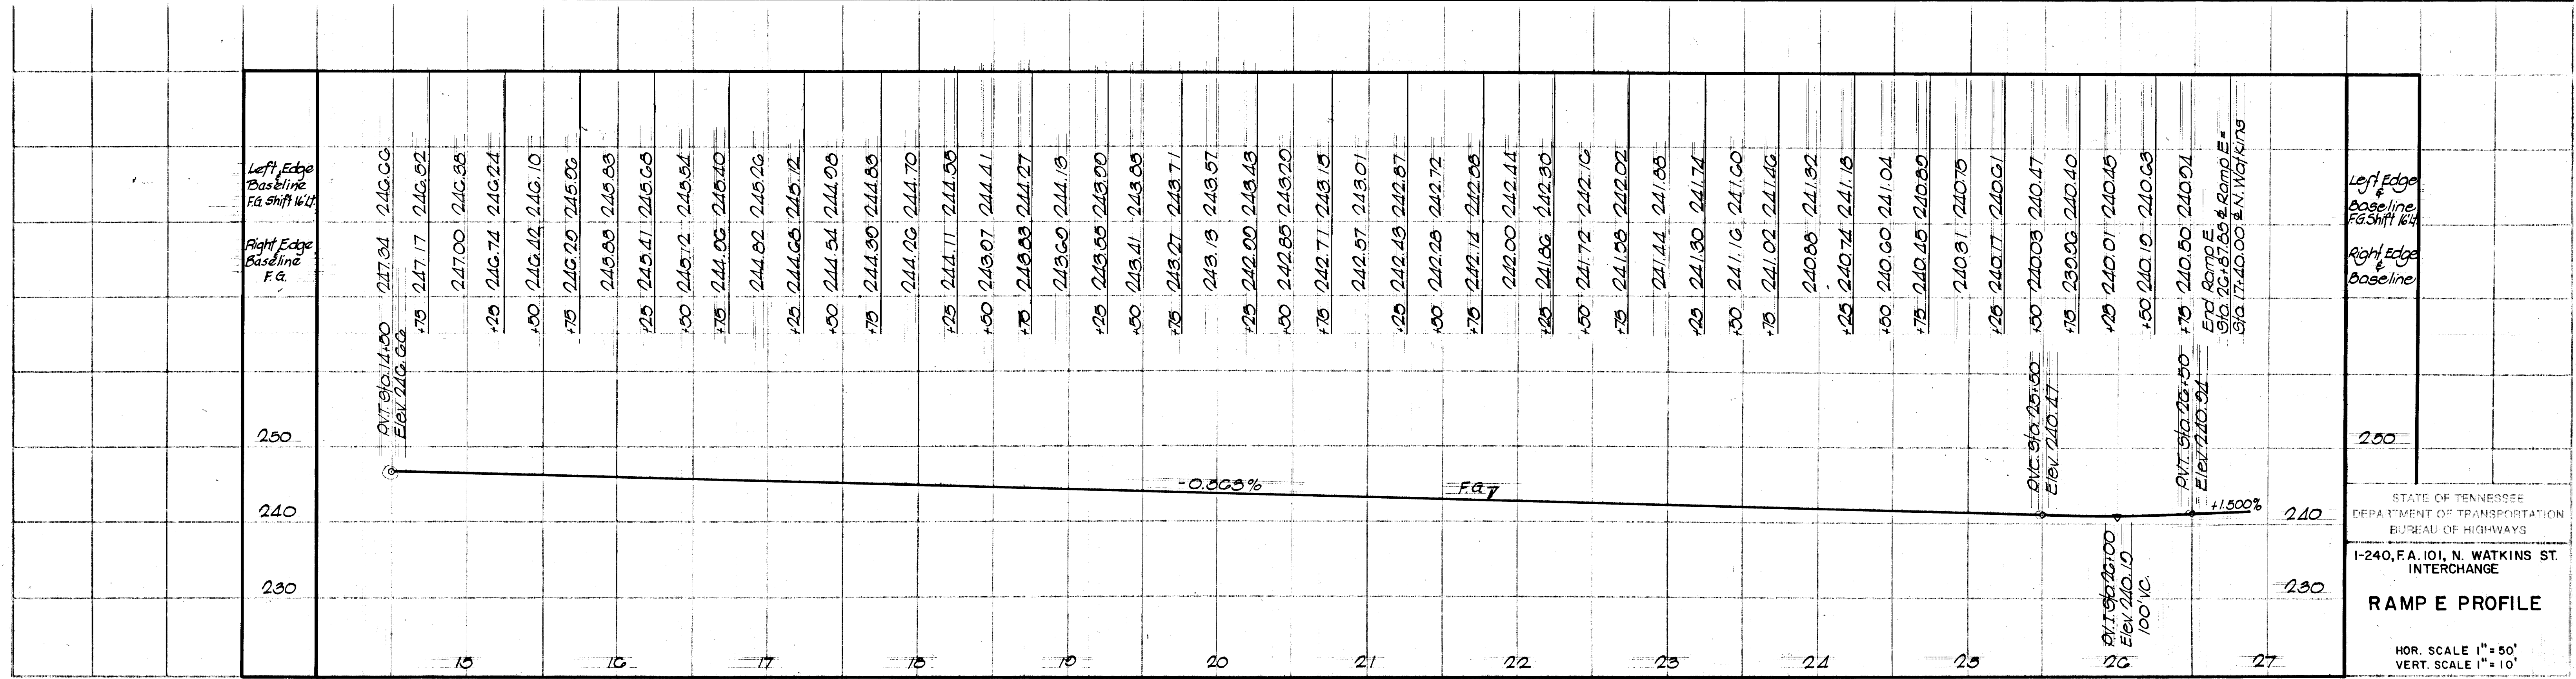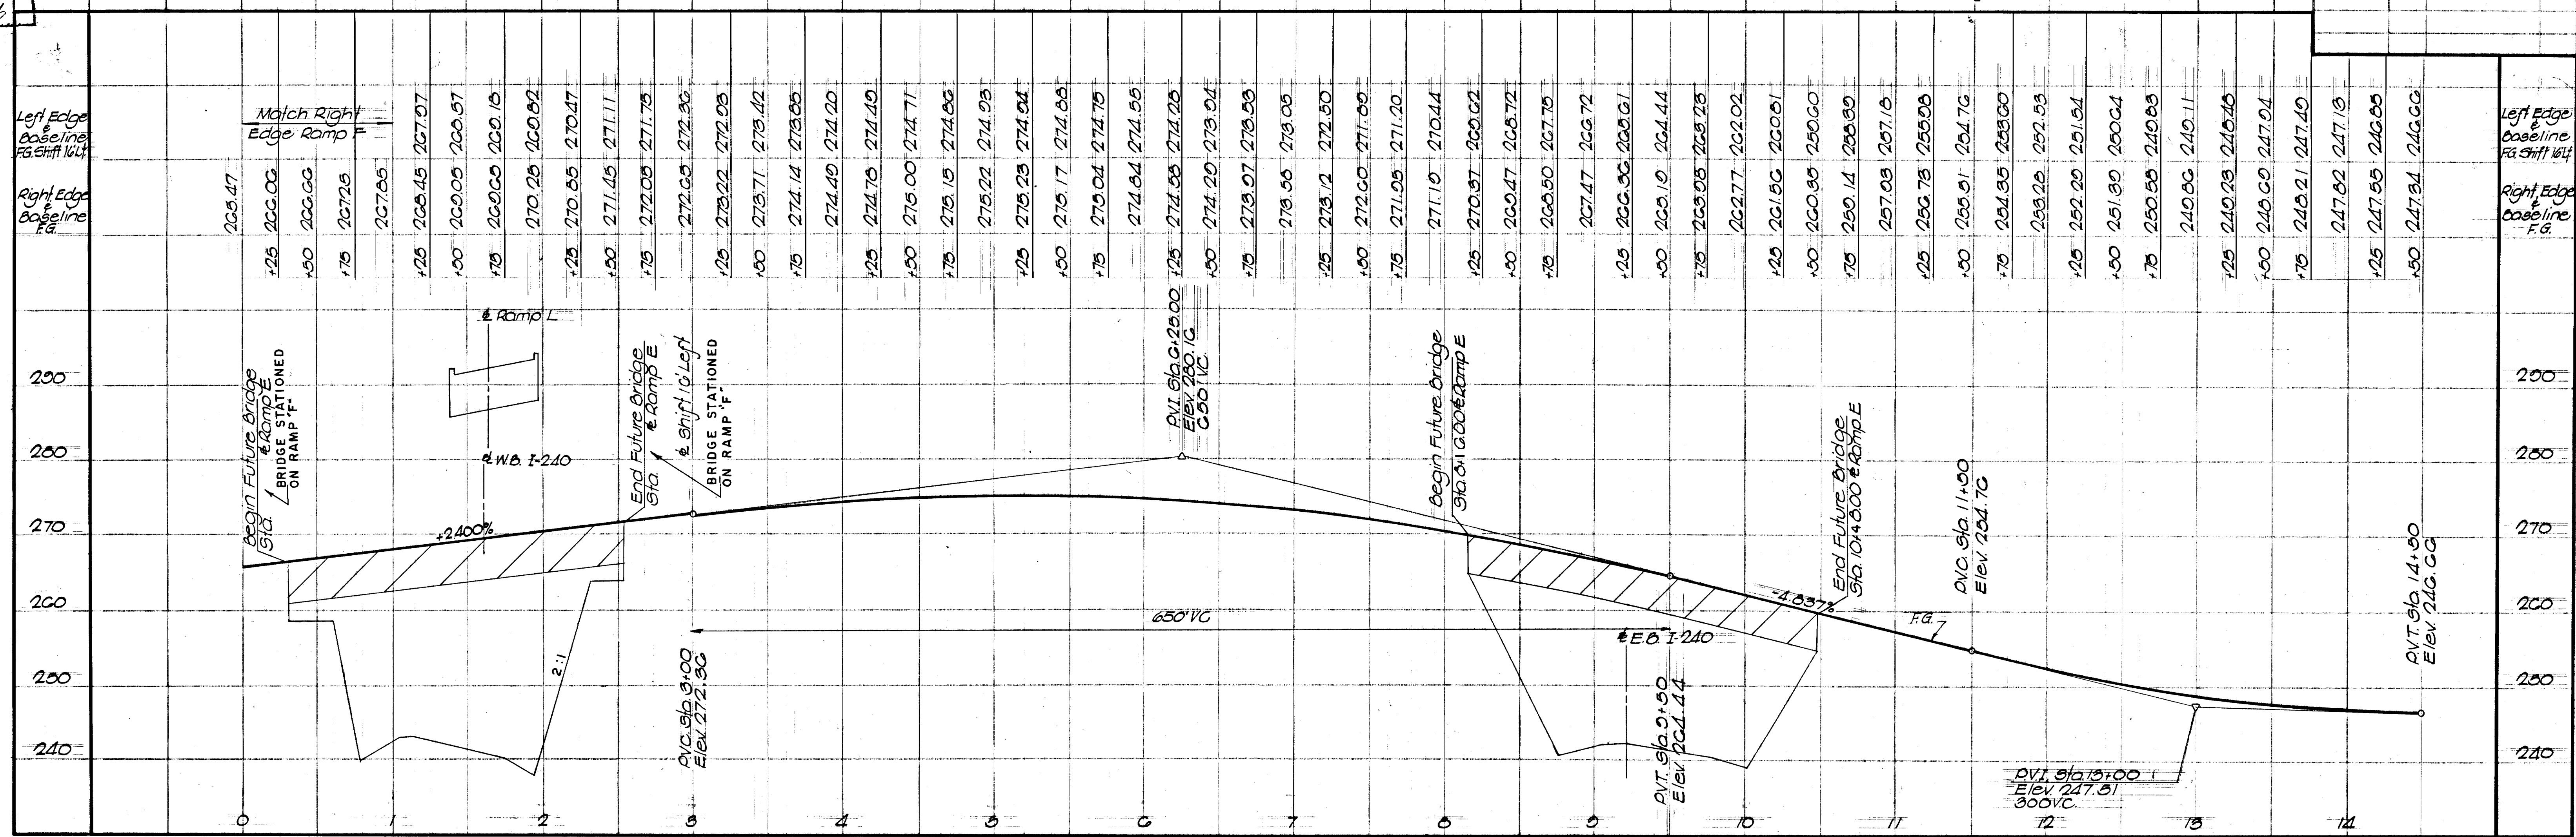

STATE OF TENNESSEE  
DEPARTMENT OF TRANSPORTATION  
BUREAU OF HIGHWAYS



I-240, F.A. 101, N. WATKINS ST.  
INTERCHANGE

**RAMP E PROFILE**

HOR. SCALE 1" = 50'  
VERT. SCALE 1" = 10'



MICROFILM

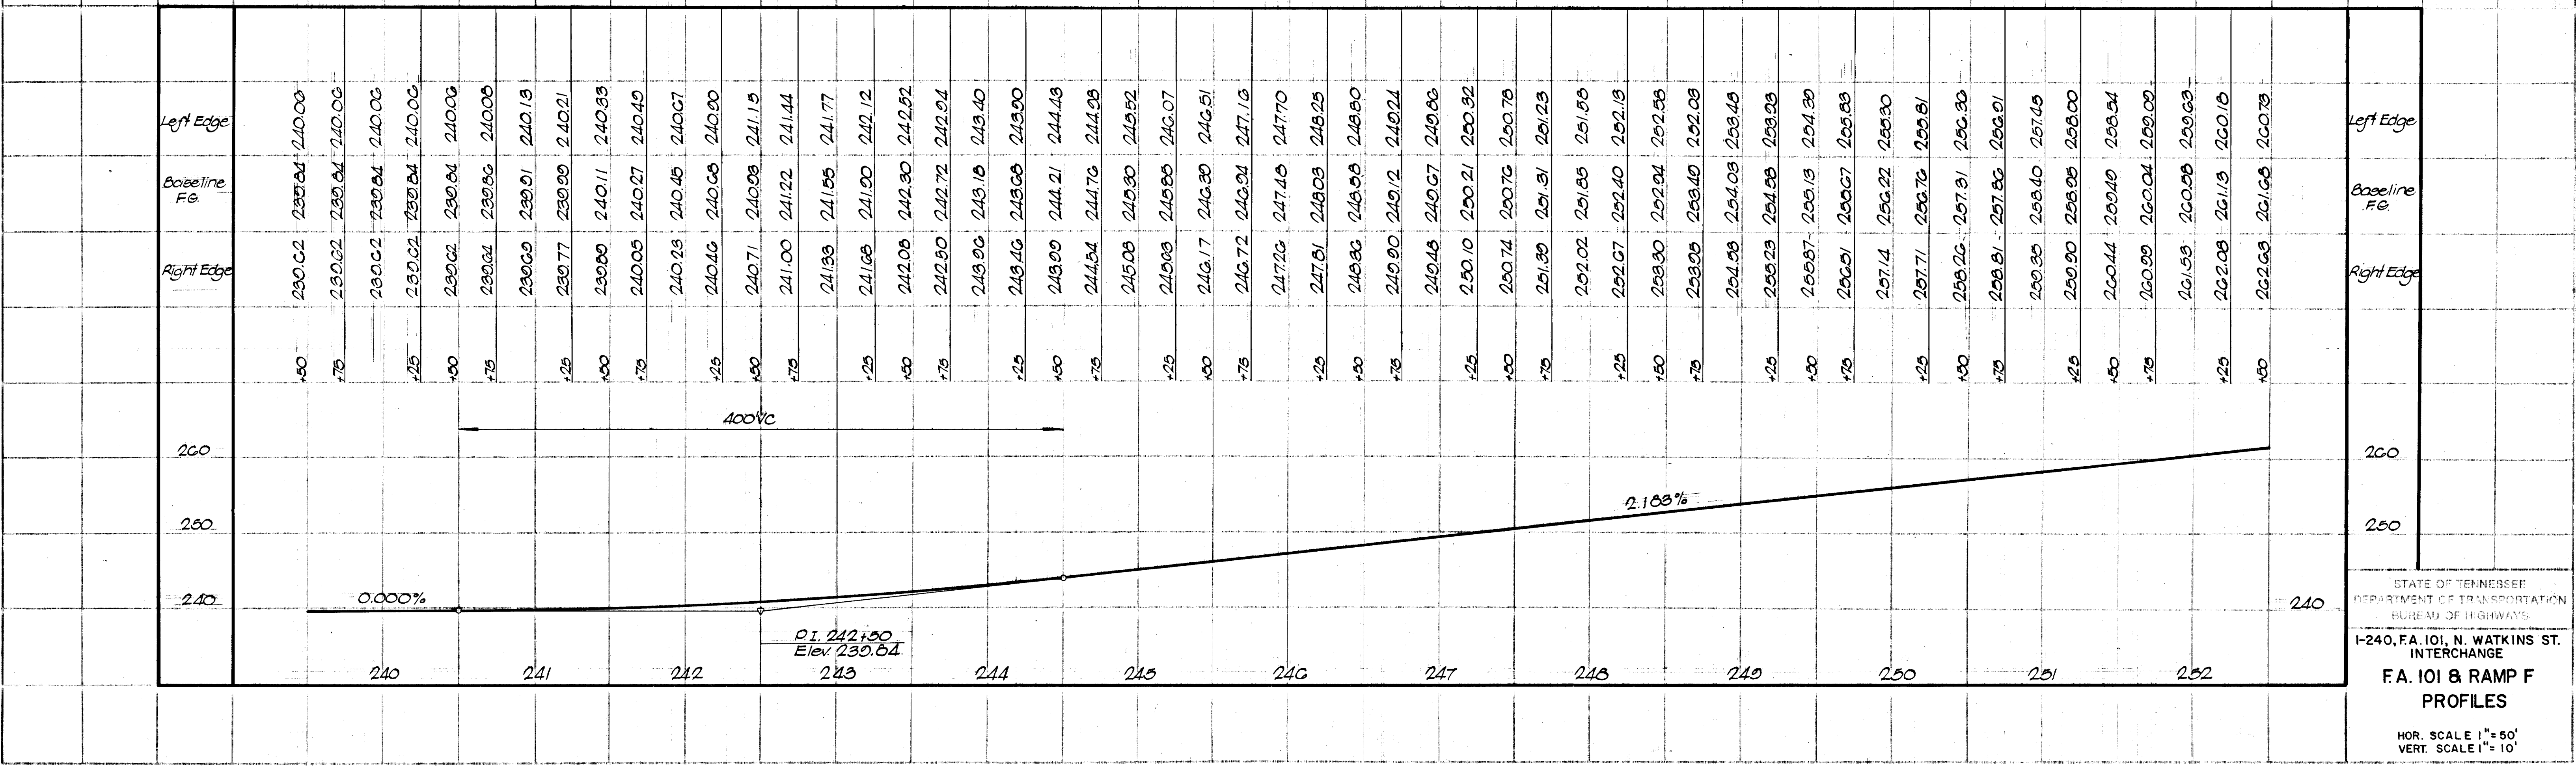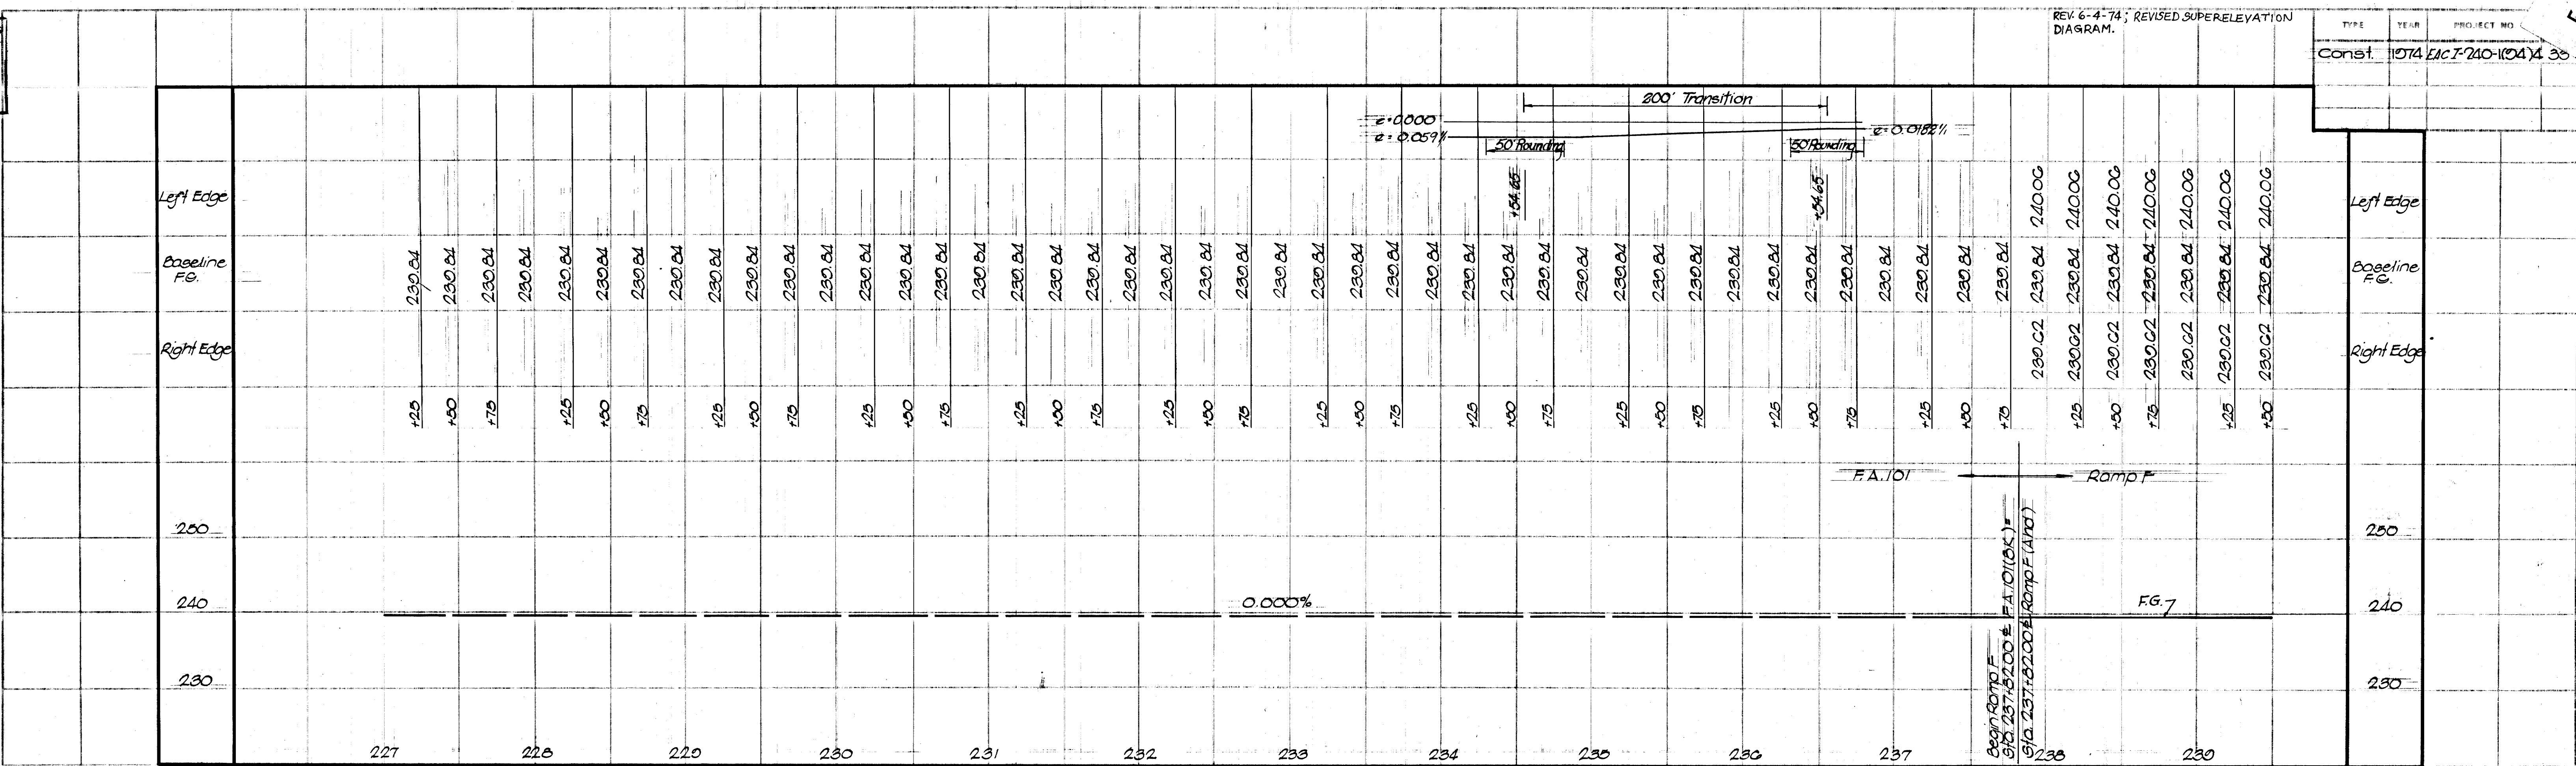




STATE HIGHWAYS  
File No. 316  
IN.

MICROFILMED

REV 7-6-76: ADJUSTED THE BEGINNING AND  
END STATIONS OF THE BRIDGE AT STATION  
255+42.10 R RAMP F

TYPE YEAR PROJECT NO SHEET  
Const 1974 I-240-104 4 34


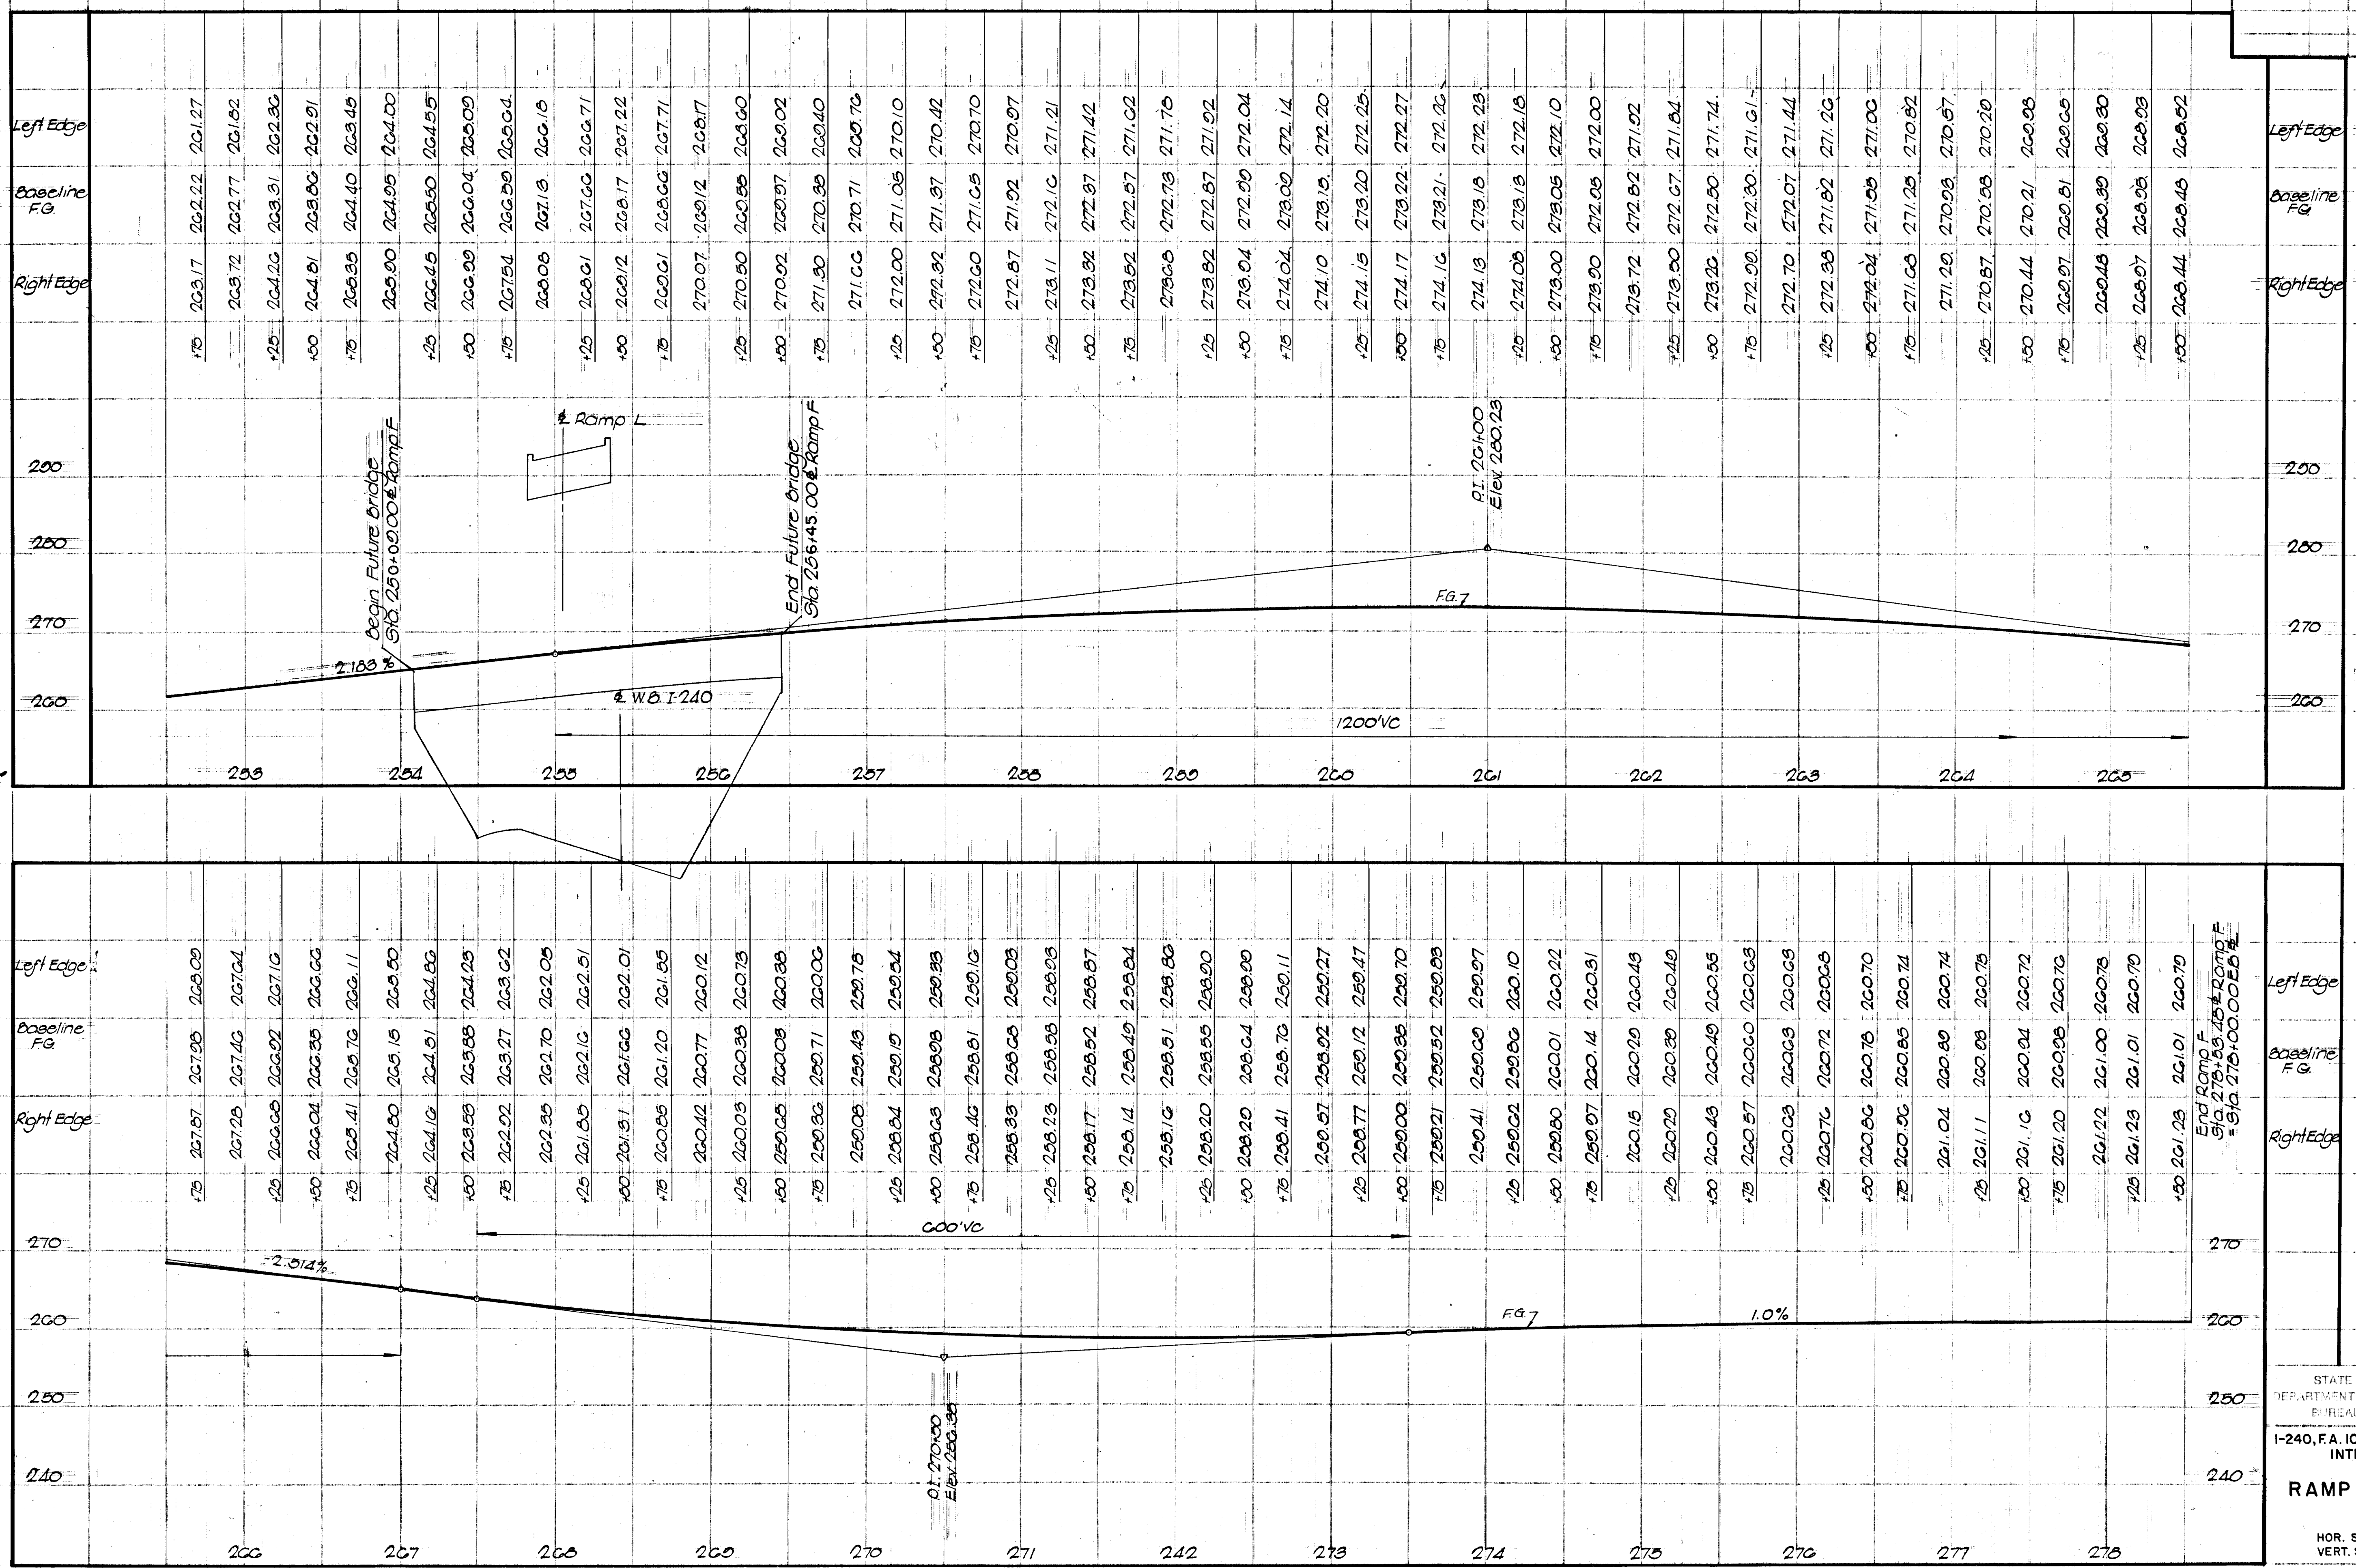


STATE OF TENNESSEE  
DEPARTMENT OF TRANSPORTATION  
BUREAU OF HIGHWAYS  
I-240, F.A. 101, N. WATKINS ST.  
INTERCHANGE  
**RAMP F PROFILE**  
HOR. SCALE 1" = 50'  
VERT. SCALE 1" = 10'



MICROFILMED

STATE HIGHWAYS  
File IN  
No. 316

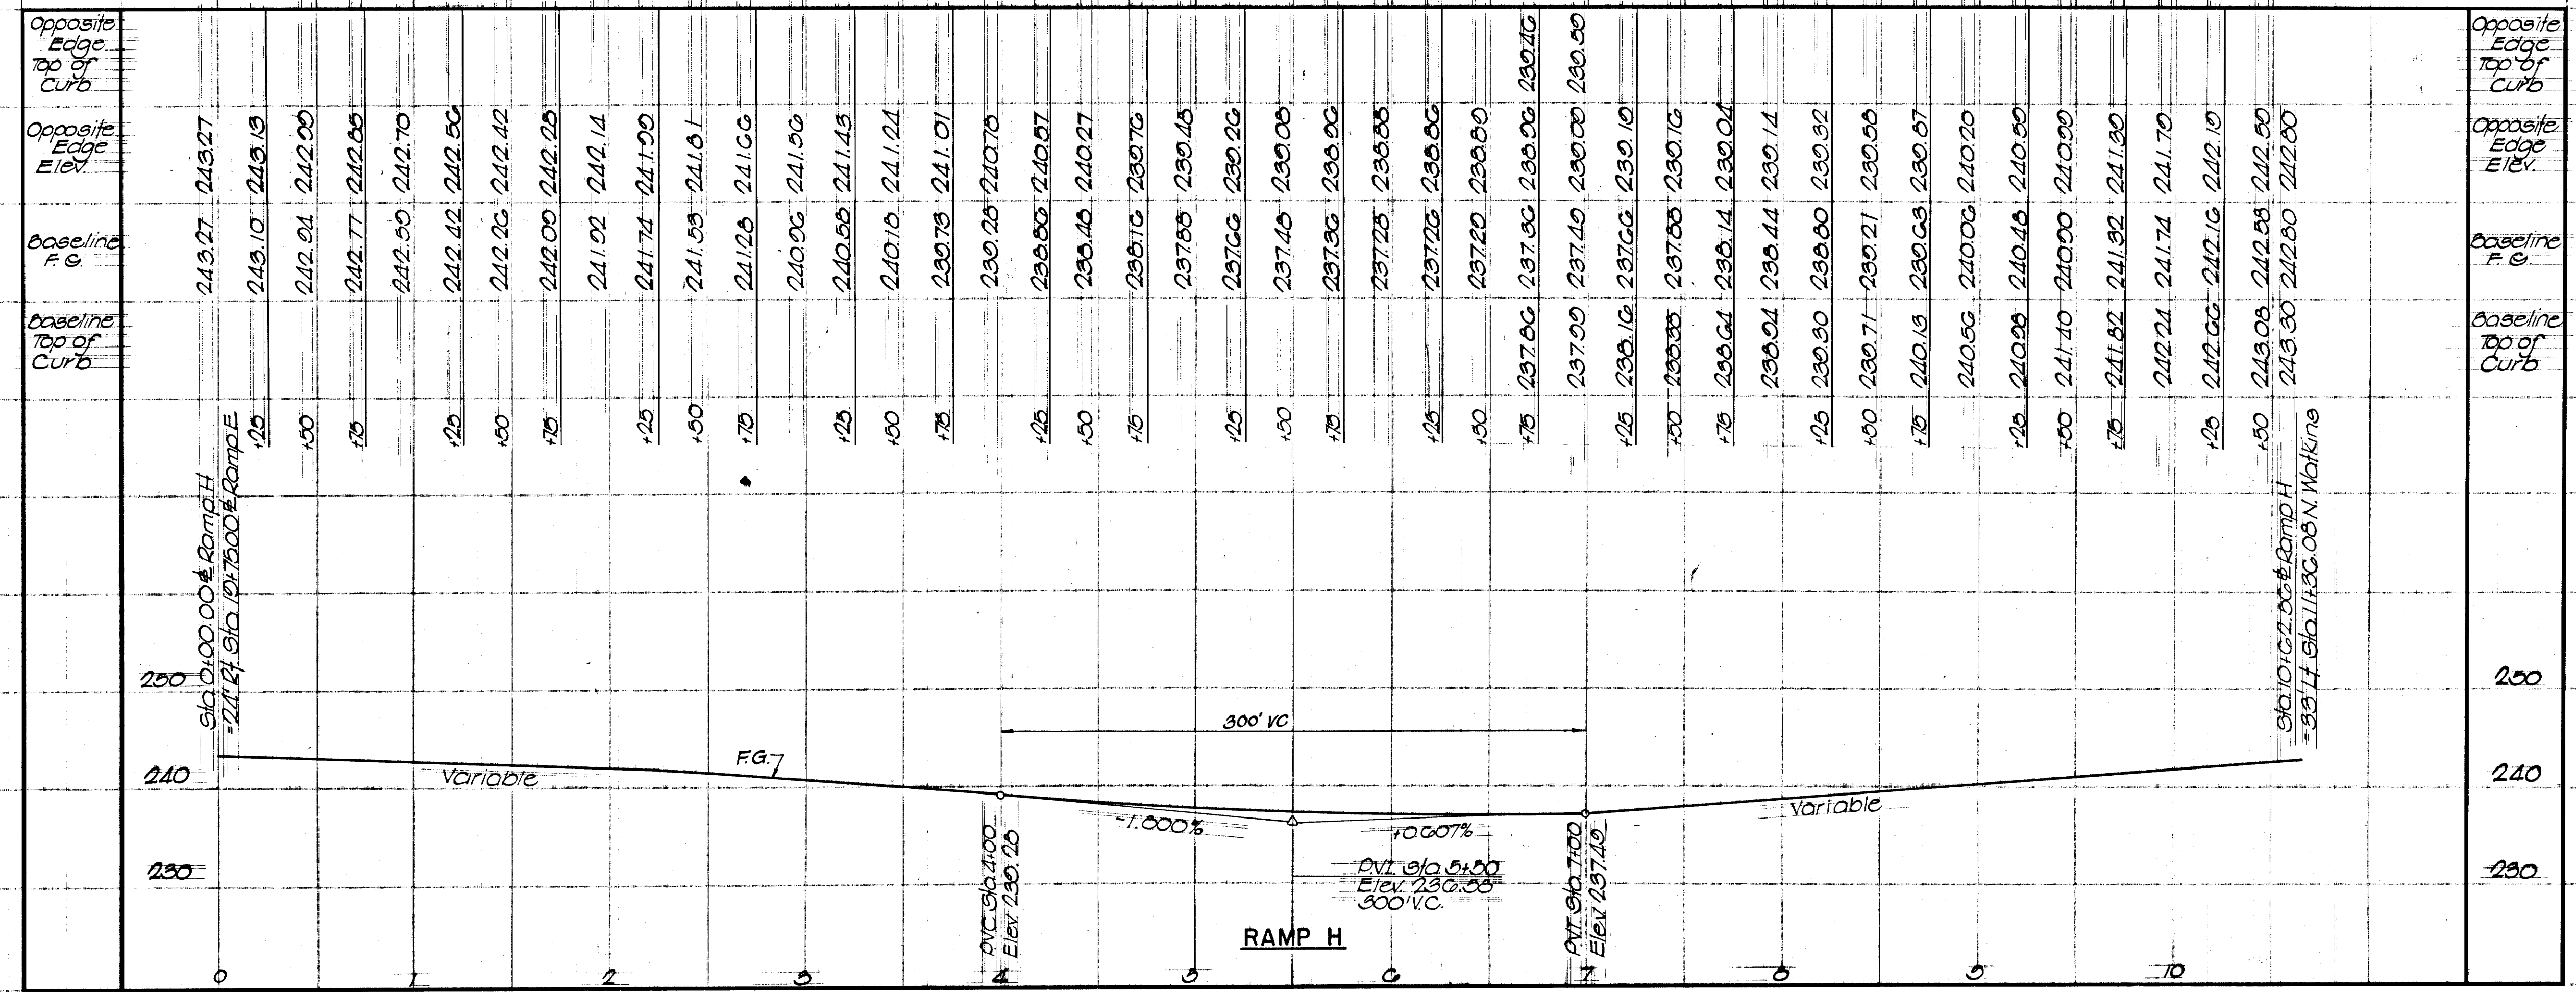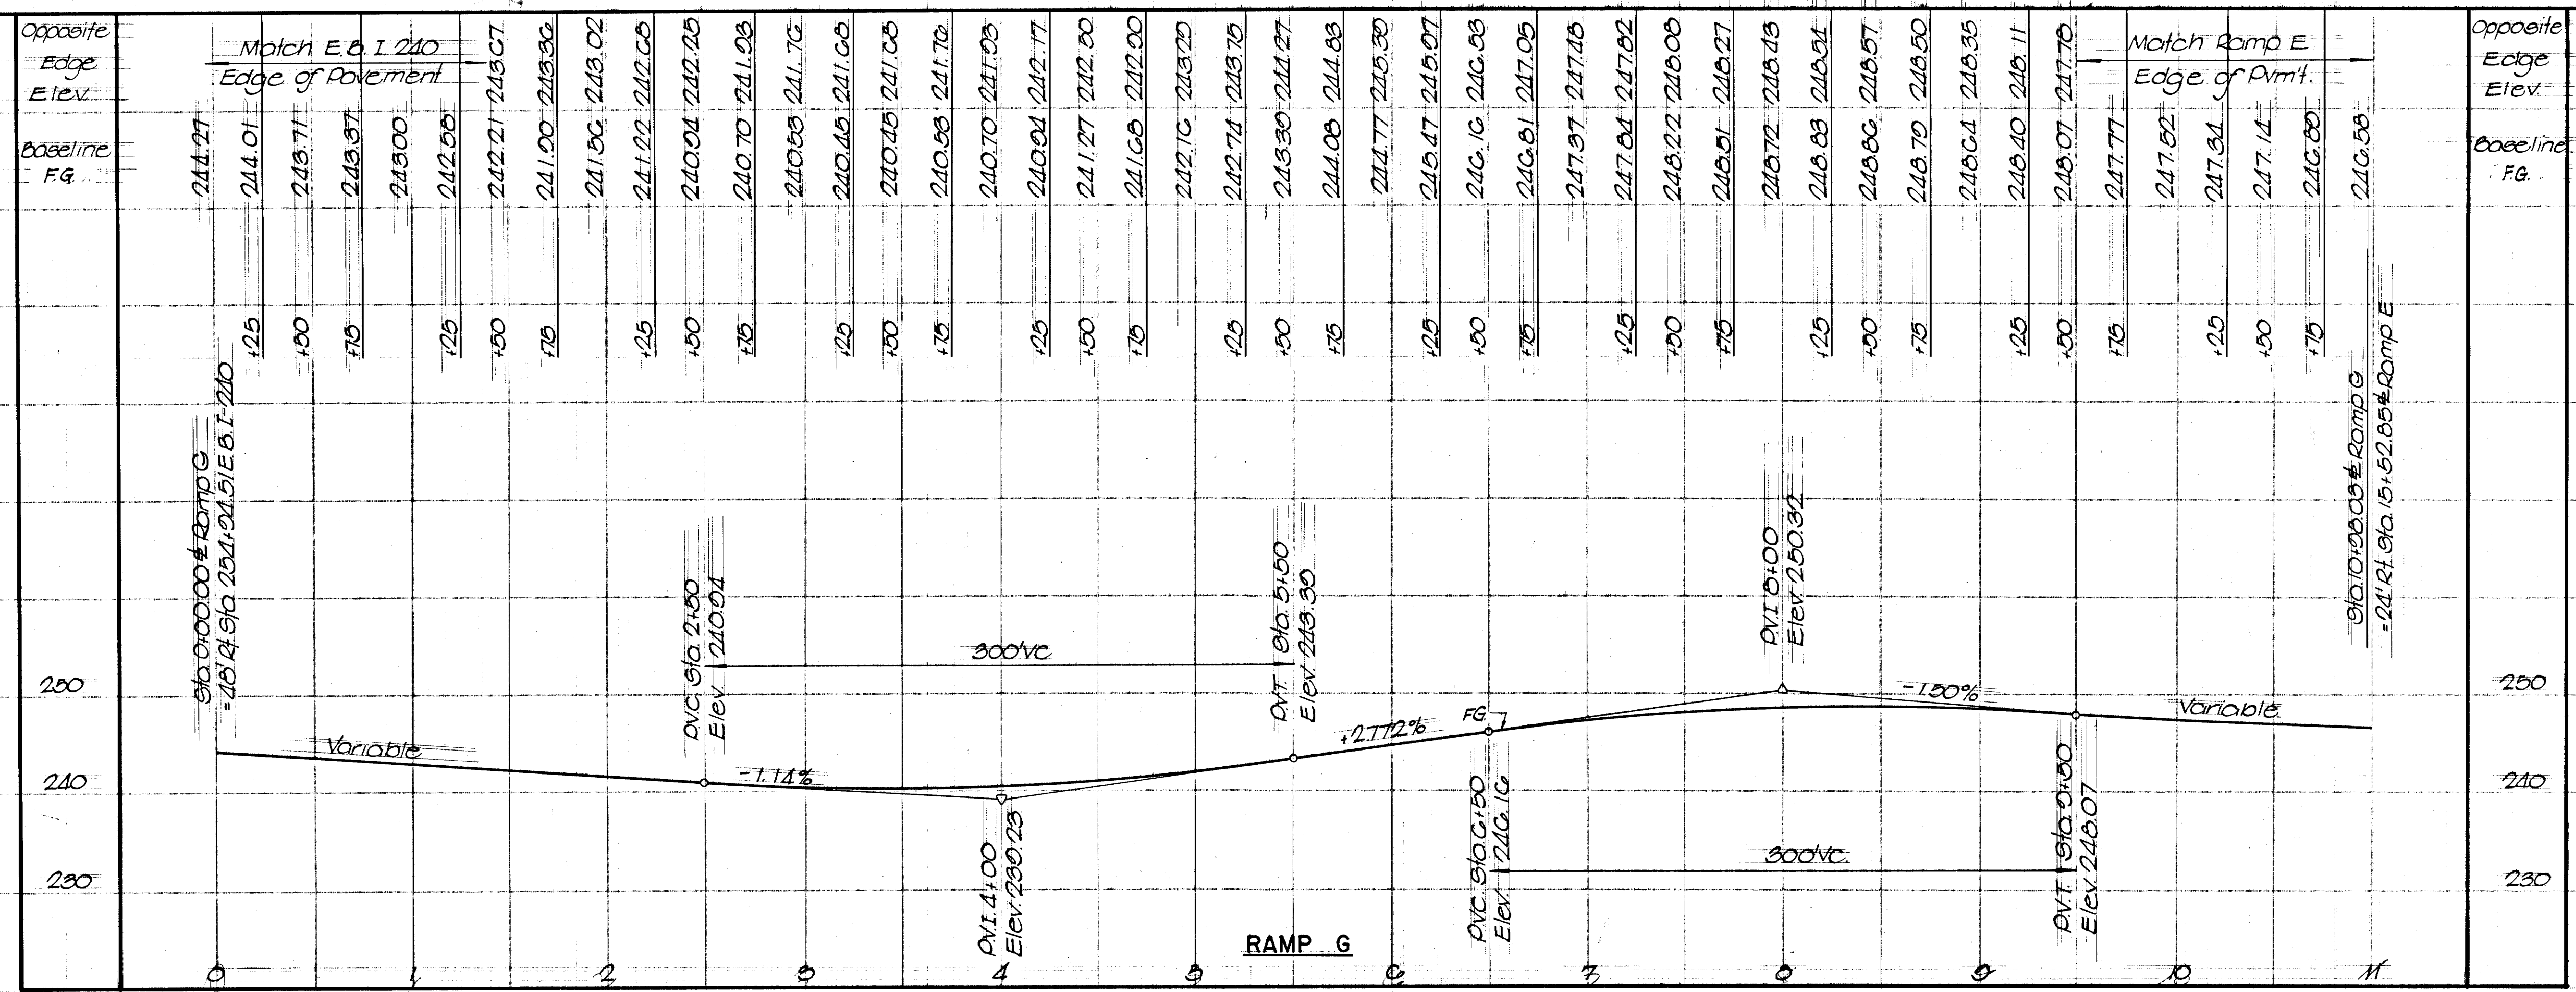

| TYPE   | YEAR | PROJECT NO.  | SHEET NO. |
|--------|------|--------------|-----------|
| Const. | 1974 | 14C1240-1241 | 35        |

STATE OF TENNESSEE  
DEPARTMENT OF TRANSPORTATION  
BUREAU OF HIGHWAYS


I-240, F.A. 101, N. WATKINS ST.  
INTERCHANGE

RAMPS G & H  
PROFILES

HOR. SCALE 1"=50'  
VERT. SCALE 1"=10'



REPRODUCTION

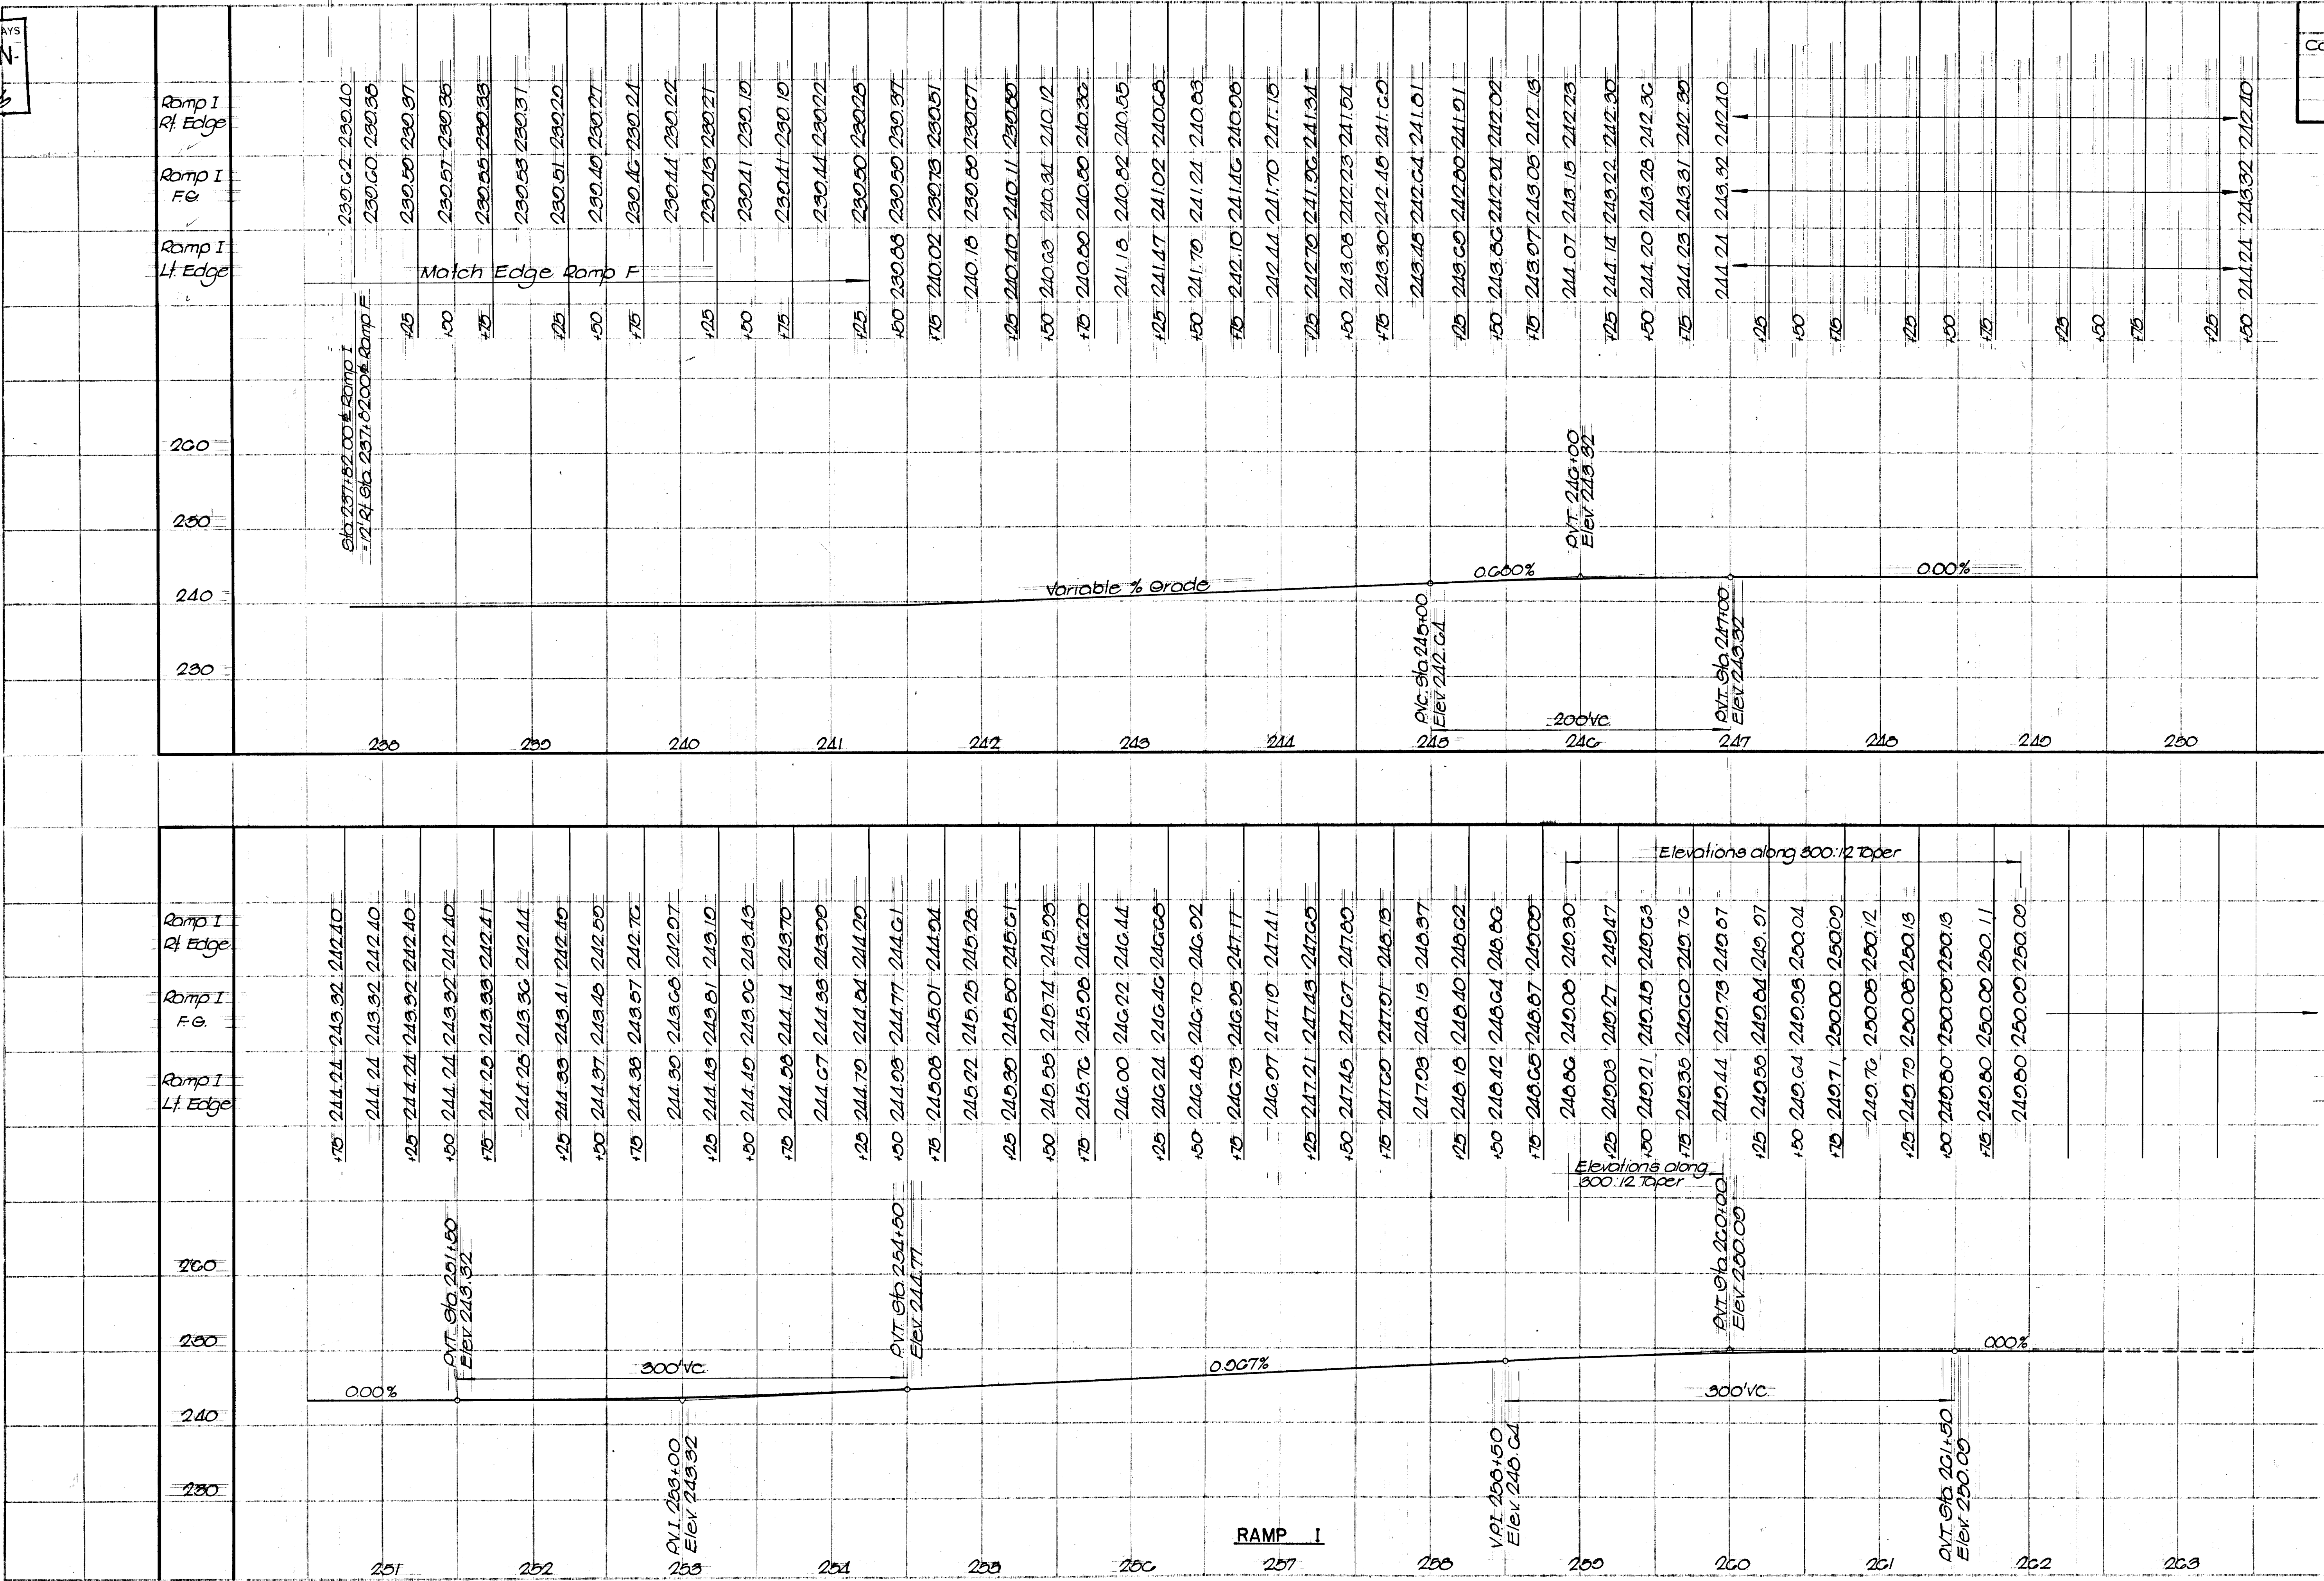

| TYPE   | YEAR | PROJECT NO.   | SHEET NO. |
|--------|------|---------------|-----------|
| Const. | 1974 | HAZ 240-1(04) | 36        |

RAMP I  
PROFILE

STATE OF TENNESSEE  
DEPARTMENT OF TRANSPORTATION  
BUREAU OF HIGHWAYS


I-240, F.A. 101, N. WATKINS ST.  
INTERCHANGE

RAMP I  
PROFILE

HOR. SCALE 1"=50'  
VERT. SCALE 1"=10'




REV. 6-4-74; CHANGED SUPERELEVATION  
AND PAVEMENT EDGE ELEVATIONS.

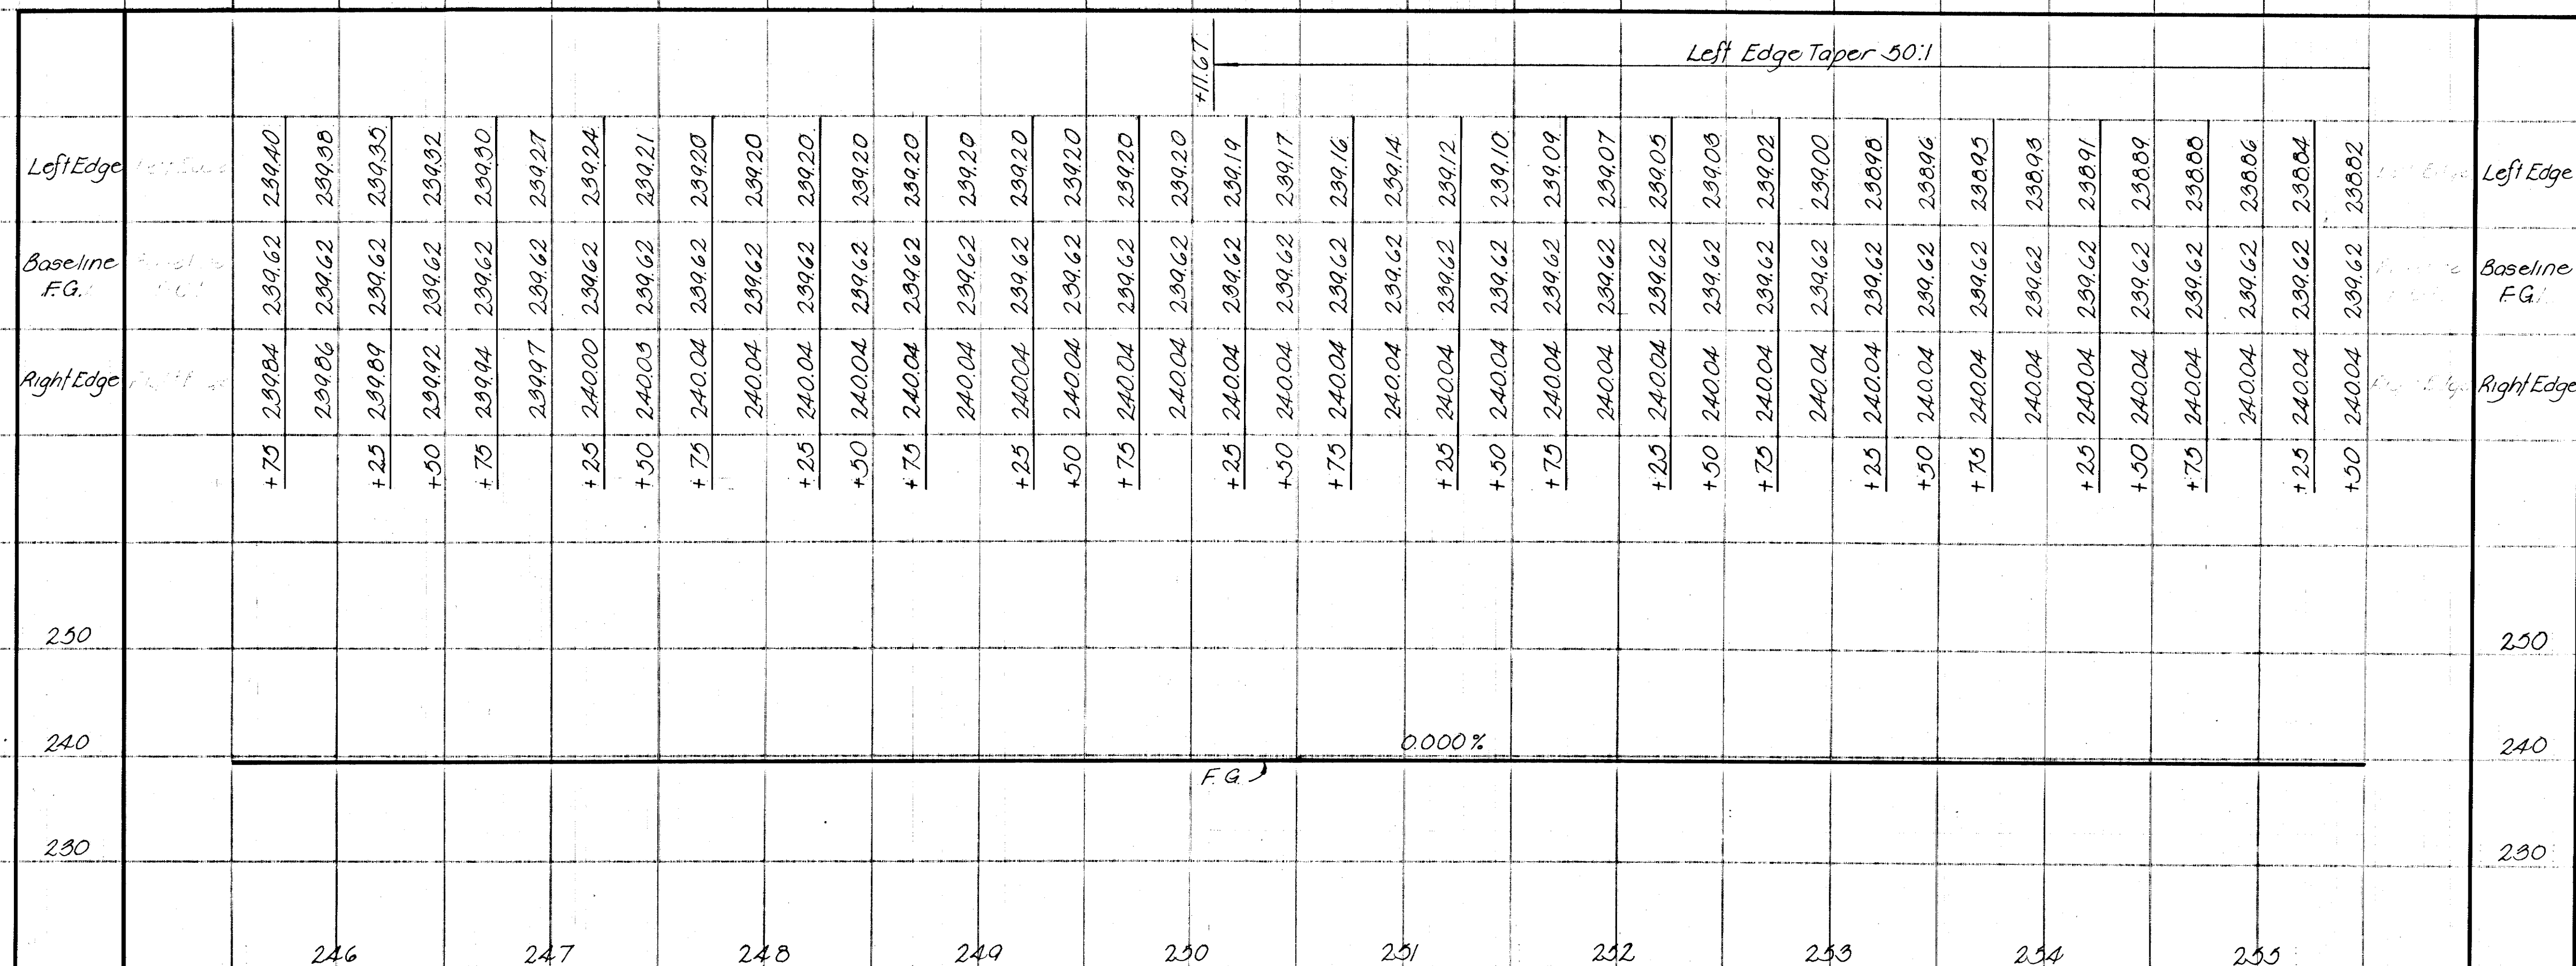



MICROFILMED

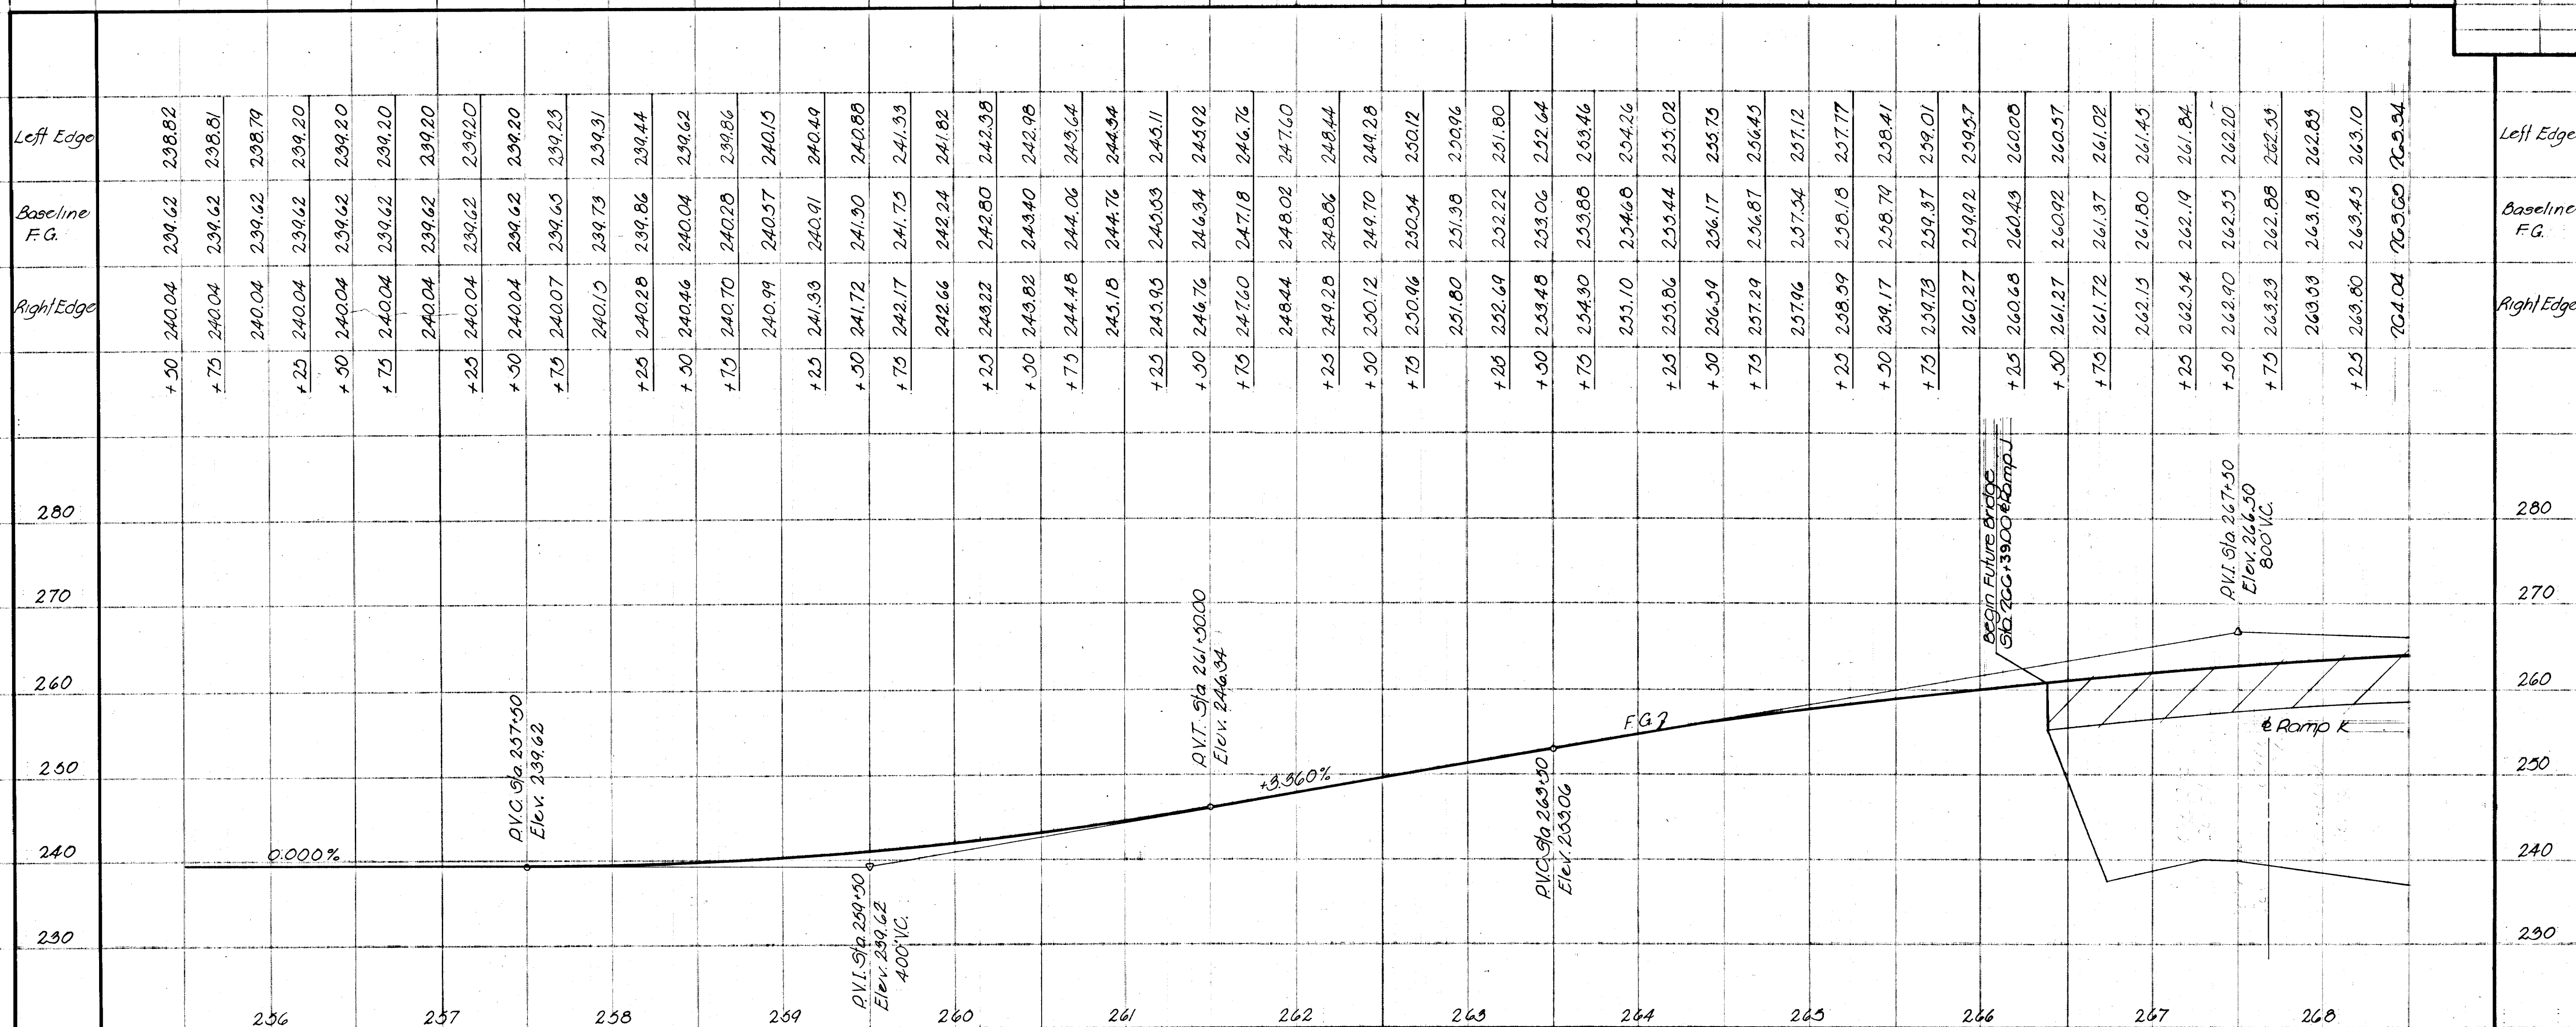





STATE HIGHWAYS  
File No. 1316

MICROFILMED

REV. 7-6-76: ADJUSTED THE  
END STATION OF BRIDGE AT  
STATION 267+67.87 @  
RAMP "J"

| TYPE   | YEAR | PROJECT NO.  | SHEET NO. |
|--------|------|--------------|-----------|
| Const. | 1974 | EA-1-240-104 | 30        |

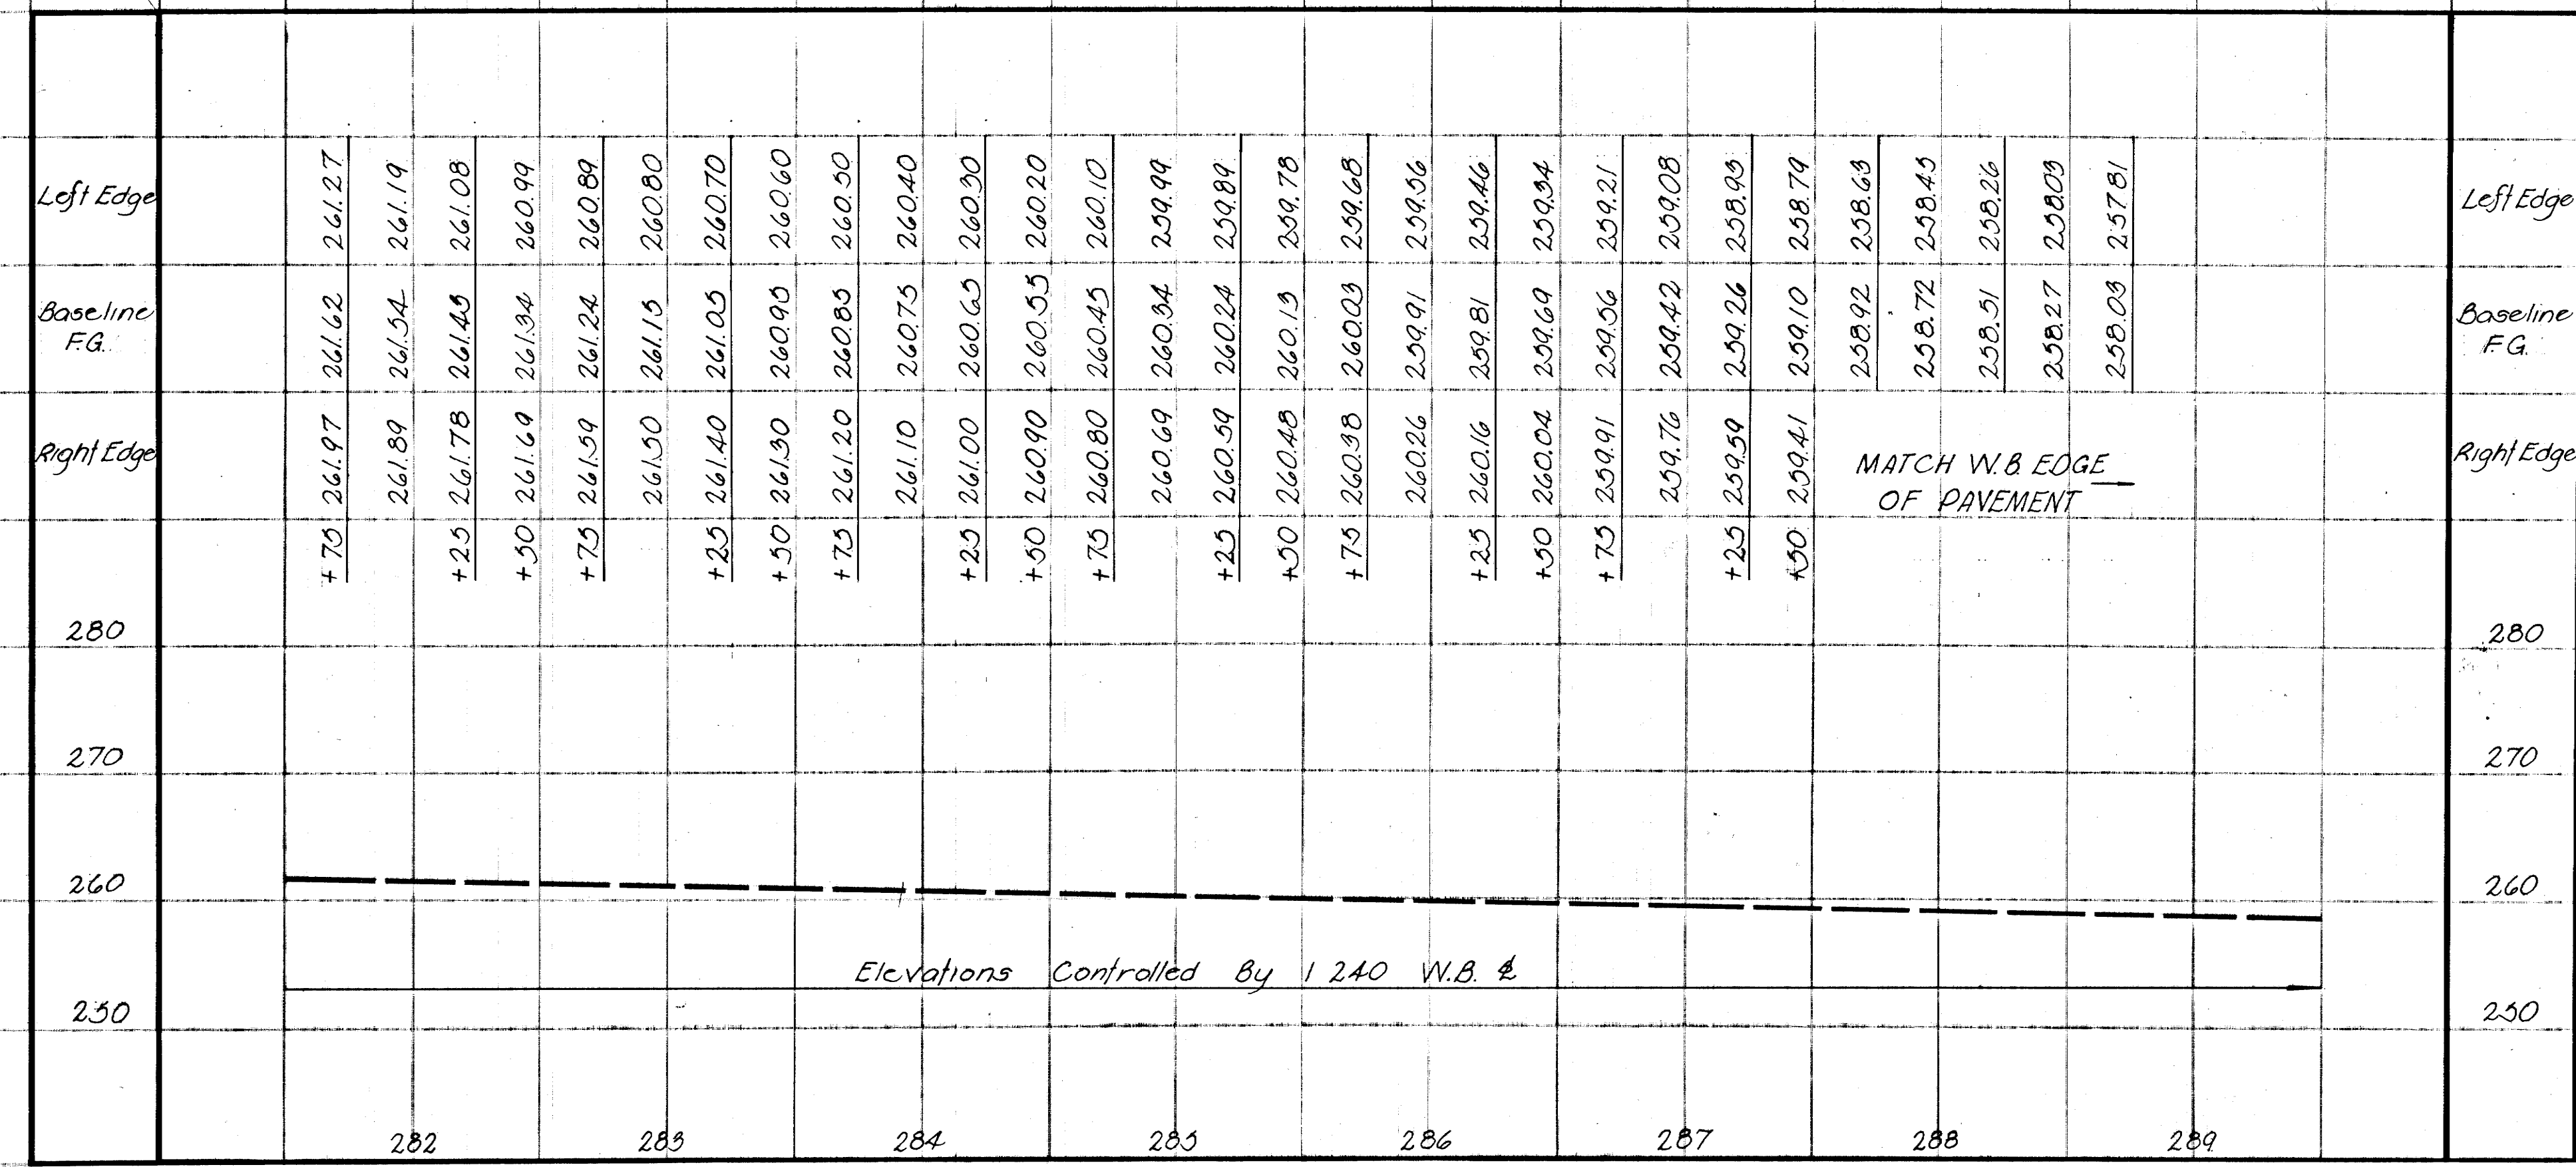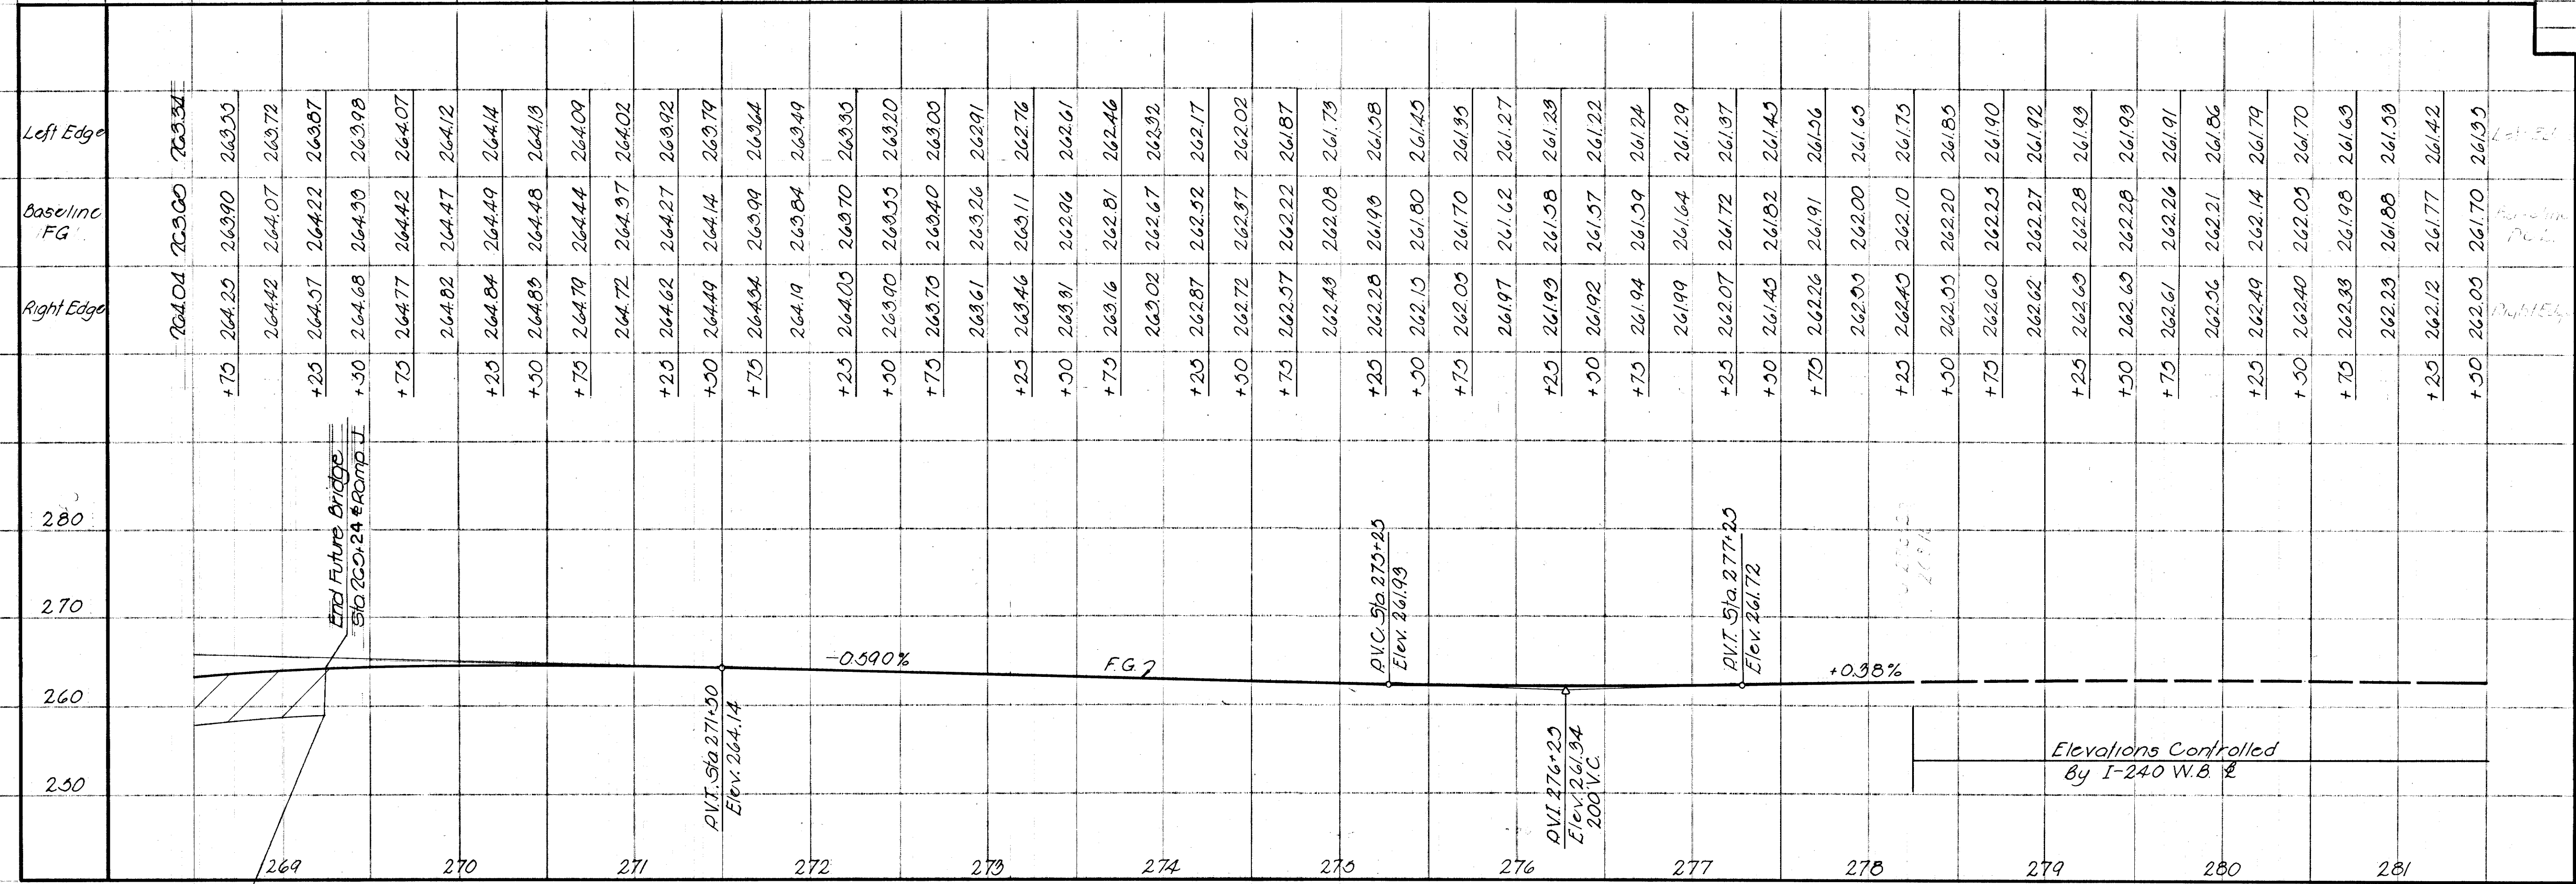


STATE OF TENNESSEE  
DEPARTMENT OF TRANSPORTATION  
BUREAU OF HIGHWAYS  
I 240, F.A. 101, N. WATKINS ST.  
INTERCHANGE  
RAMP J PROFILE  
HOR. SCALE 1" = 50'  
VERT. SCALE 1" = 10'



| Station | Right Edge | Baseline | Left Edge |
|---------|------------|----------|-----------|
| 0       |            | 239.52   |           |
| 1       |            | 239.53   |           |
| 2       |            | 239.58   |           |
| 3       |            | 239.62   |           |
| 4       |            | 239.65   |           |
| 5       |            | 239.70   |           |
| 6       |            | 239.77   |           |
| 7       |            | 239.86   |           |
| 8       |            | 239.96   |           |
| 9       |            | 240.04   |           |
| 10      |            | 240.09   |           |
| 11      |            | 240.06   |           |
| 12      |            | 240.00   |           |
| 13      |            | 239.89   |           |
| 14      |            | 239.75   |           |
| 15      |            | 239.58   |           |
| 16      |            | 239.21   |           |
| 17      |            | 239.11   |           |
| 18      |            | 239.08   |           |
| 19      |            | 239.11   |           |
| 20      |            | 239.21   |           |
| 21      |            | 239.37   |           |
| 22      |            | 239.59   |           |
| 23      |            | 239.88   |           |
| 24      |            | 240.24   |           |
| 25      |            | 240.66   |           |
| 26      |            | 241.15   |           |
| 27      |            | 241.70   |           |
| 28      |            | 242.26   |           |
| 29      |            | 242.77   |           |
| 30      |            | 243.23   |           |
| 31      |            | 243.64   |           |
| 32      |            | 244.01   |           |
| 33      |            | 244.33   |           |
| 34      |            | 244.60   |           |
| 35      |            | 244.82   |           |
| 36      |            | 244.99   |           |
| 37      |            | 245.12   |           |
| 38      |            | 245.20   |           |
| 39      |            | 245.22   |           |
| 40      |            | 245.30   |           |
| 41      |            | 245.14   |           |
| 42      |            | 245.00   |           |
| 43      |            | 244.76   |           |
| 44      |            | 244.47   |           |
| 45      |            | 244.18   |           |
| 46      |            | 243.89   |           |
| 47      |            | 243.59   |           |
| 48      |            | 243.32   |           |
| 49      |            | 243.07   |           |
| 50      |            | 242.85   |           |
| 51      |            | 242.69   |           |
| 52      |            | 242.69   |           |
| 53      |            | 242.78   |           |
| 54      |            | 242.85   |           |
| 55      |            | 242.94   |           |
| 56      |            | 243.04   |           |
| 57      |            | 243.14   |           |
| 99      |            | 247.34   |           |
| 100     |            | 247.44   |           |
| 101     |            | 247.54   |           |
| 102     |            | 247.64   |           |
| 103     |            | 247.74   |           |
| 104     |            | 247.84   |           |
| 105     |            | 247.94   |           |
| 106     |            | 248.04   |           |
| 107     |            | 248.14   |           |
| 108     |            | 248.24   |           |
| 109     |            |          |           |




# MICROFILMED

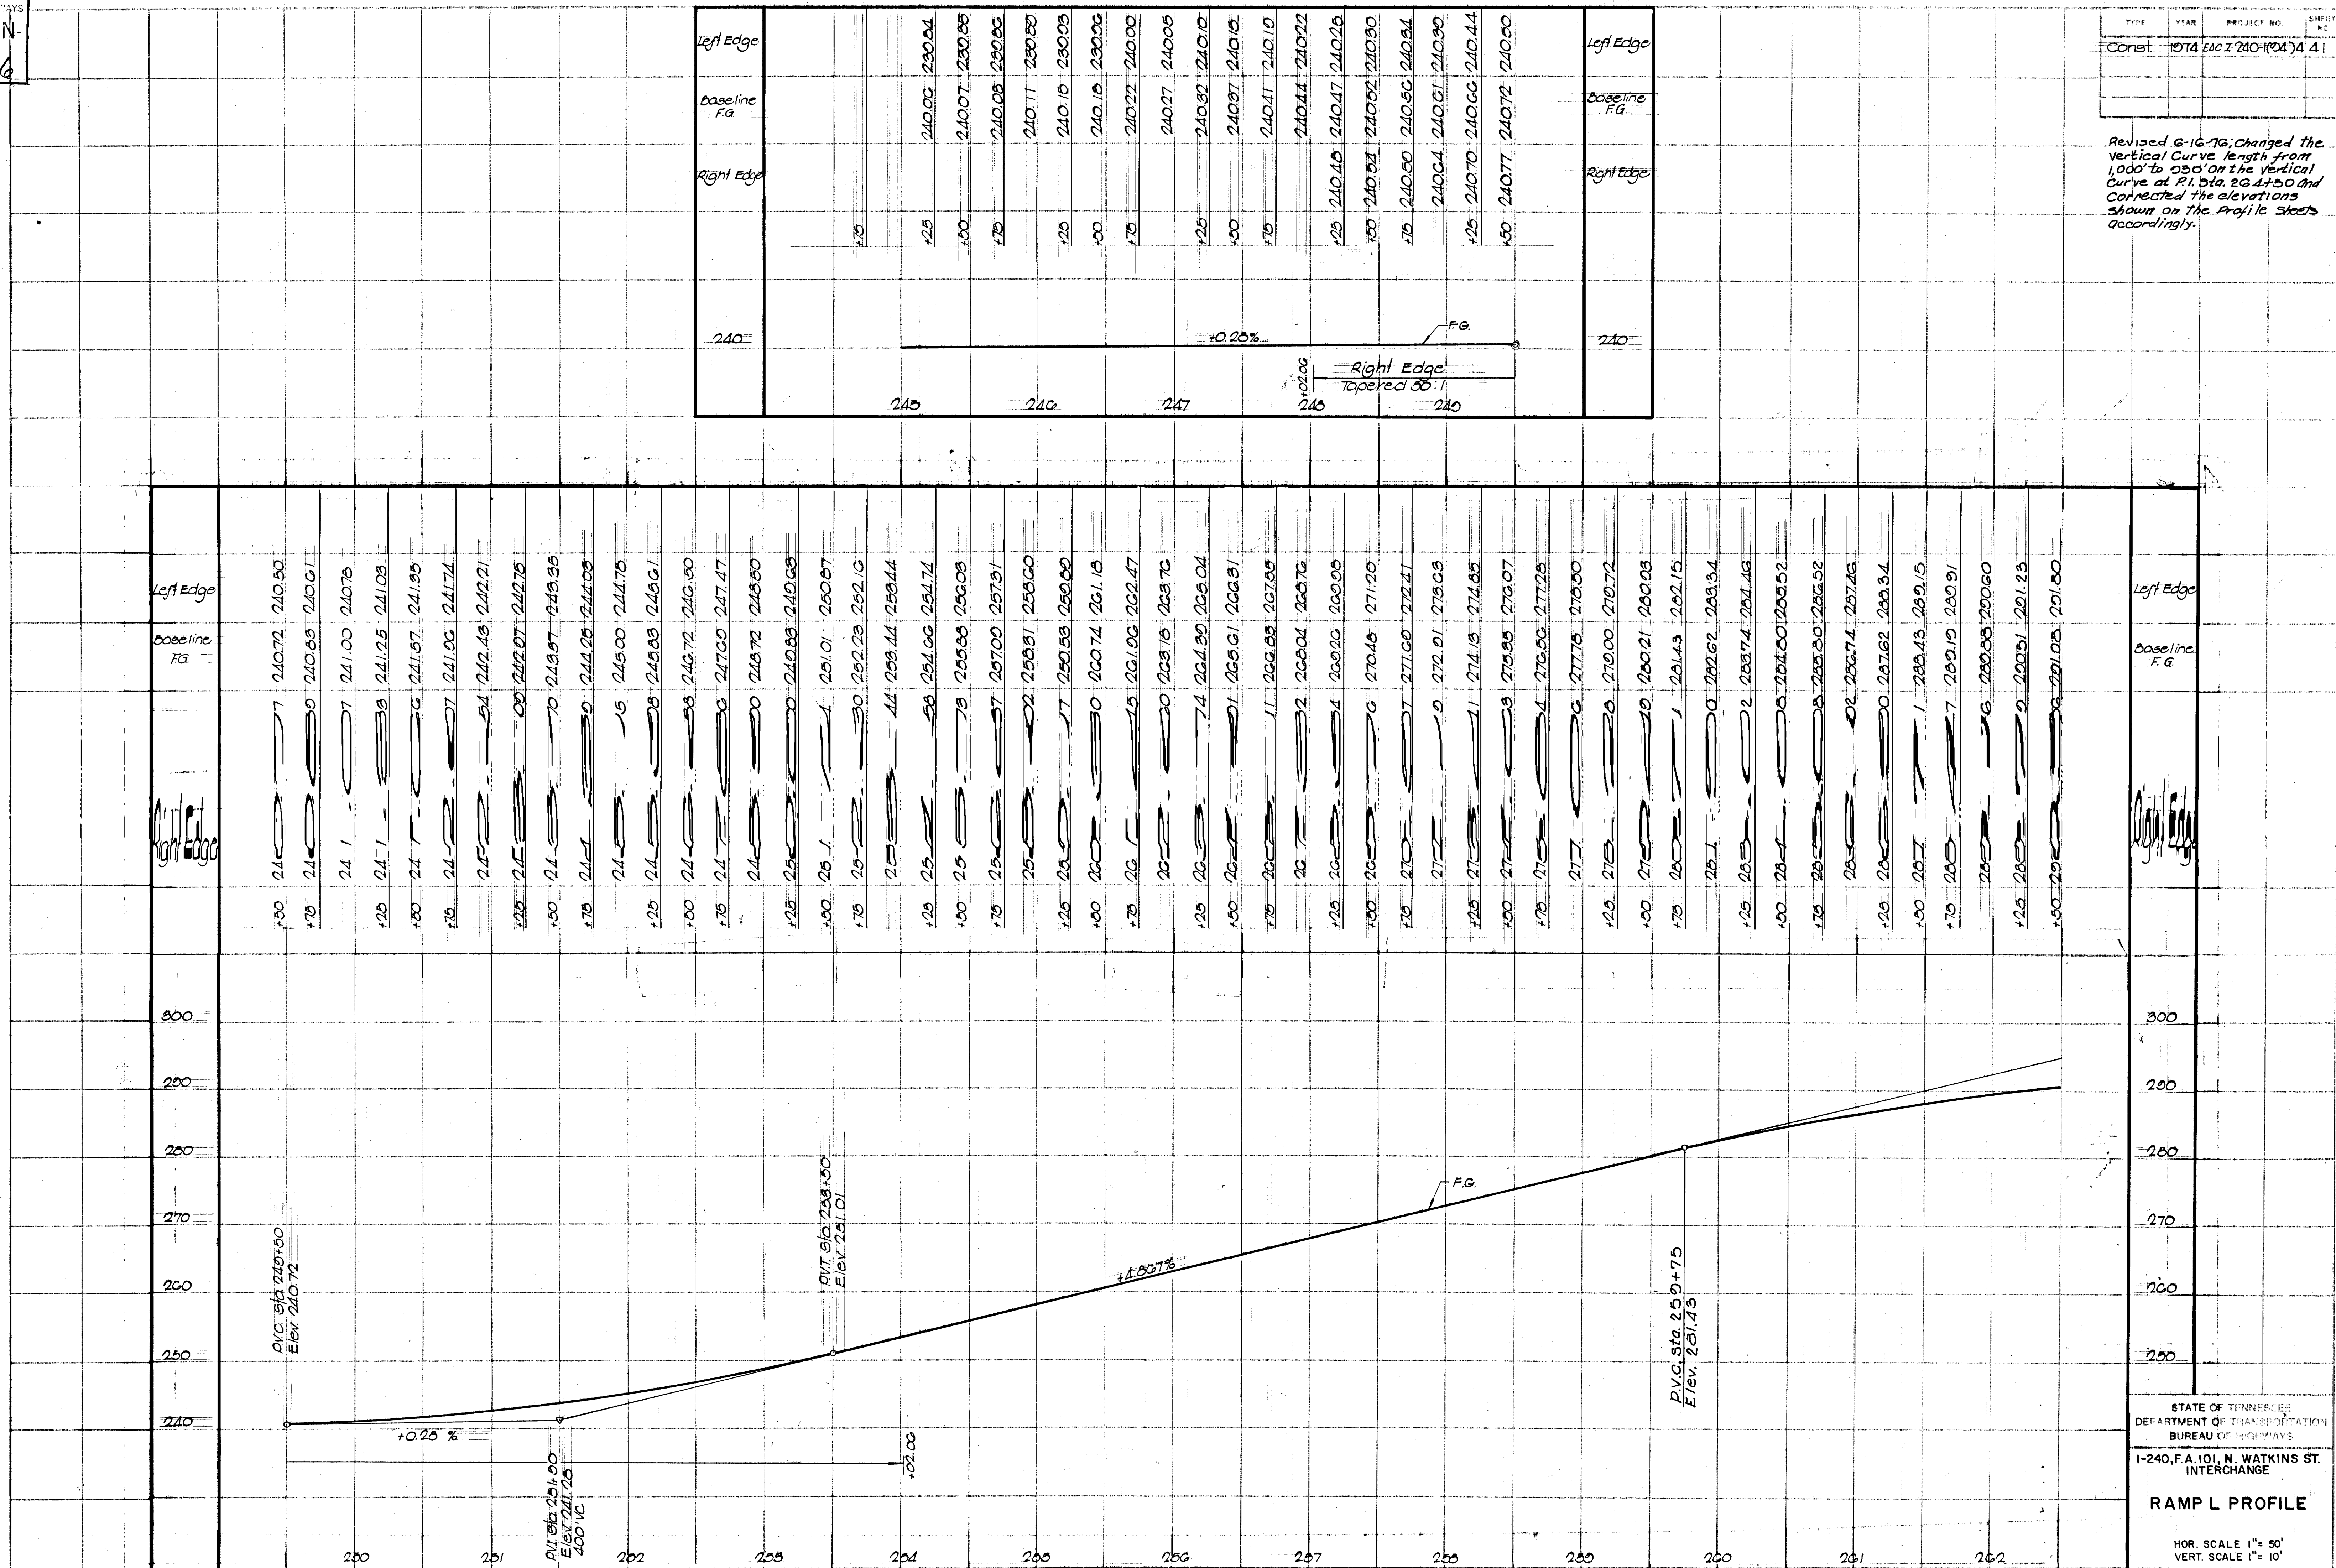





Revised 6-16-76; Changed the vertical curve length from 1000' to 250' on the vertical curve at P.I. Sta. 264+50 and corrected the elevations shown on the profile sheets accordingly.

REPROFILING

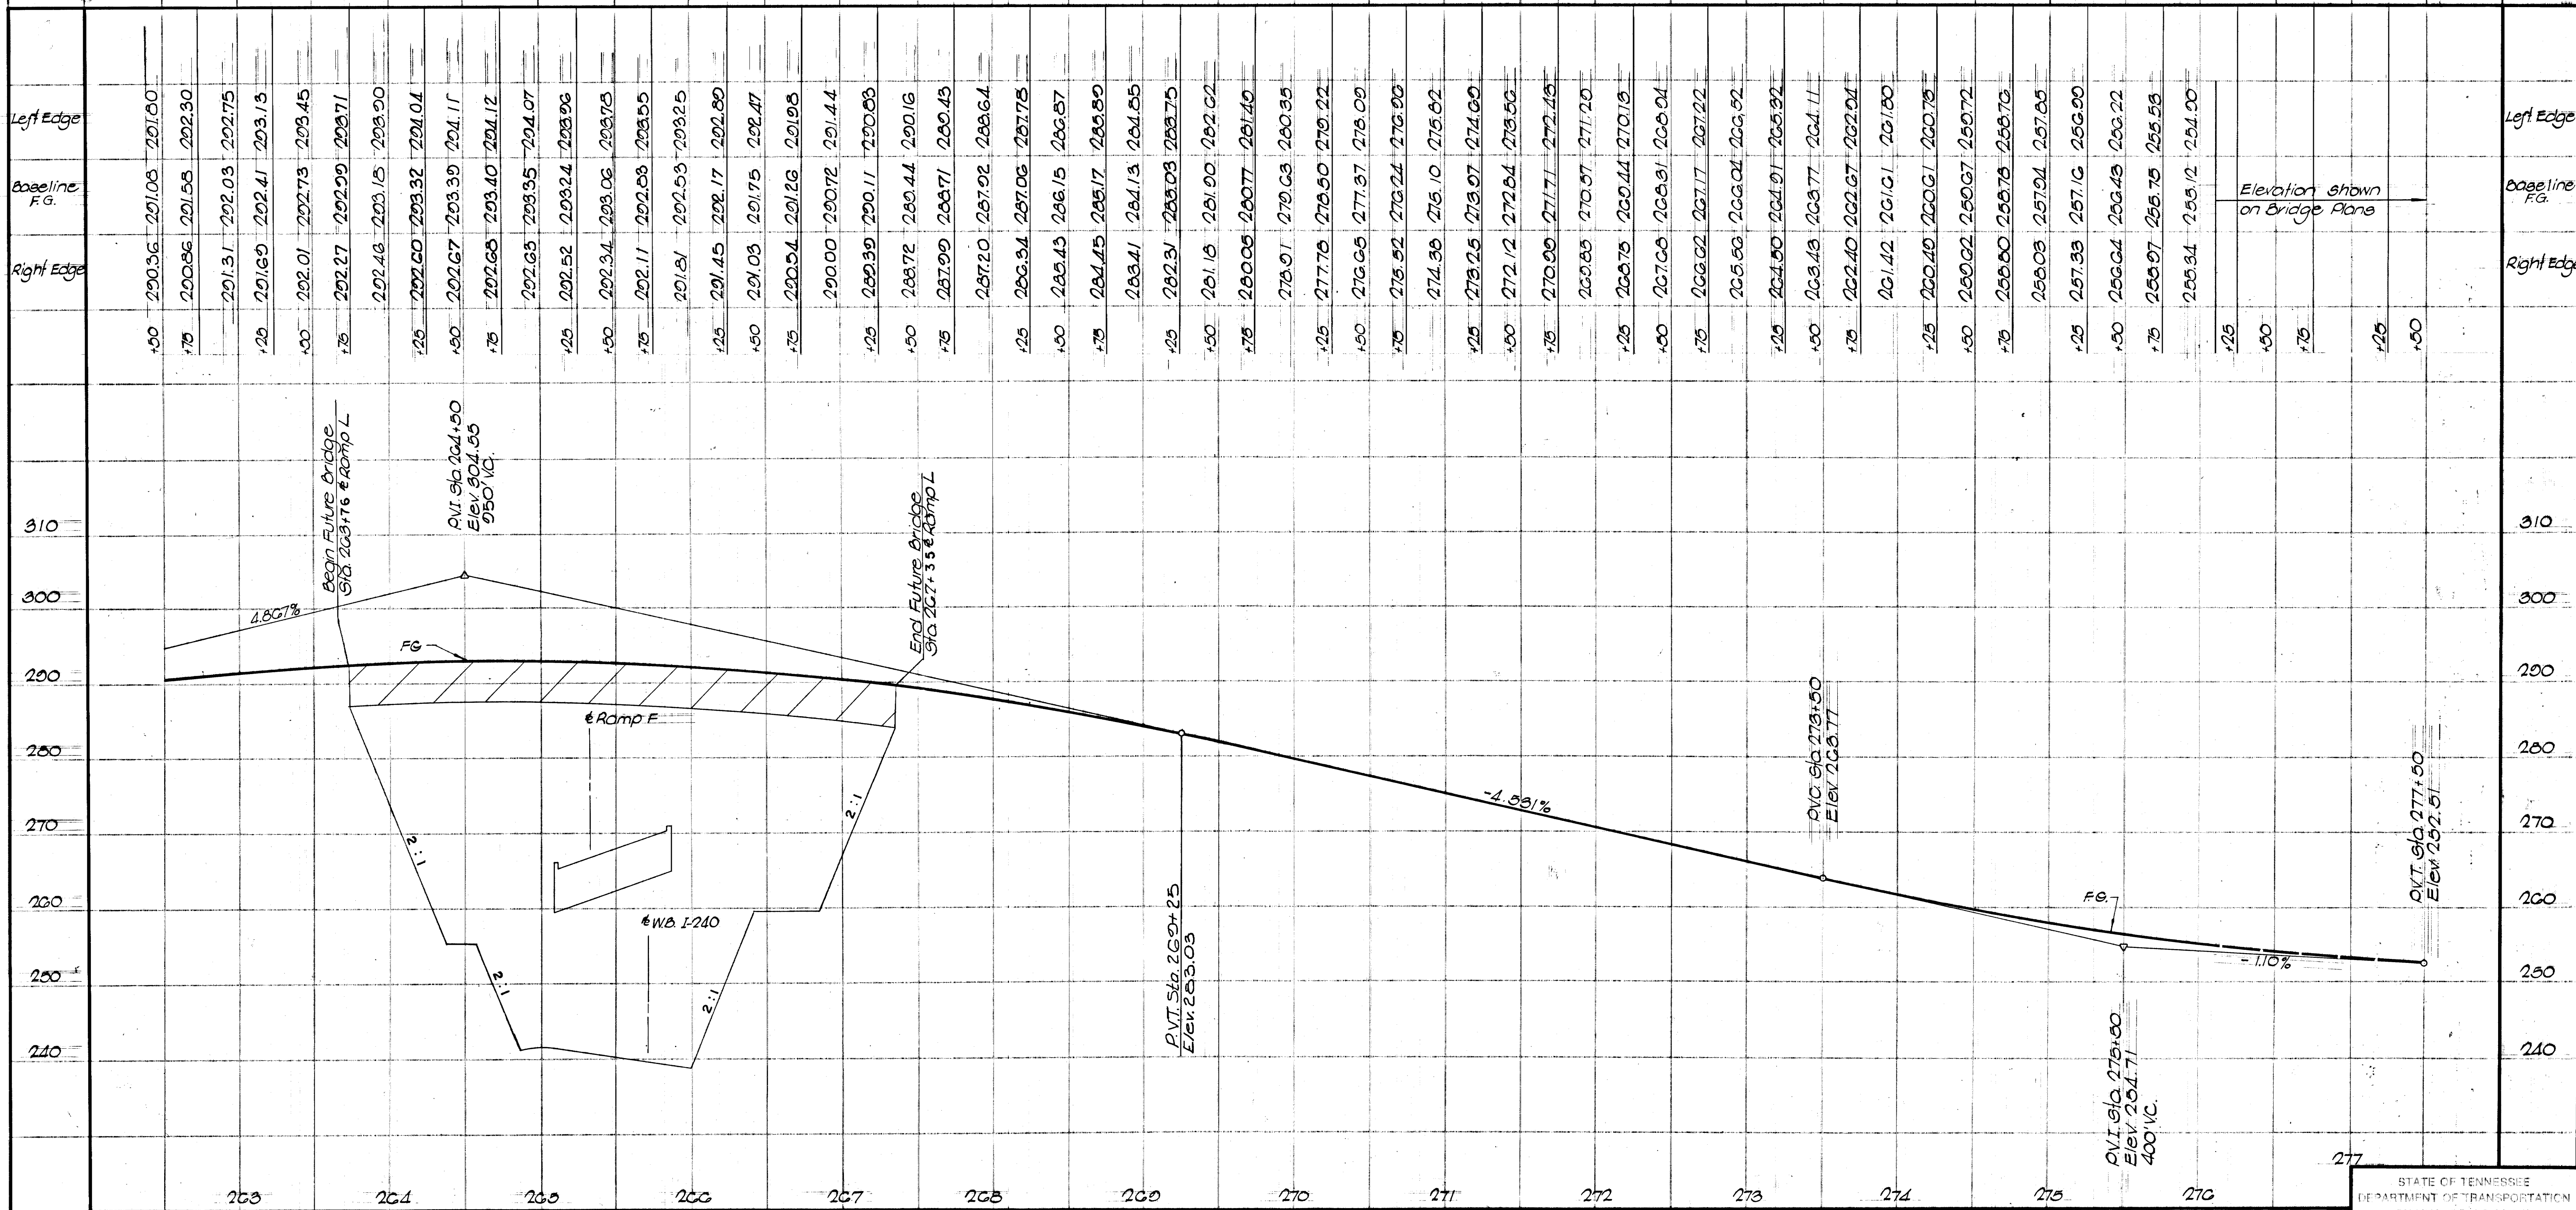



MICROFILMED

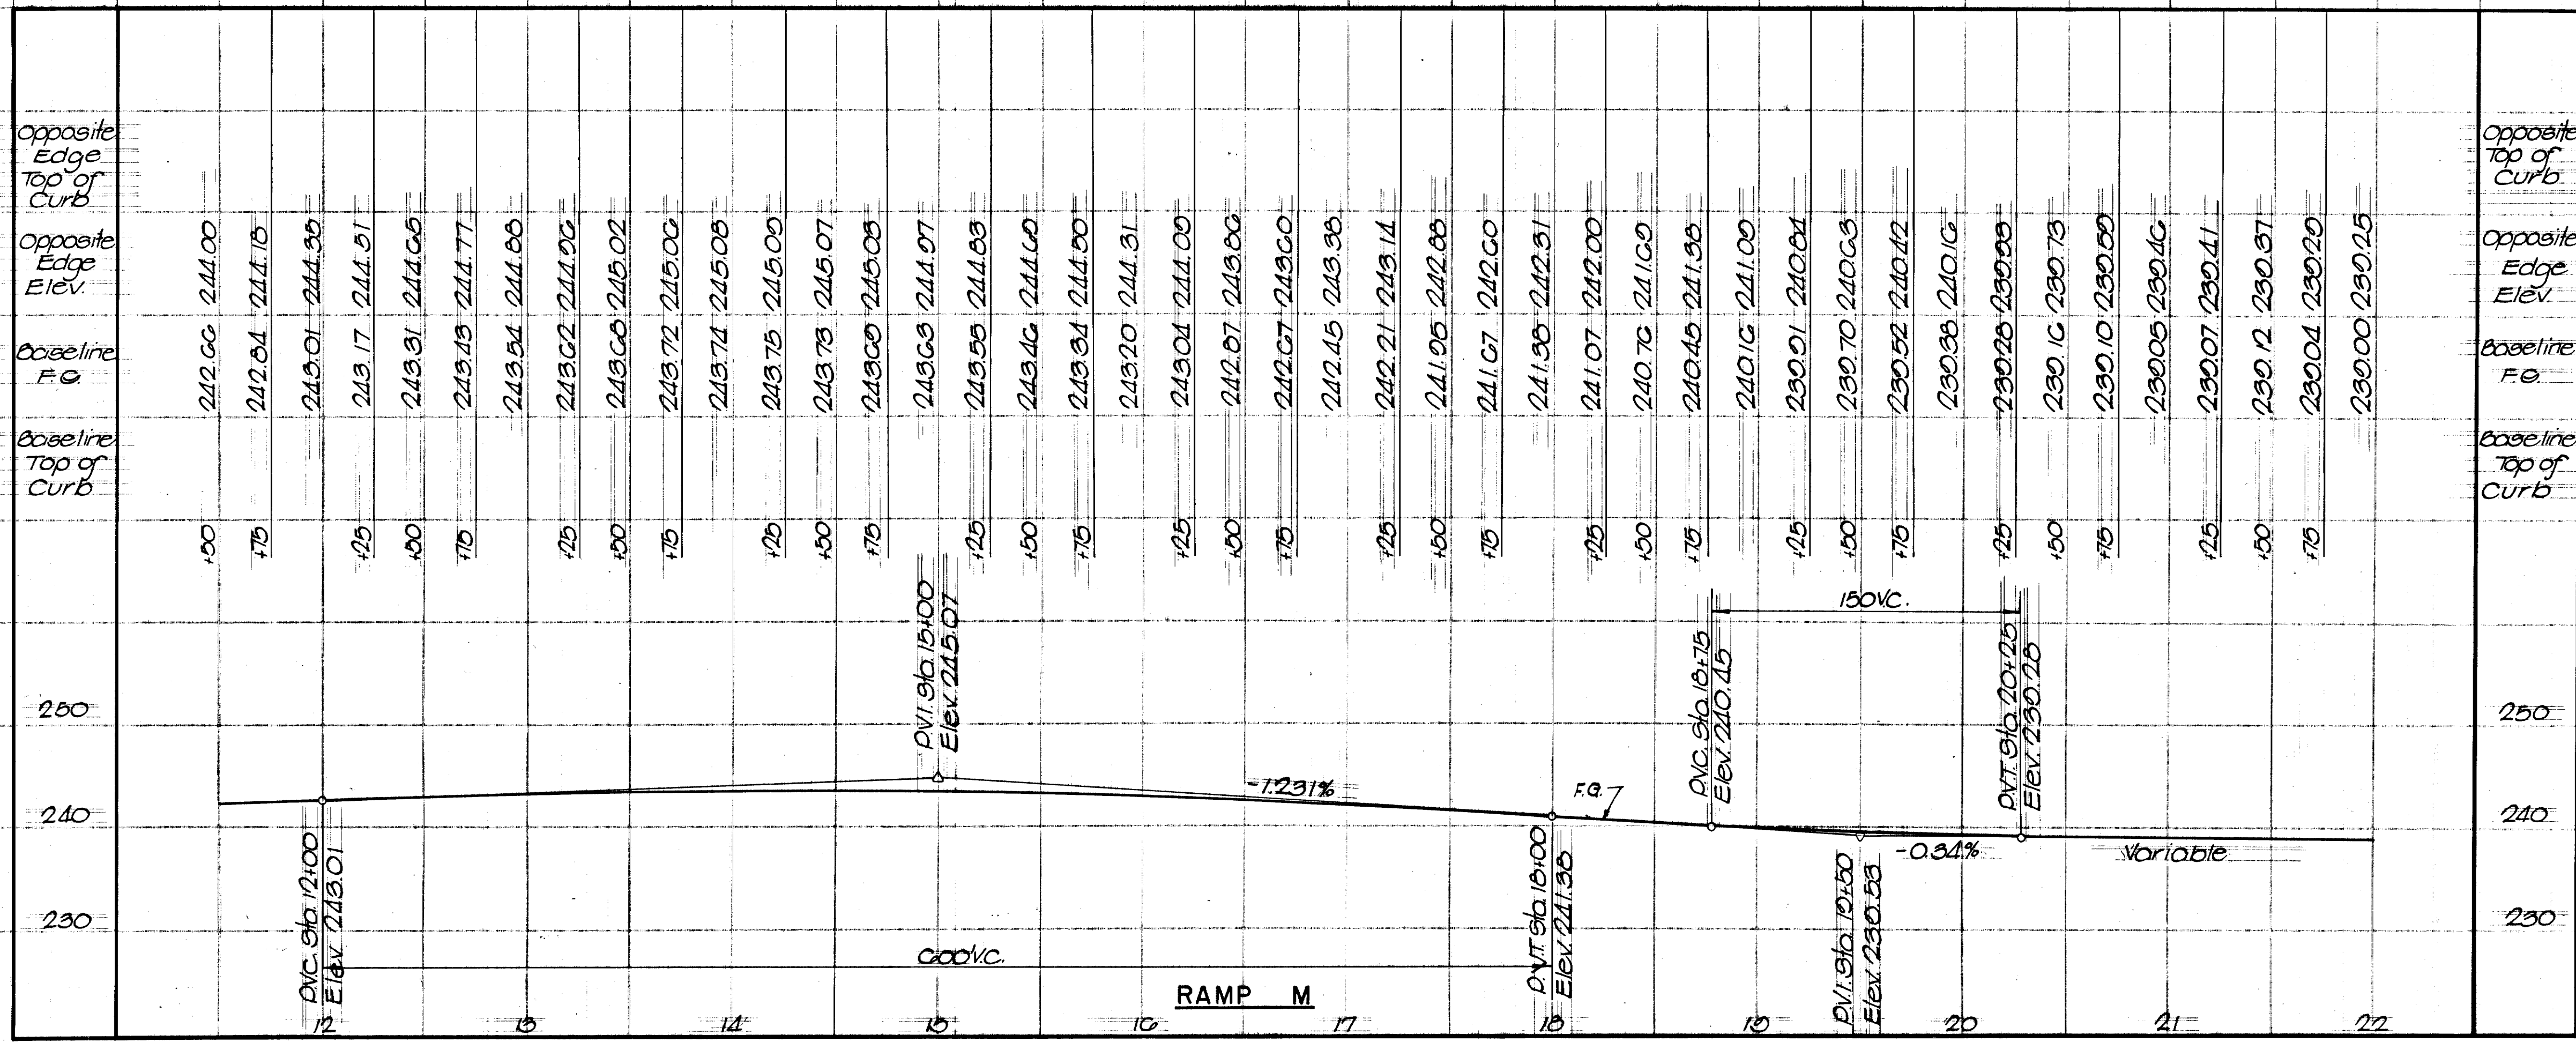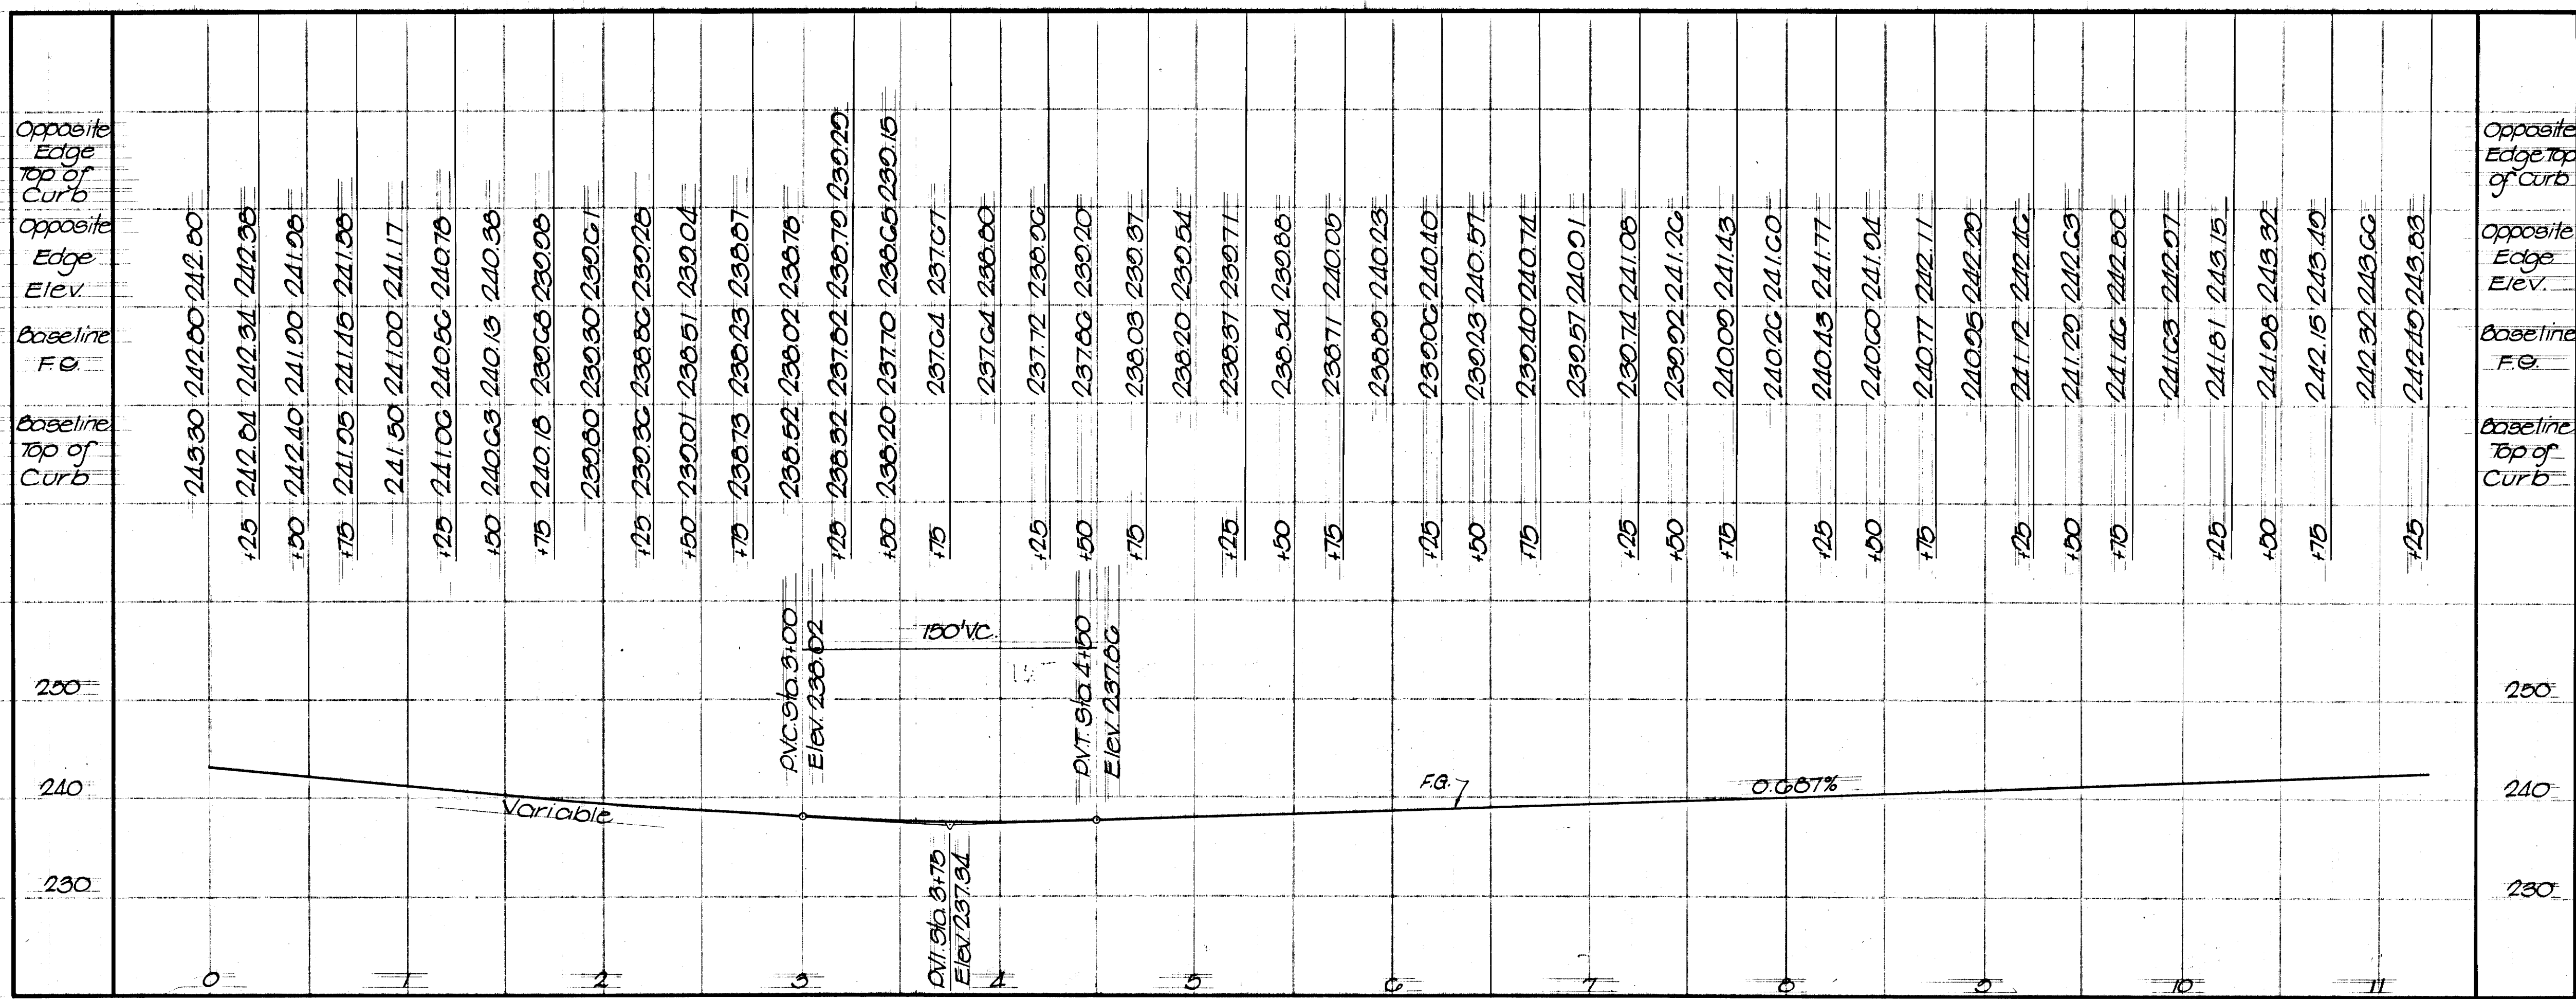

| TYPE  | YEAR | PROJECT NO.   | SHEET NO. |
|-------|------|---------------|-----------|
| Const | 1974 | EAC I-240-104 | 43        |




REV. 7-18-75: ADJUSTED THE LOCATION OF THE "M" TYPE GUTTER ON THE E. B. LANES.






| TYPE   | YEAR | PROJECT NO. | SHEET NO. |
|--------|------|-------------|-----------|
| Const. | 1974 | E-240-1(24) | 45        |
|        |      |             |           |
|        |      |             |           |

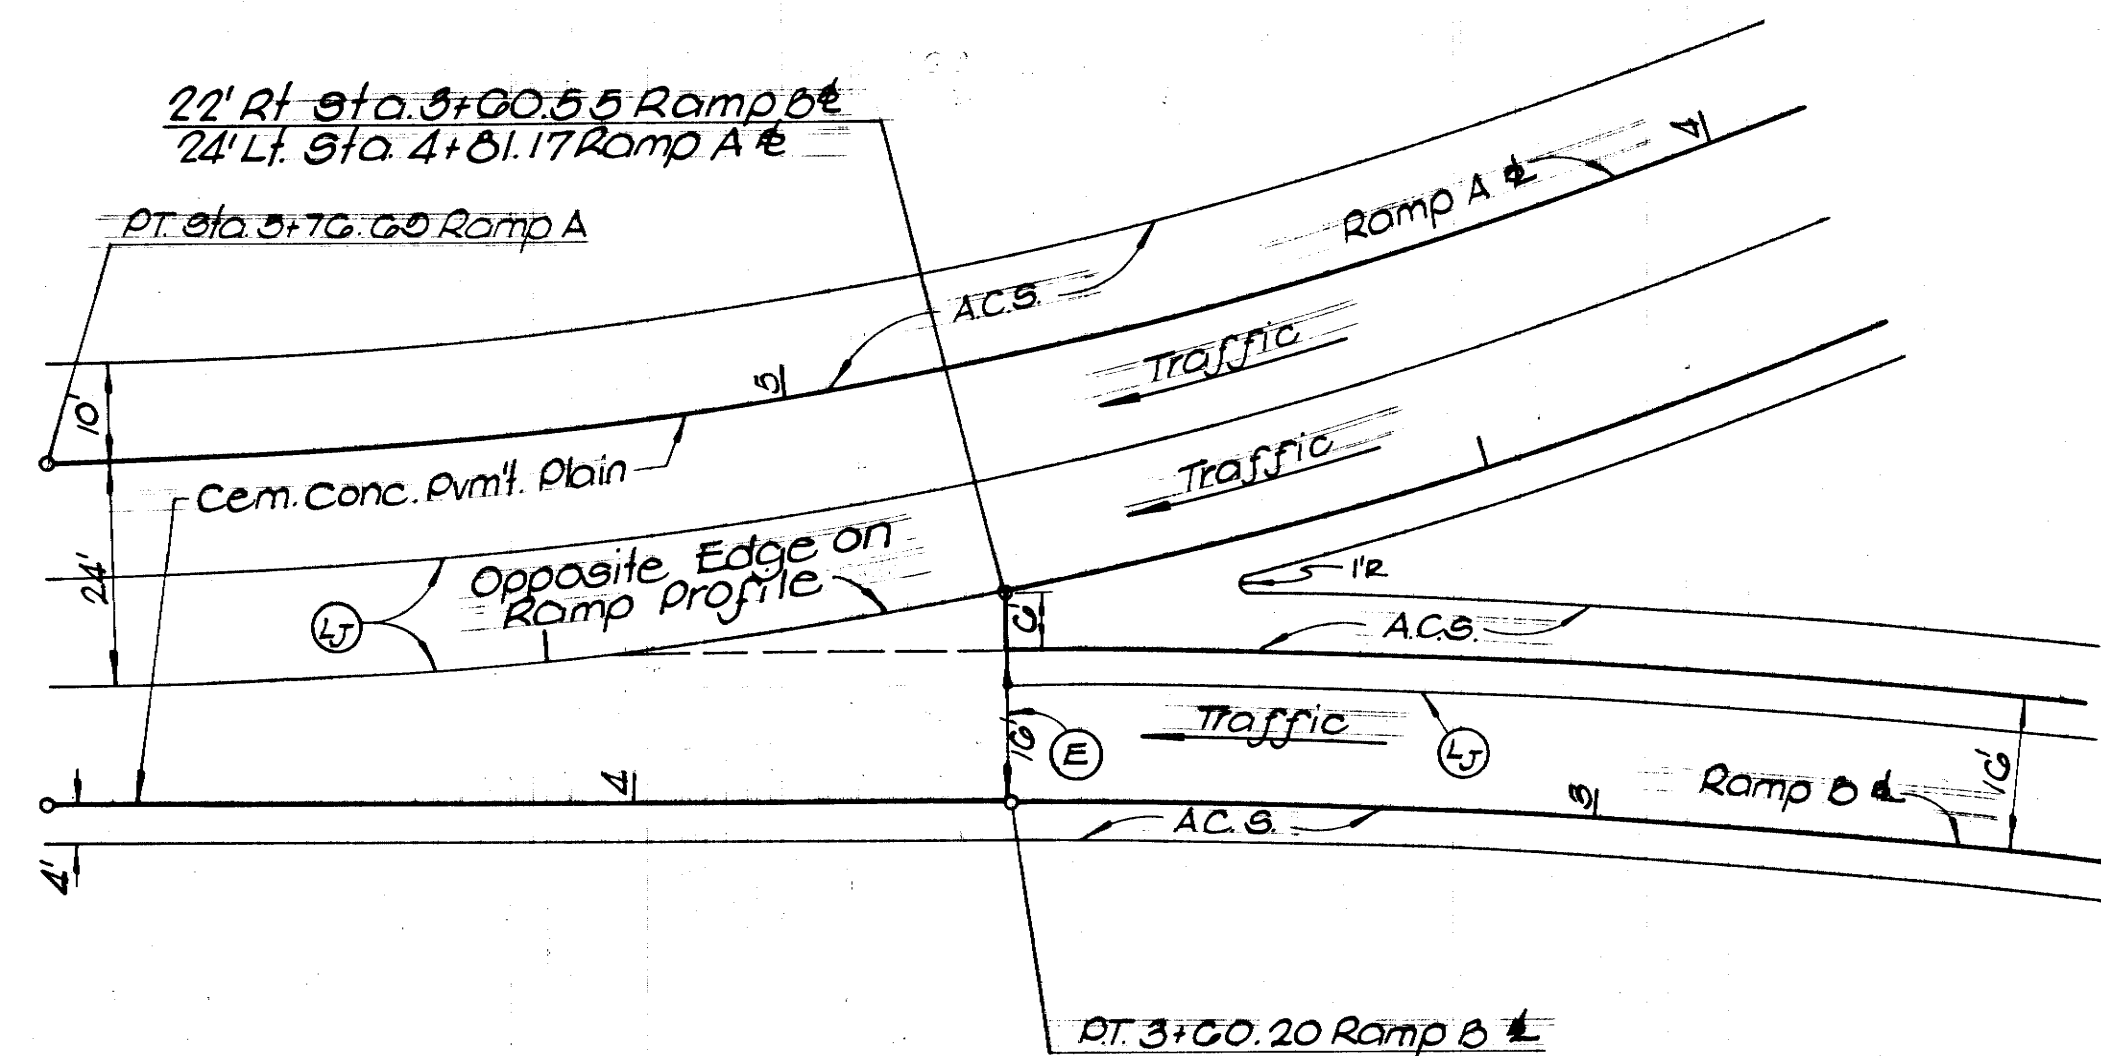


**RAMP A & B MERGE**

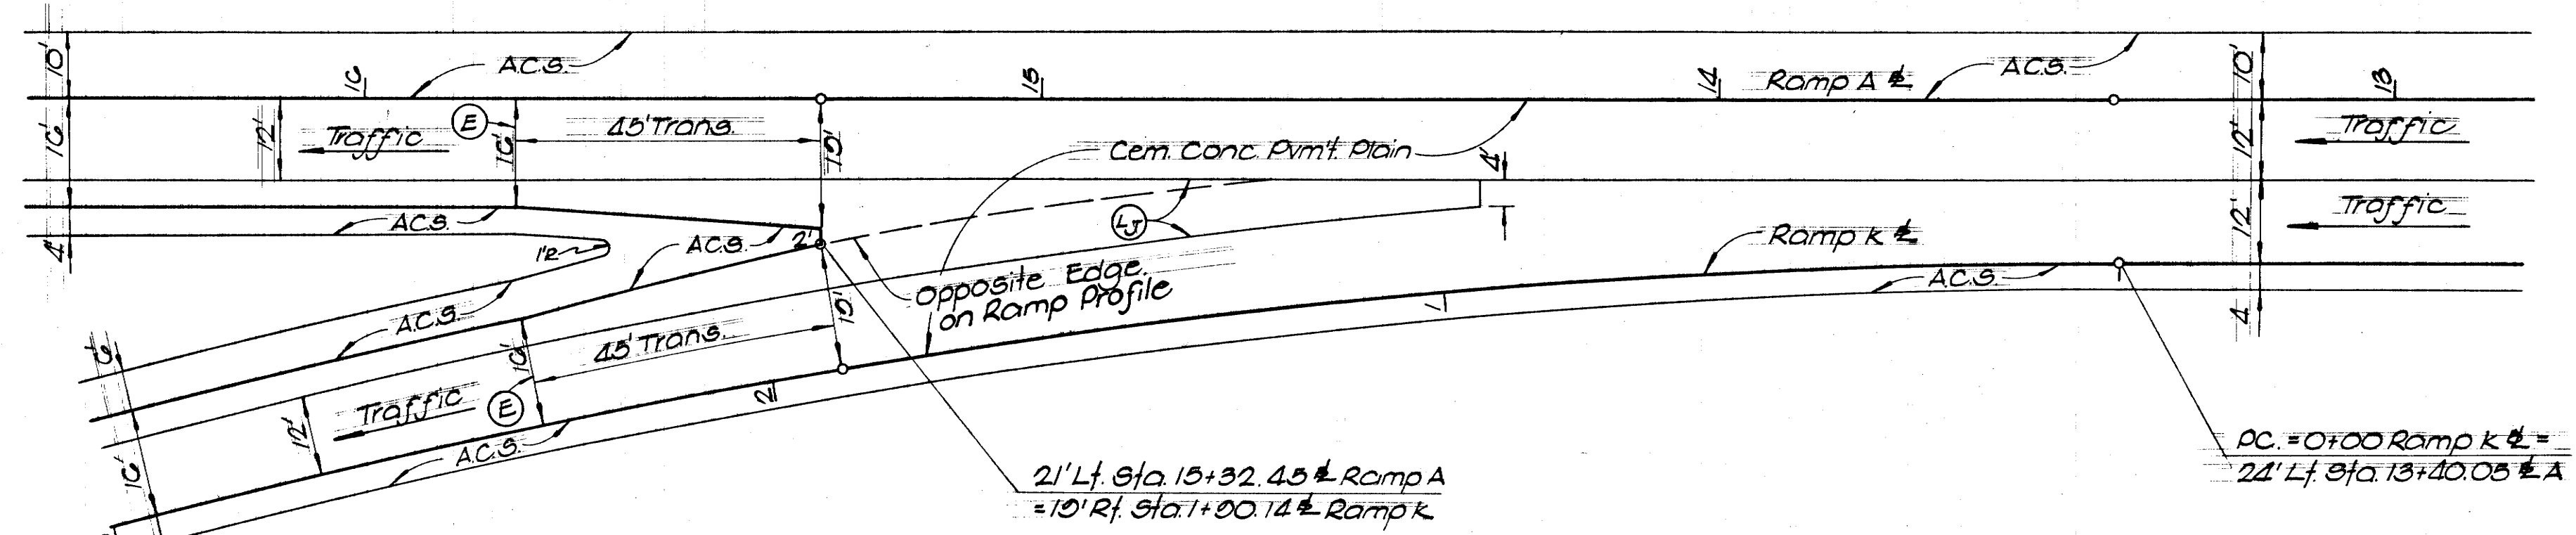

**RAMP A & K DIVERGE**

End Ramp K Sta. 13+27.85  
 48' Lf. Sta. 255+41.20 I-240WB

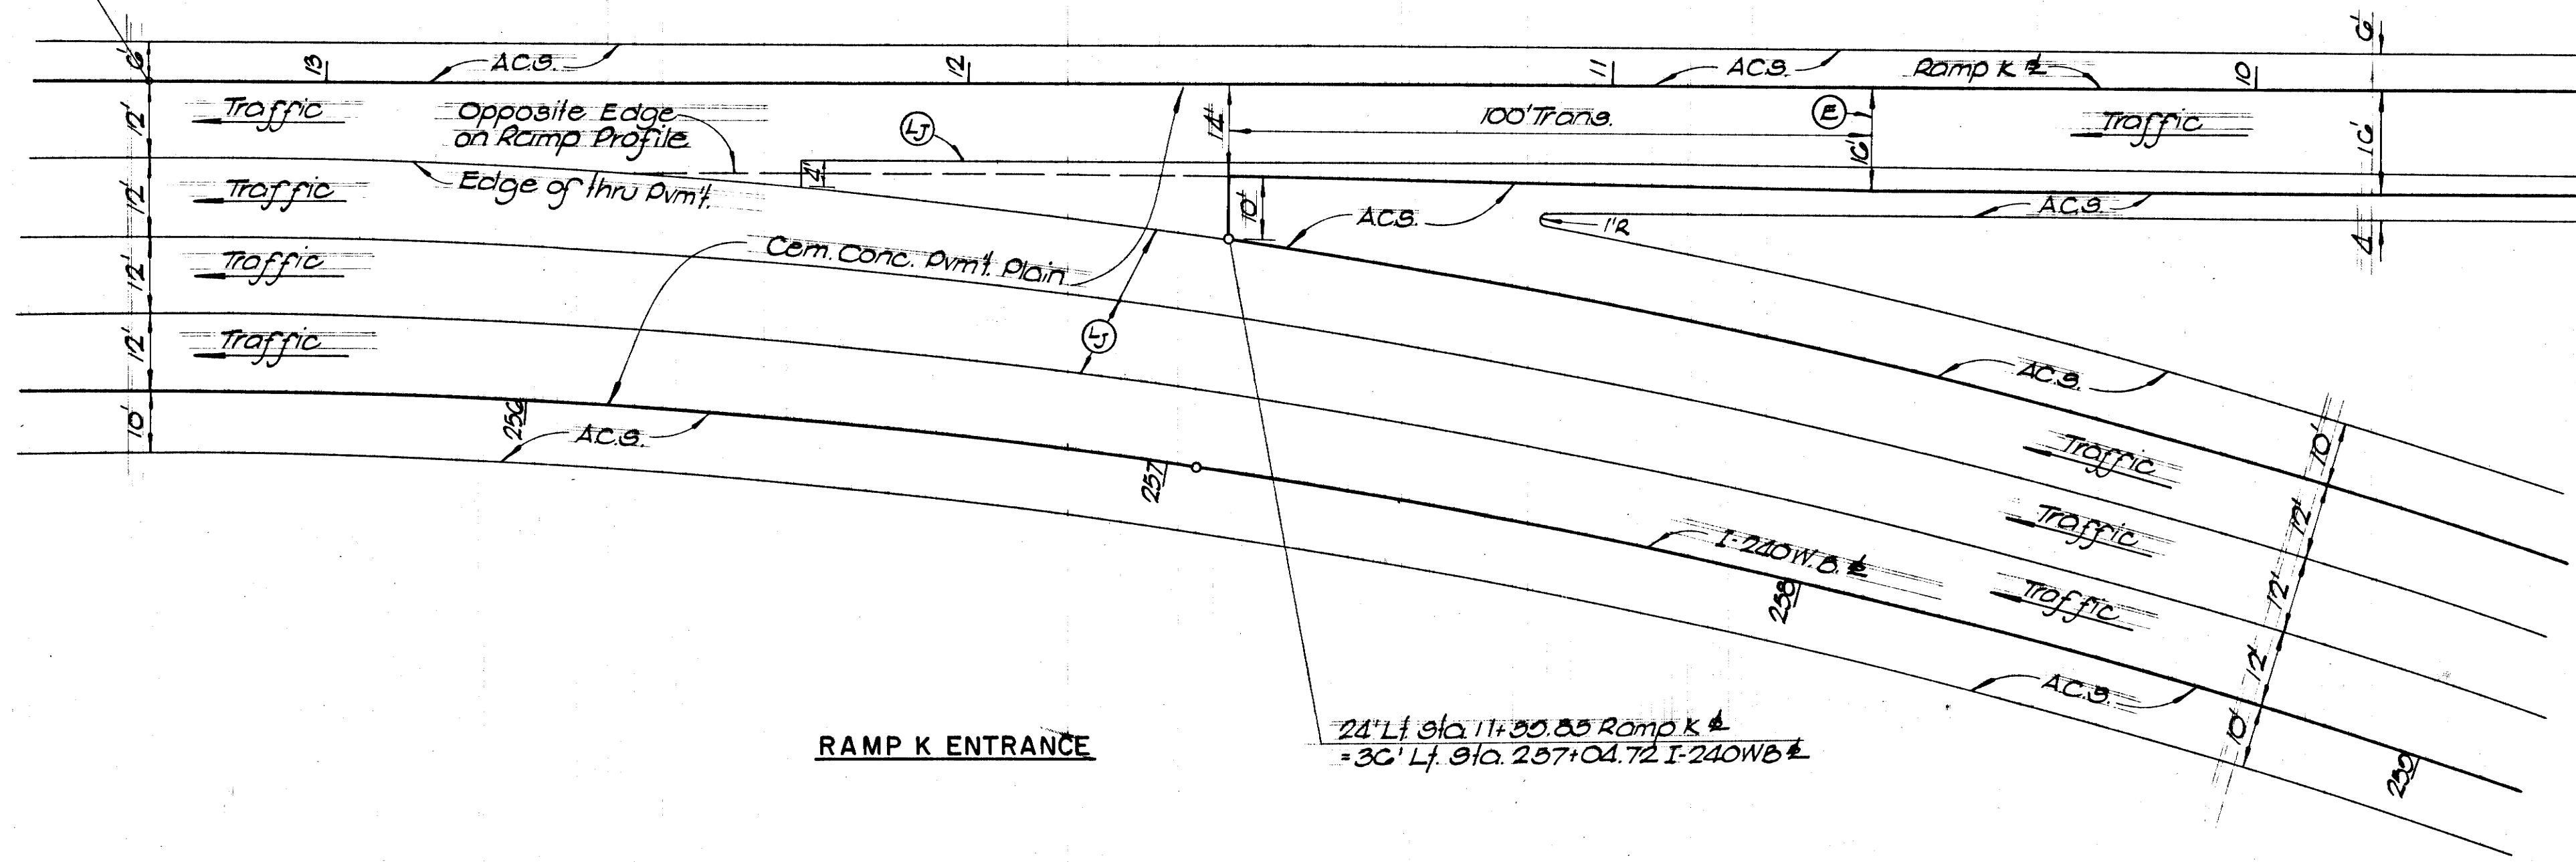


**RAMP K ENTRANCE**




| TYPE   | YEAR | PROJECT NO.     | SHEET NO. |
|--------|------|-----------------|-----------|
| Const. | 1974 | EAC-7-240-1(24) | 46        |
|        |      |                 |           |
|        |      |                 |           |


MICROFILMED

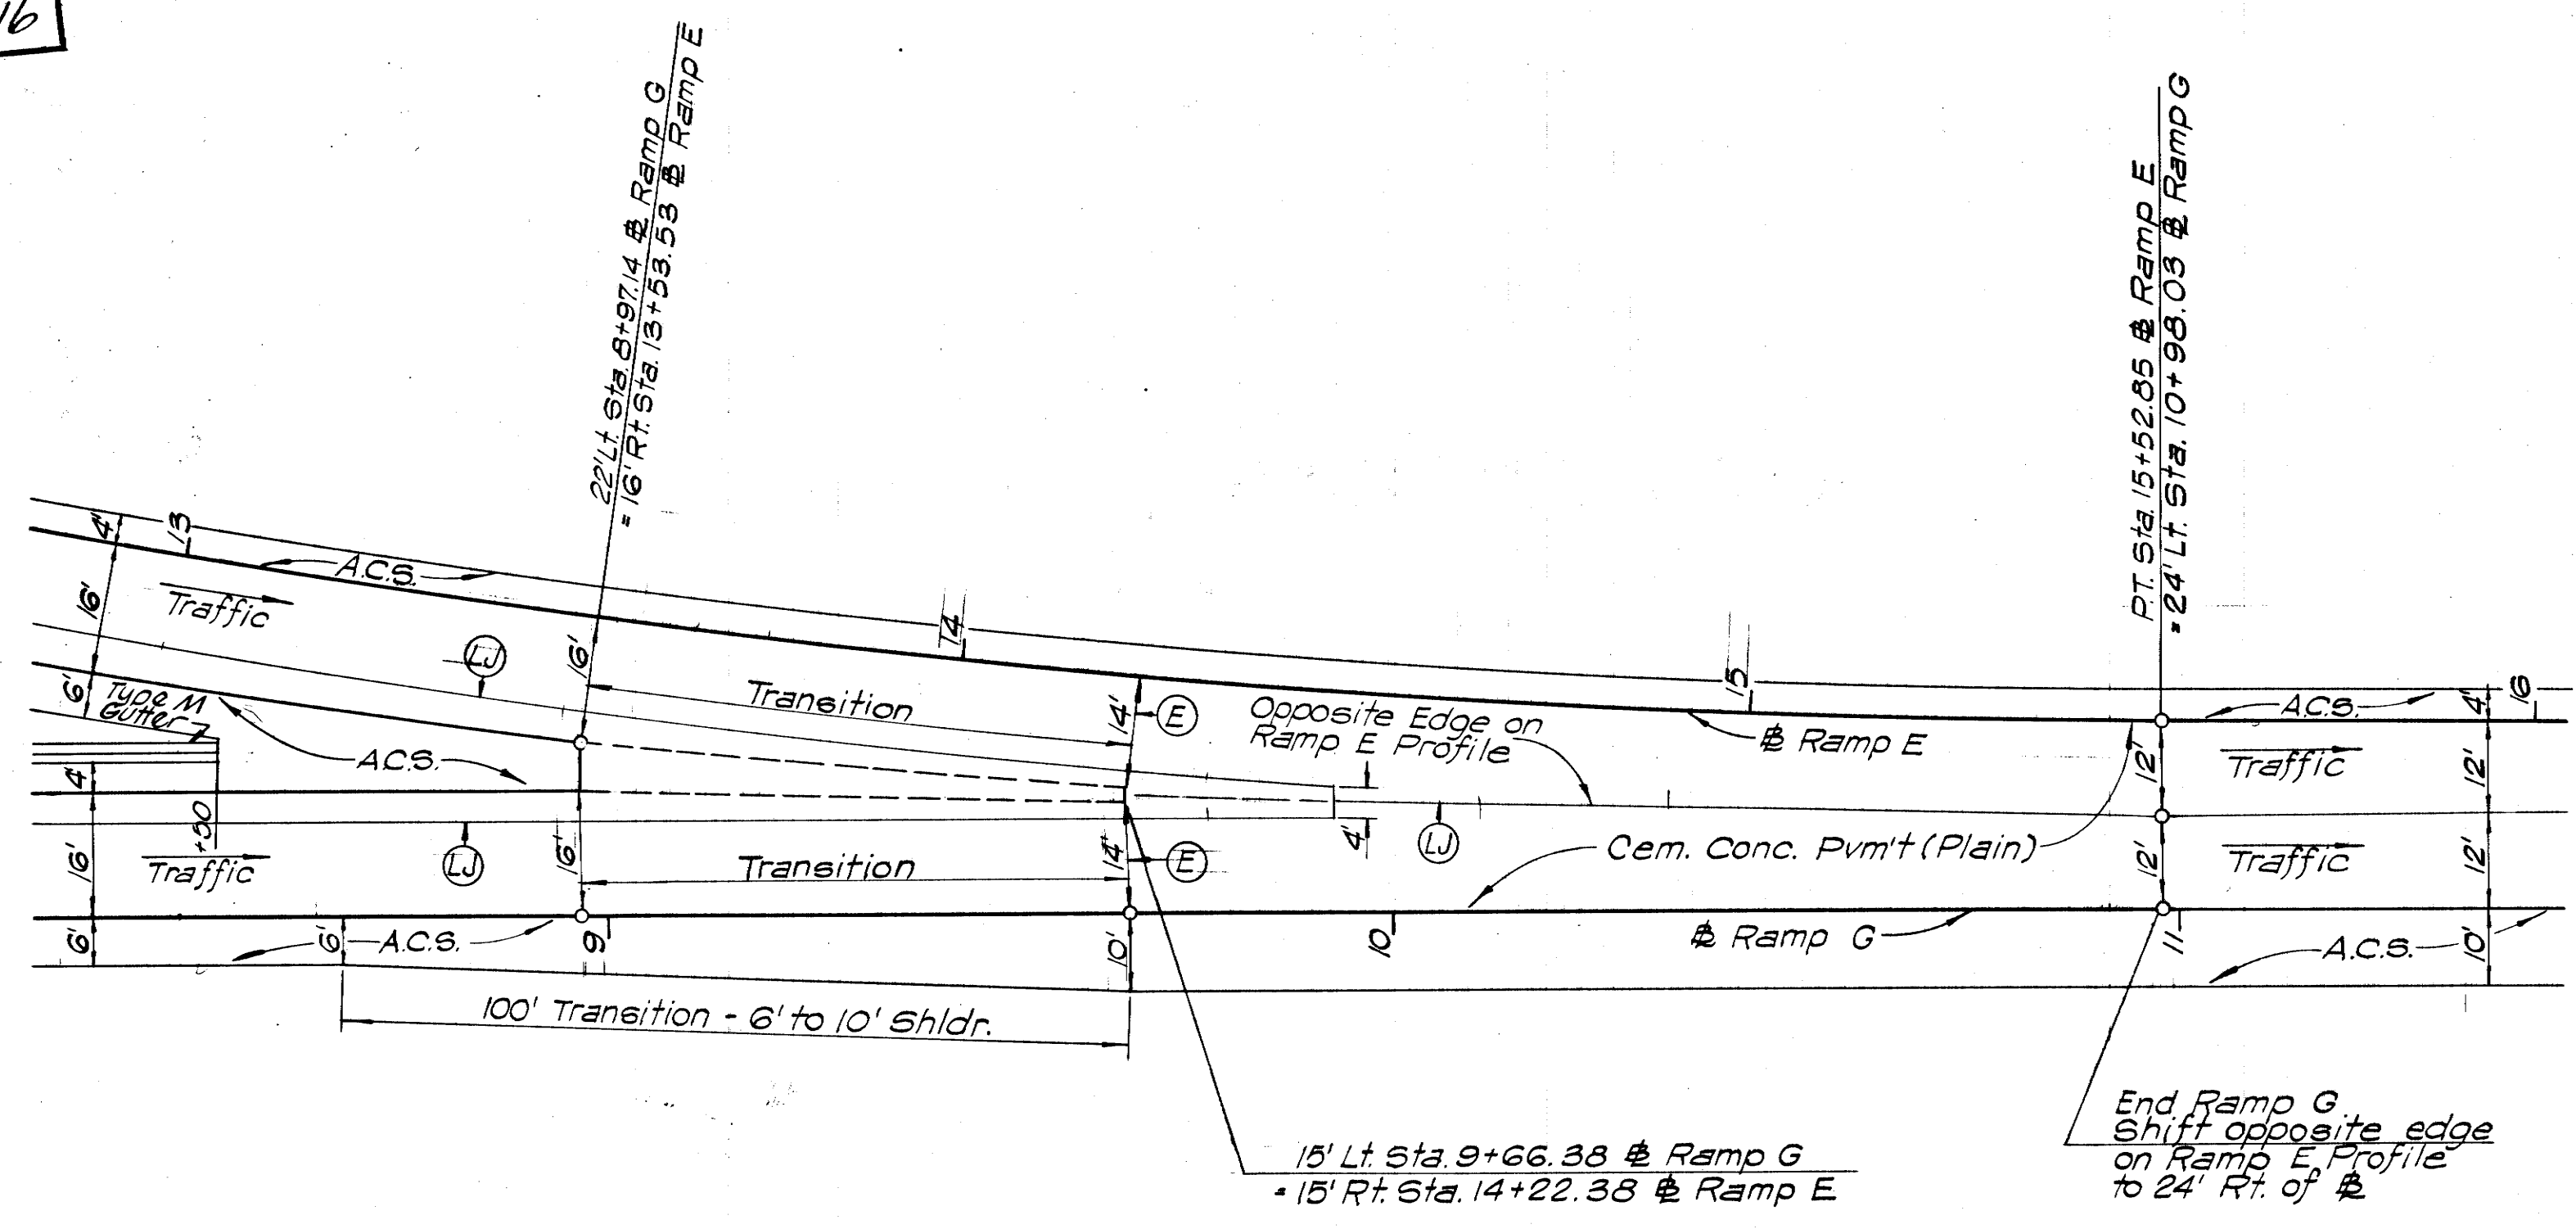

**RAMP E & G MERGE**

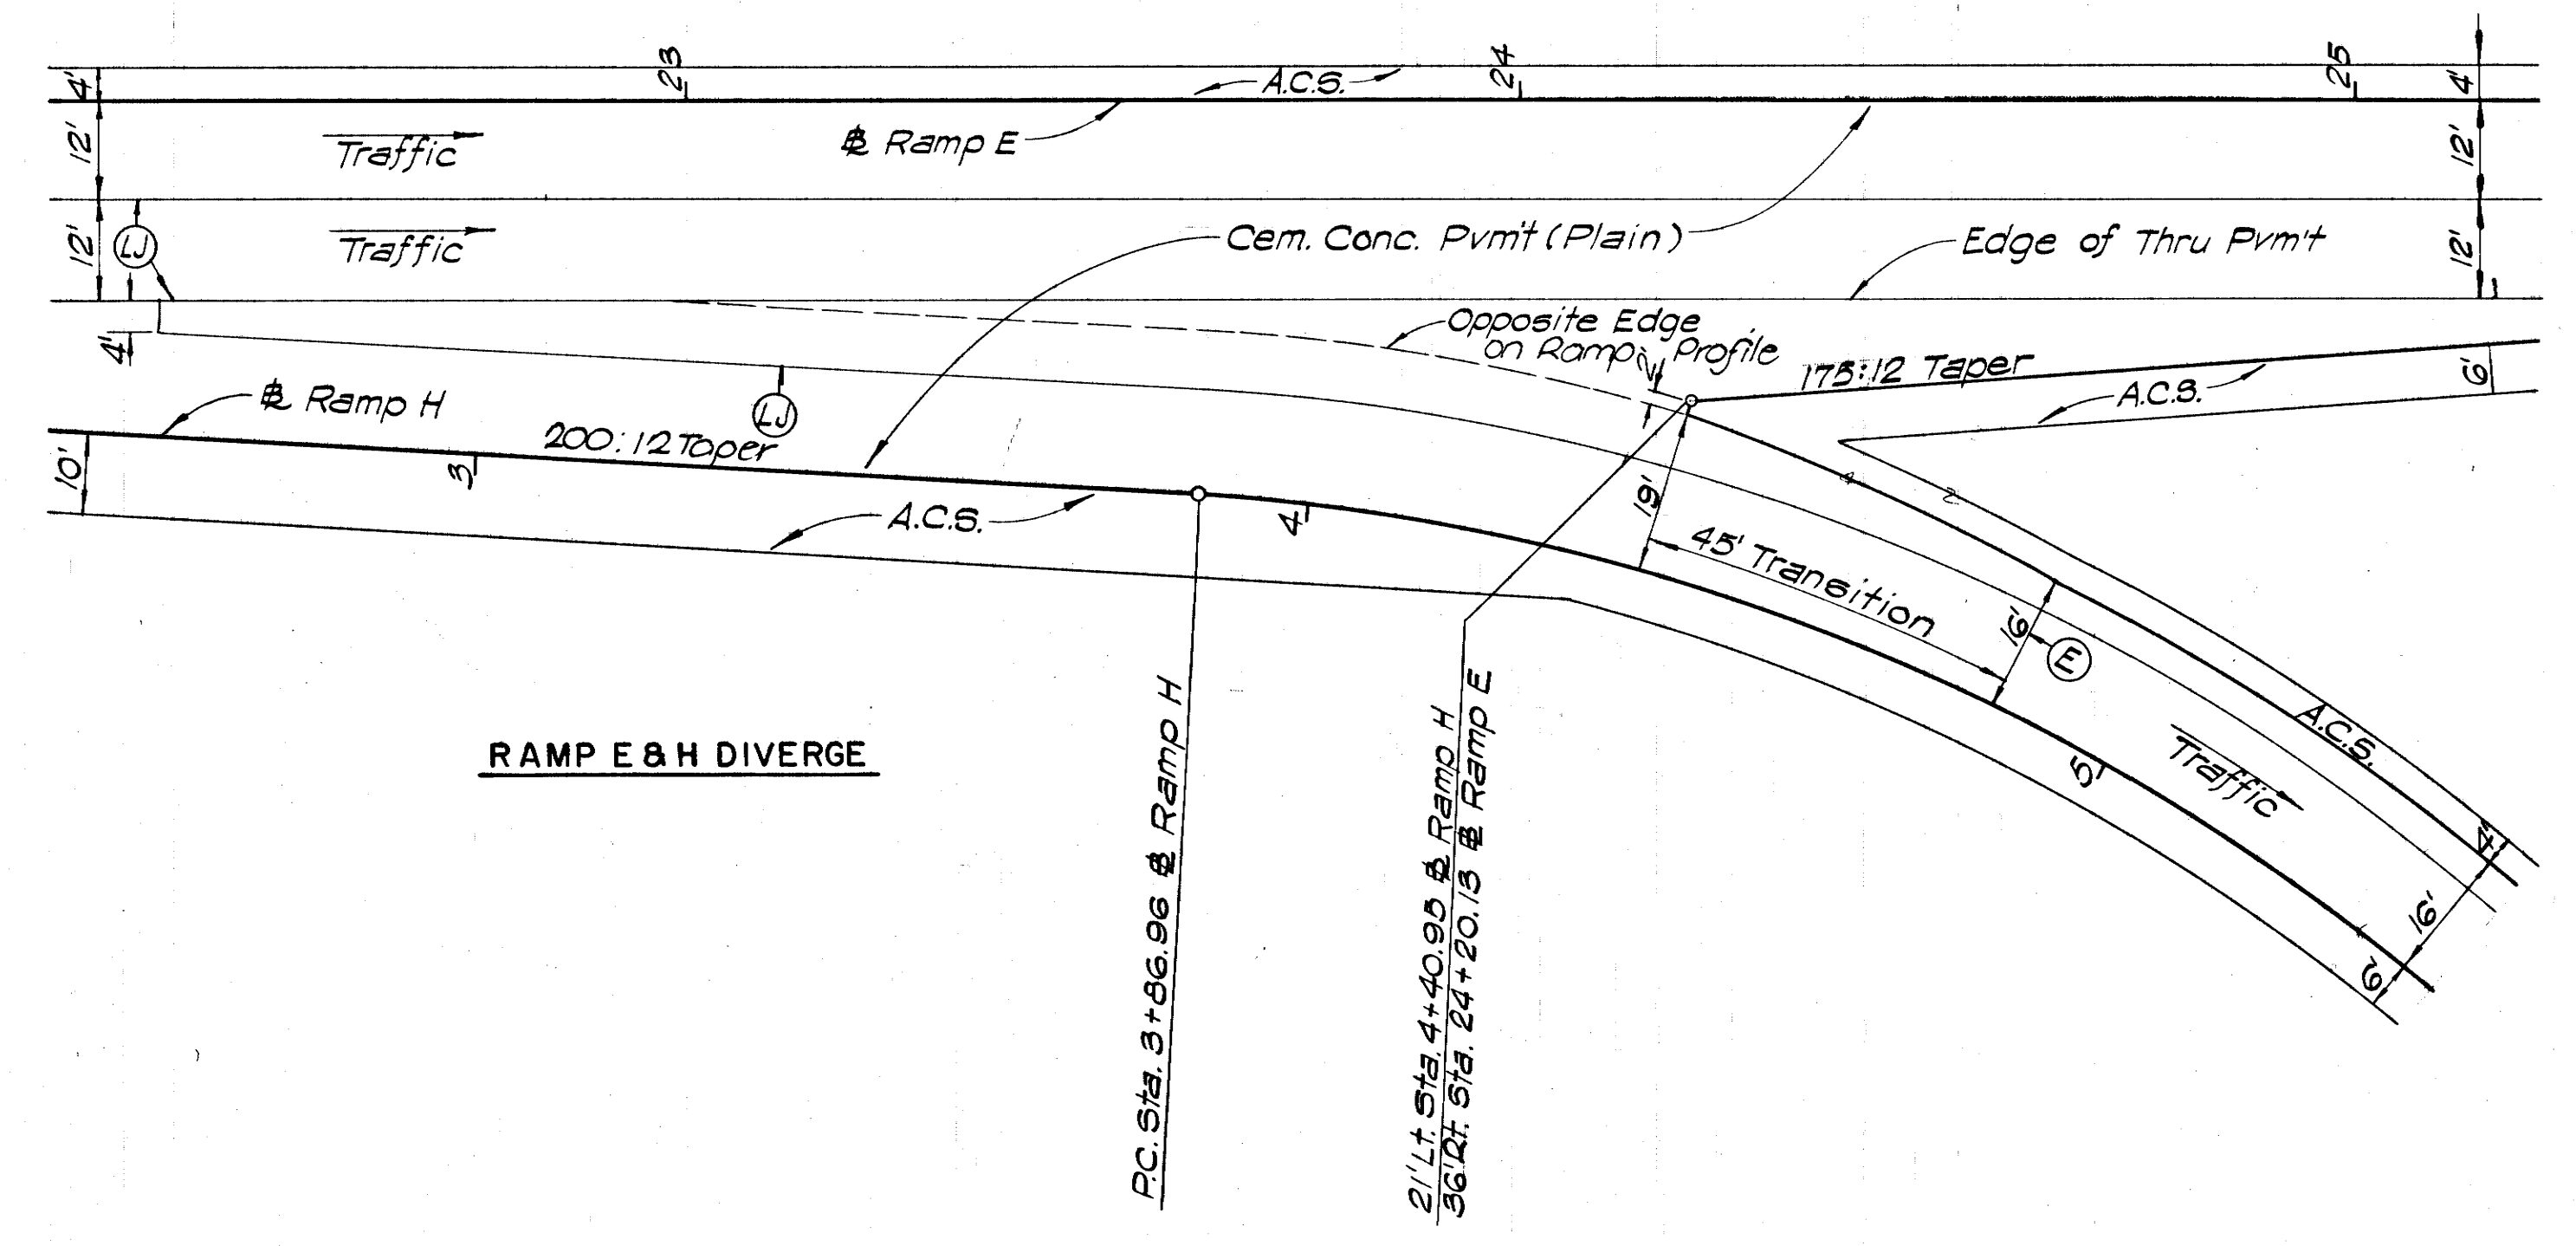

**RAMP E & H DIVERGE**

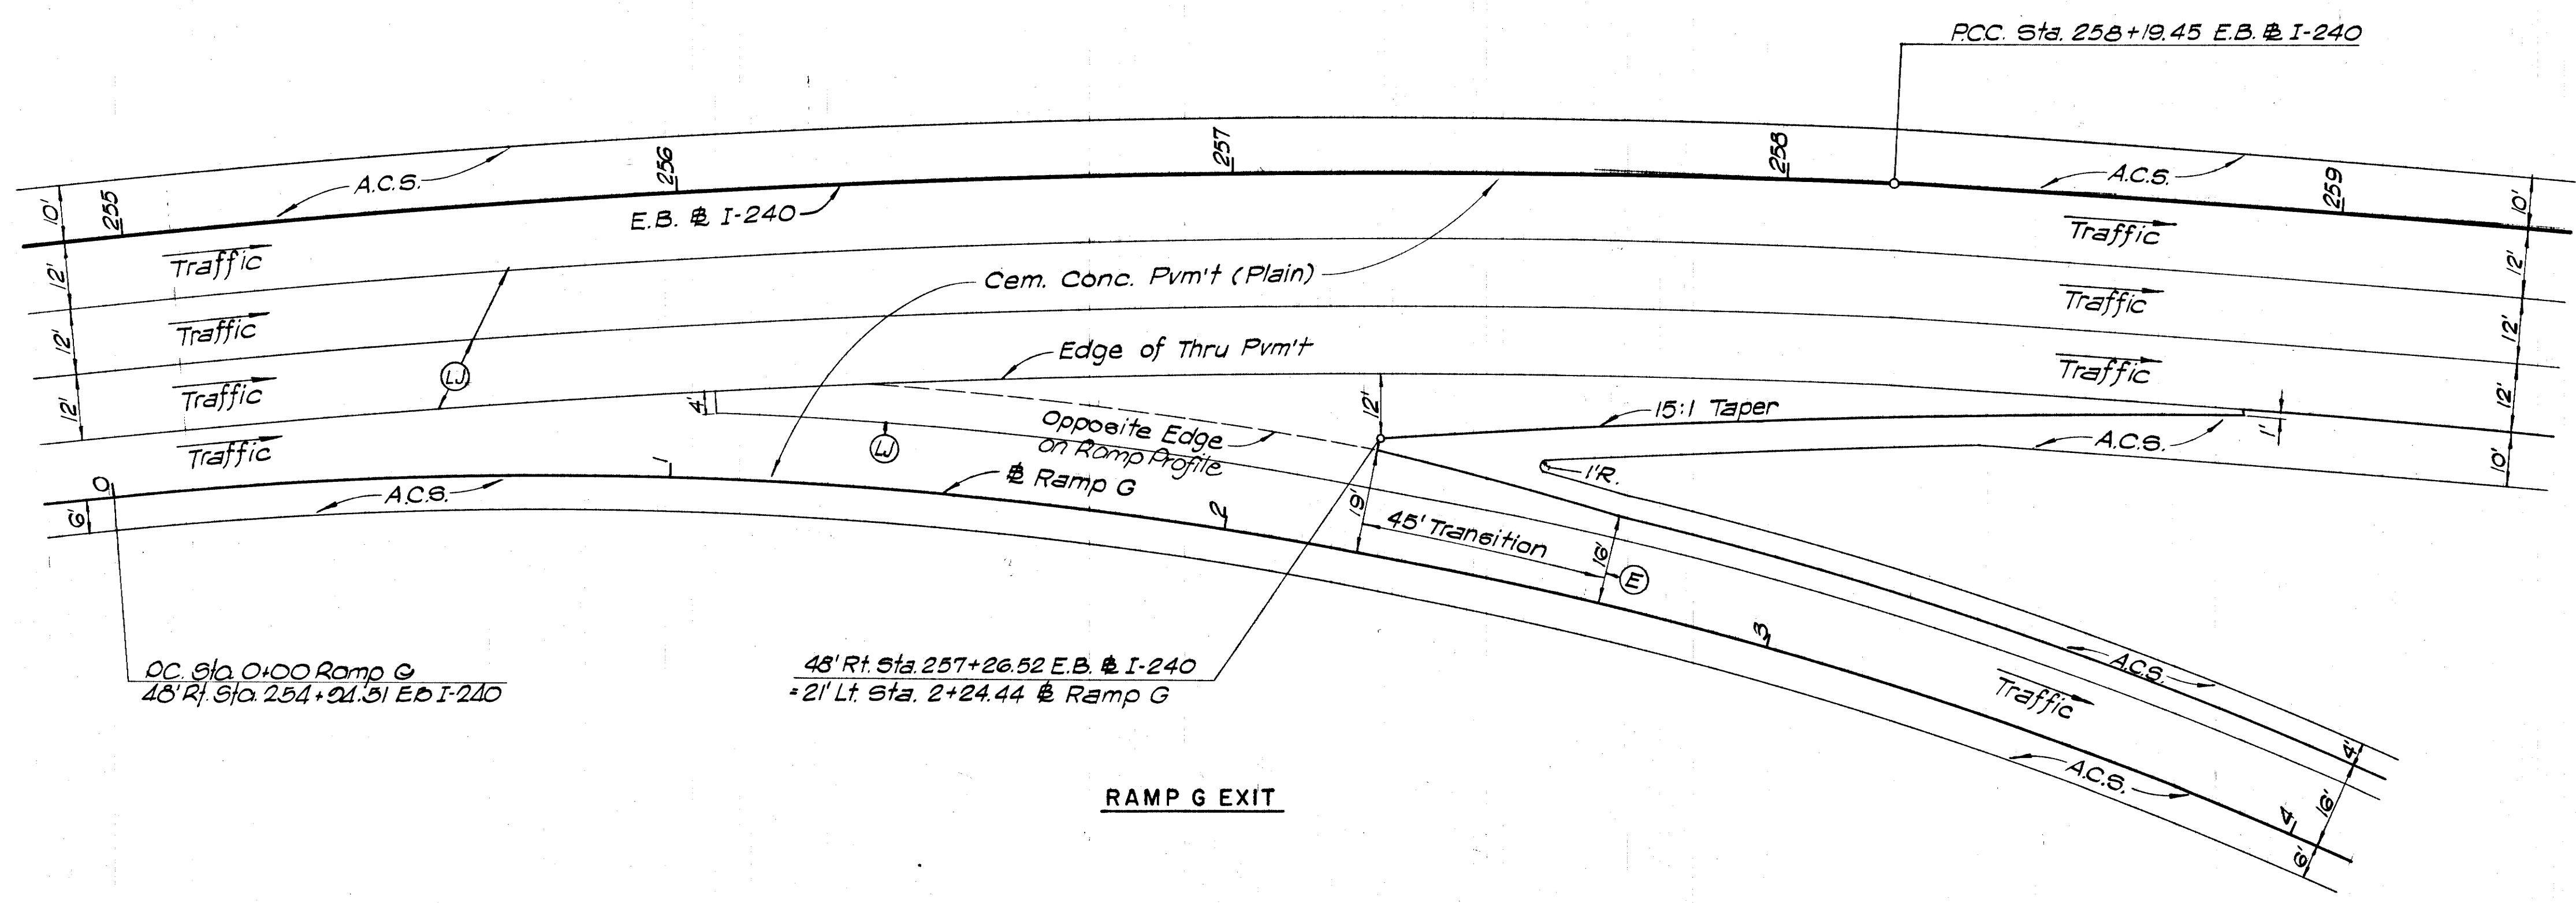


**RAMP G EXIT**




| TYPE   | YEAR | PROJECT NO.     | SHEET NO. |
|--------|------|-----------------|-----------|
| Const. | 1974 | EBC-1-240-1(04) | 47        |
|        |      |                 |           |
|        |      |                 |           |


MICROFILMED

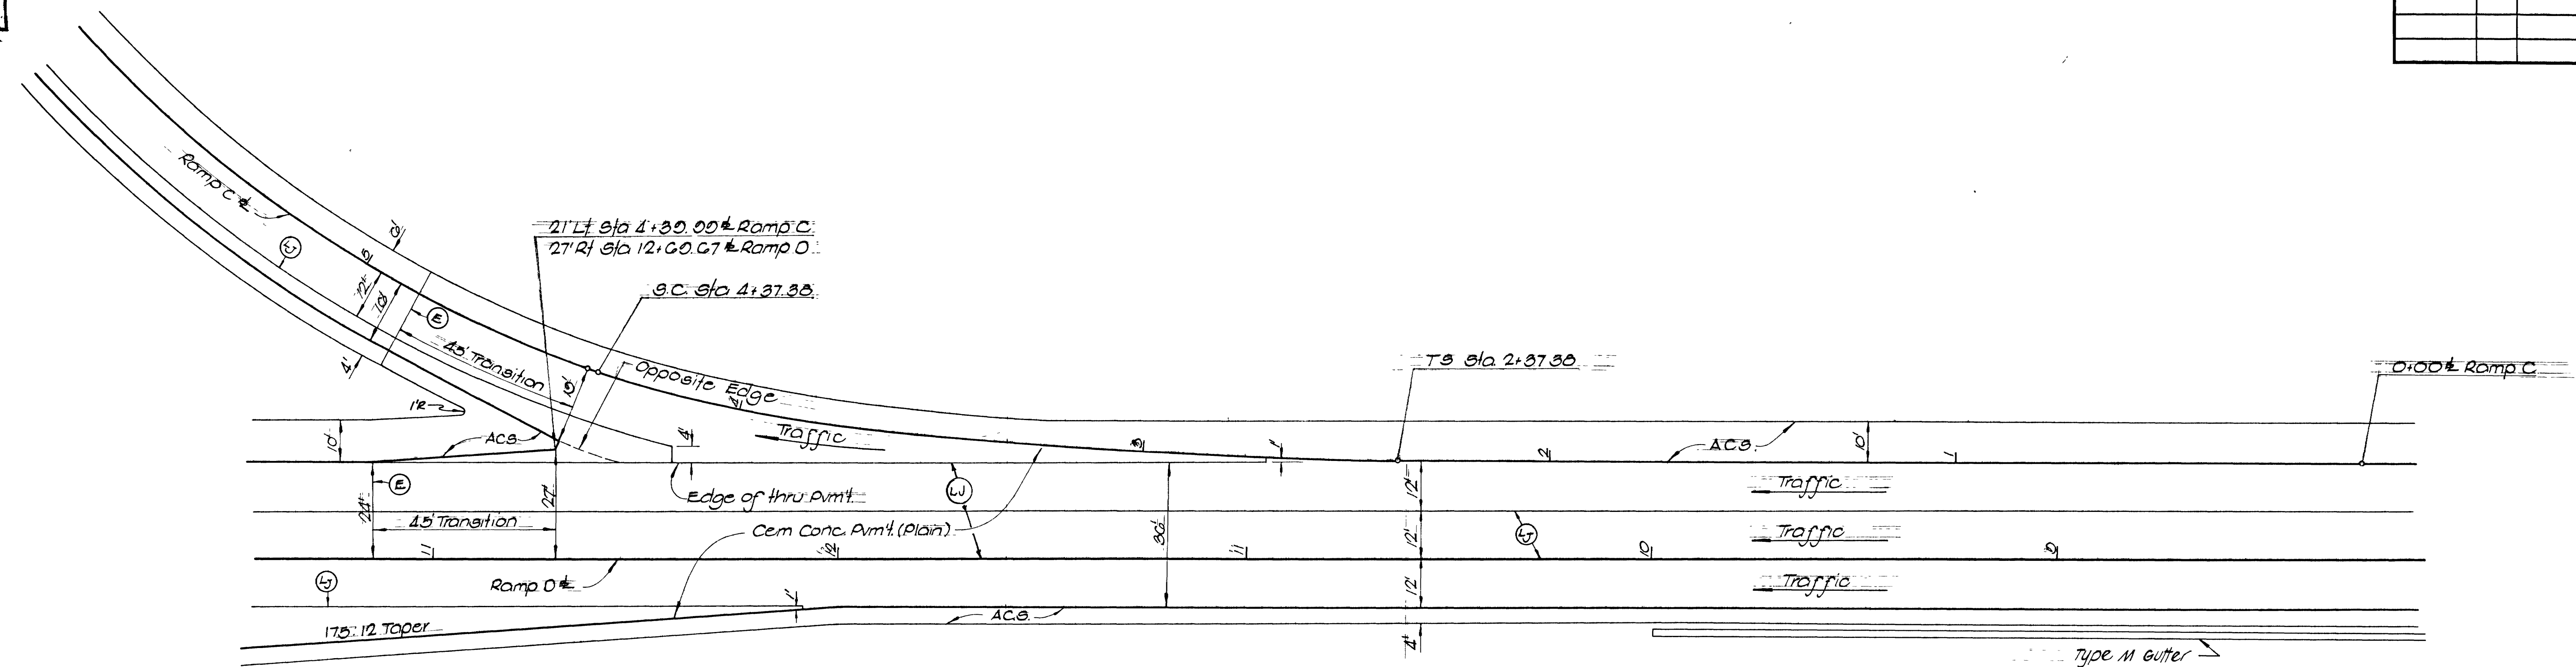

**RAMP C & D DIVERGE**

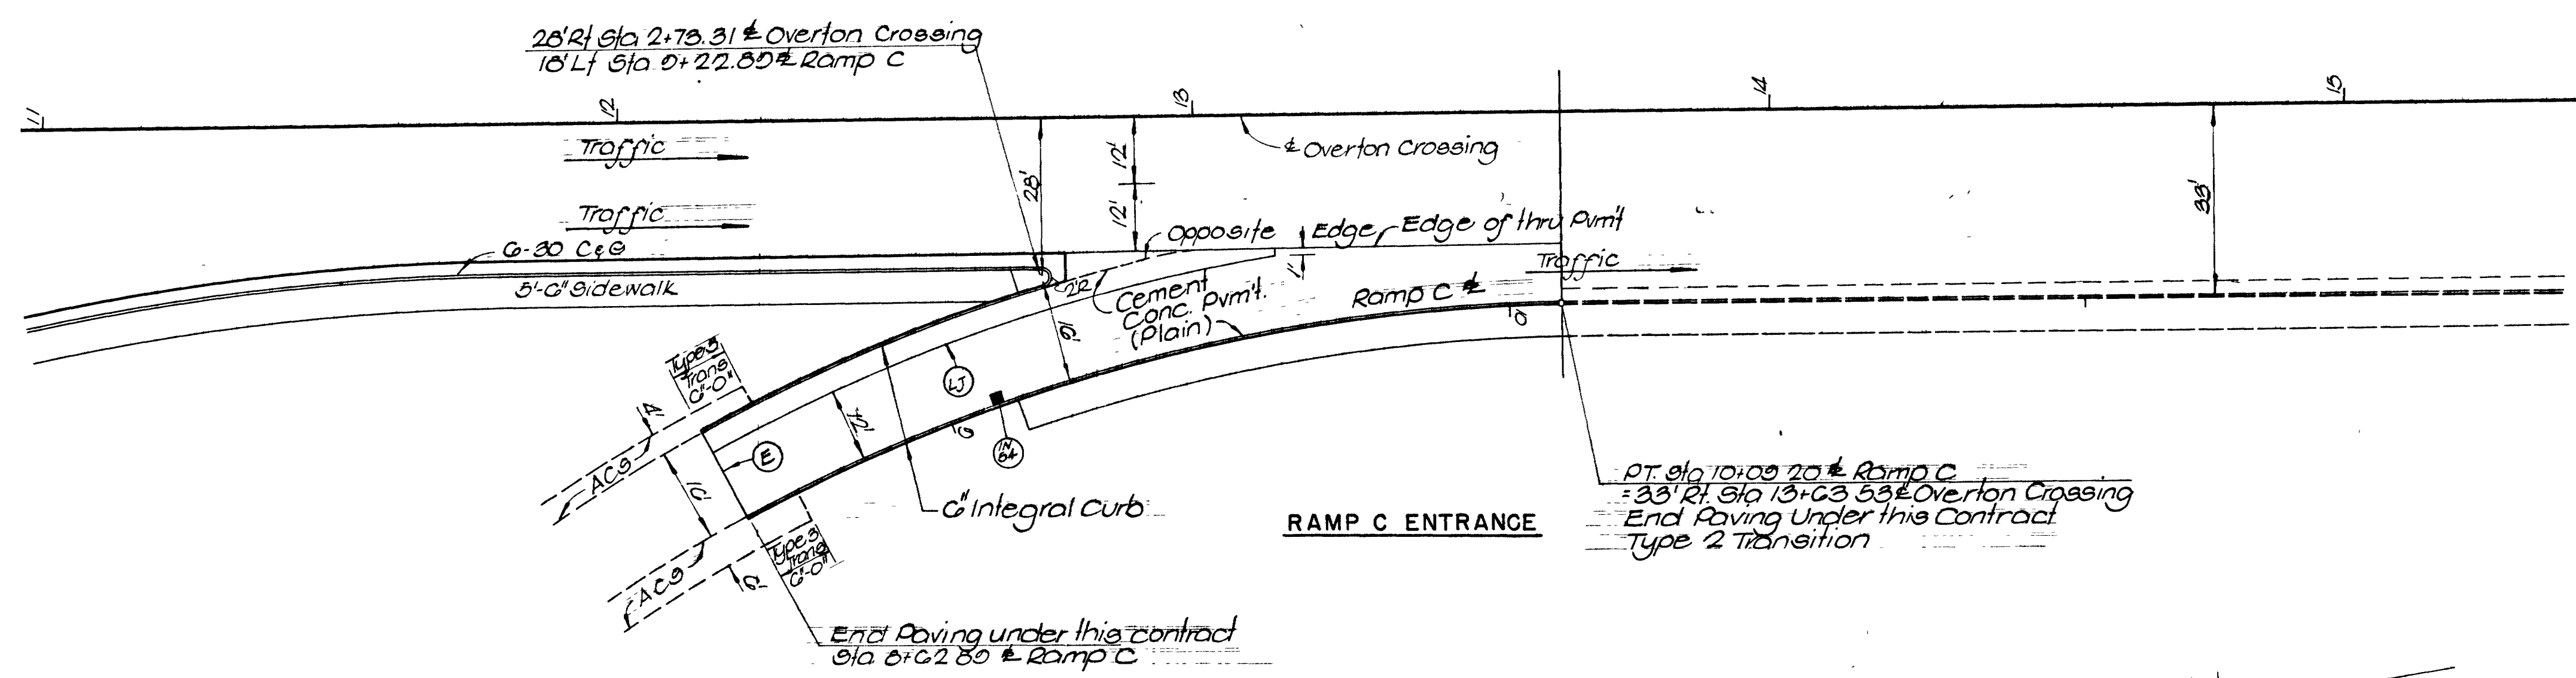

**RAMP C ENTRANCE**

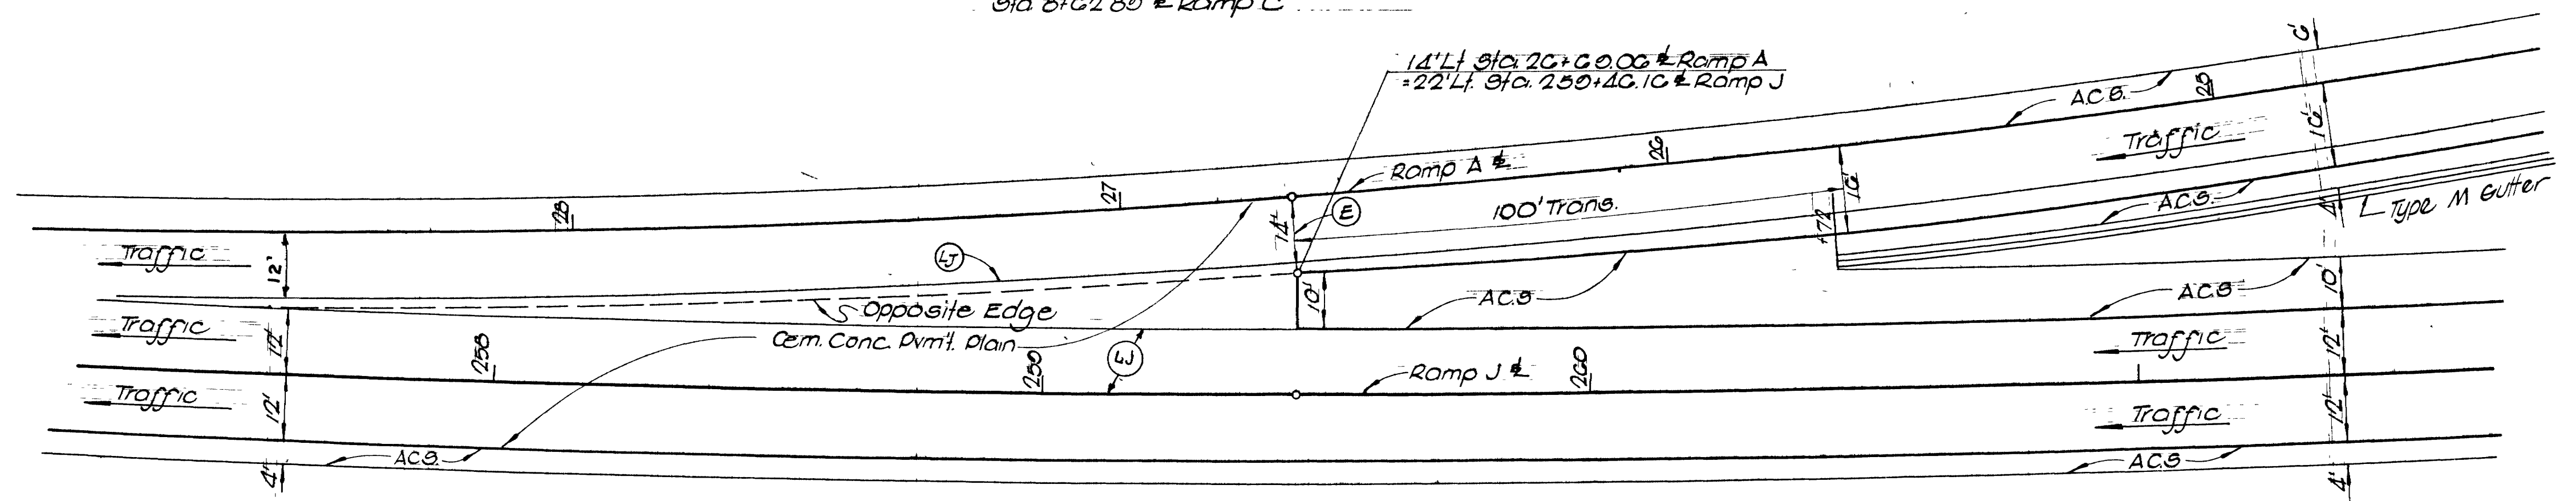

**RAMP A & J MERGE**









MICROFILMED

| TYPE   | YEAR | PROJECT NO.      | SHEET NO. |
|--------|------|------------------|-----------|
| Const. | 1974 | EAC I-240-1(24)4 | 40        |
|        |      |                  |           |
|        |      |                  |           |



REVISION 4-9-74; REMOVED IC-2  
DITCH RAMP J AND L MERGE, EXTEND  
RAMP L TAPER.

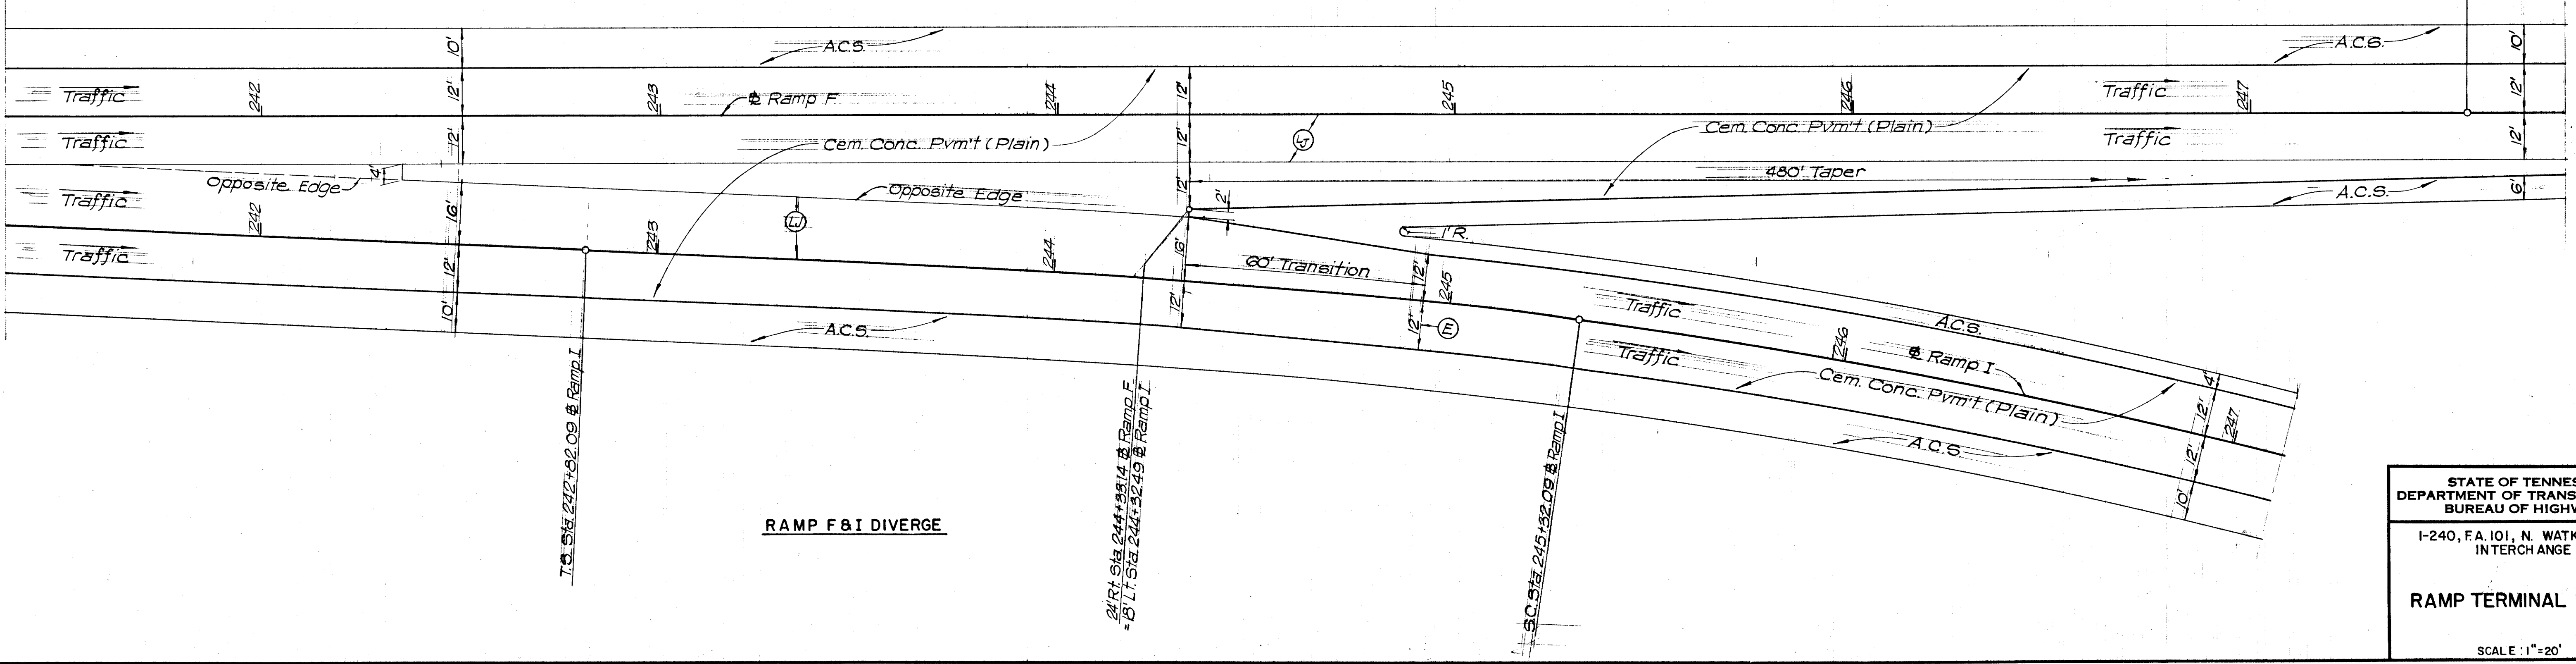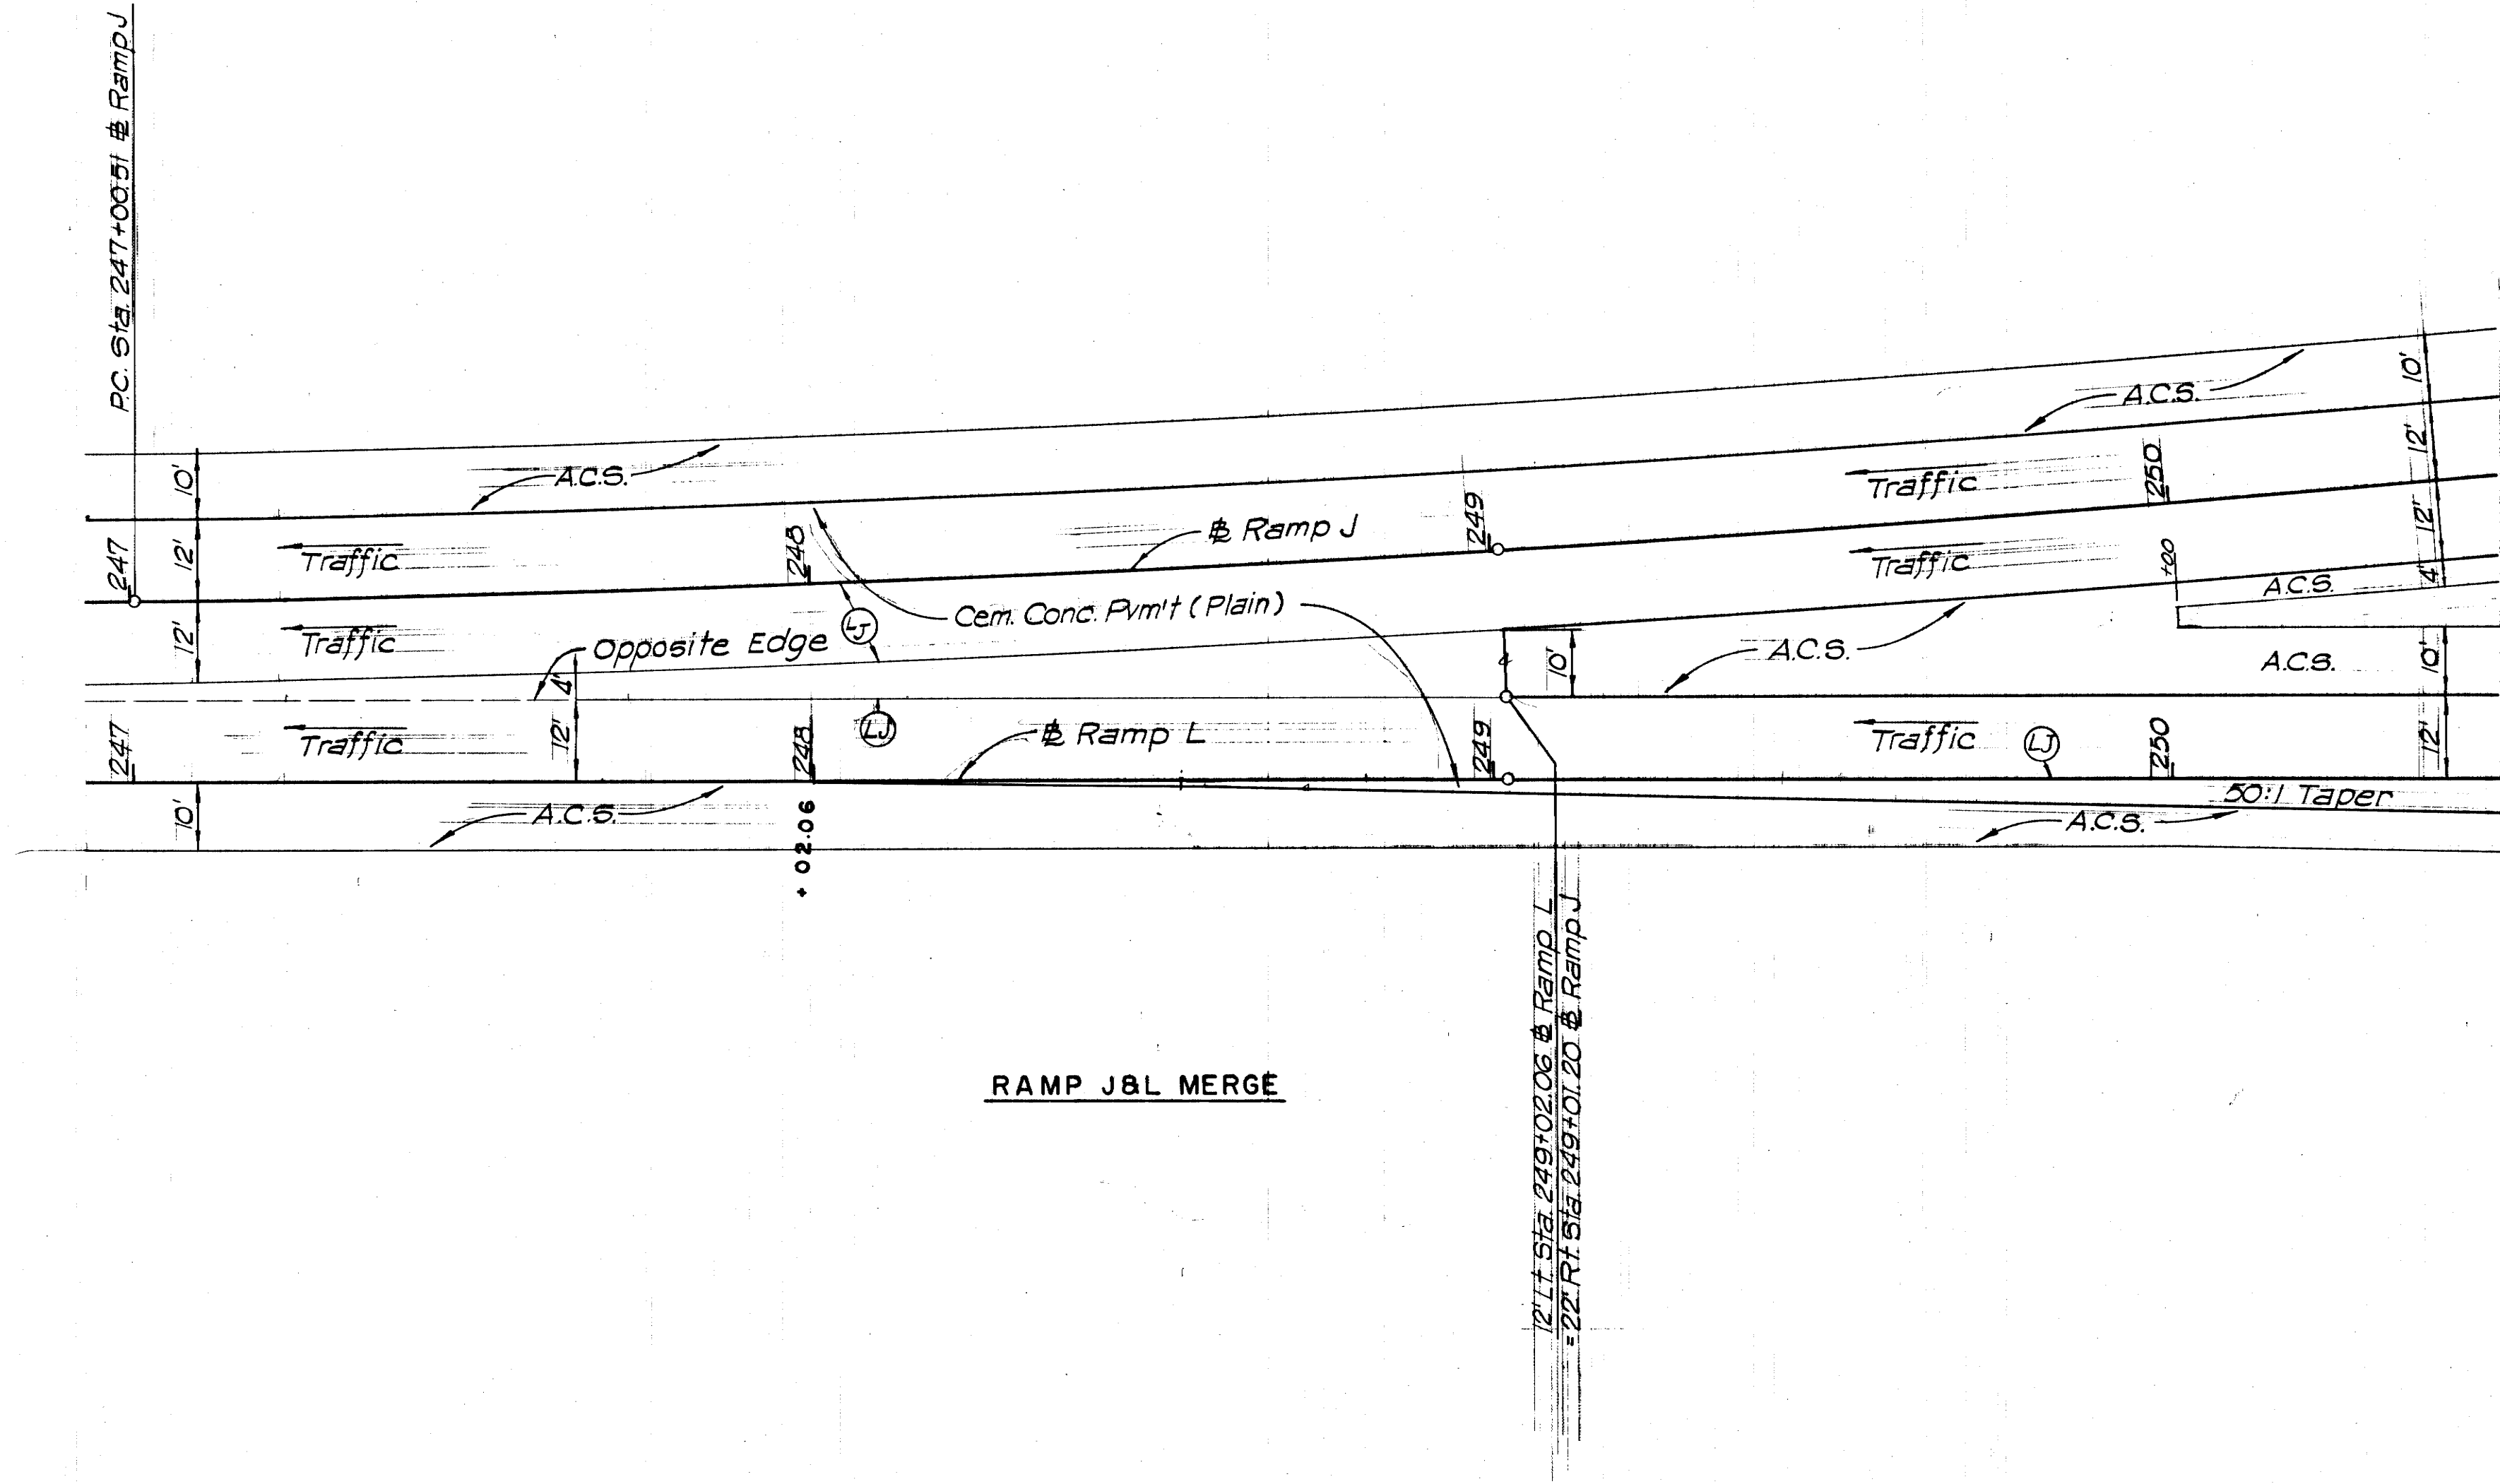



# WICPROFILMED

| TYPE   | YEAR | PROJECT NO.    | SHEET NO. |
|--------|------|----------------|-----------|
| Const. | 1974 | EACI240-1(04)4 | 50        |
|        |      |                |           |
|        |      |                |           |
|        |      |                |           |

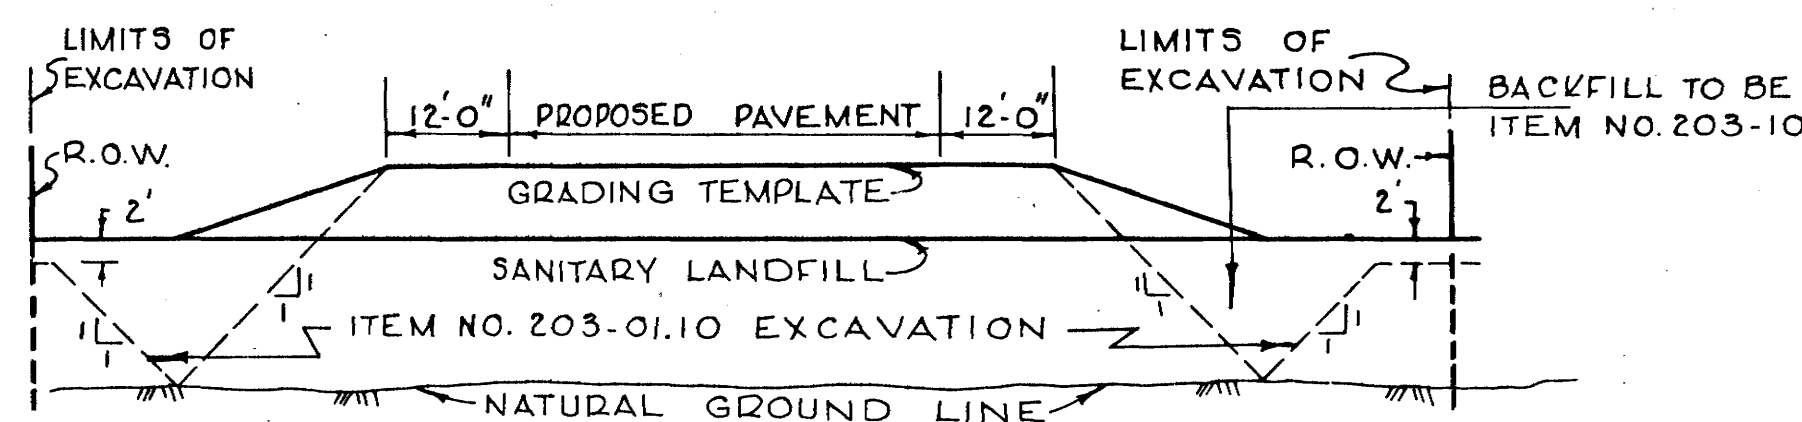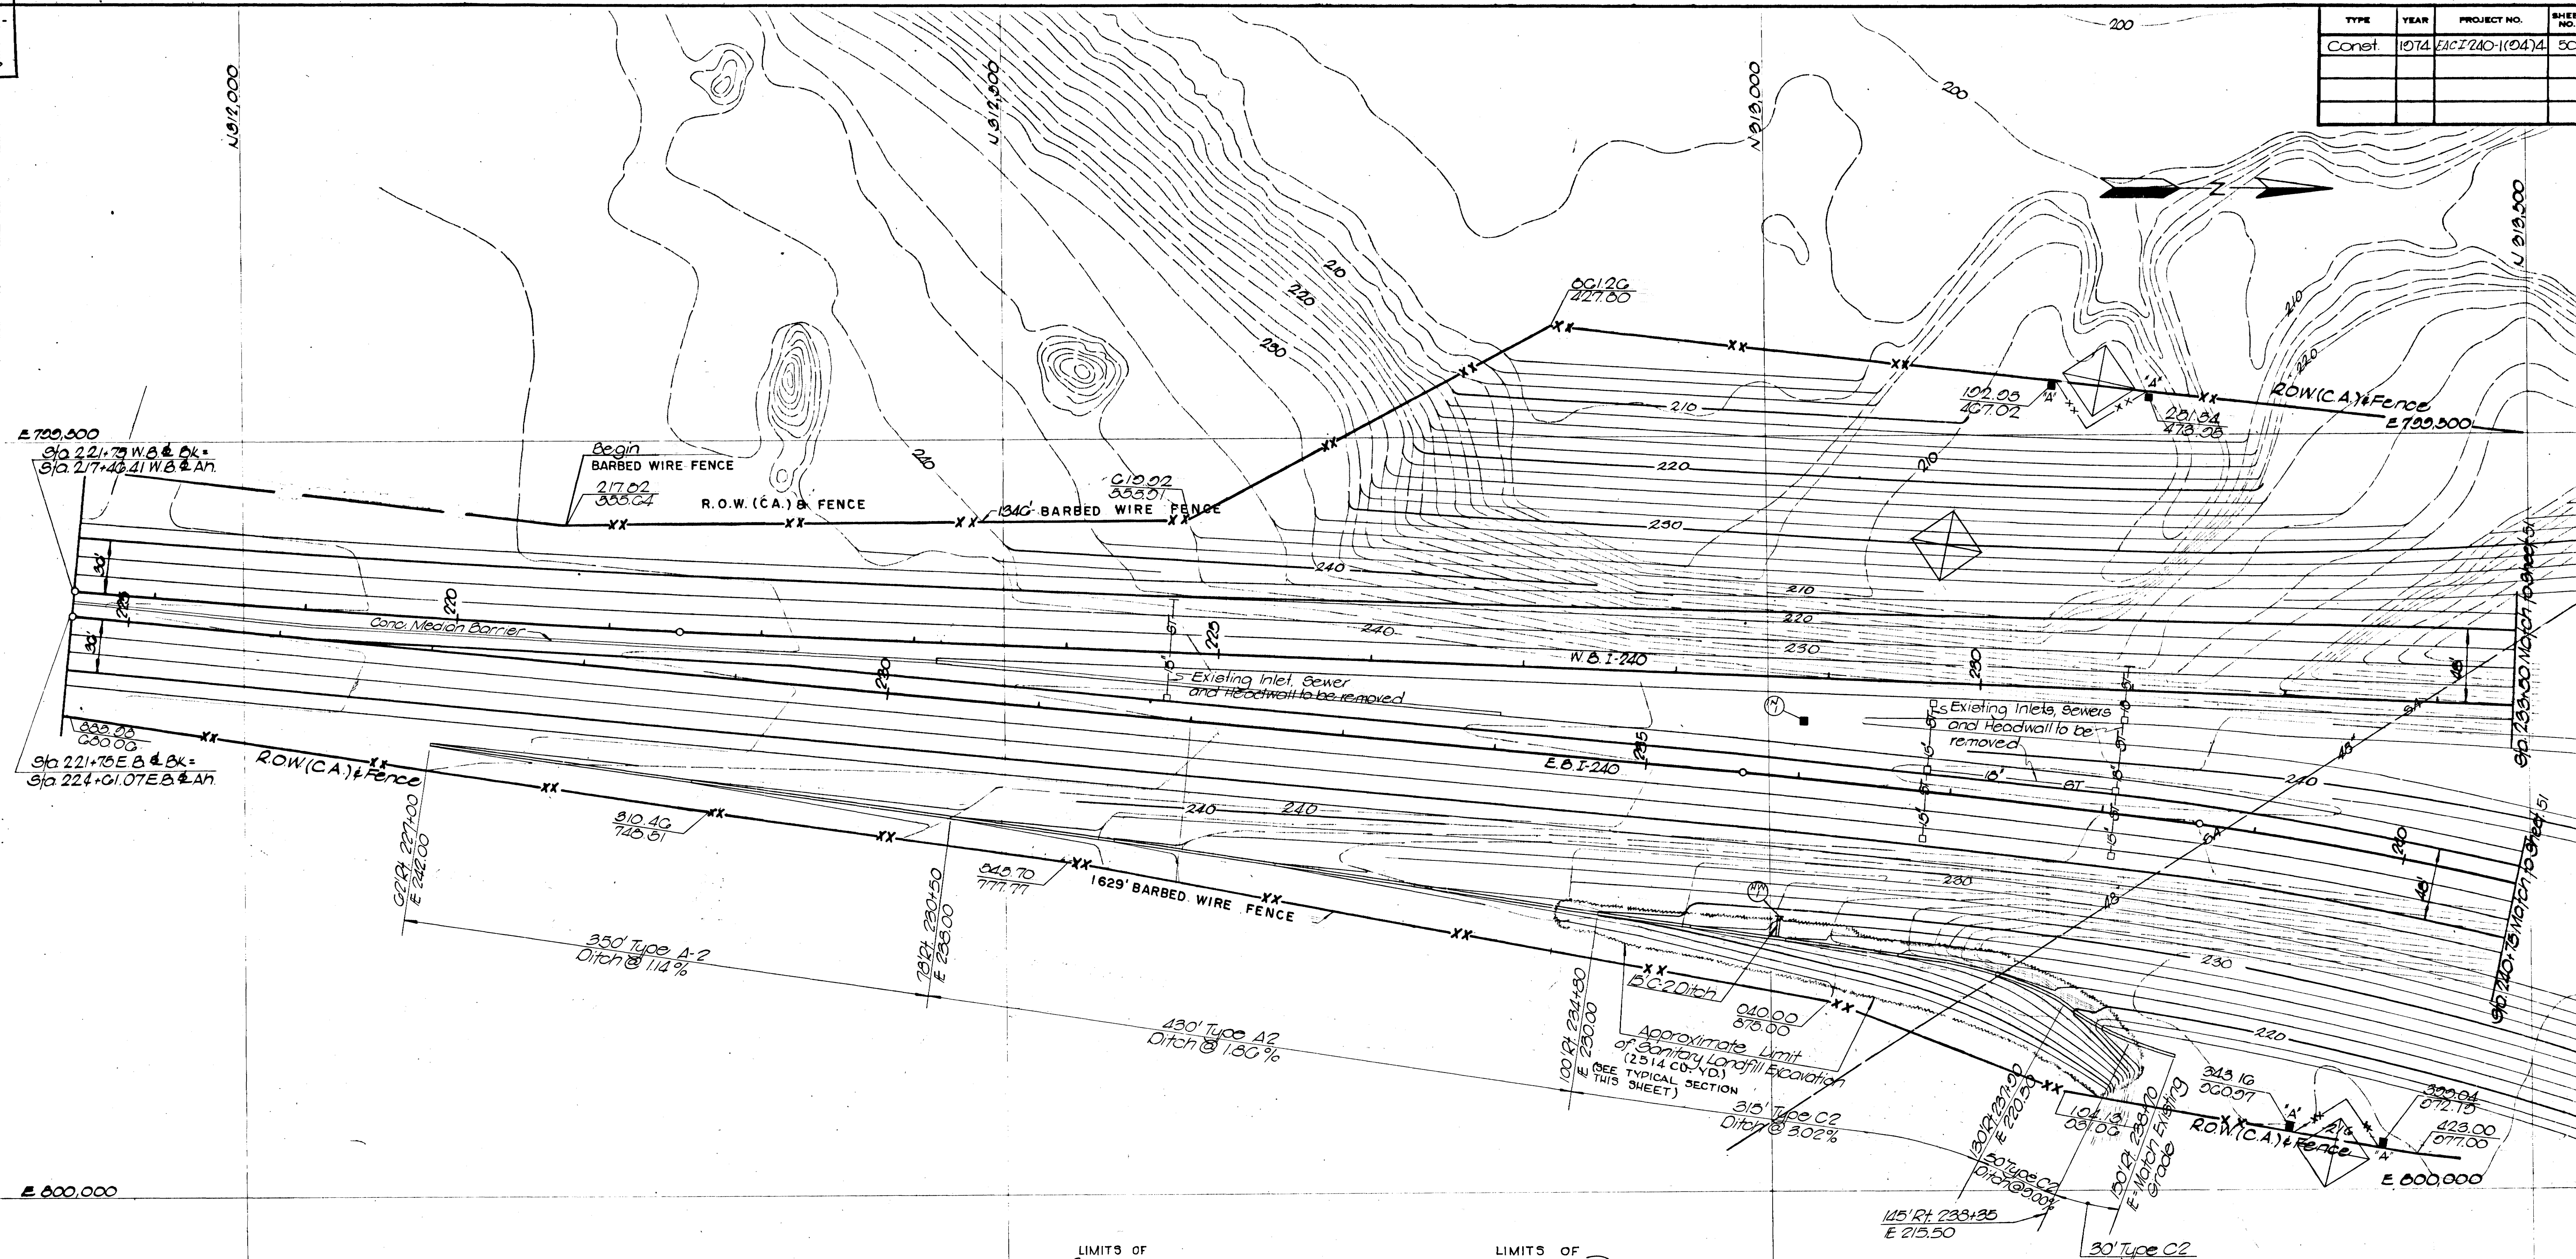

TYPICAL CROSS SECTION SANITARY LANDFILL EXCAVATION  
NO SCALE  
SHEETS 50 & 100

STATE OF TENNESSEE  
DEPARTMENT OF TRANSPORTATION  
BUREAU OF HIGHWAYS

I-240, F.A. 101, N. WATKINS ST  
INTERCHANGE

GRADING  
PLAN


SCALE 1" = 50'








REV. 4-9-74; CORRECTED MATCH SHEET NUMBERS.

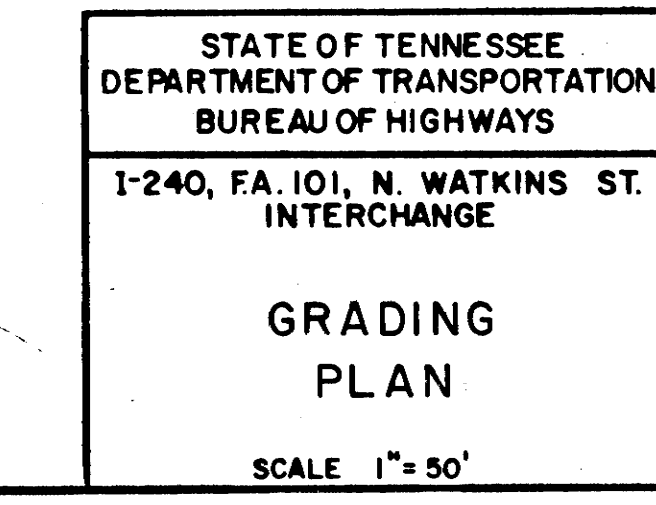



| TYPE   | YEAR | PROJECT NO.     | SHEET NO. |
|--------|------|-----------------|-----------|
| Const. | 1974 | EACI-240-1(04)A | 53        |
|        |      |                 |           |
|        |      |                 |           |

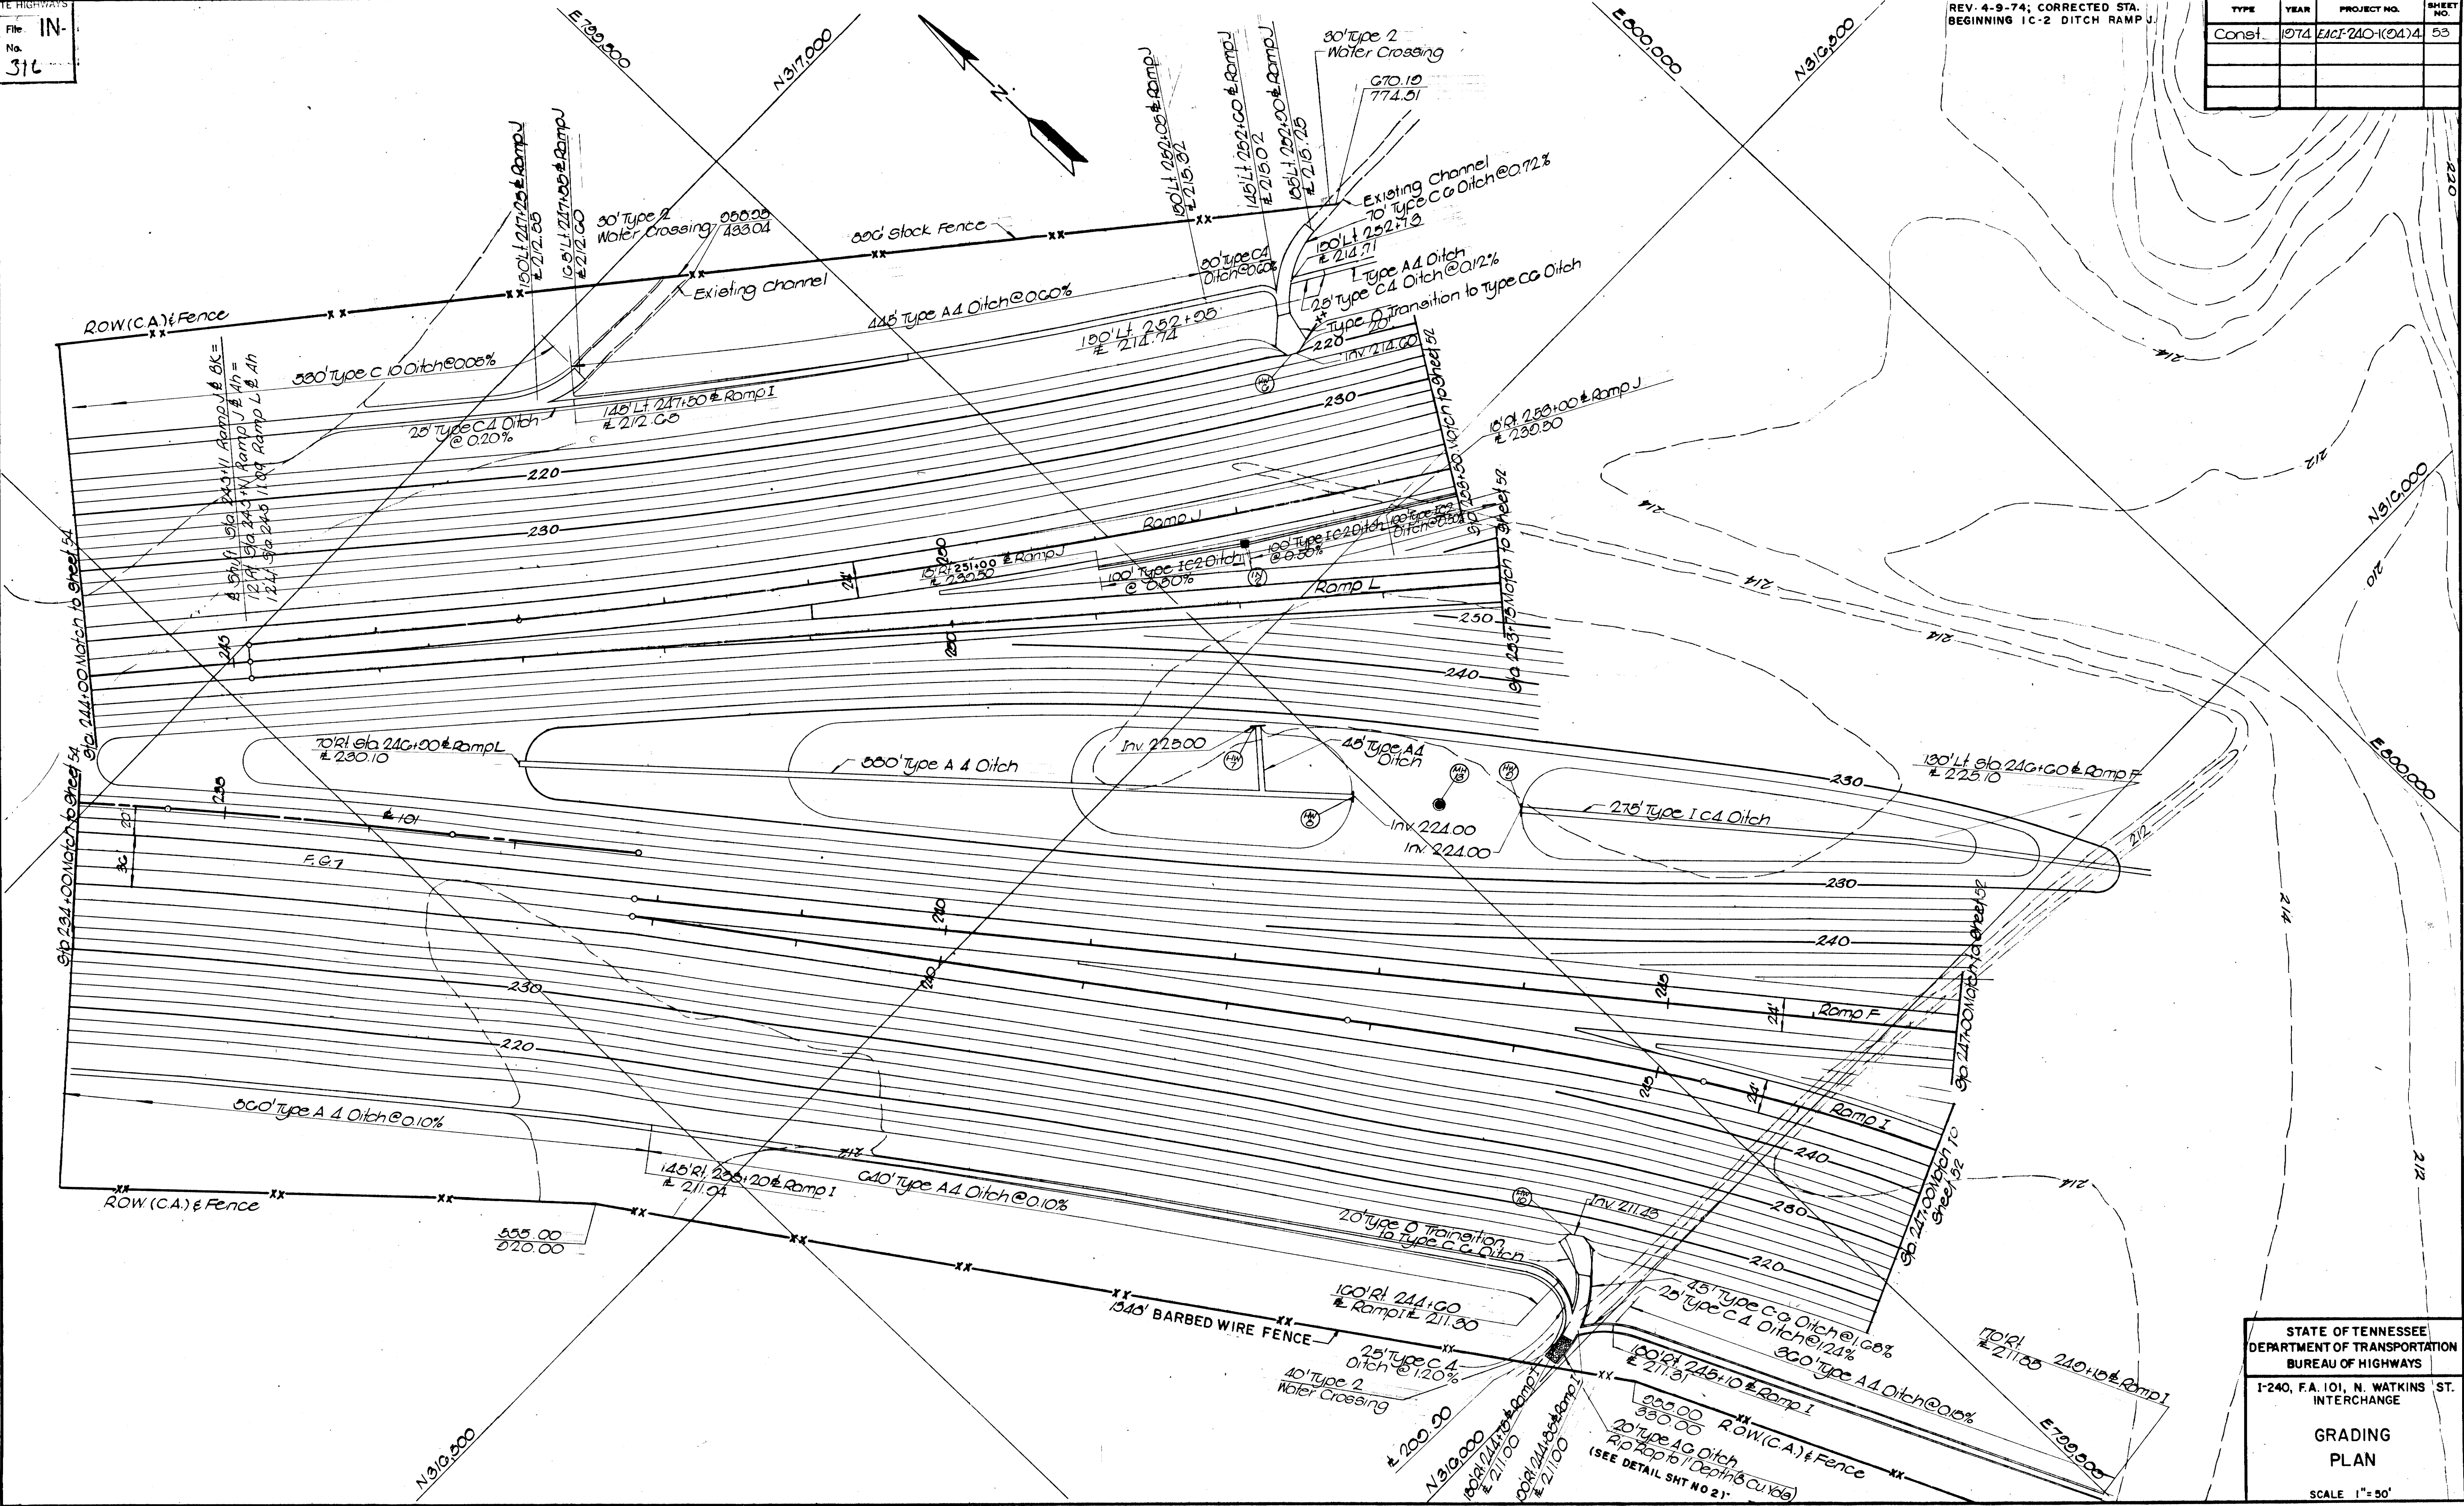



| TYPE   | YEAR | PROJECT NO.     | SHEET NO. |
|--------|------|-----------------|-----------|
| Const. | 1974 | EACT-240-1(24)4 | 54        |
|        |      |                 |           |
|        |      |                 |           |

MICROFILMED

E799,000

E799,000

E799,000

N317,000


N318,000

N317,000

E799,000

N317,000

E799,000

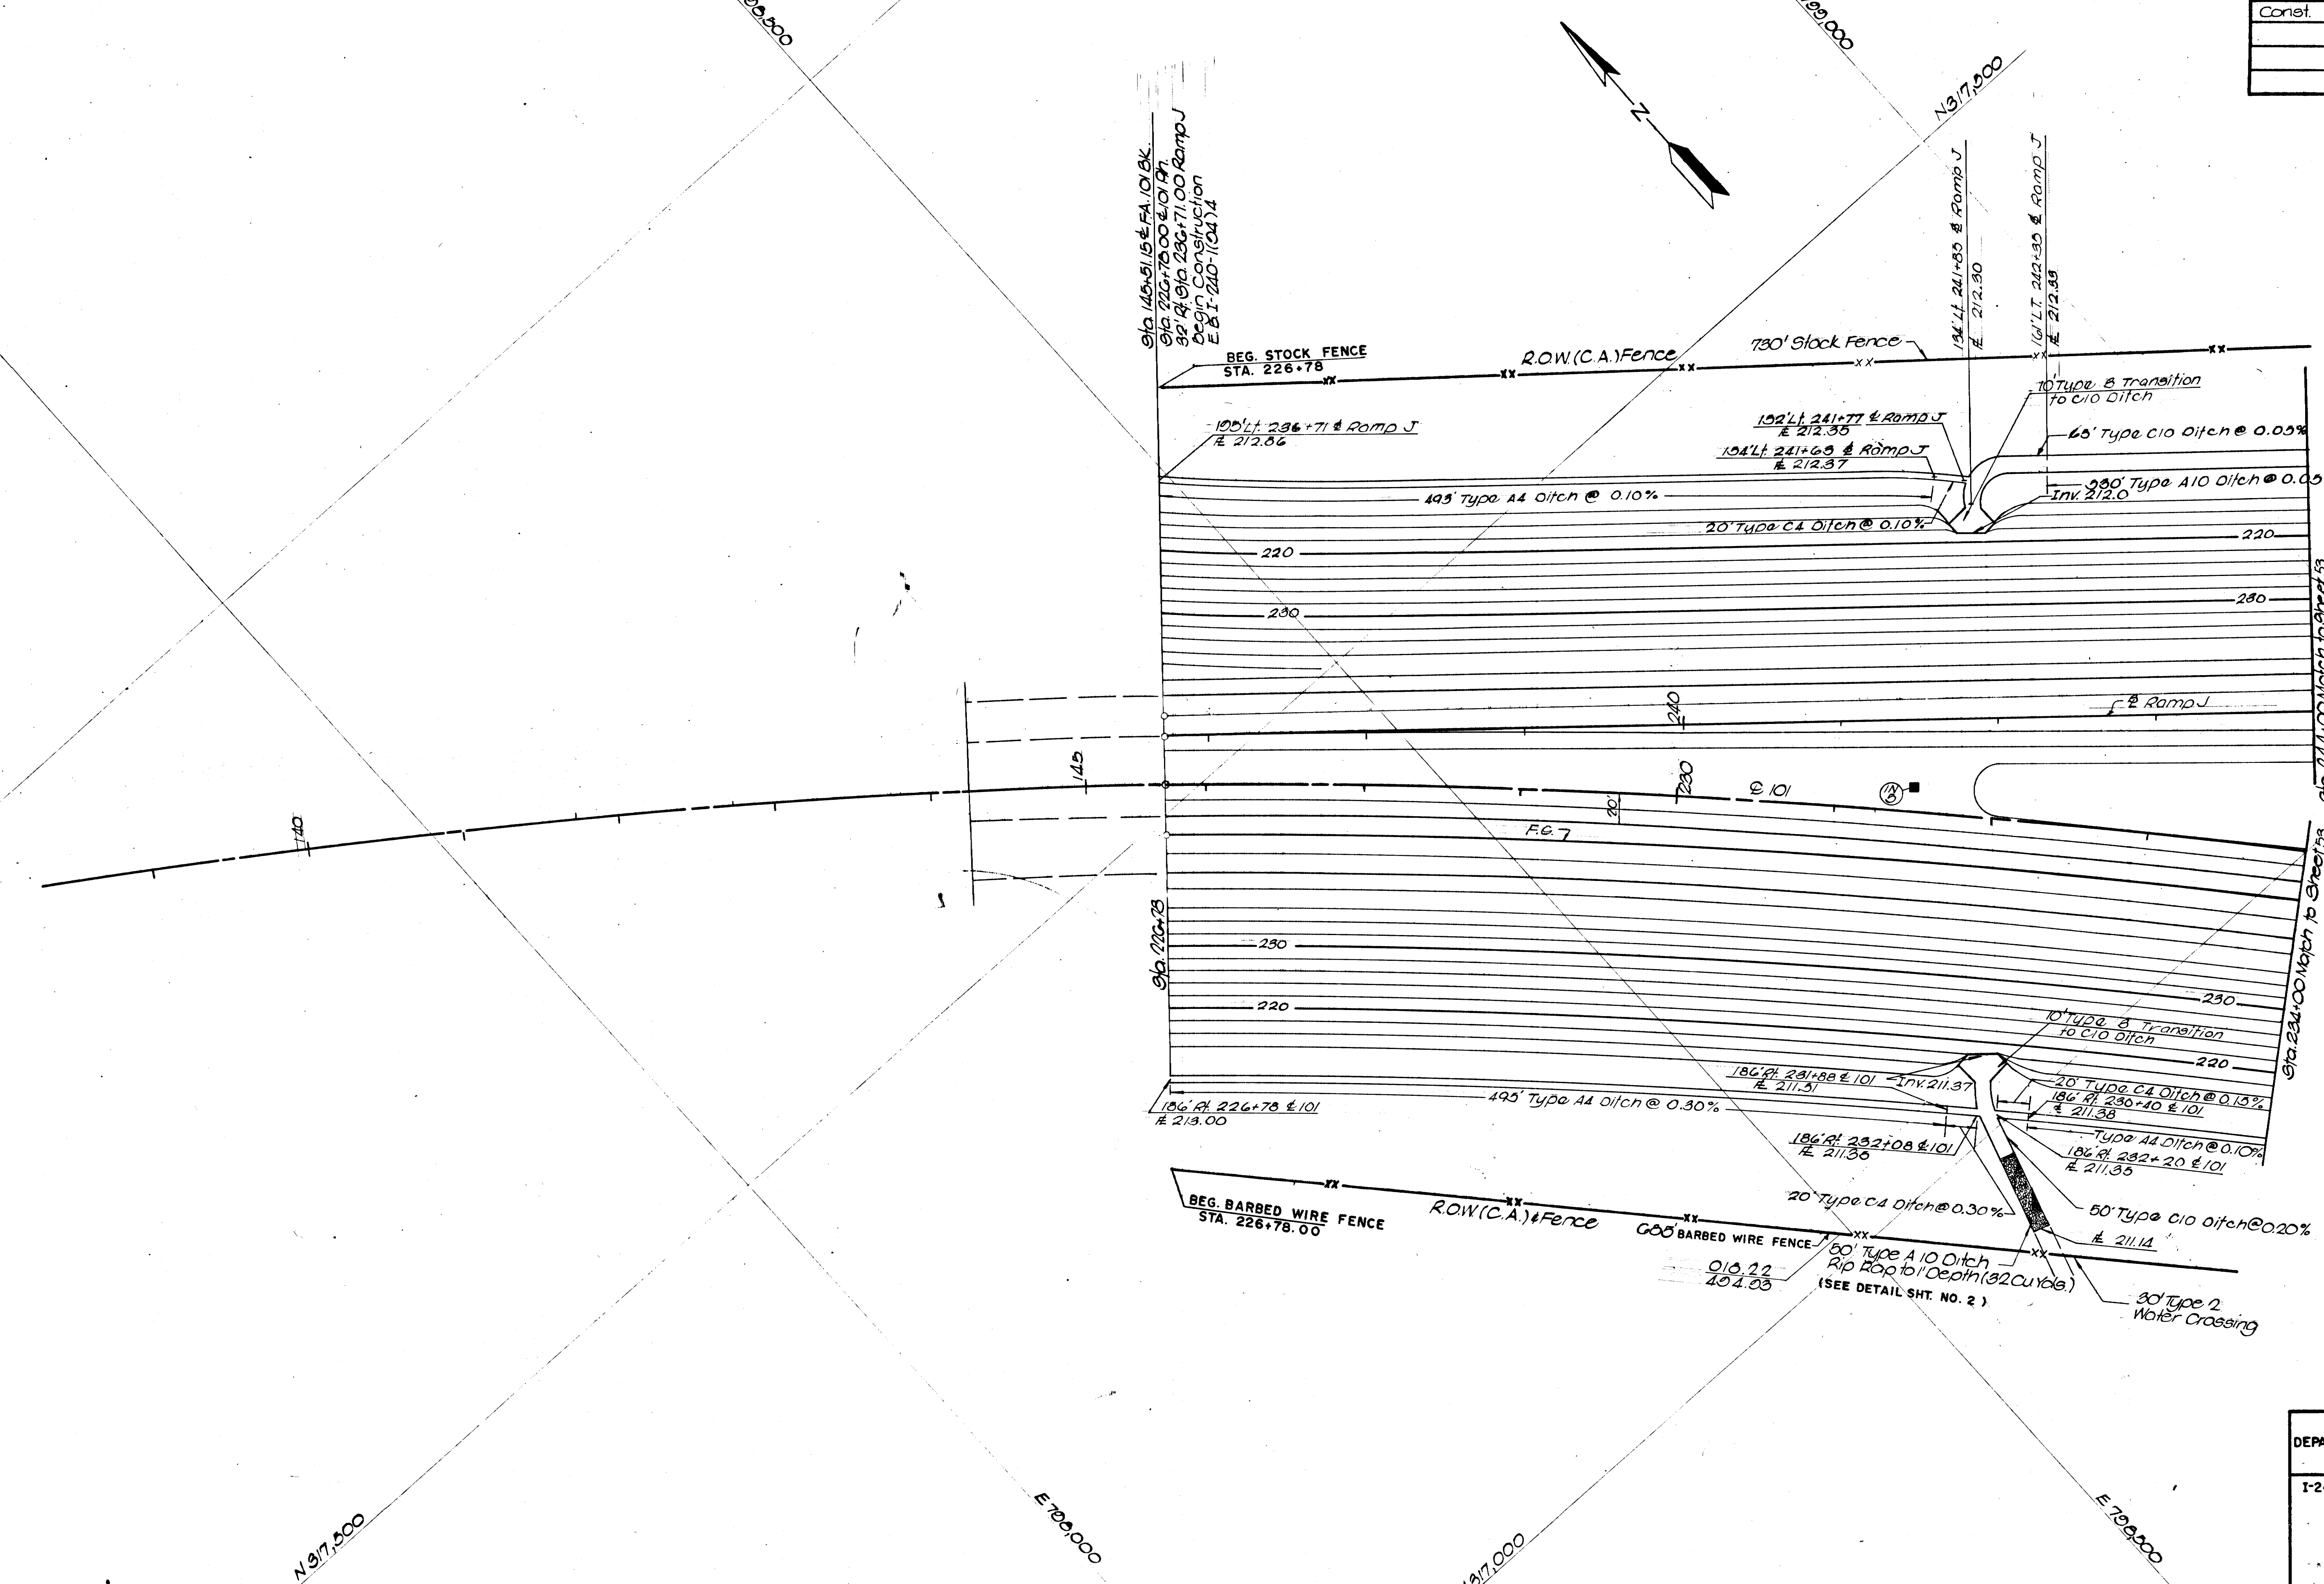




MICROFILMED

3.3

| TYPE   | YEAR | PROJECT NO.     | SHEET NO. |
|--------|------|-----------------|-----------|
| Const. | 1974 | EACT-240-1(04)4 | 55        |

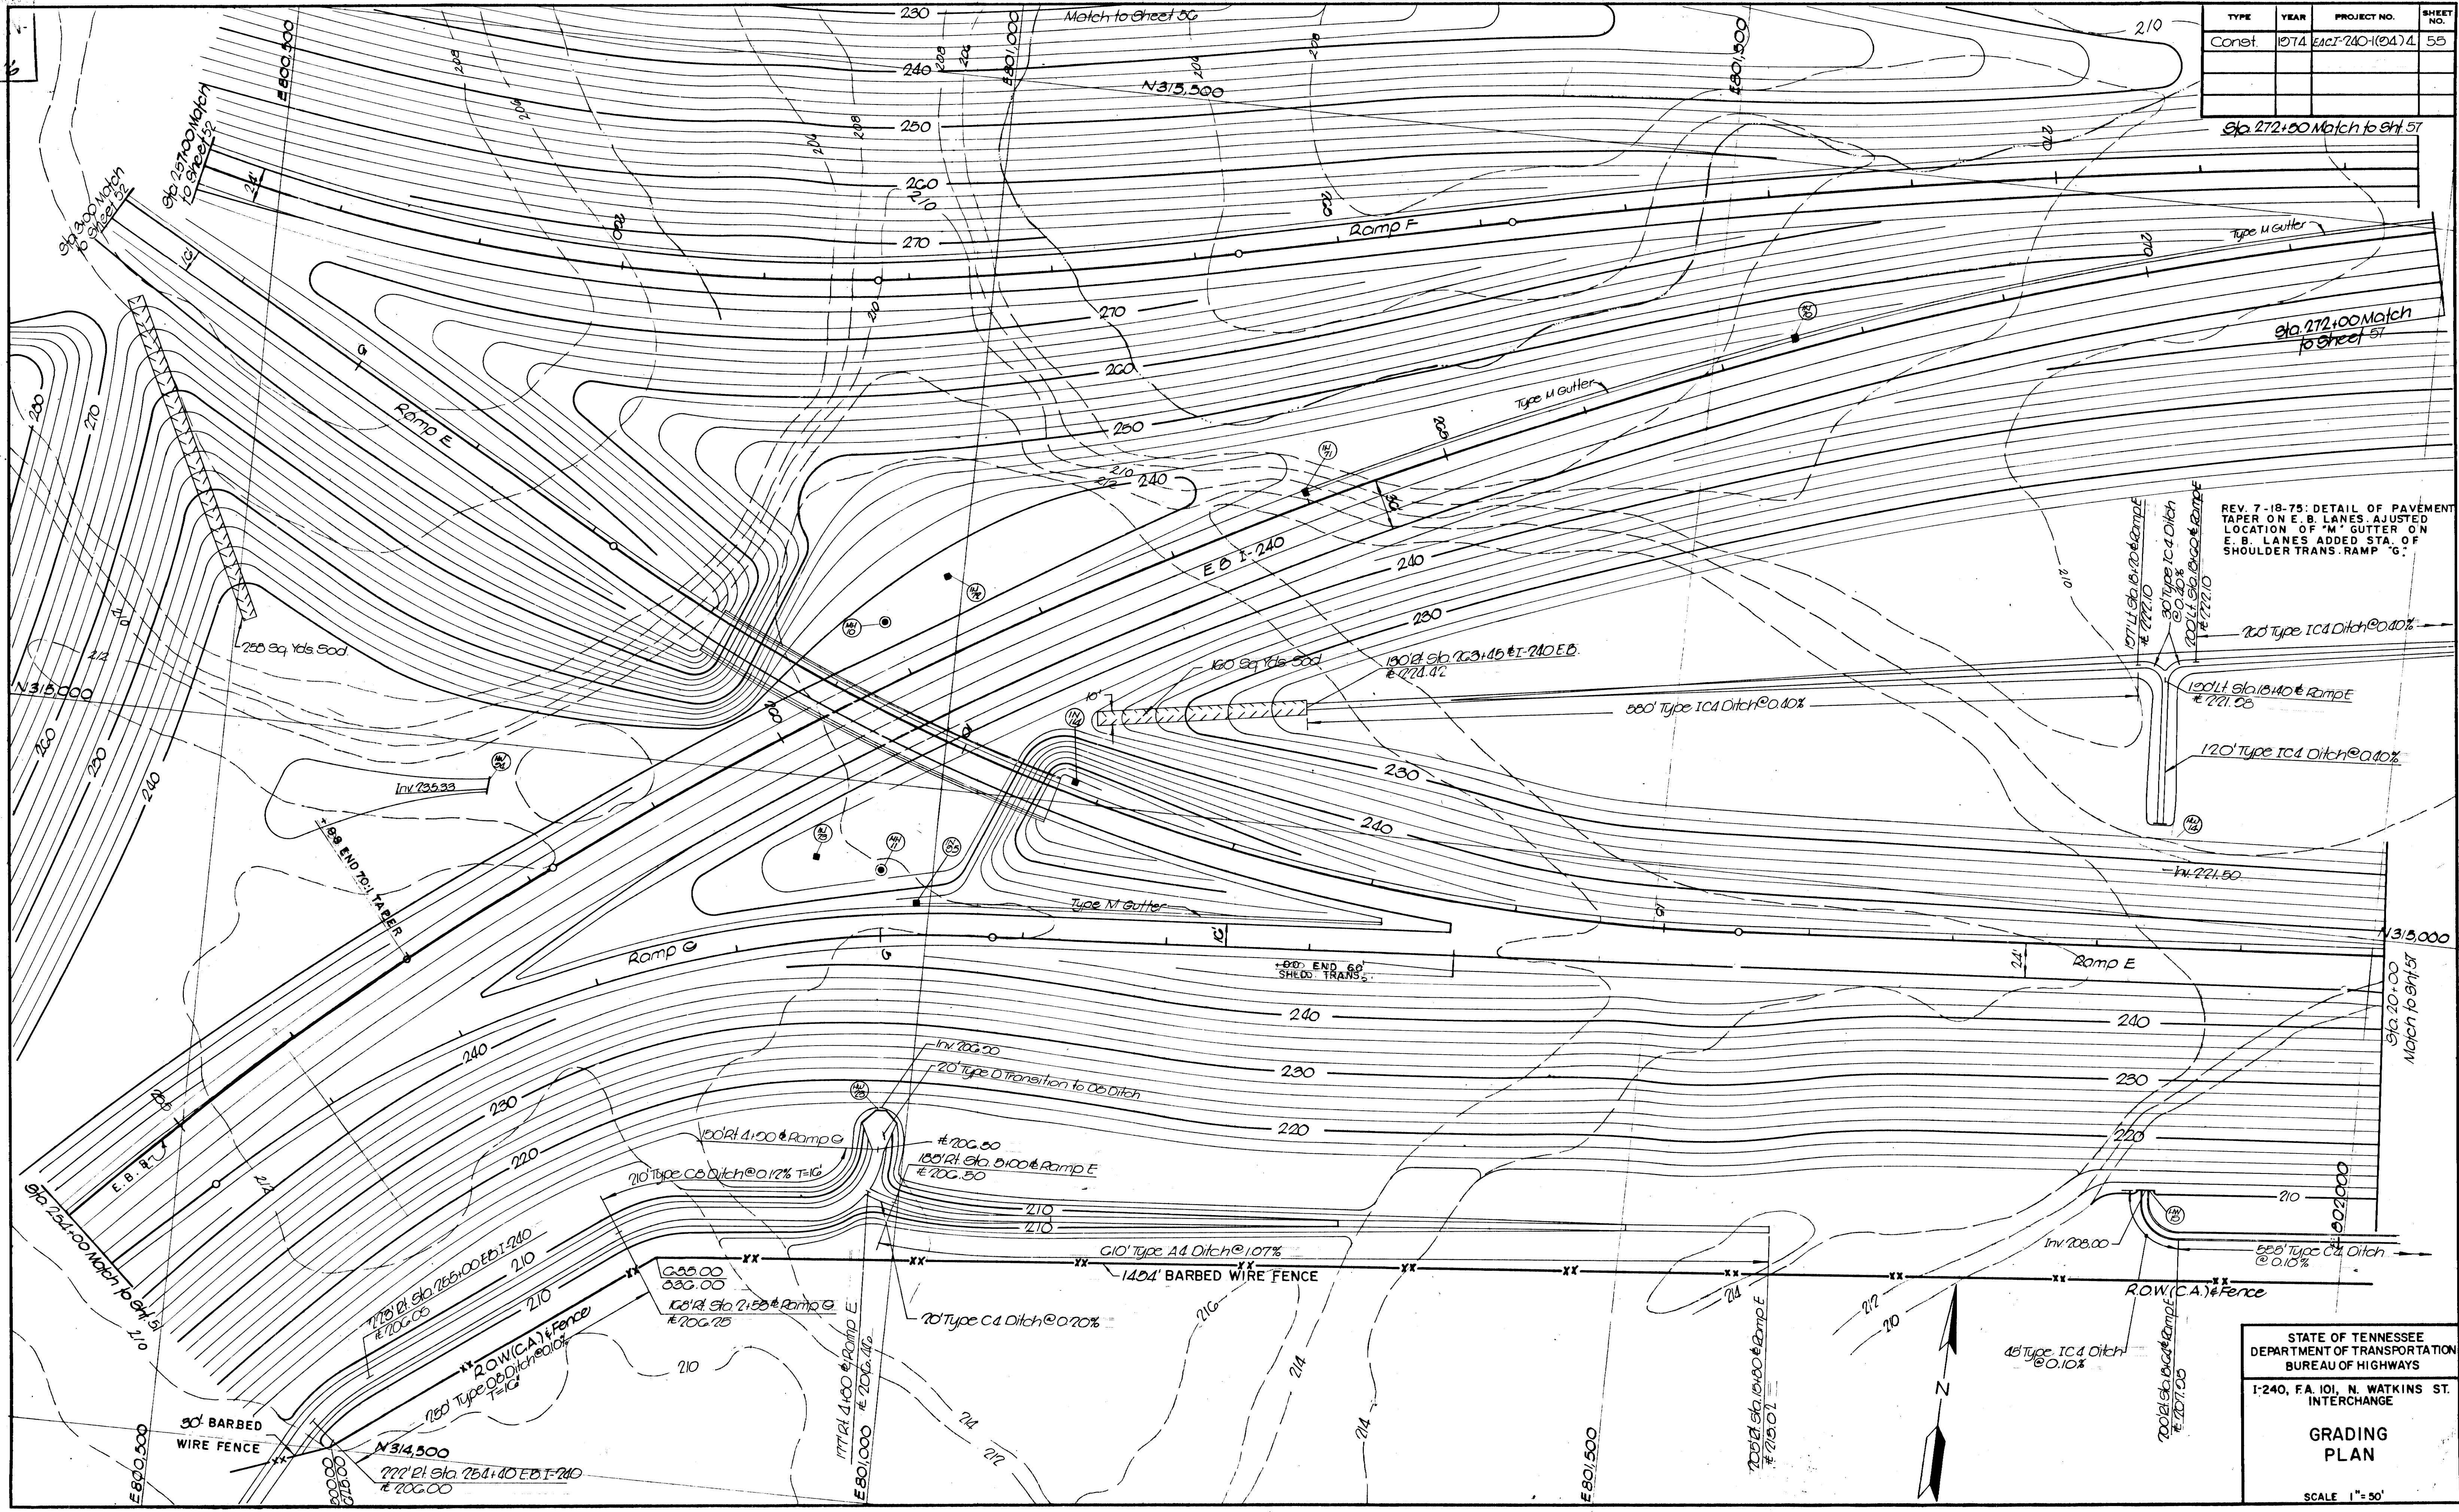

REV. 7-18-75: DETAIL OF PAVEMENT TAPER ON E. B. LANES. ADJUSTED LOCATION OF 'M' GUTTER ON E. B. LANES ADDED STA. OF SHOULDER TRANS. RAMP 'G'.

STATE OF TENNESSEE  
DEPARTMENT OF TRANSPORTATION  
BUREAU OF HIGHWAYS  
I-240, F.A. 101, N. WATKINS ST.  
INTERCHANGE


GRADING  
PLAN

SCALE 1"=50'



| TYPE   | YEAR | PROJECT NO.    | SHEET NO. |
|--------|------|----------------|-----------|
| Const. | 1974 | EACT-240-1(2)4 | 56        |
|        |      |                |           |
|        |      |                |           |

RECORDED

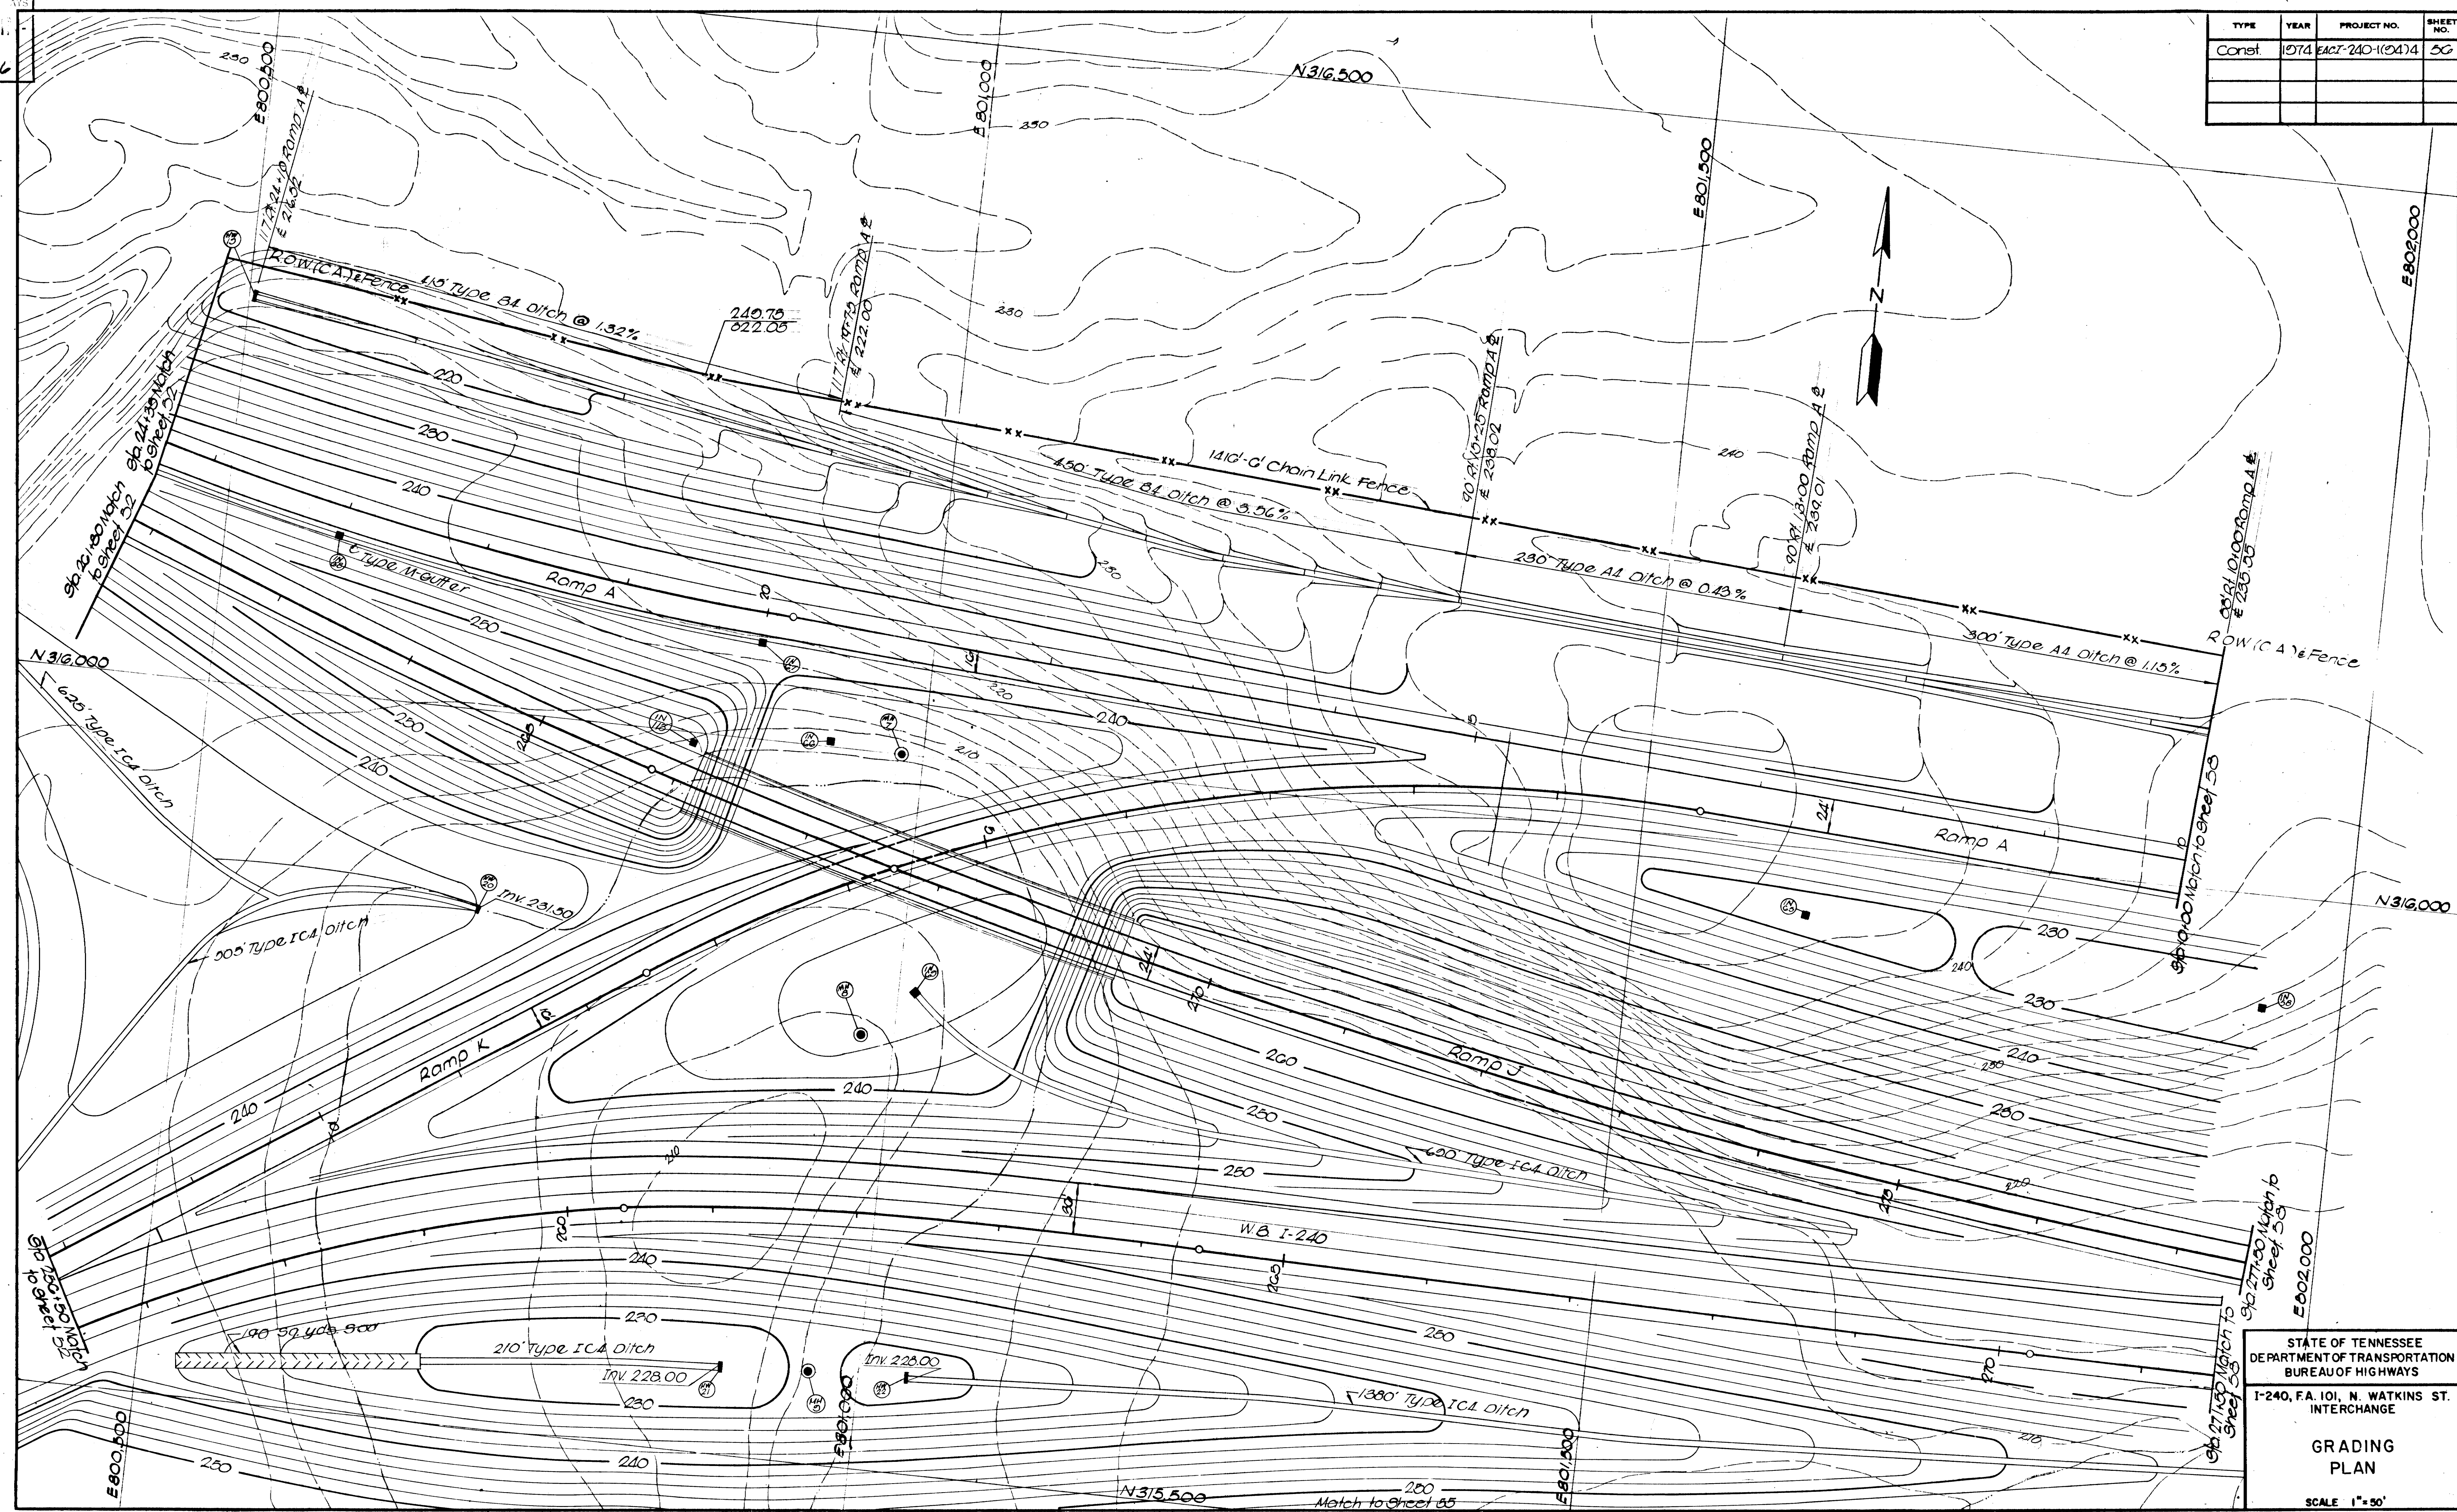

STATE OF TENNESSEE  
DEPARTMENT OF TRANSPORTATION  
BUREAU OF HIGHWAYS


I-240, FA 101, N. WATKINS ST.  
INTERCHANGE

GRADING  
PLAN

SCALE 1"=50'



REPRODUCTION

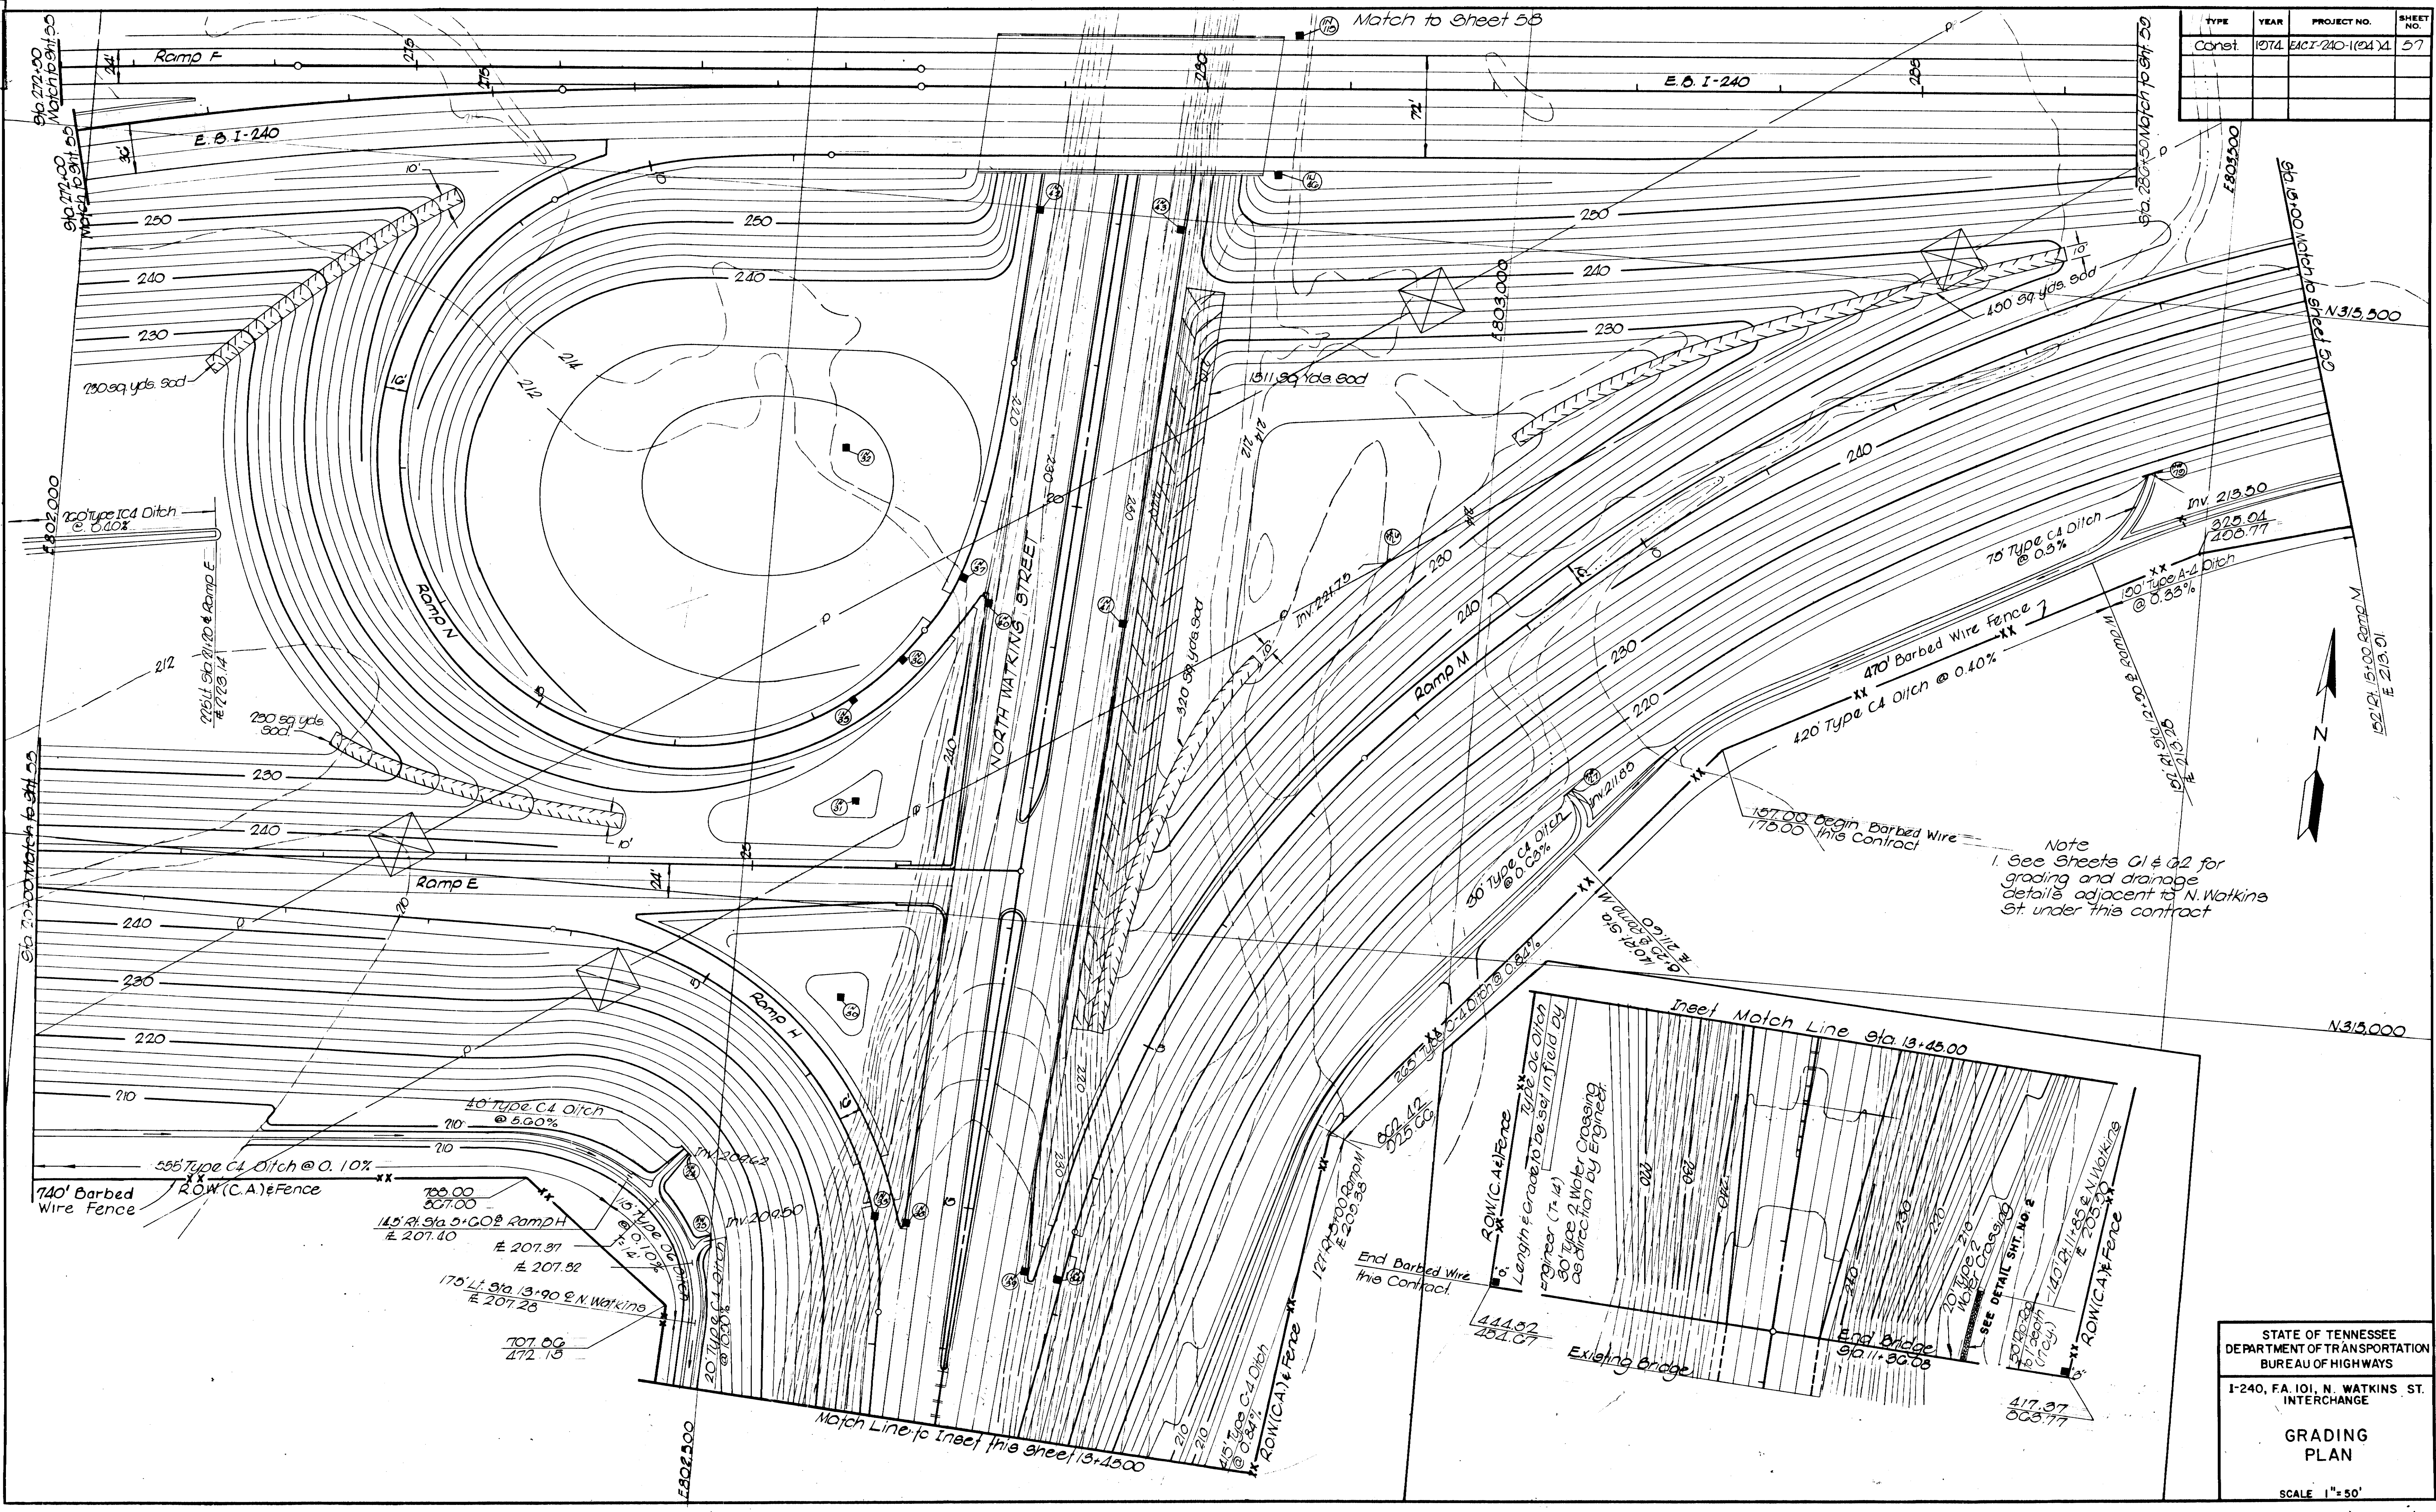

Note  
1. See Sheets G1 & G2 for  
grading and drainage  
details adjacent to N. Watkins  
St. under this contract

| TYPE   | YEAR | PROJECT NO.     | SHEET NO. |
|--------|------|-----------------|-----------|
| Const. | 1974 | EACI-240-1(24)A | 57        |

STATE OF TENNESSEE  
DEPARTMENT OF TRANSPORTATION  
BUREAU OF HIGHWAYS

I-240, FA 101, N. WATKINS ST.  
INTERCHANGE

**GRADING  
PLAN**

SCALE 1"=50'














MICROFILMED

| TYPE   | YEAR | PROJECT NO.       | SHEET NO. |
|--------|------|-------------------|-----------|
| CONST. | 1974 | E4C I-240-1(94) 4 | 60        |
|        |      |                   |           |
|        |      |                   |           |

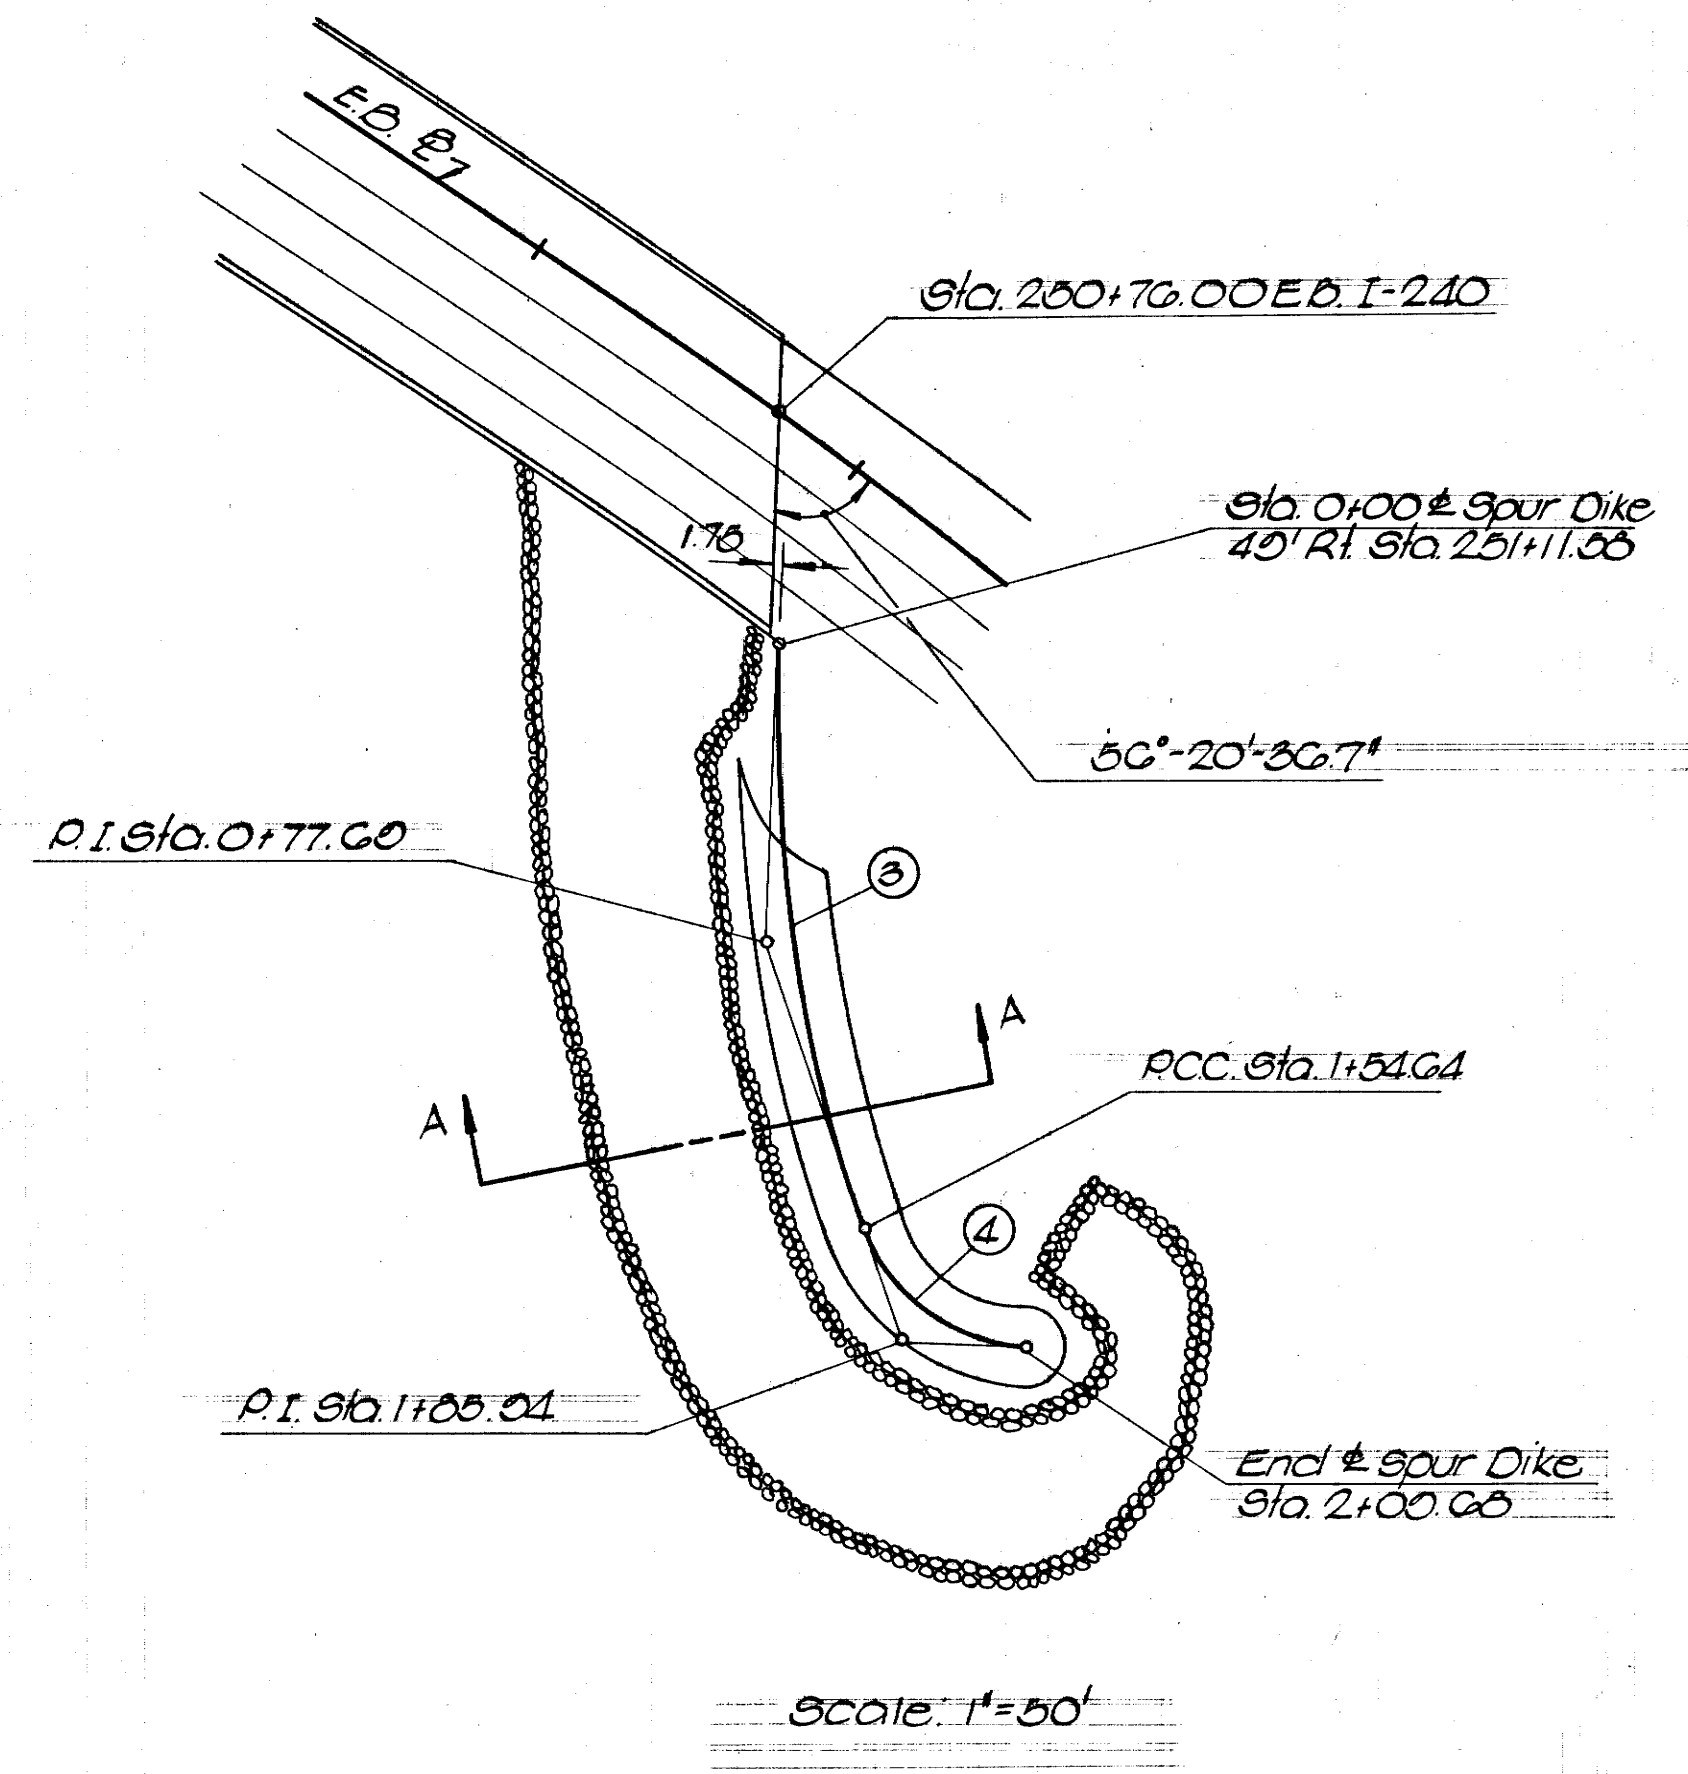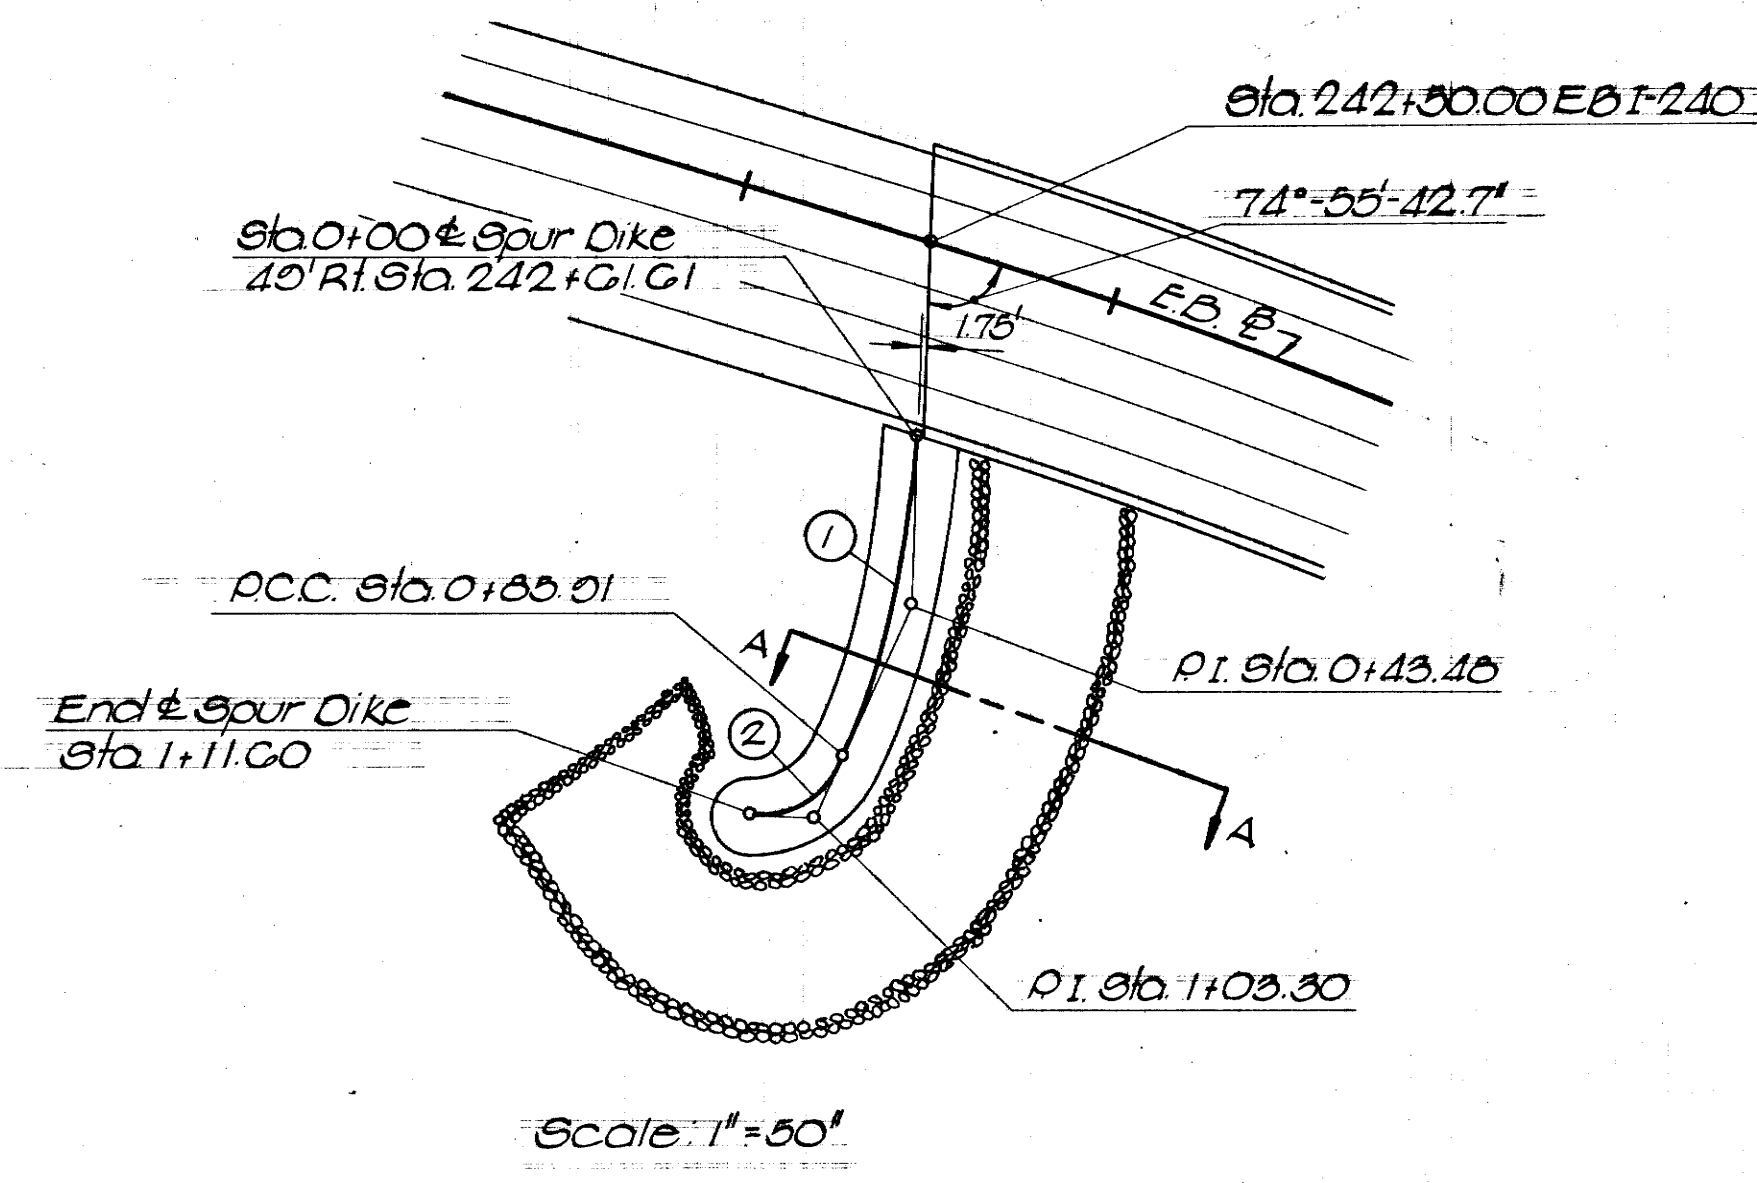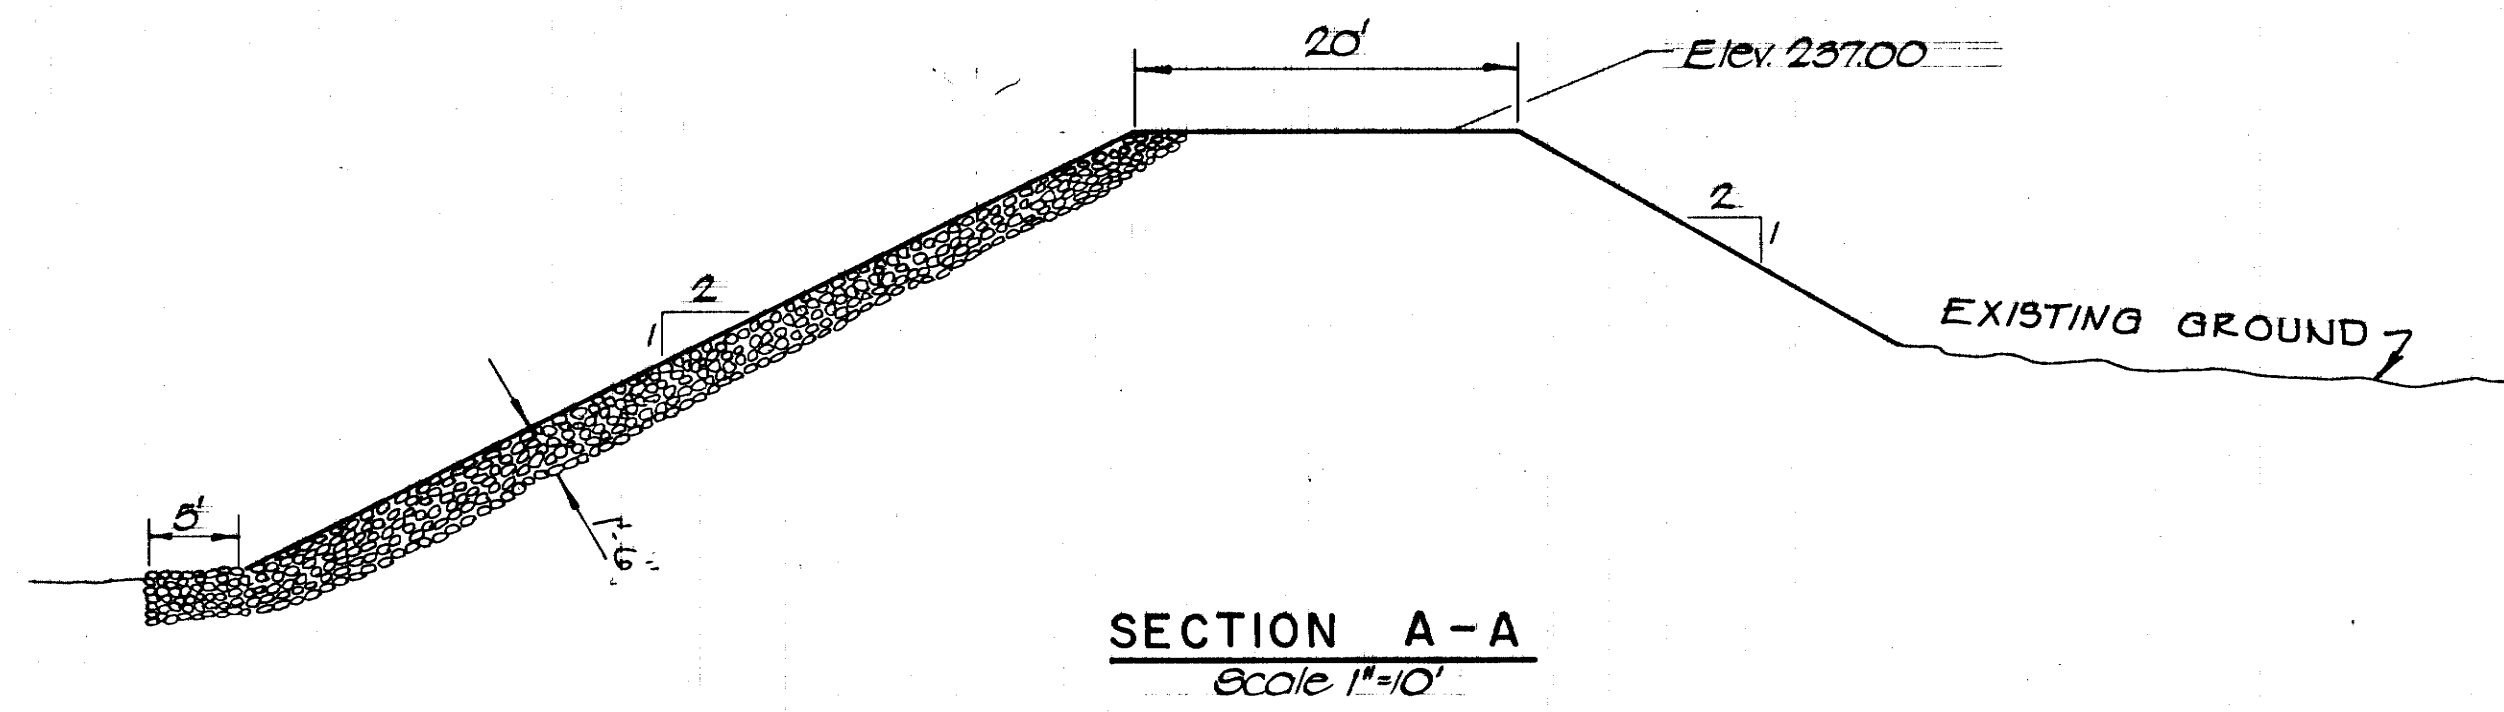

| Curve No. | ①         | ②           | ③         | ④           |
|-----------|-----------|-------------|-----------|-------------|
| P.I. Sta. | 0+43.40   | 1+03.30     | 0+77.60   | 1+54.04     |
| Δ         | 21°45'51" | 68°11'54.5" | 21°45'51" | 68°11'54.5" |
| Dc        | 25°22'37" | 223°02'05"  | 14°03'51" | 128°54'32"  |
| R         | 225.78'   | 25.00'      | 406.40'   | 46.24'      |
| T         | 43.40'    | 17.30'      | 77.60'    | 31.31'      |
| Lc        | 65.01'    | 30.66'      | 154.04'   | 55.04'      |





| TYPE   | YEAR | PROJECT NO.    | SHEET NO. |
|--------|------|----------------|-----------|
| Const. | 1974 | EAC I-240-1101 | 4 G1      |
|        |      |                |           |
|        |      |                |           |

Note

- See Sheet 18 for runaround geometry.
- Quantities for temporary drainage items are included on Sh. 18.
- The contractor shall stockpile 48,000 Cu. Yds. of borrow material in a location to be determined by the Engineer. This material is to be used to complete the grading of the interchange under a subsequent contract.

MICROFILMED

Length and grade to be set in field by Engineer

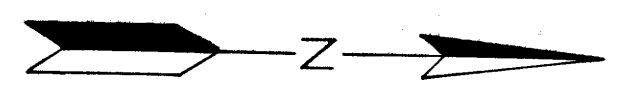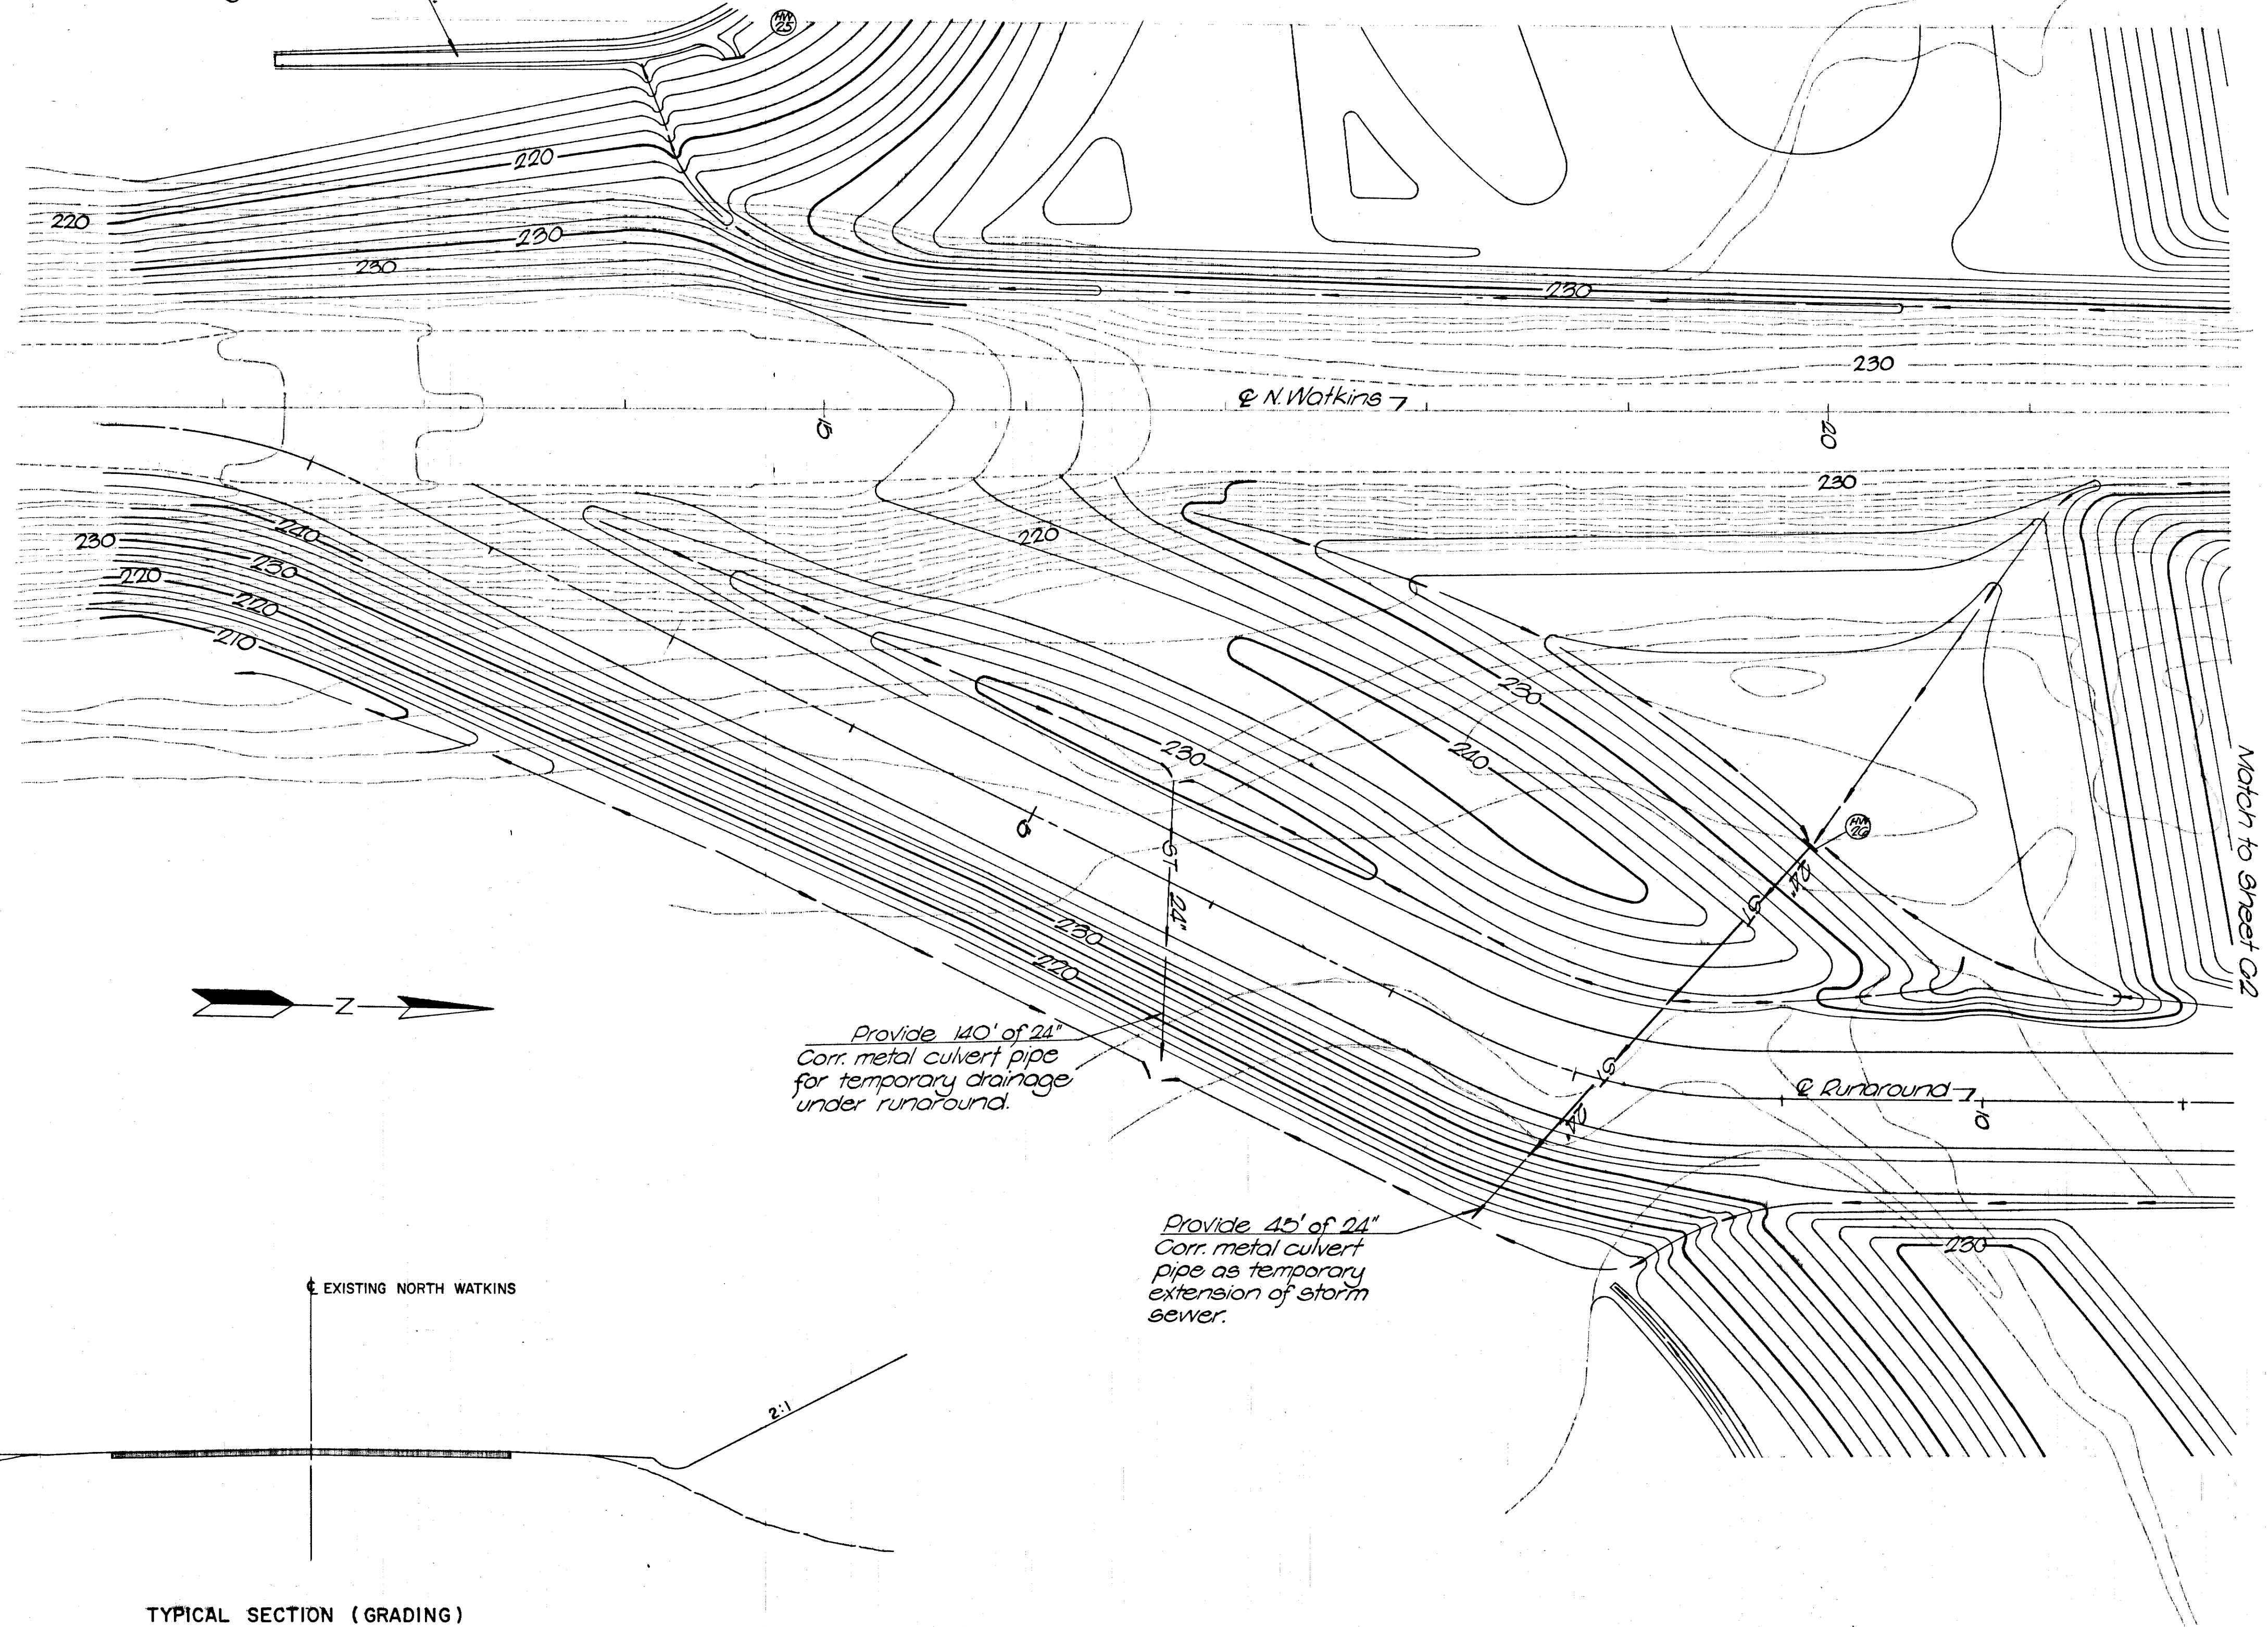

EXISTING NORTH WATKINS


TYPICAL SECTION (GRADING)



MICROFILMED

| TYPE   | YEAR | PROJECT NO.      | SHEET NO. |
|--------|------|------------------|-----------|
| Const. | 1974 | EACI-210-1(91)-4 | G2        |
|        |      |                  |           |
|        |      |                  |           |
|        |      |                  |           |

- Note
1. See Sheet 73 for runaround geometry.
  2. See Sheet 74 for drainage details.

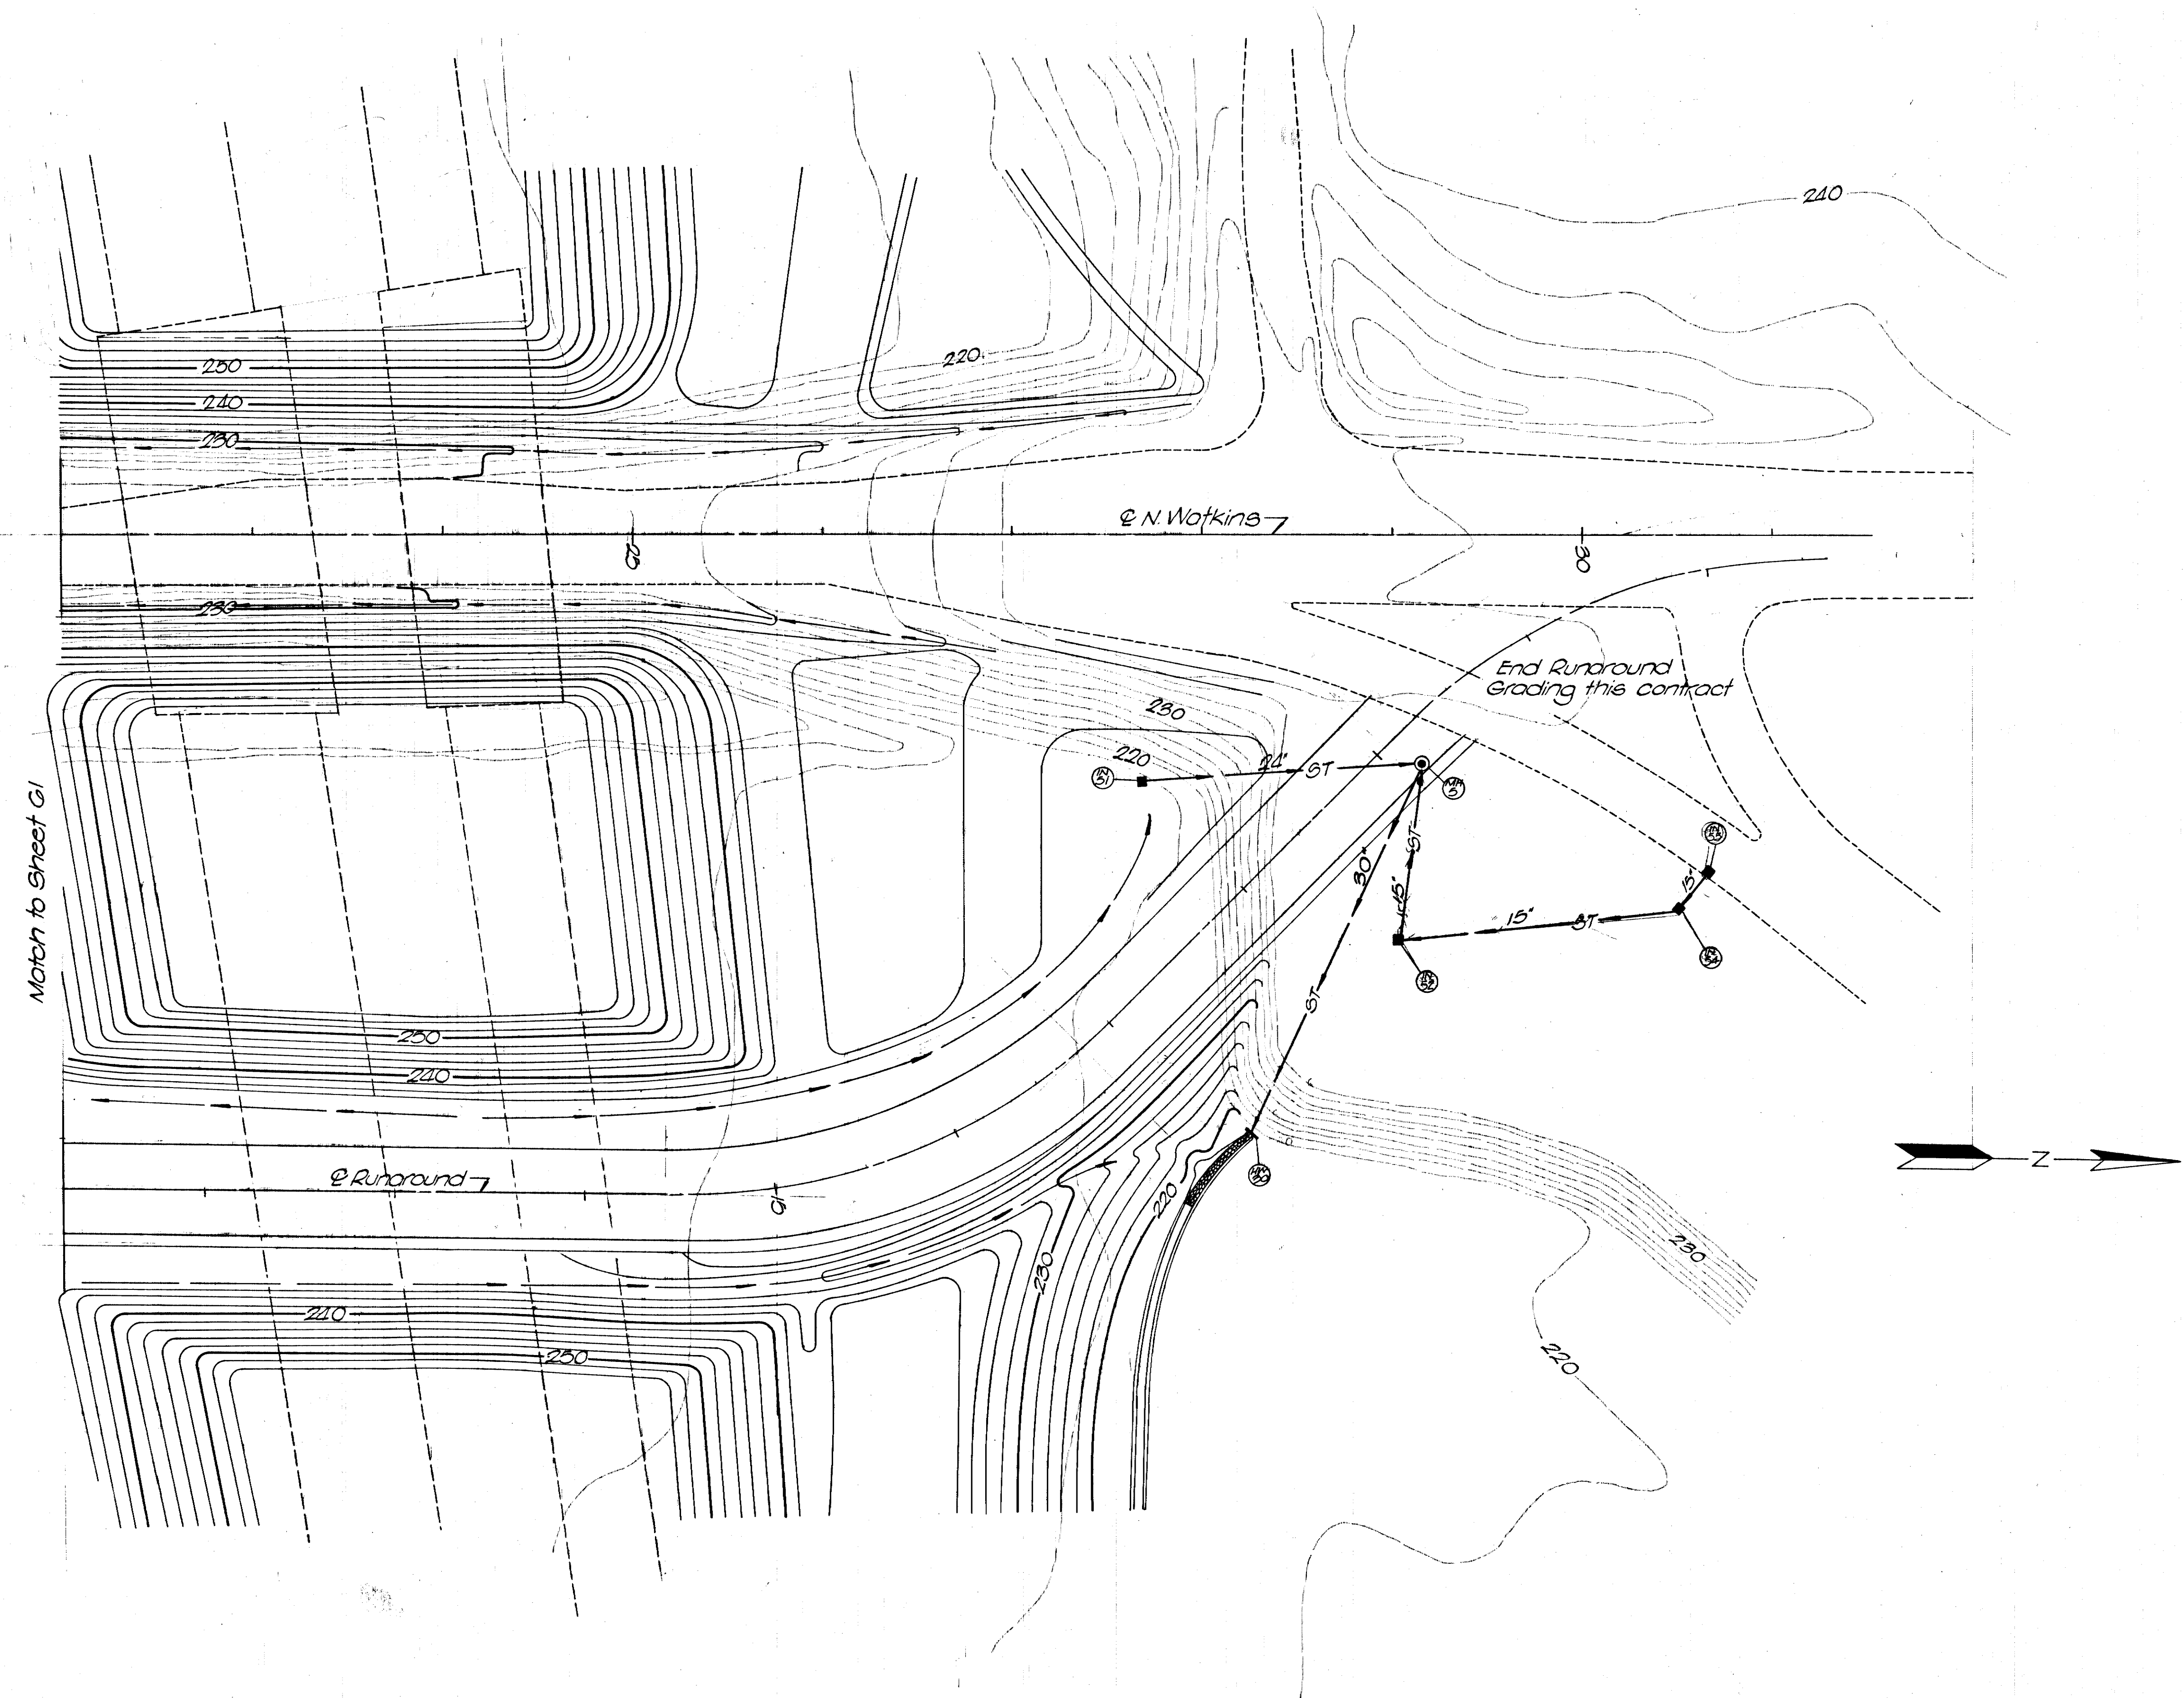



MICROFILMED

316

| INLETS |           |         |        |      |       |
|--------|-----------|---------|--------|------|-------|
| Code   | Roadway   | Station | Elev   | Type | Depth |
| (25)   | I-240(WB) | 355+00  | 235.74 | 37   | 2.75  |
| (26)   | I-240(WB) | 355+00  | 235.74 | 37   | 2.75  |
| (27)   | I-240(WB) | 355+00  | 235.74 | 37   | 2.75  |


| STORM SEWER & CULVERT PIPE |           |       |           |       |               |
|----------------------------|-----------|-------|-----------|-------|---------------|
| From                       | To        | Grade | CRC       | CM    | Length        |
| Code                       | Inv. Elev | Code  | Inv. Elev | %     | Dia. Dia. Ft. |
| (25)                       | 232.00    | (1)   | 200.50    | 52.20 | 15"           |
| (26)                       | 232.00    | (2)   | 212.70    | 15"   | 100'          |
| (27)                       | 232.00    | (3)   | 216.50    | 15"   | 102'          |

- (1) Stub into twin 8'x8' conc. box culvert.  
(2) For pipe grades in embankment sections (Type B) See Sheet No. 2-2.

| CONCRETE HEADWALLS |           |         |        |       |                |
|--------------------|-----------|---------|--------|-------|----------------|
| Code               | Roadway   | Station | Type   | Class | Rein. Sp. Lbs. |
| (28)               | I-240(WB) | 301+00  | A-15-4 | 0.00  | 60             |
| (29)               | I-240(WB) | 315+00  | A-15-4 | 0.00  | 60             |

| TYPE   | YEAR | PROJECT NO.      | SHEET NO. |
|--------|------|------------------|-----------|
| Const. | 1974 | EAC-F-240-1(24)4 | 63        |

REV. 3-29-74; REFERENCE SHEET NUMBER SHOWN.

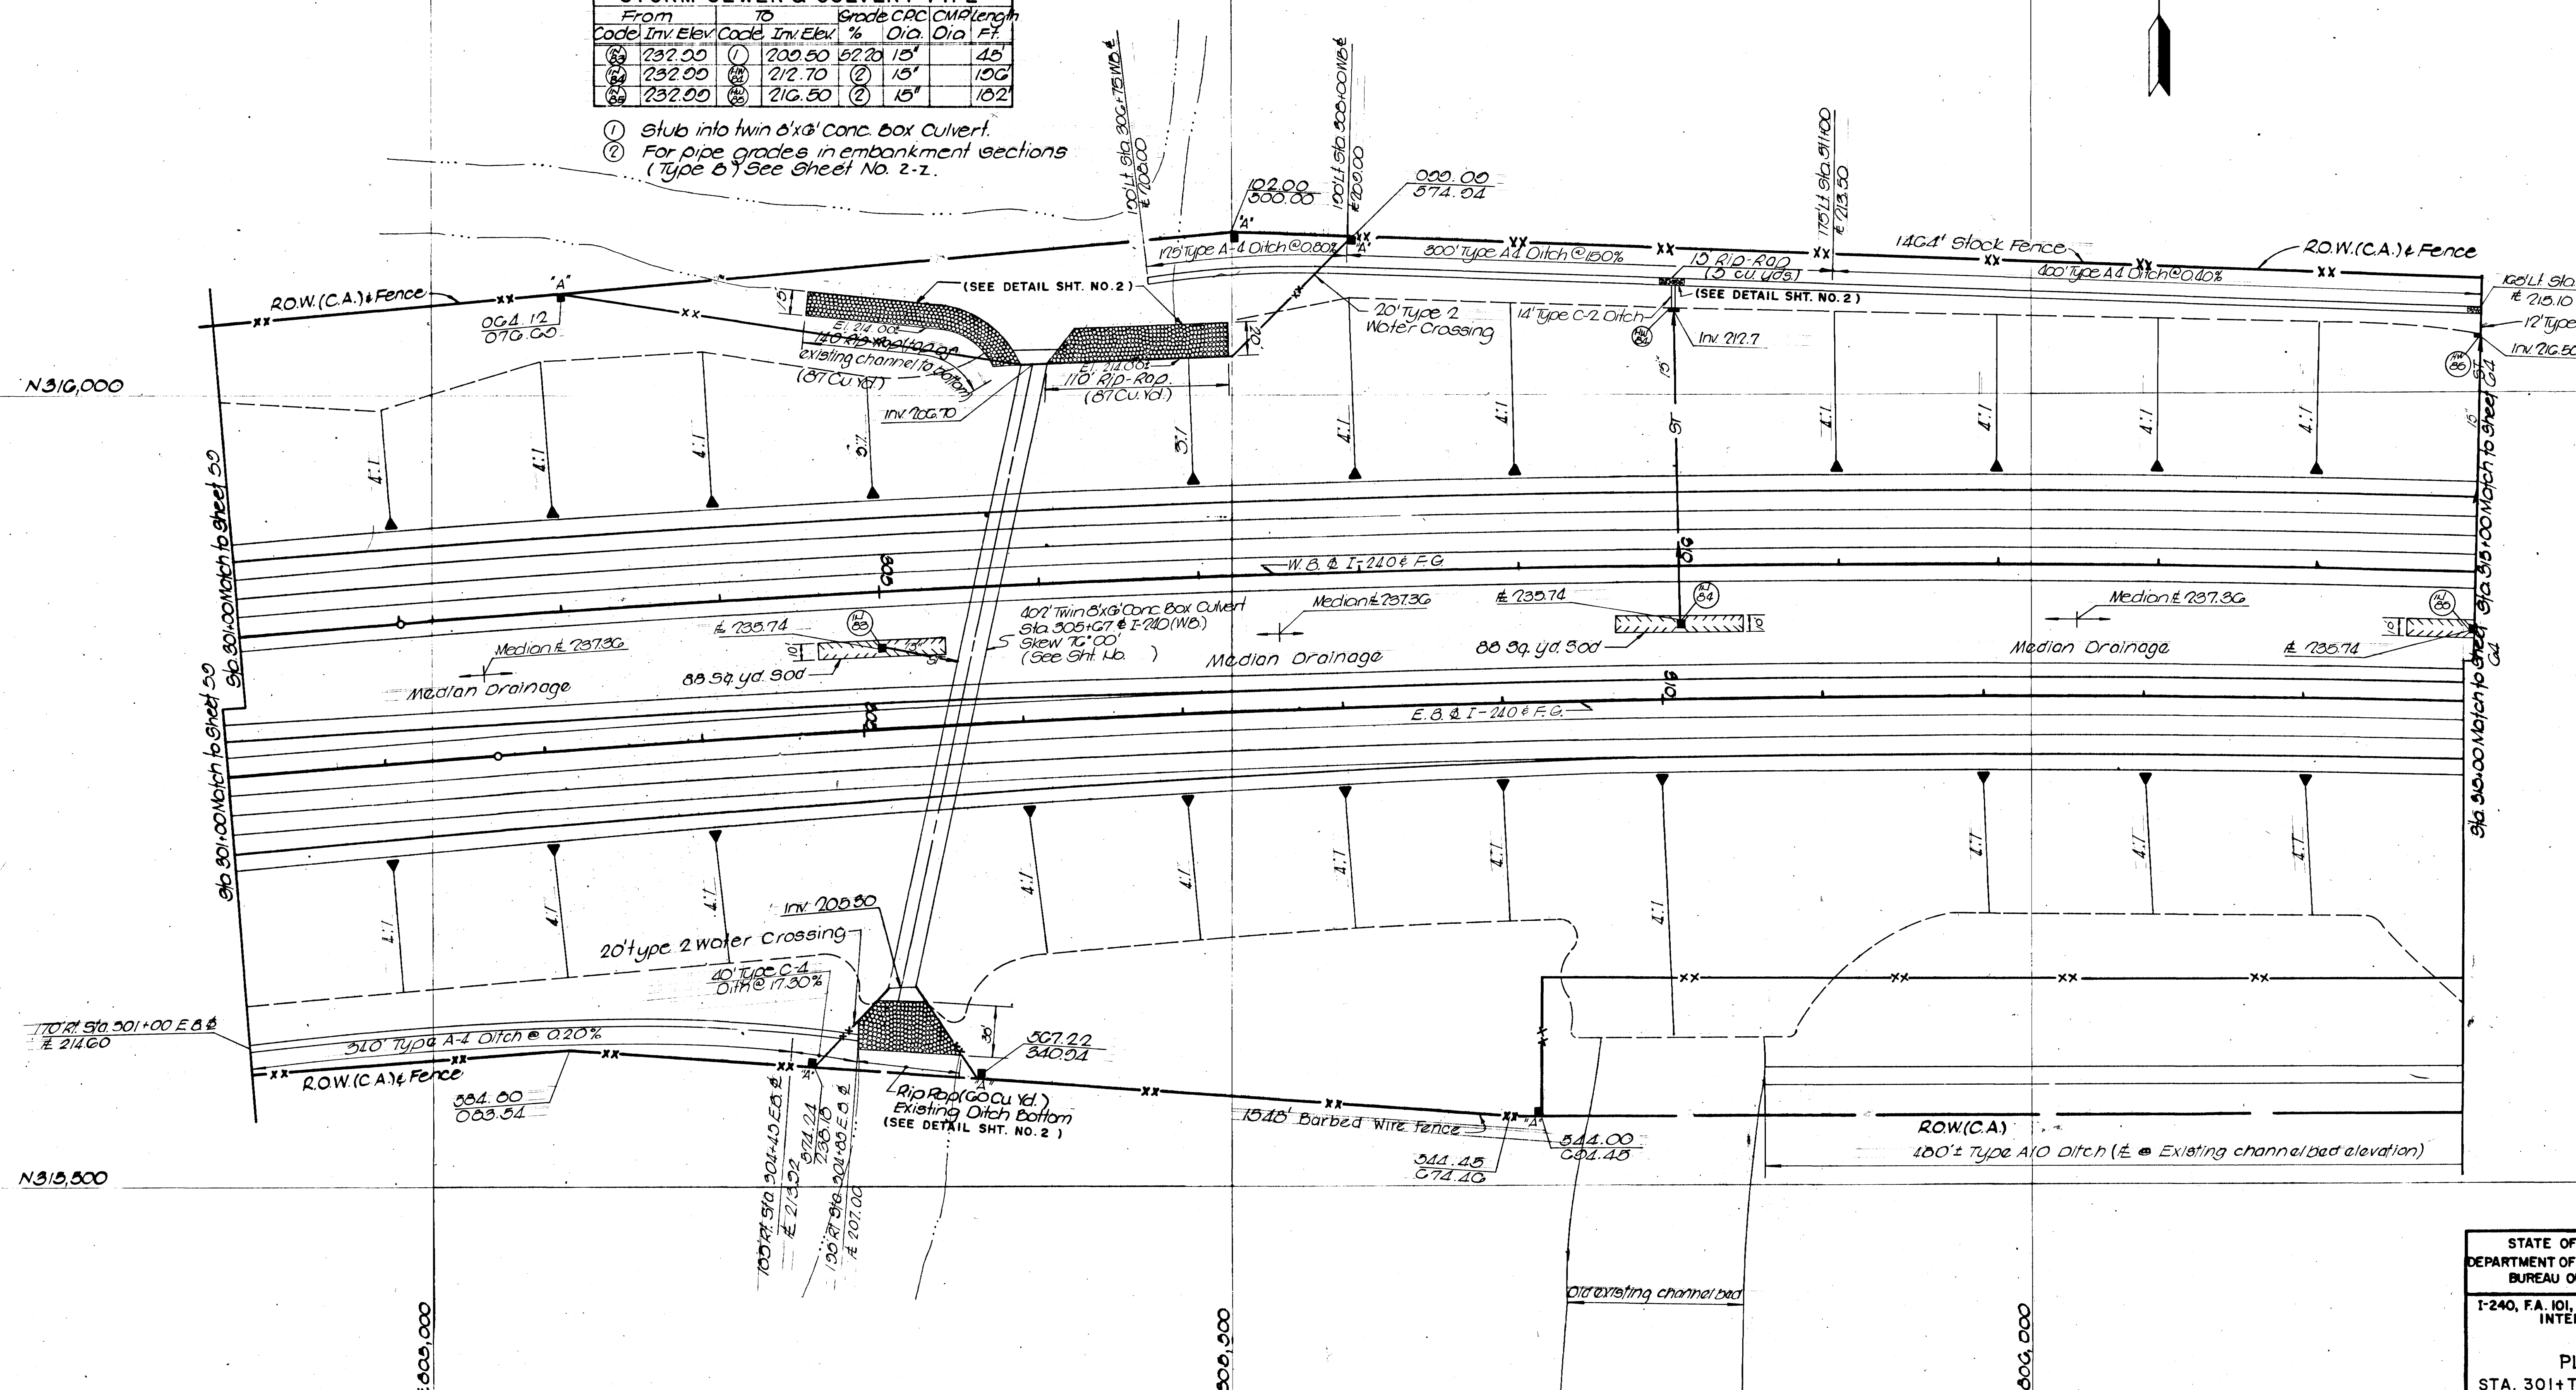

STATE OF TENNESSEE  
DEPARTMENT OF TRANSPORTATION  
BUREAU OF HIGHWAYS

I-240, F.A. 101, N. WATKINS ST.  
INTERCHANGE

PLAN  
STA. 301+00 TO STA. 315+00

SCALE 1"=50'



Curve Data

| W.B.I-240                    | E.B.I-240                    |
|------------------------------|------------------------------|
| PT Sta. 313+00.24 (OK)       | PT Sta. 313+70.22 (OK)       |
| $\Delta = 11^{\circ}00'23''$ | $\Delta = 11^{\circ}00'23''$ |
| $D_c = 0^{\circ}30'$         | $D_c = 0^{\circ}30'$         |
| $T = 1104.030'$              | $T = 1104.030'$              |
| $L_c = 2201.278'$            | $L_c = 2201.278'$            |
| $R = 11450.150'$             | $R = 11450.150'$             |

| TYPE   | YEAR | PROJECT NO.      | SHEET NO. |
|--------|------|------------------|-----------|
| Const. | 1974 | EAC I-240-1(04)4 | 64        |

REV. 3-29-74; REFERENCE SHEET NUMBER SHOWN.


| INLETS |            |         |        |            |
|--------|------------|---------|--------|------------|
| Code   | Roadway    | Station | Elev.  | Type Depth |
| 1/2    | I-240 (WB) | 320+00  | 235.74 | 37 2.75    |
| 1/2    | I-240      | 325+00  | 235.74 | 37 2.75    |

| STORM SEWER & CULVERT PIPE |        |        |       |        |        |
|----------------------------|--------|--------|-------|--------|--------|
| Code                       | From   | To     | Grade | C.P.C. | Length |
| 1/2                        | 232.00 | 211.00 | 20.00 | 15"    | 110'   |
| 1/2                        | 232.00 | 217.00 | 3     | 15"    | 176'   |

| CONCRETE HEADWALLS |         |                 |        |               |
|--------------------|---------|-----------------|--------|---------------|
| Code               | Roadway | Station         | Type   | Overl. Length |
| 1/2                | I-240   | 178' Lt. 325+00 | A-15-4 | 0.90 G5       |


| SANITARY MANHOLES |         |               |           |                |
|-------------------|---------|---------------|-----------|----------------|
| Code              | Roadway | Station       | Top Elev. | Type Depth     |
| 1/2               | McLean  | 87+05 (12' R) | 221.00    | E (over 10') 2 |

- Stub into 10'x10' box culvert.
- See Type E Manhole Detail Sheet No. 2-88
- For pipe grades in embankment sections (type b) see sheet No. 2-2

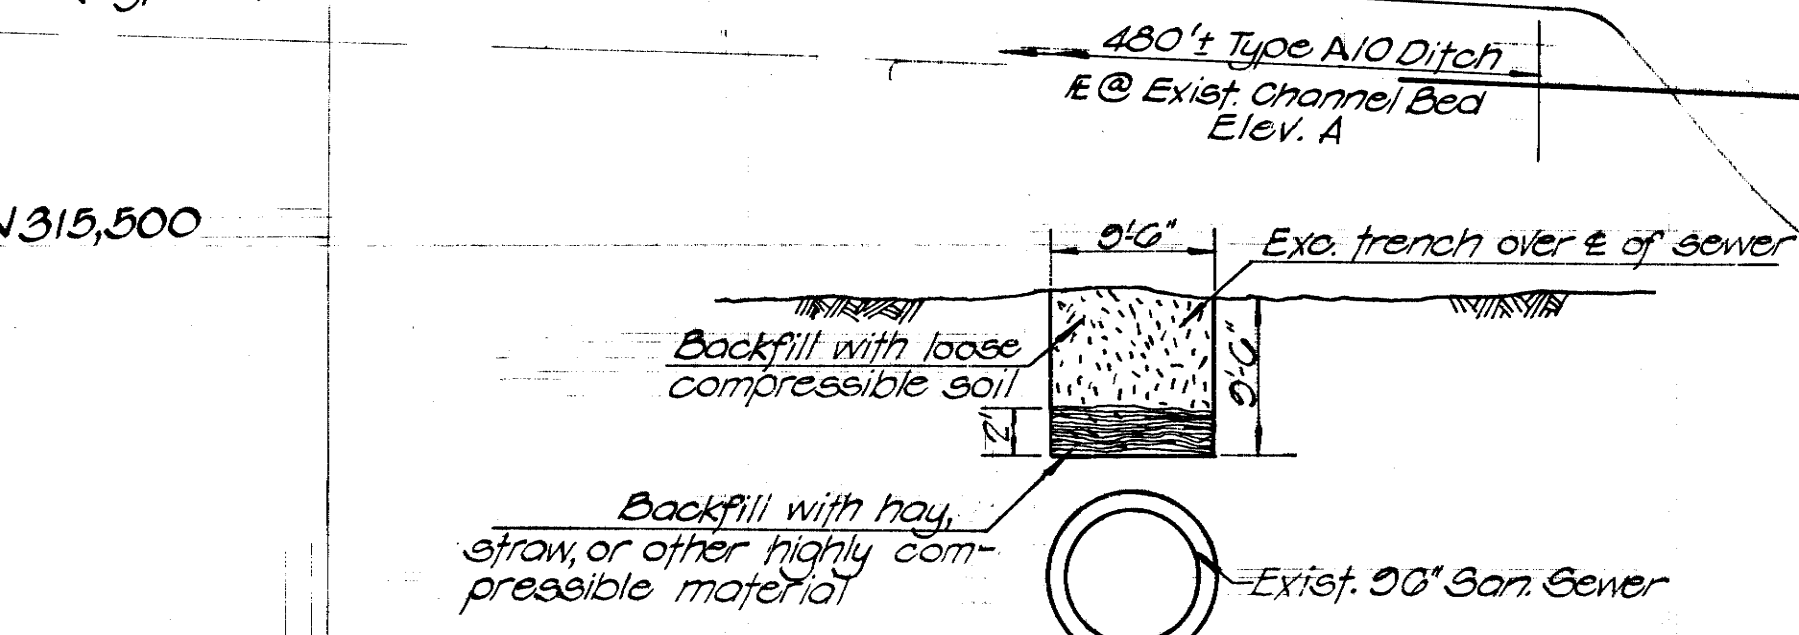

IMPERFECT TRENCH PROTECTION-30" SAN. SEWER

Contractor shall excavate trench 3'-0" wide by 3'-0" deep directly over & of exist. sewer maintaining vertical trench walls. Trench shall be backfilled as detailed & in accordance with Special Provisions Regarding Imp. Trench Construction. Payment will be made under Item 203-01 Road and Drainage Excavation. Approx. 602 C.Y. required. See Special Provision.


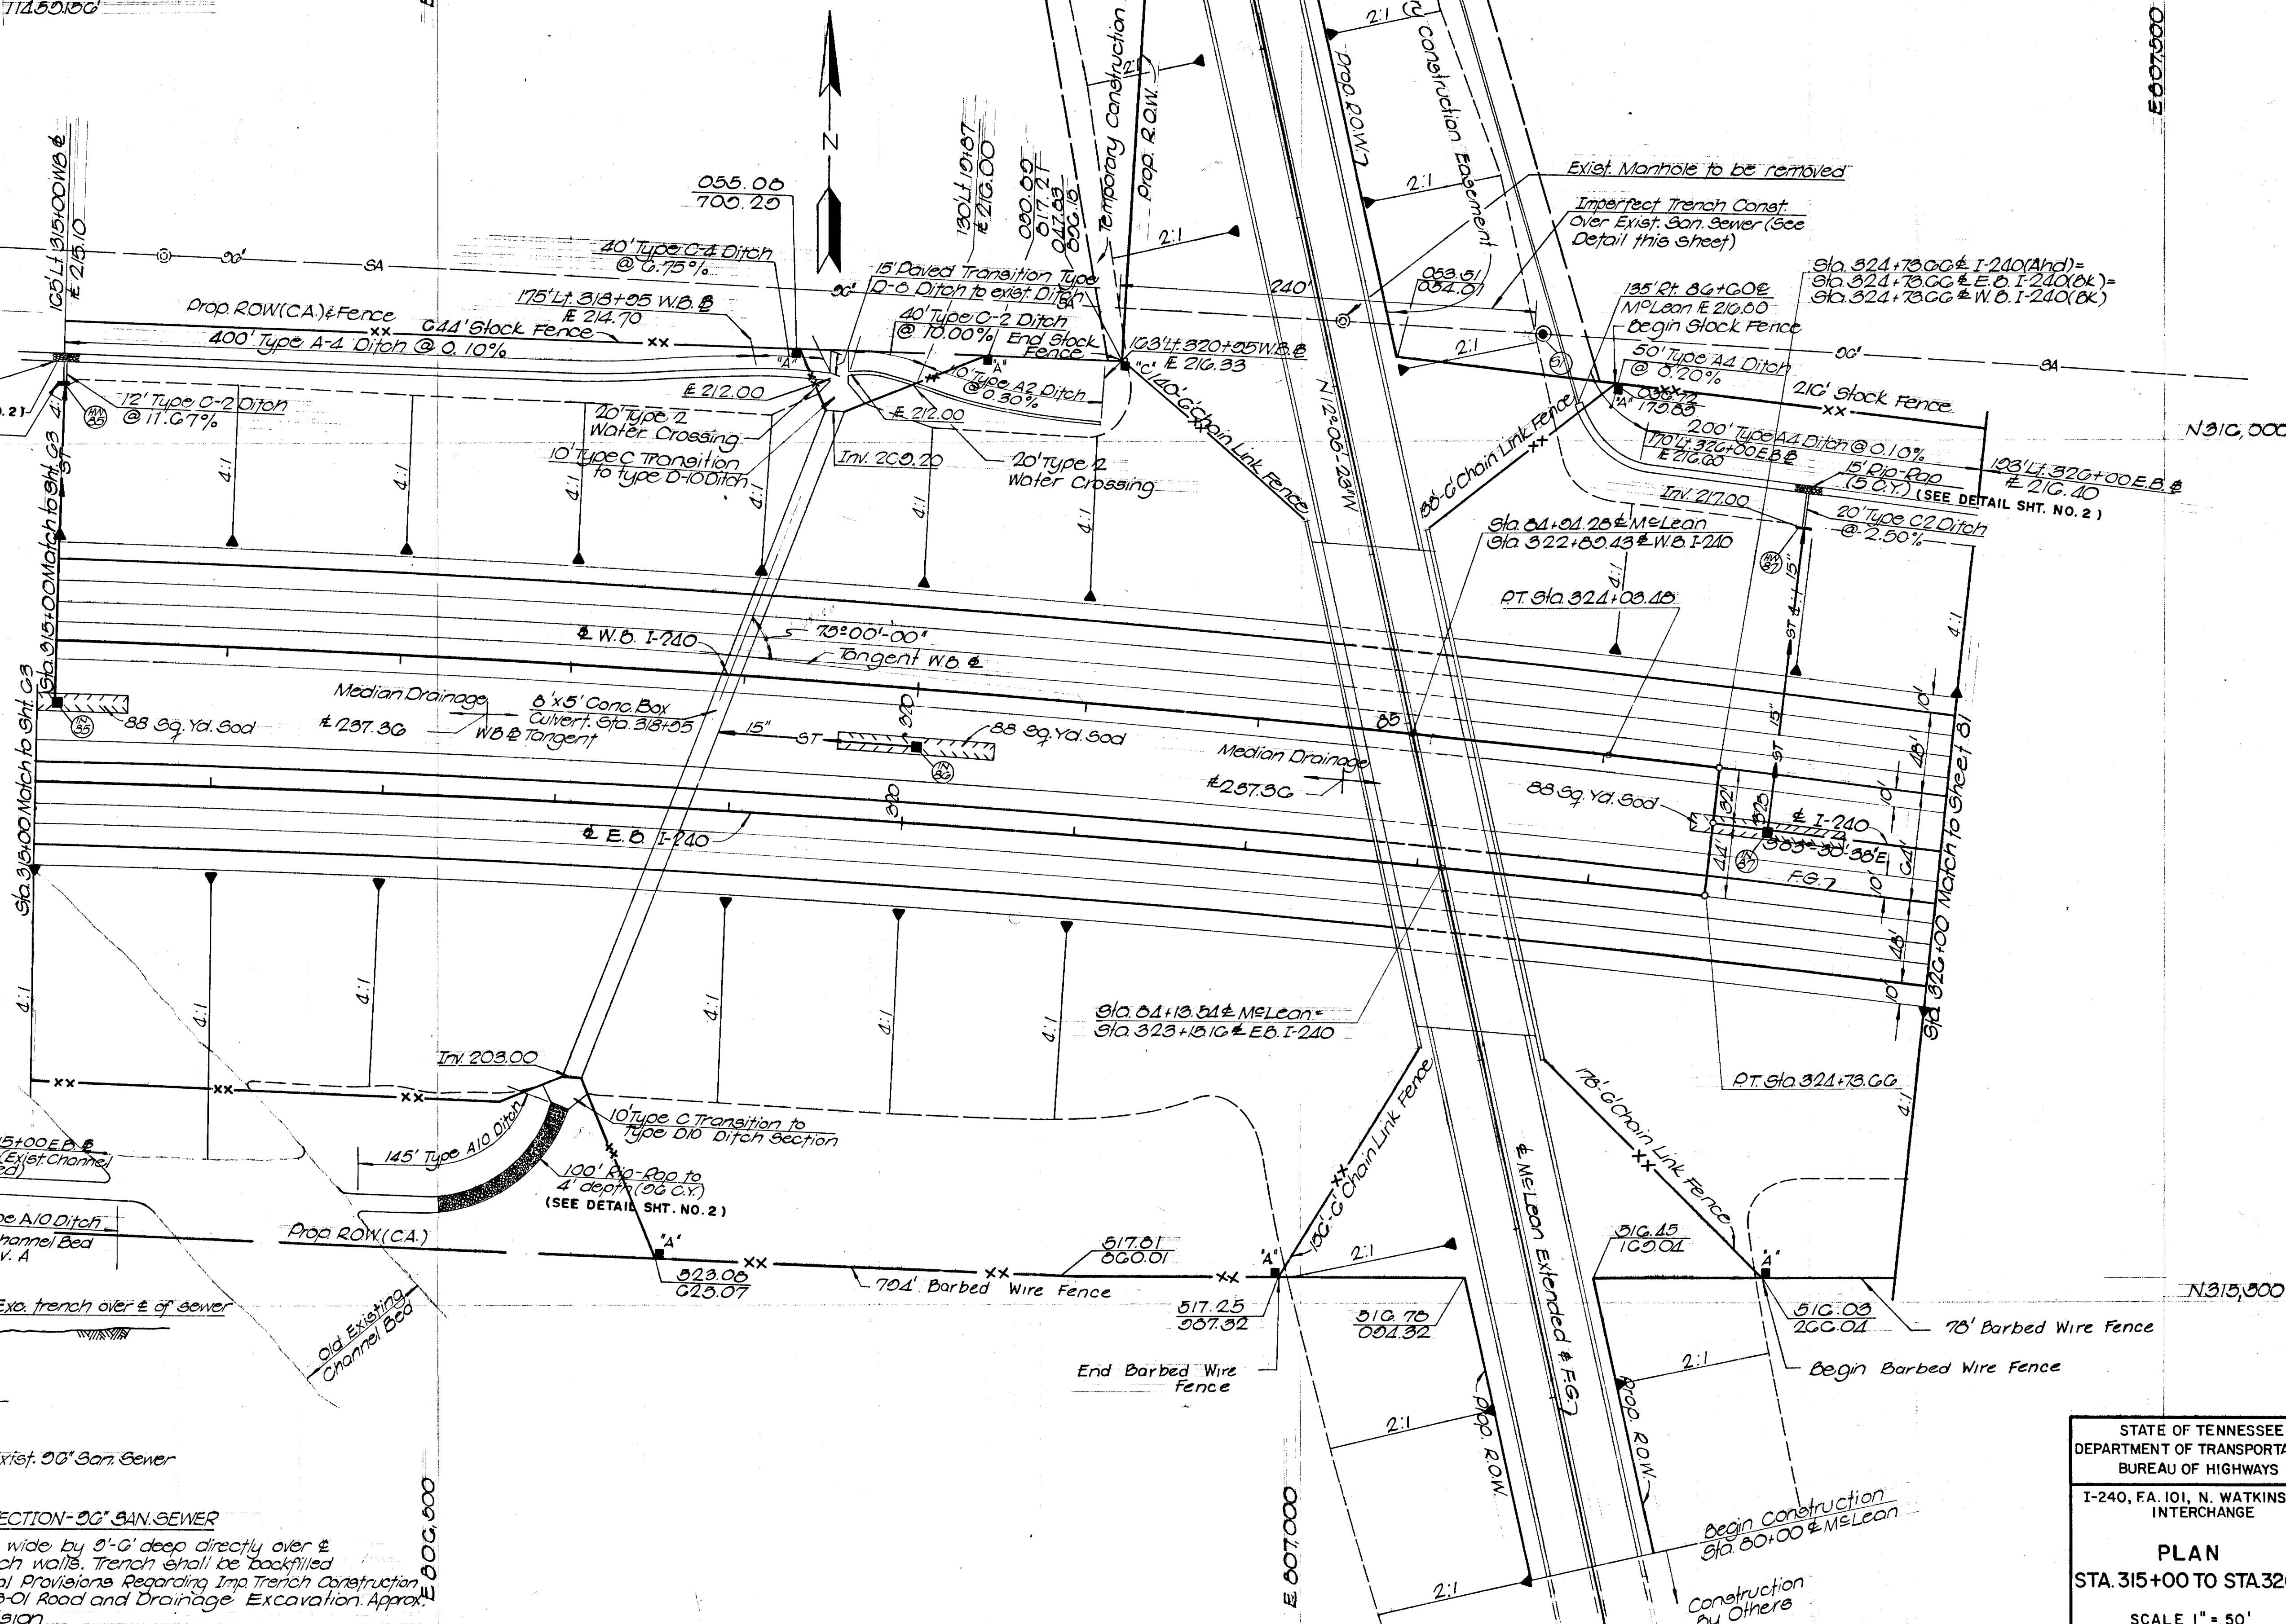




MICROFILMED

| TYPE   | YEAR | PROJECT NO.    | SHEET NO. |
|--------|------|----------------|-----------|
| Const. | 1974 | EA-1-240-1(24) | 63        |
|        |      |                |           |
|        |      |                |           |

Notes  
1. See sheets G1 & G2 for grading and drainage details adjacent to N. Watkins St. under this contract.

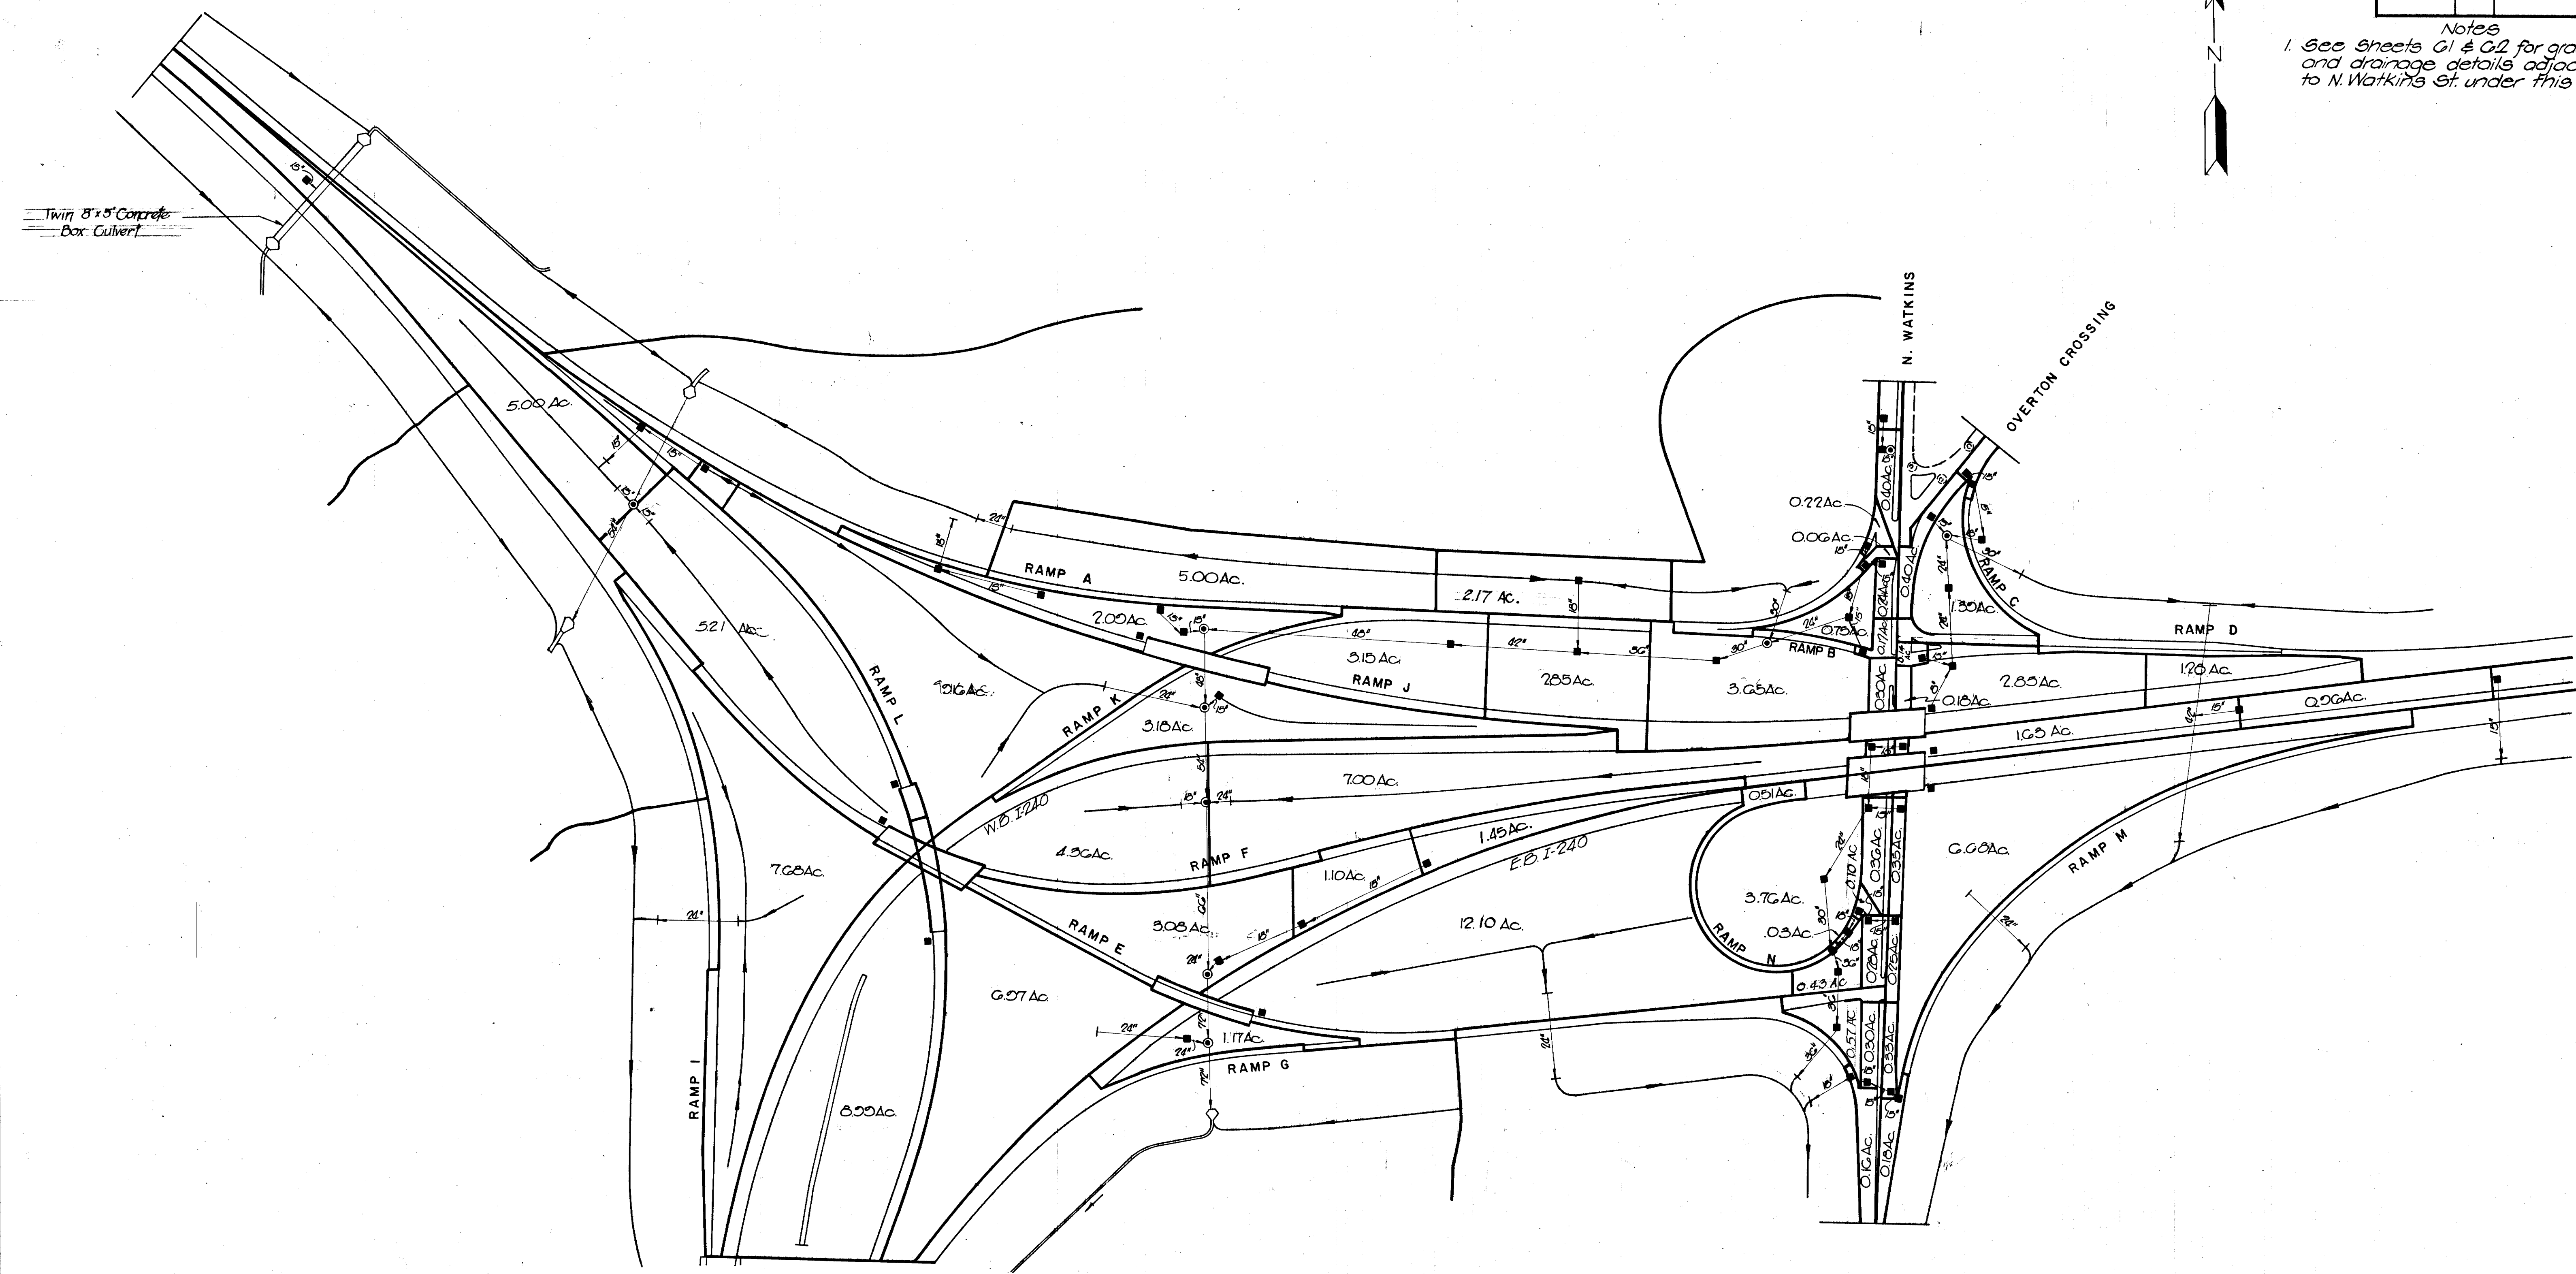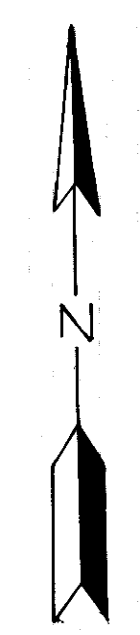




REV. 3-29-74; REFERENCE  
SHEET NUMBER SHOWN.

000

**MICROFILMED**

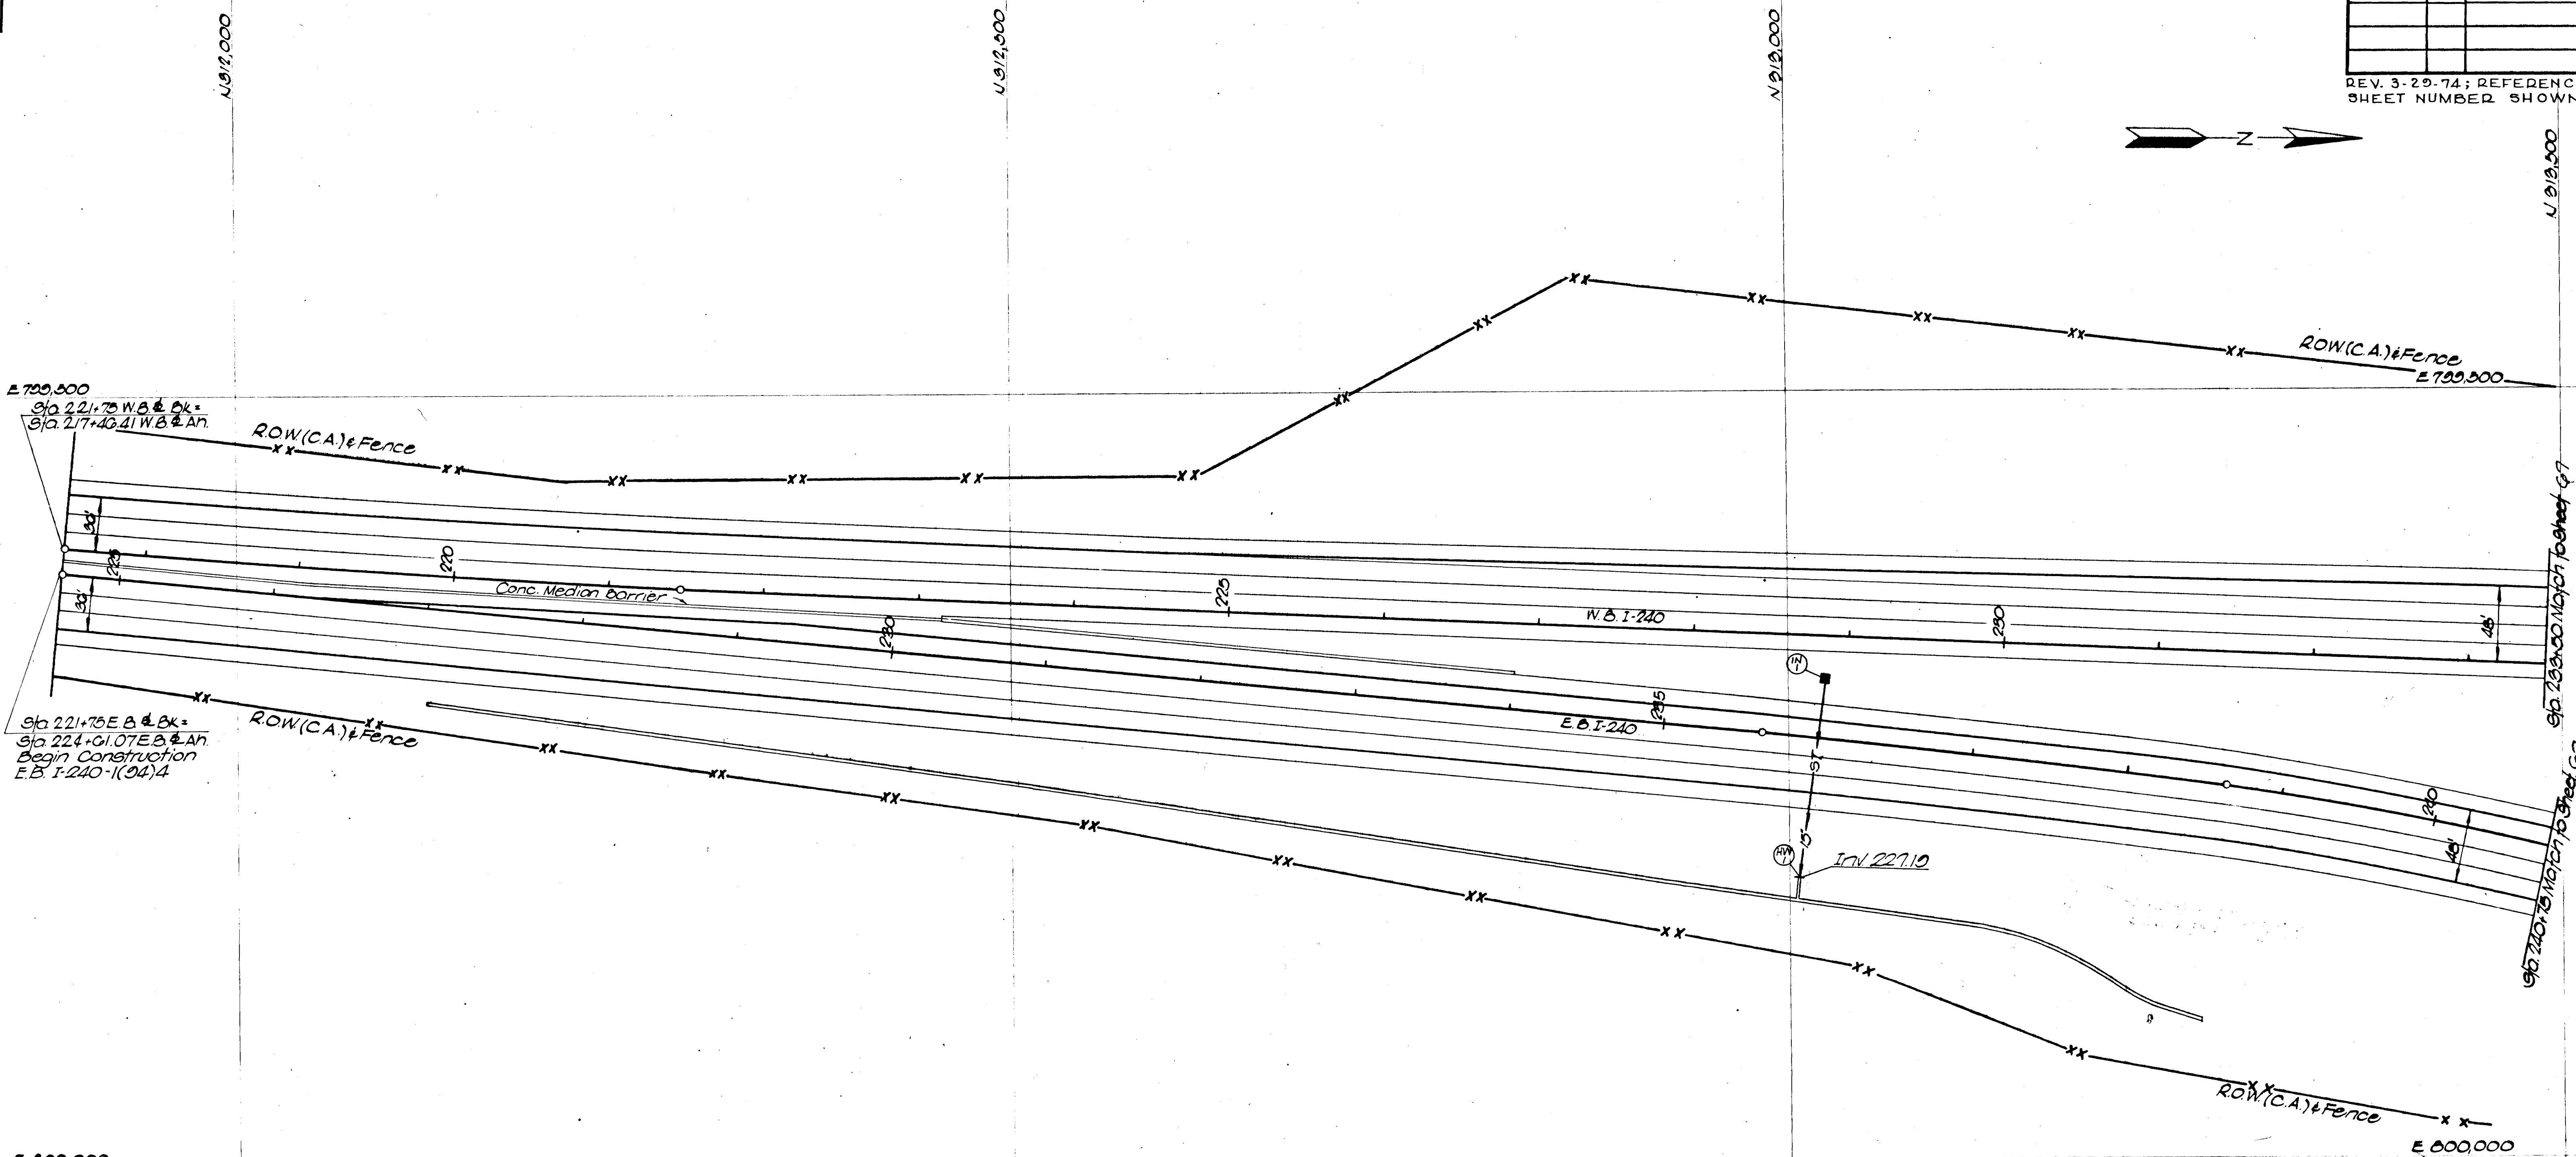

| CONCRETE HEADWALLS |                 |        |                                   |      |
|--------------------|-----------------|--------|-----------------------------------|------|
| Code               | Roadway Station | Type   | Class A Conc. Reinf. Sft.<br>C.Y. | Lbs. |
| (10) I-240EB       | 236+00 (PORT)   | A-15-4 | 0.90                              | 65   |

① For pipe grades in embankment sections  
(Type B) See Sheet No. 2-Z.

STATE OF TENNESSEE  
DEPARTMENT OF TRANSPORTATION  
BUREAU OF HIGHWAYS

---

I-240, F.A. 101, N. WATKINS ST.  
INTERCHANGE

**DRAINAGE  
PLAN**


SCALE 1" = 50'



| TYPE   | YEAR | PROJECT NO.     | SHEET NO. |
|--------|------|-----------------|-----------|
| Const. | 1974 | EACI-240-1(24)4 | 67        |
|        |      |                 |           |
|        |      |                 |           |


REV. 4-9-74; REV. BEGINNING OF RAMP "G" TAPEZ.

MICROFILMED

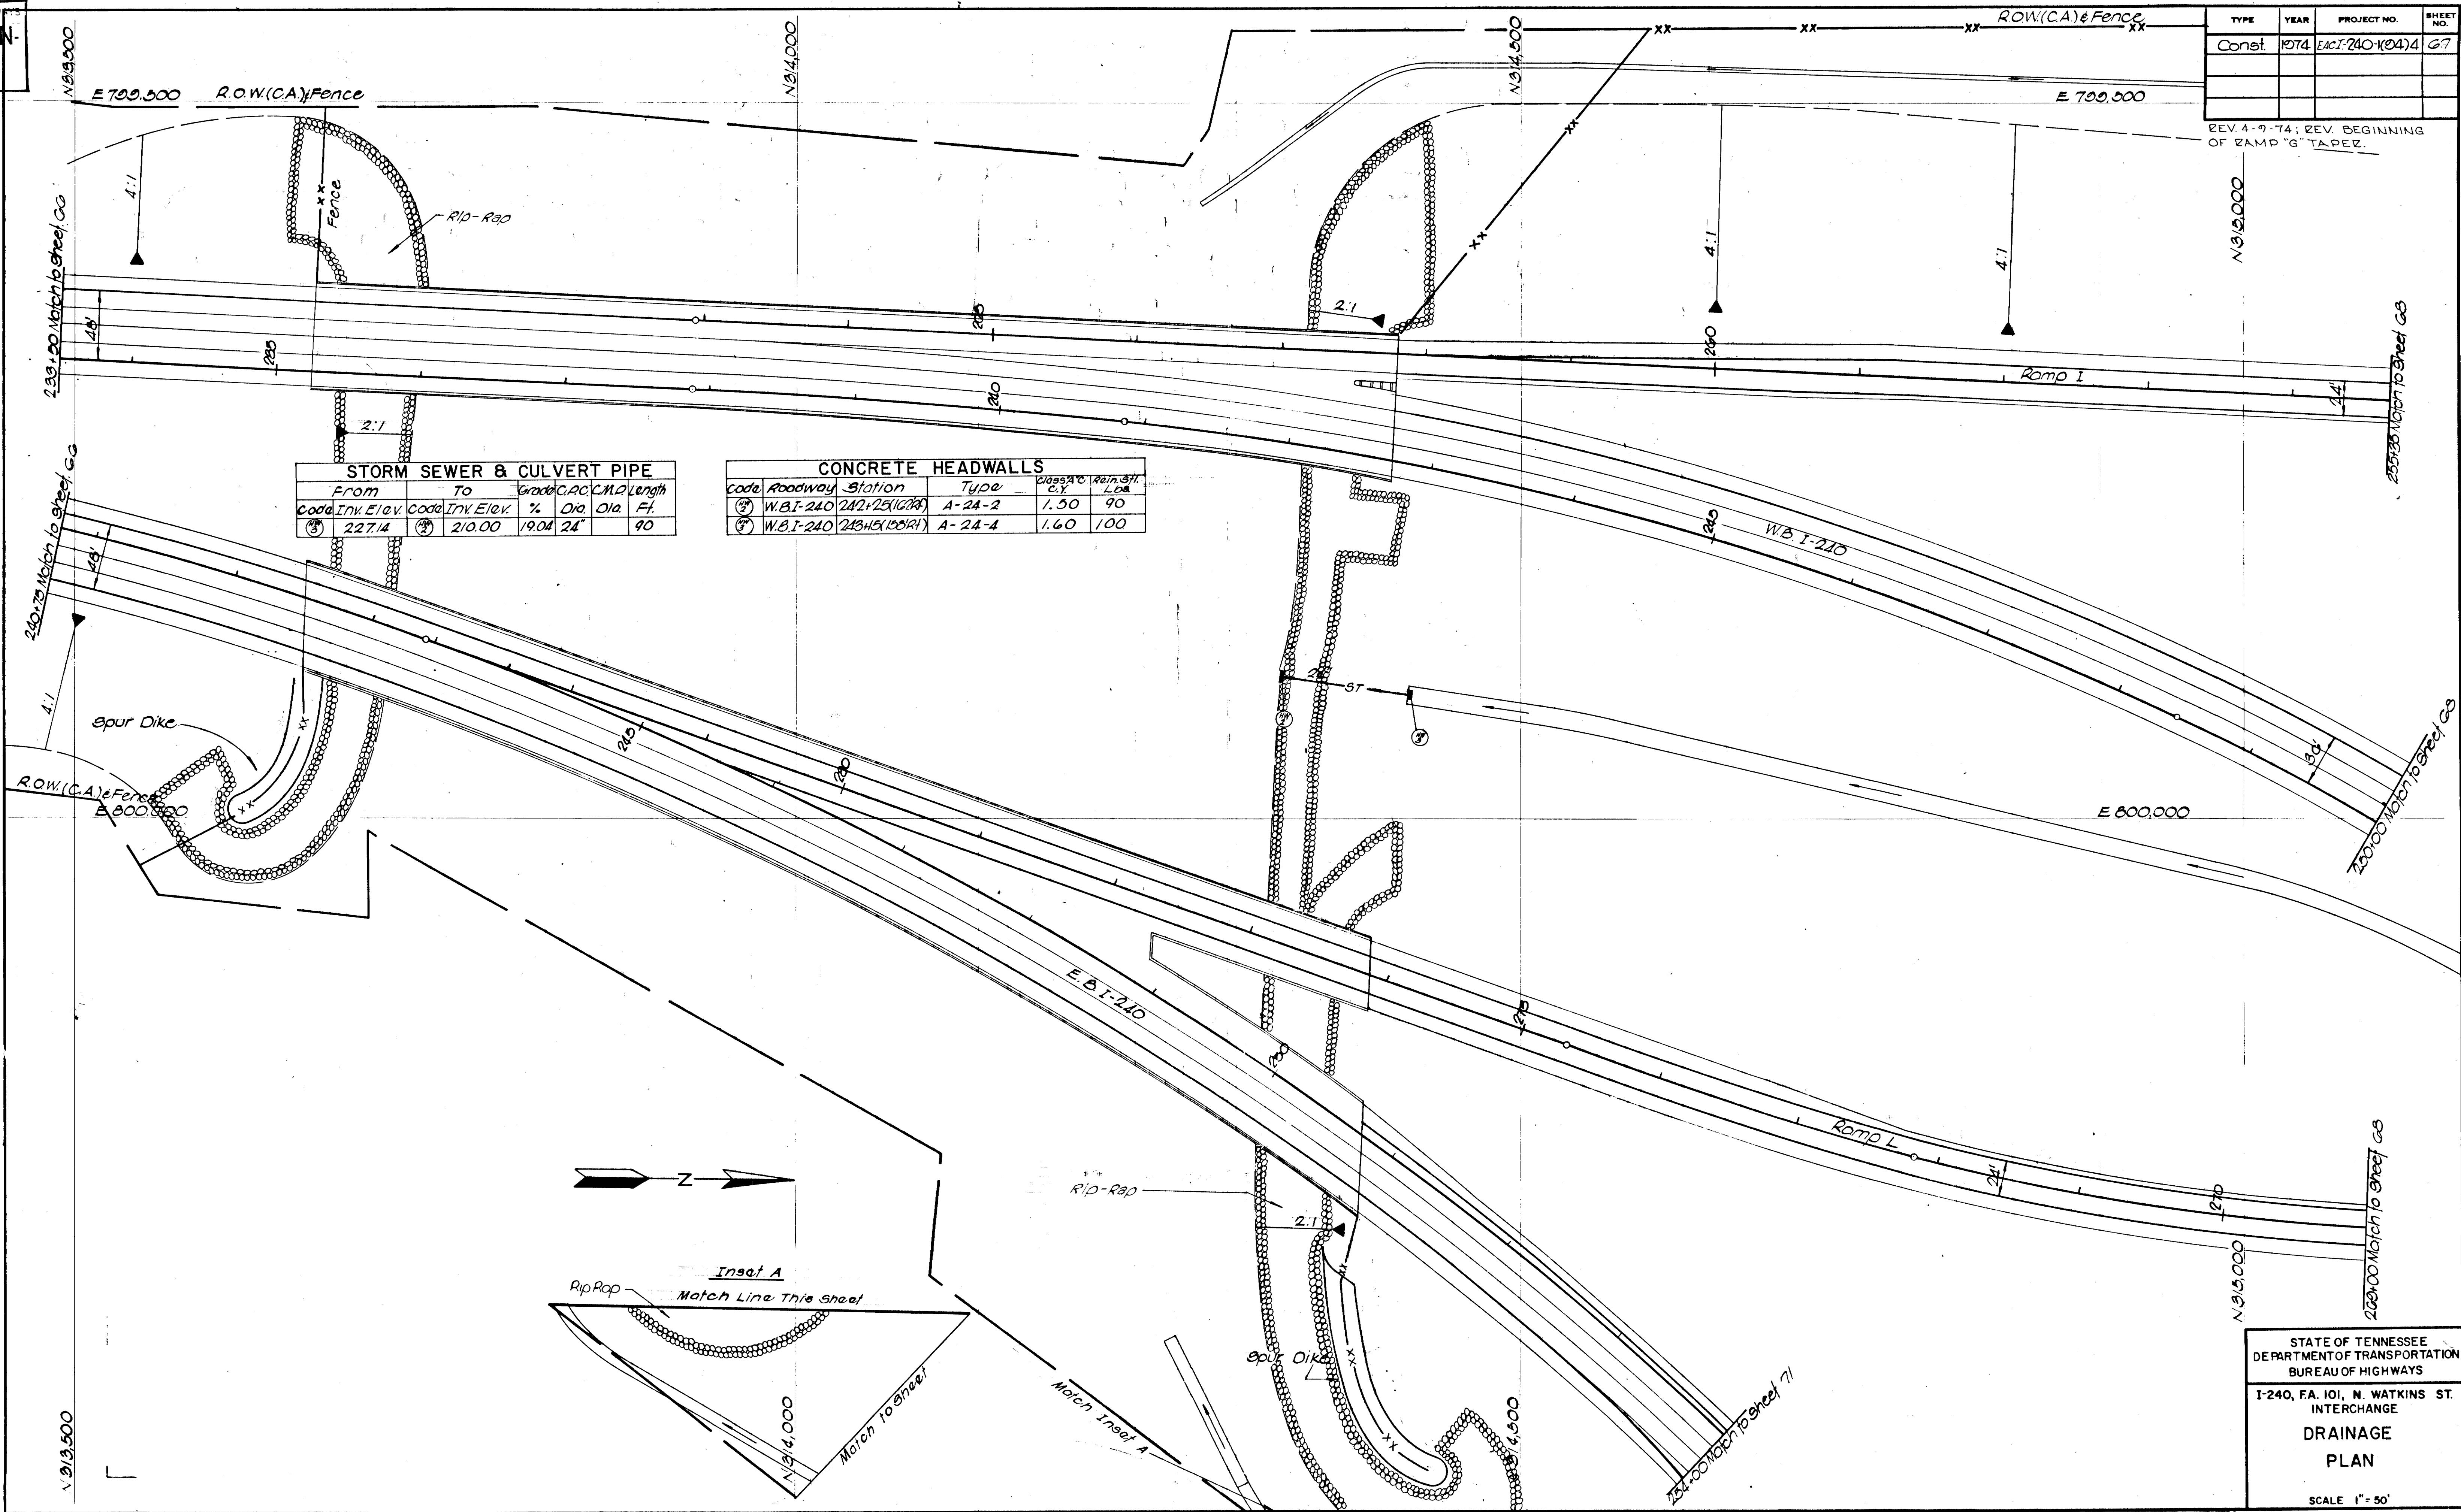


| STORM SEWER & CULVERT PIPE |           |       |            |        |     |      |
|----------------------------|-----------|-------|------------|--------|-----|------|
| From                       | To        | Grade | C.P.C.M.D. | Length |     |      |
| Code                       | Ink Elev. | Code  | Ink Elev.  | % Dia  | Dia | Feet |
| ②                          | 227.14    | ③     | 210.00     | 19.04  | 24" | 90   |

| CONCRETE HEADWALLS |           |              |        |       |               |
|--------------------|-----------|--------------|--------|-------|---------------|
| Code               | Roadway   | Station      | Type   | Class | Rein. Sh. Lbs |
| ②                  | W.B.I-240 | 242+25(1078) | A-24-2 | 1.50  | 90            |
| ③                  | W.B.I-240 | 243+15(1081) | A-24-4 | 1.60  | 100           |

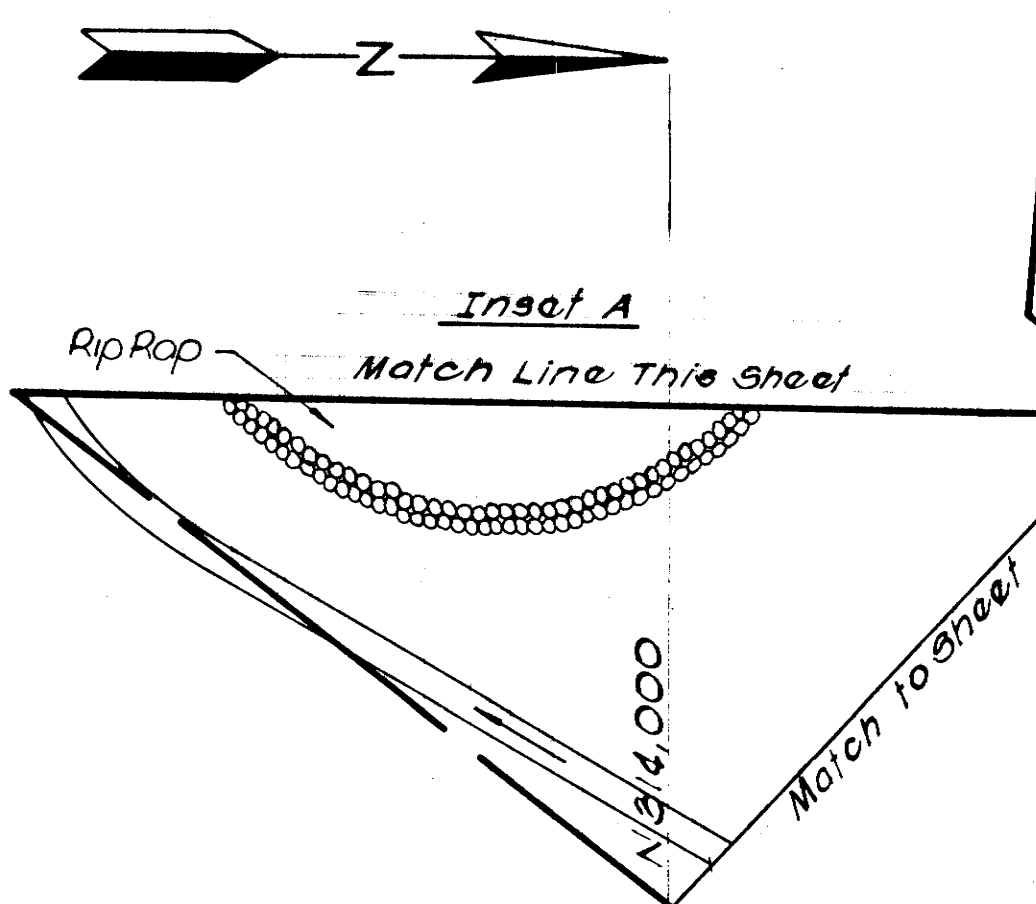



MICROFILMED

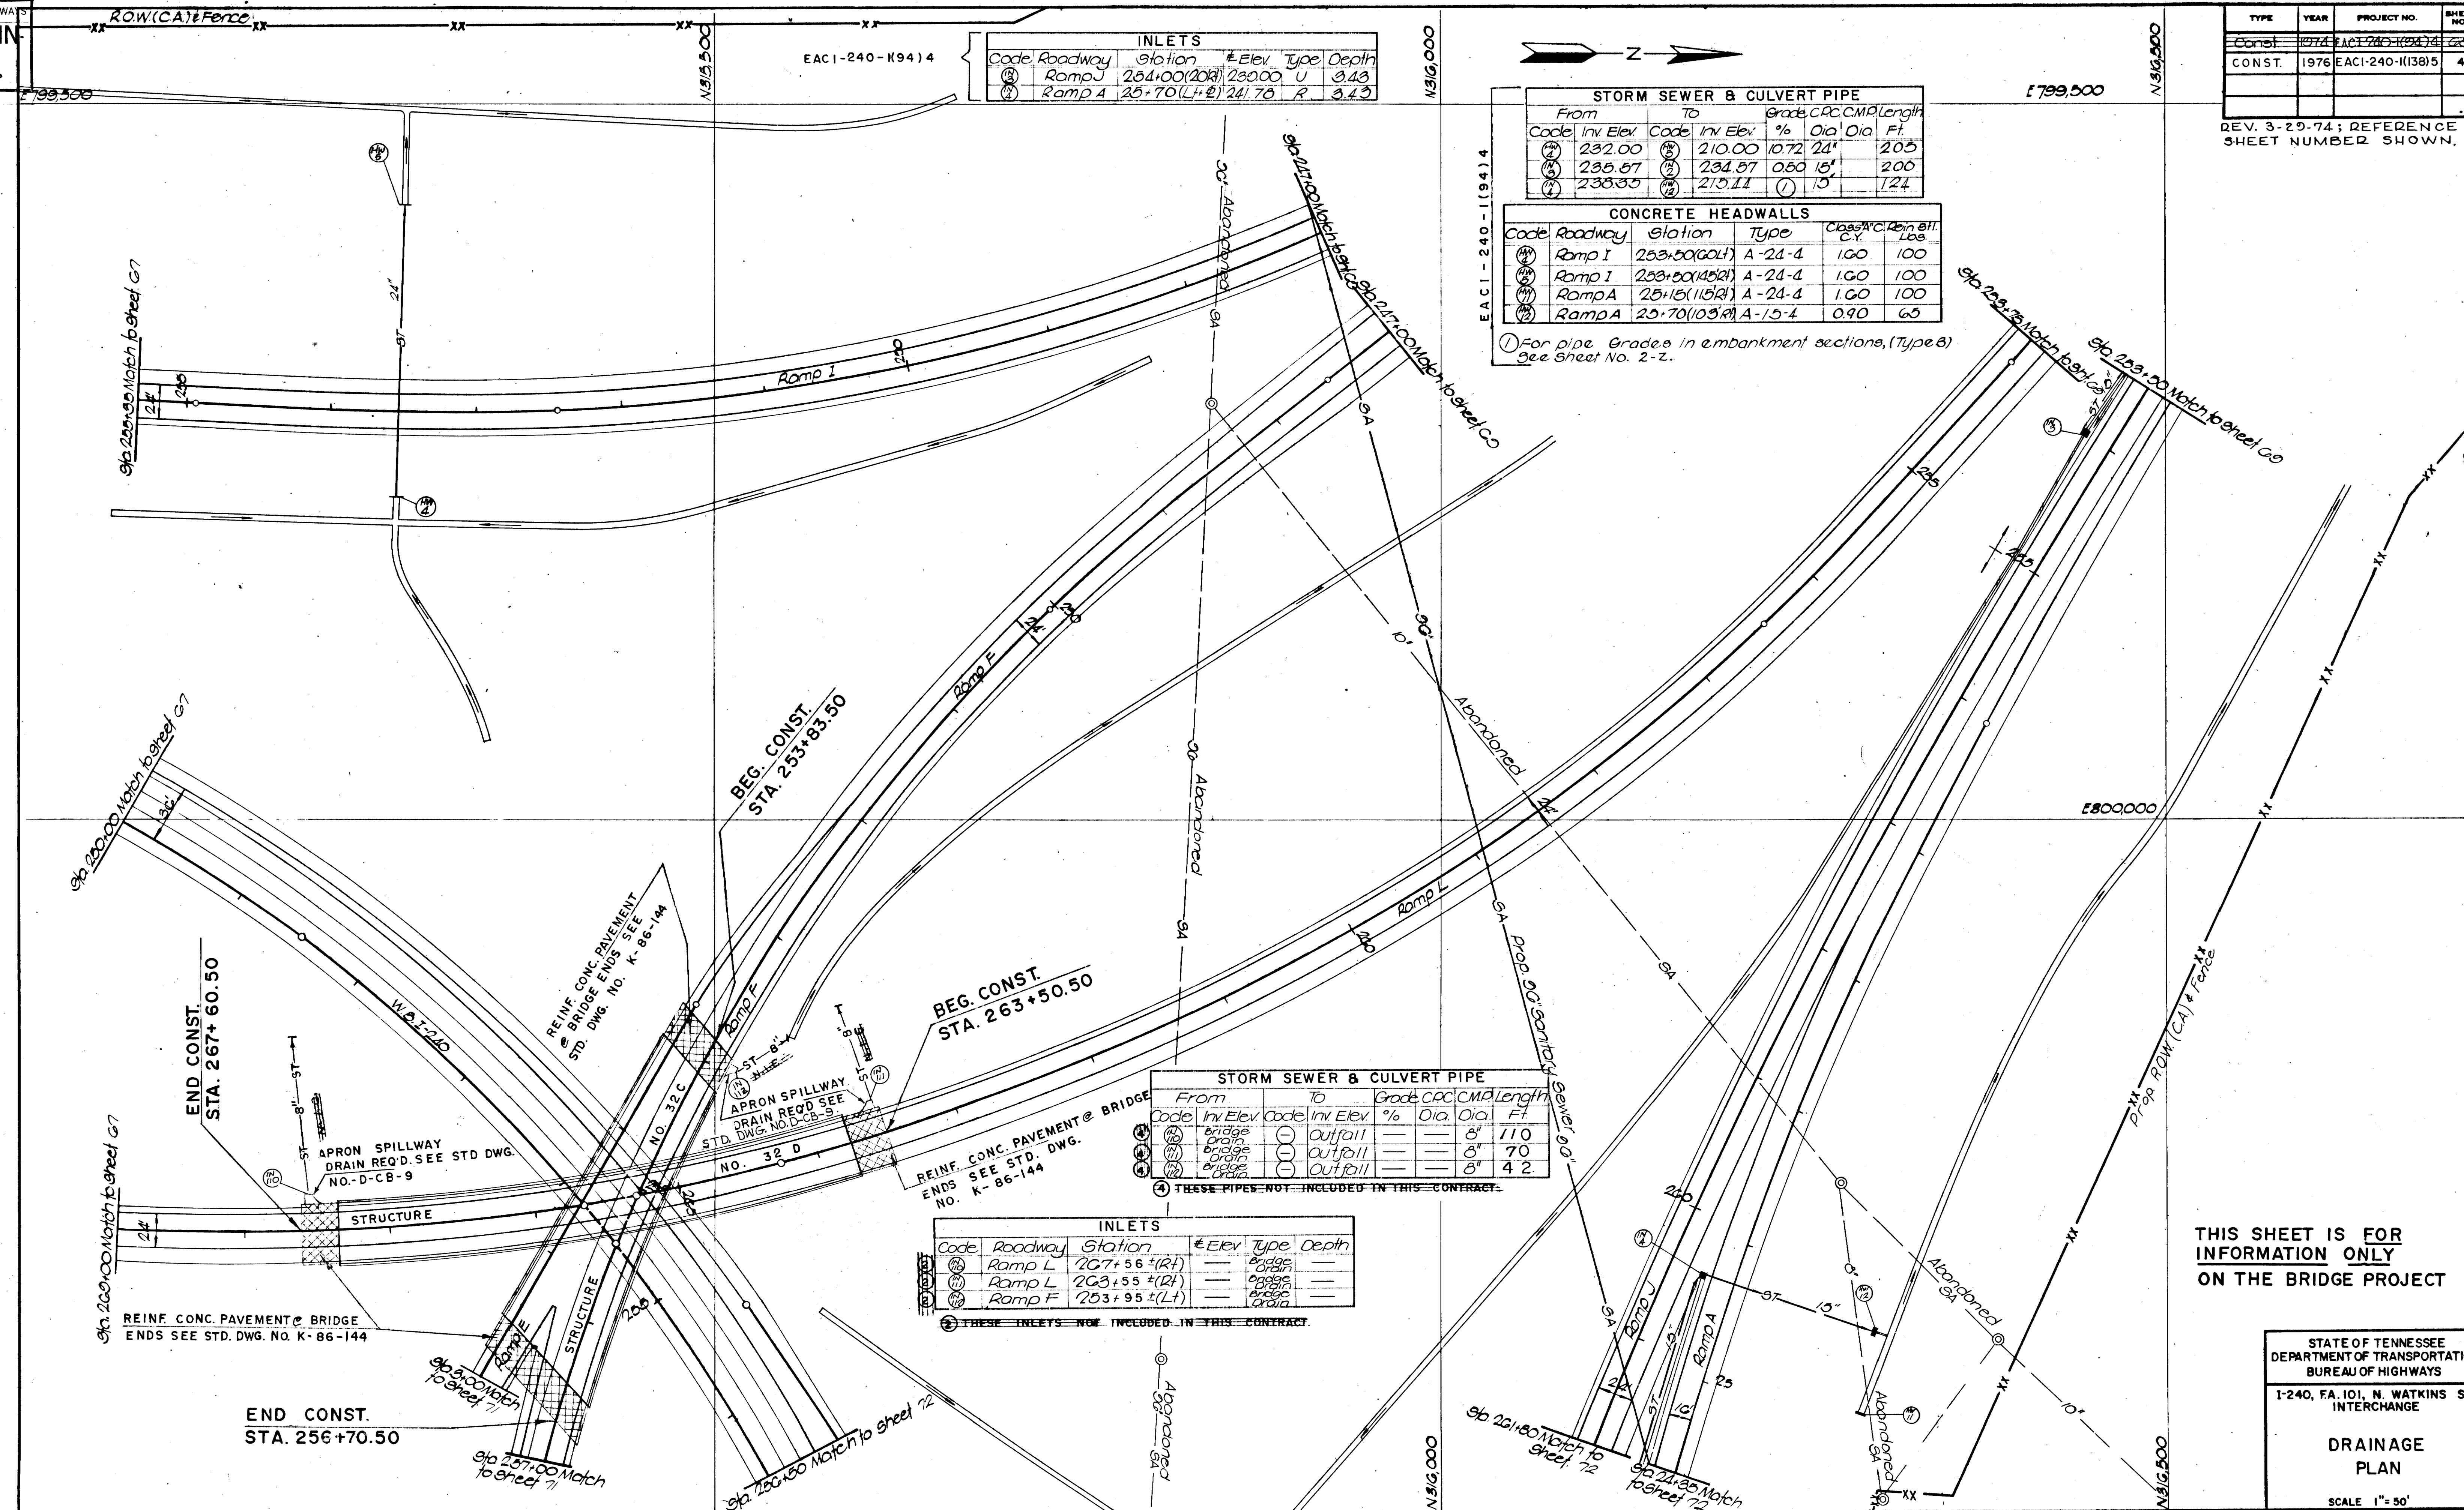

| INLETS |         |              |        |      |       |
|--------|---------|--------------|--------|------|-------|
| Code   | Roadway | Station      | Elev.  | Type | Depth |
| 1      | Ramp J  | 254+00 (20R) | 230.00 | U    | 3.43  |
| 2      | Ramp A  | 25+70 (L+R)  | 241.70 | R    | 3.43  |

| STORM SEWER & CULVERT PIPE |            |       |            |       |        |      |      |
|----------------------------|------------|-------|------------|-------|--------|------|------|
| From                       | To         | Grade | CPC        | CMP   | Length |      |      |
| Code                       | Inv. Elev. | Code  | Inv. Elev. | %     | Dia.   | Dia. | Feet |
| 1                          | 232.00     | 2     | 210.00     | 10.72 | 24"    |      | 20.5 |
| 2                          | 235.57     | 3     | 234.57     | 0.50  | 15"    |      | 20.0 |
| 3                          | 235.30     | 4     | 210.11     |       | 15"    |      | 12.4 |

| CONCRETE HEADWALLS |         |              |        |             |                 |
|--------------------|---------|--------------|--------|-------------|-----------------|
| Code               | Roadway | Station      | Type   | Class. C.P. | Rein. All. Lbs. |
| 1                  | Ramp I  | 253+50 (GOL) | A-24-4 | 1.60        | 100             |
| 2                  | Ramp I  | 253+50 (15R) | A-24-4 | 1.60        | 100             |
| 3                  | Ramp A  | 25+15 (115R) | A-24-4 | 1.60        | 100             |
| 4                  | Ramp A  | 25+70 (105R) | A-15-4 | 0.90        | 65              |

① For pipe, Grades in embankment sections, (Type B)  
See Sheet No. 2-Z.

| STORM SEWER & CULVERT PIPE |            |       |            |     |        |      |      |
|----------------------------|------------|-------|------------|-----|--------|------|------|
| From                       | To         | Grade | CPC        | CMP | Length |      |      |
| Code                       | Inv. Elev. | Code  | Inv. Elev. | %   | Dia.   | Dia. | Feet |
| 1                          | bridge     | 2     | Outfall    | —   | 8"     |      | 11.0 |
| 2                          | bridge     | 3     | Outfall    | —   | 8"     |      | 7.0  |
| 3                          | bridge     | 4     | Outfall    | —   | 8"     |      | 4.2  |

④ THESE PIPES NOT INCLUDED IN THIS CONTRACT.

| INLETS |         |               |       |        |       |
|--------|---------|---------------|-------|--------|-------|
| Code   | Roadway | Station       | Elev. | Type   | Depth |
| 1      | Ramp L  | 267+56 ± (RT) | —     | bridge | —     |
| 2      | Ramp L  | 263+55 ± (RT) | —     | bridge | —     |
| 3      | Ramp F  | 263+95 ± (LT) | —     | bridge | —     |

⑤ THESE INLETS NOT INCLUDED IN THIS CONTRACT.

| TYPE   | YEAR | PROJECT NO.      | SHEET NO. |
|--------|------|------------------|-----------|
| Const. | 1974 | EACI-240-K(94)4  | 65        |
| CONST. | 1976 | EACI-240-K(138)5 | 4         |

REV. 3-29-74; REFERENCE SHEET NUMBER SHOWN.

THIS SHEET IS FOR INFORMATION ONLY ON THE BRIDGE PROJECT



MICROFILMED


| STORM SEWER & CULVERT PIPE |            |       |            |        |        |      |      |
|----------------------------|------------|-------|------------|--------|--------|------|------|
| From                       | TO         | Grade | C.P.C.     | C.M.P. | Length |      |      |
| Code                       | Inv. Elev. | Code  | Inv. Elev. | %      | Dia.   | Dia. | Feet |
| (1)                        | 224.57     | (1)   | 225.00     | (1)    | 15"    |      | 125  |
| (2)                        | 224.00     | (2)   | 222.00     | 3.30   | 24"    |      | 55   |
| (3)                        | 224.00     | (3)   | 222.00     | 3.30   | 24"    |      | 55   |
| (4)                        | 214.00     | (4)   | 213.04     | 0.48   | 54"    |      | 375  |
| (5)                        | 212.04     | (5)   | 211.43     | 0.48   | 54"    |      | 315  |

- 1 For Pipe Grades in embankment sections (Type B) See Sheet No. 2-z.  
2 Class II Extra strength, Class "B" bedding, imperfect trench installation, See Sheet No. 2-z.

| INLETS |         |              |        |      |       |
|--------|---------|--------------|--------|------|-------|
| Code   | Roadway | Station      | Elev.  | Type | Depth |
| (2)    | Ramp J  | 252+00 (20R) | 230.00 | U    | 4.43  |

| TYPE   | YEAR | PROJECT NO.    | SHEET NO. |
|--------|------|----------------|-----------|
| Const. | 1974 | EACI-240-1(24) | 60        |
|        |      |                |           |
|        |      |                |           |

REV. 3-29-74; REFERENCE SHEET NUMBER SHOWN.

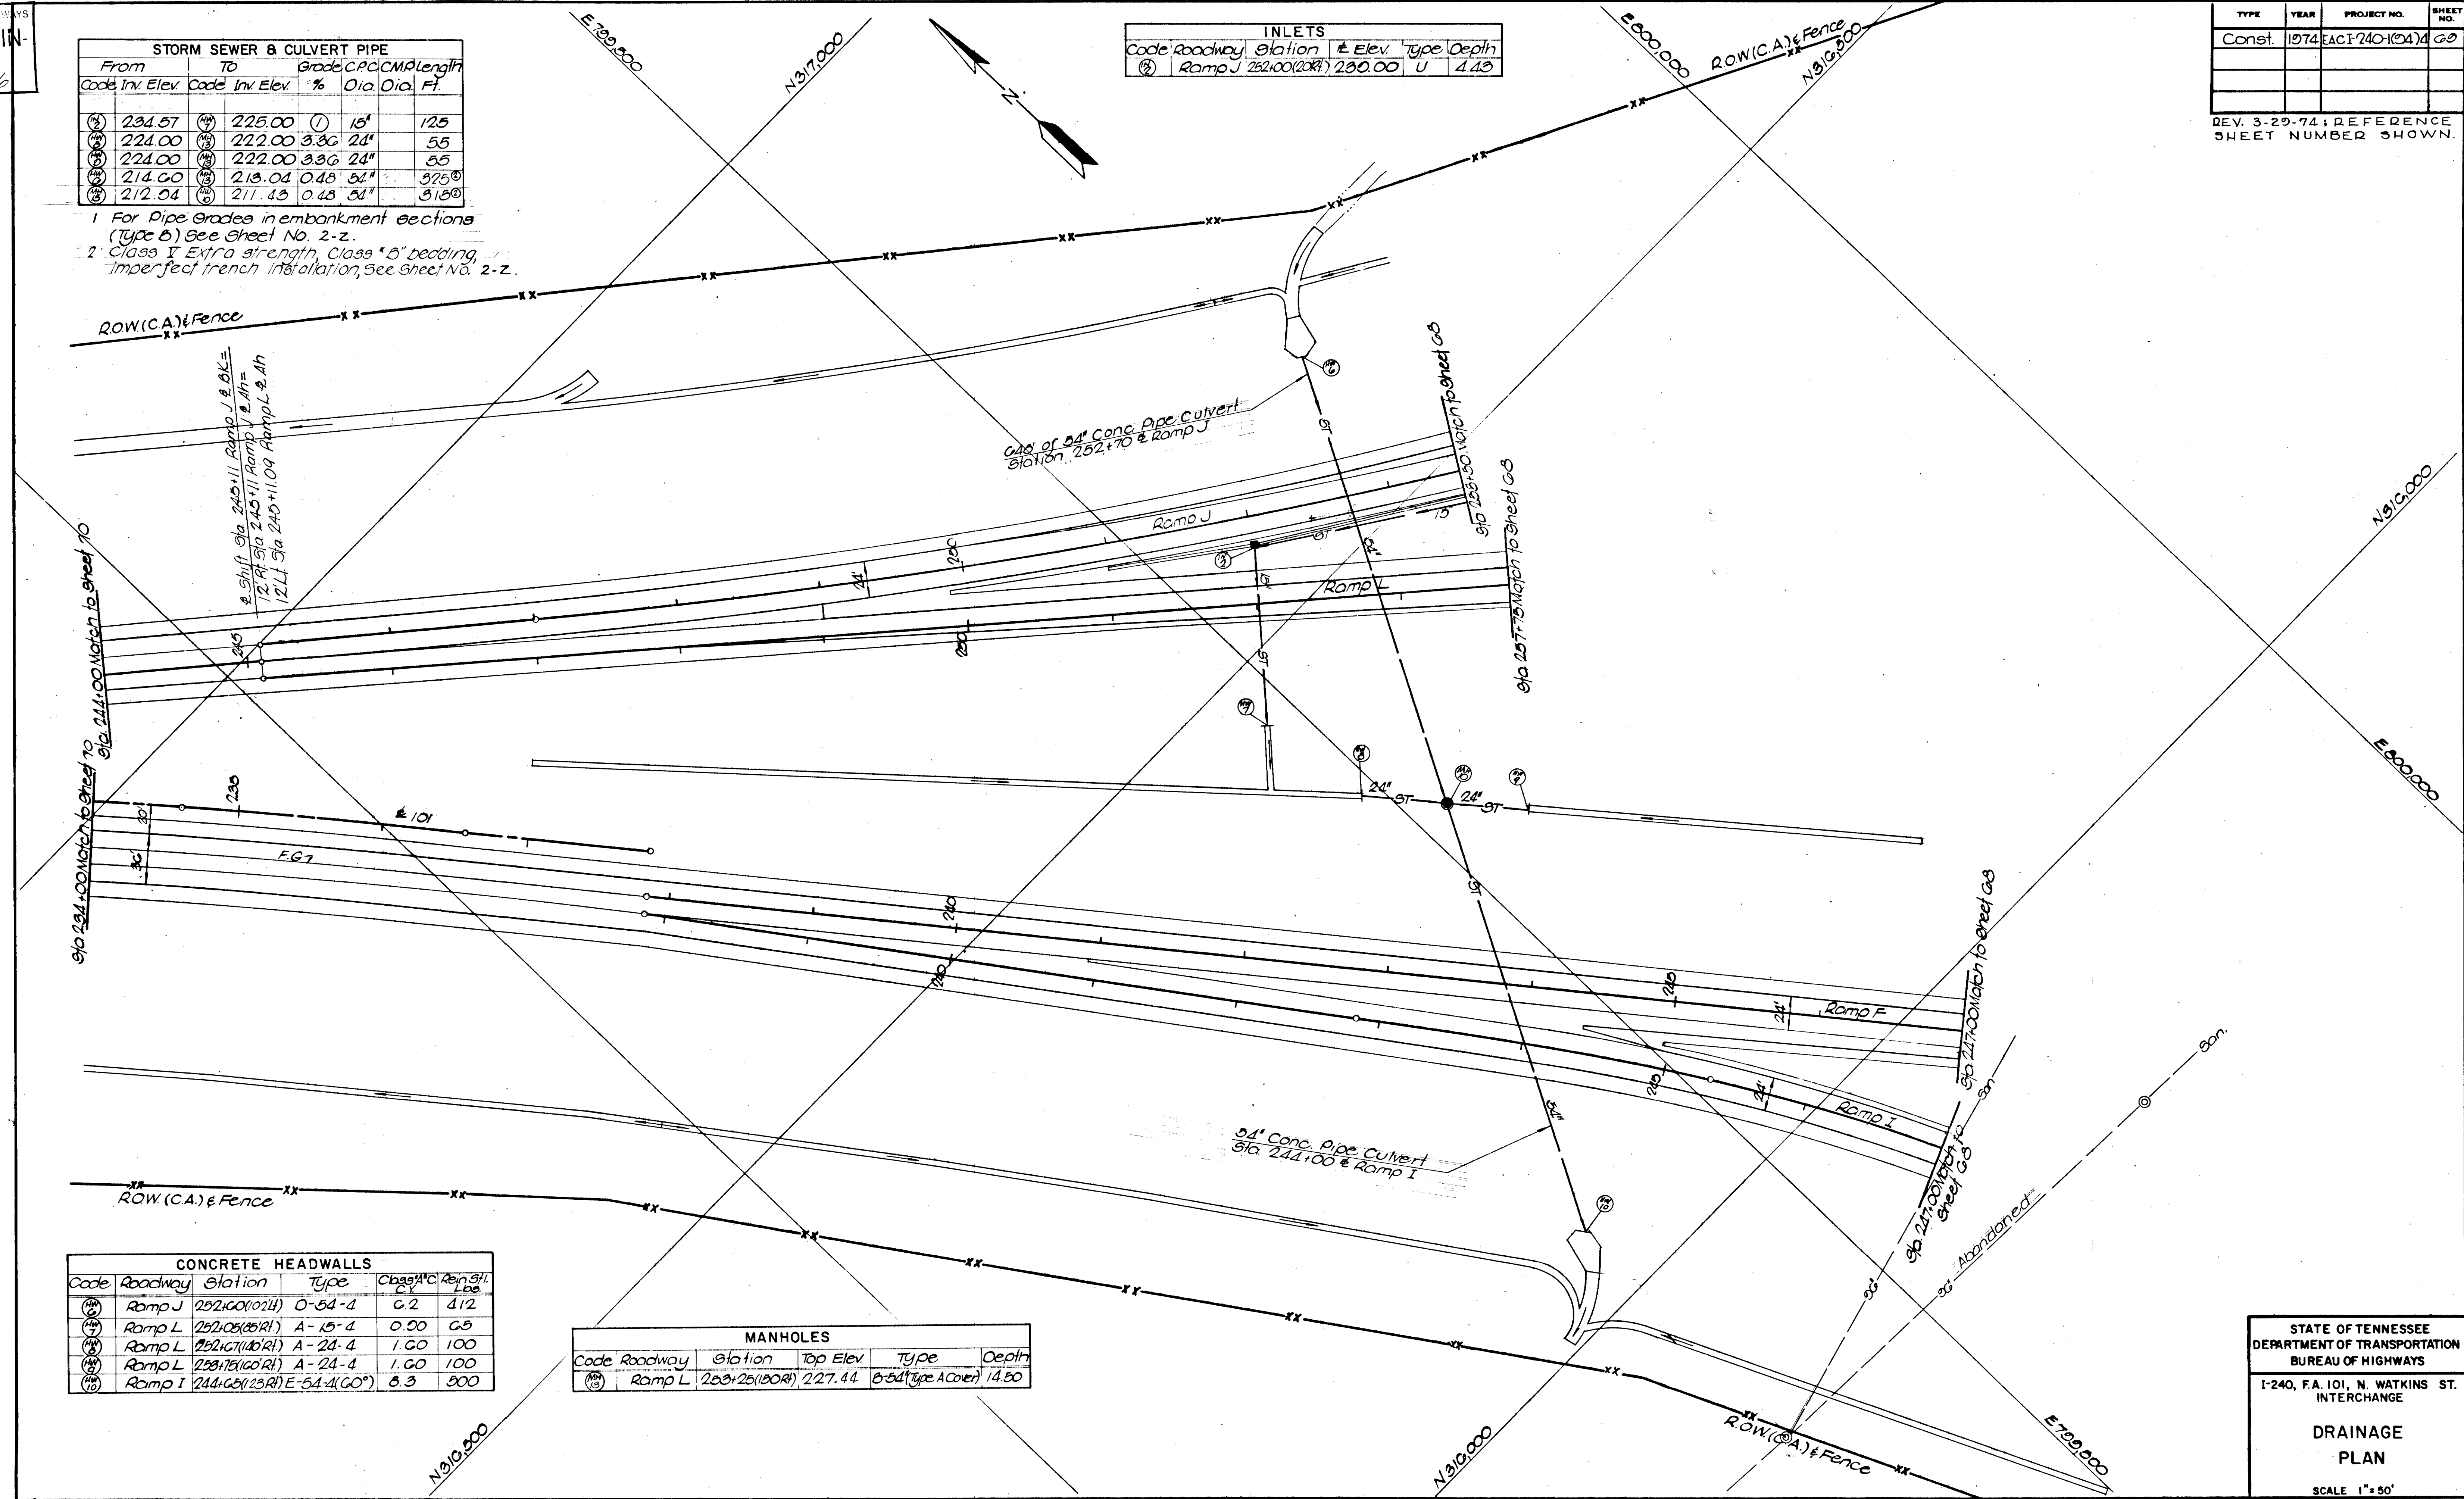

| CONCRETE HEADWALLS |         |              |              |       |                |
|--------------------|---------|--------------|--------------|-------|----------------|
| Code               | Roadway | Station      | Type         | Class | Rein. SH. Lbs. |
| (1)                | Ramp J  | 252+00 (20R) | O-54-4       | C-2   | 412            |
| (2)                | Ramp L  | 252+05 (25R) | A-15-4       | O-50  | 65             |
| (3)                | Ramp L  | 252+07 (10R) | A-24-4       | 1.00  | 100            |
| (4)                | Ramp L  | 253+15 (10R) | A-24-4       | 1.00  | 100            |
| (5)                | Ramp I  | 244+05 (23R) | E-54-4 (60°) | B-3   | 500            |

| MANHOLES |         |              |           |                    |
|----------|---------|--------------|-----------|--------------------|
| Code     | Roadway | Station      | Top Elev. | Type               |
| (5)      | Ramp L  | 253+25 (20R) | 227.44    | 6-54" Type A Cover |







MICROFILMED

REV. 3-29-74; REFERENCE  
SHEET NUMBER SHOWN.

| INLETS |         |               |        |        |
|--------|---------|---------------|--------|--------|
| Code   | Roadway | Station       | Elev.  | Type   |
| 1      | Ramp J  | 266+18.7(Lt)  | —      | Bridge |
| 2      | Ramp A  | 265+55(88'Lt) | 220.75 | 04     |
| 3      | Ramp A  | 264+40(80'Lt) | 237.60 | 07     |
| 4      | Ramp A  | 264+00(Lt#)   | 244.00 | 2      |
| 5      | Ramp A  | 263+00(Lt#)   | 244.51 | Q      |
| 6      | Ramp J  | 262+10(77'RA) | 235.75 | 07     |

These Inlets Not Included In This Contract


| STORM SEWER & CULVERT PIPE |            |       |            |      |        |     |
|----------------------------|------------|-------|------------|------|--------|-----|
| From                       | To         | Grade | CAC        | CMP  | Length |     |
| Code                       | Inv. Elev. | Code  | Inv. Elev. | %    | Dia.   | Di. |
| 1                          | 216.55     | 2     | 214.10     | 0.38 | 48"    | 1   |
| 2                          | 240.00     | 3     | 234.75     | 7.45 | 15"    | 1   |
| 3                          | 234.00     | 4     | 232.85     | 4.00 | 15"    | 1   |
| 4                          | 233.00     | 5     | 231.00     | 5.00 | 15"    | 1   |
| 5                          | 231.50     | 6     | 214.71     | 6.05 | 24"    | 1   |
| 6                          | 214.00     | 7     | 213.11     | 0.50 | 48"    | 1   |
| 7                          | 228.00     | 8     | 226.20     | 2.77 | 24"    | 1   |
| 8                          | 228.00     | 9     | 226.70     | 2.24 | 18"    | 1   |
| 9                          | 212.71     | 10    | 211.27     | 0.63 | 54"    | 2   |
| 10                         | 241.08     | 11    | 238.35     | 1.01 | 15"    | 1   |
| 11                         | 210.52     | 12    | 215.00     | 1.08 | 24"    | 1   |
| 12                         | 210.87     | 13    | 208.50     | 0.52 | 60"    | 2   |

1 Class V concrete Pipe Culvert; Class B Bedding  
2 Class V concrete Pipe Culvert; Imperfect Trench  
Installation; Class B Bedding; See Sheet No. 2-2  
These Pipes Not Included In This Contract

| CONCRETE HEADWALLS |         |                |        |           |
|--------------------|---------|----------------|--------|-----------|
| Code               | Roadway | Station        | Type   | Top Elev. |
| 1                  | Ramp A  | 264+00(80'Lt)  | A-24-4 | 1.60      |
| 2                  | Ramp K  | 261+00(80'Lt)  | A-24-4 | 1.60      |
| 3                  | I-240WB | 261+07(112'RA) | A-18-4 | 1.10      |
| 4                  | I-240WB | 262+43(112'RA) | A-24-4 | 1.60      |

| TYPE   | YEAR | PROJECT NO.       | SHEET NO. |
|--------|------|-------------------|-----------|
| CONST. | 1976 | EACI-240-11(138)5 | 6         |

| MANHOLES |         |                |           |              |
|----------|---------|----------------|-----------|--------------|
| Code     | Roadway | Station        | Top Elev. | Type         |
| 1        | Ramp A  | 264+00(80'Lt)  | 235.00    | B-40(1/2" S) |
| 2        | I-240WB | 261+05(124'Lt) | 236.00    | B-54(1/2" S) |
| 3        | I-240WB | 261+72(113'RA) | 230.00    | B-60(1/2" S) |

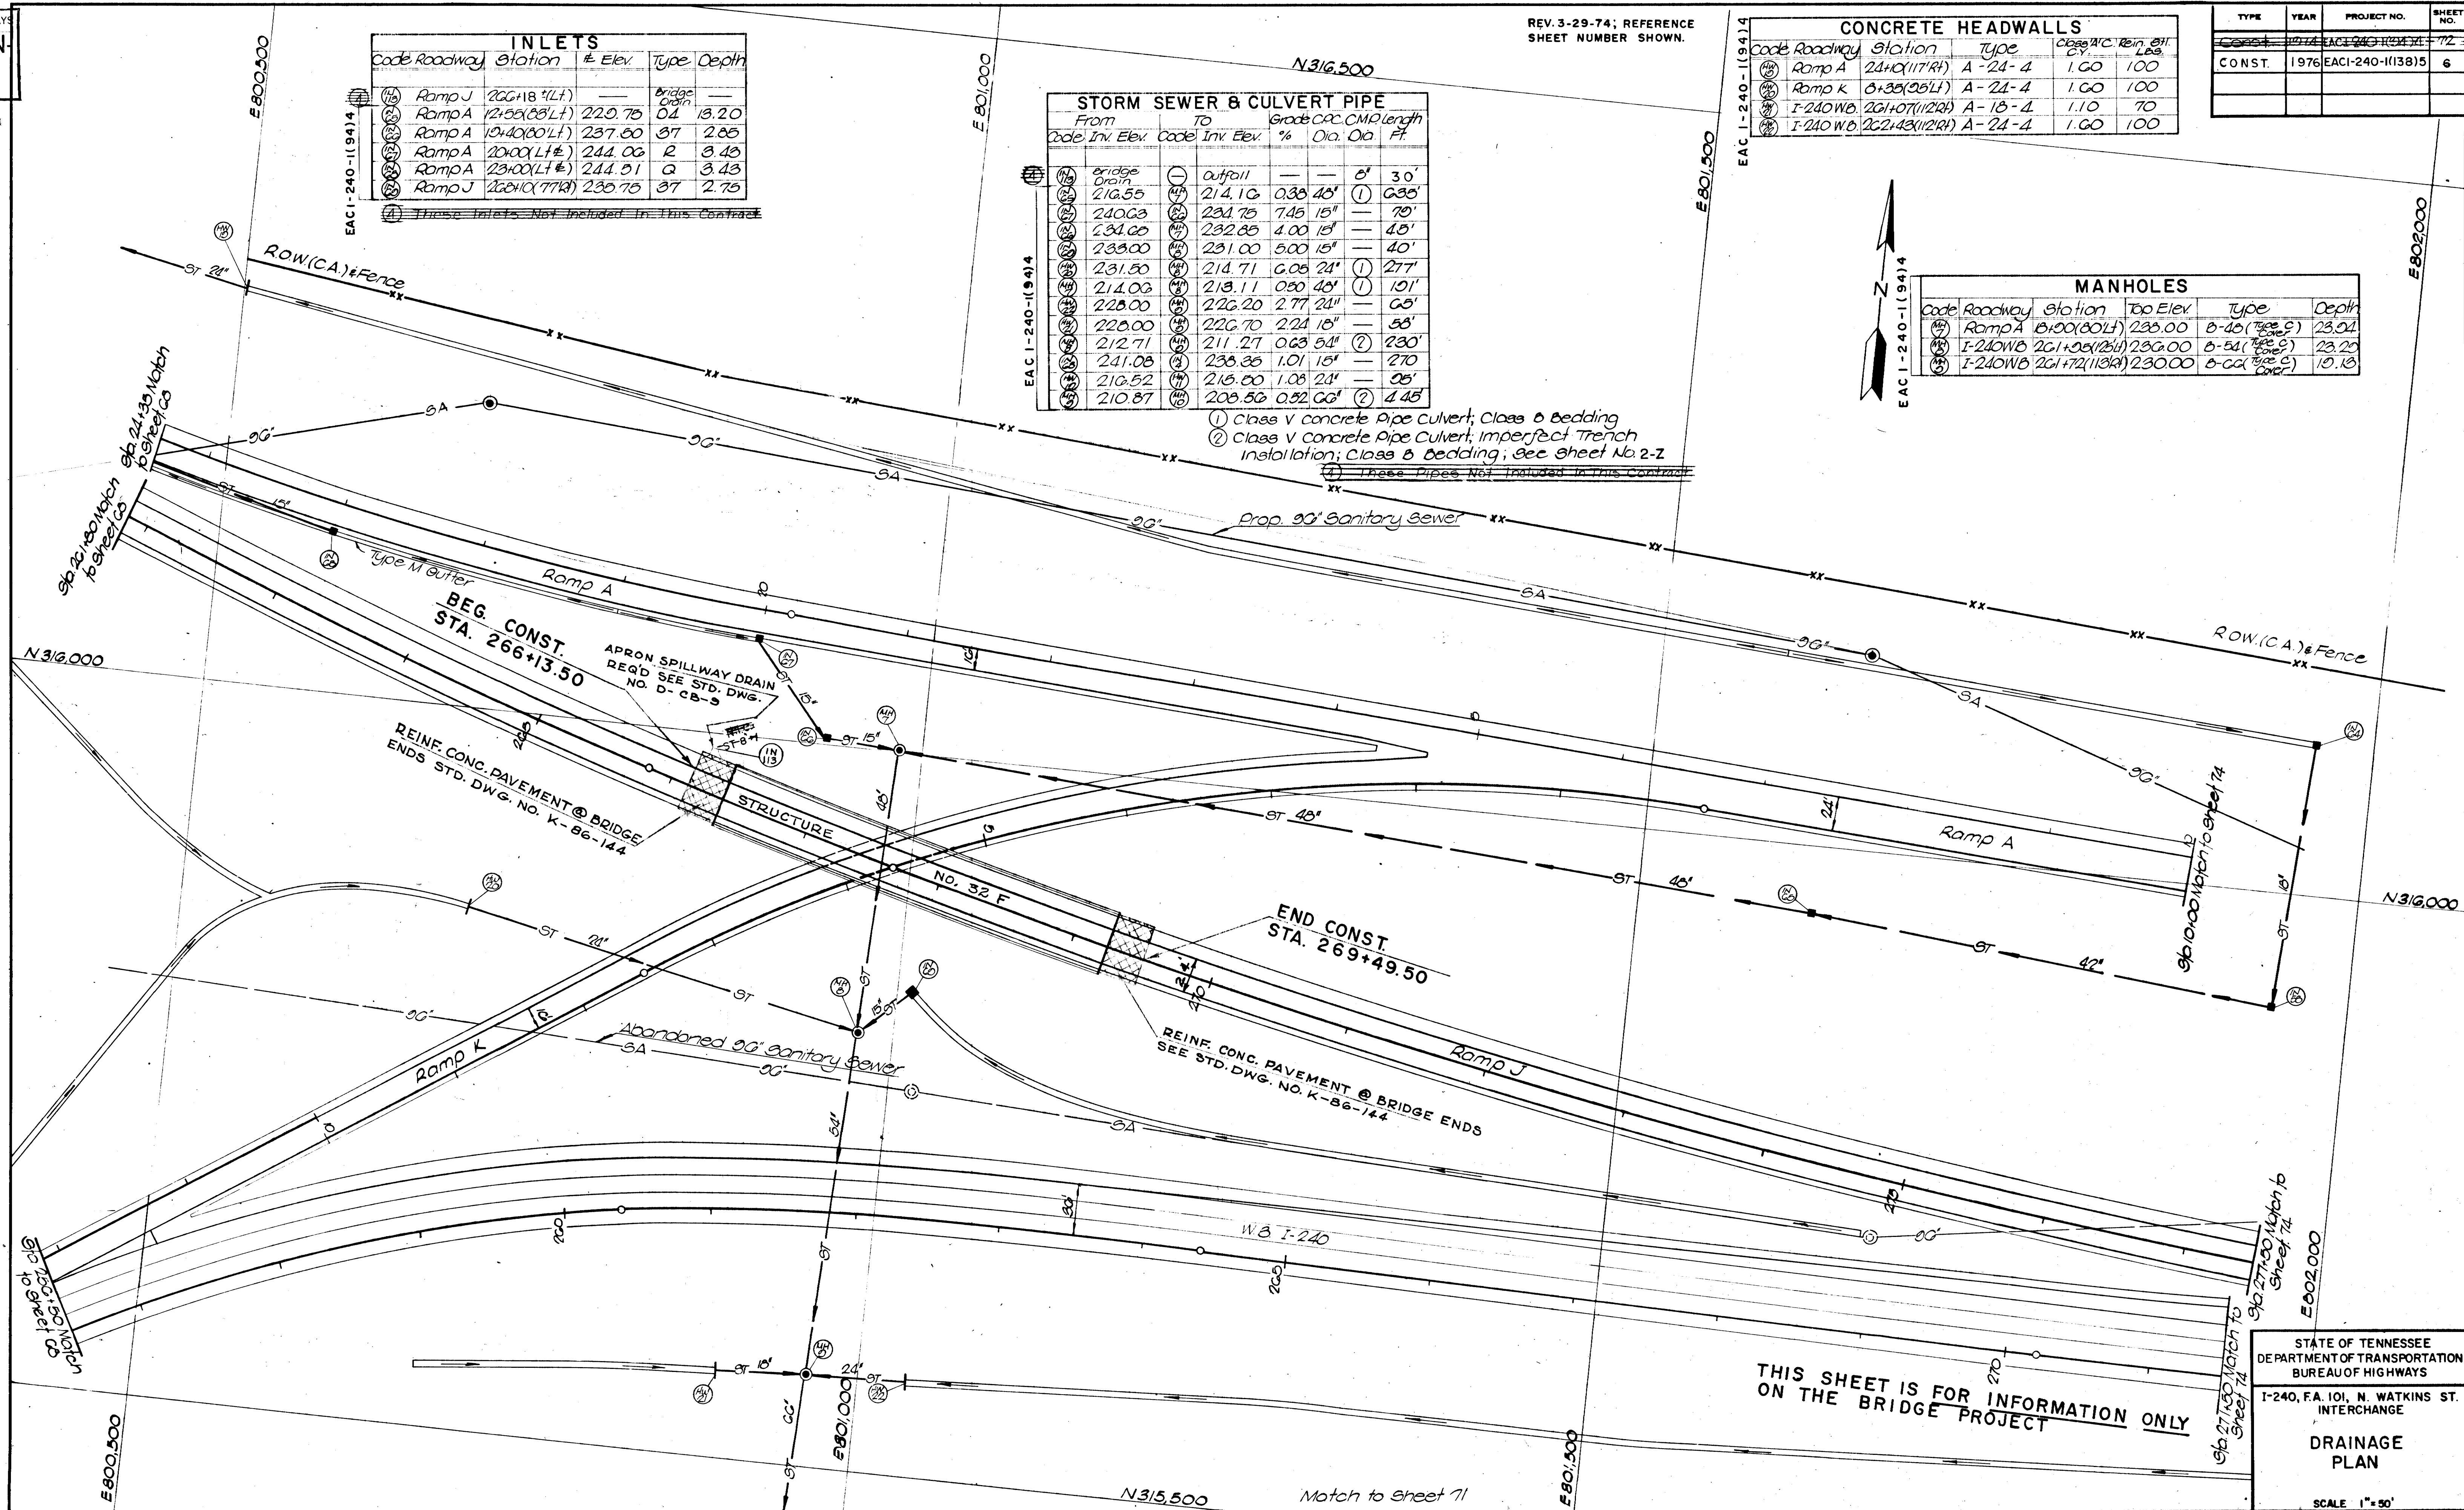

THIS SHEET IS FOR INFORMATION ONLY  
ON THE BRIDGE PROJECT



60,000.00  
F801500

② These Inlets not included in this Contract.  
③ Provide Stub Connections with future storm Sewer and Underdrain as given.

(3) This headwall not included in this contract

④ These Pipes not included in this Contract.

\* See Sh. Co

Note

1. See sheets G1+G2 for grading and drainage details adjacent to N. Watkins St. under this contract.

REVISSED 10 - 2 - 75; DELETED (HW 38)

STATE OF TENNESSEE  
DEPARTMENT OF TRANSPORTATION  
BUREAU OF HIGHWAYS

I-240, F.A. 101, N. WATKINS ST.  
INTERCHANGE

# DRAINAGE PLAN

SCALE 1" = 50'



MICROFILMED

REV. 10-2-75; DELETED (13) AND  
STORM SEWER (13) TO (14).

REV. 6-13-74; ADDED SHEET NUMBER ON  
NOTE NO. 2. REVISION 4-9-74; DELETED (13) ADDED (14)

| TYPE   | YEAR | PROJECT NO.    | SHEET NO. |
|--------|------|----------------|-----------|
| Const. | 1974 | EACI-240-(24)4 | 74        |

| INLETS |                  |                   |         |              |       |
|--------|------------------|-------------------|---------|--------------|-------|
| Code   | Roadway          | Station           | # Elev. | Type         | Depth |
| (13)   | N. Watkins       | 31+20 (L.F.)      | 235.32  | A-3          | 3.50  |
| (13)   | N. Watkins       | 32+00 (L.F.)      | 235.75  | A-1          | 3.34  |
| (13)   | N. Watkins       | 23+56 (L.F.)      | 237.51  | A-3          | 3.34  |
| (13)   | N. Watkins       | 23+56 (R.F.)      | 237.20  | A-3          | 5.20  |
| (13)   | N. Watkins       | 23+40 (L.F.)      | 237.07  | A-1          | 3.34  |
| (13)   | Ramp A           | 1+40 (R.F.)       | 235.44  | A-1          | 3.51  |
| (13)   | Ramp AB          | 1+10 (R.F.)       | 237.32  | A-3          | 5.53  |
| (13)   | Ramp A           | 3+30 (25' L.F.)   | 229.75  | 37           | 0.60  |
| (13)   | Ramp B           | 4+55 (10' L.F.)   | 229.75  | 37           | 5.55  |
| (13)   | N. Watkins       | 26+85 (170' L.F.) | 233.00  | 37           | 3.02  |
| (13)   | Overton Crossing | 12+00 (27' R.F.)  | 230.13  | A-1          | 3.34  |
| (13)   | Ramp C           | 0+07 (R.F.)       | 235.75  | A-3          | 3.61  |
| (13)   | Overton Crossing | 11+07 (23' R.F.)  | 235.00  | A-3          | 3.34  |
| (13)   | Ramp C           | 7+50 (21' L.F.)   | 233.00  | 37           | 2.55  |
| (13)   | N. Watkins       | 27+00 (30' R.F.)  | 233.00  | 37           | 3.00  |
| (13)   | Ramp D           | 15+05 (60' L.F.)  | 233.75  | 37           | 3.54  |
| (13)   | Ramp P           | 1+00 (R.F.)       | 237.40  | A-1          | 3.34  |
| (13)   | Ramp B           | 0+50 (R.F.)       | 236.14  | A-1          | 3.34  |
| (13)   | Ramp J           | 28+43 (22' L.F.)  | —       | Bridge Drain | —     |
| (13)   | Ramp A           | 0+30 (67' R.F.)   | 234.75  | 37           | 3.00  |
| (13)   | Ramp D           | 10+00 (L.F.)      | 239.96  | P            | 3.50  |

| CONCRETE HEADWALLS |         |                  |        |                |                |
|--------------------|---------|------------------|--------|----------------|----------------|
| Code               | Roadway | Station          | Type   | Class A/C C.V. | Rein. SH. Lbs. |
| (13)               | Ramp A  | 3+77 (30' R.F.)  | A-30-4 | 3.30           | 170            |
| (13)               | Ramp C  | 6+05 (78' R.F.)  | A-30-2 | 3.00           | 170            |
| (13)               | Ramp D  | 10+00 (20' L.F.) | A-15-4 | 0.90           | 65             |


| MANHOLES |            |                  |           |                    |
|----------|------------|------------------|-----------|--------------------|
| Code     | Roadway    | Station          | Top Elev. | Type               |
| (13)     | N. Watkins | 31+20 (33' L.F.) | 236.30    | D-4 (Type C Cover) |
| (13)     | Ramp C     | 7+78 (68' L.F.)  | 234.50    | C-4 (Type C Cover) |
| (13)     | Ramp B     | 3+10 (12' L.F.)  | 236.04    | C-4 (Type C Cover) |

- (13) This Manhole not included in this Contract.  
(14) Provide Stub Connections with future Storm Sewer as given.

Note  
1. See Sheets G1 and G2 for grading and drainage details adjacent to N. Watkins St. under this contract.

| STORM SEWER & CULVERT PIPE |                 |         |               |              |             |        |
|----------------------------|-----------------|---------|---------------|--------------|-------------|--------|
| From Code                  | From Inv. Elev. | To Code | To Inv. Elev. | Grade C.P.C. | C.M. Length | Length |
| (13)                       | 232.41          | (13)    | 231.63        | 1.00         | 15'         | 78'    |
| (13)                       | 231.36          | (13)    | 230.60        | 2.53         | 15'         | 90'    |
| (13)                       | 231.28          | (13)    | 231.89        | 0.10         | 15'         | 35'    |
| (13)                       | 234.33          | (13)    | 231.80        | 7.63         | 15'         | 97'    |
| (13)                       | 231.79          | (13)    | 231.15        | 0.44         | 15'         | 145'   |
| (13)                       | 234.80          | (13)    | 231.15        | 3.65         | 15'         | 100'   |
| (13)                       | 230.66          | (13)    | 229.68        | 1.03         | 15'         | 105'   |
| (13)                       | 229.00          | (13)    | 227.80        | 0.96         | 30'         | 175'   |
| (13)                       | 227.70          | (13)    | 224.70        | 2.00         | 30'         | 150'   |
| (13)                       | 231.75          | (13)    | 222.15        | 5.33         | 15'         | 180'   |
| (13)                       | bridge Drain    | (13)    | 231.58        | —            | 8"          | 115'   |
| (13)                       | 234.14          | (13)    | 231.00        | 5.42         | 15'         | 68'    |
| (13)                       | 230.71          | (13)    | 229.50        | 0.37         | 24"         | 102'   |
| (13)                       | 232.70          | (13)    | 232.24        | 2.50         | 15'         | 72'    |
| (13)                       | 232.14          | (13)    | 230.75        | 1.35         | 15'         | 140'   |
| (13)                       | 232.34          | (13)    | 231.00        | 2.00         | 15'         | 34'    |
| (13)                       | 229.40          | (13)    | 227.97        | 1.00         | 24"         | 143'   |
| (13)                       | 230.15          | (13)    | 228.72        | 1.66         | 15'         | 86'    |
| (13)                       | 229.30          | (13)    | 218.00        | 1.10         | 30'         | 210'   |
| (13)                       | 230.40          | (13)    | 218.50        | (2)          | 15'         | 136'   |
| (13)                       | 234.17          | (13)    | 233.25        | 0.22         | 15'         | 100'   |
| (13)                       | 232.00          | (13)    | 231.58        | 0.28         | 15'         | 152'   |
| (13)                       | 229.15          | (13)    | 216.25        | 1.00         | 42"         | 320'   |

- (\*) This elevation is set as 0.50' below the invert elevation of existing 24" dia. pipe from existing (13).  
(2) For pipe grades in embankment sections (Type B) see Sht. No. 22.  
(4) These pipes not included in this Contract.

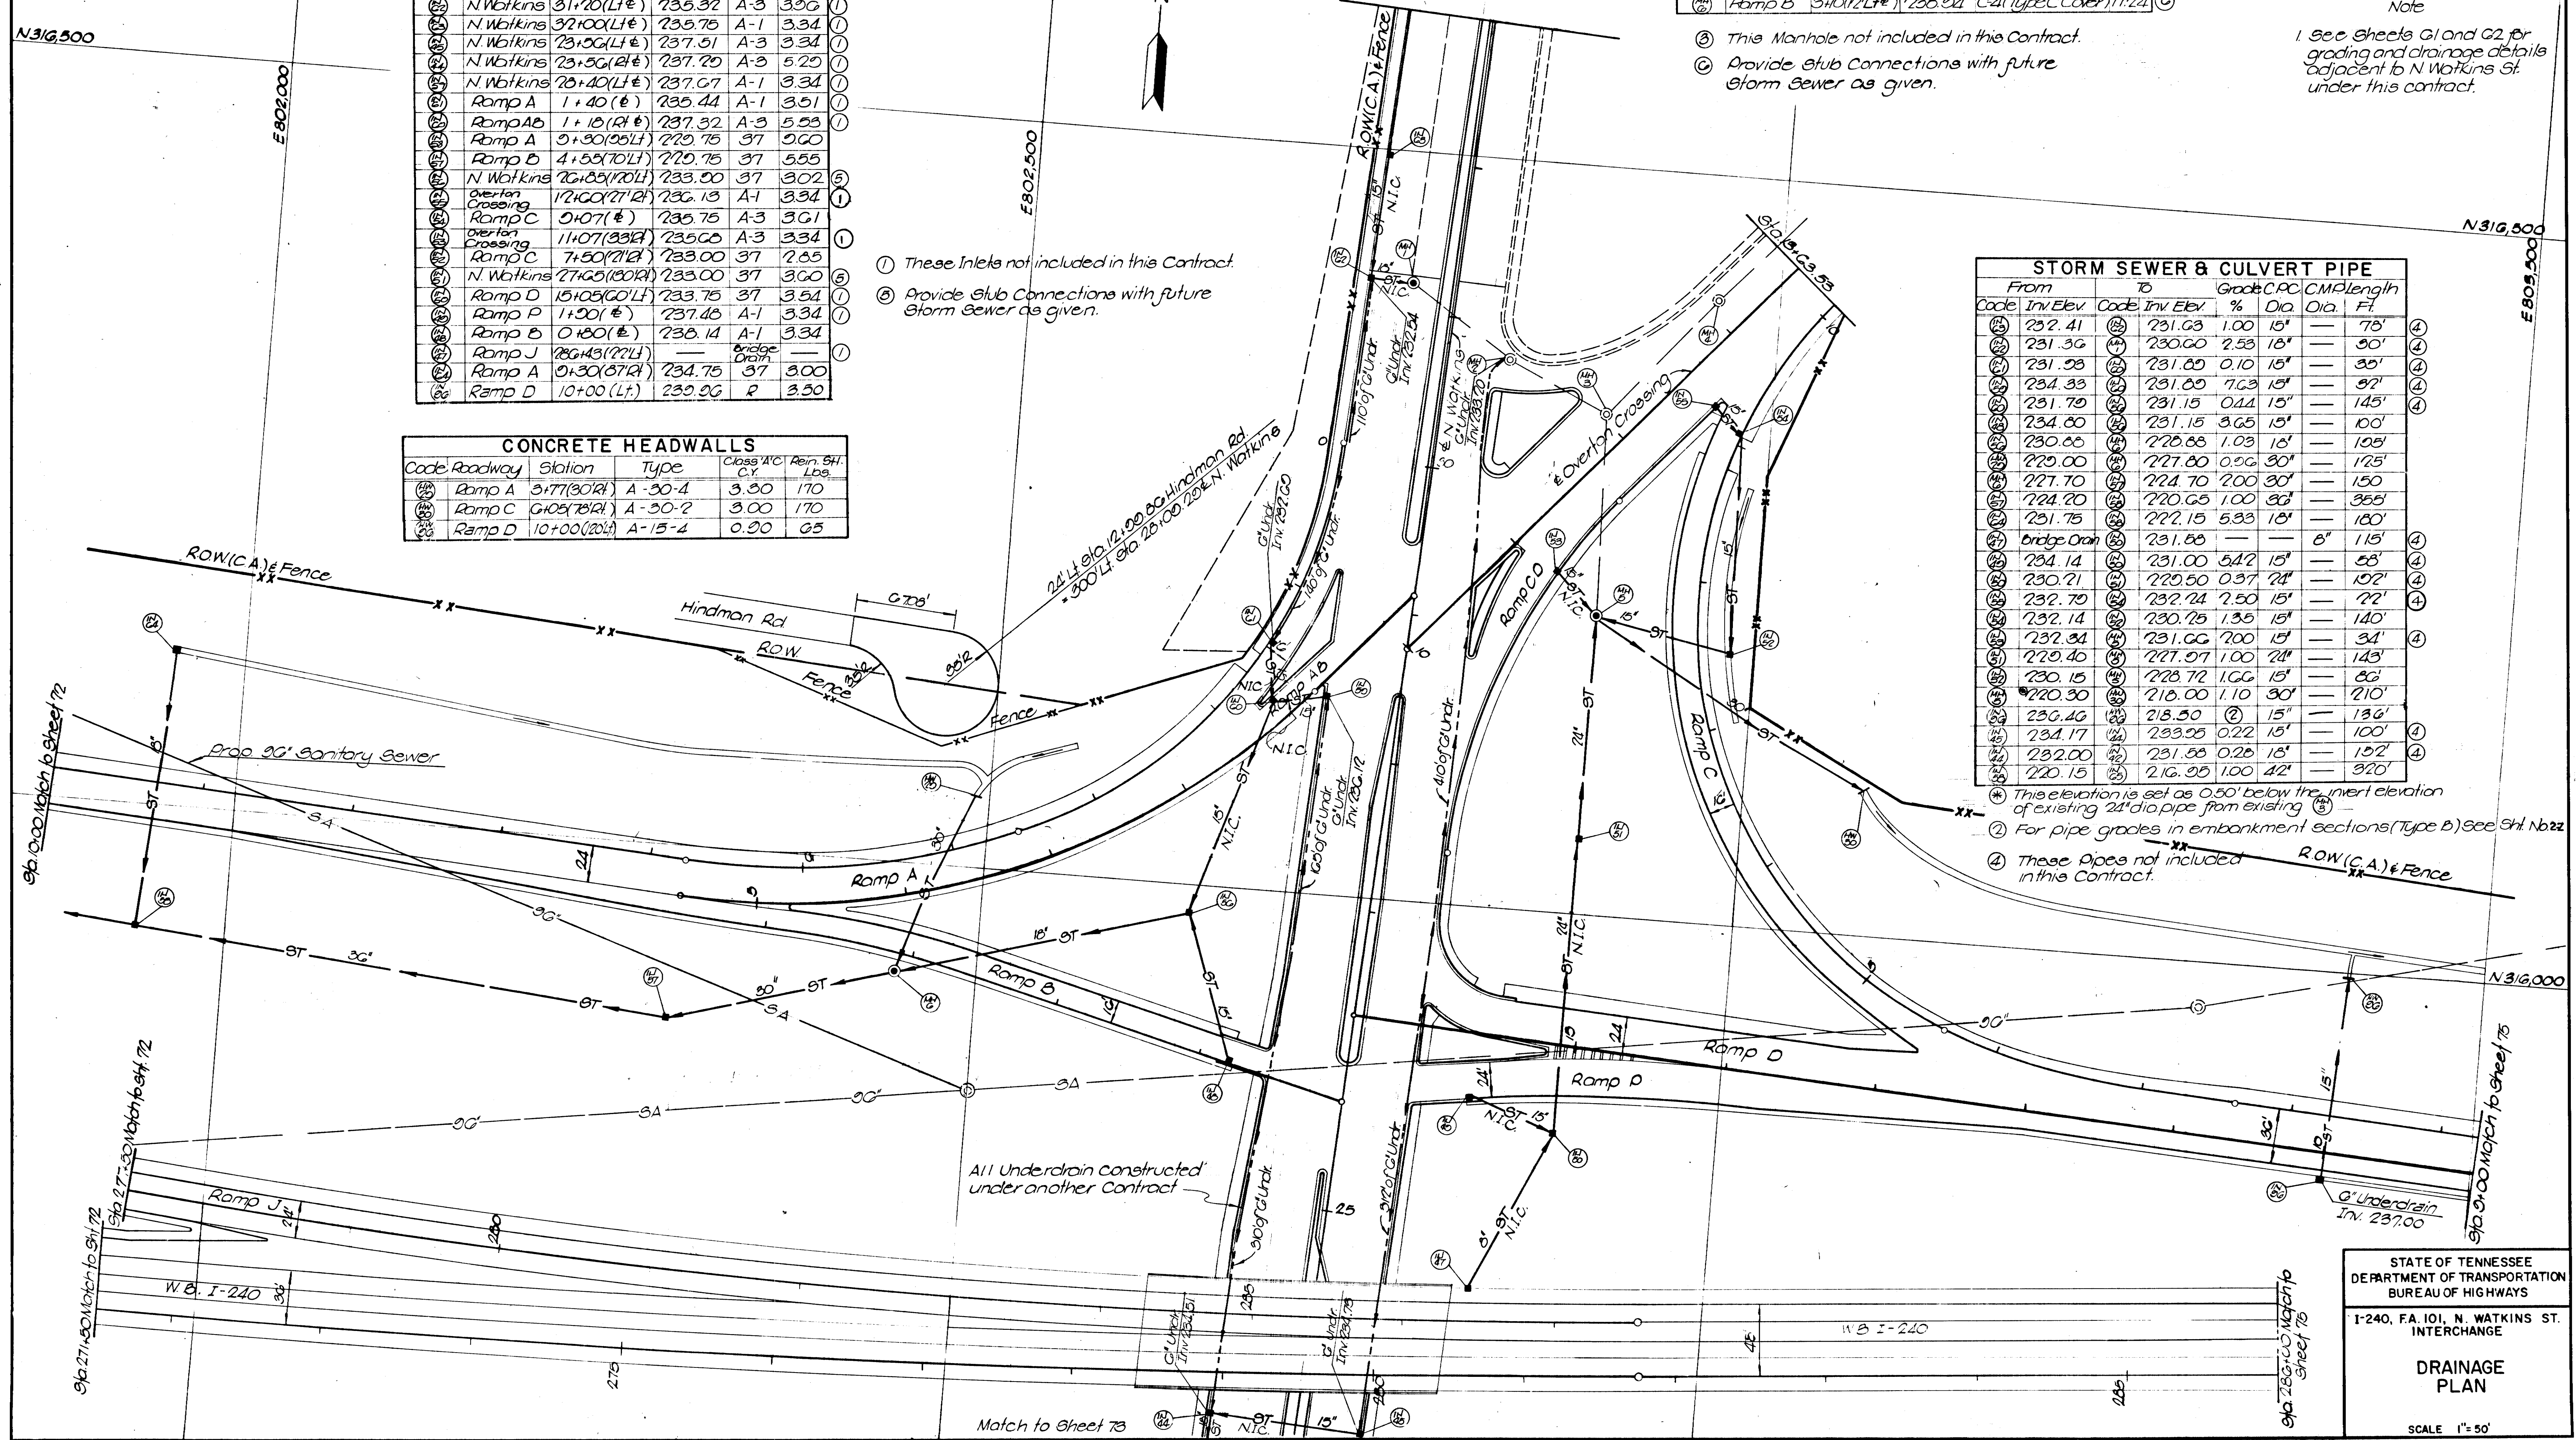

STATE OF TENNESSEE  
DEPARTMENT OF TRANSPORTATION  
BUREAU OF HIGHWAYS

I-240, FA. 101, N. WATKINS ST.  
INTERCHANGE

**DRAINAGE PLAN**

SCALE 1"=50'



316

MICROFILMED

| INLETS |             |                |        |      |       |
|--------|-------------|----------------|--------|------|-------|
| Code   | Roadway     | Station        | # Elev | Type | Depth |
| (25)   | (Med) I-240 | 285+40(W.B. E) | 244.98 | 3G   | 2.75  |
| (25)   | (Med) I-240 | 295+00(W.B. E) | 235.75 | 37   | 2.75  |
| (25)   | (Med) I-240 | 300+00(W.B. E) | 235.74 | 37   | 2.75  |
| (25)   | Ramp D      | 4+82(Lt)       | 241.54 | R    | 3.45  |


| CONCRETE HEADWALLS |            |                   |            |       |           |
|--------------------|------------|-------------------|------------|-------|-----------|
| Code               | Roadway    | Station           | Type       | Class | Ren. Str. |
| (25)               | Ramp D     | 8+40(2)(110.2 Rt) | A-42-4     | G-00  | 7.80      |
| (25)               | Ramp M     | 13+55.4(110.0 Rt) | B-42-4(60) | G-25  | 20.1      |
| (25)               | E.B. I-240 | 295+15.8 (151 Rt) | A-15-4     | G-00  | G5        |
| (25)               | E.B. I-240 | 300+15.8 (151 Rt) | A-15-4     | G-00  | G5        |
| (25)               | Ramp D     | 4+82 (94' Rt)     | A-15-4     | G-00  | G5        |

| STORM SEWER & CULVERT PIPE |            |       |            |        |         |      |     |
|----------------------------|------------|-------|------------|--------|---------|------|-----|
| From                       | To         | Grade | C.P.C.     | C.M.P. | Length  |      |     |
| Code                       | Inv. Elev. | Code  | Inv. Elev. | %      | Dia.    | Dia. | Ft. |
| (25)                       | 242.15     | (1)   | 215.87     | 25.05  | 15"     |      | 105 |
| (25)                       | 233.04     | (2)   | 216.00     |        | 15"     |      | 208 |
| (25)                       | 232.08     | (2)   | 215.00     |        | 15"     |      | 204 |
| (25)                       | 216.00     | (2)   | 213.50     | 0.40   | 42" (3) |      | G15 |
| (25)                       | 235.14     | (2)   | 213.00     |        | 15"     |      | 116 |

1. Stub 15" Pipe into 42" Conc. Pipe Culvert.
2. For Pipe grades in embankment sections (Type B) See Sheet No. 2-Z
3. Class I Extra Strength, Class "B" Bedding, Imperfect trench installation, See Sheet No. 2-Z

| TYPE   | YEAR | PROJECT NO.   | SHEET NO. |
|--------|------|---------------|-----------|
| Const. | 1974 | EACI-240-(04) | 75        |
|        |      |               |           |
|        |      |               |           |

REV. 3-29-74; REFERENCE SHEET NUMBER SHOWN.

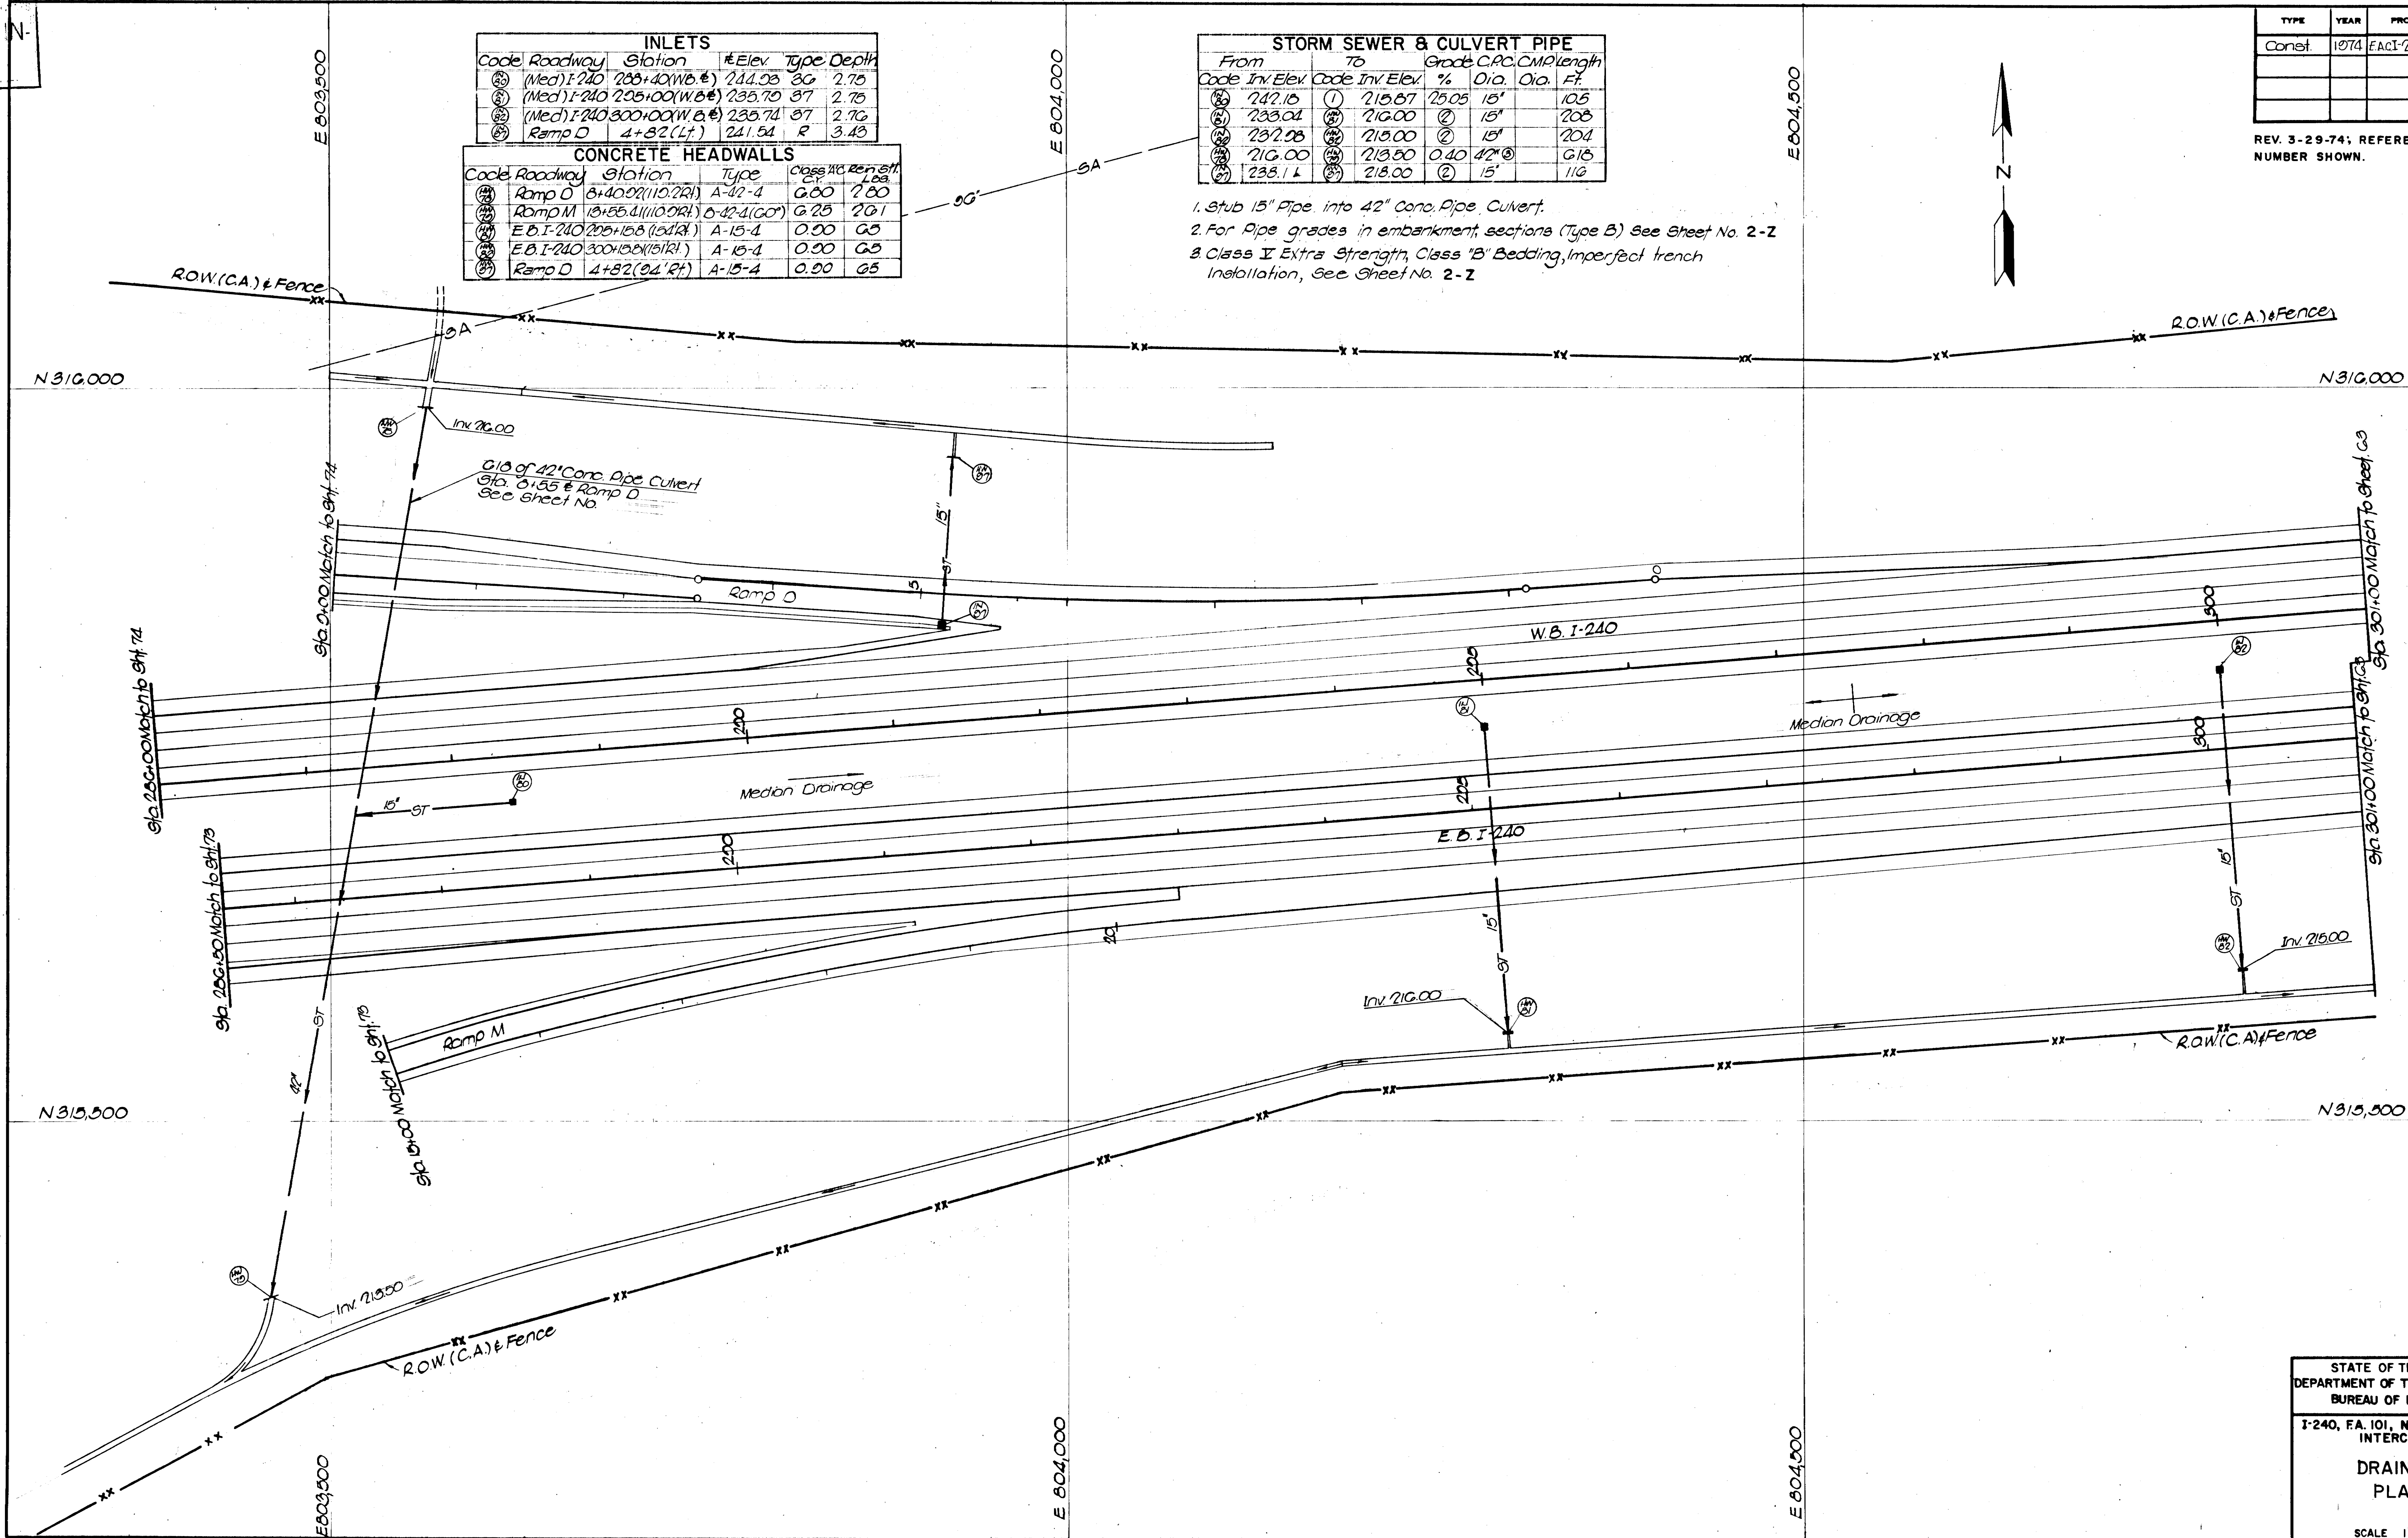

STATE OF TENNESSEE  
DEPARTMENT OF TRANSPORTATION  
BUREAU OF HIGHWAYS

I-240, FA. 101, N. WATKINS ST.  
INTERCHANGE


DRAINAGE  
PLAN

SCALE 1" = 50'



| TYPE   | YEAR | PROJECT NO.   | SHEET NO. |
|--------|------|---------------|-----------|
| Const. | 1974 | LCI-240-1(54) | 76        |
|        |      |               |           |
|        |      |               |           |


MICROFILMED

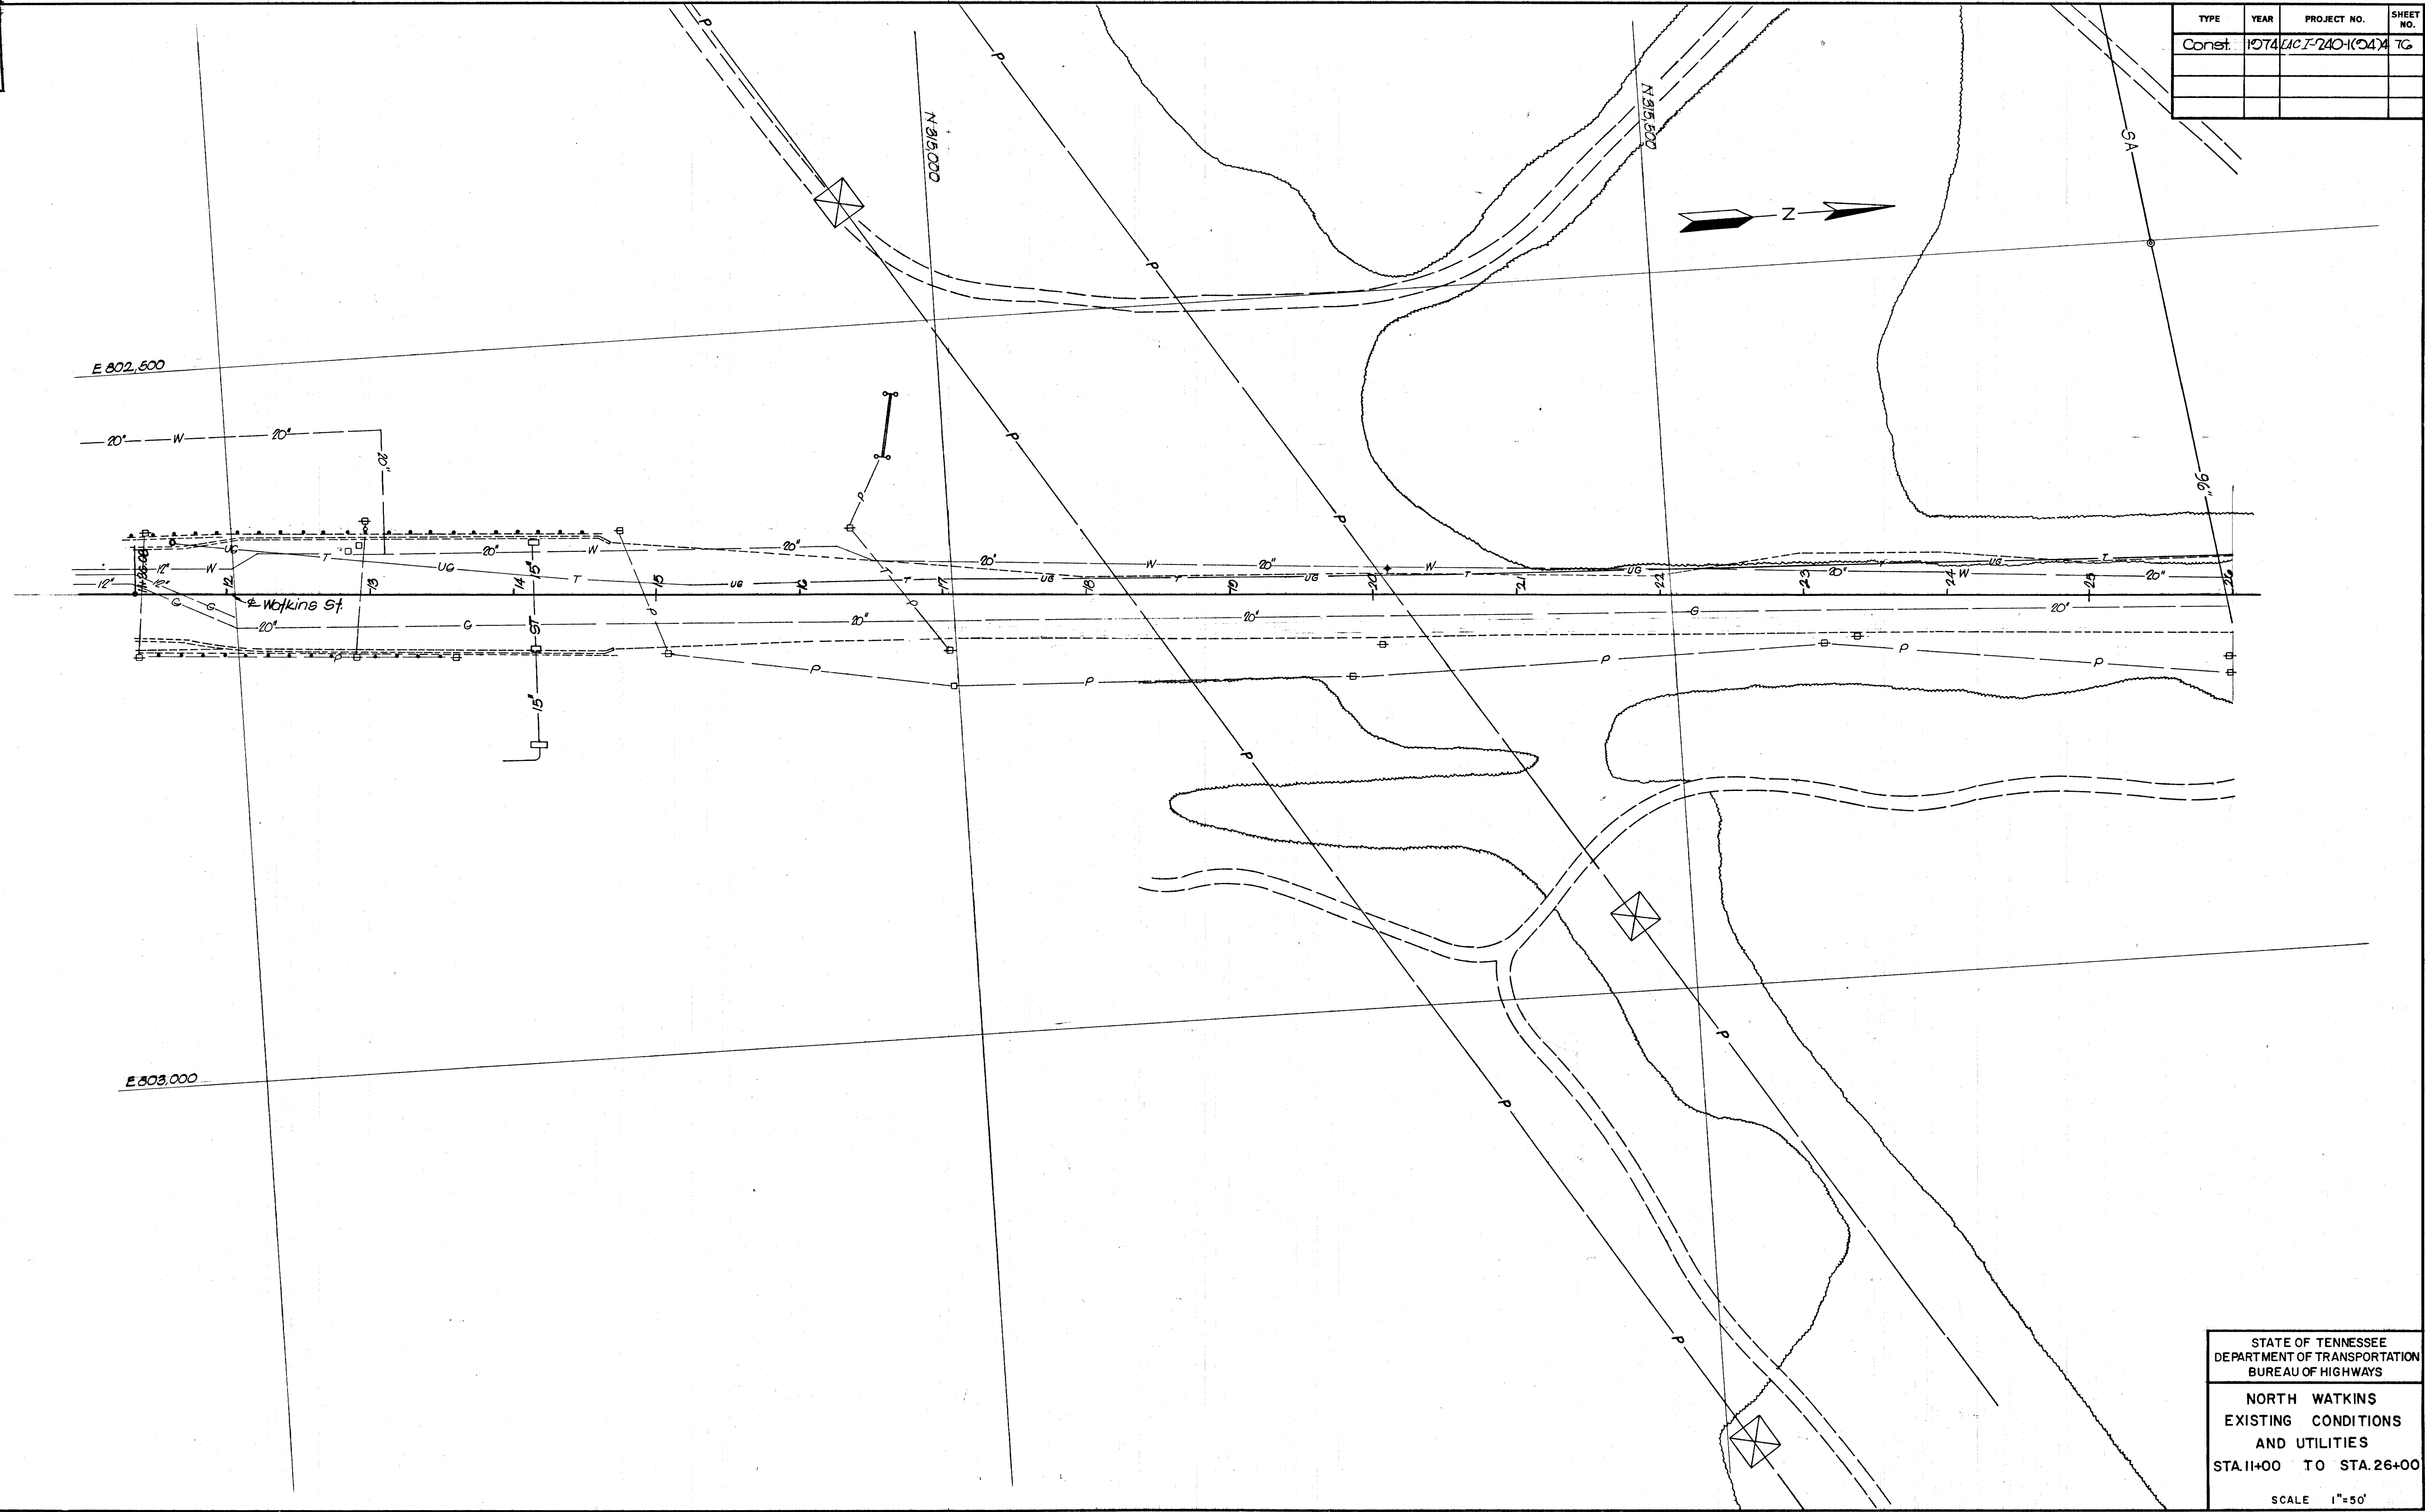



MICROFILMED

| TYPE   | YEAR | PROJECT NO.  | SHEET NO. |
|--------|------|--------------|-----------|
| Const. | 1974 | HC-740-10474 | 77        |
|        |      |              |           |
|        |      |              |           |

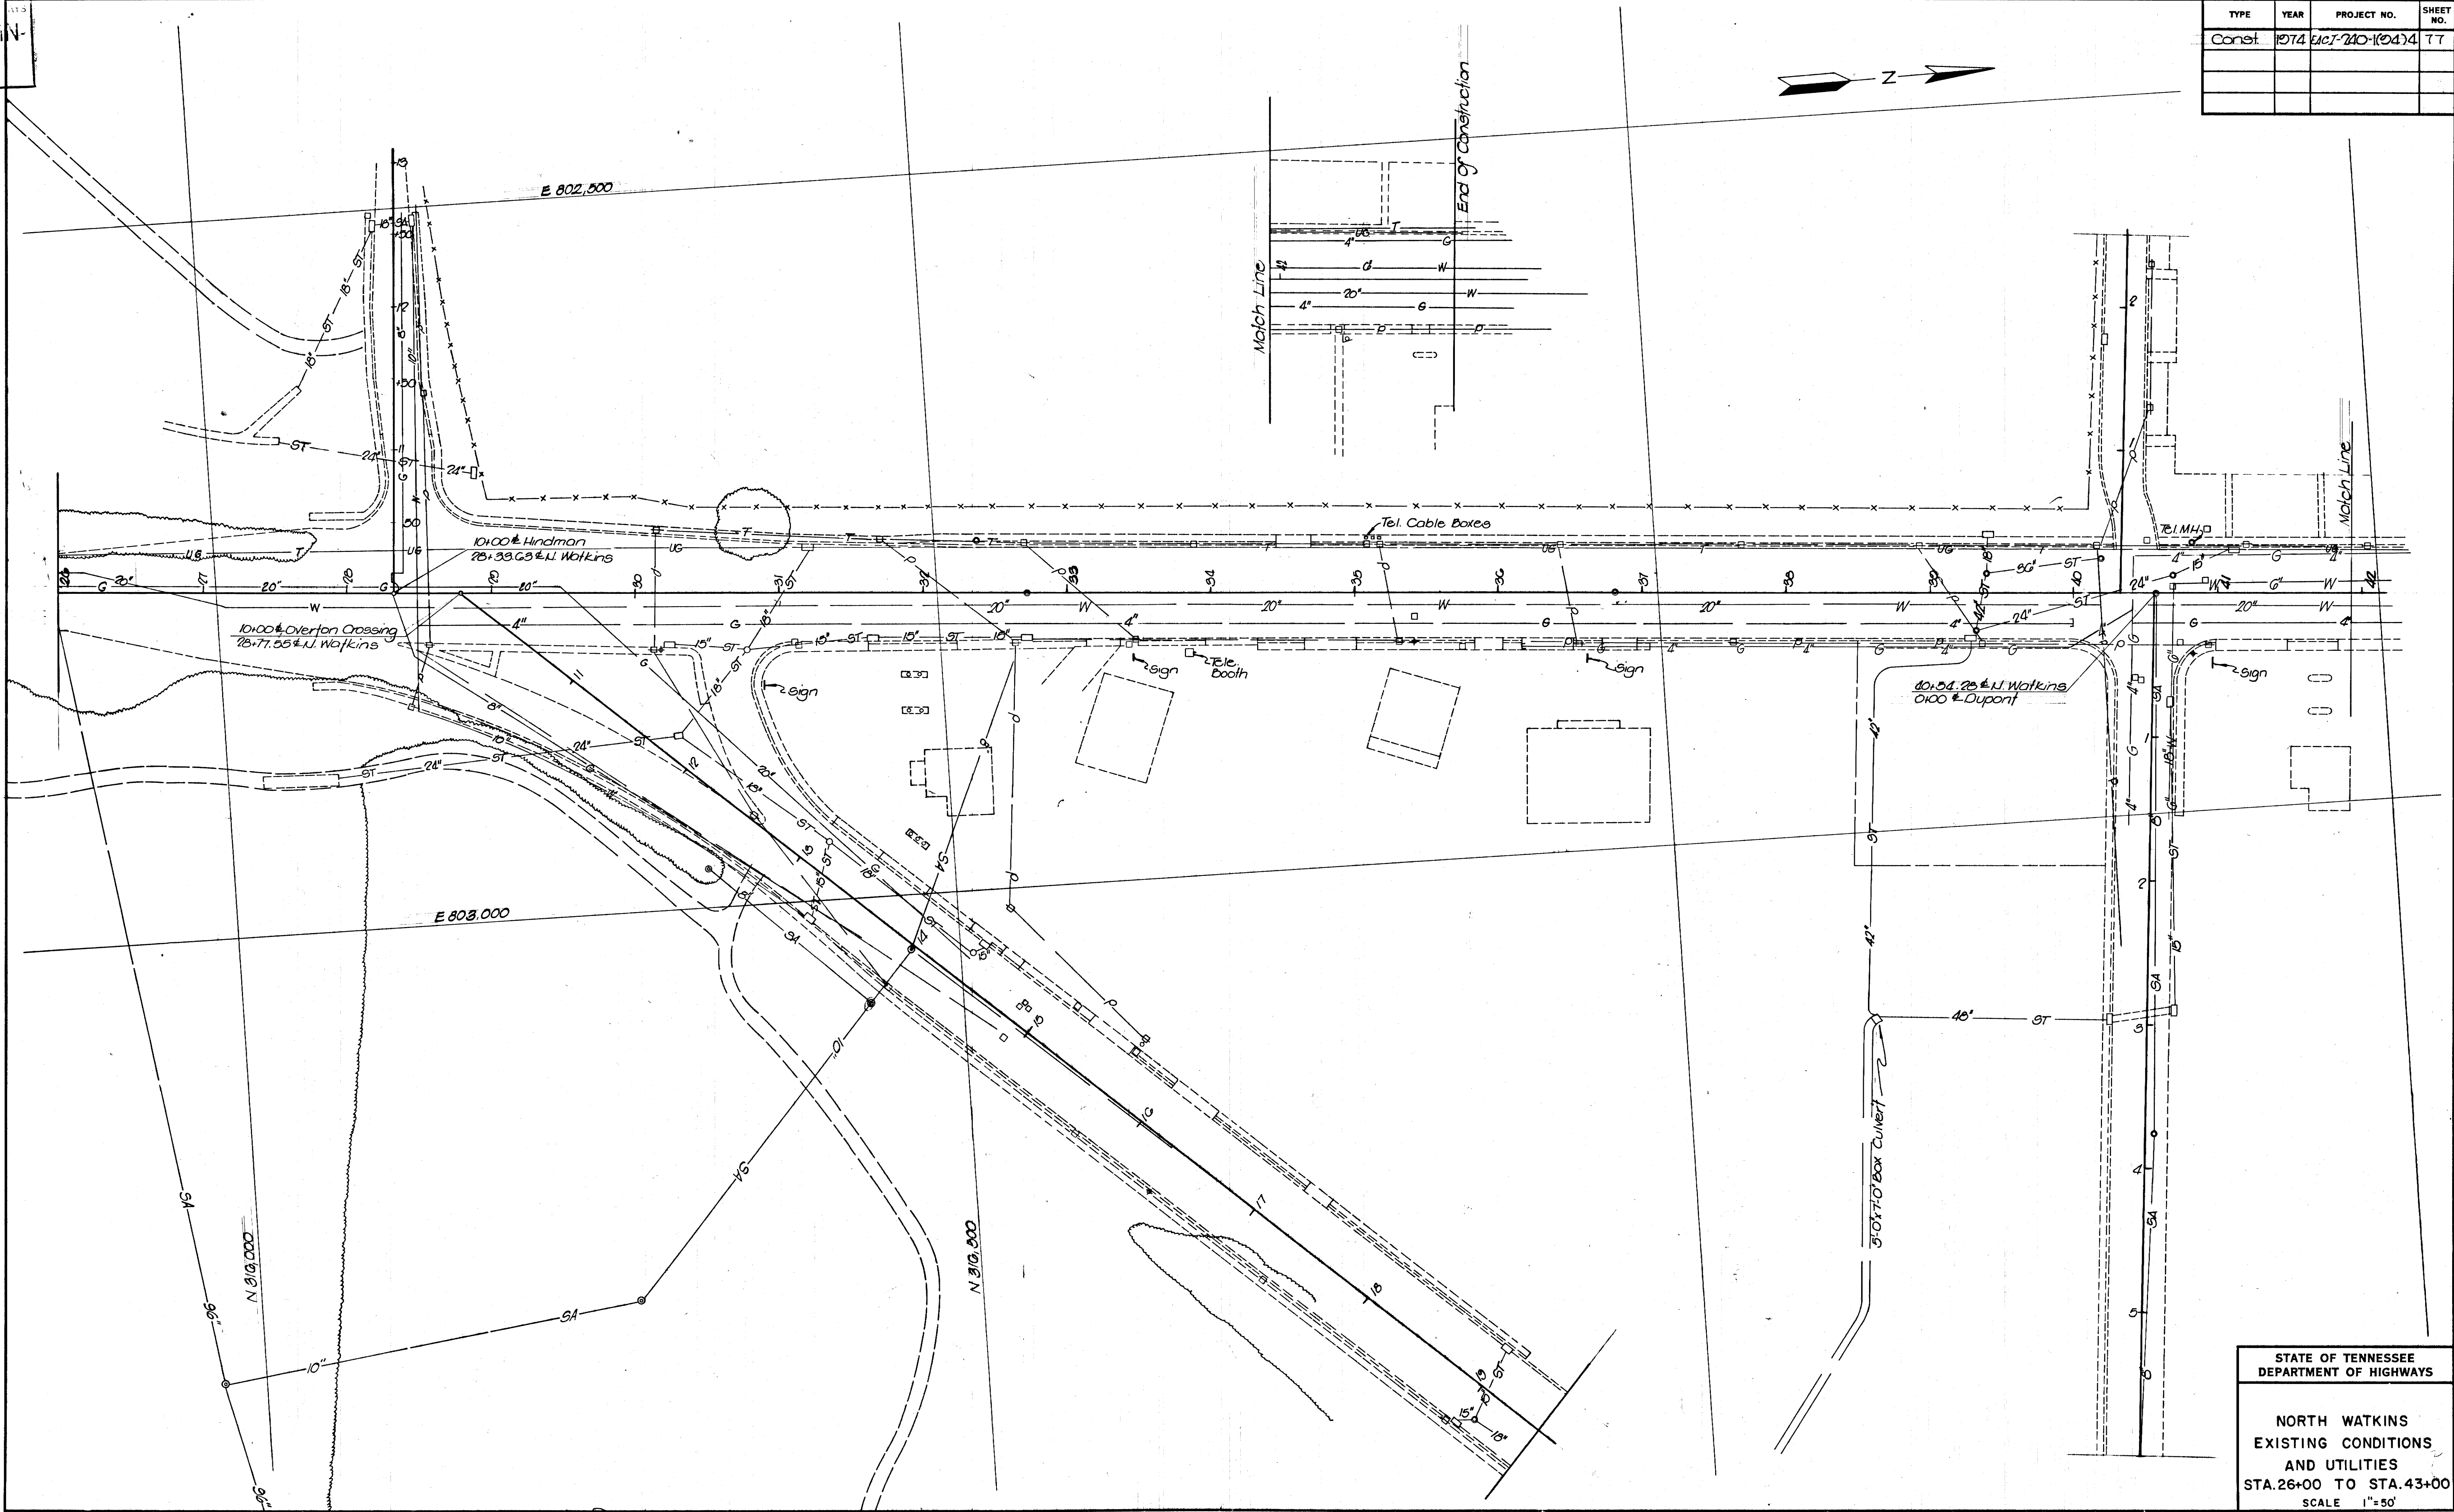




**MICROFILM**




$P1: S10.20 + A1.4G$   
 $\Delta = 45^{\circ} - 25' - 11.3''$   
 $T = 133.22'$   
 $\alpha_c = 10^{\circ} - 00' - 00''$   
 $L_c = 252.33'$   
 $R = 310.31'$

| TYPE   | YEAR | PROJECT NO.    | SHEET NO. |
|--------|------|----------------|-----------|
| Const. | 1974 | EACI-780-10474 | 70        |
|        |      |                |           |
|        |      |                |           |
|        |      |                |           |

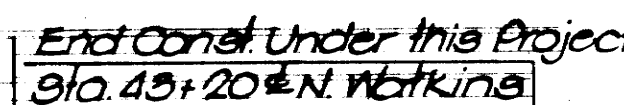

1. Only grading of the runaround is to be completed under this contract.  
Paving and traffic control devices are to be completed under a subsequent contract.
2. See sheets G1 and G2 for grading and drainage details adjacent to N. Watkins St.

## PHASE I

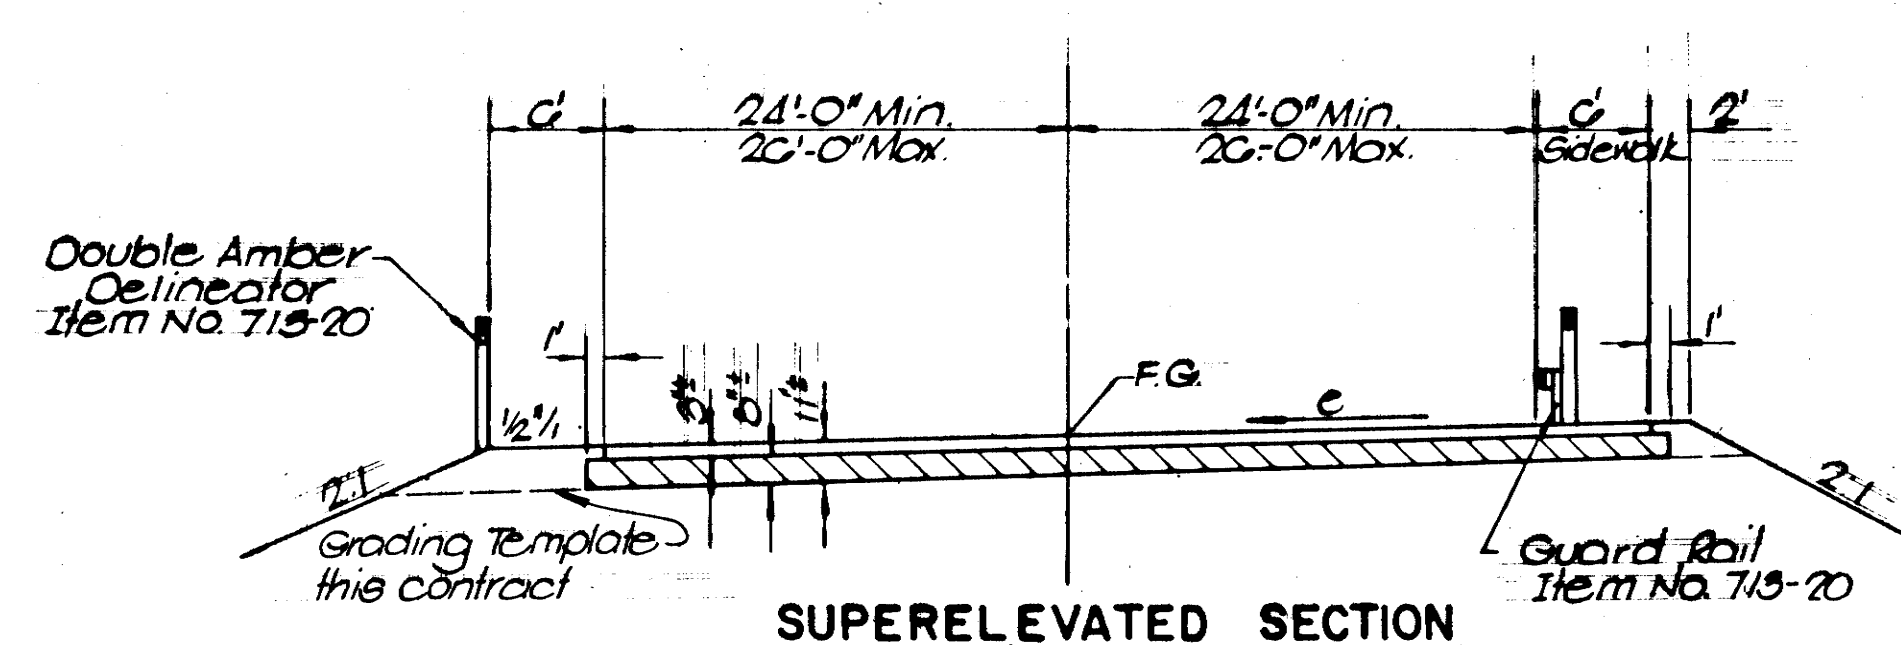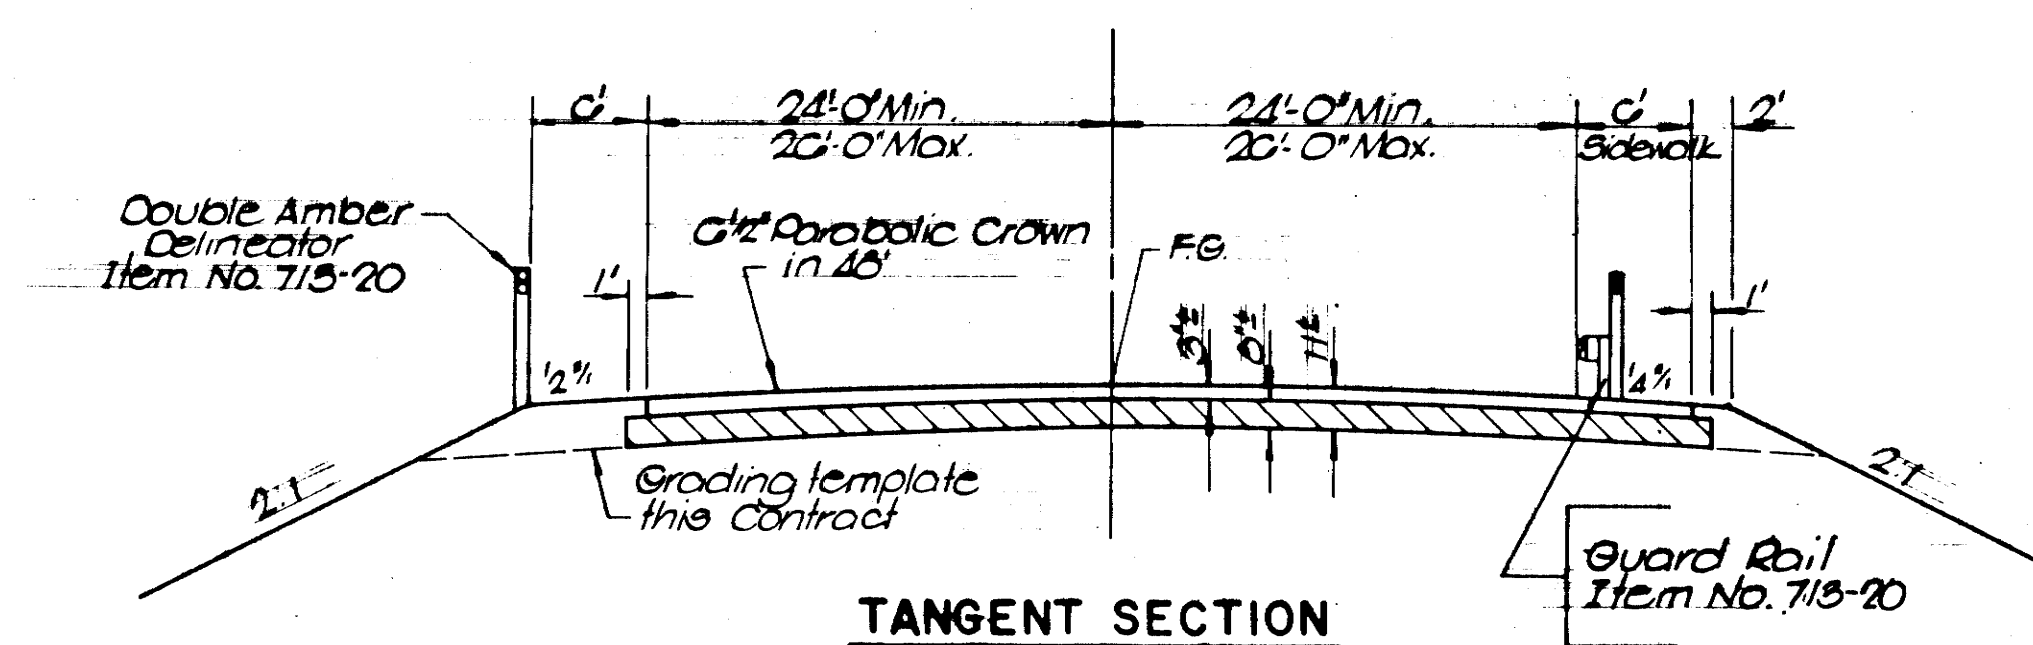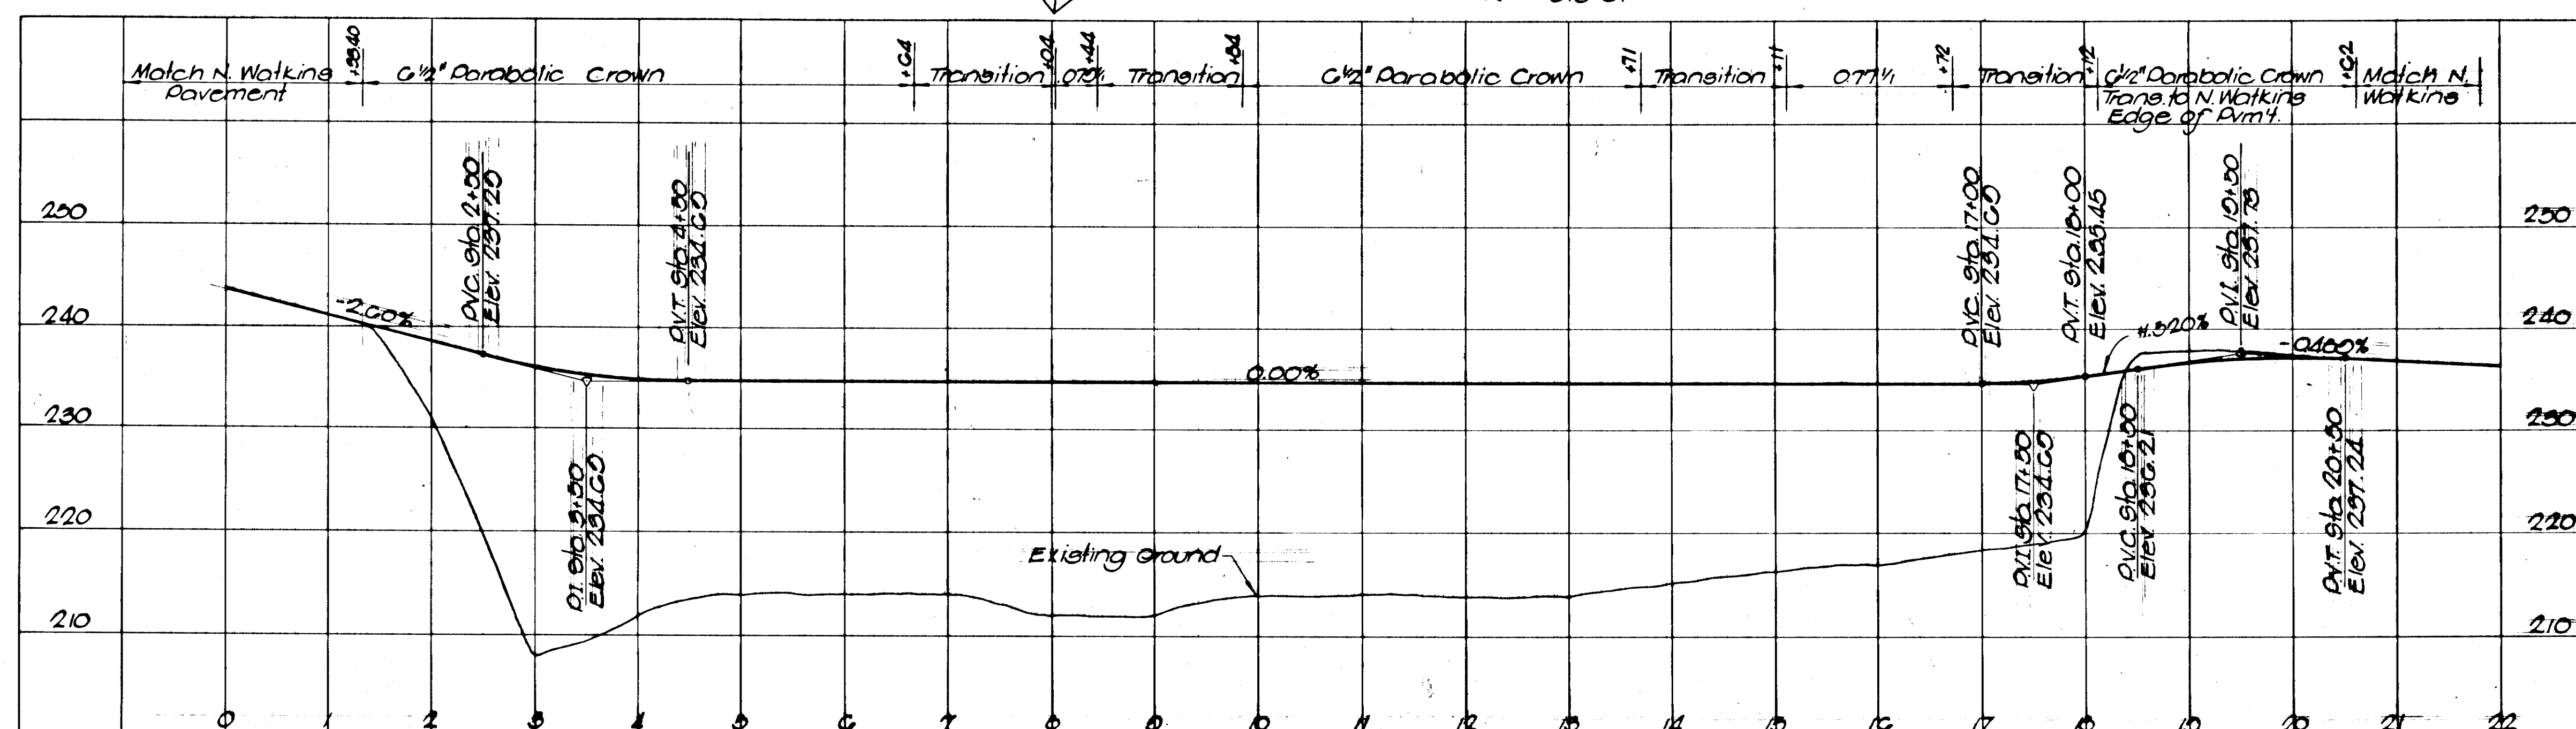

**STATE OF TENNESSEE  
DEPARTMENT OF TRANSPORTATION  
BUREAU OF HIGHWAYS**

NORTH WATKINS ST.  
CONSTRUCTION RUNAROUND  
PLAN & PROFILE

SCALE: 1"=100'



MICROFILMED

PLAN  
SECTION  
ELEVATION  
STRUCTURE  
NOTES


PROFILE  
SECTION  
ELEVATION  
STRUCTURE  
NOTES

| INLETS |         |         |        |      |
|--------|---------|---------|--------|------|
| Code   | Roadway | Station | Elev   | Type |
| 88     | I-240   | 330+00  | 235.74 | 57   |
| 89     | I-240   | 335+00  | 235.74 | 57   |


| CONCRETE HEADWALLS |         |         |        |       |
|--------------------|---------|---------|--------|-------|
| Code               | Roadway | Station | Type   | Class |
| 88                 | I-240   | 330+00  | A-15-4 | 0.50  |
| 89                 | I-240   | 335+00  | A-15-4 | 0.50  |

| STORM SEWER & CULVERT PIPE |        |        |                 |     |
|----------------------------|--------|--------|-----------------|-----|
| From                       | To     | Grade  | C.P.C.M. Length |     |
| Code                       | Ink    | Elev   | Code            | Ink |
| 88                         | 232.55 | 213.50 | 1* 15"          | 134 |
| 89                         | 232.55 | 217.00 | 1* 15"          | 174 |

1\* For pipe grades in embankment sections (Type B)  
See Sheet No. 2-Z.

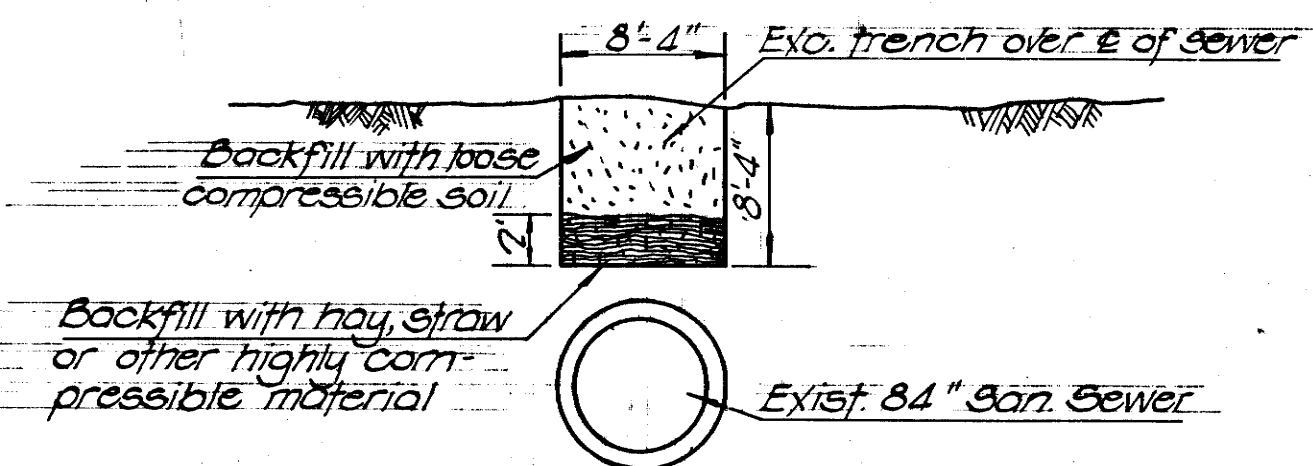


**IMPERFECT TRENCH PROTECTION - 84" SAN. SEWER**  
Contractor shall excavate trench 8'-4" wide by 8'-4" deep directly over  
of exist. sewer, maintaining vertical trench walls. Trench shall be back  
filled as detailed & in accordance with Special Provisions Regarding  
Imp. Trench Construction. This work will be paid for under Item  
203-01 Road and Drainage Excavation. Approx. 300 CY. exc.  
required. See Special Provision.

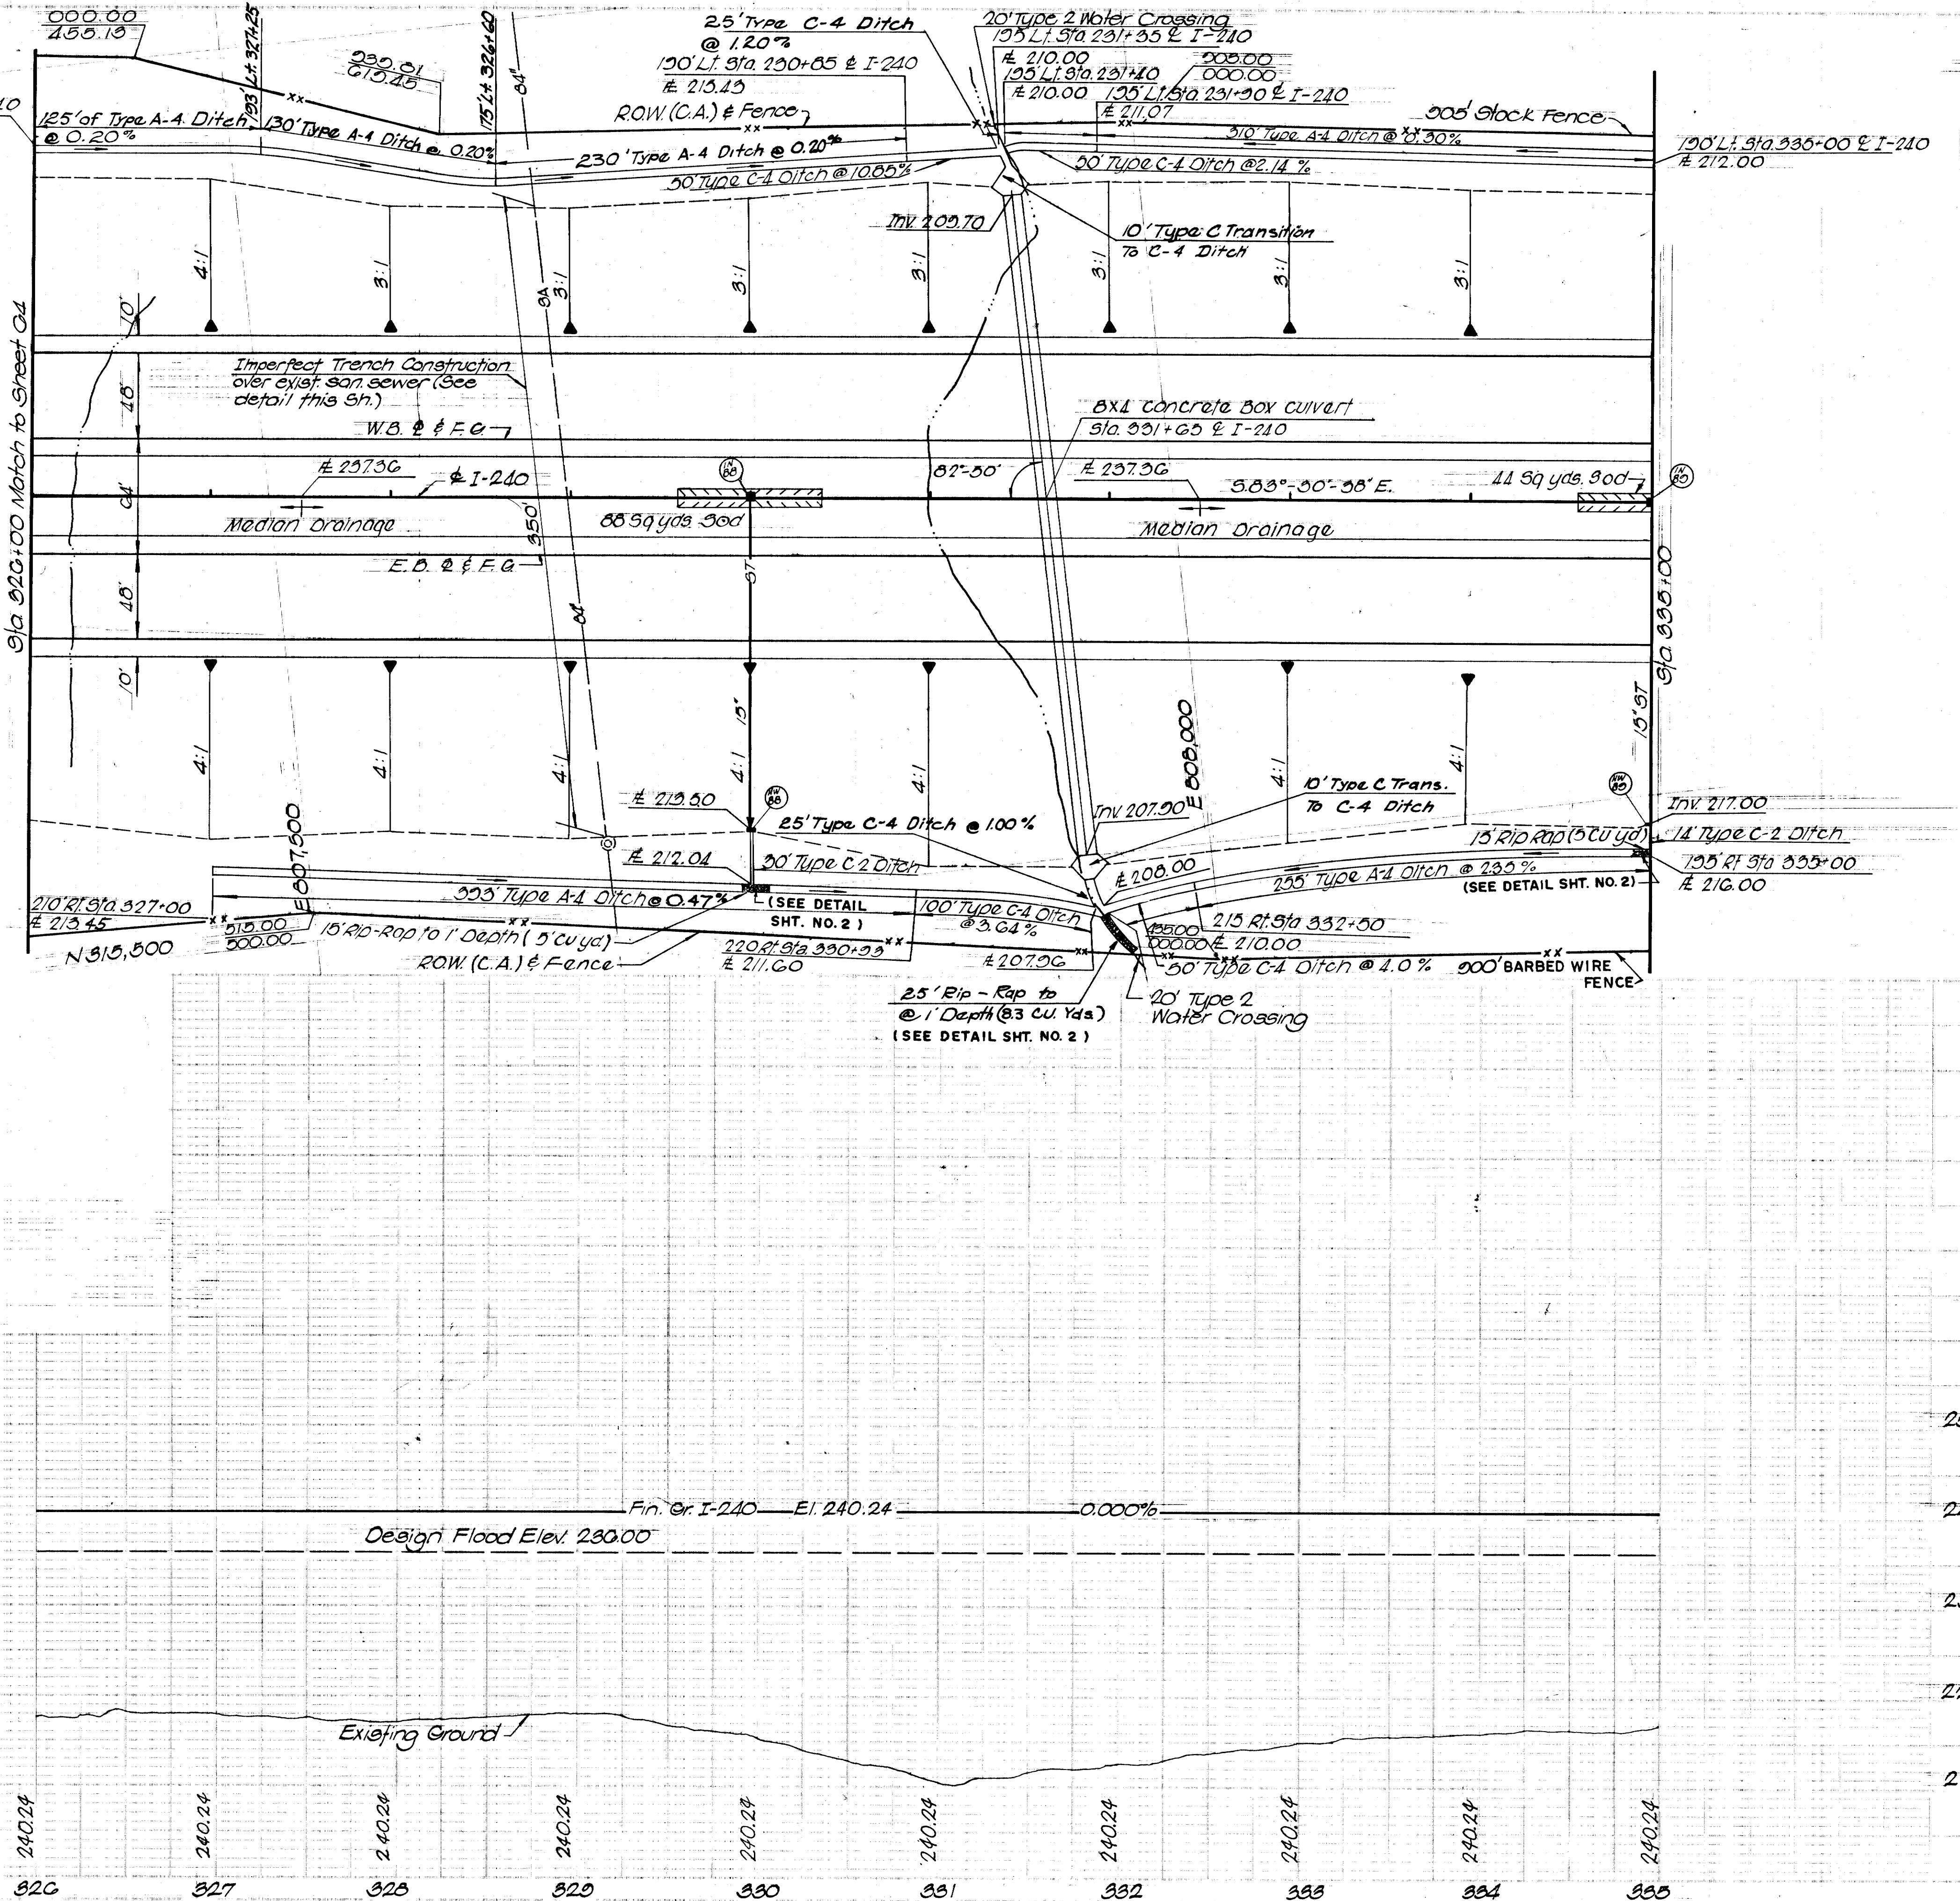



MICROFILMED

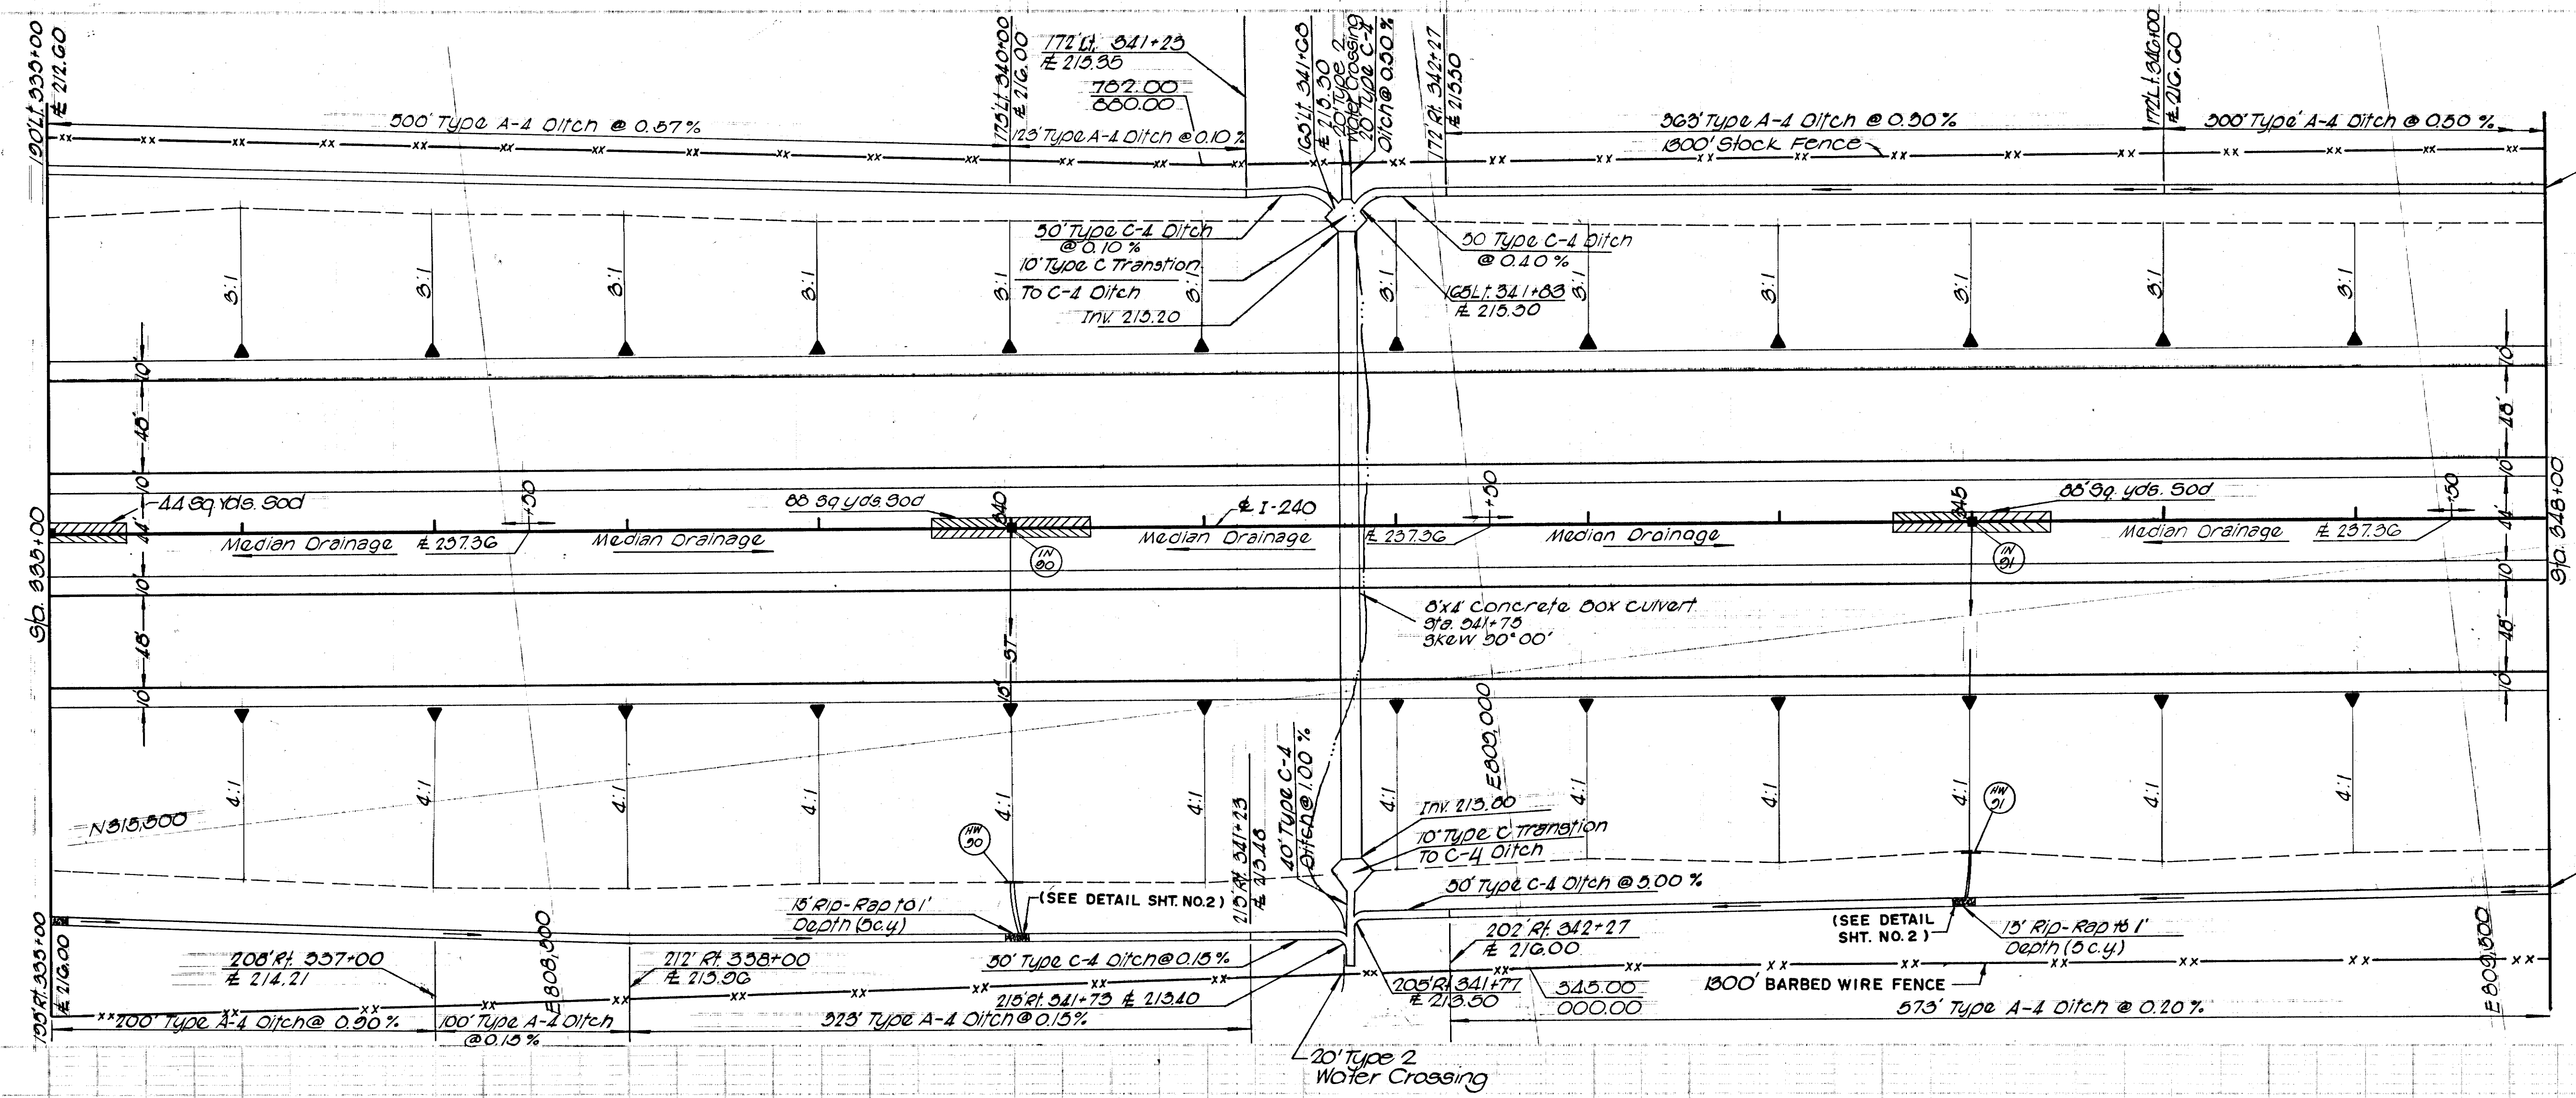

INLETS


| Code | Roadway | Station | Elev   | Type | Depth |
|------|---------|---------|--------|------|-------|
| 35   | I-240   | 340+00  | 235.74 | 3G   | 2.75  |
| 35   | I-240   | 345+00  | 235.74 | 3G   | 2.75  |

STORM SEWER & CULVERT PIPE

| From | To         | Grade | C.C.C.M.   | Length          |
|------|------------|-------|------------|-----------------|
| Code | Inv. Elev. | Code  | Inv. Elev. | % Dia. Dia. Ft. |
| 35   | 232.22     | 35    | 214.66     | 10.07 15"       |
| 35   | 232.22     | 35    | 217.54     | 20.9 15"        |

CONCRETE HEADWALLS


| Code | Roadway | Station | Type   | Class | C. Rein. Sft. |
|------|---------|---------|--------|-------|---------------|
|      |         |         |        | C.Y.  | Lbs.          |
| 35   | I-240   | 340+00  | A-15-4 | 0.90  | 65            |
| 35   | I-240   | 345+00  | A-15-4 | 0.90  | 65            |

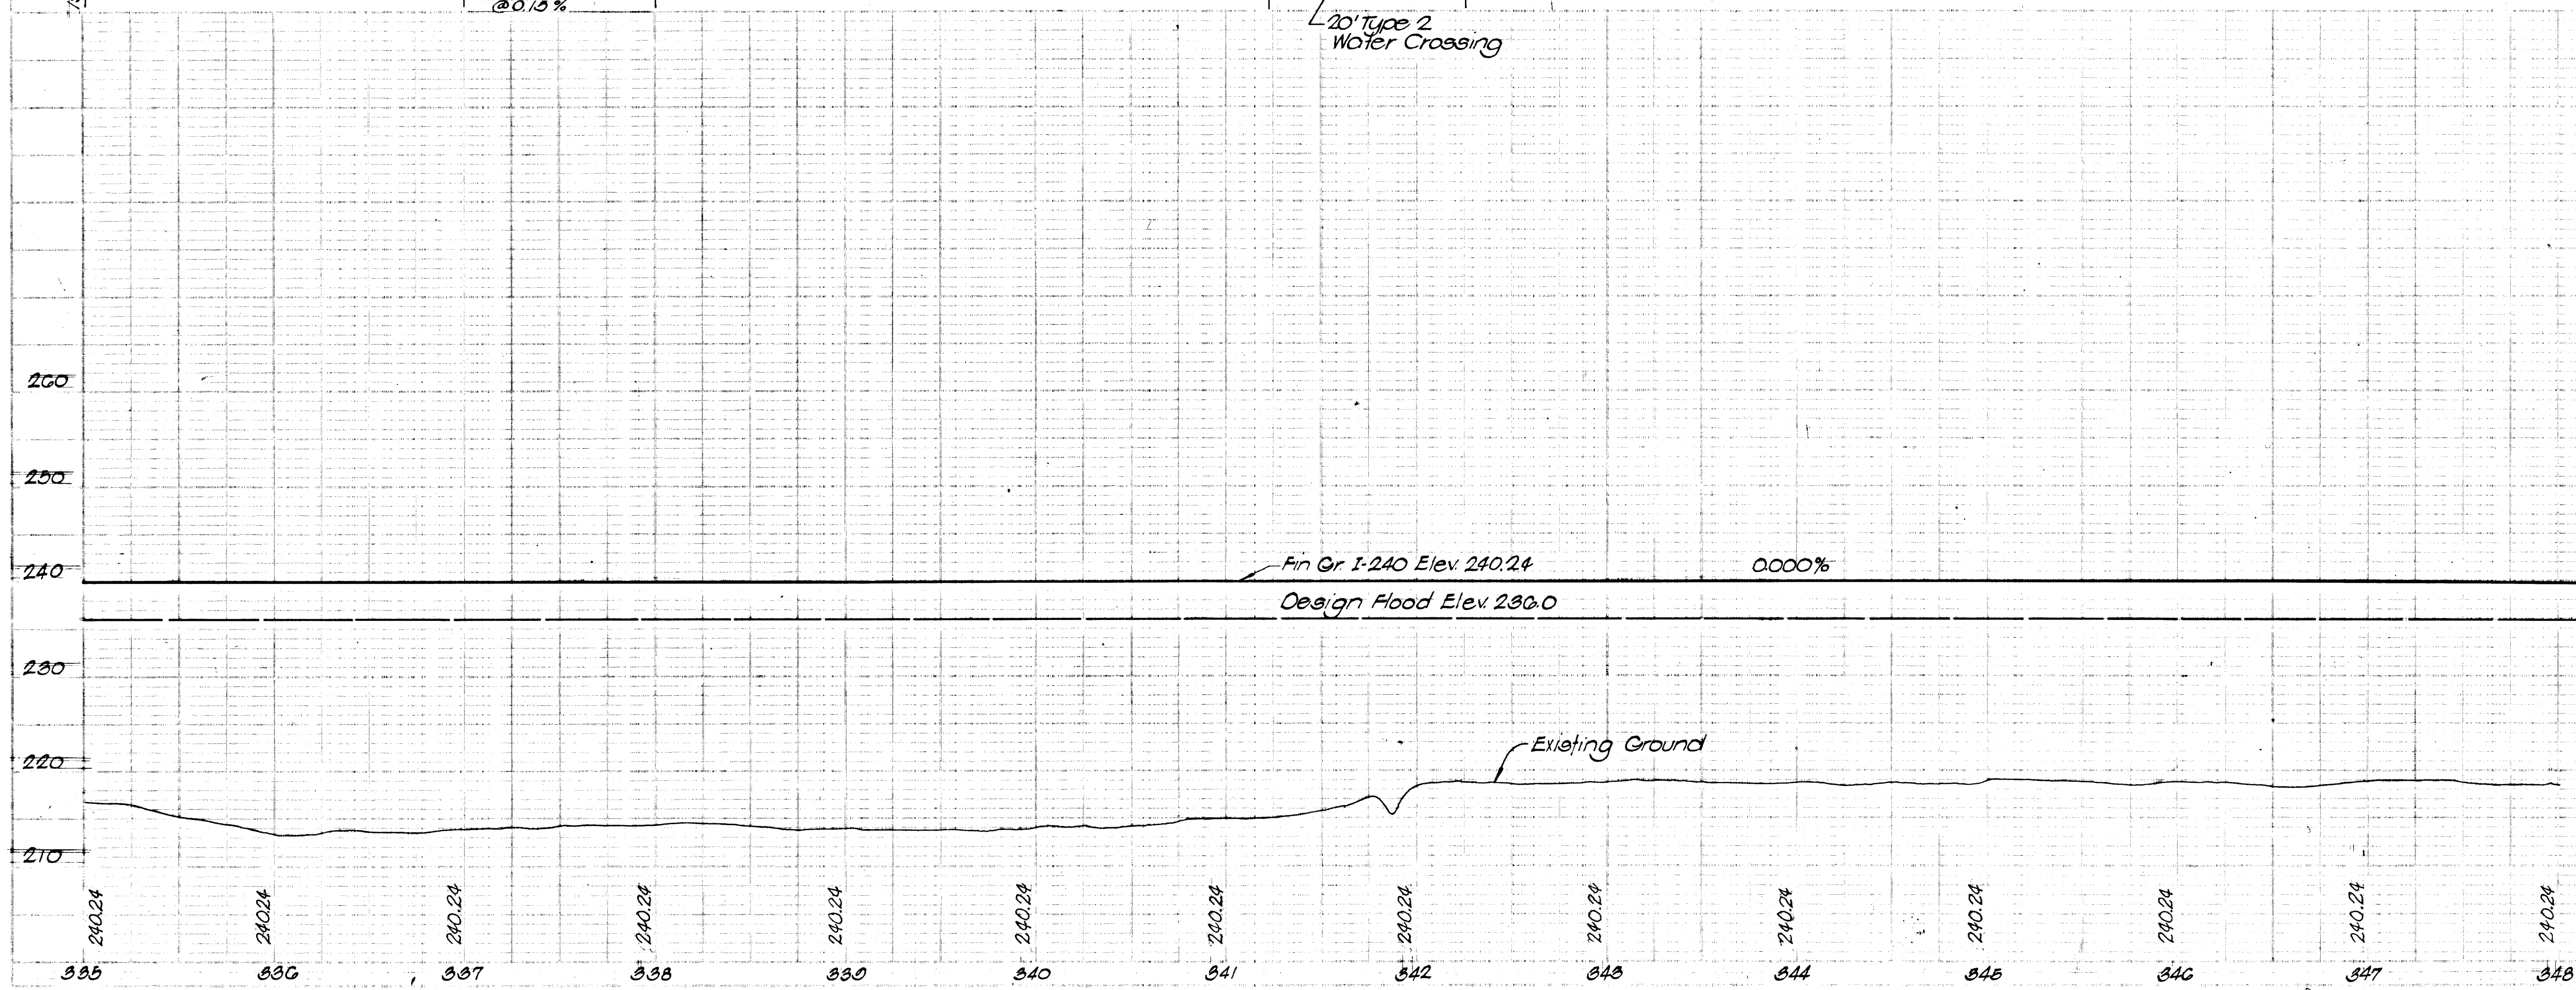



MICROFILMED

PLAN  
PROJ. NO. 1074  
SHEET NO. 23  
DATE 10/1/74  
BY J. H. HARRIS  
CHECKED BY J. H. HARRIS  
DESIGNED BY J. H. HARRIS  
DRAWN BY J. H. HARRIS  
SCALE 1" = 50' HOR.  
1" = 10' VERT

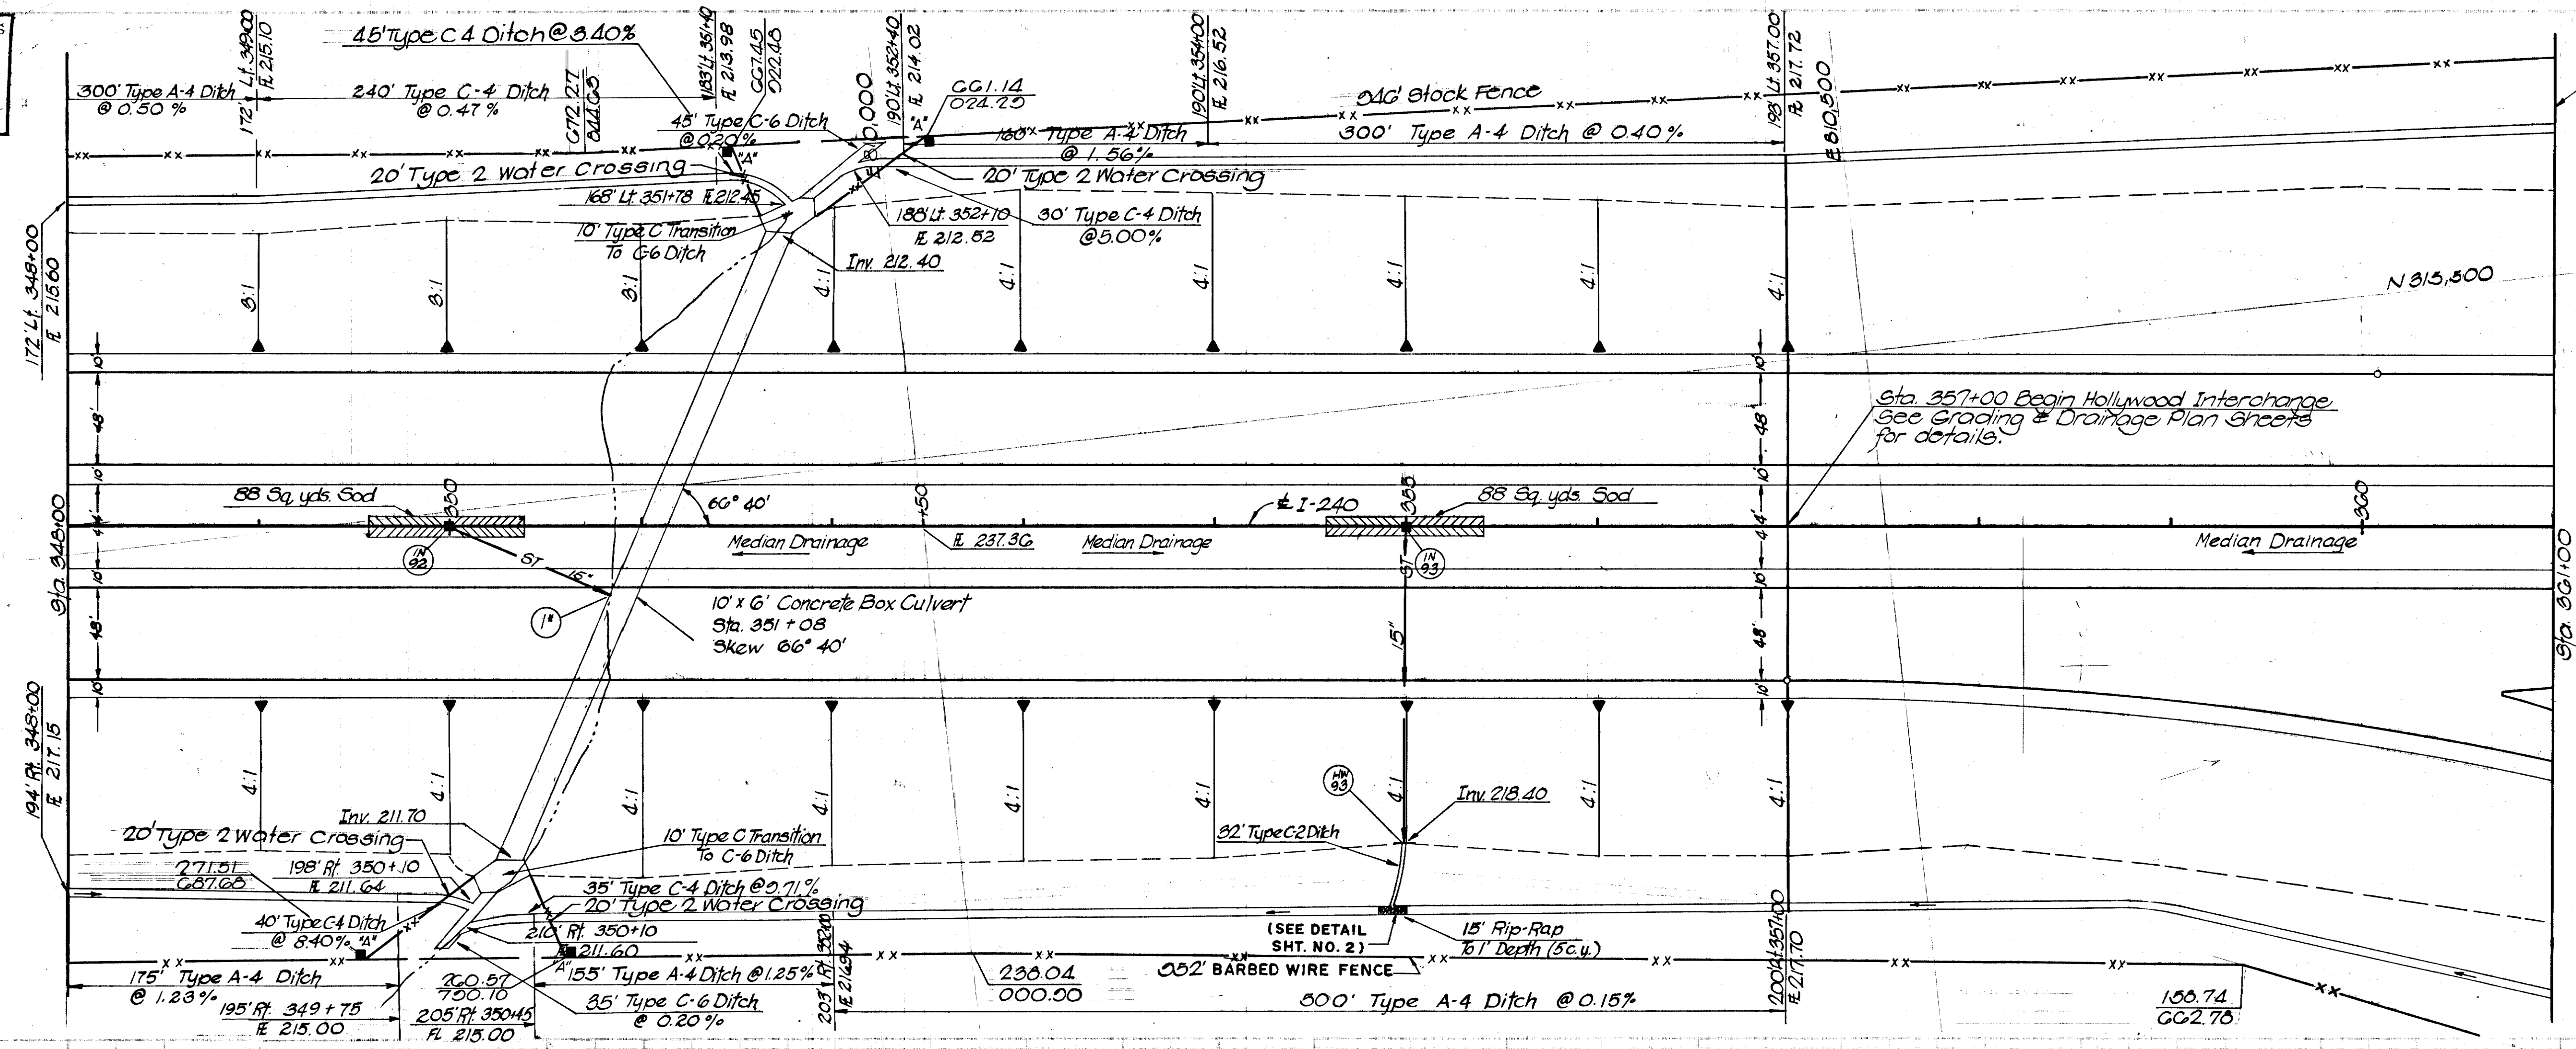


For Quantities and Details from Sta. 357+00 to Sta. 361+00 See Hollywood Interchange Grading and Drainage Sheets.

| From Code | Inv. Elev. | To Code | Inv. Elev. | %     | Grade C.P.C.M.P. | Length Ft. |
|-----------|------------|---------|------------|-------|------------------|------------|
| (22)      | 232.99     | (14)    | 215.00     | 20.00 | 15"              | 90'        |
| (22)      | 232.99     | (23)    | 218.39     | 89.00 | 15"              | 164'       |

1" Sub into 10' x 6' Concrete Box Culvert

| Code | Roadway | Station | E. Elev. | Type | Depth |
|------|---------|---------|----------|------|-------|
| (22) | I-240   | 350+00  | 235.74   | 36   | 2.75' |
| (22) | I-240   | 355+00  | 235.74   | 36   | 2.75' |

| Code | Roadway | Station | Type   | Class | Min. Spacing |
|------|---------|---------|--------|-------|--------------|
| (22) | I-240   | 355+00  | A-15-4 | 0.90  | 65           |

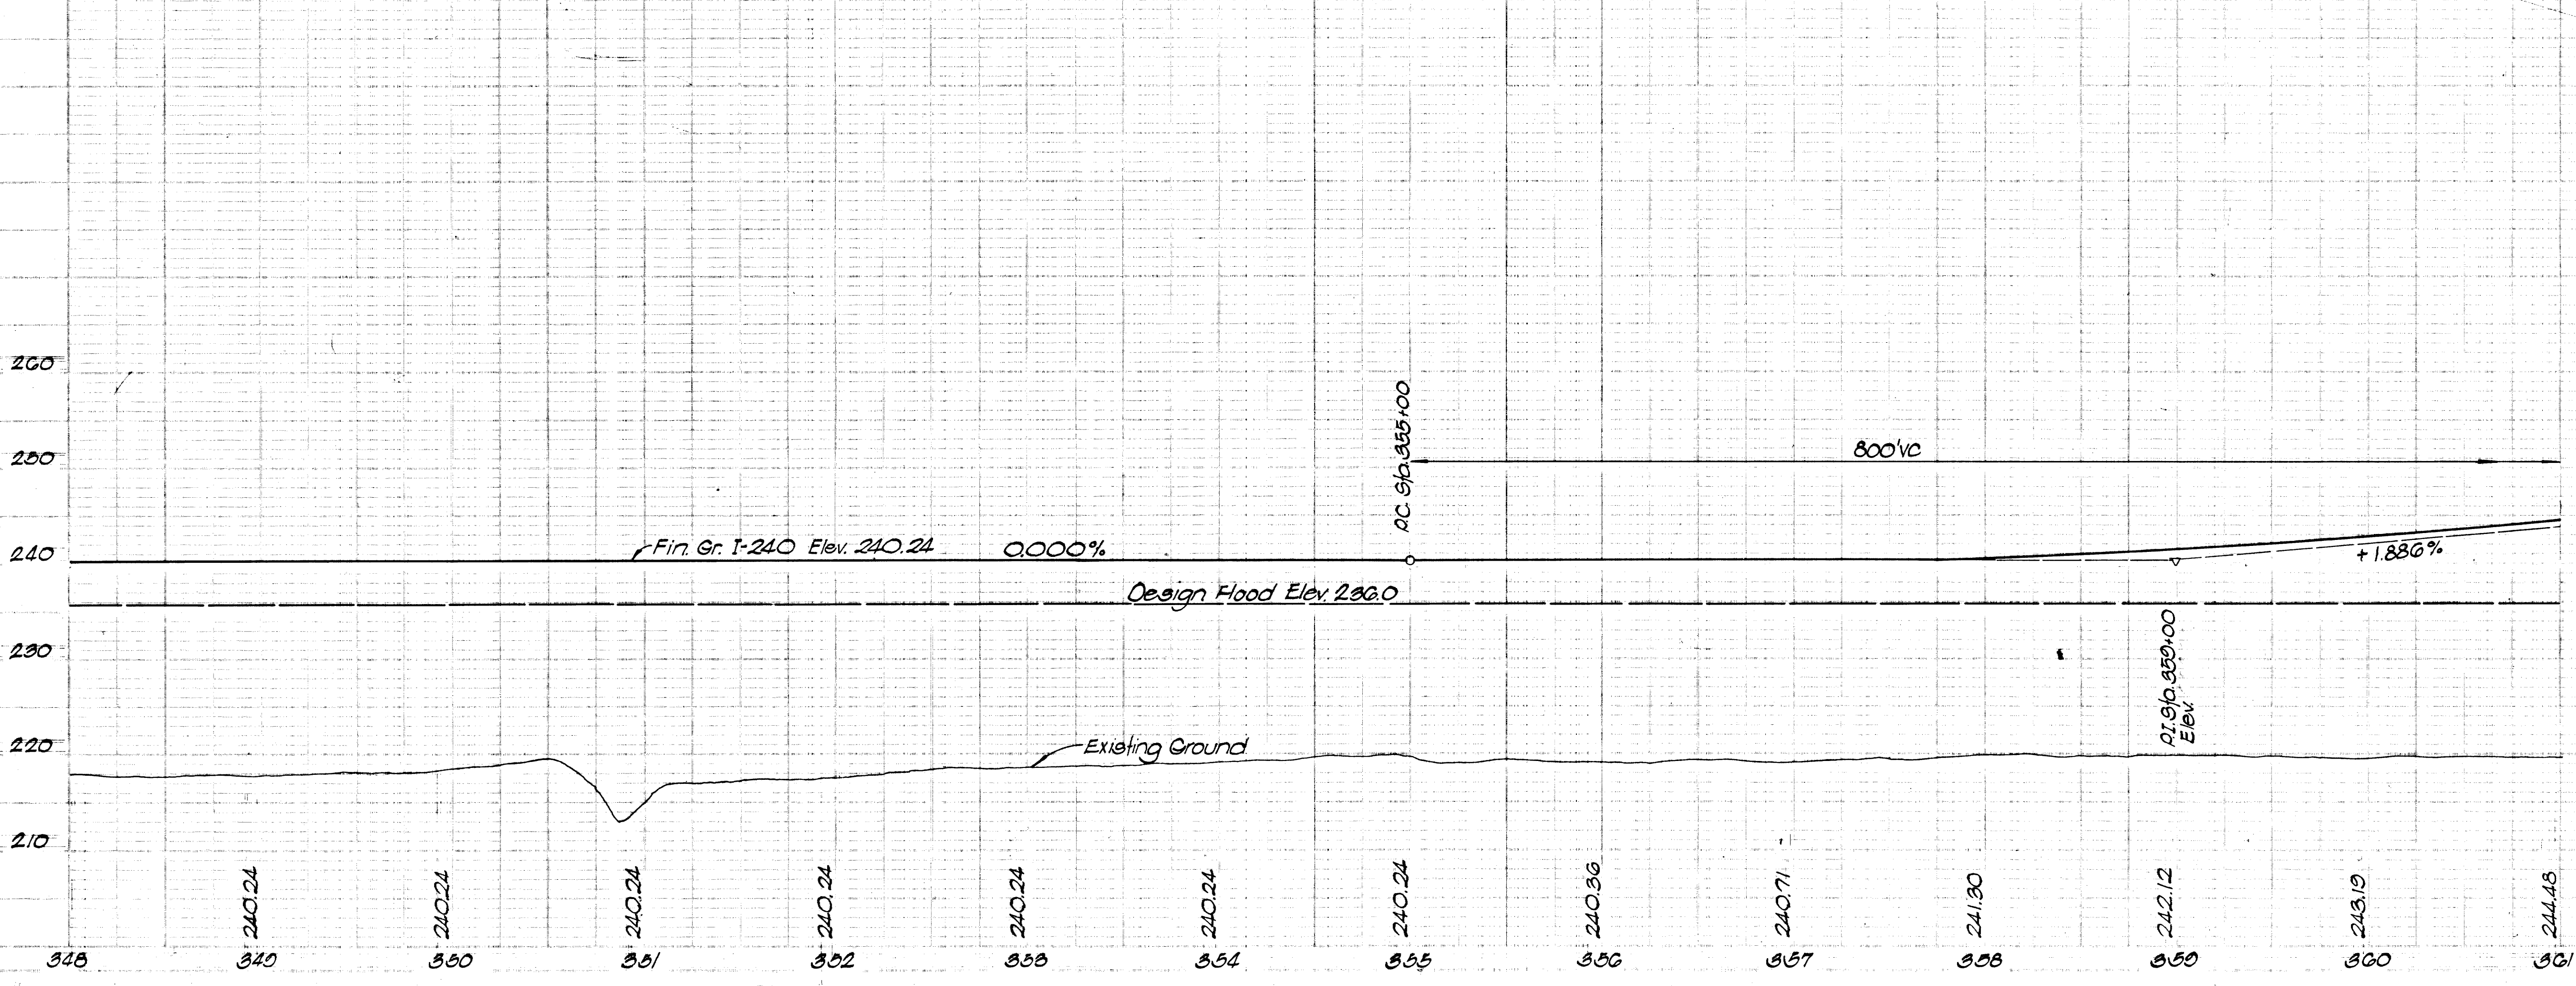



|       |      |     |
|-------|------|-----|
| Plans | File | IN- |
| Divn: | No.  | 316 |



MAILED

|           |                   |      |
|-----------|-------------------|------|
| PLAN      | STANDARD          | DATE |
| WIRE BOOK | ALIGNED           |      |
|           | ALIGNMENT CHECKED |      |
|           | WIRE BOOK CHECKED |      |

| PROJECT       | BY | DATE |
|---------------|----|------|
| HAILEBOM      |    |      |
| SURVEYED      |    |      |
| PLOTTED       |    |      |
| GRAVES MARKED |    |      |
| BURIED        |    |      |
| STRUCTURE NO. |    |      |
| CURED         |    |      |

| TYPE   | YEAR | PROJECT NO.     | 500<br>IN |
|--------|------|-----------------|-----------|
| Const. | 1974 | EACI-240-1(04)4 | 8         |

For Quantities and Details this sheet see  
Hollywood St. Interchange Grading and  
Drainage sheets.

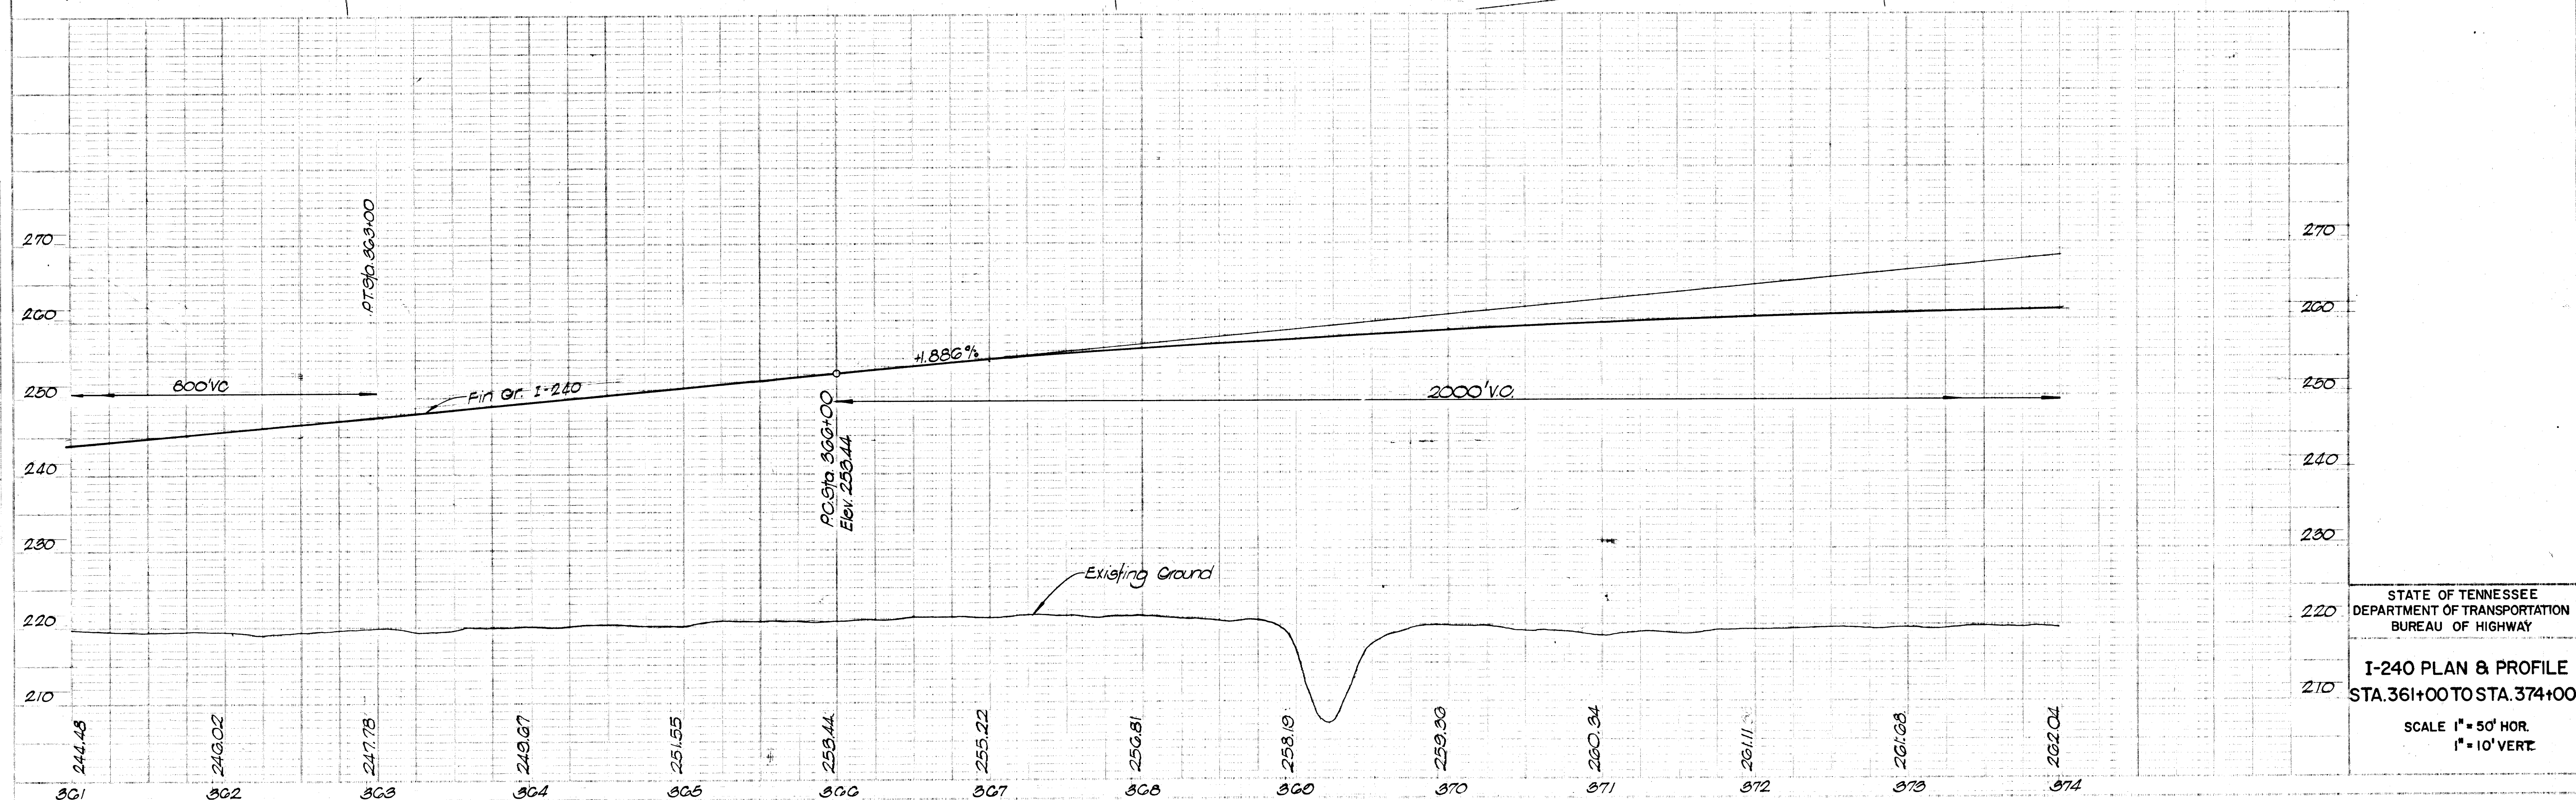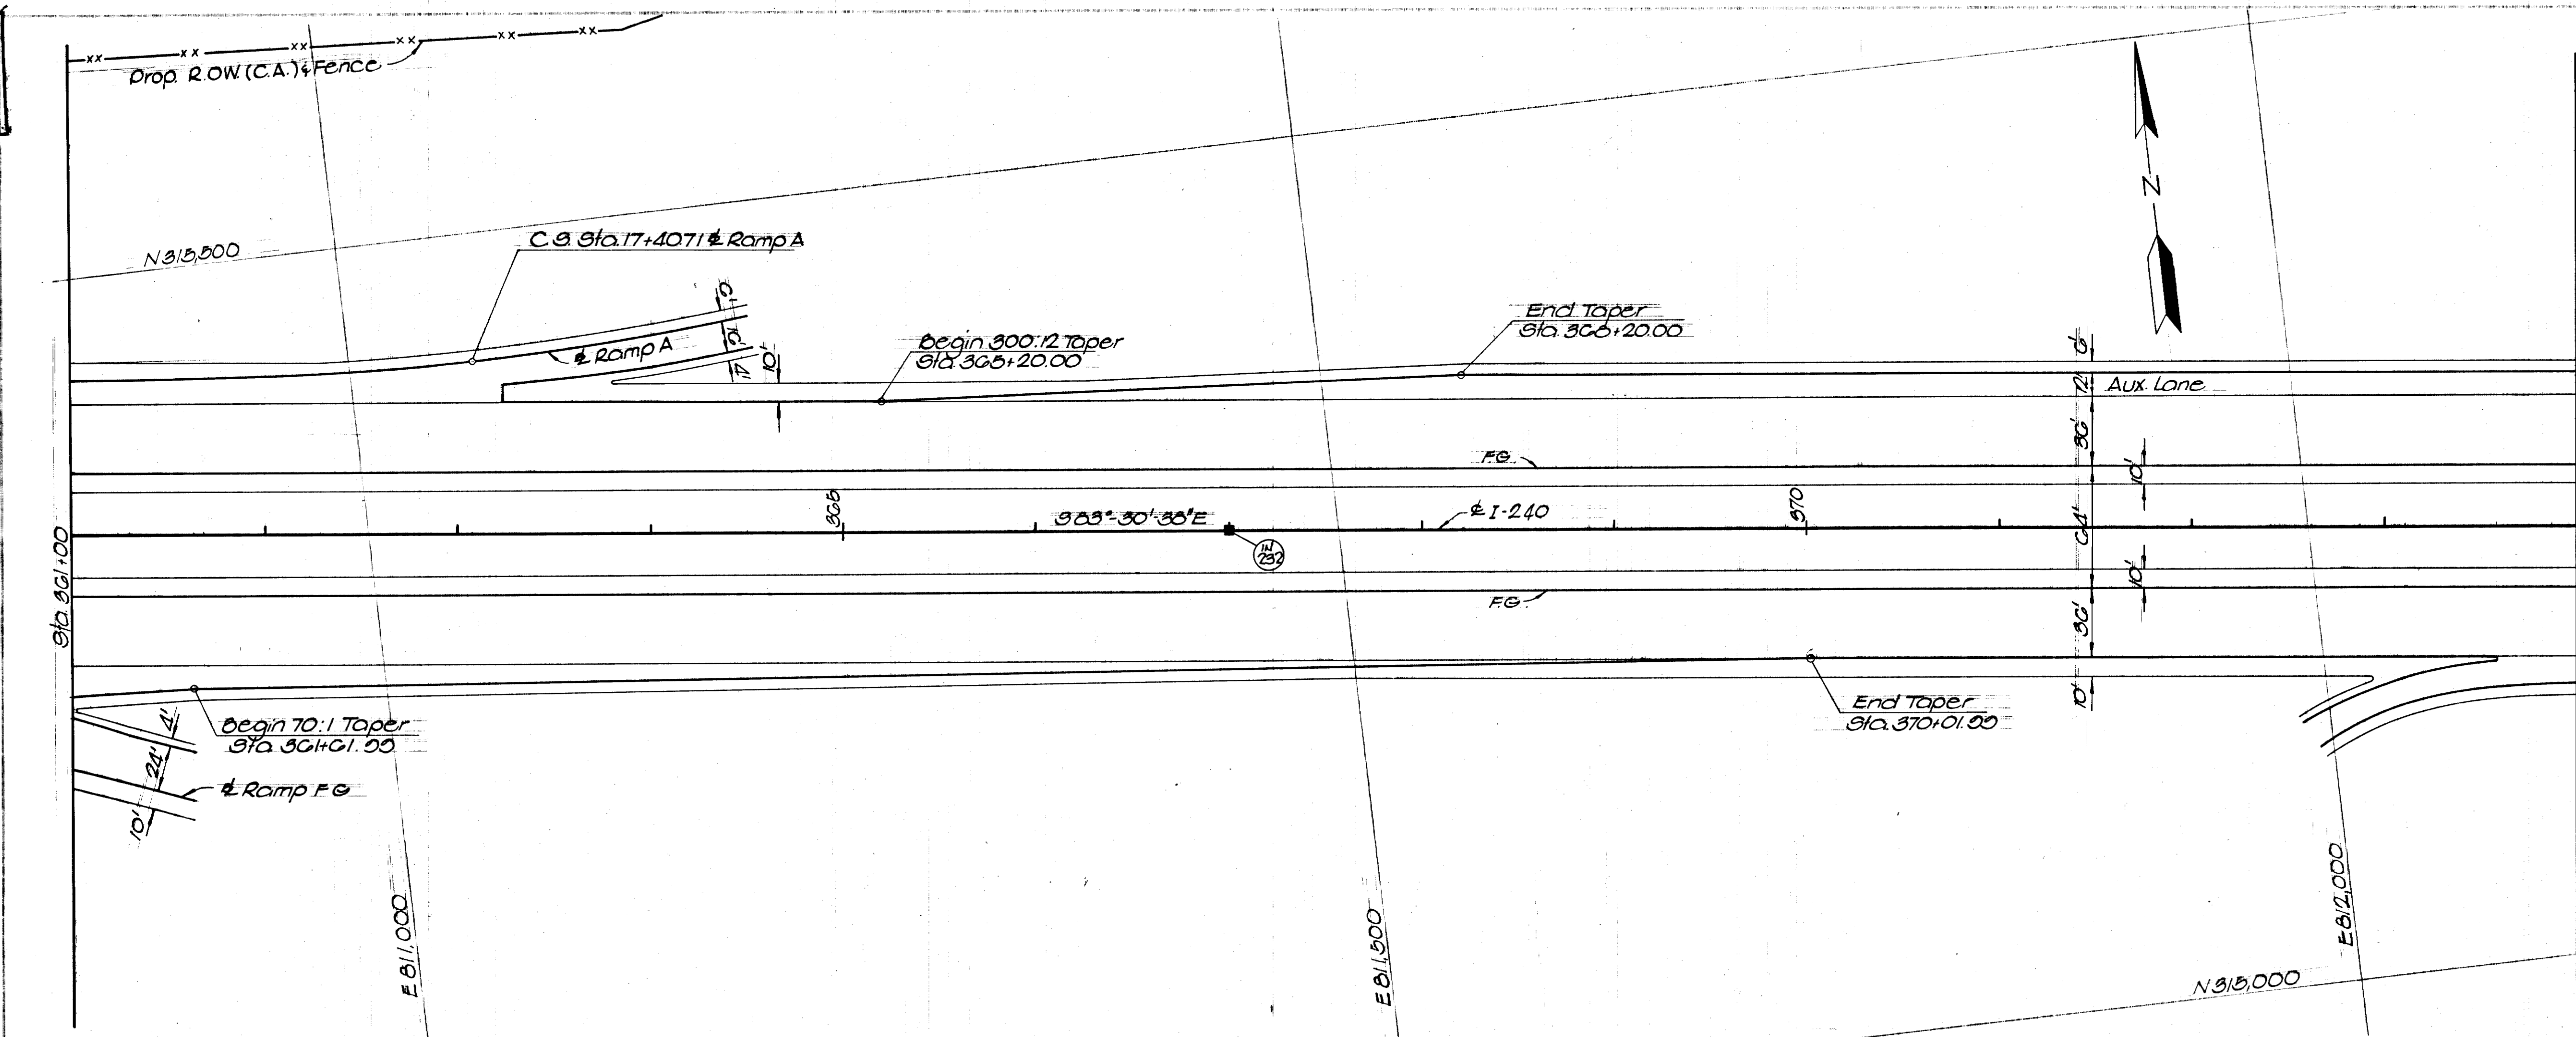



|                   |      |    |          |
|-------------------|------|----|----------|
| PLAN              | DATE | BY | REVISION |
| NEW YORK          |      |    |          |
| CHECKED BY _____  |      |    |          |
| APPROVED BY _____ |      |    |          |


| TYPE  | TRAP | PROJECT NO     | CATCH NO |
|-------|------|----------------|----------|
| Const | 1574 | EACI-240-1(04) | 4 85     |

STATE OF TENNESSEE  
DEPARTMENT OF TRANSPORTATION  
BUREAU OF HIGHWAYS

I-240 PLAN & PROFILE

STA.374+00 TO STA.387+00

SCALE 1"= 50' HOR.  
1"= 10' VERT.

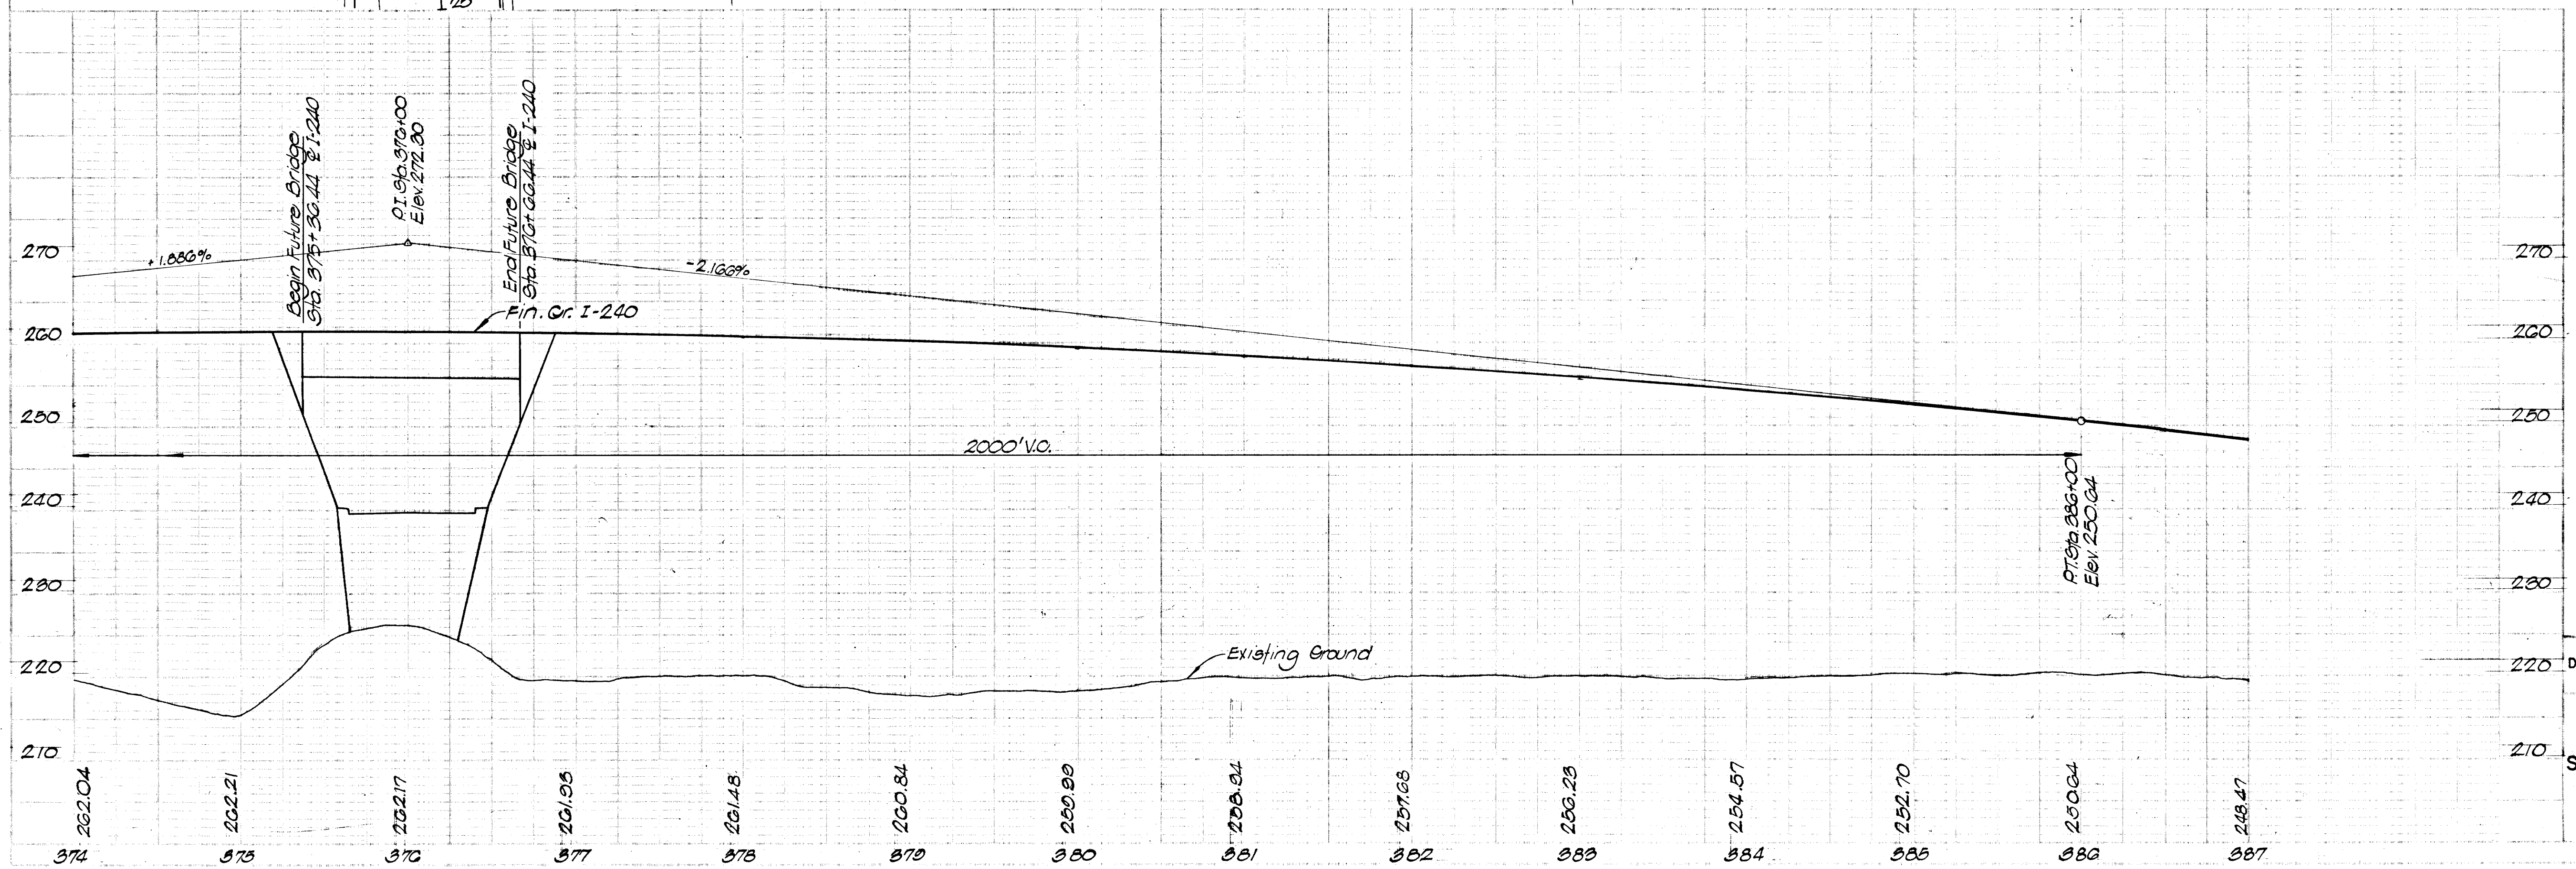





TENN. STATE HIGHWAYS  
Plans Divn. File No. **IN-316**

REV. 3-29-74; DELETED THE END OF PROJECT AND A NOTE CONCERNING THE CONSTRUCTION OF A DITCH LT. STA. 393±. ADDED A MATCH SHEET NUMBER.

| TYPE   | YEAR | PROJECT NO.    | SHEET NO. |
|--------|------|----------------|-----------|
| Const. | 1974 | EACF-240-1(24) | 86        |
|        |      |                |           |
|        |      |                |           |

For Quantities and Details this sheet see Hollywood Interchange Grading and Drainage sheets.

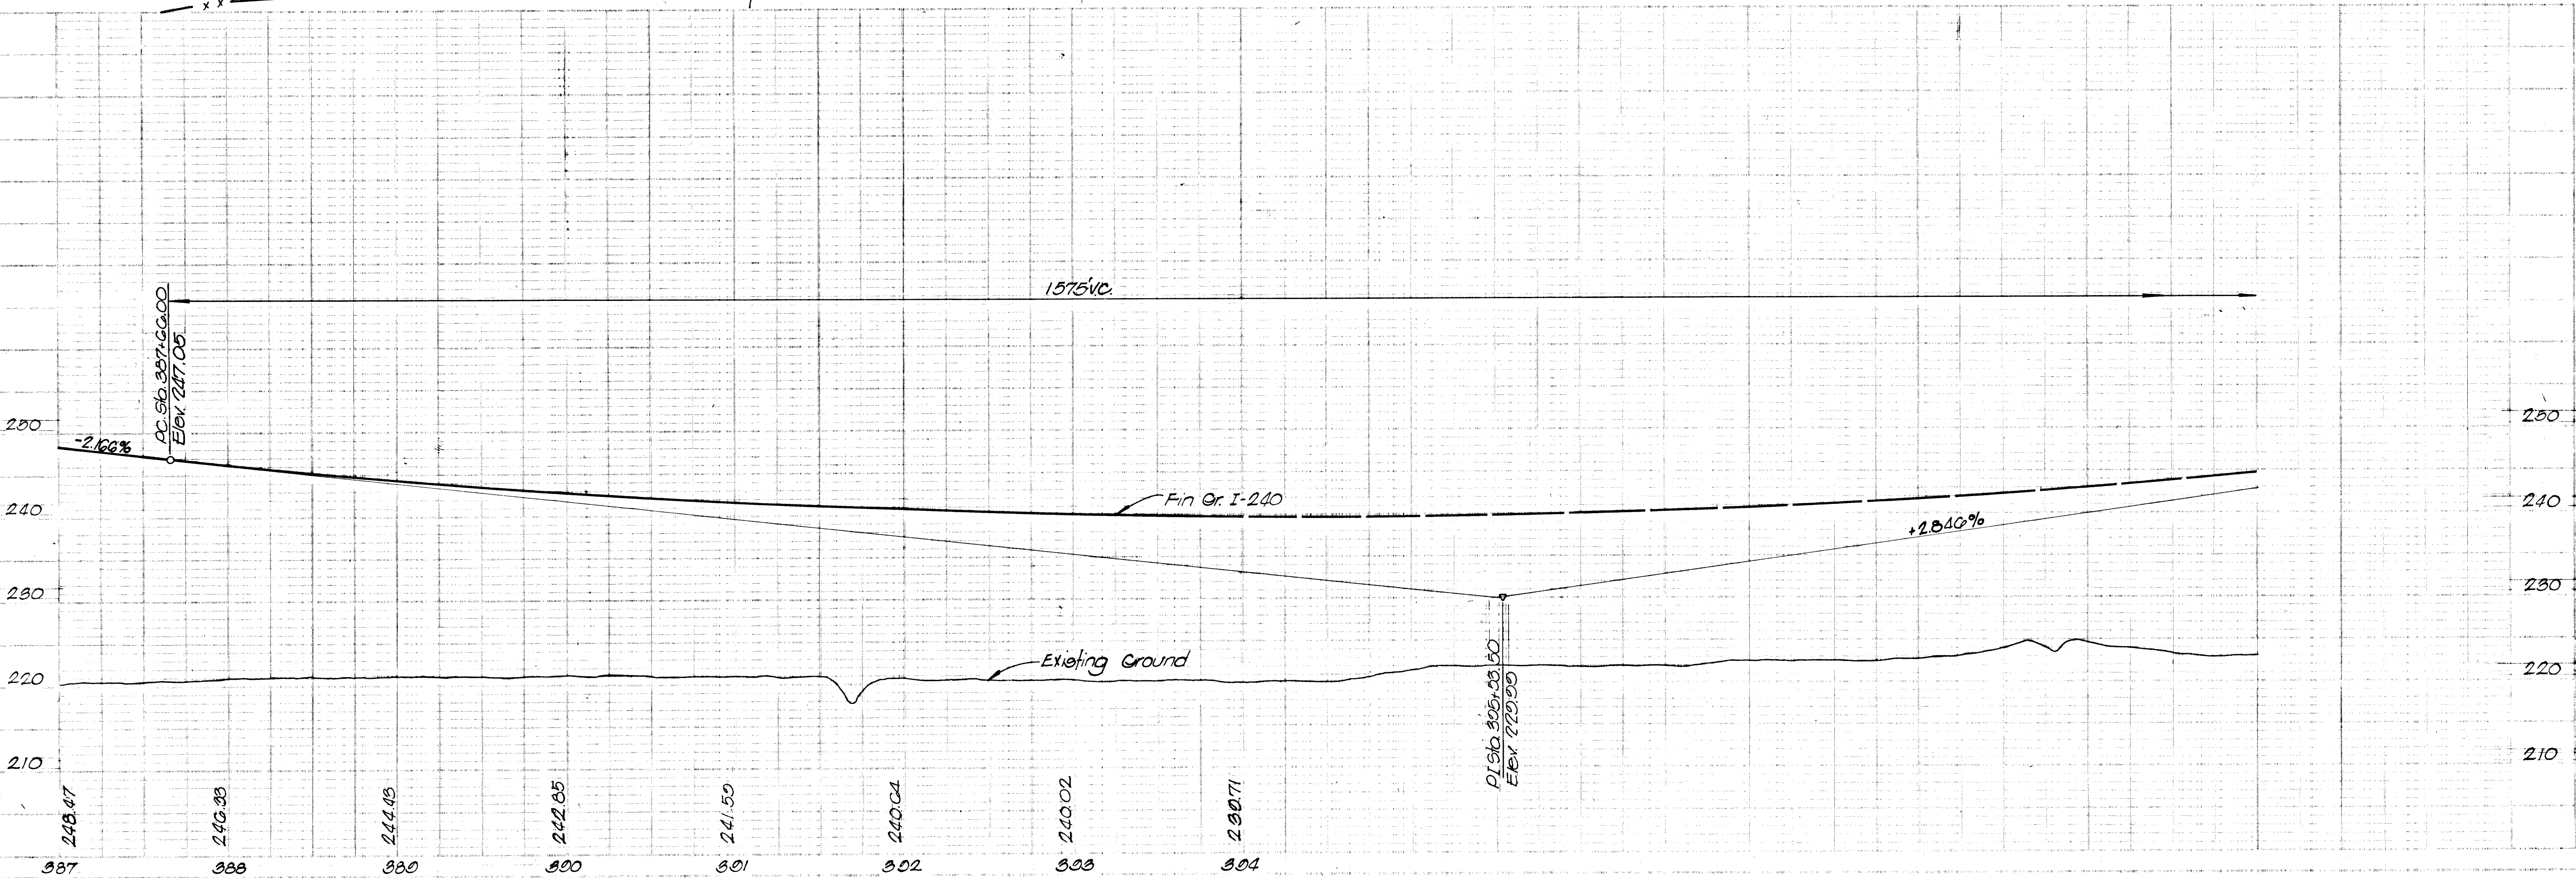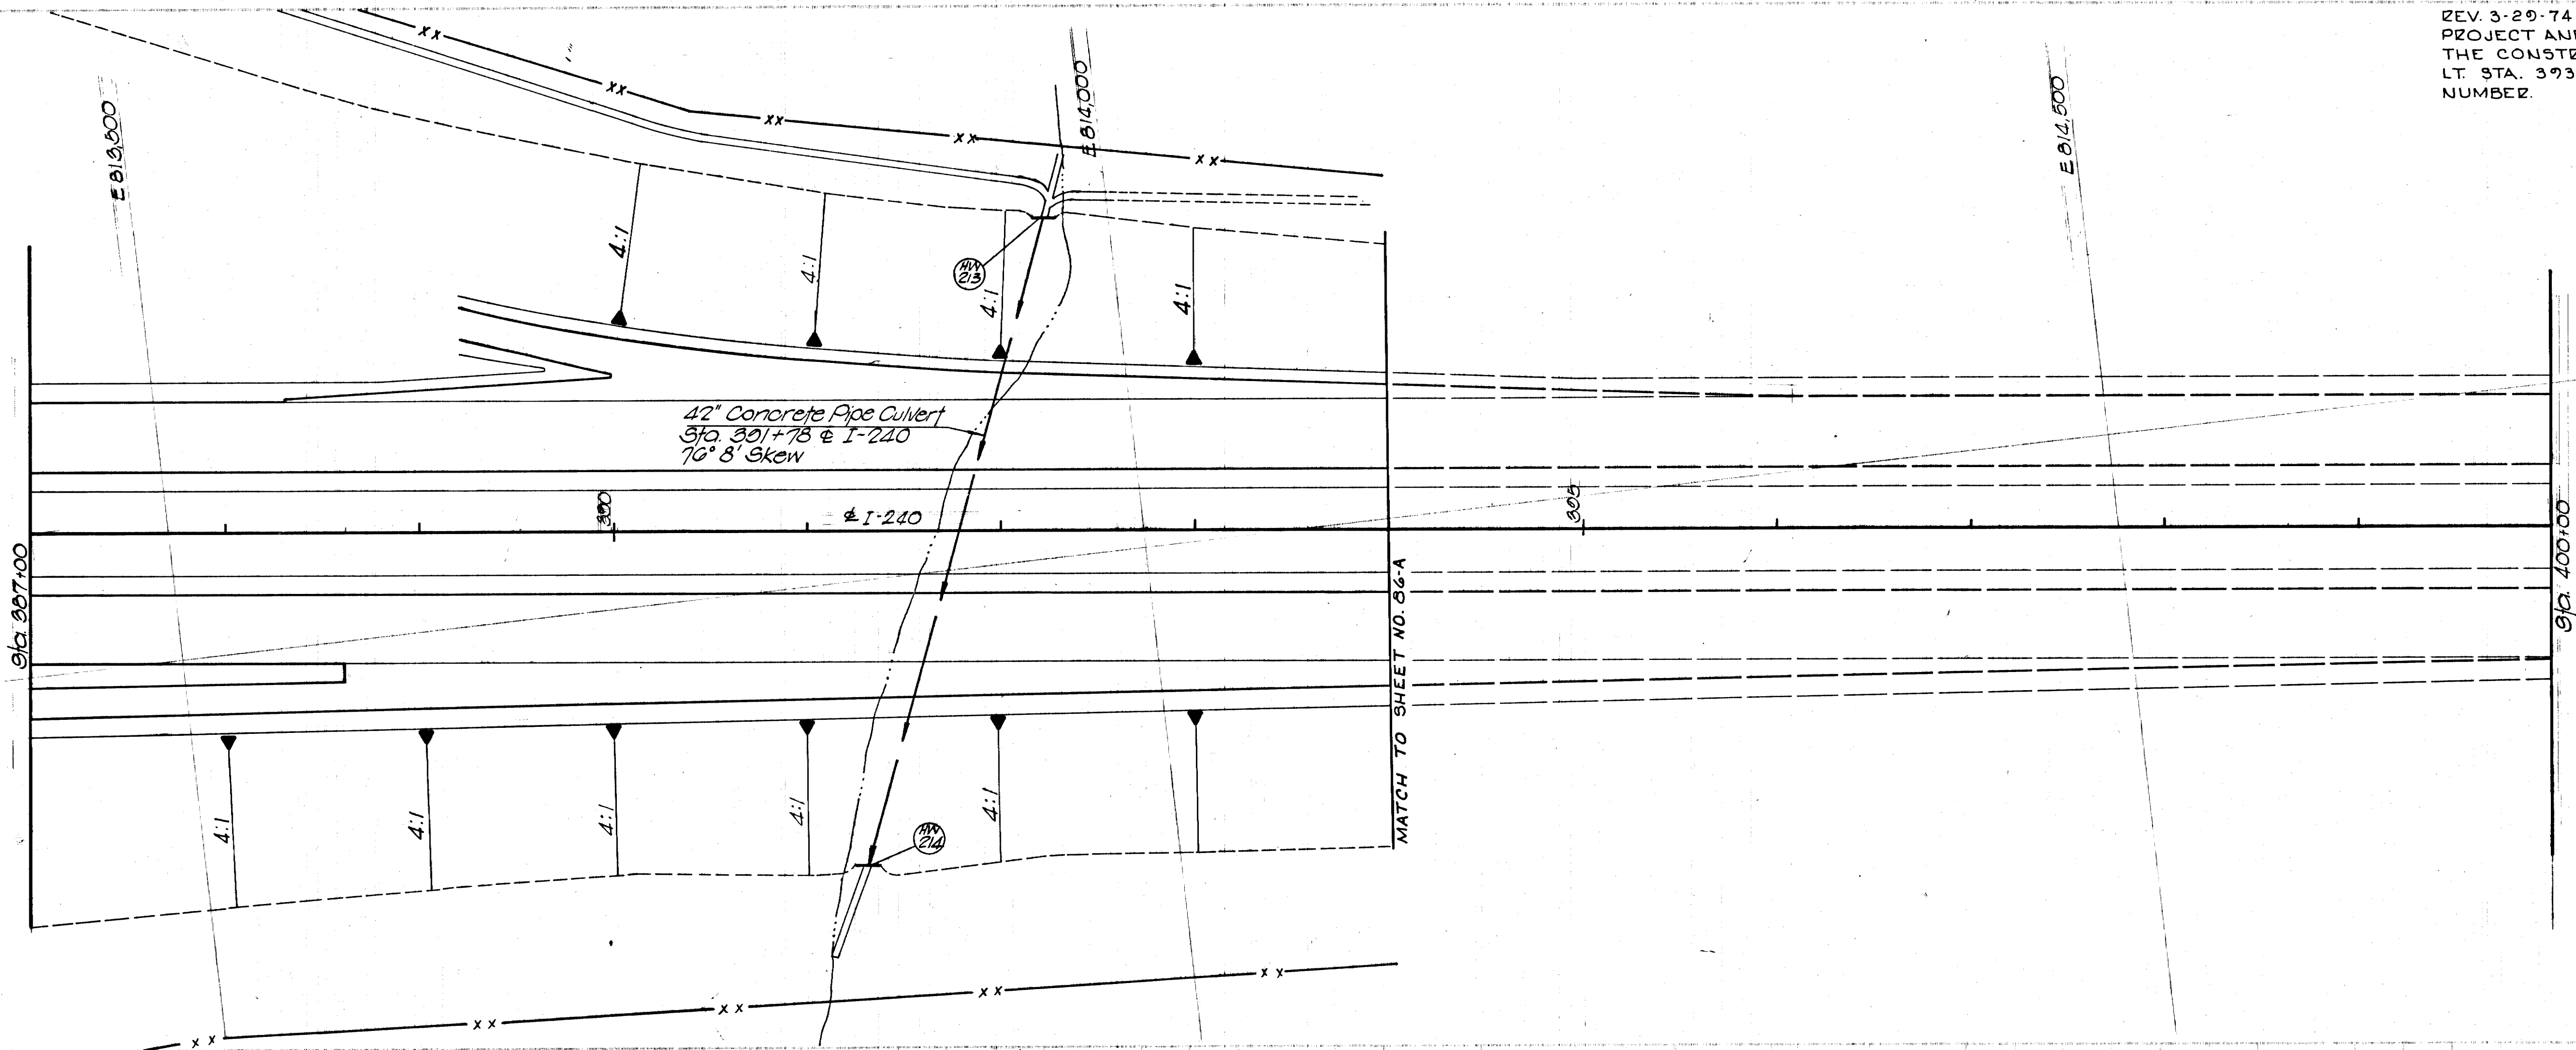

STATE OF TENNESSEE  
DEPARTMENT OF TRANSPORTATION  
BUREAU OF HIGHWAYS

I-240 PLAN & PROFILE  
STA. 387+00 TO STA. 394+00


SCALE 1" = 50' HOR.  
1" = 10' VERT.



TENN. STATE HIGHWAYS  
Plans  
Div. No. 316

MICROFILMED

| FED. ROAD DIV. NO. | STATE | FEDERAL AID PROJECT NO. | FISCAL YEAR | SHEET NO. | TOTAL SHEETS |
|--------------------|-------|-------------------------|-------------|-----------|--------------|
| 3                  | TENN. | EACI-240-1(74)4         | 1974        | 86-A      |              |

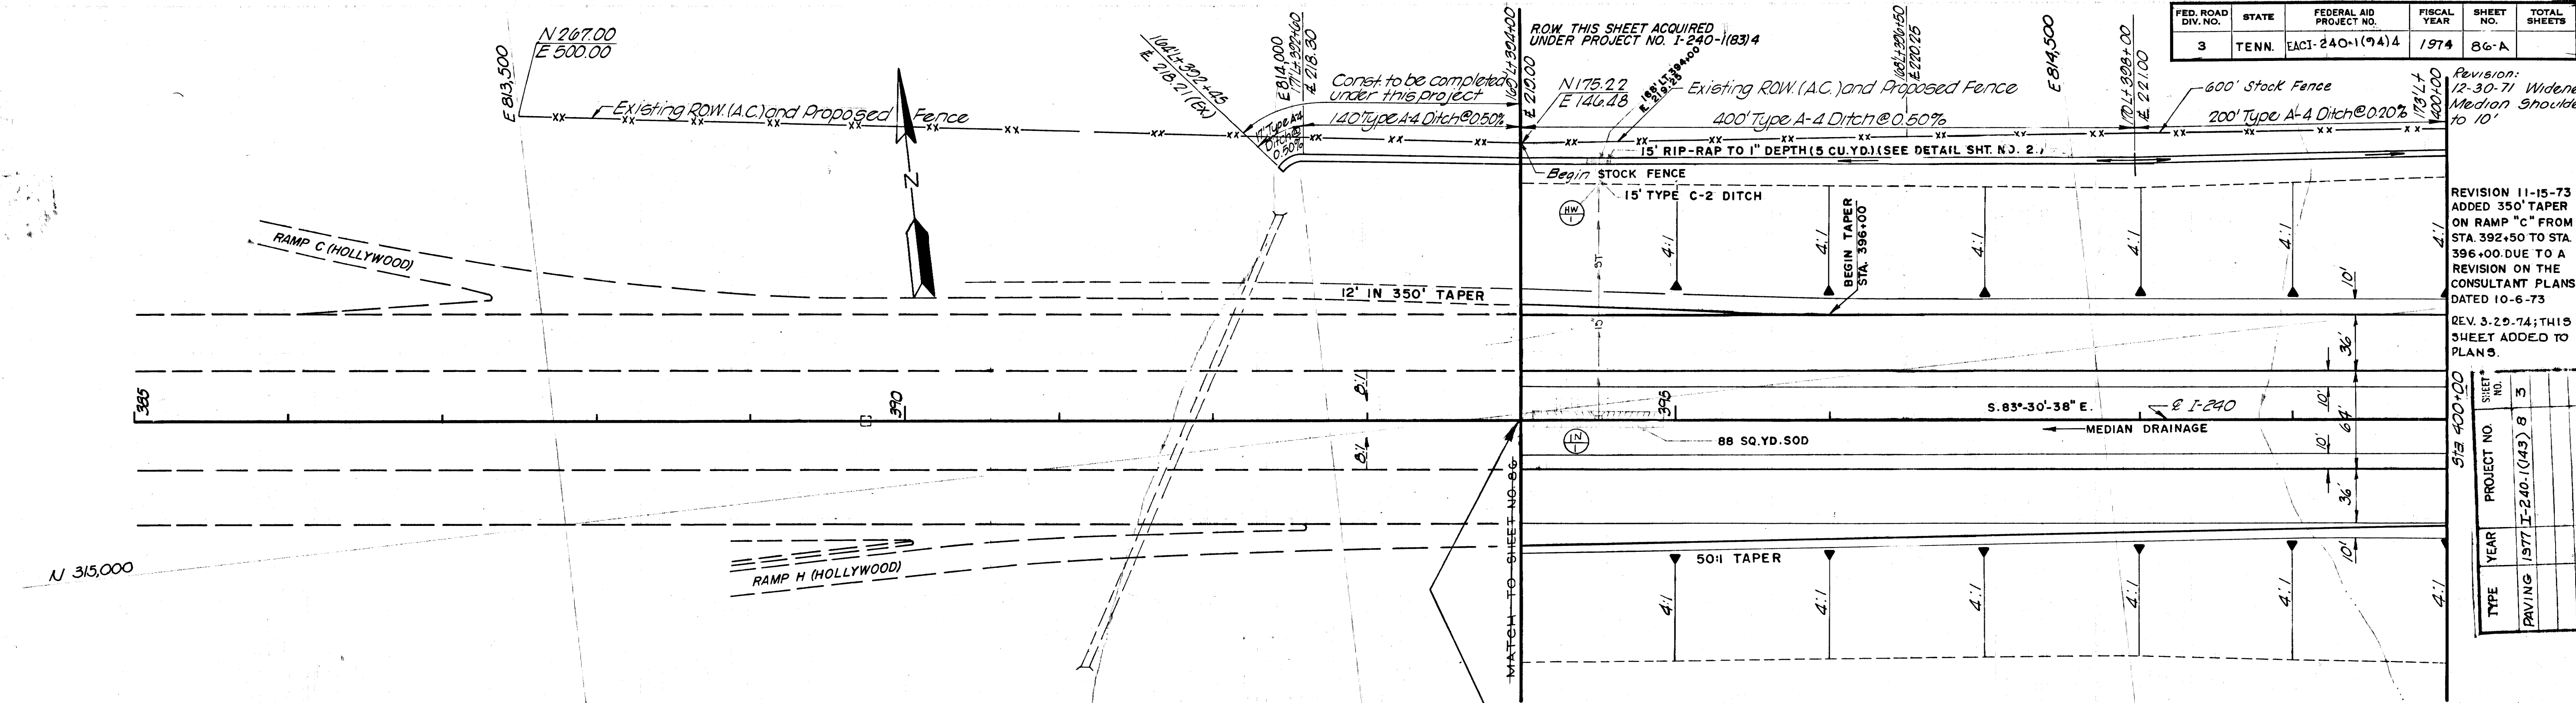


79007-3136-44  
BEGIN PROJ. NO. I-240-1(143)8 (PAVING)  
STA. 394+00.00 CL I-240

| INLETS |         |              |         |      |       |
|--------|---------|--------------|---------|------|-------|
| Code   | Roadway | Station      | # Elev. | Type | Depth |
| (1)    | I-240   | 394+50 (Med) | 235.18  | 37   | 1.92  |

| STORM SEWER & CULVERT PIPE |            |       |            |        |        |          |
|----------------------------|------------|-------|------------|--------|--------|----------|
| From                       | To         | Grade | C.P.C.     | C.M.P. | Length |          |
| Code                       | Inv. Elev. | Code  | Inv. Elev. | %      | Dia.   | Dia. Ft. |
| (1)                        | 233.60     | (1)   | 220.00     | 1      | 15"    | 144      |

| CONCRETE HEADWALLS |         |                 |        |
|--------------------|---------|-----------------|--------|
| Code               | Roadway | Station         | Type   |
| (1)                | I-240   | 394+50 (1/4 CL) | A-15-4 |

① For Pipe grades in embankment sections (Type B) See Sheet No. 2-2

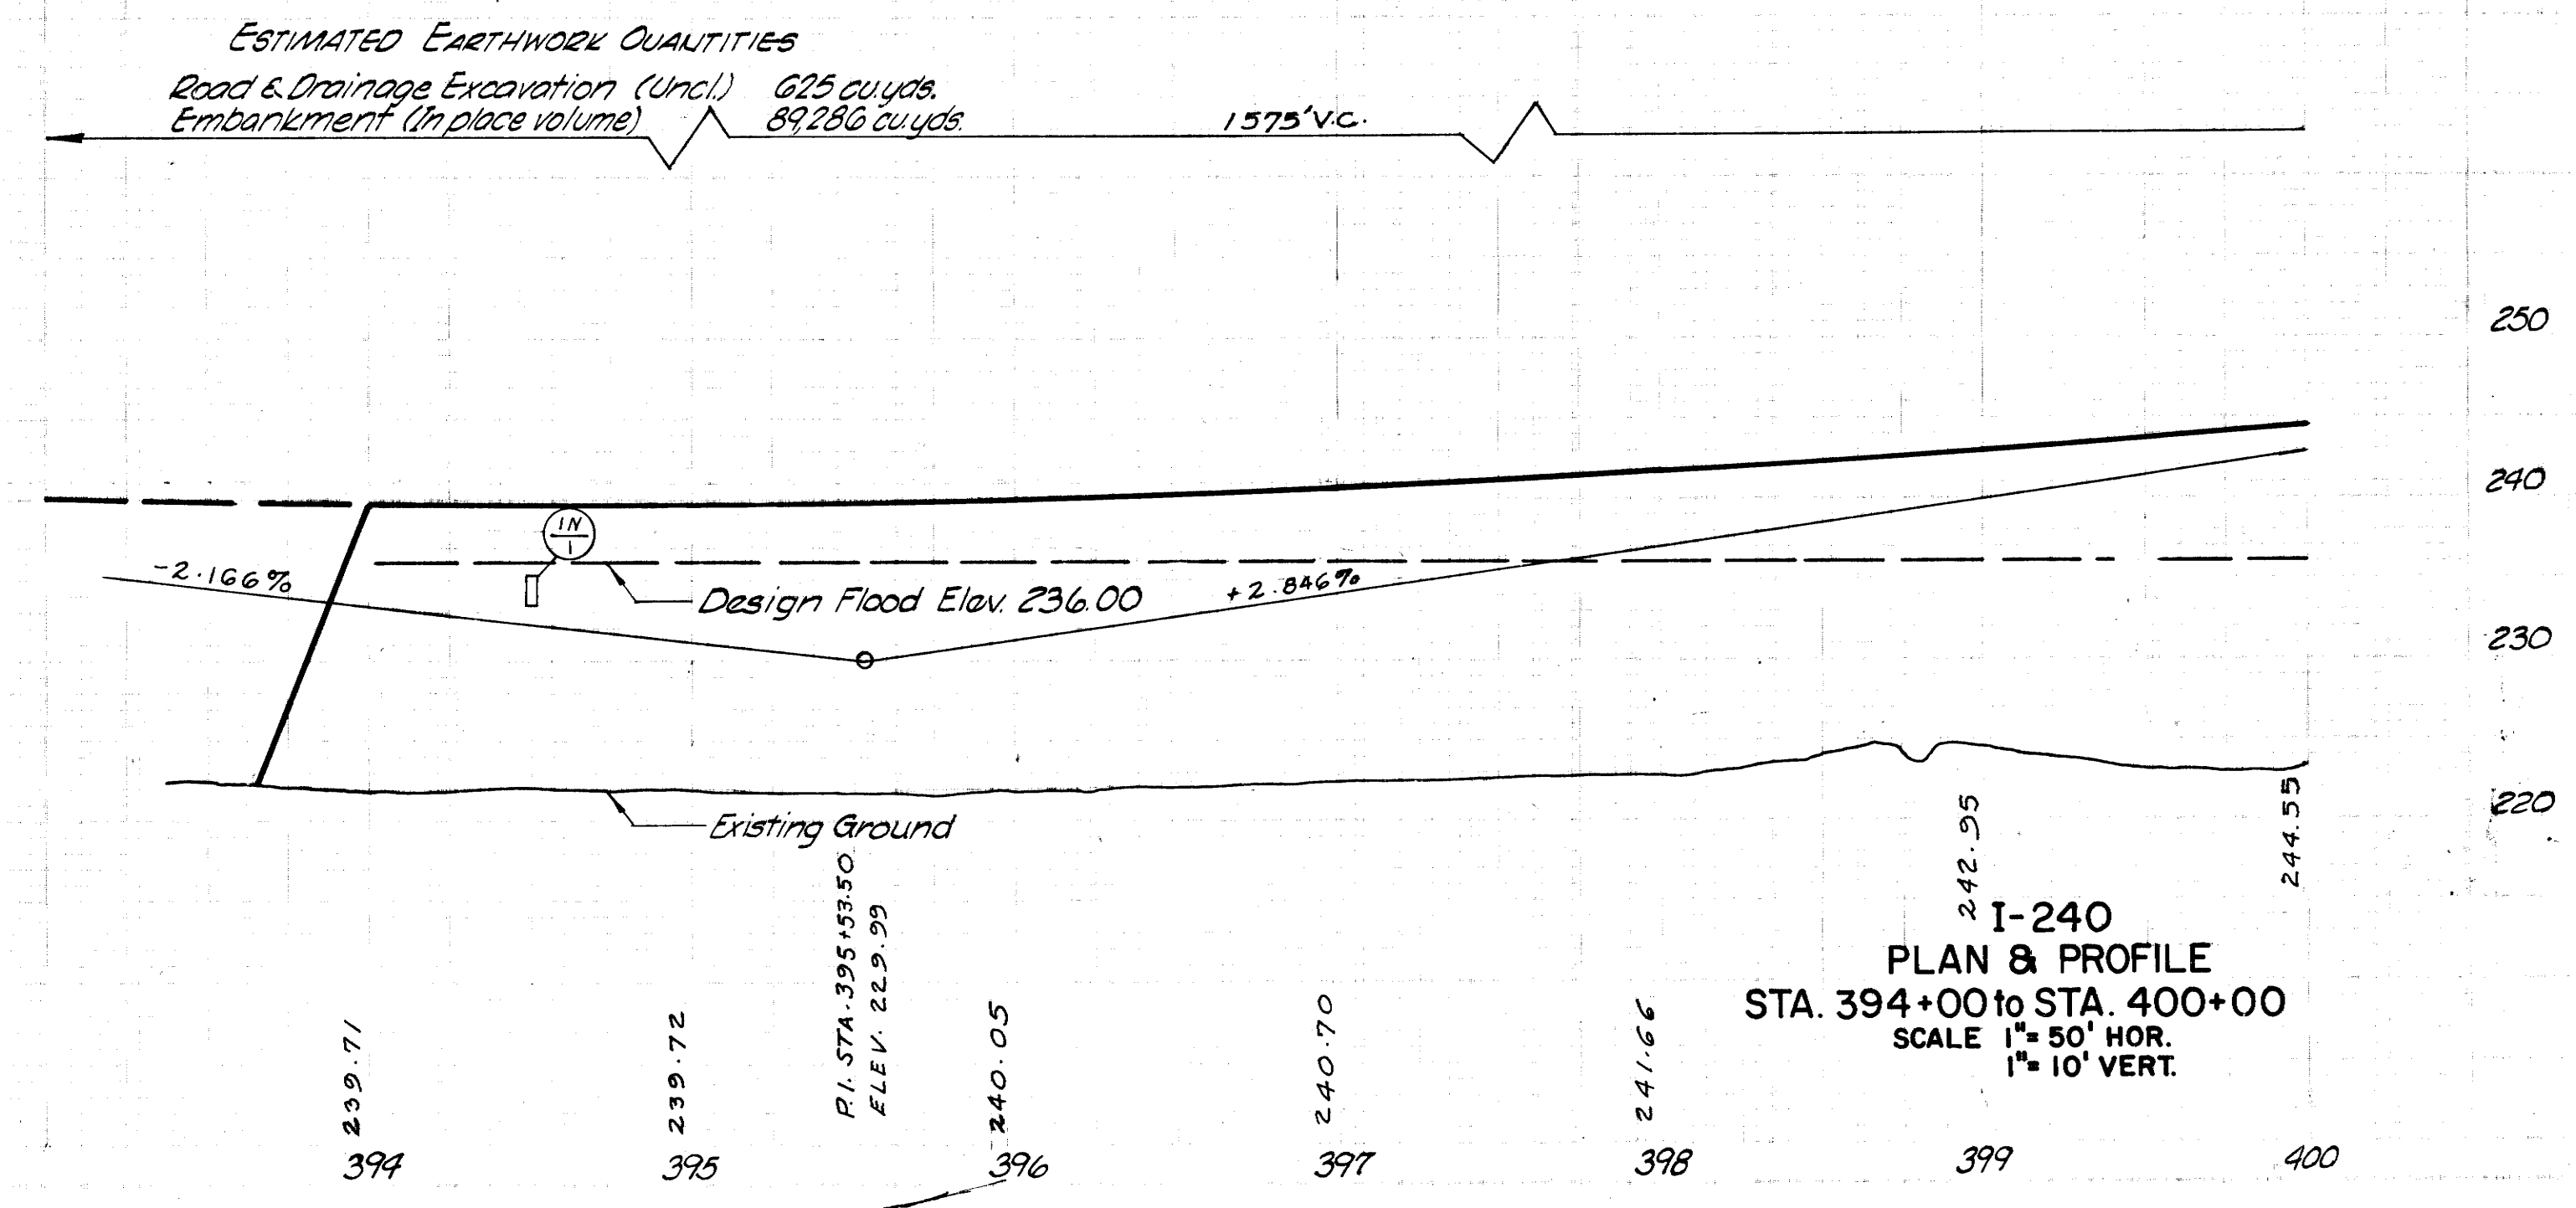



TERMINAL STATE HIGHWAY  
Plans File  
Divn. No. 316


PLAN  
SURVEYED  
PLOTTED  
NOTE BOOK  
NO. 316

PROFILE  
SURVEYED  
PLOTTED  
NOTE BOOK  
NO. 316

| REV. | DATE | BY   | REASON   |
|------|------|------|----------|
| 3    | 1974 | 86-5 | REVISION |

Revision:  
12-30-71 Widened  
Median Shoulder  
to 10'  
Rev 1-13-72 Added  
Approach Slabs and  
Bridge Drains to  
I.C.R.R. Bridges  
REV 11-15-73;  
DELETED A  
TRIPLE 12"x6"  
CONCRETE BOX  
BRIDGE AT STA.  
401+50 AND  
REVISED THE  
DRAINAGE WEST  
OF THE I.C.R.R.  
ALSO REVISED  
THE STORM  
SEWER TABLES  
AS NEEDED  
DUE TO A  
REVISION OF THE  
CONSULTANT  
PLANS DATE  
10-6-73.  
REV 3-29-74; THIS  
SHEET ADDED  
TO PLANS.

REV 12-28-73; CHANGED THE GRADE AND  
DRAINAGE FROM STA. 400+00 TO STA. 403+41  
DUE TO A REVISION ON THE CONSULTANT  
PLANS AS SHOWN ON PRINTS RECEIVED  
12-12-73.

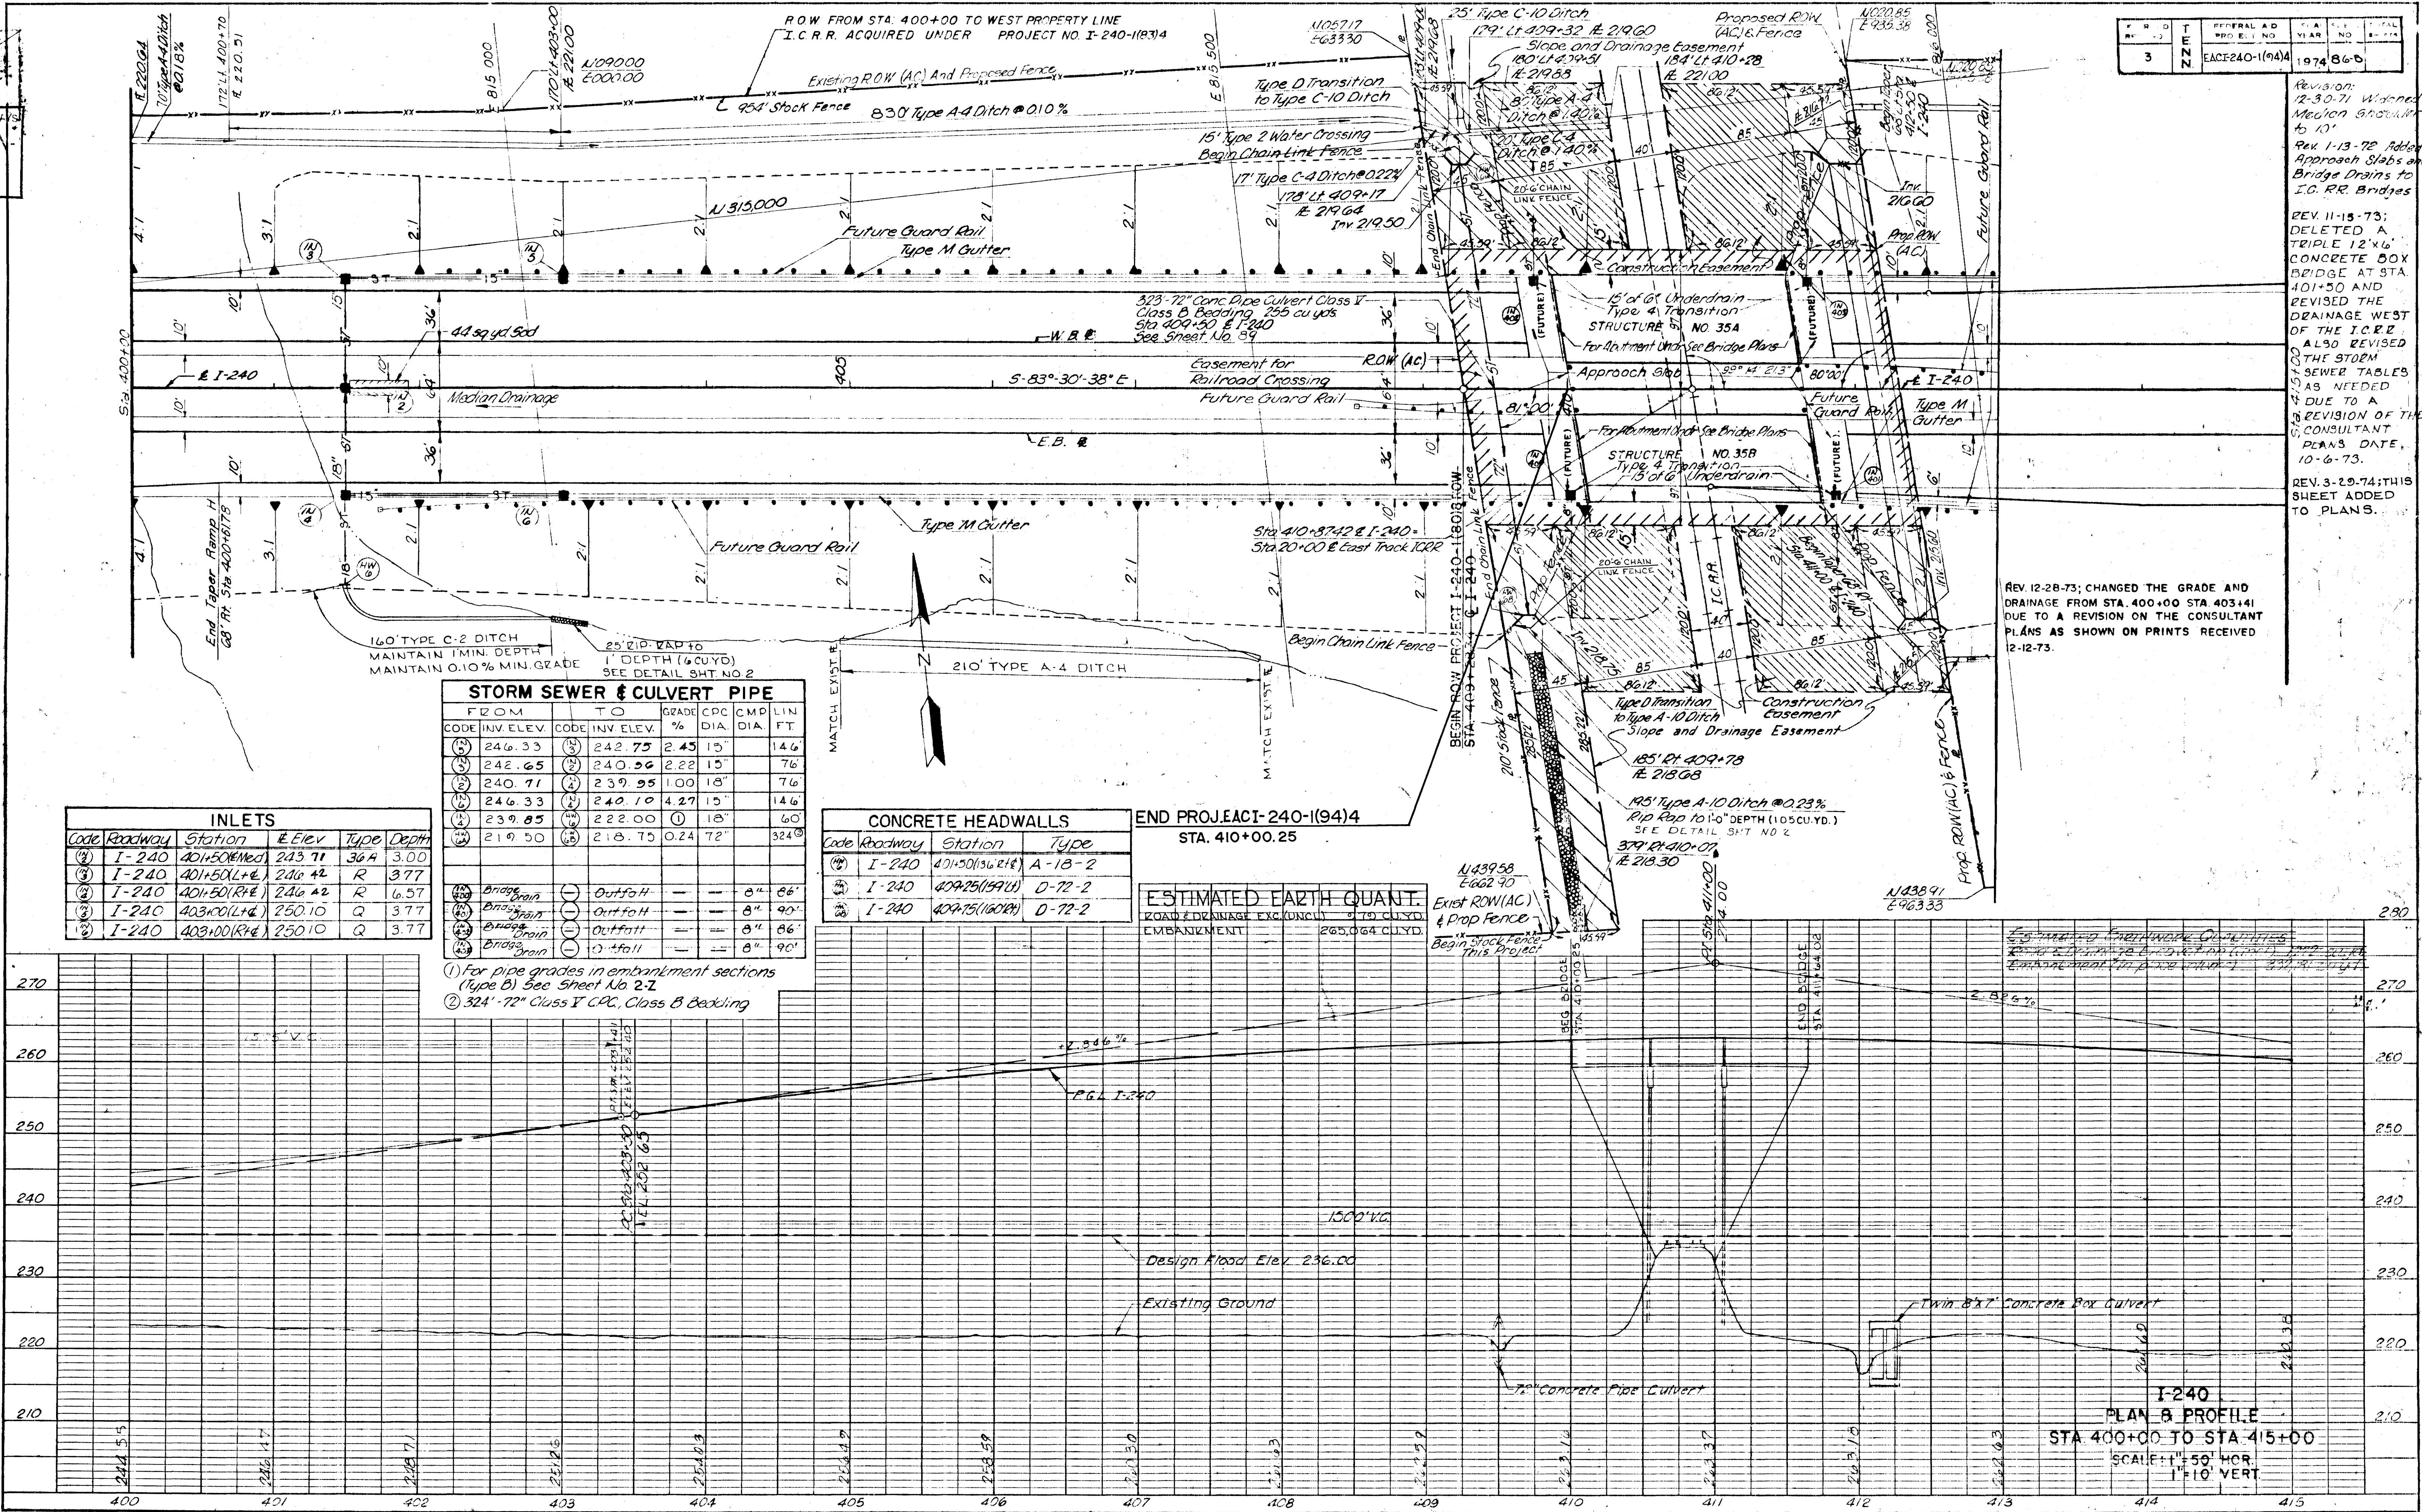

| STORM SEWER & CULVERT PIPE |            |       |            |      |      |      |     |
|----------------------------|------------|-------|------------|------|------|------|-----|
| FROM                       | TO         | GRADE | CPC        | CMP  | LIN  |      |     |
| CODE                       | INV. ELEV. | CODE  | INV. ELEV. | %    | DIA. | DIA. | FT. |
| (1)                        | 246.33     | (3)   | 242.75     | 2.45 | 15"  |      | 146 |
| (2)                        | 242.65     | (2)   | 240.56     | 2.22 | 15"  |      | 76  |
| (3)                        | 240.71     | (2)   | 239.95     | 1.00 | 18"  |      | 76  |
| (4)                        | 246.33     | (2)   | 240.10     | 4.27 | 15"  |      | 146 |
| (5)                        | 239.85     | (2)   | 222.00     |      | 18"  |      | 60  |
| (6)                        | 219.50     | (5)   | 218.75     | 0.24 | 72"  |      | 324 |

| Code | Roadway | Station      | Type   | Depth |
|------|---------|--------------|--------|-------|
| (1)  | I-240   | 401+50(R)Med | 243.71 | 36.4  |
| (2)  | I-240   | 401+50(L)Rt  | 246.42 | R     |
| (3)  | I-240   | 401+50(R)Rt  | 246.42 | R     |
| (4)  | I-240   | 403+00(L)Rt  | 250.10 | Q     |
| (5)  | I-240   | 403+00(R)Rt  | 250.10 | Q     |

| CONCRETE HEADWALLS |         |                 |        |
|--------------------|---------|-----------------|--------|
| Code               | Roadway | Station         | Type   |
| (1)                | I-240   | 401+50(136.2Rt) | A-18-2 |
| (2)                | I-240   | 409+25(159.1L)  | D-72-2 |
| (3)                | I-240   | 409+75(160.1R)  | D-72-2 |

| ESTIMATED EARTH QUANT.       |                |
|------------------------------|----------------|
| ROAD & DRAINAGE EXC. (UNCUT) | 5.79 CU.YD.    |
| EMBANKMENT                   | 265.064 CU.YD. |


- 1) For pipe grades in embankment sections (Type B) See Sheet No. 2-1
- 2) 324'-72" Class V CPC, Class B Bedding

I-240  
PLAN & PROFILE  
STA 400+00 TO STA 415+00  
SCALE: HORIZ 1"=100'  
VERT 1"=10'






MICROFILMED

| Baseline     | Ramp A    |           |
|--------------|-----------|-----------|
| Curve No.    | 1         | 2         |
| P.I. Station | 2+38.81   | 11+47.11  |
| Δ            | 36°32'51" | 37°11'17" |
| O or Oc      | 8°00'     | 1°00'     |
| R or Rc      | 716.20    | 1432.30   |
| L or Lc      | 421.01    | 1270.70   |
| T or Tc      | 238.81    | 686.10    |
| e            | 0.100     | 0.093     |
| es           |           | 0°00'     |
| Ls           |           | 300'      |
| Δc           |           | 51°11'17" |
| p            |           | 2.62      |
| k            |           | 149.95    |

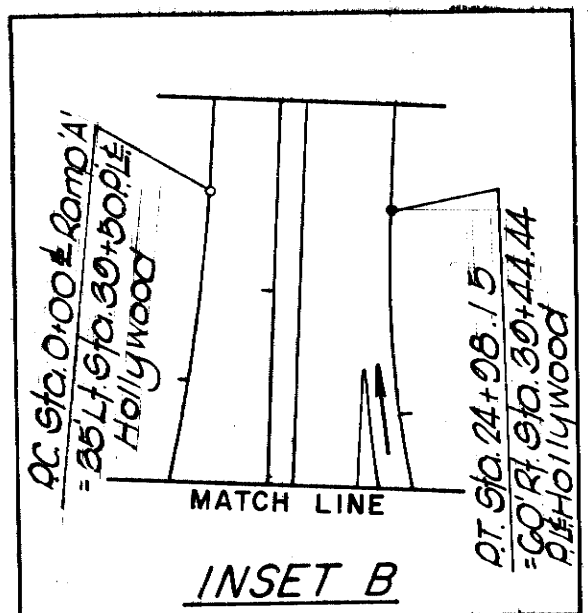


| Baseline     | Ramp D     | Ramp C     | Ramp B    | Hollywood |
|--------------|------------|------------|-----------|-----------|
| Curve No.    | 3          | 4          | 5         | 13        |
| P.I. Station | 270°08'40" | 20°10'00"  | 54°47'57" | 34°06'40" |
| Δ            | 28°00'     | 8°00'      | 8°00'     | 1°32'51"  |
| O or Oc      | 204.63     | 1037.02    | 716.20    | 1°30'     |
| R or Rc      | 764.81     | 839.38     | 684.05    | 3319.72   |
| L or Lc      |            | 425.03     | 335.25    | 3819.72   |
| T or Tc      |            | 214°08'40" | 371.24    | 102.79    |
| e            | 0.100      | 0.087      | 0.084     | 51.40     |
| es           | 28°00'     |            |           |           |
| Ls           | 200'       |            |           |           |
| Δc           | 214°08'40" |            |           |           |
| p            | 8.08       |            |           |           |
| k            | 99.21      |            |           |           |

1. Stationing of Ramps are on Ramp Base Line. See sheet No. 20 for relationship of Base line, F.G. and edge of pavement.
2. See sheets 21 to 24 for Ramp Terminal Details.
3. Intergrade and Ramp shoulder widths are shown on typical cross sections. See sheets 2 to 2D.
4. All P.I. Sta are back stations.
5. Direction of Traffic is indicated by arrows.
6. All street width dimensions are to face of curb.

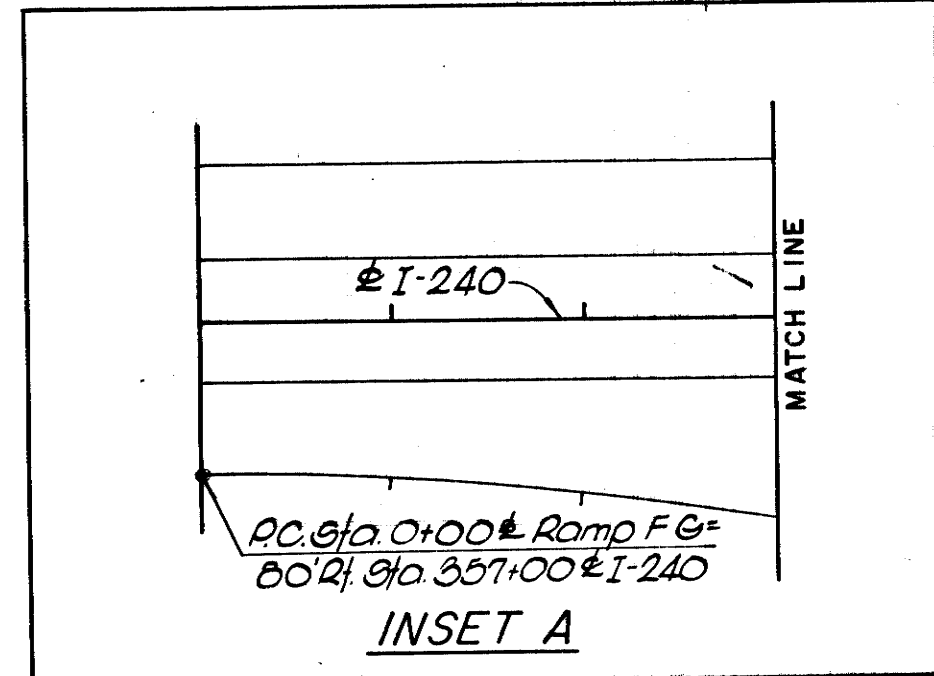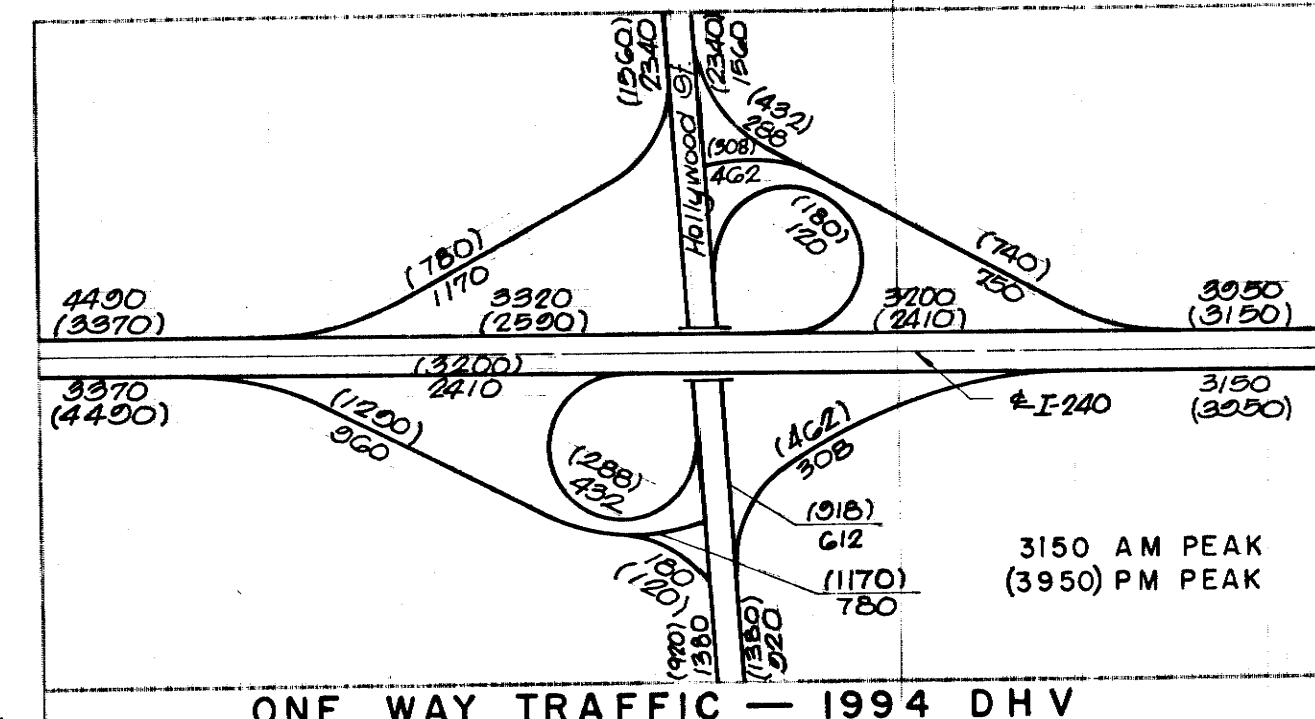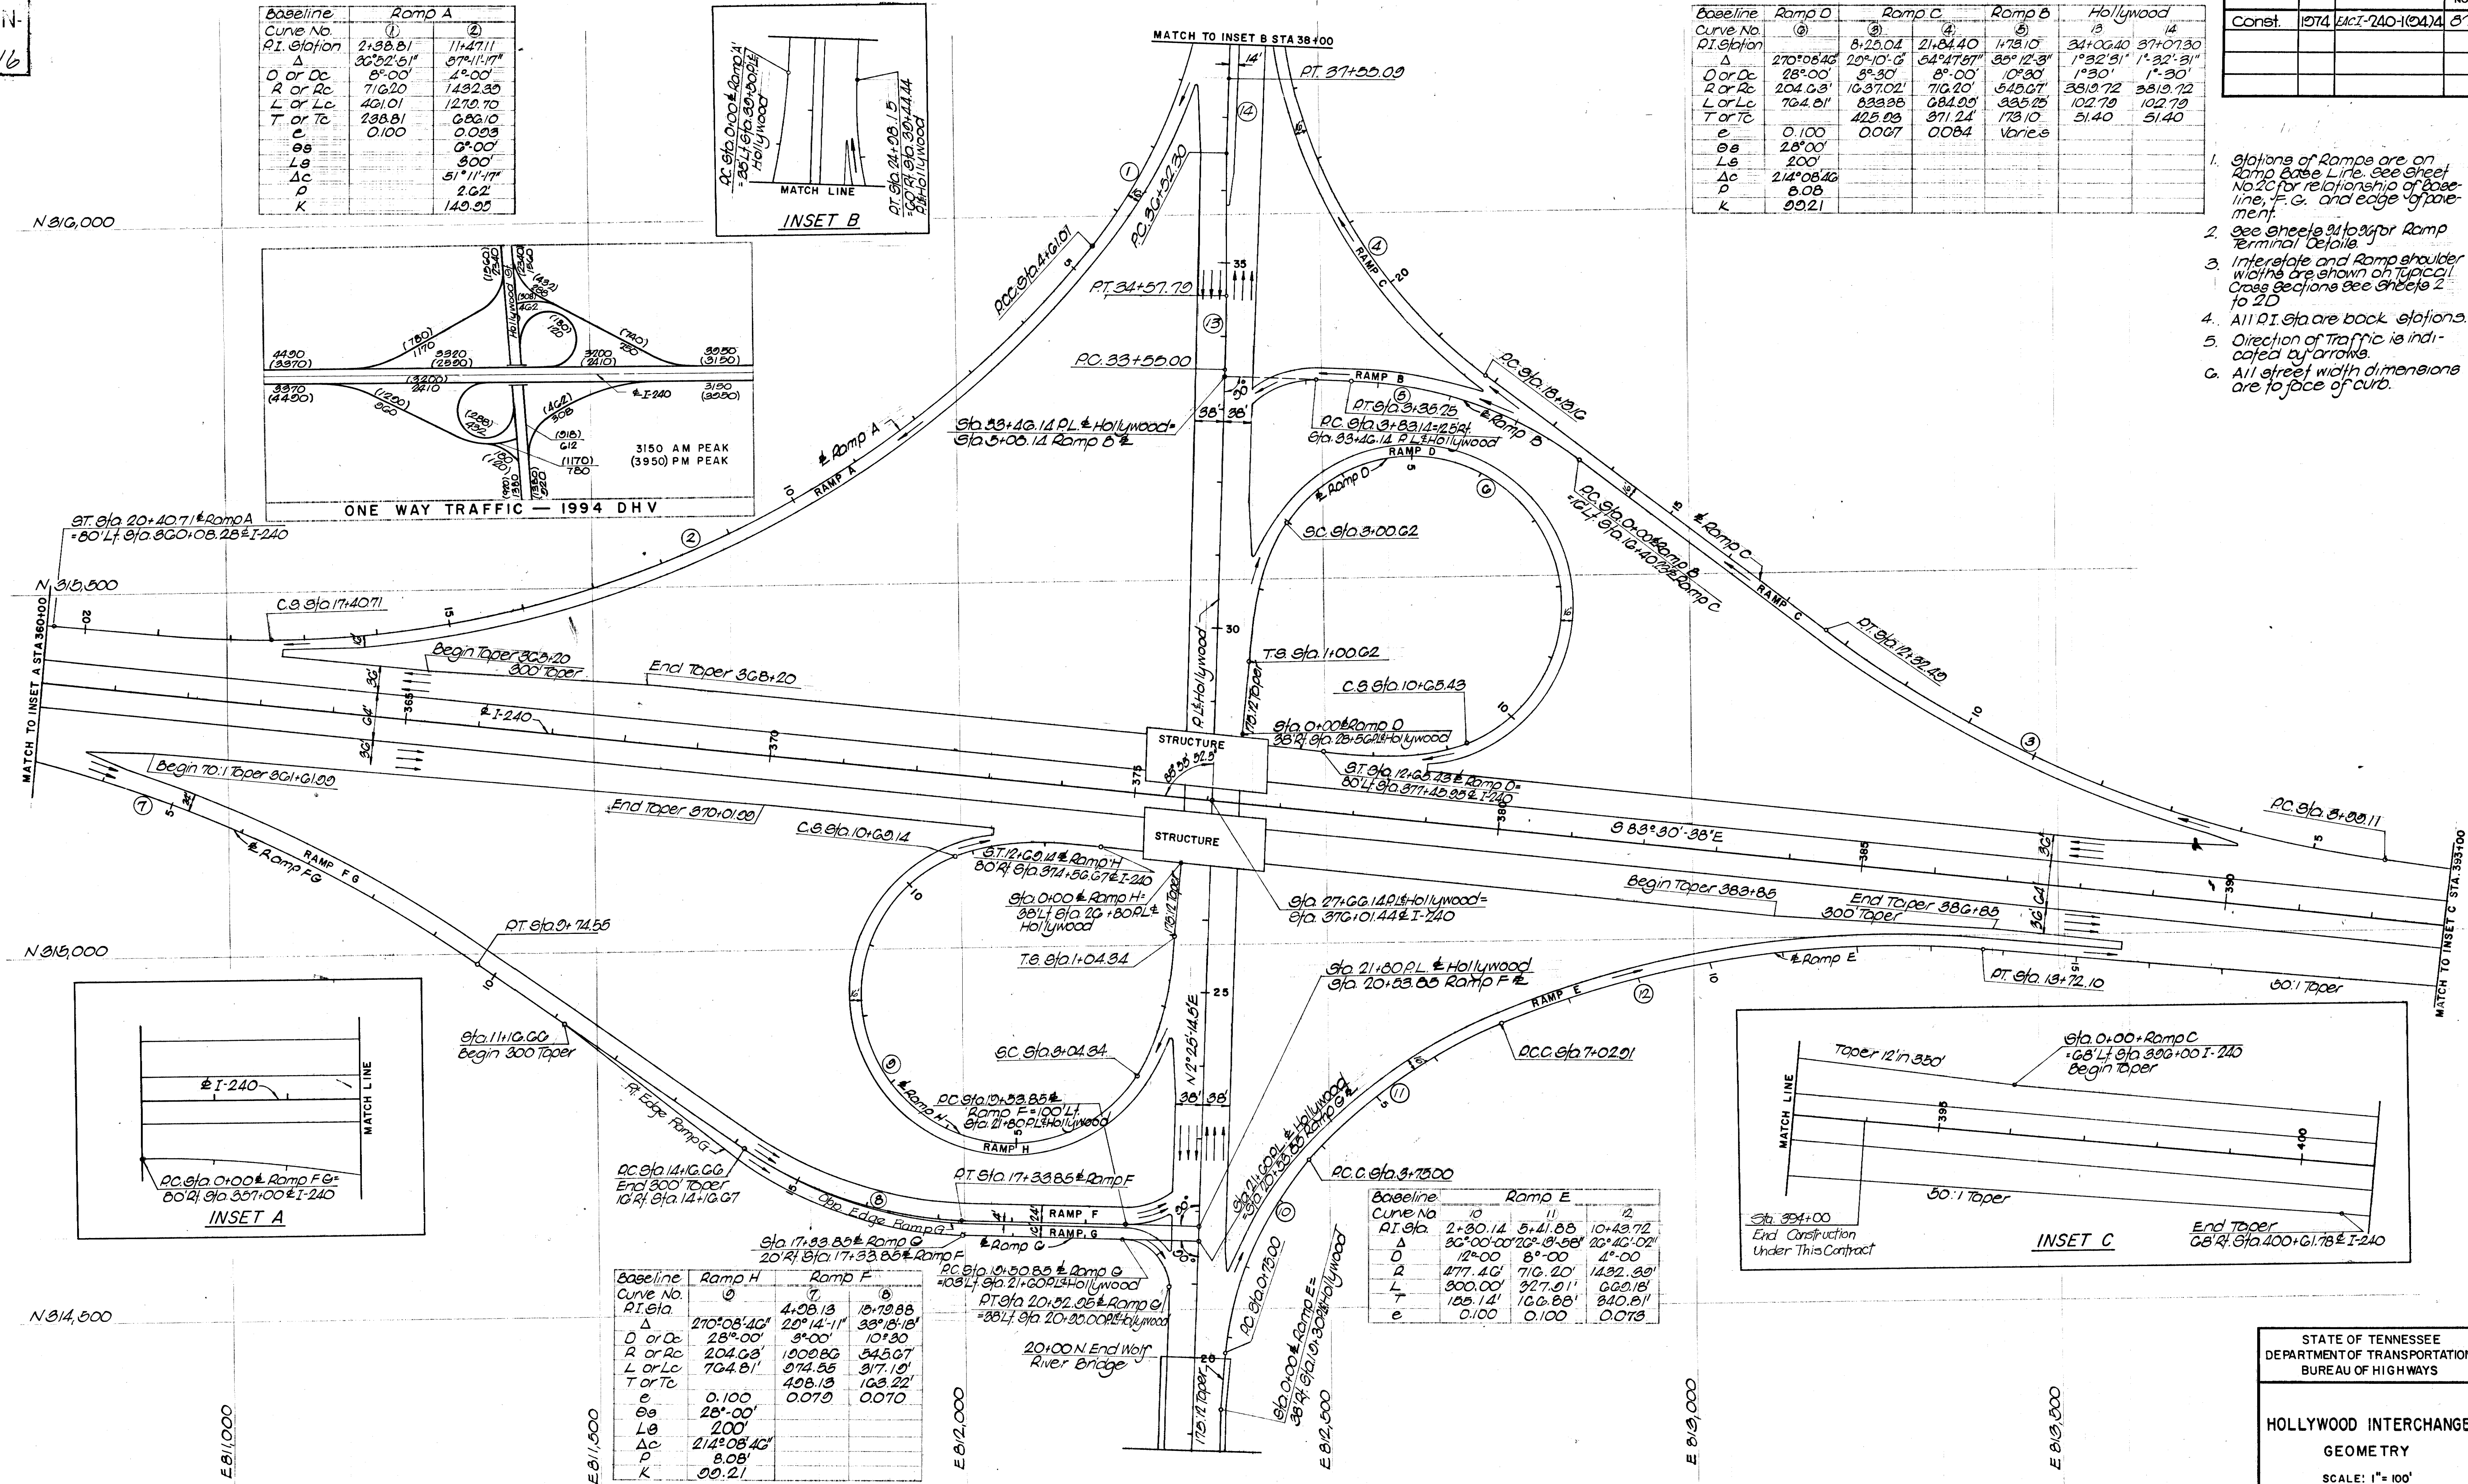

| Baseline     | Ramp H     | Ramp F     |
|--------------|------------|------------|
| Curve No.    | 10         | 11         |
| P.I. Station | 270°08'40" | 20°14'11"  |
| Δ            | 28°00'     | 3°00'      |
| O or Oc      | 204.63     | 1037.02    |
| R or Rc      | 764.81     | 839.38     |
| L or Lc      |            | 425.03     |
| T or Tc      |            | 214°08'40" |
| e            | 0.100      | 0.087      |
| es           | 28°00'     |            |
| Ls           | 200'       |            |
| Δc           | 214°08'40" |            |
| p            | 8.08       |            |
| k            | 99.21      |            |



| Baseline     | Ramp E     |
|--------------|------------|
| Curve No.    | 12         |
| P.I. Station | 270°08'40" |
| Δ            | 28°00'     |
| O or Oc      | 204.63     |
| R or Rc      | 764.81     |
| L or Lc      |            |
| T or Tc      |            |
| e            | 0.100      |
| es           | 28°00'     |
| Ls           | 200'       |
| Δc           | 214°08'40" |
| p            | 8.08       |
| k            | 99.21      |

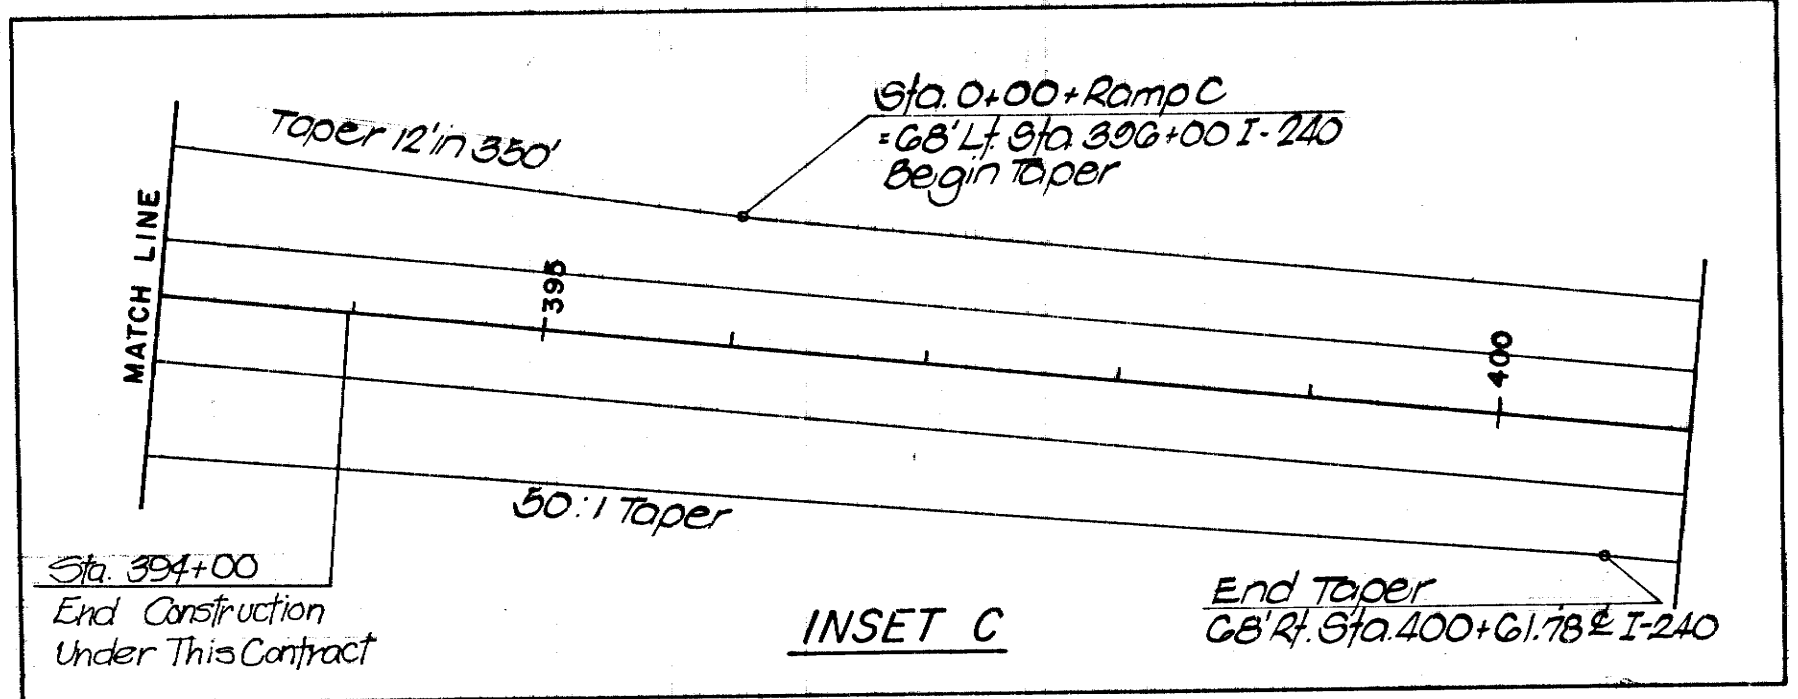



MICROFILMED


| TYPE   | YEAR | PROJECT NO.     | SHEET NO. |
|--------|------|-----------------|-----------|
| Const. | 1974 | EAC-7-240-10474 | 88        |

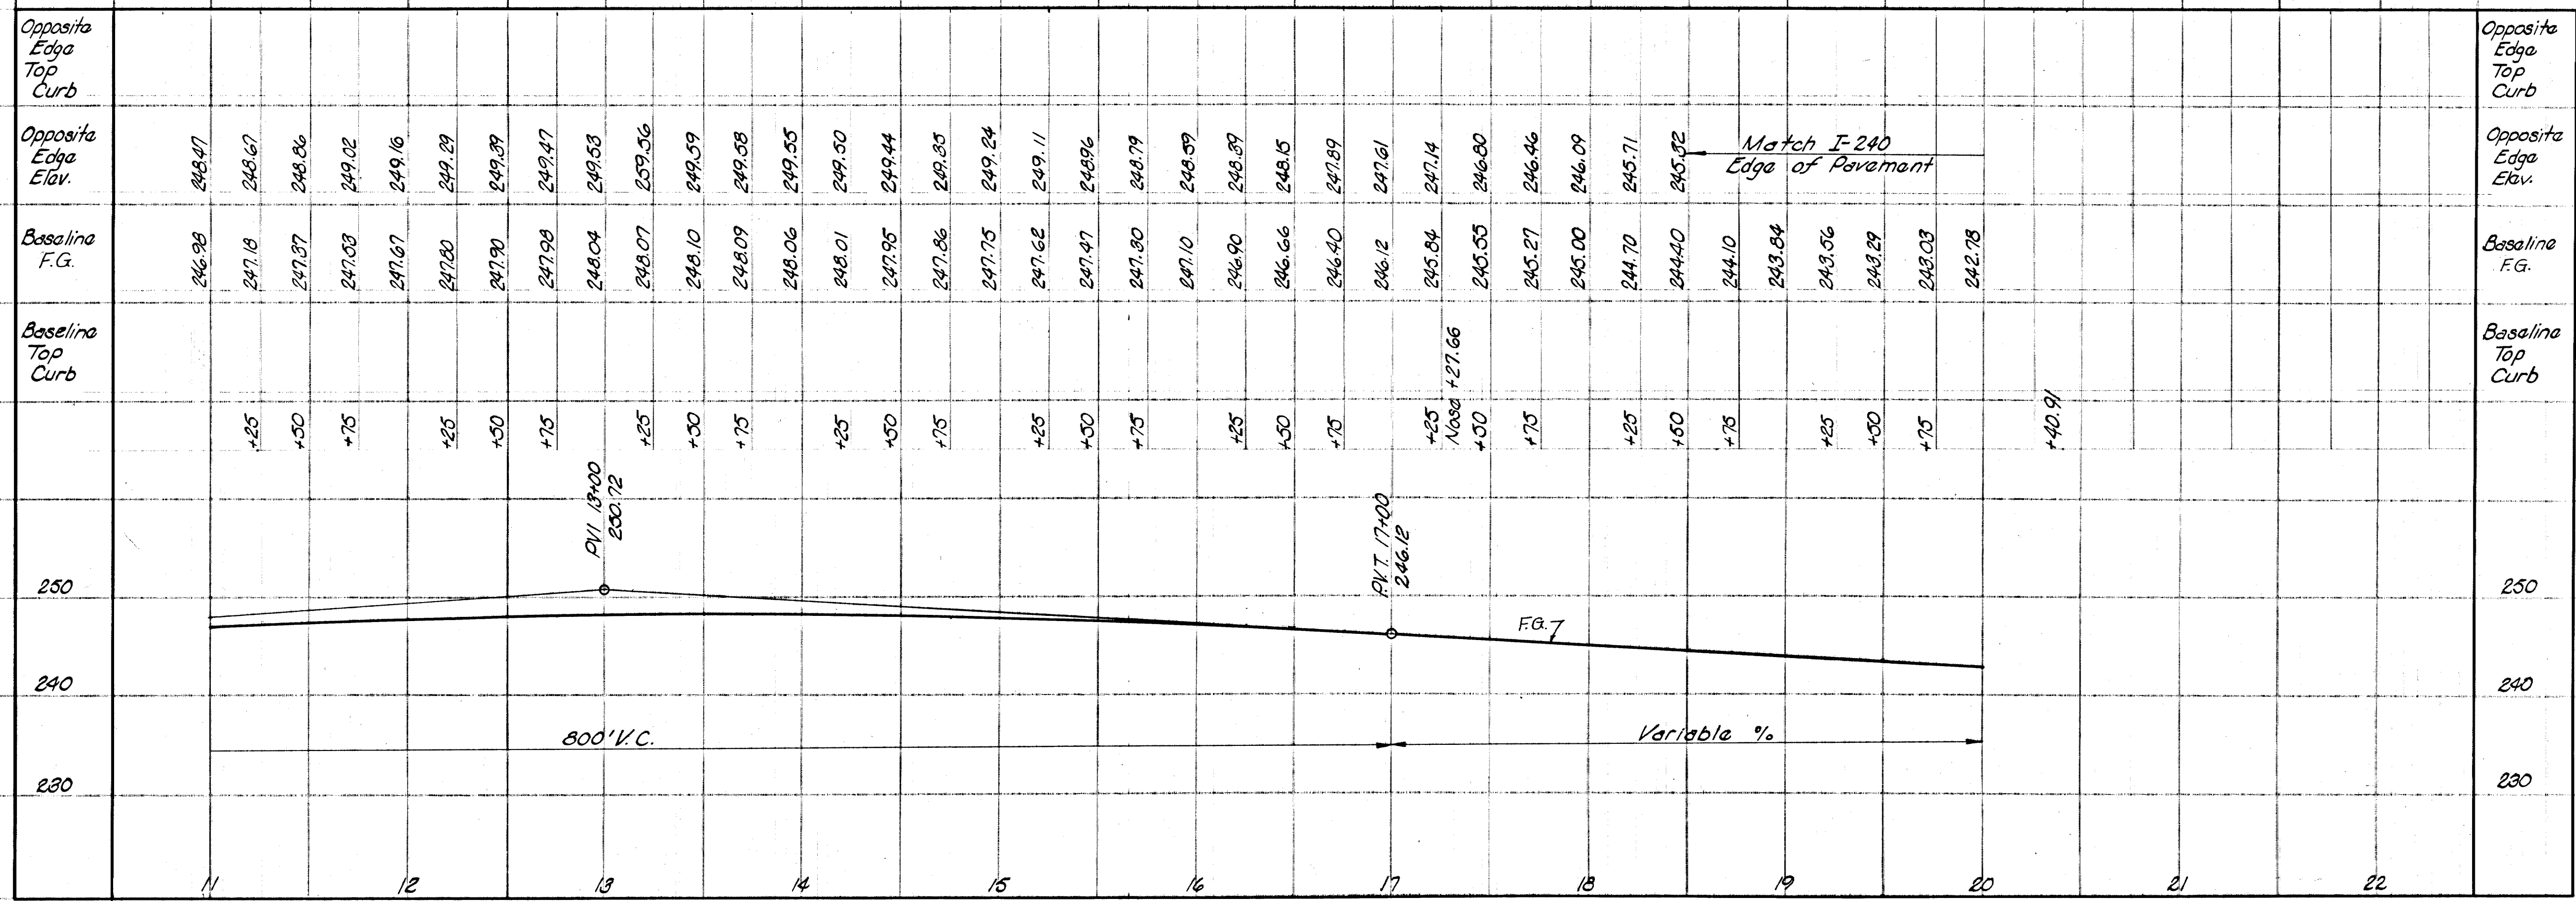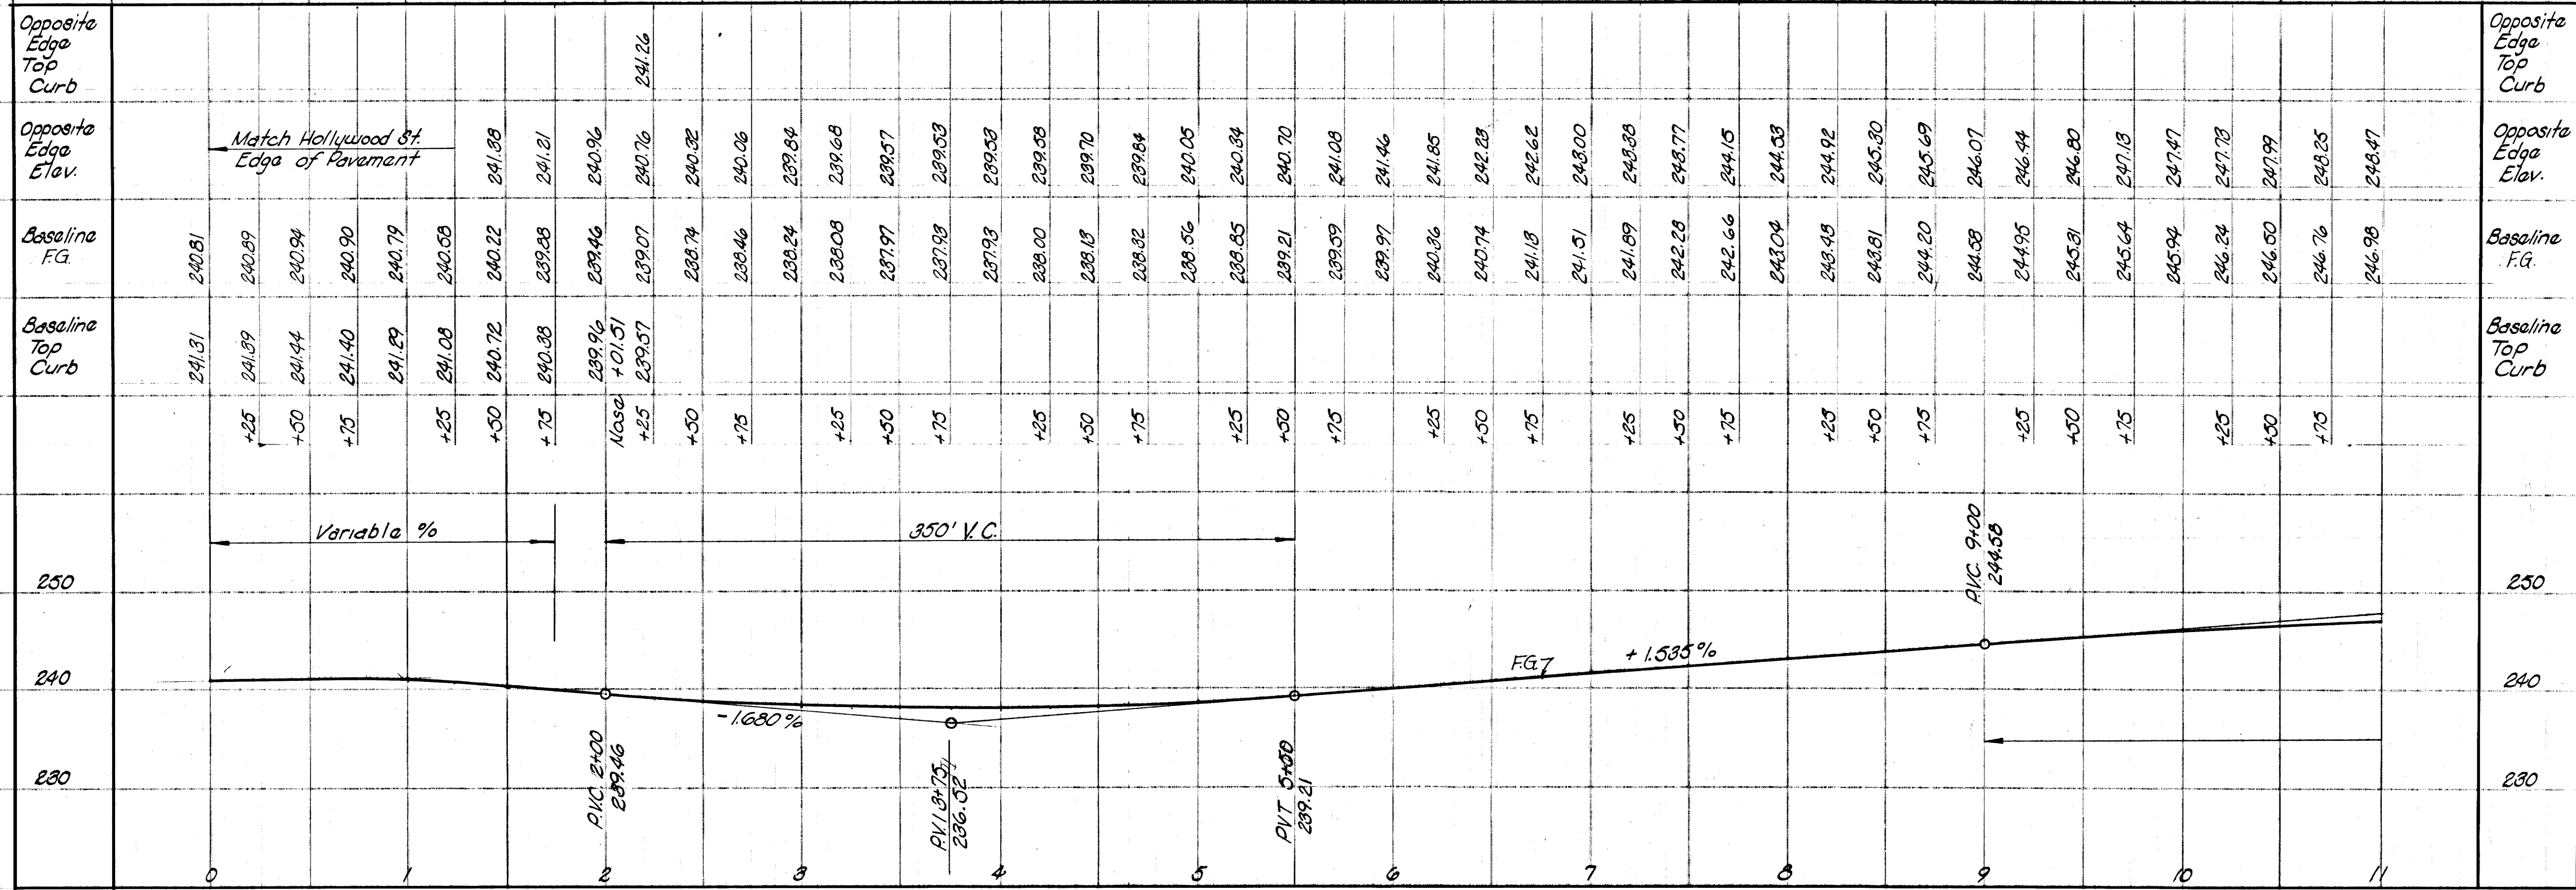





MICROFILMED

| TYPE  | YEAR | PROJECT NO.     | SHEET NO. |
|-------|------|-----------------|-----------|
| Const | 1974 | EACI-740-1(04)4 | 89        |

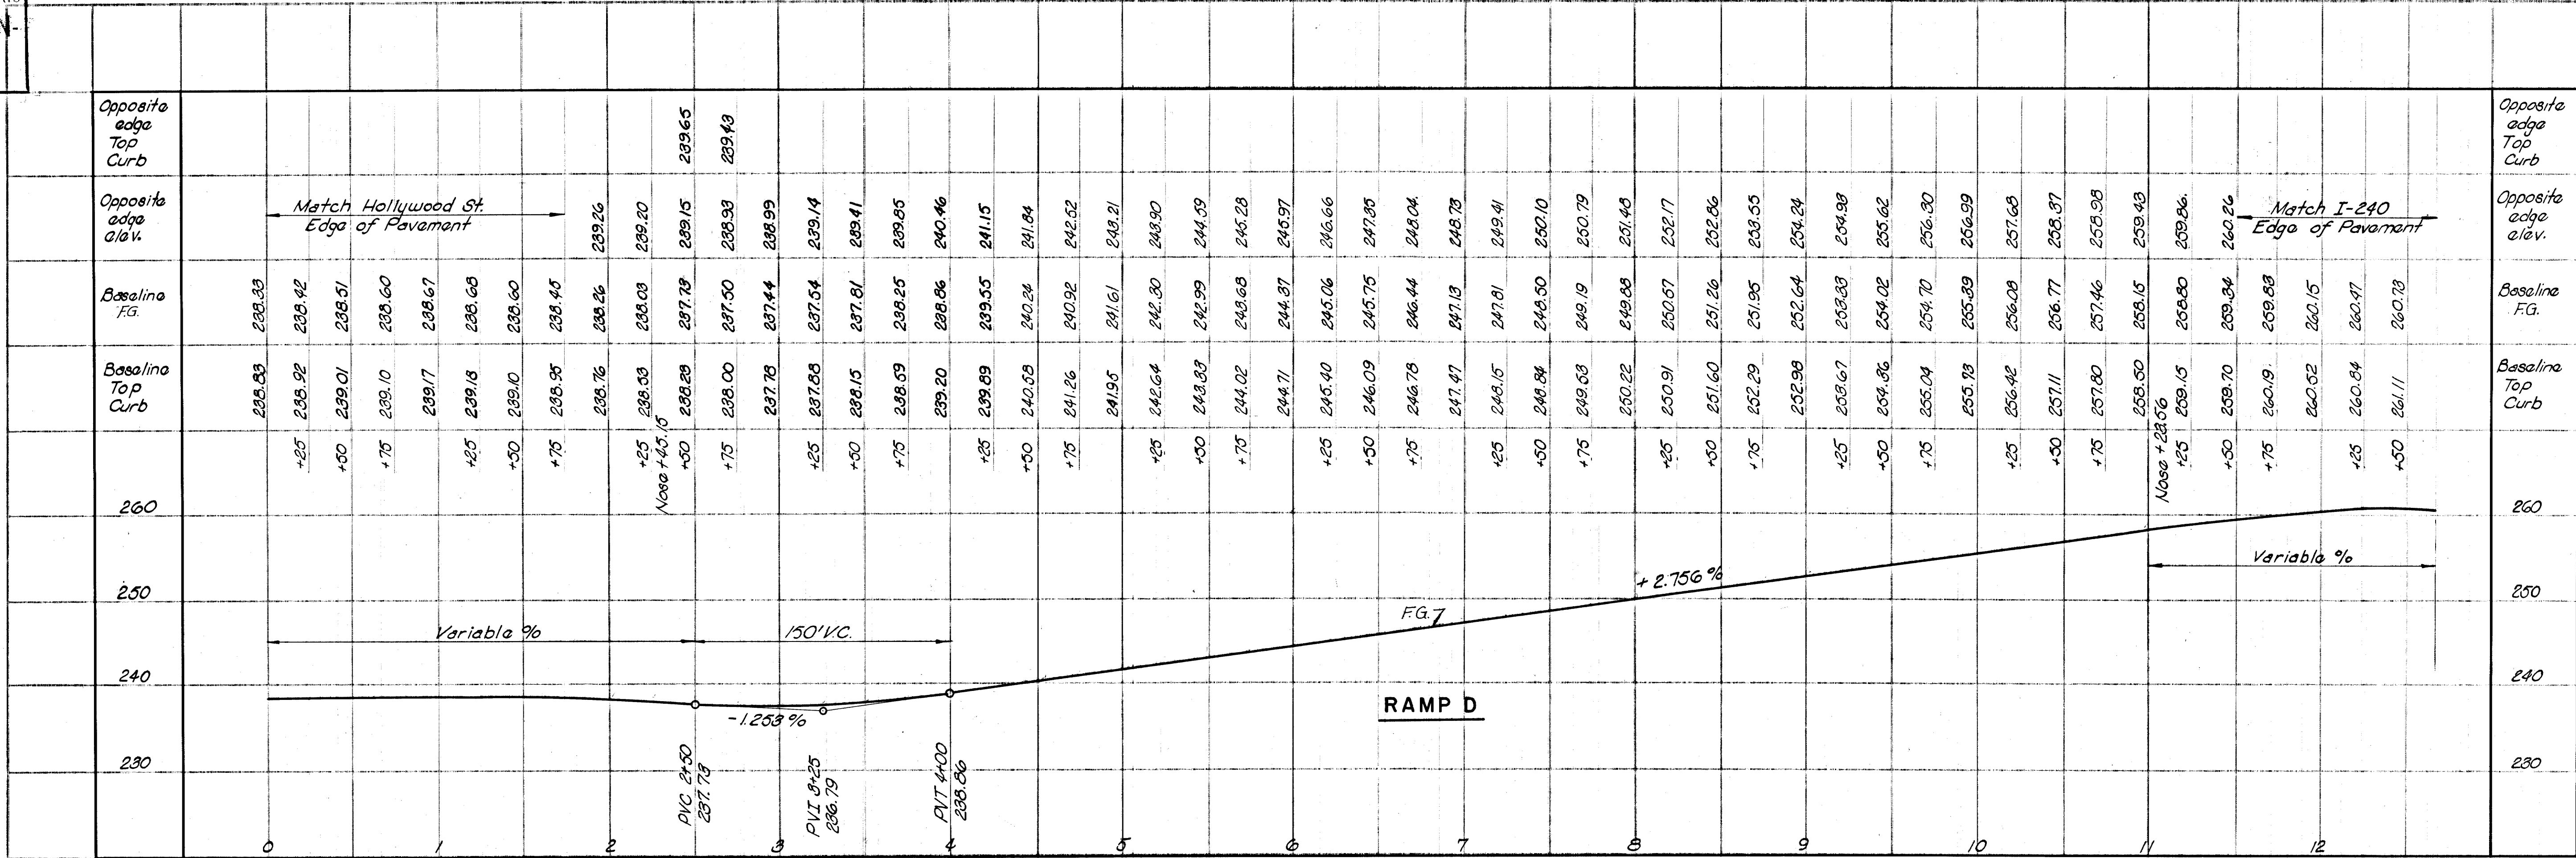



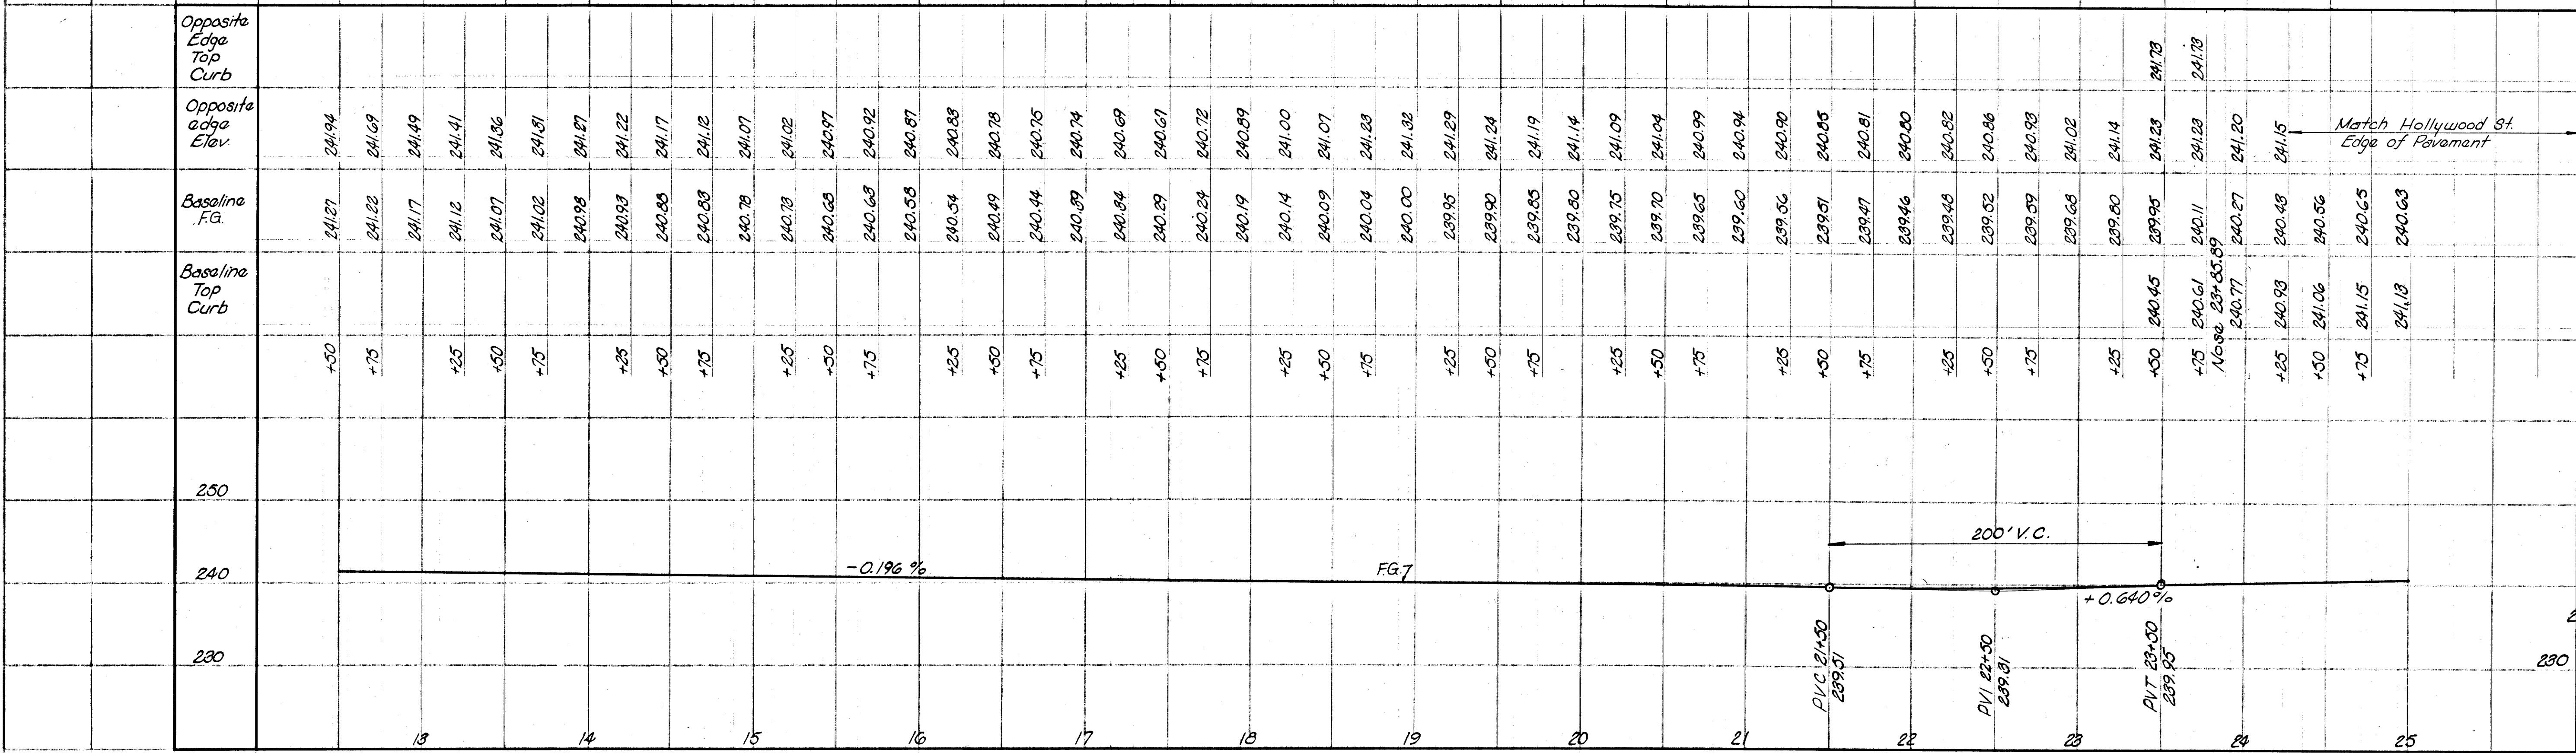
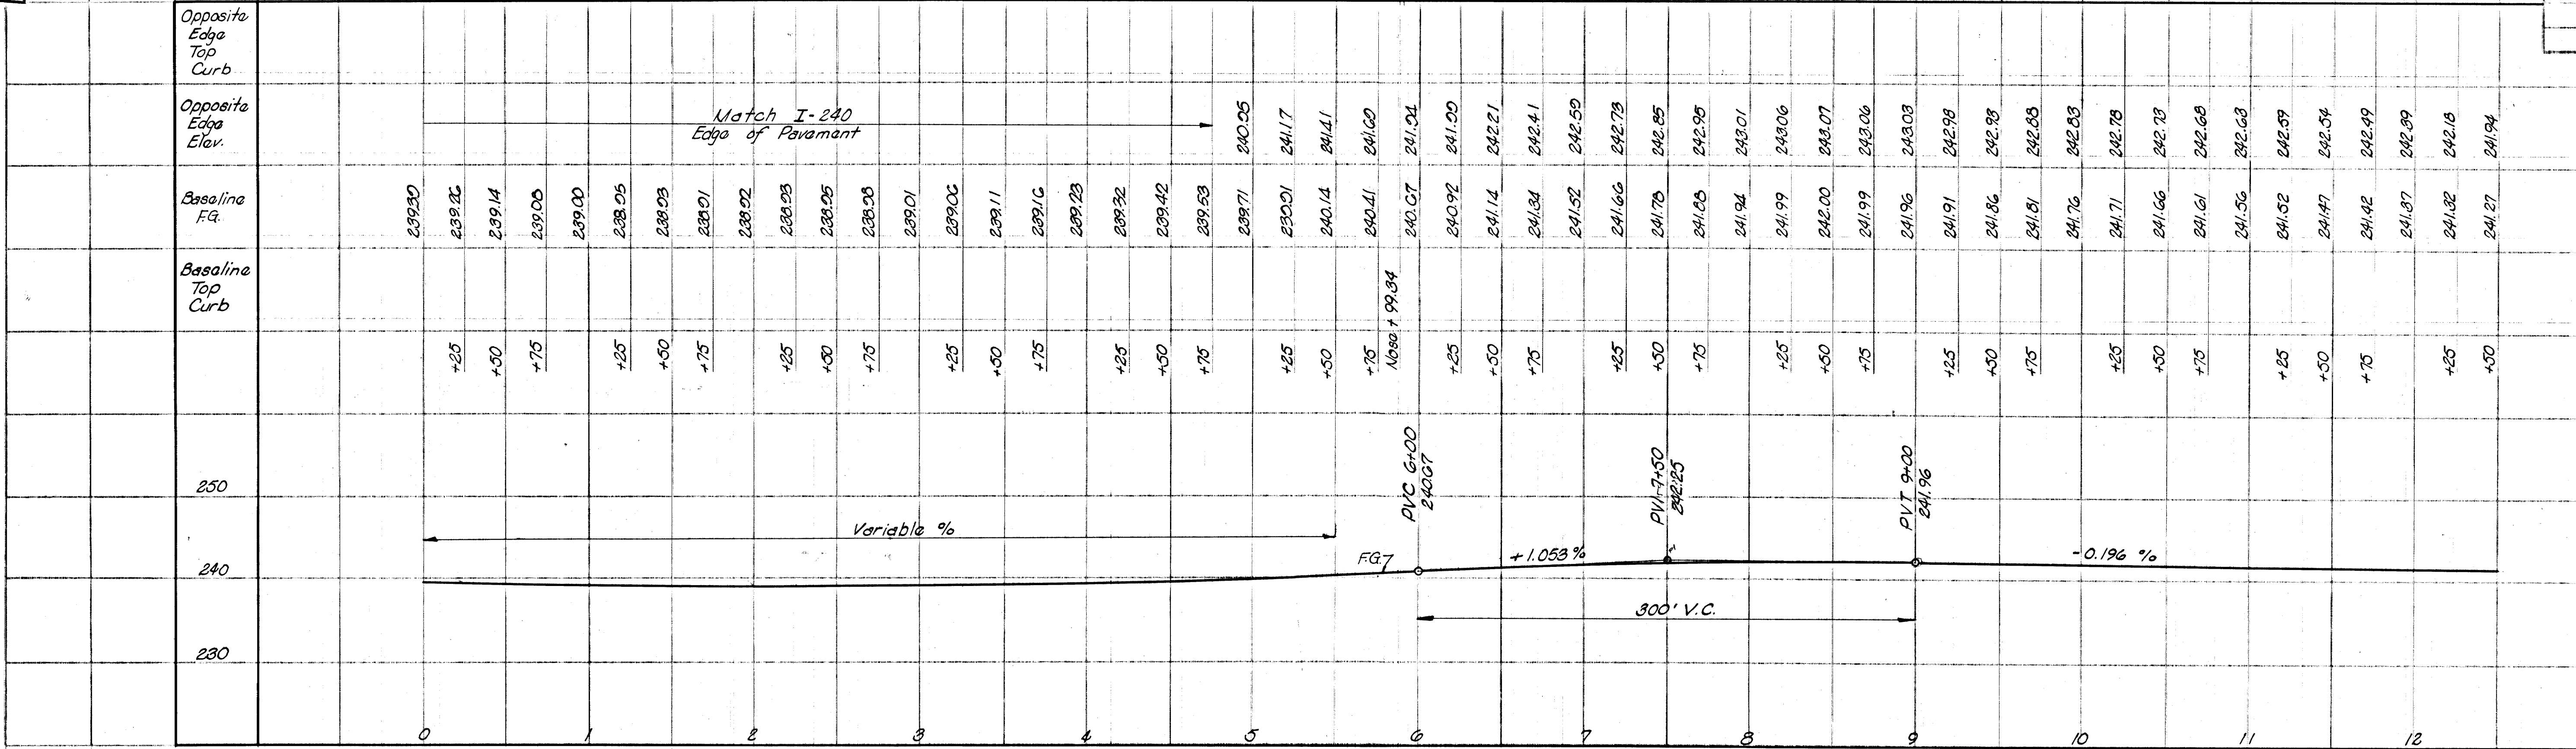









MICROFILMED

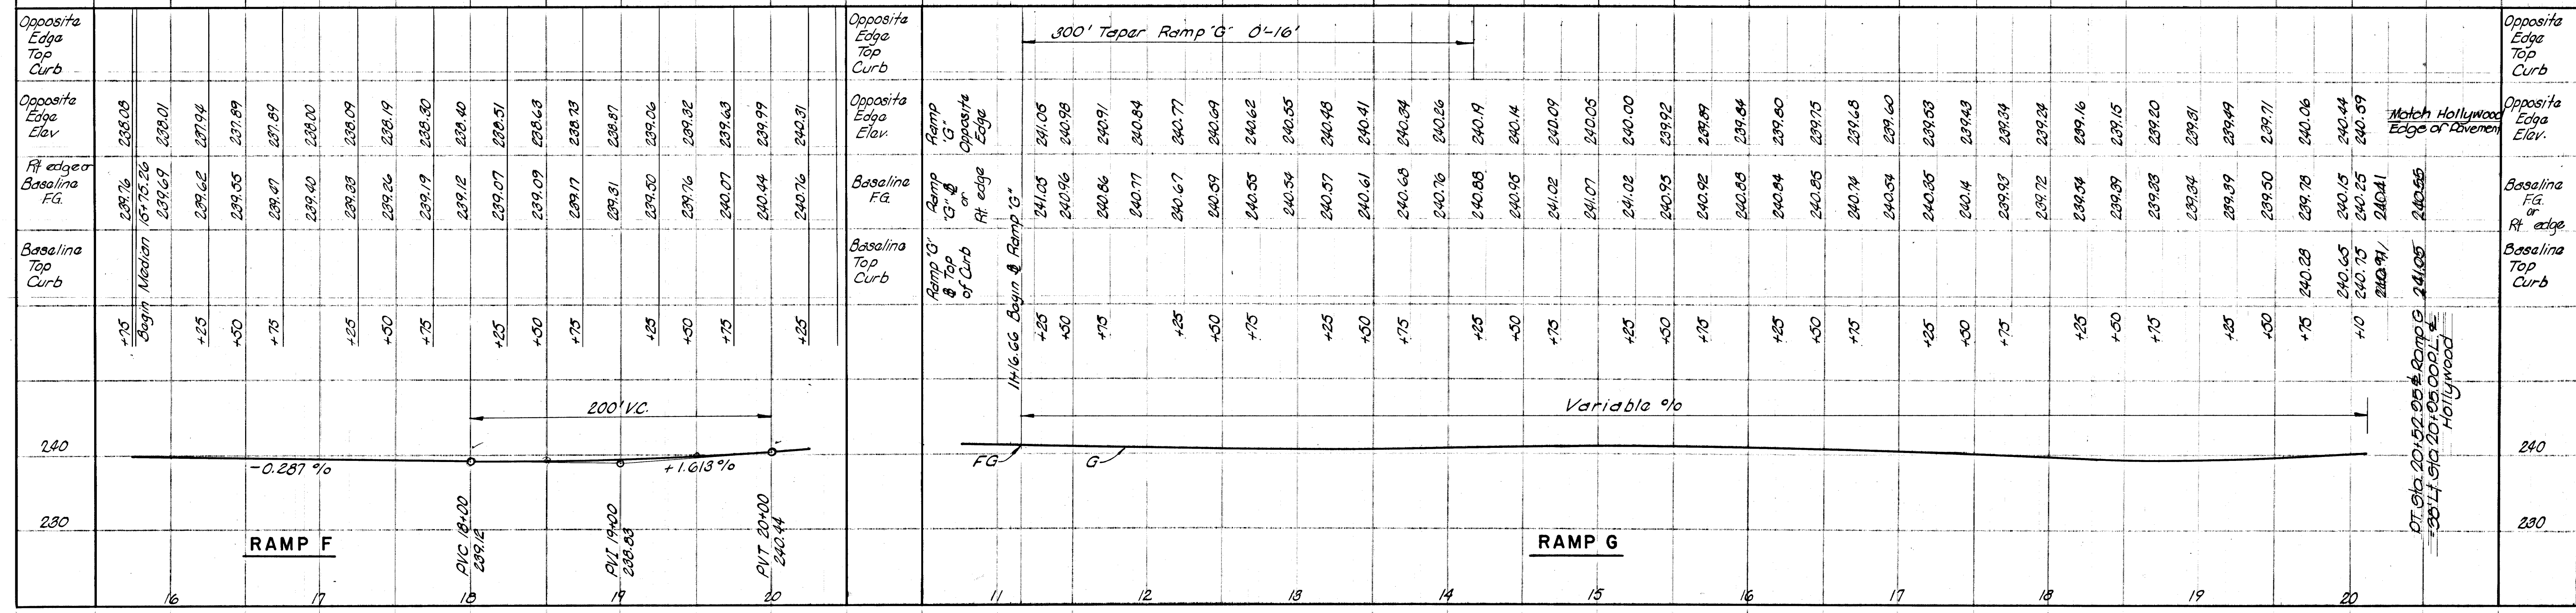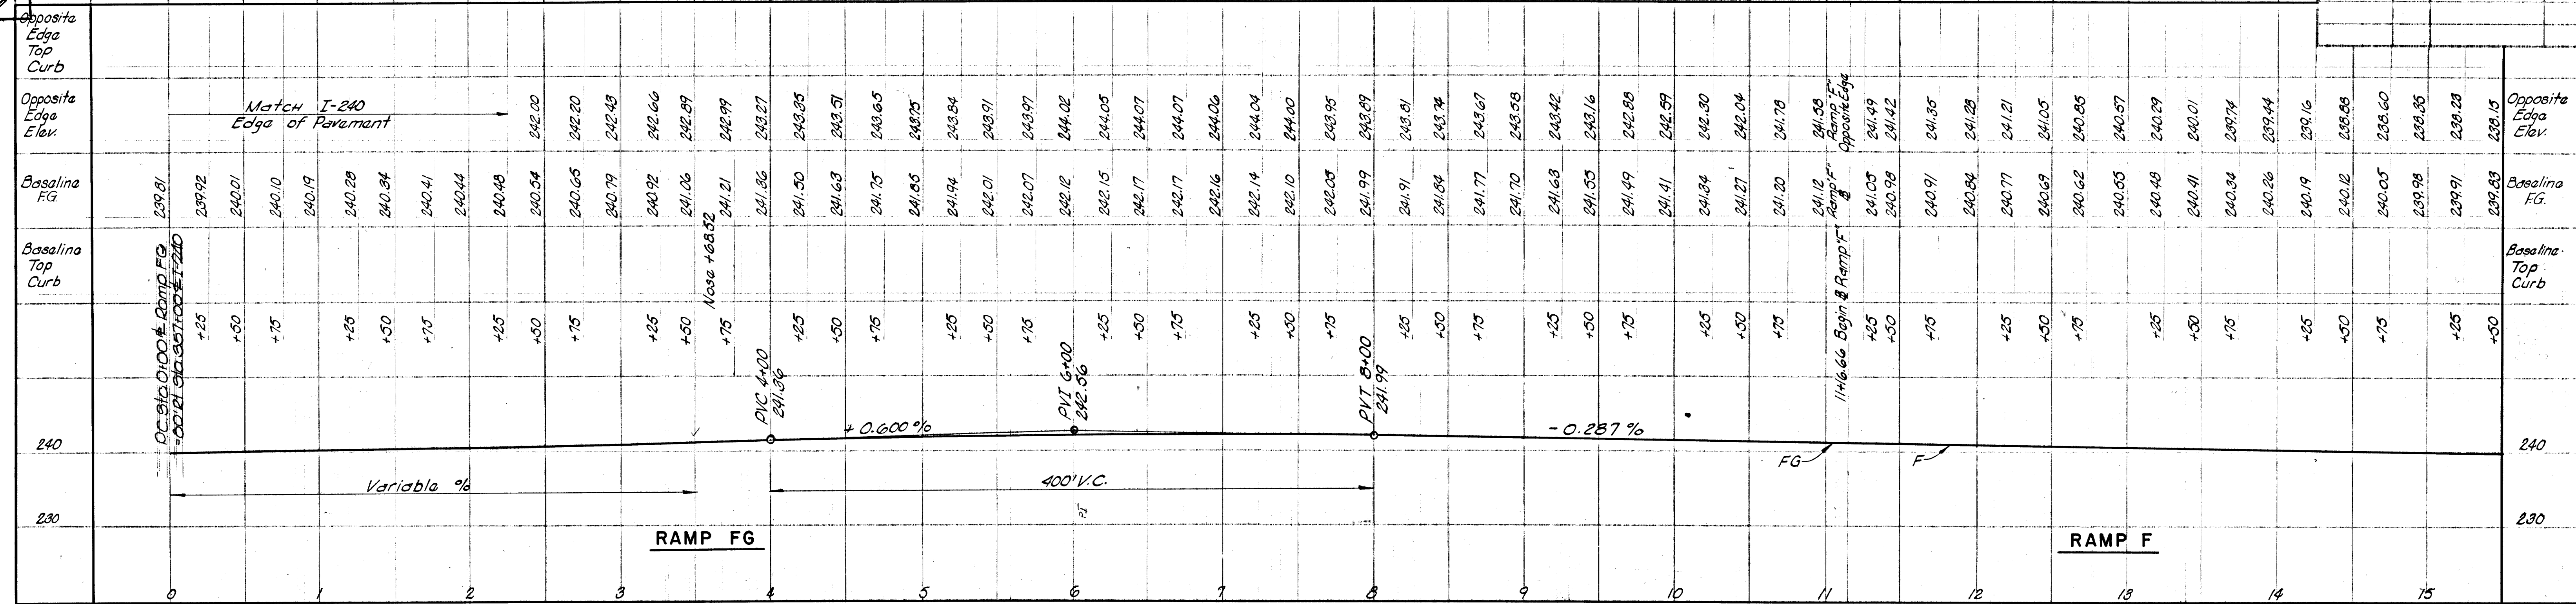



MICROFILMED

| TYPE   | YEAR | PROJECT NO.    | SHEET NO. |
|--------|------|----------------|-----------|
| Const. | 1974 | EACI-740-10074 | 93        |

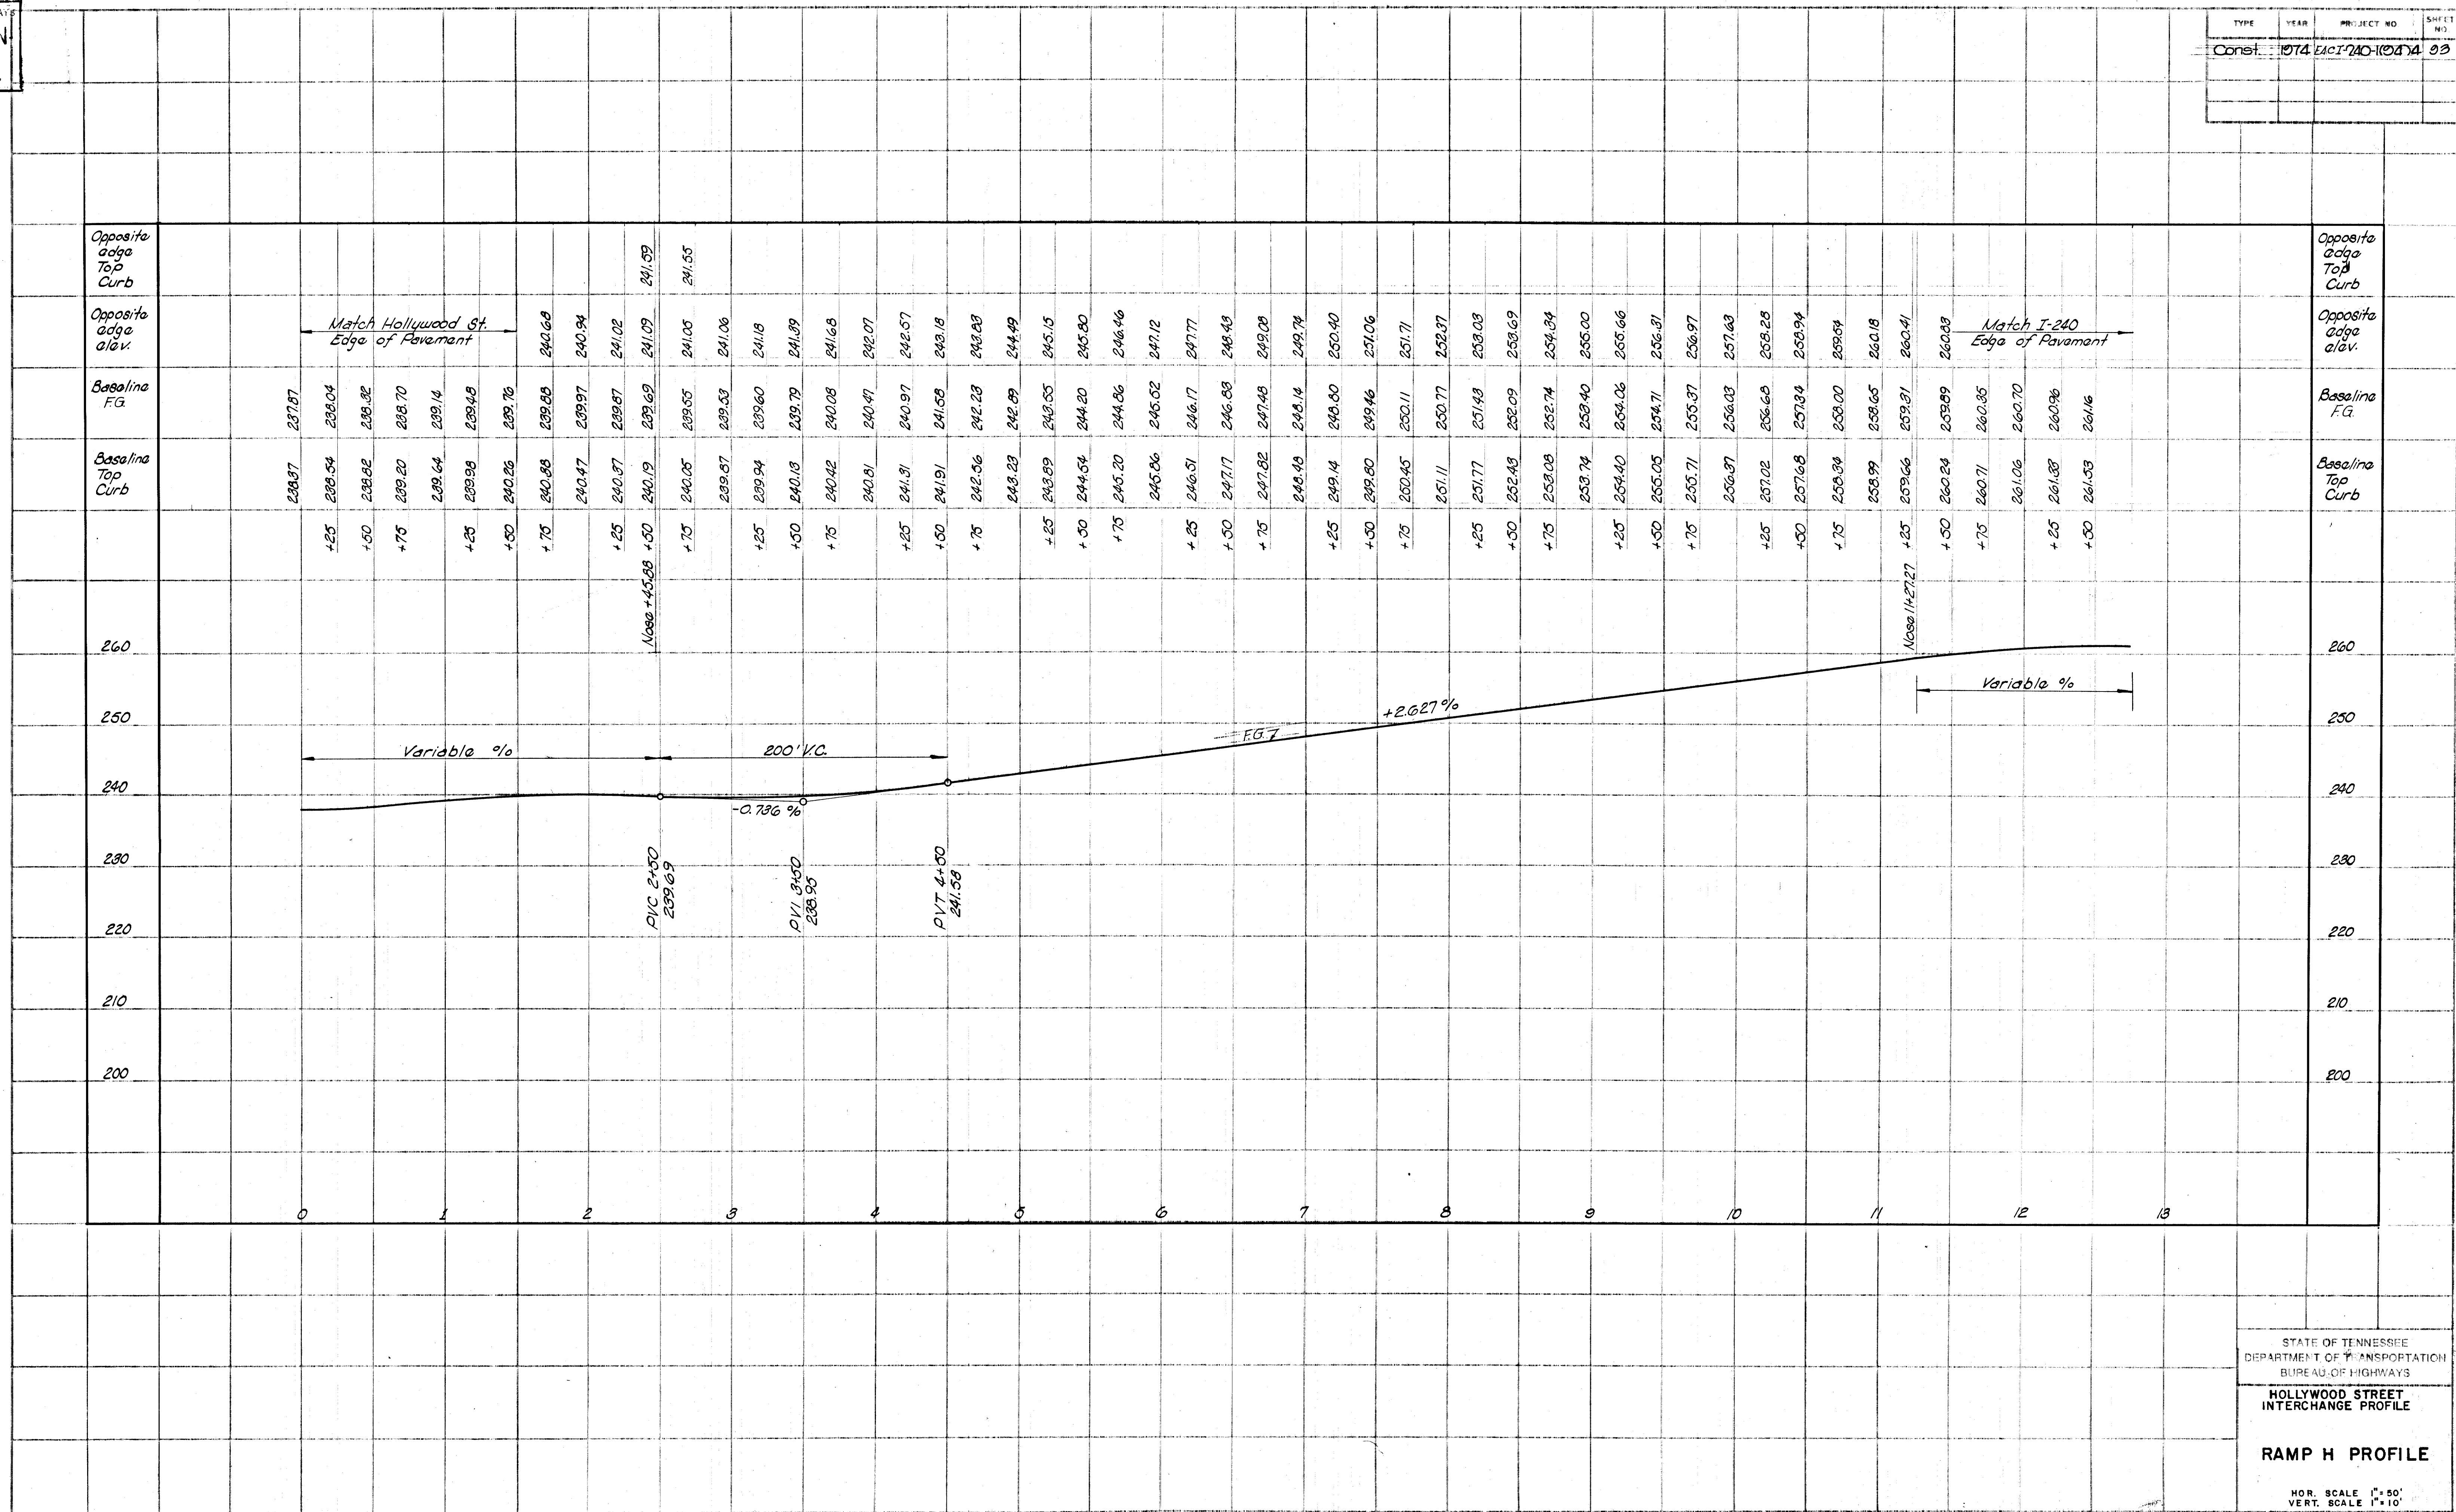



STATE OF TENNESSEE  
DEPARTMENT OF TRANSPORTATION  
BUREAU OF HIGHWAYS

---

HOLLYWOOD INTERCHANGE  
RAMP TERMINAL DETAILS


SCALE: 1" = 20'



MICROFILMED

| TYPE  | YEAR | PROJECT NO.   | SHEET NO. |
|-------|------|---------------|-----------|
| Const | 1974 | EAC I-240-104 | 25        |
|       |      |               |           |
|       |      |               |           |


Notes:  
1. See sheet 87 for ramp geometry

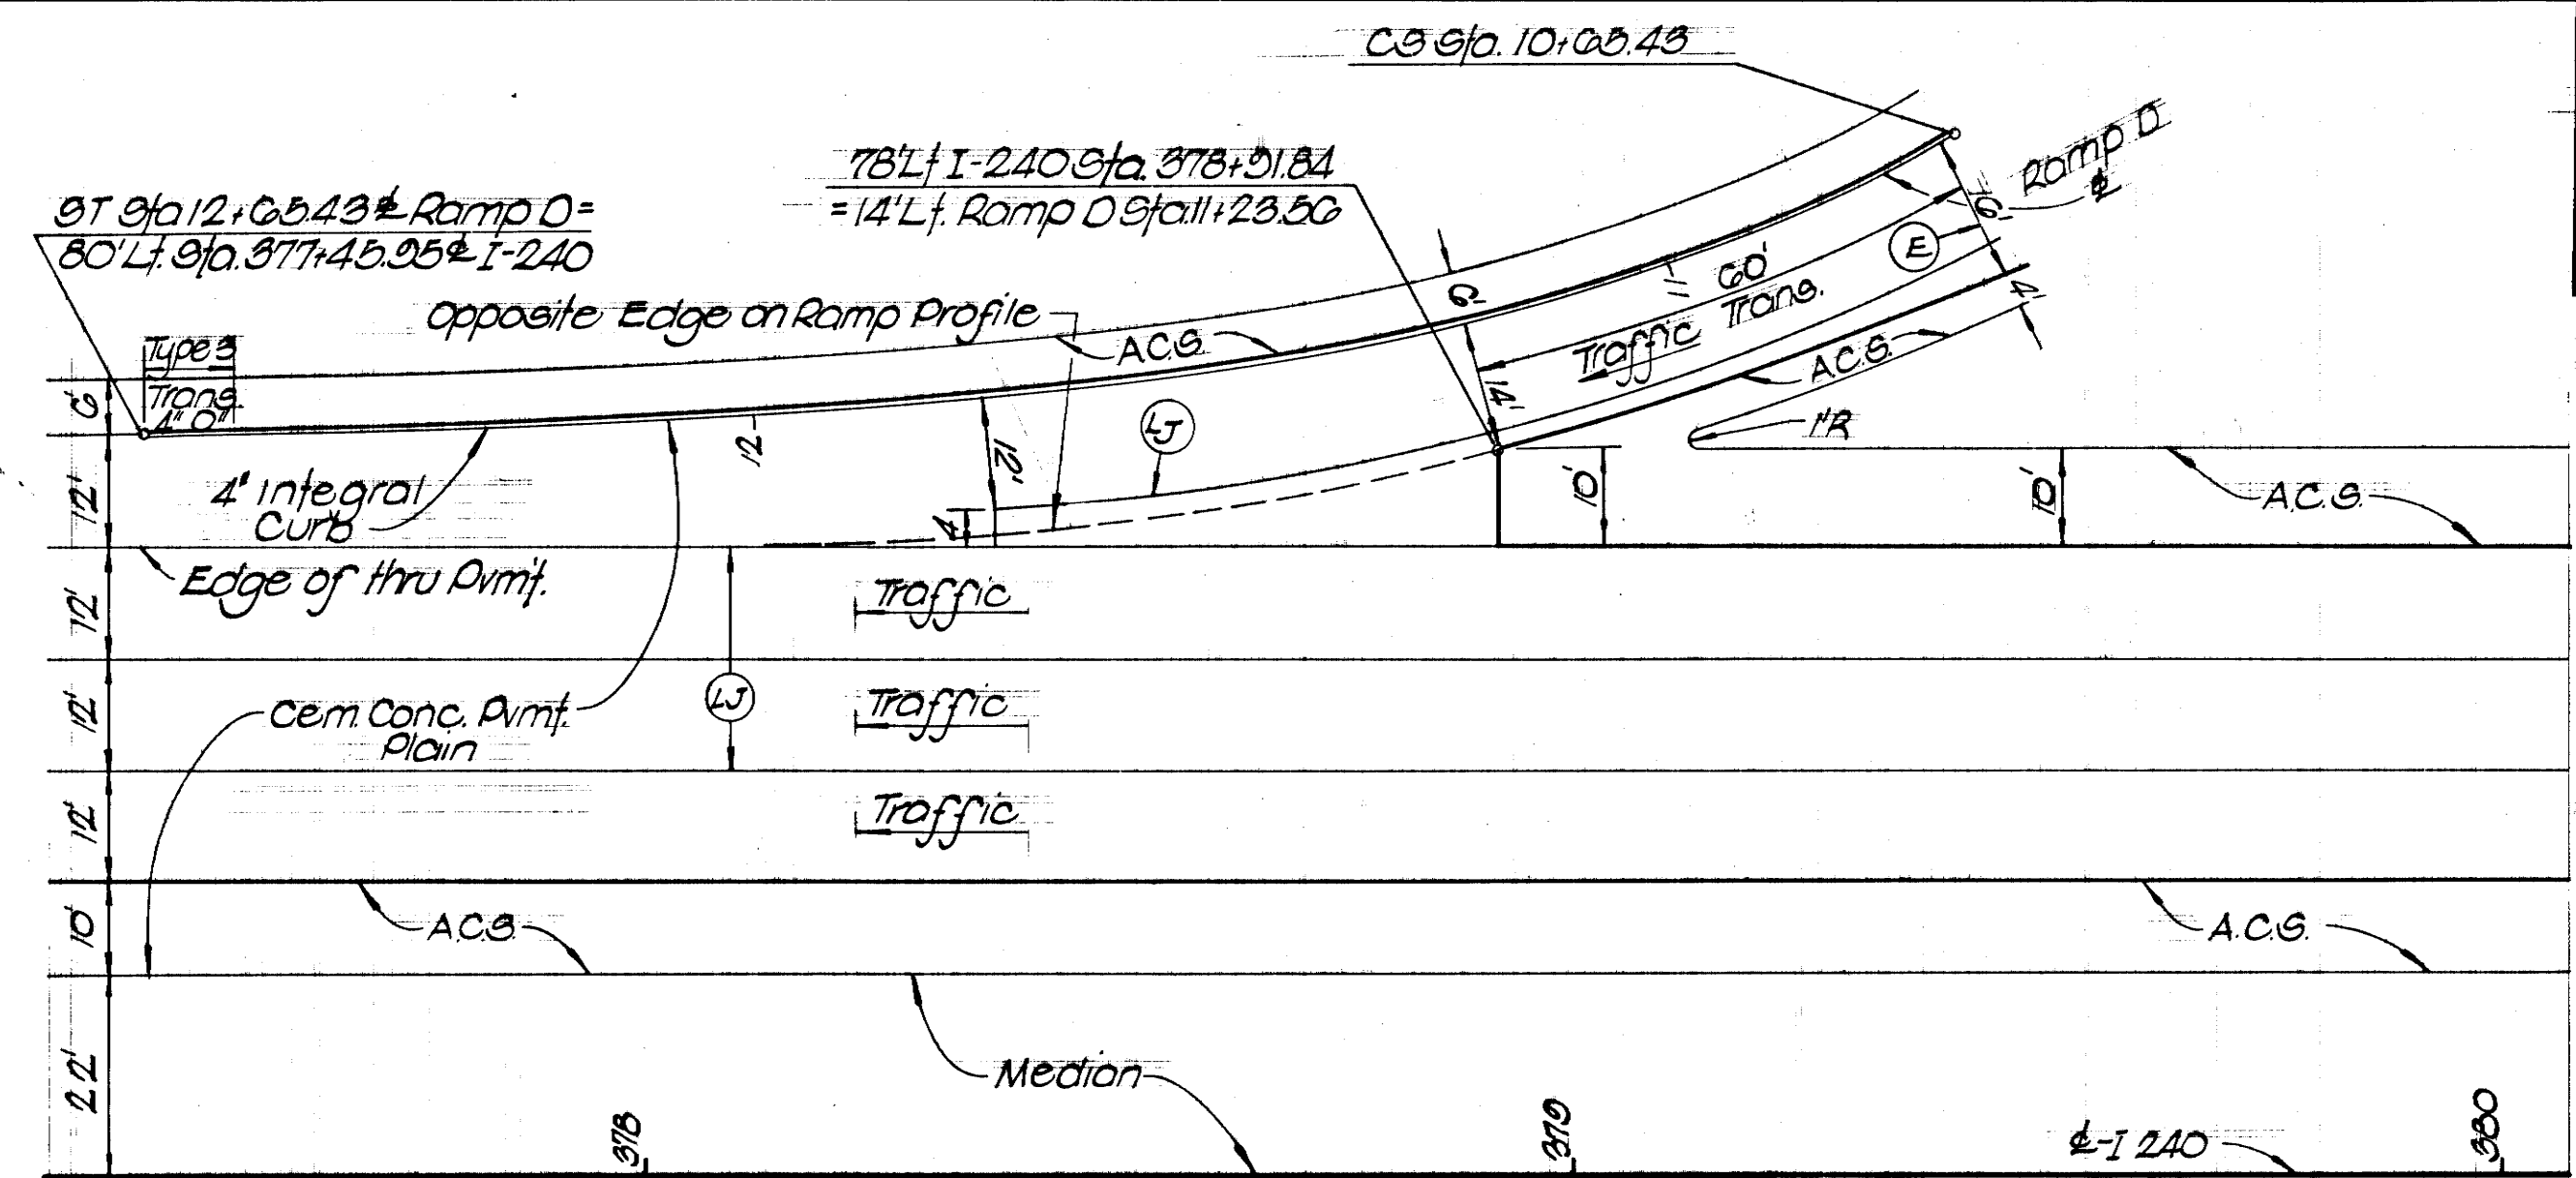



| TYPE   | YEAR | PROJECT NO.     | SHEET NO. |
|--------|------|-----------------|-----------|
| Const. | 1974 | EAC I-240-10474 | 56        |
|        |      |                 |           |
|        |      |                 |           |

Notes:  
1. See sheet 01 for ramp geometry.

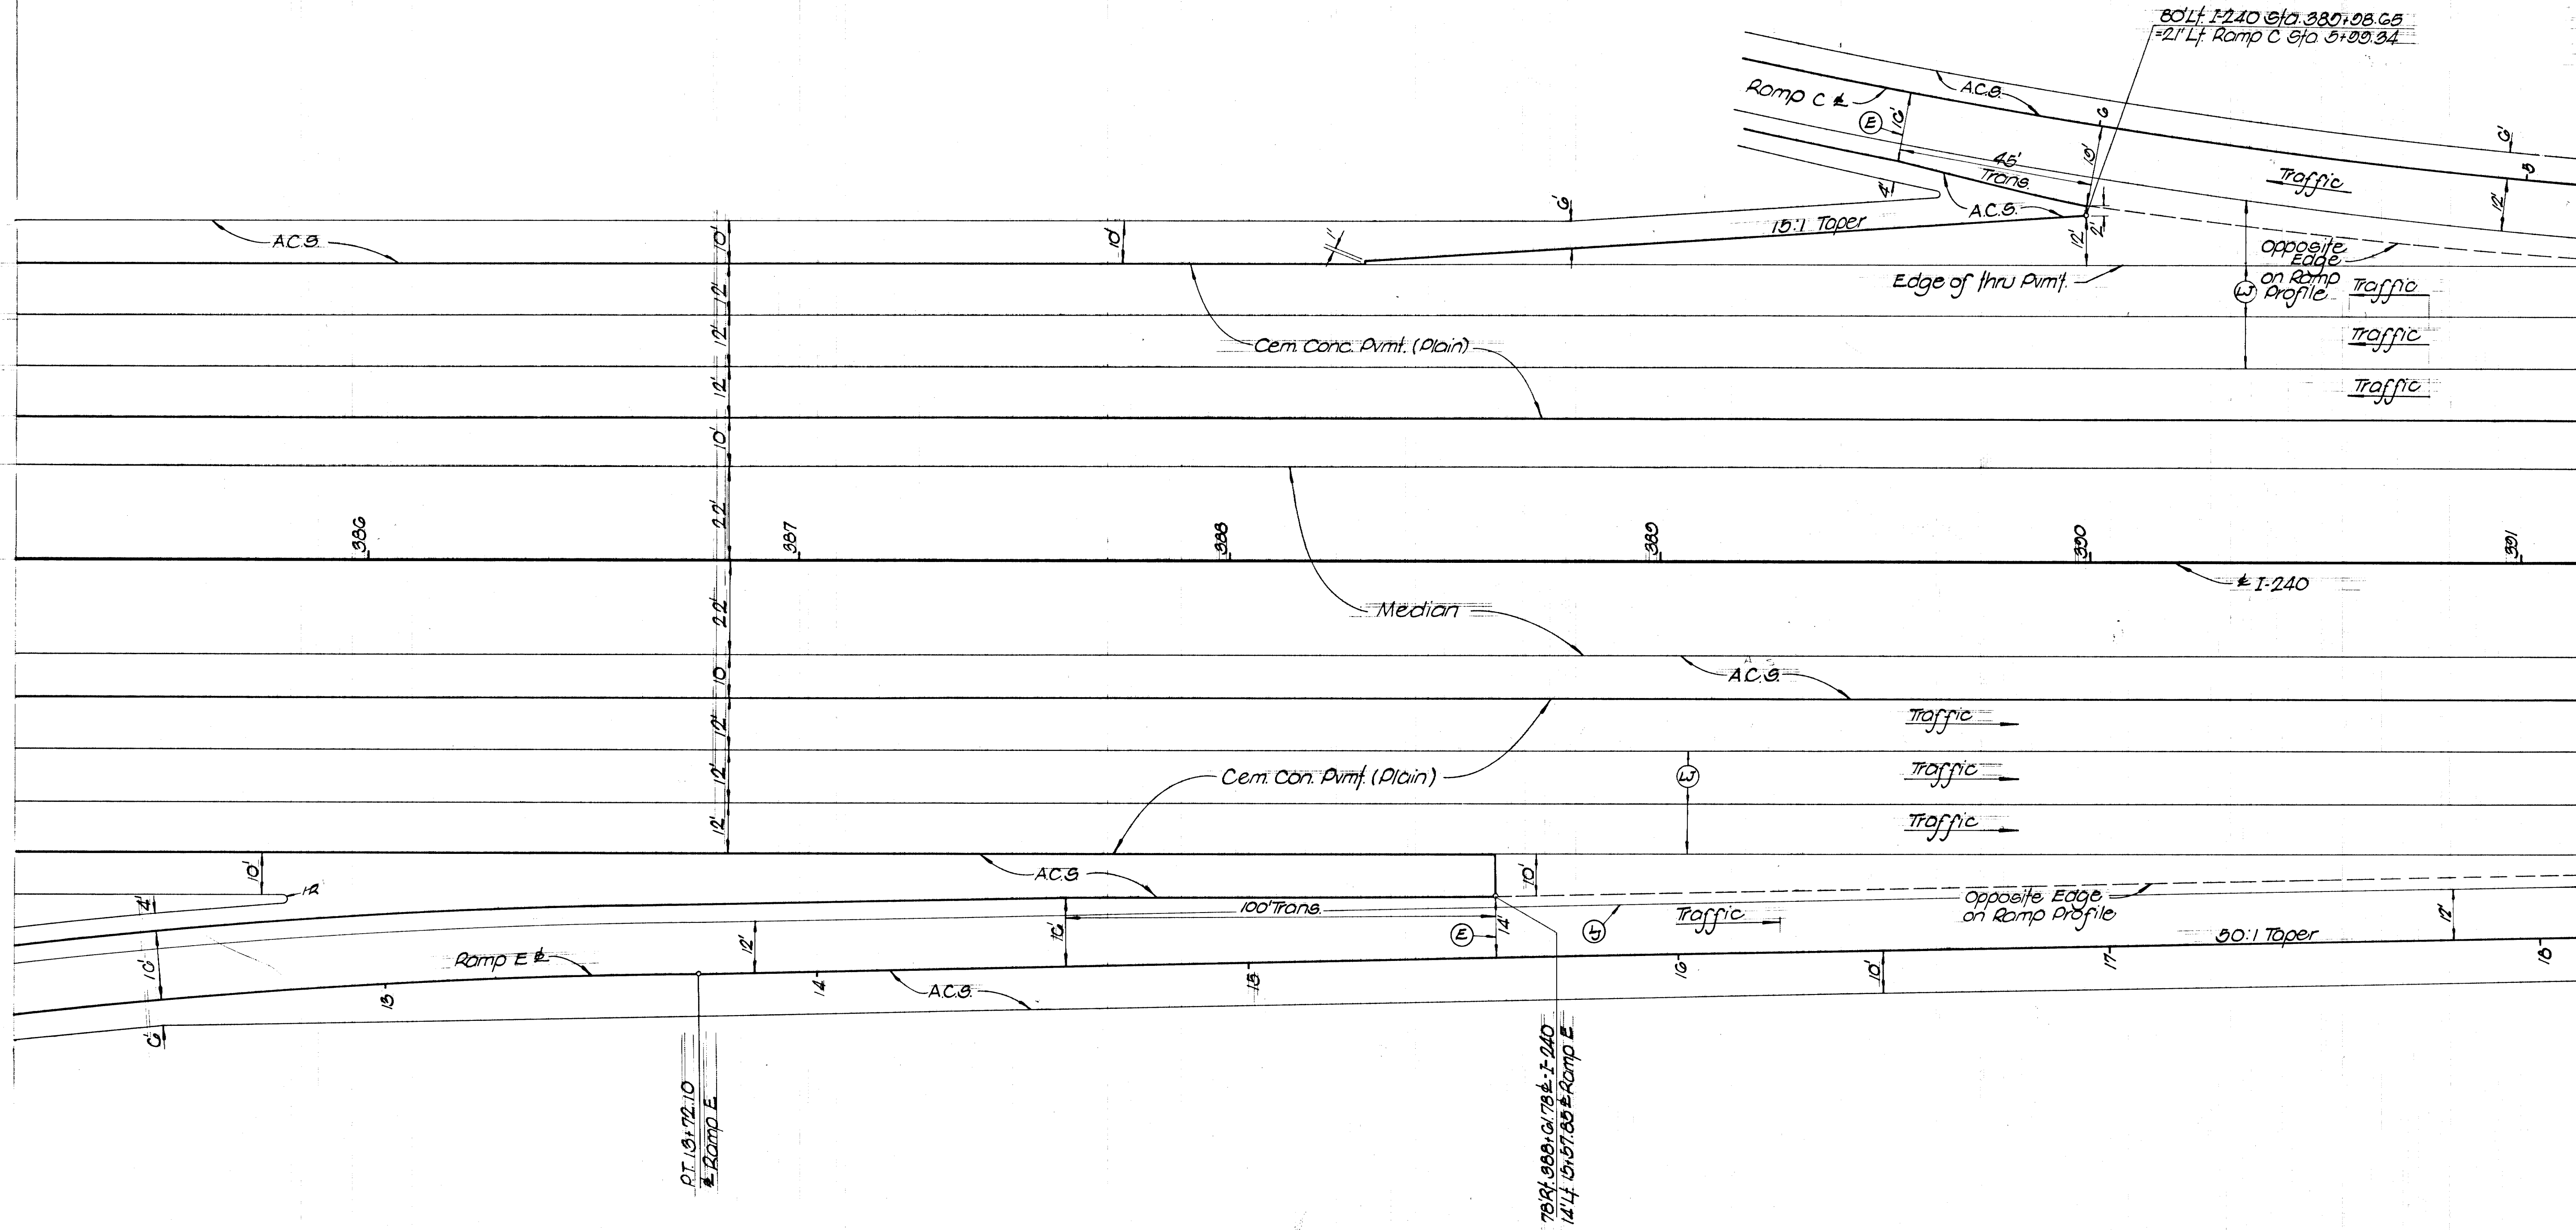

**RAMP C EXIT AND  
RAMP E ENTRANCE**








MICROFILMED

REV. 10-2-75; REVISED GRADING  
AT WOLF RIVER BR. END.

| TYPE   | YEAR | PROJECT NO.     | SHEET NO. |
|--------|------|-----------------|-----------|
| Const. | 1974 | EACI-240-1(94)4 | 25        |
|        |      |                 |           |
|        |      |                 |           |

Note  
1. See Sheets 101 and 102 for  
grading and drainage details  
adjacent to Hollywood St.  
under this contract.

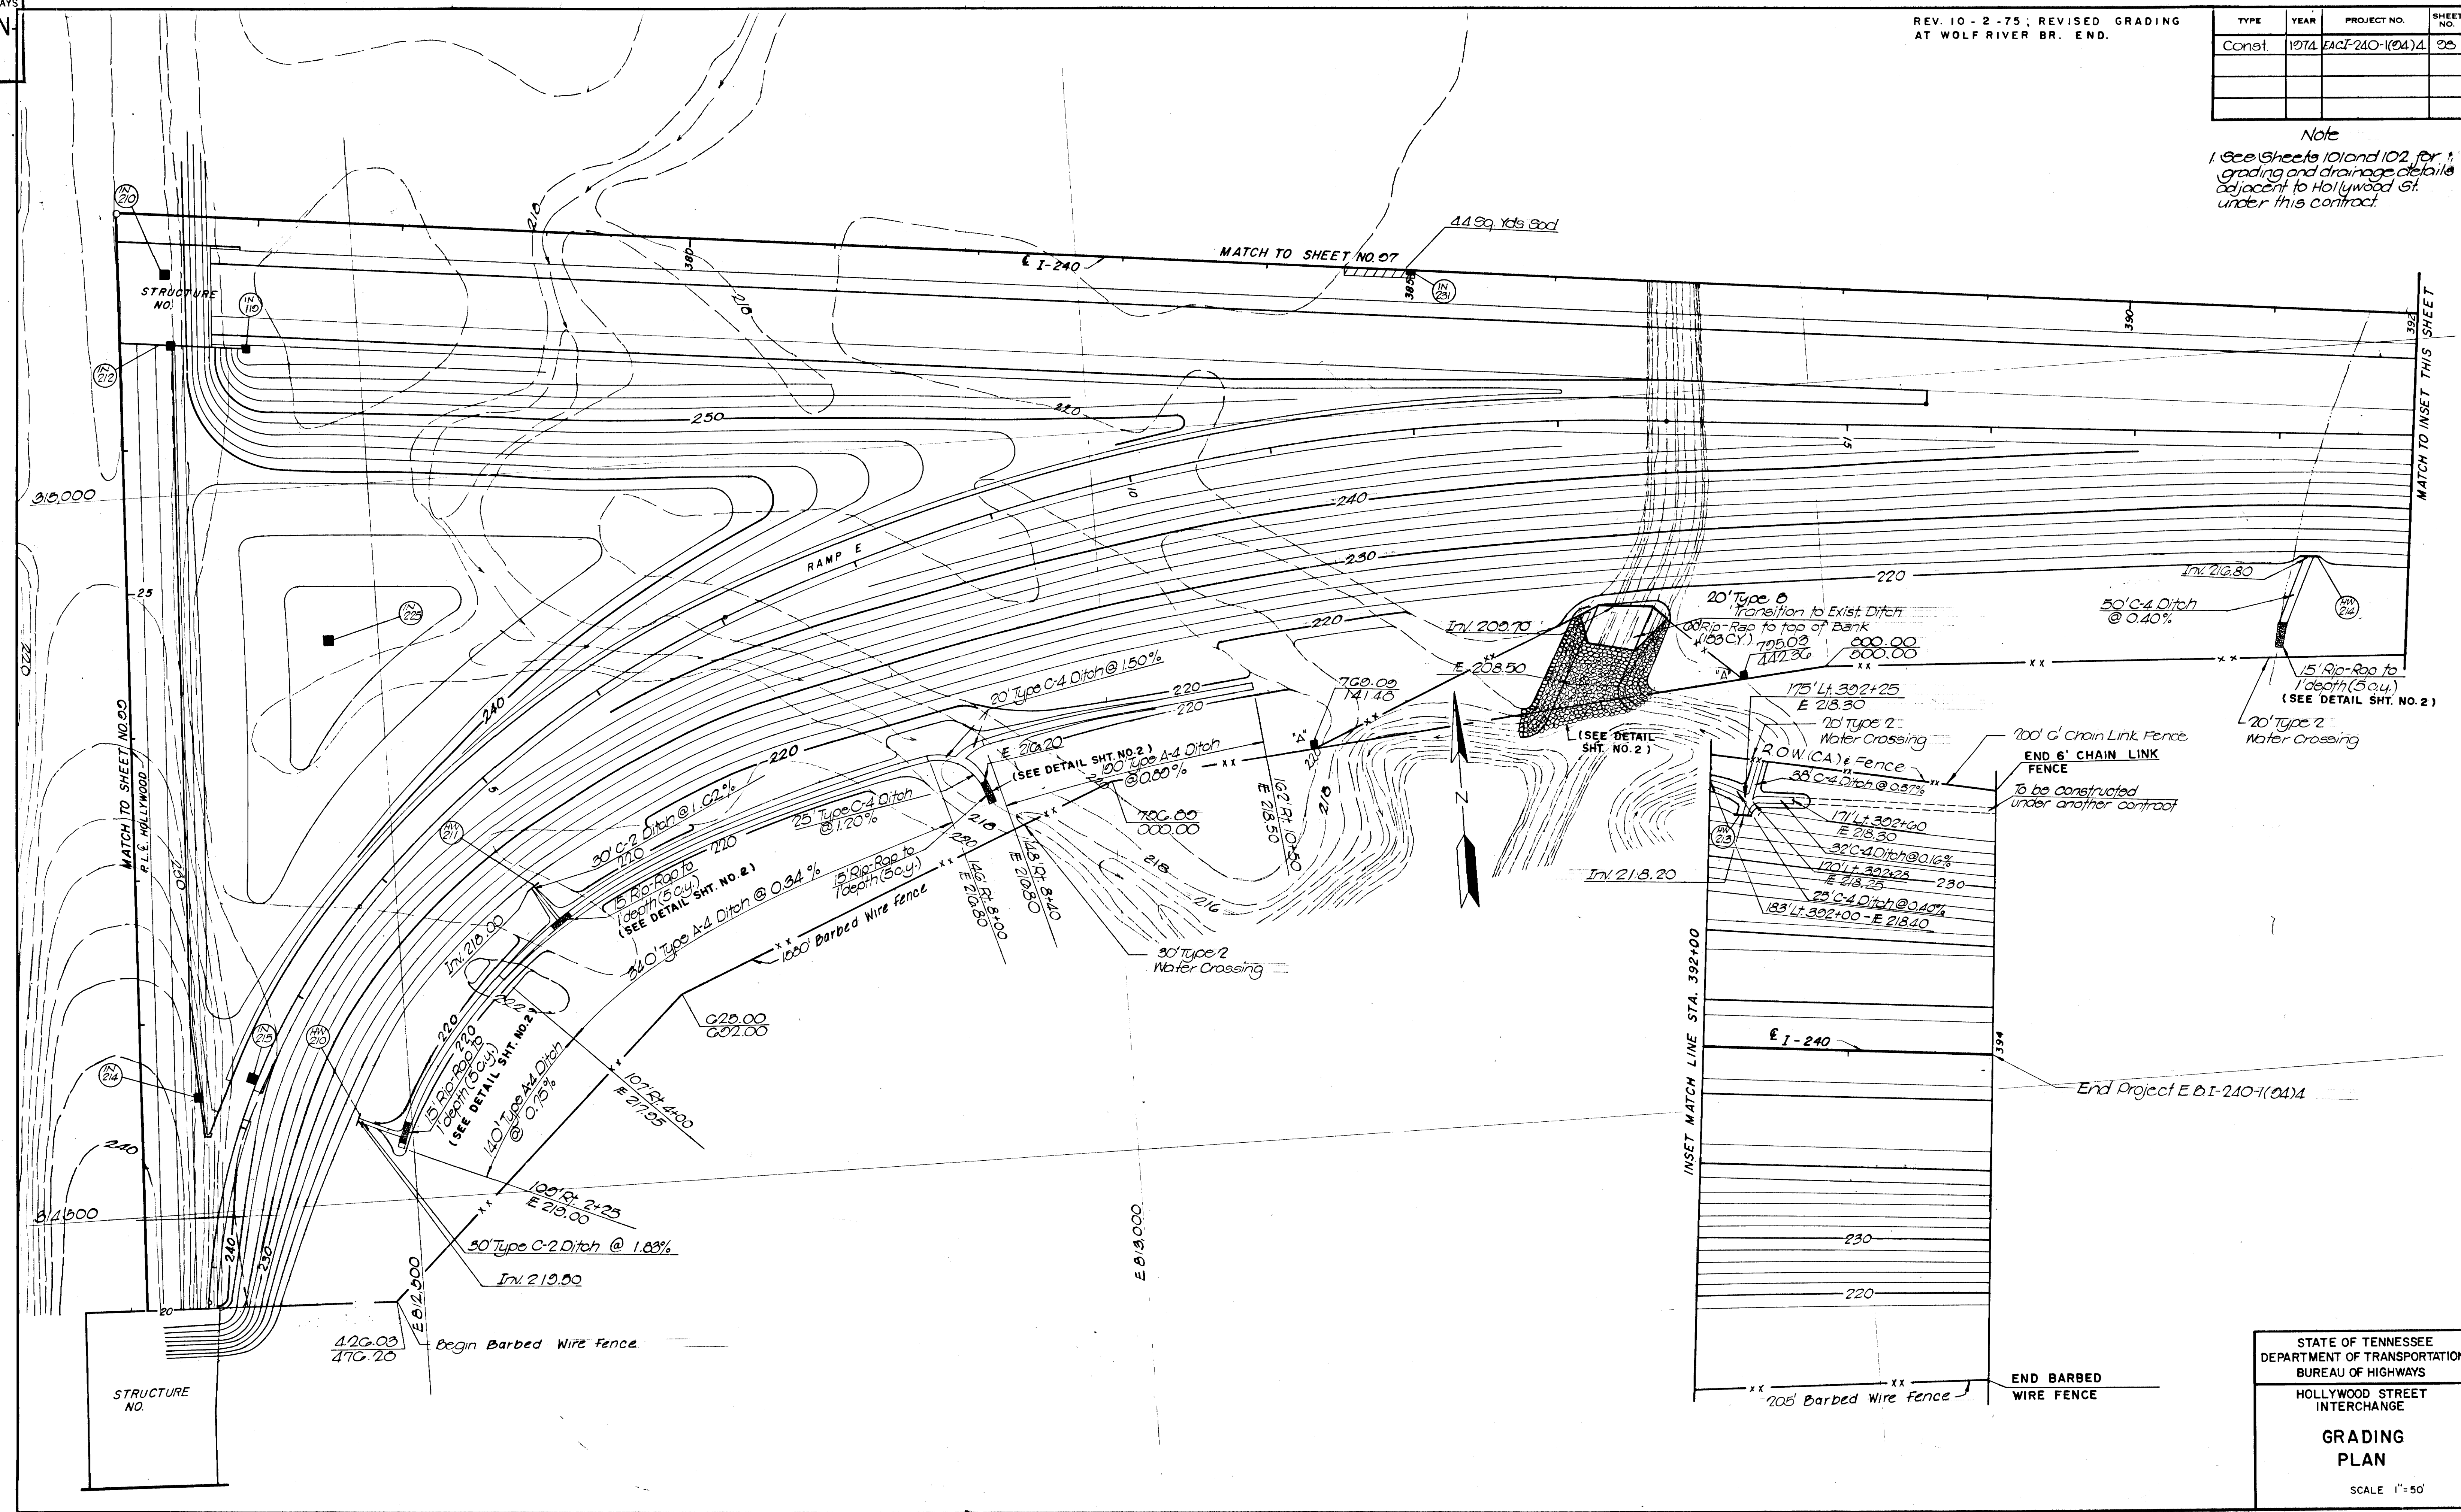





MICROFILMED

Note  
1. See sheets 101 and 102 for  
grading and drainage details  
adjacent to Hollywood St  
under this contract.

| TYPE   | YEAR | PROJECT NO.    | SHEET NO. |
|--------|------|----------------|-----------|
| Const. | 1974 | EACI-240-10414 | 90        |

REV. 4-9-74; ADDED MAN HOLE  
NOS. 202 & 203; MOVED CATCH  
BASIN NOS. 216, 218, 226 & 227.

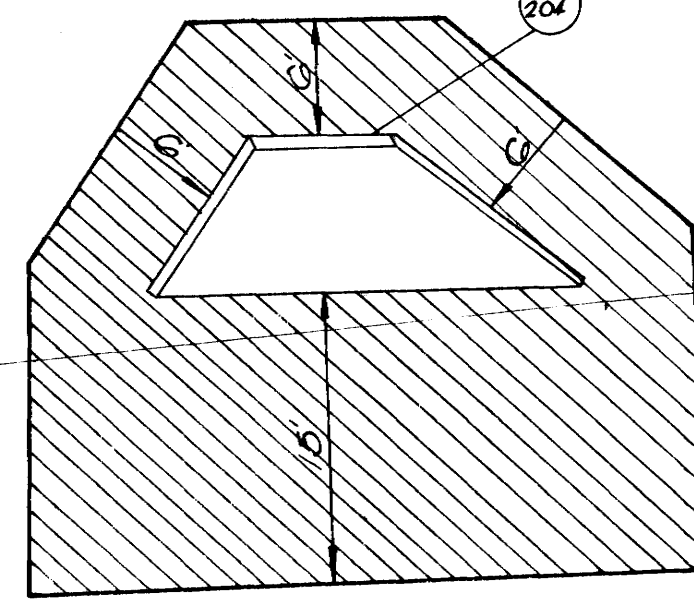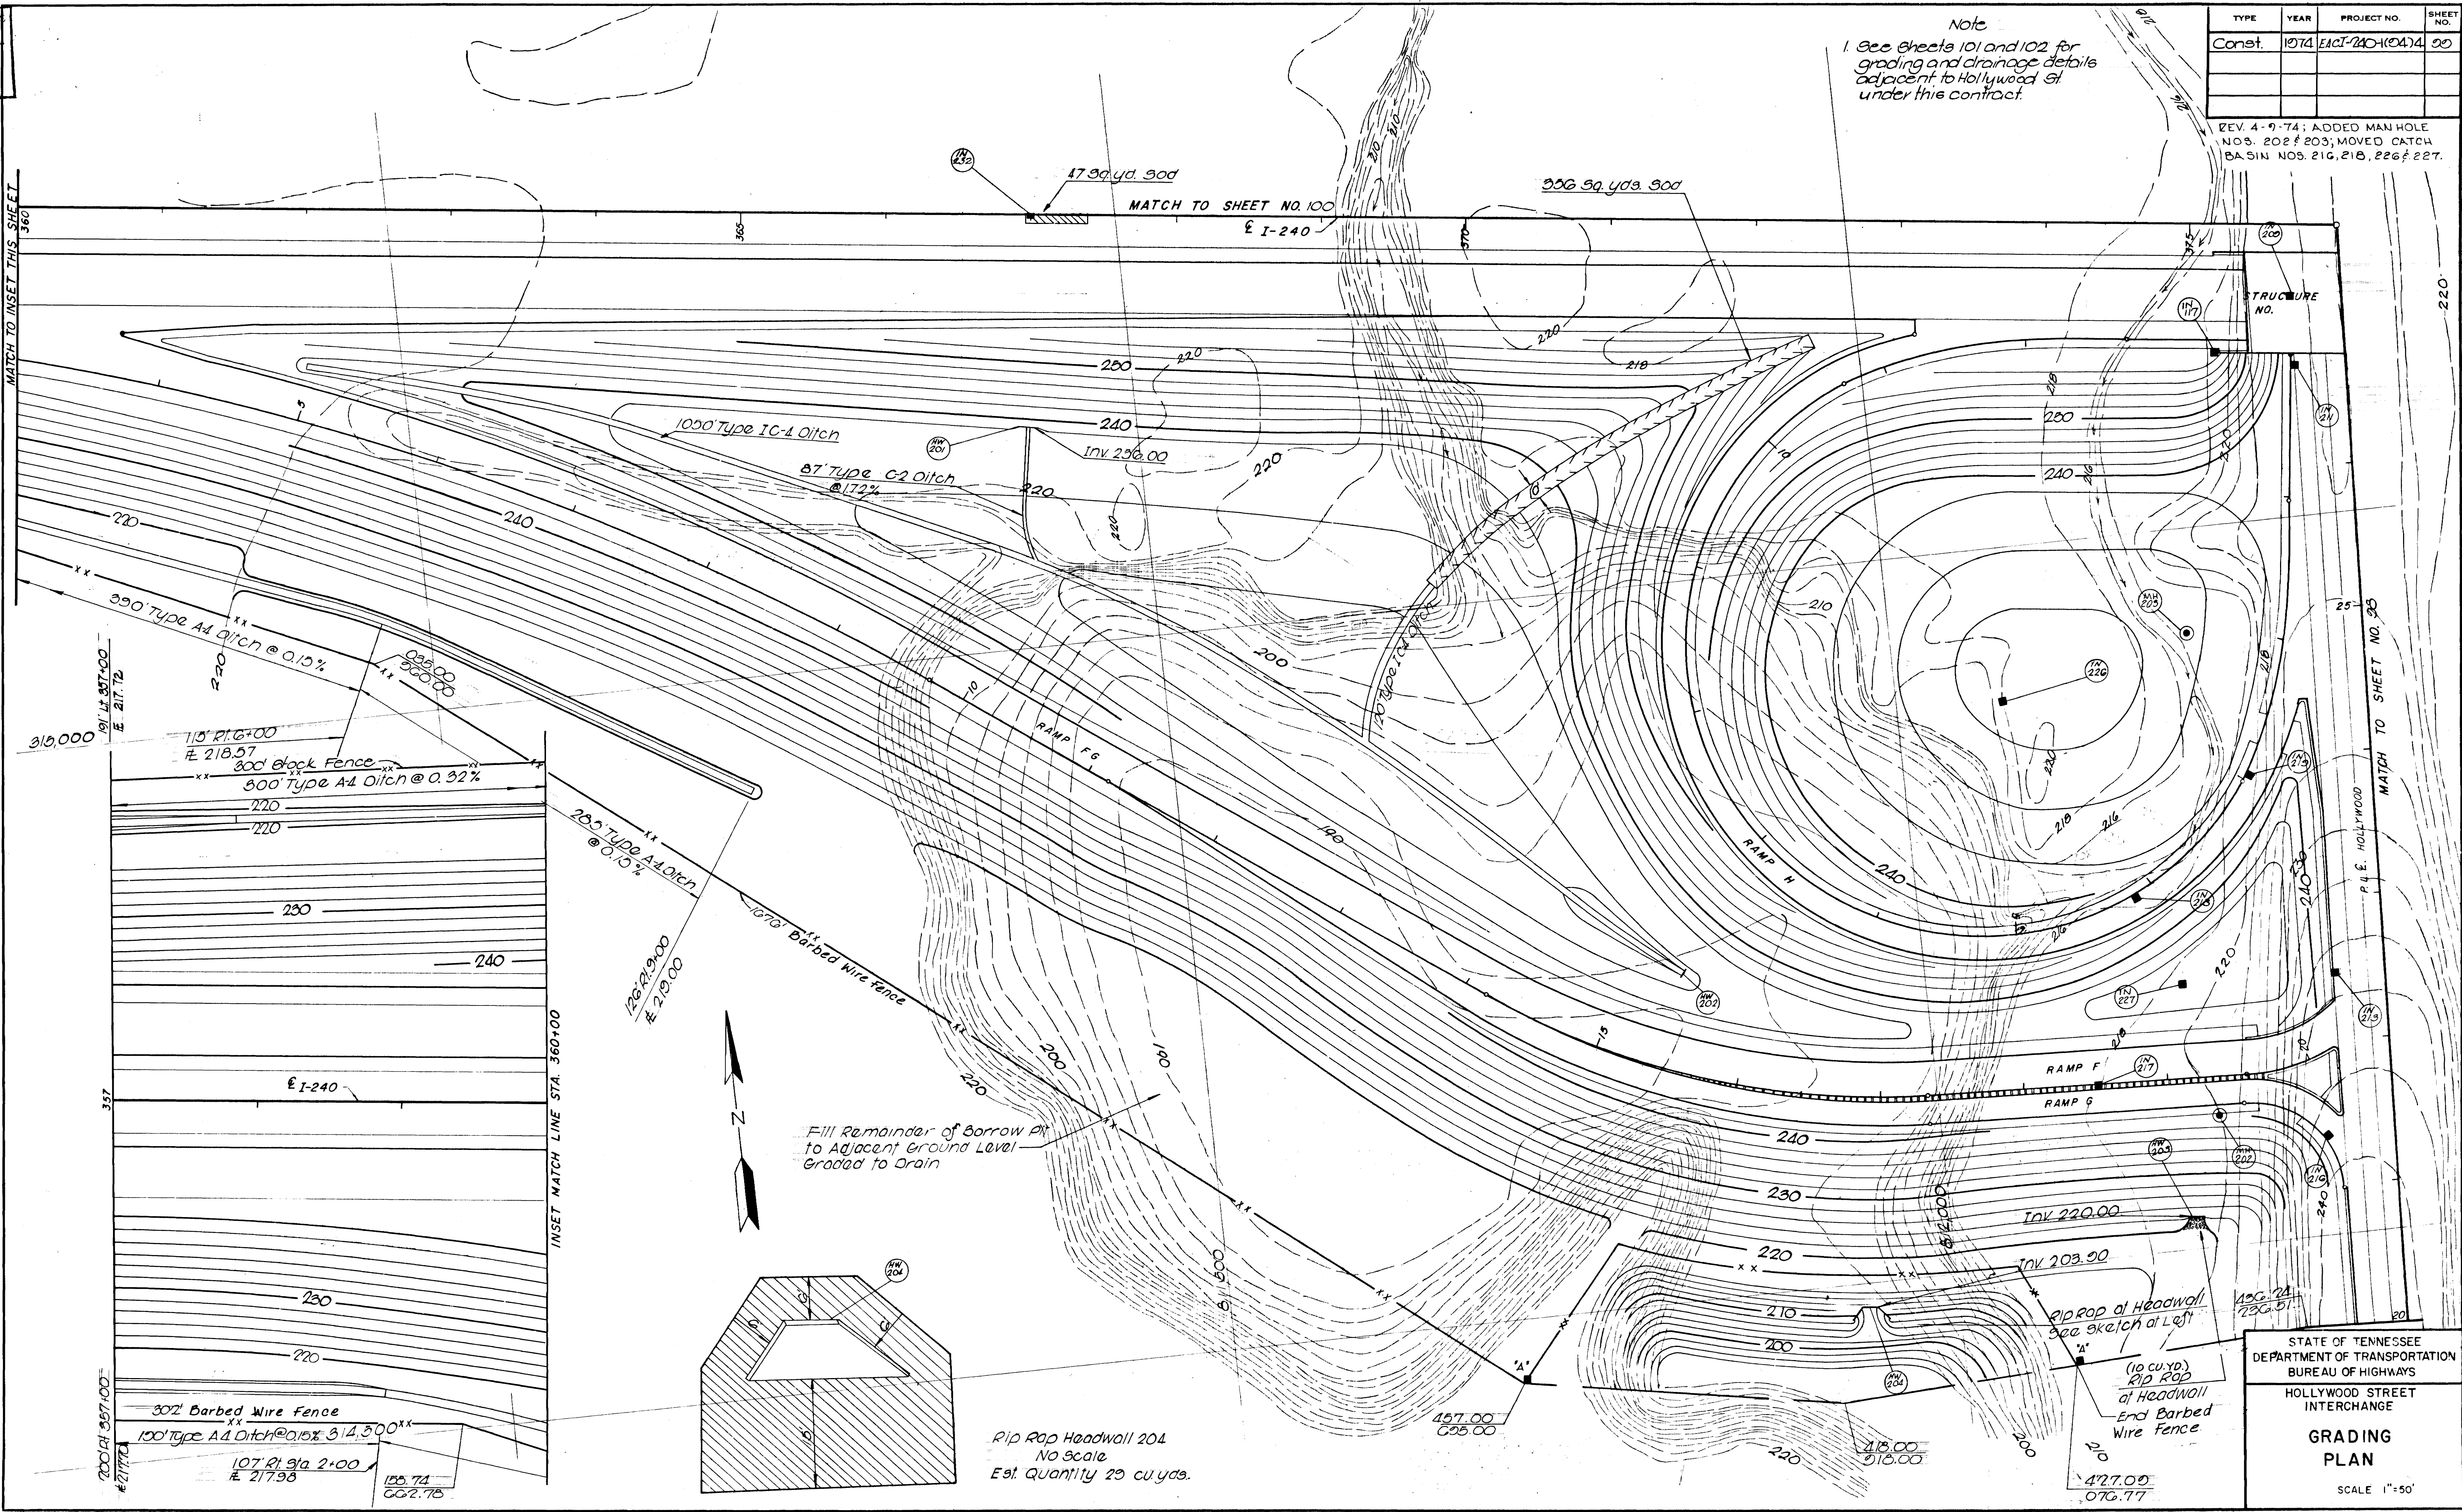

Rip Rap Headwall 204  
No Scale  
Est. Quantity 29 cu. yds.




|       |        |
|-------|--------|
| Plans | File   |
| Divn. | No.    |
|       | IN-316 |

MICROFILMED

| TYPE   | YEAR | PROJECT NO.     | SHEET NO. |
|--------|------|-----------------|-----------|
| Const. | 1974 | EACI-240-1(24)4 | 100       |
|        |      |                 |           |
|        |      |                 |           |
|        |      |                 |           |

Note  
1. See sheets 101 and 102 for  
grading and drainage  
details adjacent to Hollywood  
St. under this contract.

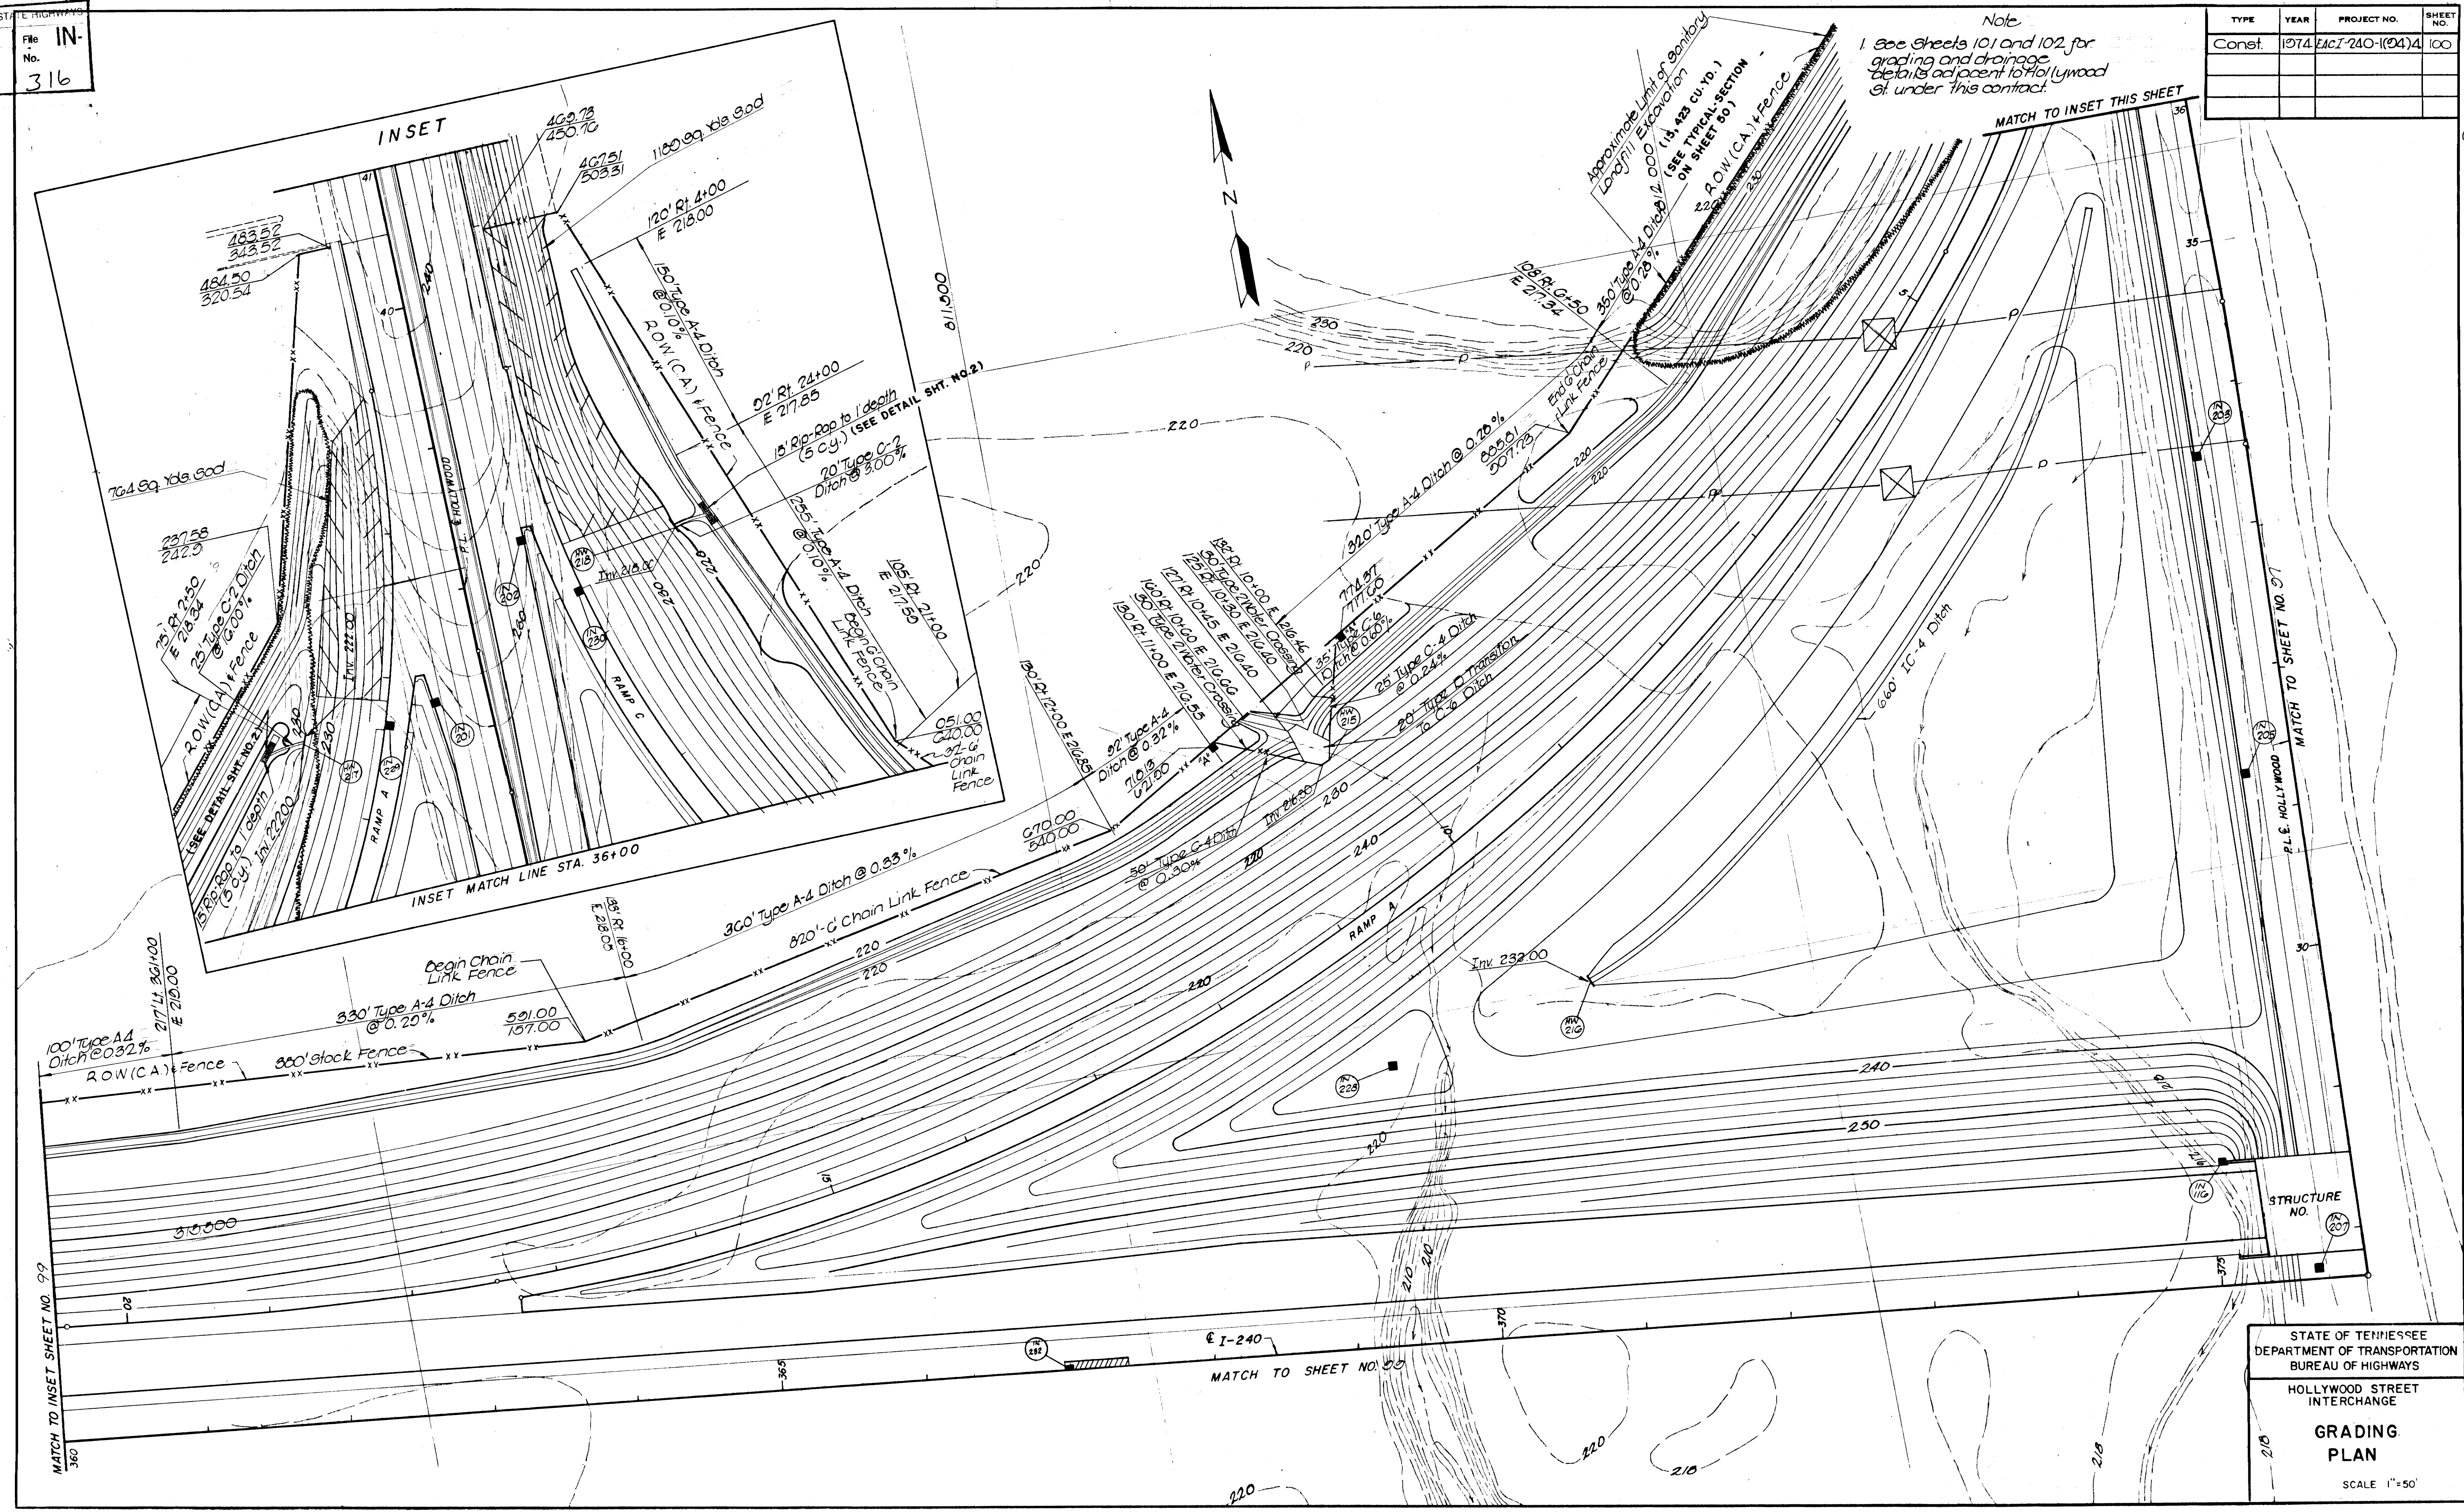

STATE OF TENNESSEE  
DEPARTMENT OF TRANSPORTATION  
BUREAU OF HIGHWAYS

HOLLYWOOD STREET  
INTERCHANGE

GRADING  
PLAN


SCALE 1"=50'



| TYPE   | YEAR | PROJECT NO.    | SHEET NO. |
|--------|------|----------------|-----------|
| Const. | 1974 | EA-240-1(04)-4 | 101       |
|        |      |                |           |
|        |      |                |           |

MICROFILMED

- Note
1. See Sheet 100 for Hollywood Runaround Geometry.
  2. See Sheet 105 & 106 for drainage details and quantities.
  3. The contractor shall stock pile 100,000 Cu Yds. of borrow material in a location to be determined by the Engineer. This material is to be used to complete this grading of the interchange under a subsequent contract.

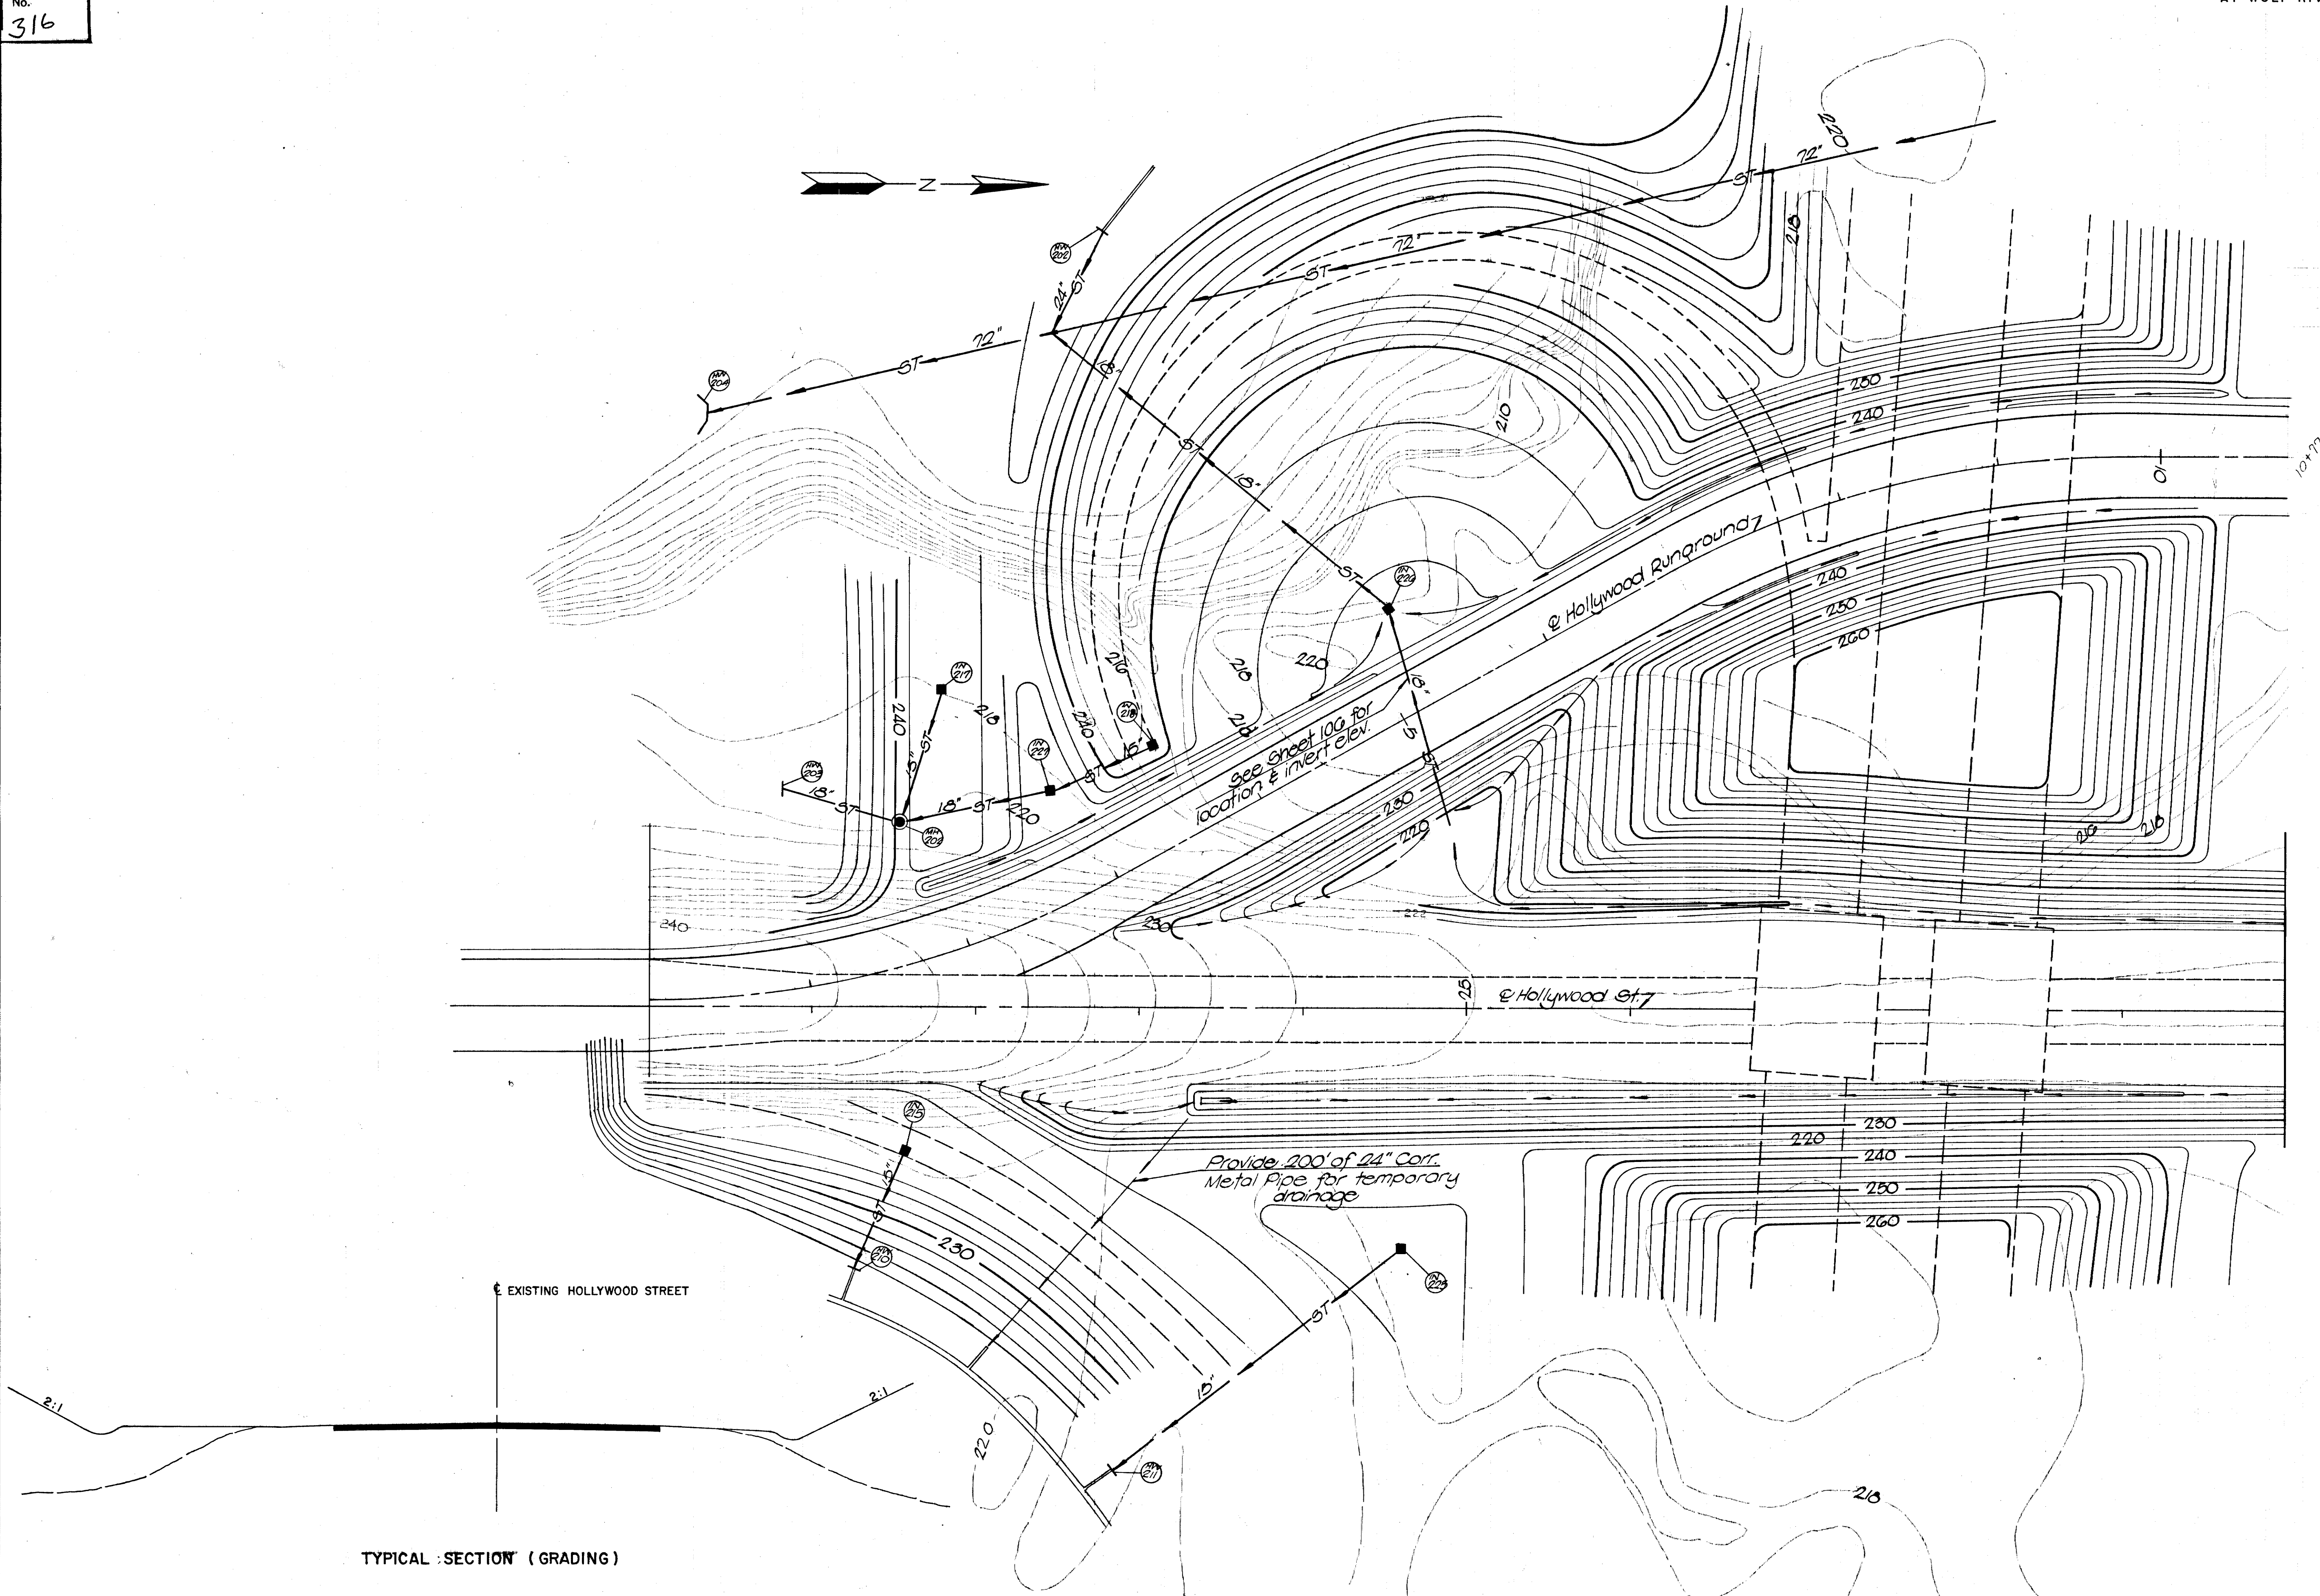

TYPICAL SECTION (GRADING)

STATE OF TENNESSEE  
DEPARTMENT OF TRANSPORTATION  
BUREAU OF HIGHWAYS

GRADING AND DRAINAGE  
ADJACENT TO  
HOLLYWOOD STREET


SCALE: 1" = 50'



MICROFILMED


| TYPE   | YEAR | PROJECT NO.      | SHEET NO. |
|--------|------|------------------|-----------|
| Const. | 1974 | EACI 240-1(94)-4 | 102       |
|        |      |                  |           |
|        |      |                  |           |

Note  
1. See Sheet 100 for Hollywood Runaround Geometry.  
2. Quantities for temporary drainage items are included at Sh. 107

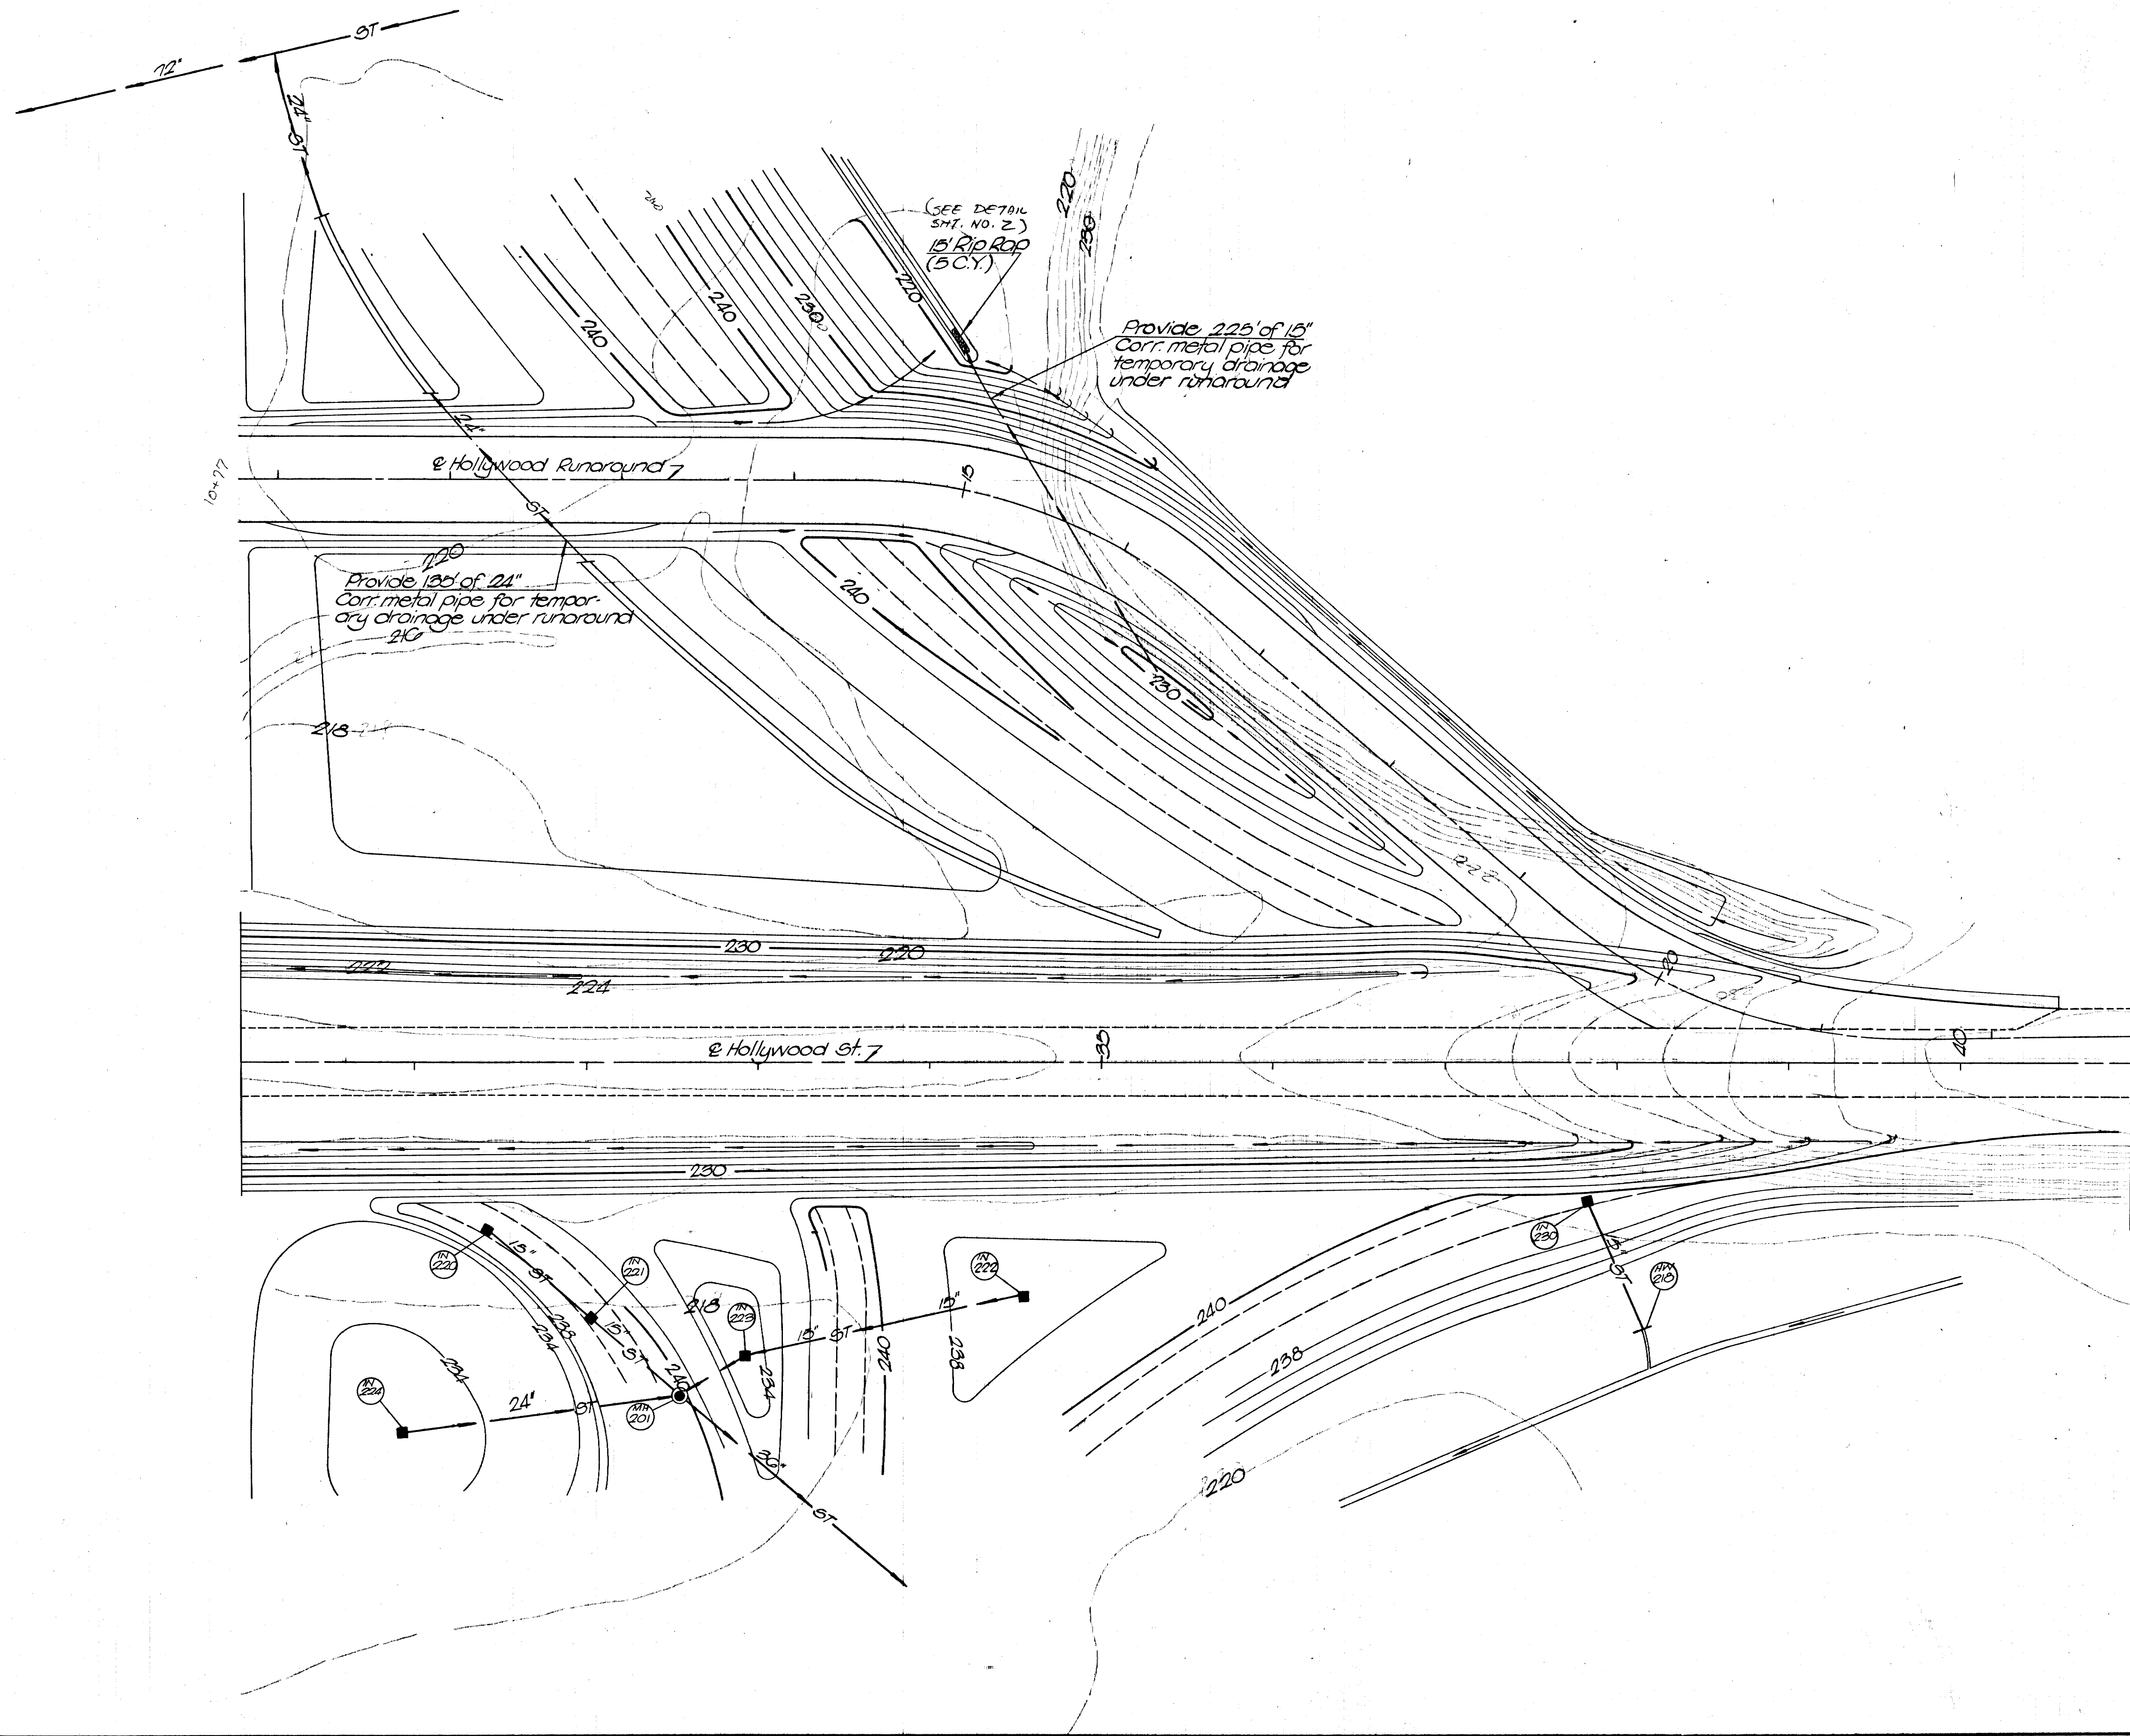



N 3/G, 000

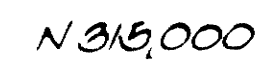

N 914,500

STATE OF TENNESSEE  
DEPARTMENT OF TRANSPORTATION  
BUREAU OF HIGHWAYS


HOLLYWOOD ST.  
INTERCHANGE  
DRAINAGE MAP.

CALE 1" = 100'



TENN. STATE HIGHWAYS  
IN-  
Plant  
Dwn. 314

MICROFILMED

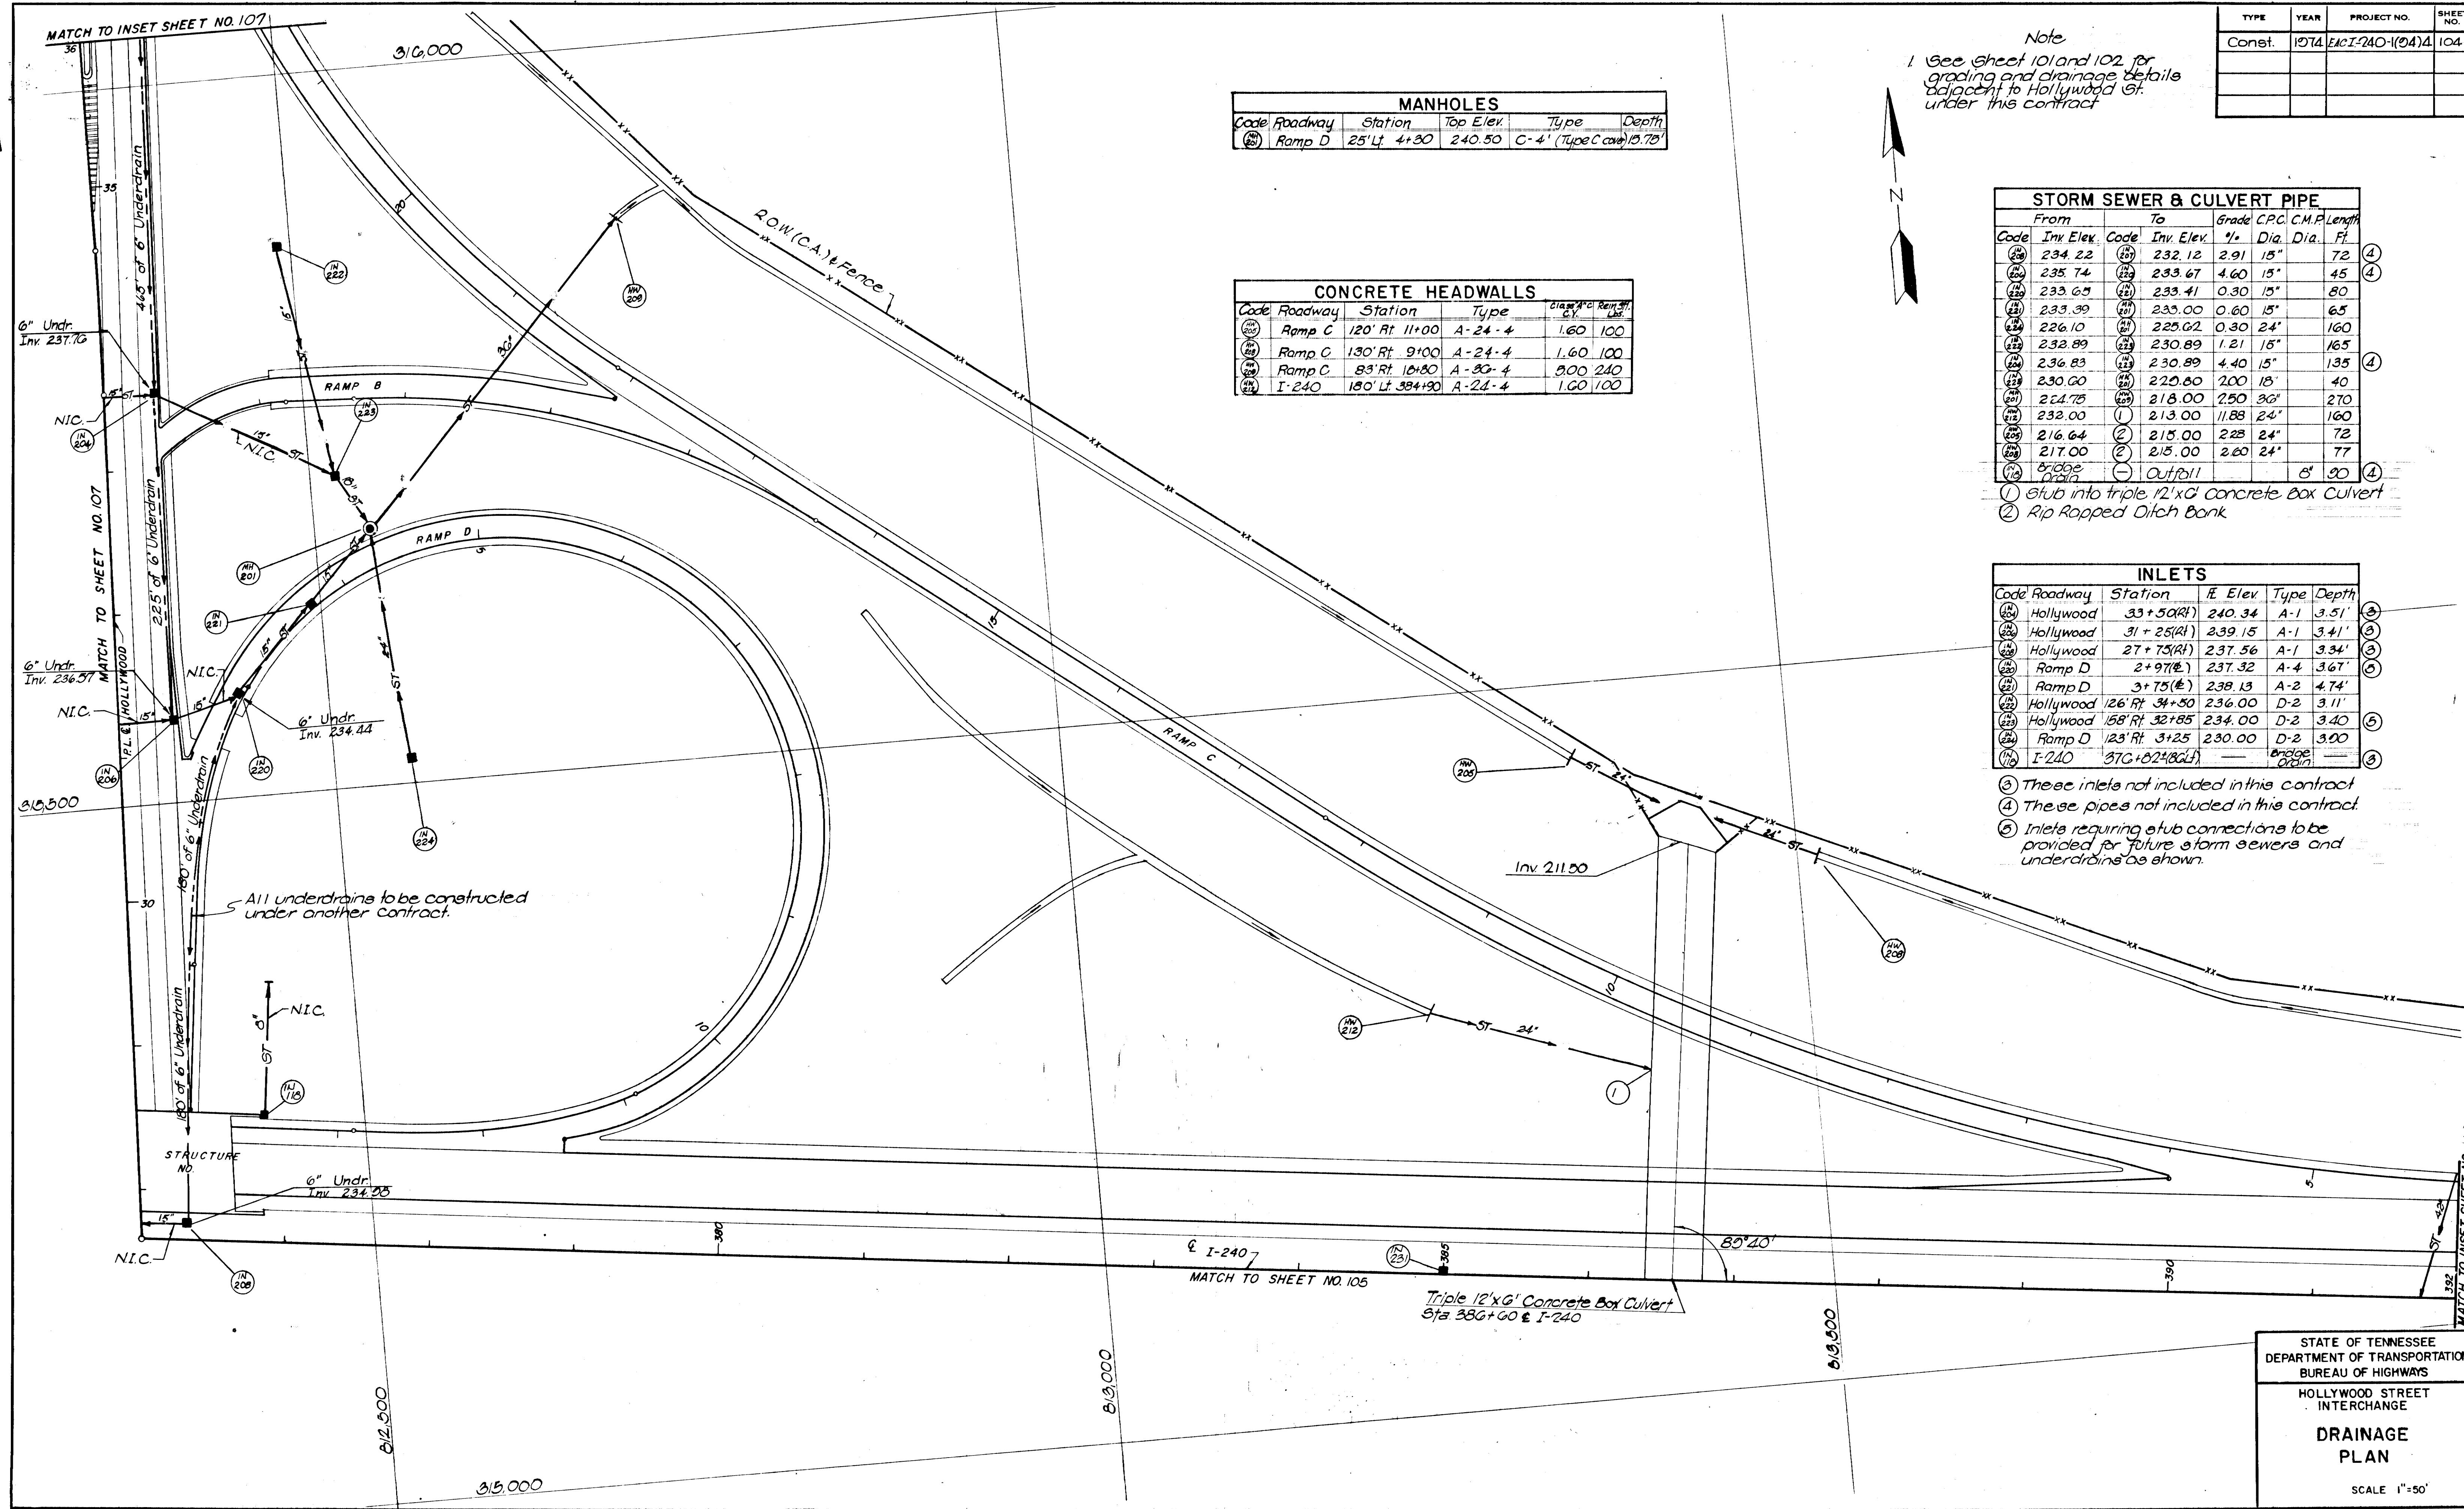

| MANHOLES |         |              |           |                    |
|----------|---------|--------------|-----------|--------------------|
| Code     | Roadway | Station      | Top Elev. | Type               |
| (25)     | Ramp D  | 25' Lt. 4+30 | 240.50    | C-4' (Type C cov.) |

| CONCRETE HEADWALLS |         |                |        |        |
|--------------------|---------|----------------|--------|--------|
| Code               | Roadway | Station        | Type   | Length |
| (25)               | Ramp C  | 120' Rt. 11+00 | A-24-4 | 1.60   |
| (25)               | Ramp C  | 130' Rt. 9+00  | A-24-4 | 1.60   |
| (25)               | Ramp C  | 83' Rt. 10+80  | A-30-4 | 3.00   |
| (25)               | I-240   | 180' Lt. 38+90 | A-24-4 | 1.60   |

Note  
1 See sheet 101 and 102 for  
grading and drainage details  
adjacent to Hollywood St.  
under this contract

| TYPE   | YEAR | PROJECT NO.     | SHEET NO. |
|--------|------|-----------------|-----------|
| Const. | 1974 | ENC I-240-1(04) | 104       |

| STORM SEWER & CULVERT PIPE |              |       |            |        |        |     |
|----------------------------|--------------|-------|------------|--------|--------|-----|
| From                       | To           | Grade | C.P.C.     | C.M.P. | Length |     |
| Code                       | Inv. Elev.   | Code  | Inv. Elev. | %      | Dia.   | Fi. |
| (25)                       | 234.22       | (25)  | 232.12     | 2.91   | 15"    | 72  |
| (25)                       | 235.74       | (25)  | 233.67     | 4.60   | 15"    | 45  |
| (25)                       | 233.65       | (25)  | 233.41     | 0.30   | 15"    | 80  |
| (25)                       | 233.39       | (25)  | 233.00     | 0.60   | 15"    | 65  |
| (25)                       | 226.10       | (25)  | 225.62     | 0.30   | 24"    | 160 |
| (25)                       | 232.89       | (25)  | 230.89     | 1.21   | 15"    | 165 |
| (25)                       | 236.83       | (25)  | 230.89     | 4.40   | 15"    | 135 |
| (25)                       | 230.60       | (25)  | 220.80     | 2.00   | 18"    | 40  |
| (25)                       | 224.75       | (25)  | 218.00     | 2.50   | 36"    | 270 |
| (25)                       | 232.00       | (1)   | 213.00     | 11.88  | 24"    | 160 |
| (25)                       | 216.64       | (2)   | 215.00     | 2.28   | 24"    | 72  |
| (25)                       | 217.00       | (2)   | 215.00     | 2.60   | 24"    | 77  |
| (25)                       | Bridge Drain | (-)   | Outfall    |        | 6'     | 90  |

- ① Stub into triple 12"x6" concrete box culvert
- ② Rip Roped Ditch Bank


| INLETS |           |                |          |              |
|--------|-----------|----------------|----------|--------------|
| Code   | Roadway   | Station        | E. Elev. | Type         |
| (25)   | Hollywood | 33+50(Rt)      | 240.34   | A-1          |
| (25)   | Hollywood | 31+25(Rt)      | 239.15   | A-1          |
| (25)   | Hollywood | 27+75(Rt)      | 237.56   | A-1          |
| (25)   | Ramp D    | 2+97(Lt)       | 237.32   | A-4          |
| (25)   | Ramp D    | 3+75(Lt)       | 238.13   | A-2          |
| (25)   | Hollywood | 126' Rt. 34+50 | 236.00   | D-2          |
| (25)   | Hollywood | 158' Rt. 32+85 | 234.00   | D-2          |
| (25)   | Ramp D    | 123' Rt. 3+25  | 230.00   | D-2          |
| (25)   | I-240     | 37G+82(Lt)     |          | Bridge Drain |

- ③ These inlets not included in this contract
- ④ These pipes not included in this contract
- ⑤ Inlets requiring stub connections to be provided for future storm sewers and underdrains as shown.

STATE OF TENNESSEE  
DEPARTMENT OF TRANSPORTATION  
BUREAU OF HIGHWAYS  
HOLLYWOOD STREET  
INTERCHANGE  
**DRAINAGE  
PLAN**  
SCALE 1"=50'



Note  
1. See Sheets 101 and 102 for grading and drainage details adjacent to Hollywood St. under this contract

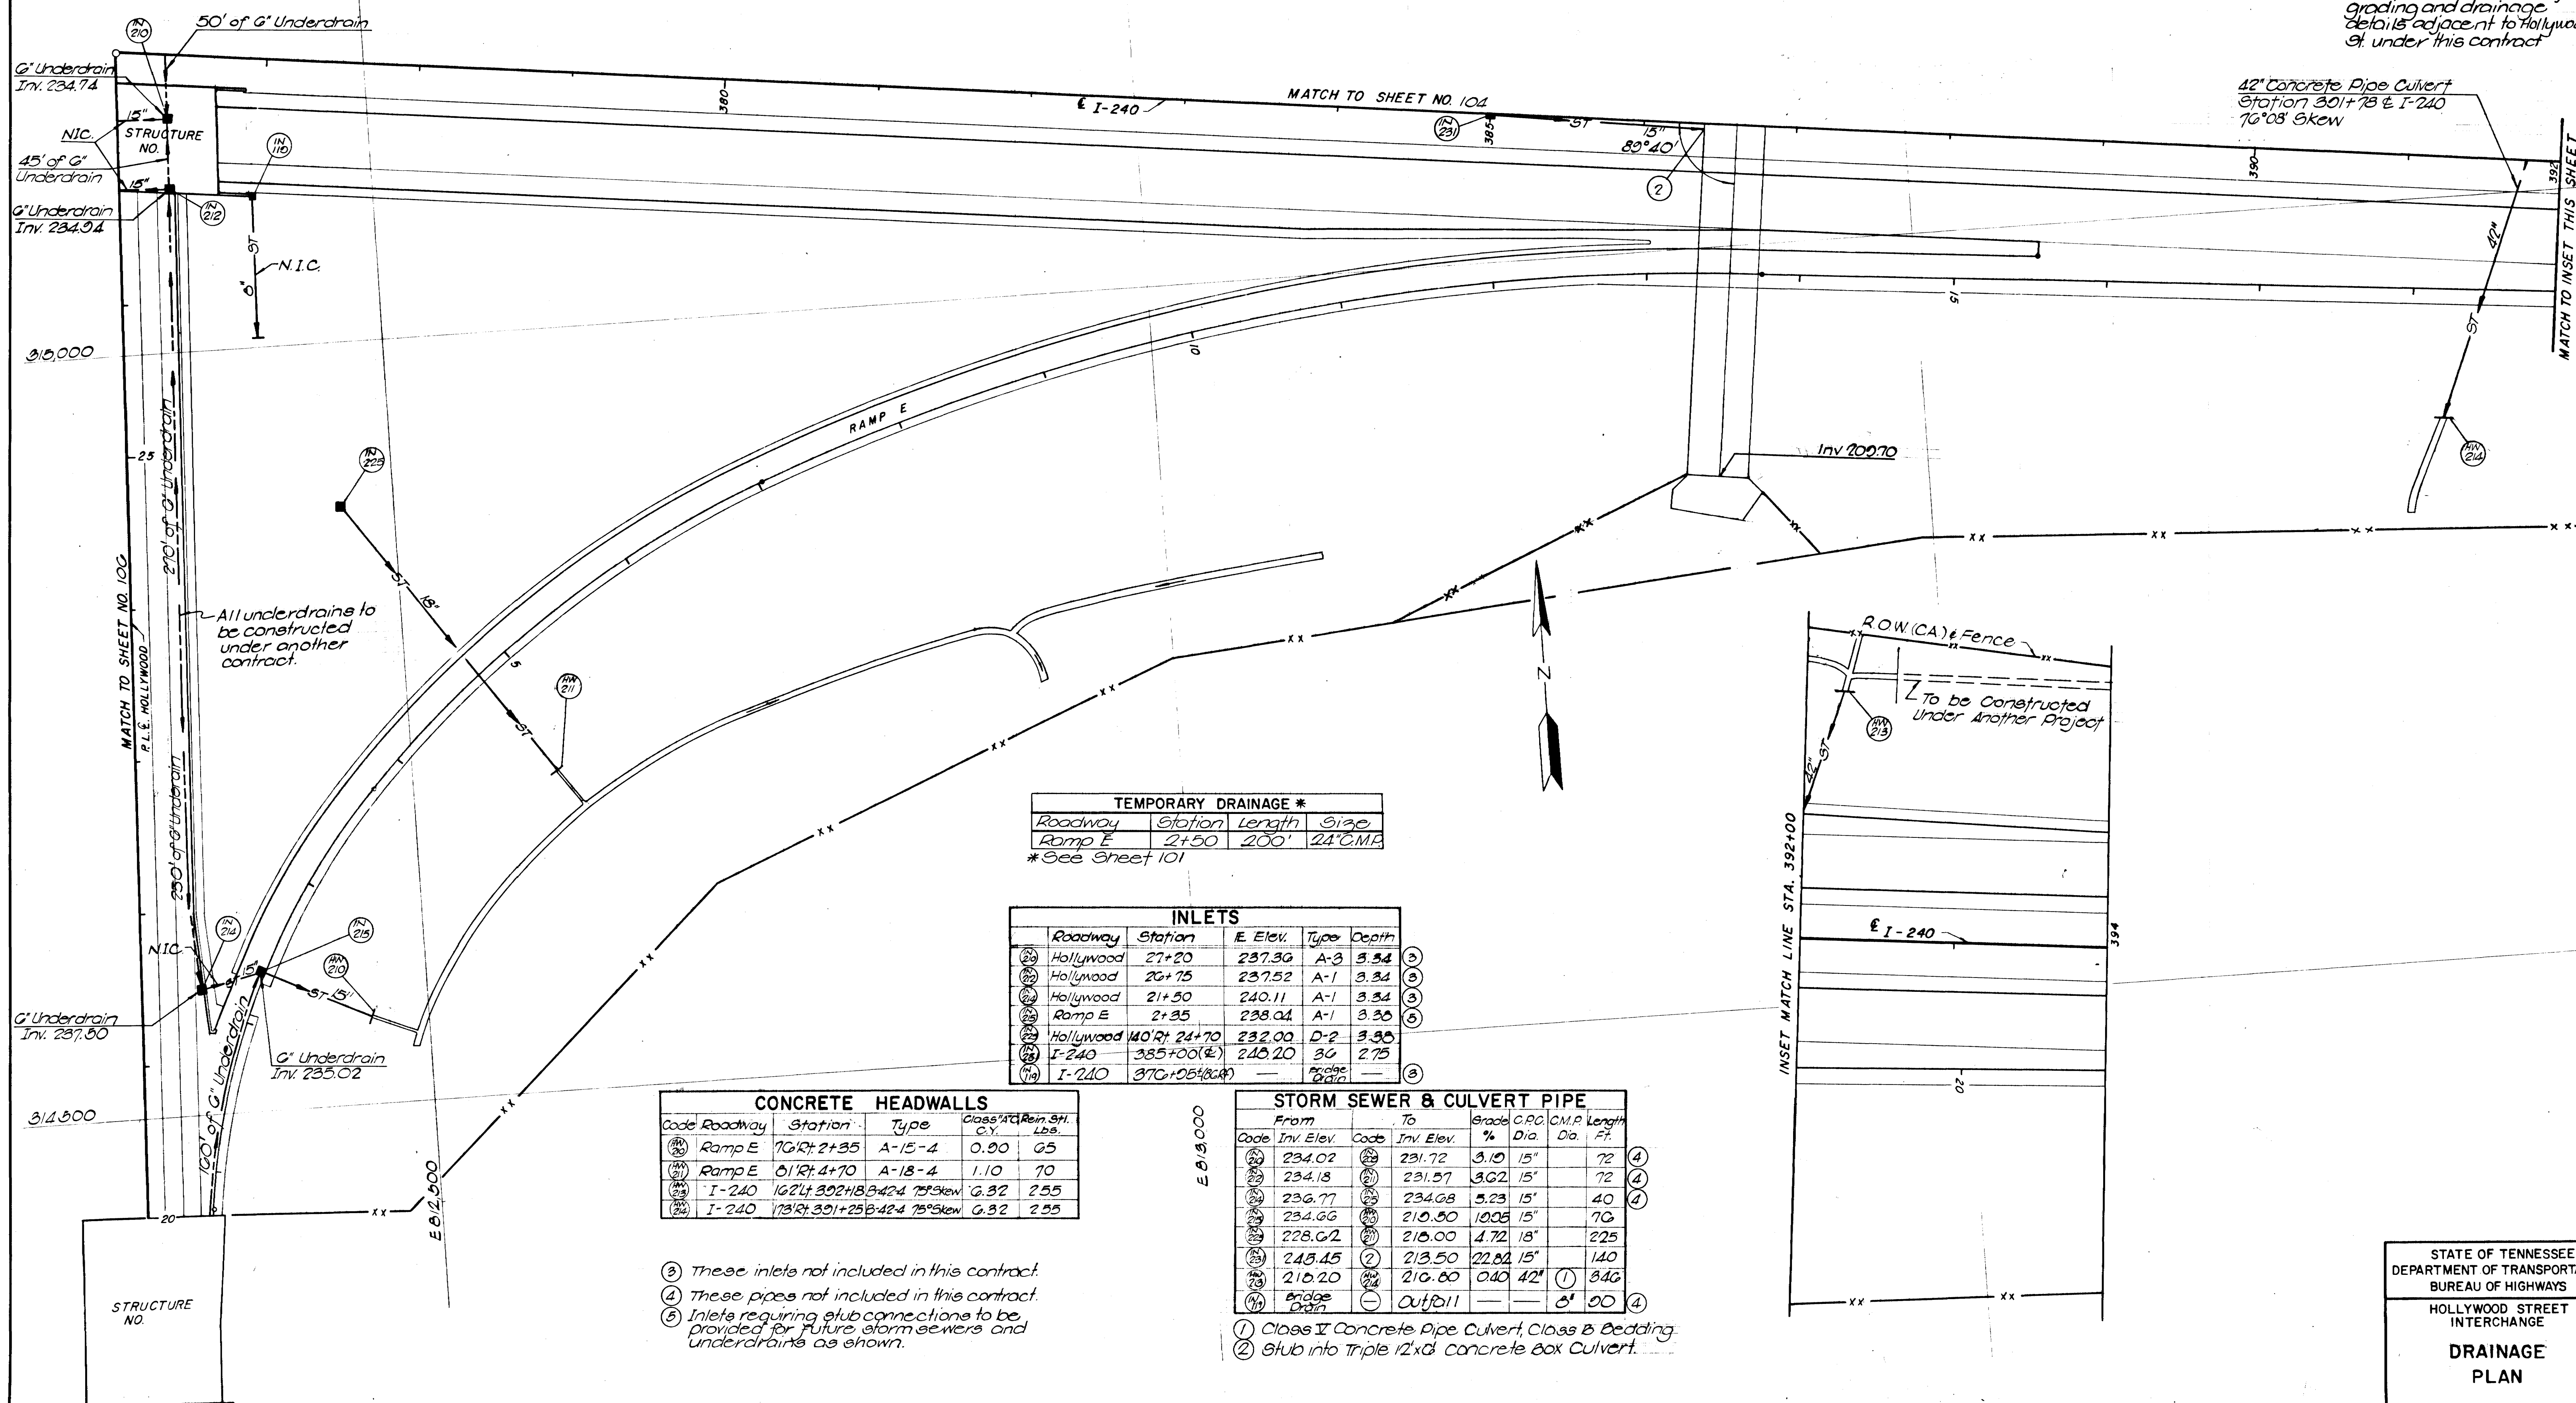

| TEMPORARY DRAINAGE * |         |        |            |
|----------------------|---------|--------|------------|
| Roadway              | Station | Length | Size       |
| Ramp E               | 2+50    | 200'   | 24" C.M.P. |

\* See Sheet 101

| INLETS |           |                |          |              |       |
|--------|-----------|----------------|----------|--------------|-------|
|        | Roadway   | Station        | E. Elev. | Type         | Depth |
| ②      | Hollywood | 27+20          | 237.36   | A-3          | 3.34  |
| ②      | Hollywood | 20+75          | 237.52   | A-1          | 3.34  |
| ②      | Hollywood | 21+50          | 240.11   | A-1          | 3.34  |
| ②      | Ramp E    | 2+35           | 238.04   | A-1          | 3.30  |
| ②      | Hollywood | 140' Rt. 24+70 | 232.00   | D-2          | 3.35  |
| ②      | I-240     | 385+00 (E)     | 240.20   | 36"          | 2.75  |
| ②      | I-240     | 376+05 (R&R)   | —        | Bridge Drain | —     |

| CONCRETE HEADWALLS |         |                                |        |                         |      |
|--------------------|---------|--------------------------------|--------|-------------------------|------|
| Code               | Roadway | Station                        | Type   | Class & Rein. Sft. C.Y. | Lbs. |
| ②                  | Ramp E  | 76' Rt. 2+35                   | A-15-4 | 0.90                    | G5   |
| ②                  | Ramp E  | 81' Rt. 4+70                   | A-18-4 | 1.10                    | 70   |
| ②                  | I-240   | 162' Lt. 392+18 B-424 75° Skew | G-32   | 2.55                    |      |
| ②                  | I-240   | 173' Rt. 391+25 B-424 75° Skew | G-32   | 2.55                    |      |

| STORM SEWER & CULVERT PIPE |                 |         |               |         |             |             |            |   |  |
|----------------------------|-----------------|---------|---------------|---------|-------------|-------------|------------|---|--|
| From Code                  | From Inv. Elev. | To Code | To Inv. Elev. | Grade % | C.P.C. Dia. | C.M.P. Dia. | Length Ft. |   |  |
| ②                          | 234.02          | ②       | 231.72        | 3.10    | 15"         |             | 72         | ④ |  |
| ②                          | 234.18          | ②       | 231.57        | 3.62    | 15"         |             | 72         | ④ |  |
| ②                          | 236.77          | ②       | 234.08        | 5.23    | 15"         |             | 40         | ④ |  |
| ②                          | 234.66          | ②       | 210.50        | 10.05   | 15"         |             | 70         |   |  |
| ②                          | 228.62          | ②       | 210.00        | 4.72    | 18"         |             | 225        |   |  |
| ②                          | 248.45          | ②       | 213.50        | 22.84   | 15"         |             | 140        |   |  |
| ②                          | 210.20          | ②       | 210.60        | 0.40    | 42"         | ①           | 846        |   |  |
| ②                          | Bridge Drain    | —       | Outfall       | —       | 6"          | 20          |            | ④ |  |

- ③ These inlets not included in this contract.
- ④ These pipes not included in this contract.
- ⑤ Inlets requiring stub connections to be provided for future storm sewers and underdrains as shown.

- ① Class II Concrete Pipe Culvert, Class B Bedding.
- ② Stub into Triple 12"x12" concrete box Culvert.



MICROFILMED

| CONCRETE HEADWALLS |                  |         |        |                            |
|--------------------|------------------|---------|--------|----------------------------|
| Code               | Roadway          | Station | Type   | Class A.C. Rein. Stl. C.Y. |
| (28)               | I-240 (145R)     | 367+00  | A-15-4 | 0.30                       |
| (29)               | Ramp F (68L)     | 15+10   | A-24-4 | 1.60                       |
| (30)               | Ramp G (76R)     | 15+25   | B-18-4 | 60° skew 1.04              |
| (31)               | Ramp F (151.53R) | 16+25   | E-72-2 | 75° skew 8.3               |

| STORM SEWER & CULVERT PIPE |            |       |            |       |        |          |
|----------------------------|------------|-------|------------|-------|--------|----------|
| From                       | To         | Grade | C.P.C.     | M.P.  | Length |          |
| Code                       | Inv. Elev. | Code  | Inv. Elev. | %     | Dia.   | Dia. Ft. |
| (28)                       | 231.45     | (28)  | 231.30     | 0.30  | 18"    | 50       |
| (29)                       | 215.50     | (29)  | 215.12     | 2.50  | 18"    | 135      |
| (30)                       | 214.87     | (30)  | 207.50     | 2.78  | 18"    | 265      |
| (31)                       | 231.25     | (31)  | 224.00     | 3.73  | 18"    | 125      |
| (32)                       | 235.75     | (32)  | 235.52     | 0.20  | 15"    | 115      |
| (33)                       | 235.30     | (33)  | 220.00     | 12.75 | 15"    | 65       |
| (34)                       | 237.22     | (34)  | 220.00     | 9.74  | 15"    | 105      |

| STORM SEWER & CULVERT PIPE CONT. |              |       |            |       |        |          |
|----------------------------------|--------------|-------|------------|-------|--------|----------|
| From                             | To           | Grade | C.P.C.     | M.P.  | Length |          |
| Code                             | Inv. Elev.   | Code  | Inv. Elev. | %     | Dia.   | Dia. Ft. |
| (35)                             | 226.70       | (35)  | 220.00     | 0.78  | 15"    | 80       |
| (36)                             | 235.72       | (36)  | 231.50     | 5.78  | 15"    | 80       |
| (37)                             | 237.00       | (37)  | 231.50     | 7.33  | 15"    | 75       |
| (38)                             | 247.07       | (38)  | 236.00     | 2     | 15"    | 145      |
| (39)                             | 231.00       | (39)  | 207.50     | 33.57 | 24"    | 70       |
| (40)                             | Bridge Ordin | (40)  | Outfall    | —     | 8"     | 100      |
| (41)                             | 225.00       | (41)  | 220.00     | 2     | 15"    | 70       |


- Stub into 72" Concrete Pipe Culvert For Pipe Grades in Embankment Sections. (Type B) See Sheet No. 2-Z.
- These inlets not included in this contract.
- These pipes not included in this contract.
- Inlets or manholes requiring stub connections to be provided for future storm sewers and underdrains as shown.

Manhole #203 will not be included in this contract. The storm sewer installed to this point will be terminated as an open end pipe with the invert elevation given in the table.

REV. 3-29-74; REFERENCE SHEET NUMBERS SHOWN.  
REV. 4-9-74; CORRECTED STA. FOR (11/21)

| TYPE   | YEAR | PROJECT NO.       | SHEET NO. |
|--------|------|-------------------|-----------|
| Const. | 1974 | EAC I-240-1(204)4 | 102       |
|        |      |                   |           |
|        |      |                   |           |

Note  
1. See sheets 101 and 102 for grading and drainage details adjacent to Hollywood St. under this contract.

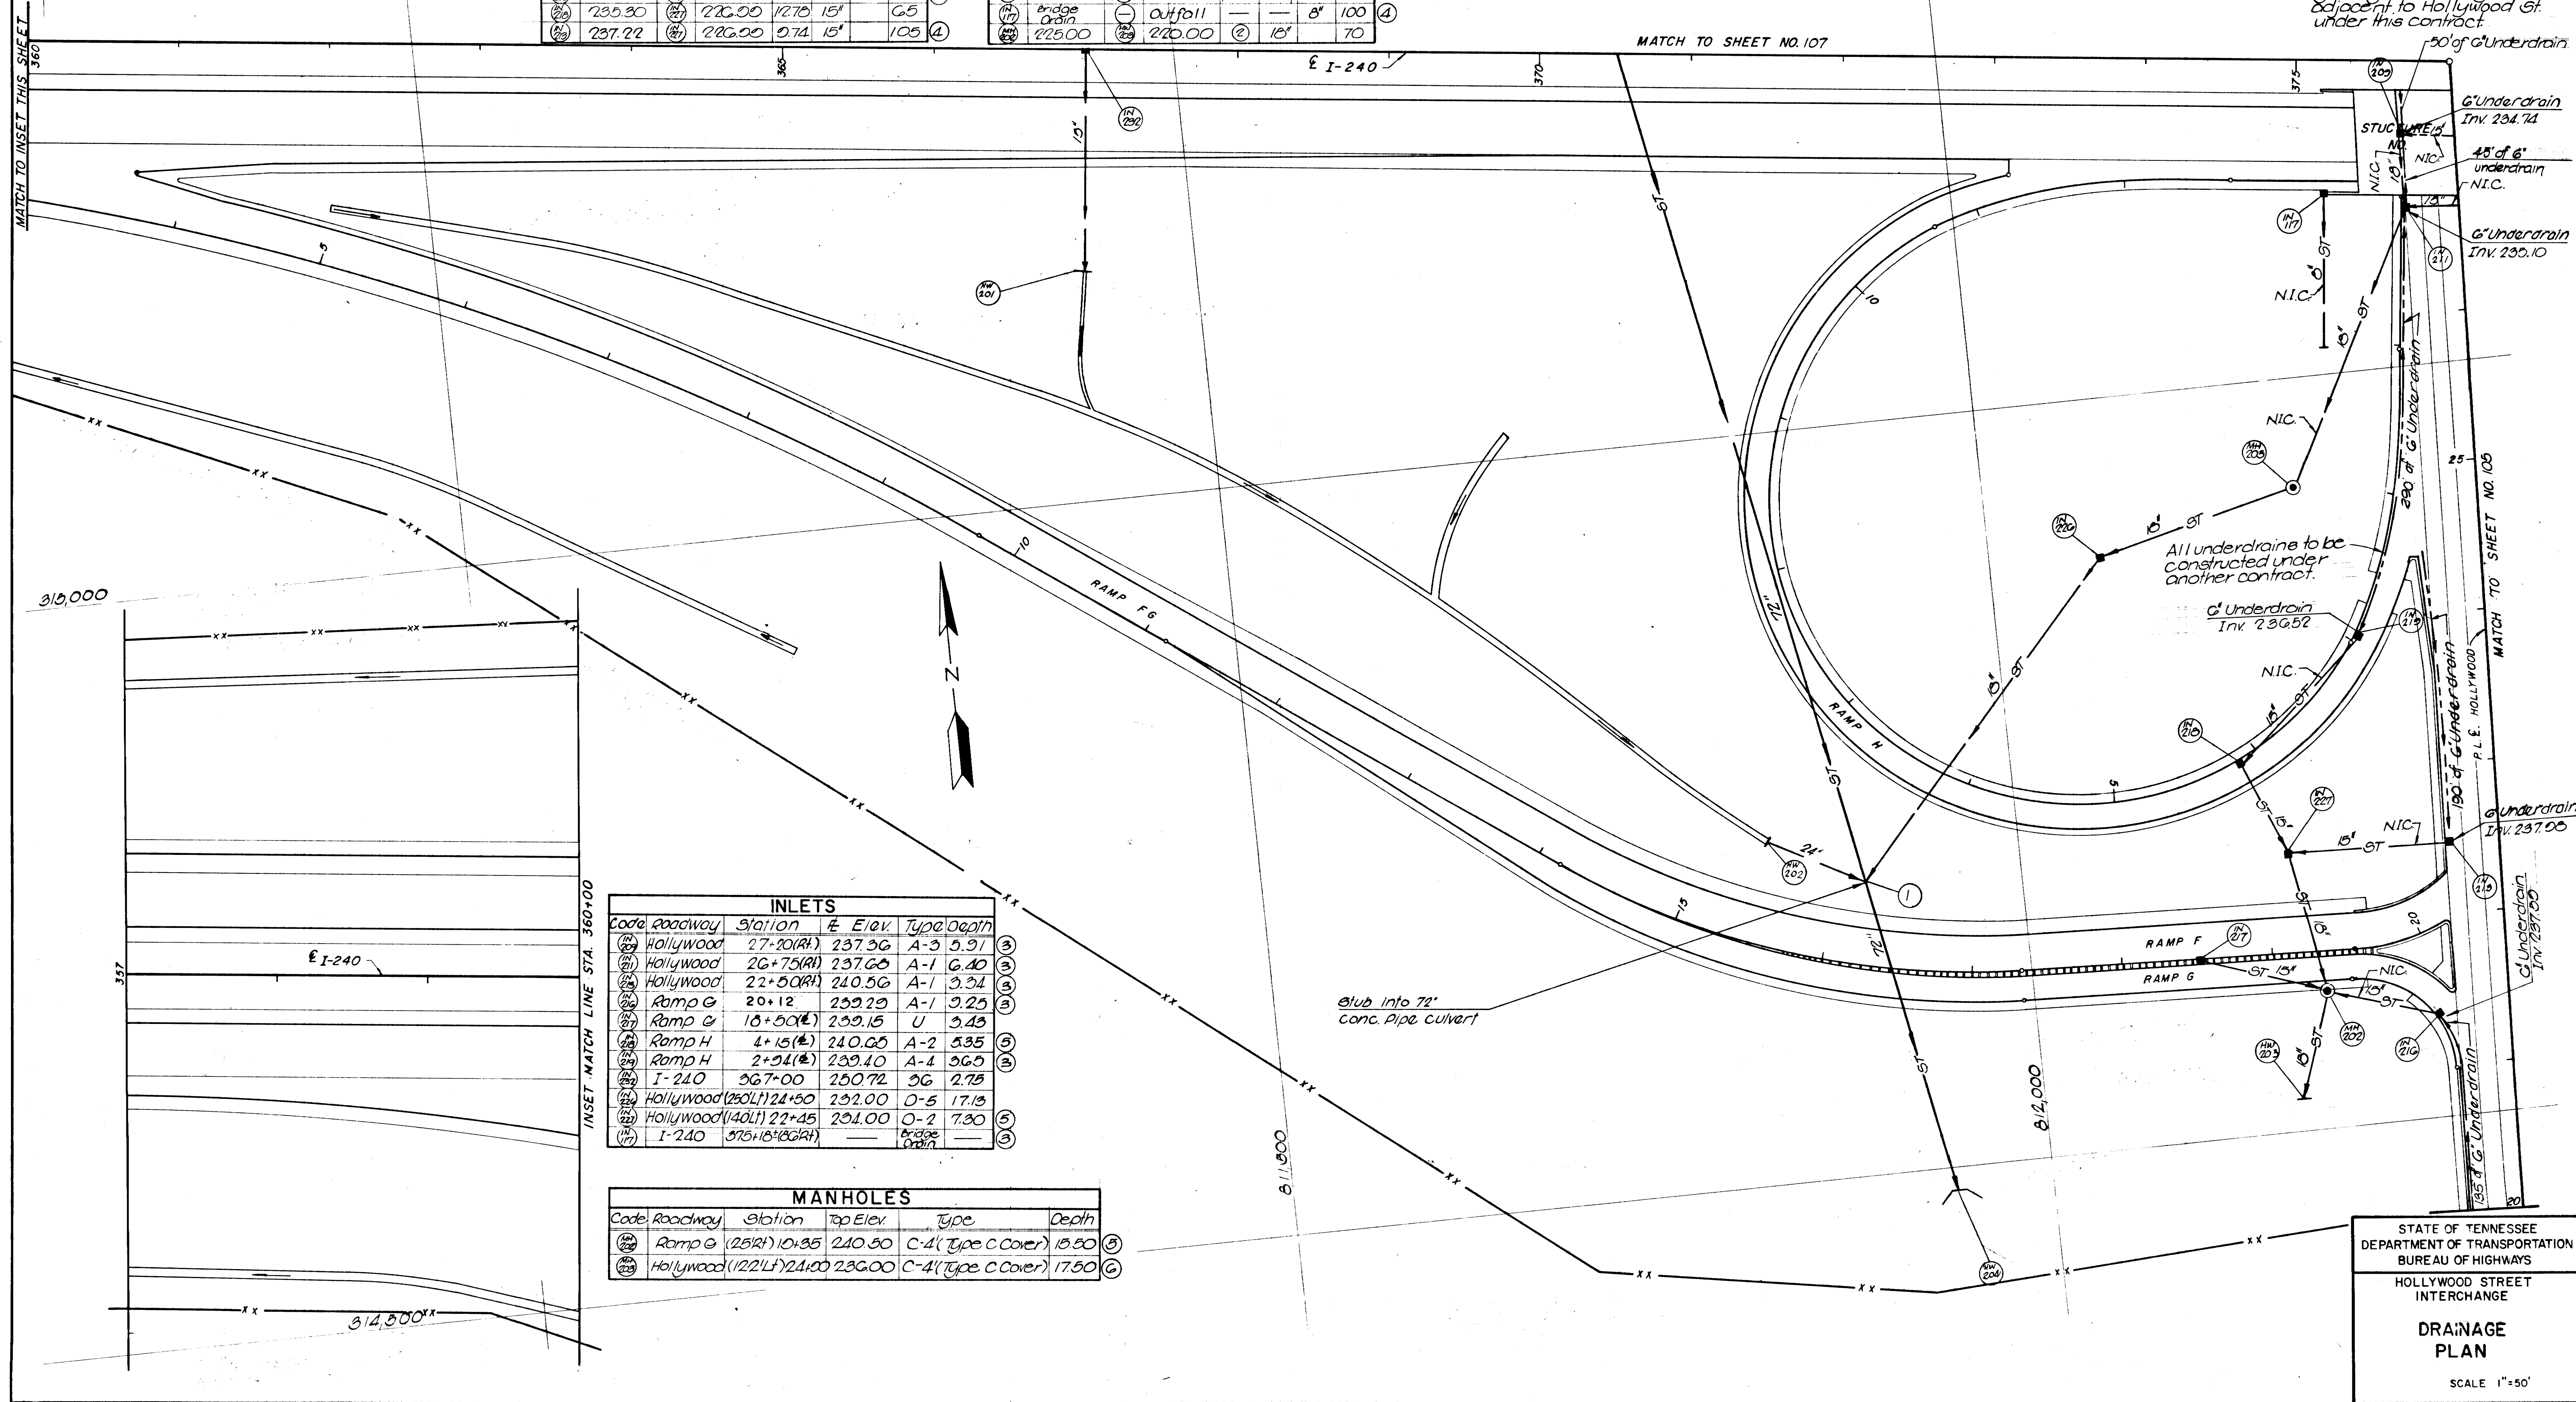

| INLETS |                  |              |          |              |
|--------|------------------|--------------|----------|--------------|
| Code   | Roadway          | Station      | E. Elev. | Type Depth   |
| (28)   | Hollywood        | 27+20(RH)    | 237.36   | A-3 5.91     |
| (29)   | Hollywood        | 26+75(RH)    | 237.60   | A-1 6.40     |
| (30)   | Hollywood        | 22+50(RH)    | 240.56   | A-1 3.34     |
| (31)   | Ramp G           | 20+12        | 239.29   | A-1 3.25     |
| (32)   | Ramp G           | 18+50(L)     | 239.15   | U 3.43       |
| (33)   | Ramp H           | 4+15(L)      | 240.05   | A-2 5.35     |
| (34)   | Ramp H           | 2+21(L)      | 239.10   | A-4 56.5     |
| (35)   | I-240            | 367+00       | 250.72   | 36 2.75      |
| (36)   | Hollywood (250L) | 24+50        | 232.00   | O-5 17.13    |
| (37)   | Hollywood (140L) | 22+45        | 231.00   | O-2 7.30     |
| (38)   | I-240            | 375+15(83RH) | —        | Bridge Ordin |

| MANHOLES |                  |         |           |                          |
|----------|------------------|---------|-----------|--------------------------|
| Code     | Roadway          | Station | Top Elev. | Type Depth               |
| (29)     | Ramp G (25RH)    | 10+35   | 240.50    | C-4 (Type C Cover) 15.50 |
| (30)     | Hollywood (122L) | 24+00   | 236.00    | C-4 (Type C Cover) 17.50 |



| TYPE   | YEAR | PROJECT NO.   | SHEET NO. |
|--------|------|---------------|-----------|
| Const. | 1974 | FAC I-240-104 | 107       |

| STORM SEWER & CULVERT PIPE |              |       |            |        |        |      |       |
|----------------------------|--------------|-------|------------|--------|--------|------|-------|
| From                       | To           | Grade | C.P.C.     | C.M.P. | Length |      |       |
| Code                       | Inv. Elev.   | Code  | Inv. Elev. | %      | Dia.   | Dia. | Ft.   |
| (25)                       | 237.92       | (25)  | 235.17     | 9.16   | 15"    |      | 35    |
| (25)                       | 235.15       | (27)  | 222.00     | 2      | 15"    |      | 58    |
| (25)                       | 237.34       | (25)  | 236.10     | 2.48   | 15"    |      | 50    |
| (25)                       | 236.08       | (25)  | 220.00     | 2      | 15"    |      | 72    |
| (25)                       | 237.00       | (25)  | 236.85     | 0.20   | 15"    |      | 72    |
| (25)                       | 235.90       | (25)  | 235.76     | 0.20   | 15"    |      | 72    |
| (25)                       | 232.10       | (25)  | 231.72     | 0.48   | 15"    |      | 50    |
| (25)                       | 250.00       | (1)   | 217.00     | 24.00  | 24"    |      | 50    |
| (25)                       | 232.00       | (1)   | 217.00     | 15.00  | 24"    |      | 100   |
| (25)                       | 216.30       | (25)  | 204.01     | 1.00   | 72"    |      | 122.5 |
| (10)                       | Bridge Drain | (1)   | Outfall    |        | 8"     |      | 20    |

| INLETS |           |                  |          |              |       |
|--------|-----------|------------------|----------|--------------|-------|
| Code   | Roadway   | Station          | E. Elev. | Type         | Depth |
| (25)   | Hollywood | 37+25(Lt)        | 241.26   | A-1          | 3.34  |
| (25)   | Hollywood | 30+25(Rt)        | 240.68   | A-1          | 3.34  |
| (25)   | Hollywood | 33+50(Lt)        | 240.34   | A-1          | 3.34  |
| (25)   | Hollywood | 31+25(Lt)        | 239.24   | A-1          | 3.34  |
| (25)   | Hollywood | 27+75(Lt)        | 237.56   | A-1          | 5.46  |
| (25)   | Ramp A    | 100' Lt of 11+25 | 234.00   | D-2          | 4.00  |
| (25)   | Ramp A    | 2+35(E)          | 238.68   | A-1          | 3.53  |
| (25)   | Ramp C    | 23+35(E)         | 239.61   | A-1          | 3.53  |
| (10)   | I-240     | 375+03 (Back)    |          | Bridge Drain |       |

- (5) These inlets not included in this contract
- (6) These piles not included in this contract
- (7) Inlets requiring stub connections to be provided for future storm sewers and underdrains as shown.


CURVE DATA  
P.I. 52.55' Rt. 10+33.74  
RAMP A  
A = 20' 00' 00"  
R = 300.00'  
T = 52.90'  
L = 104.72'

- (1) Stub into 72" Concrete Pipe Culvert
- (2) For Pipe Grades in Embankment Sections (Type B) See sheet No. 2-2.
- (3) Class V Concrete Pipe Culvert; Imperfect trench installation, Class B Bedding; See Sheet No. 2-2.
- (4) This Headwall not included in this contract.

| TEMPORARY DRAINAGE* |         |        |            |  |
|---------------------|---------|--------|------------|--|
| Roadway             | Station | Length | Size       |  |
| Runaround           | 12+35   | 135'   | 24" C.M.P. |  |
| Runaround           | 15+00   | 225'   | 15" C.M.P. |  |

\*See Sh. 102


| CONCRETE HEADWALLS |         |                |                   |                          |
|--------------------|---------|----------------|-------------------|--------------------------|
| Code               | Roadway | Station        | Type              | Class A/C Rein. Sll Lbs. |
| (25)               | Ramp A  | 101' Rt. 10+30 | D-72-4            | 9.0 595                  |
| (25)               | Ramp A  | 136' Lt. 9+90  | A-24-4            | 1.60 100                 |
| (25)               | Ramp A  | 54' Rt. 2+50   | B-15-4 (60° Skew) | 0.87 57                  |
| (25)               | Ramp C  | 78' Rt. 23+45  | A-15-4            | 0.90 65                  |

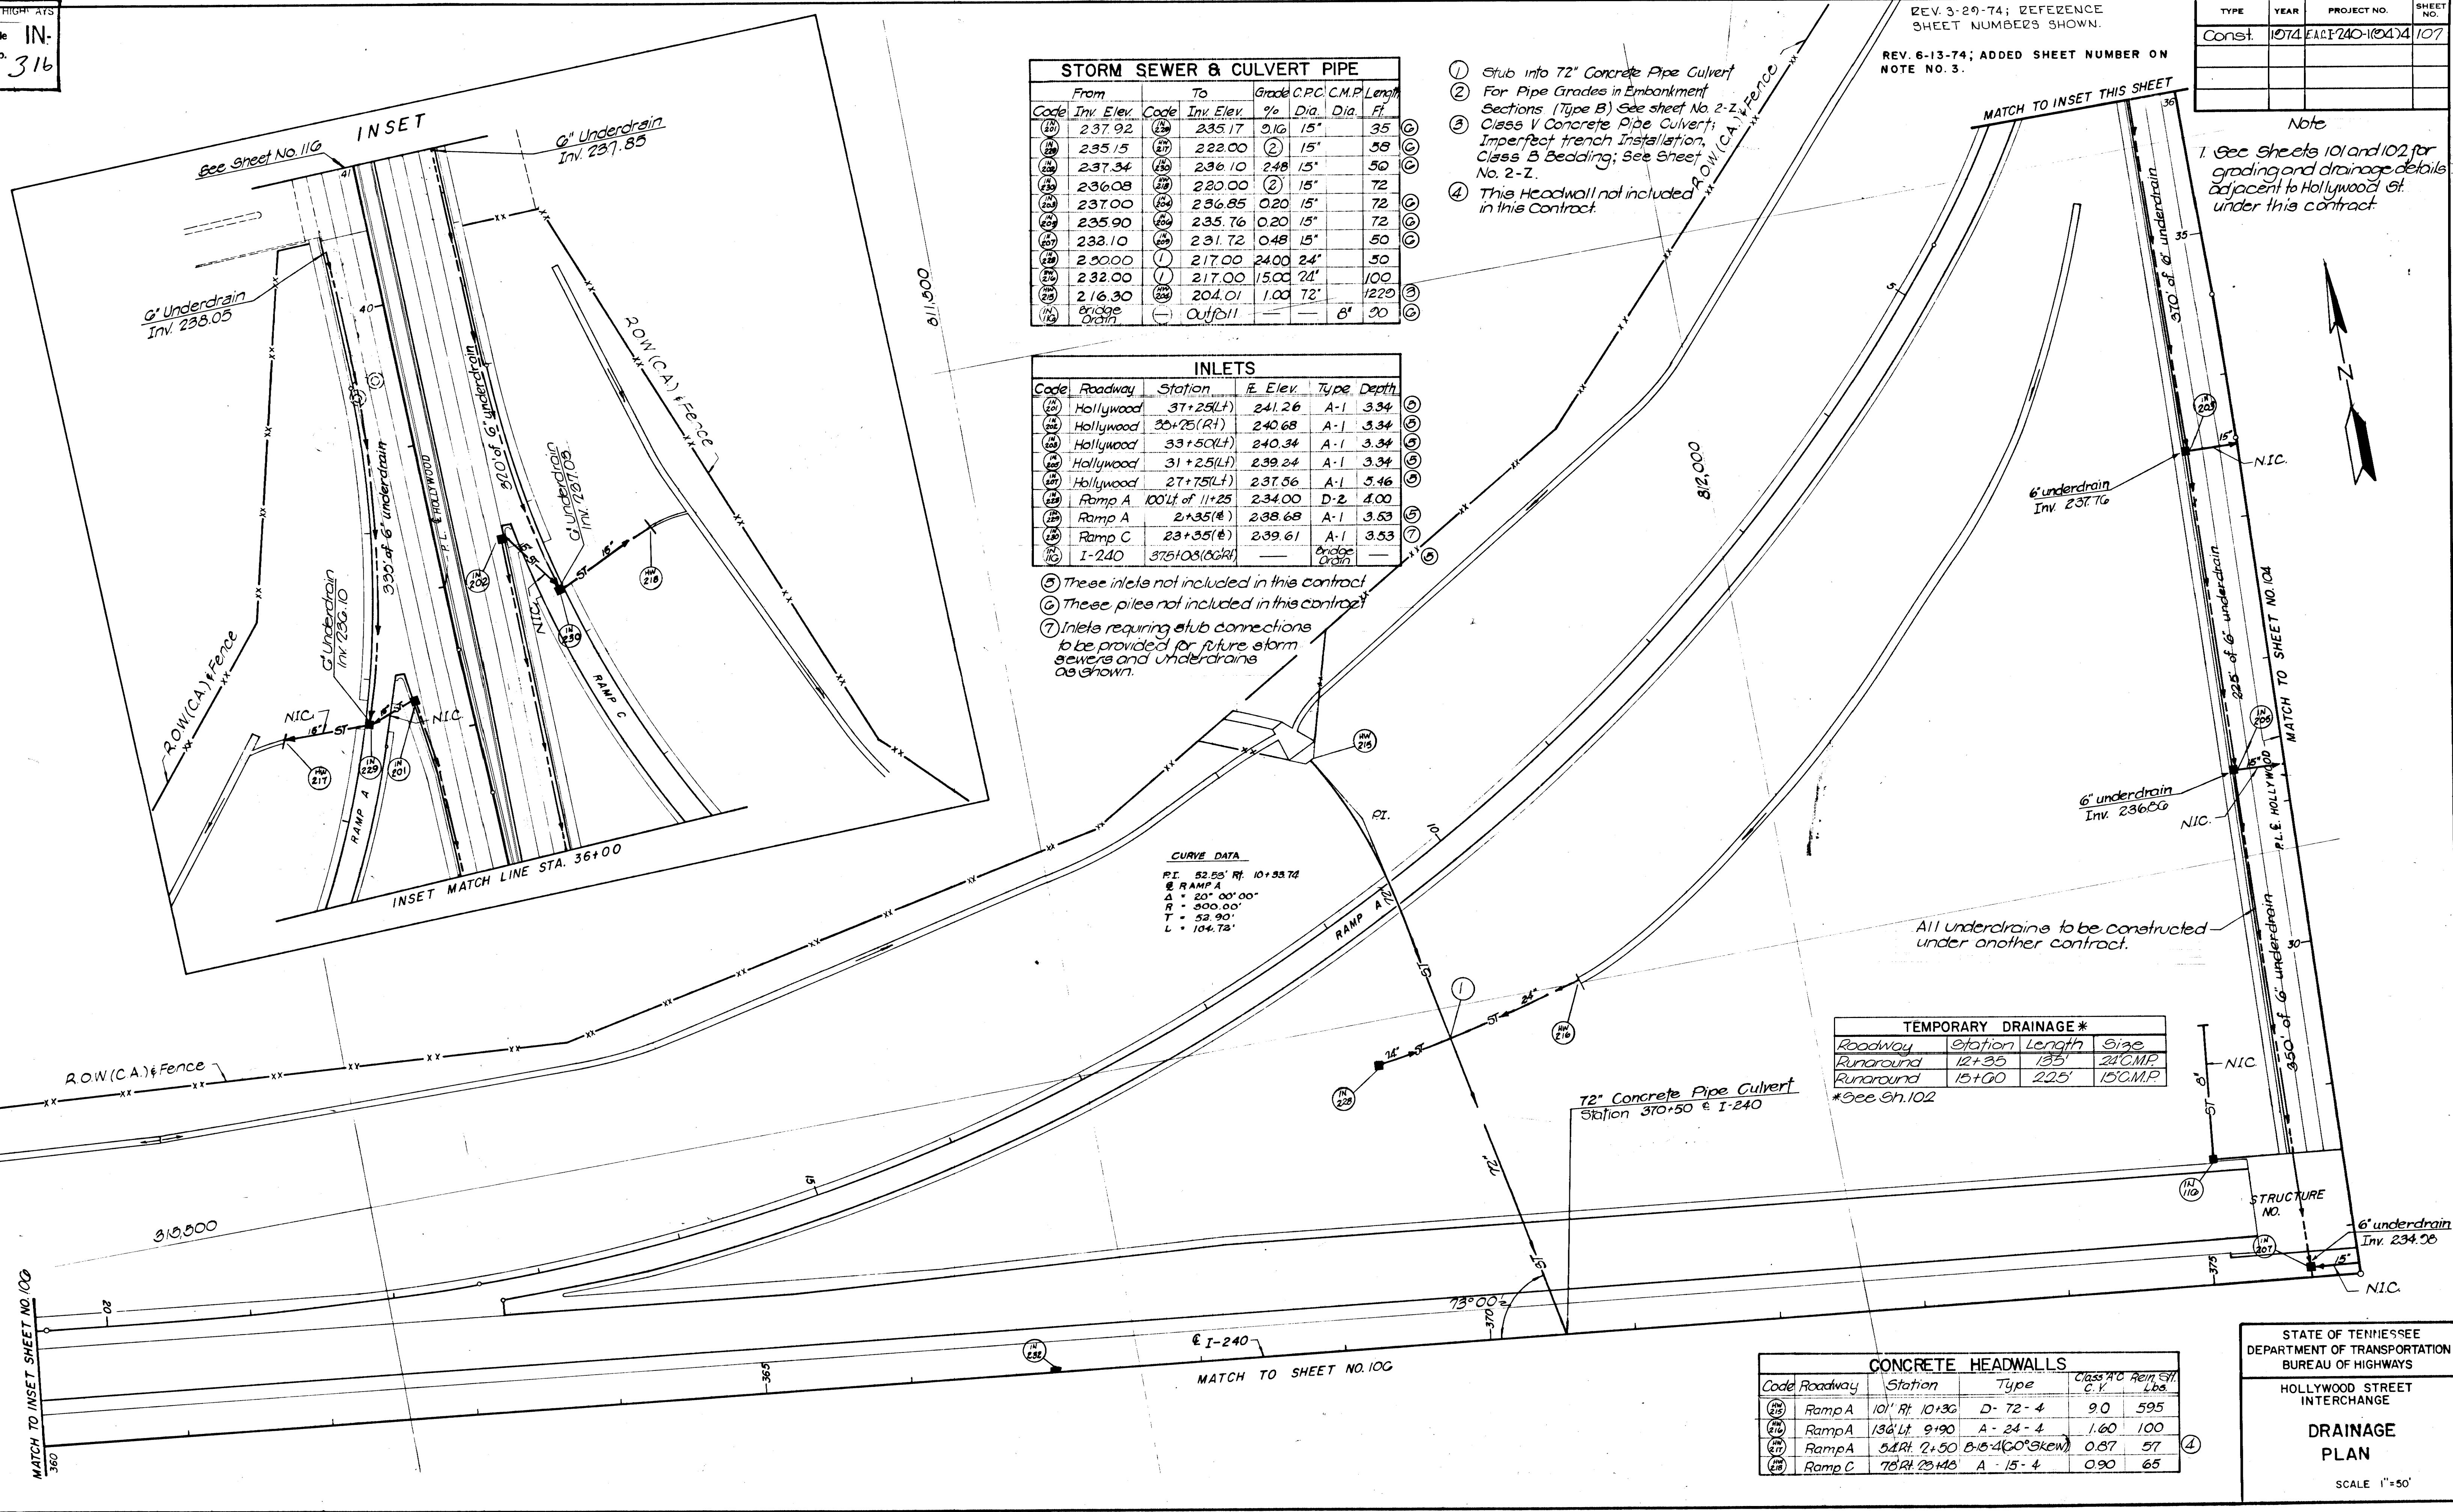



**MICROFILMED**

| TYPE   | YEAR | PROJECT NO.     | SHEET NO. |
|--------|------|-----------------|-----------|
| Const. | 1974 | EACI-240-1(24)4 | 108       |
|        |      |                 |           |
|        |      |                 |           |
|        |      |                 |           |

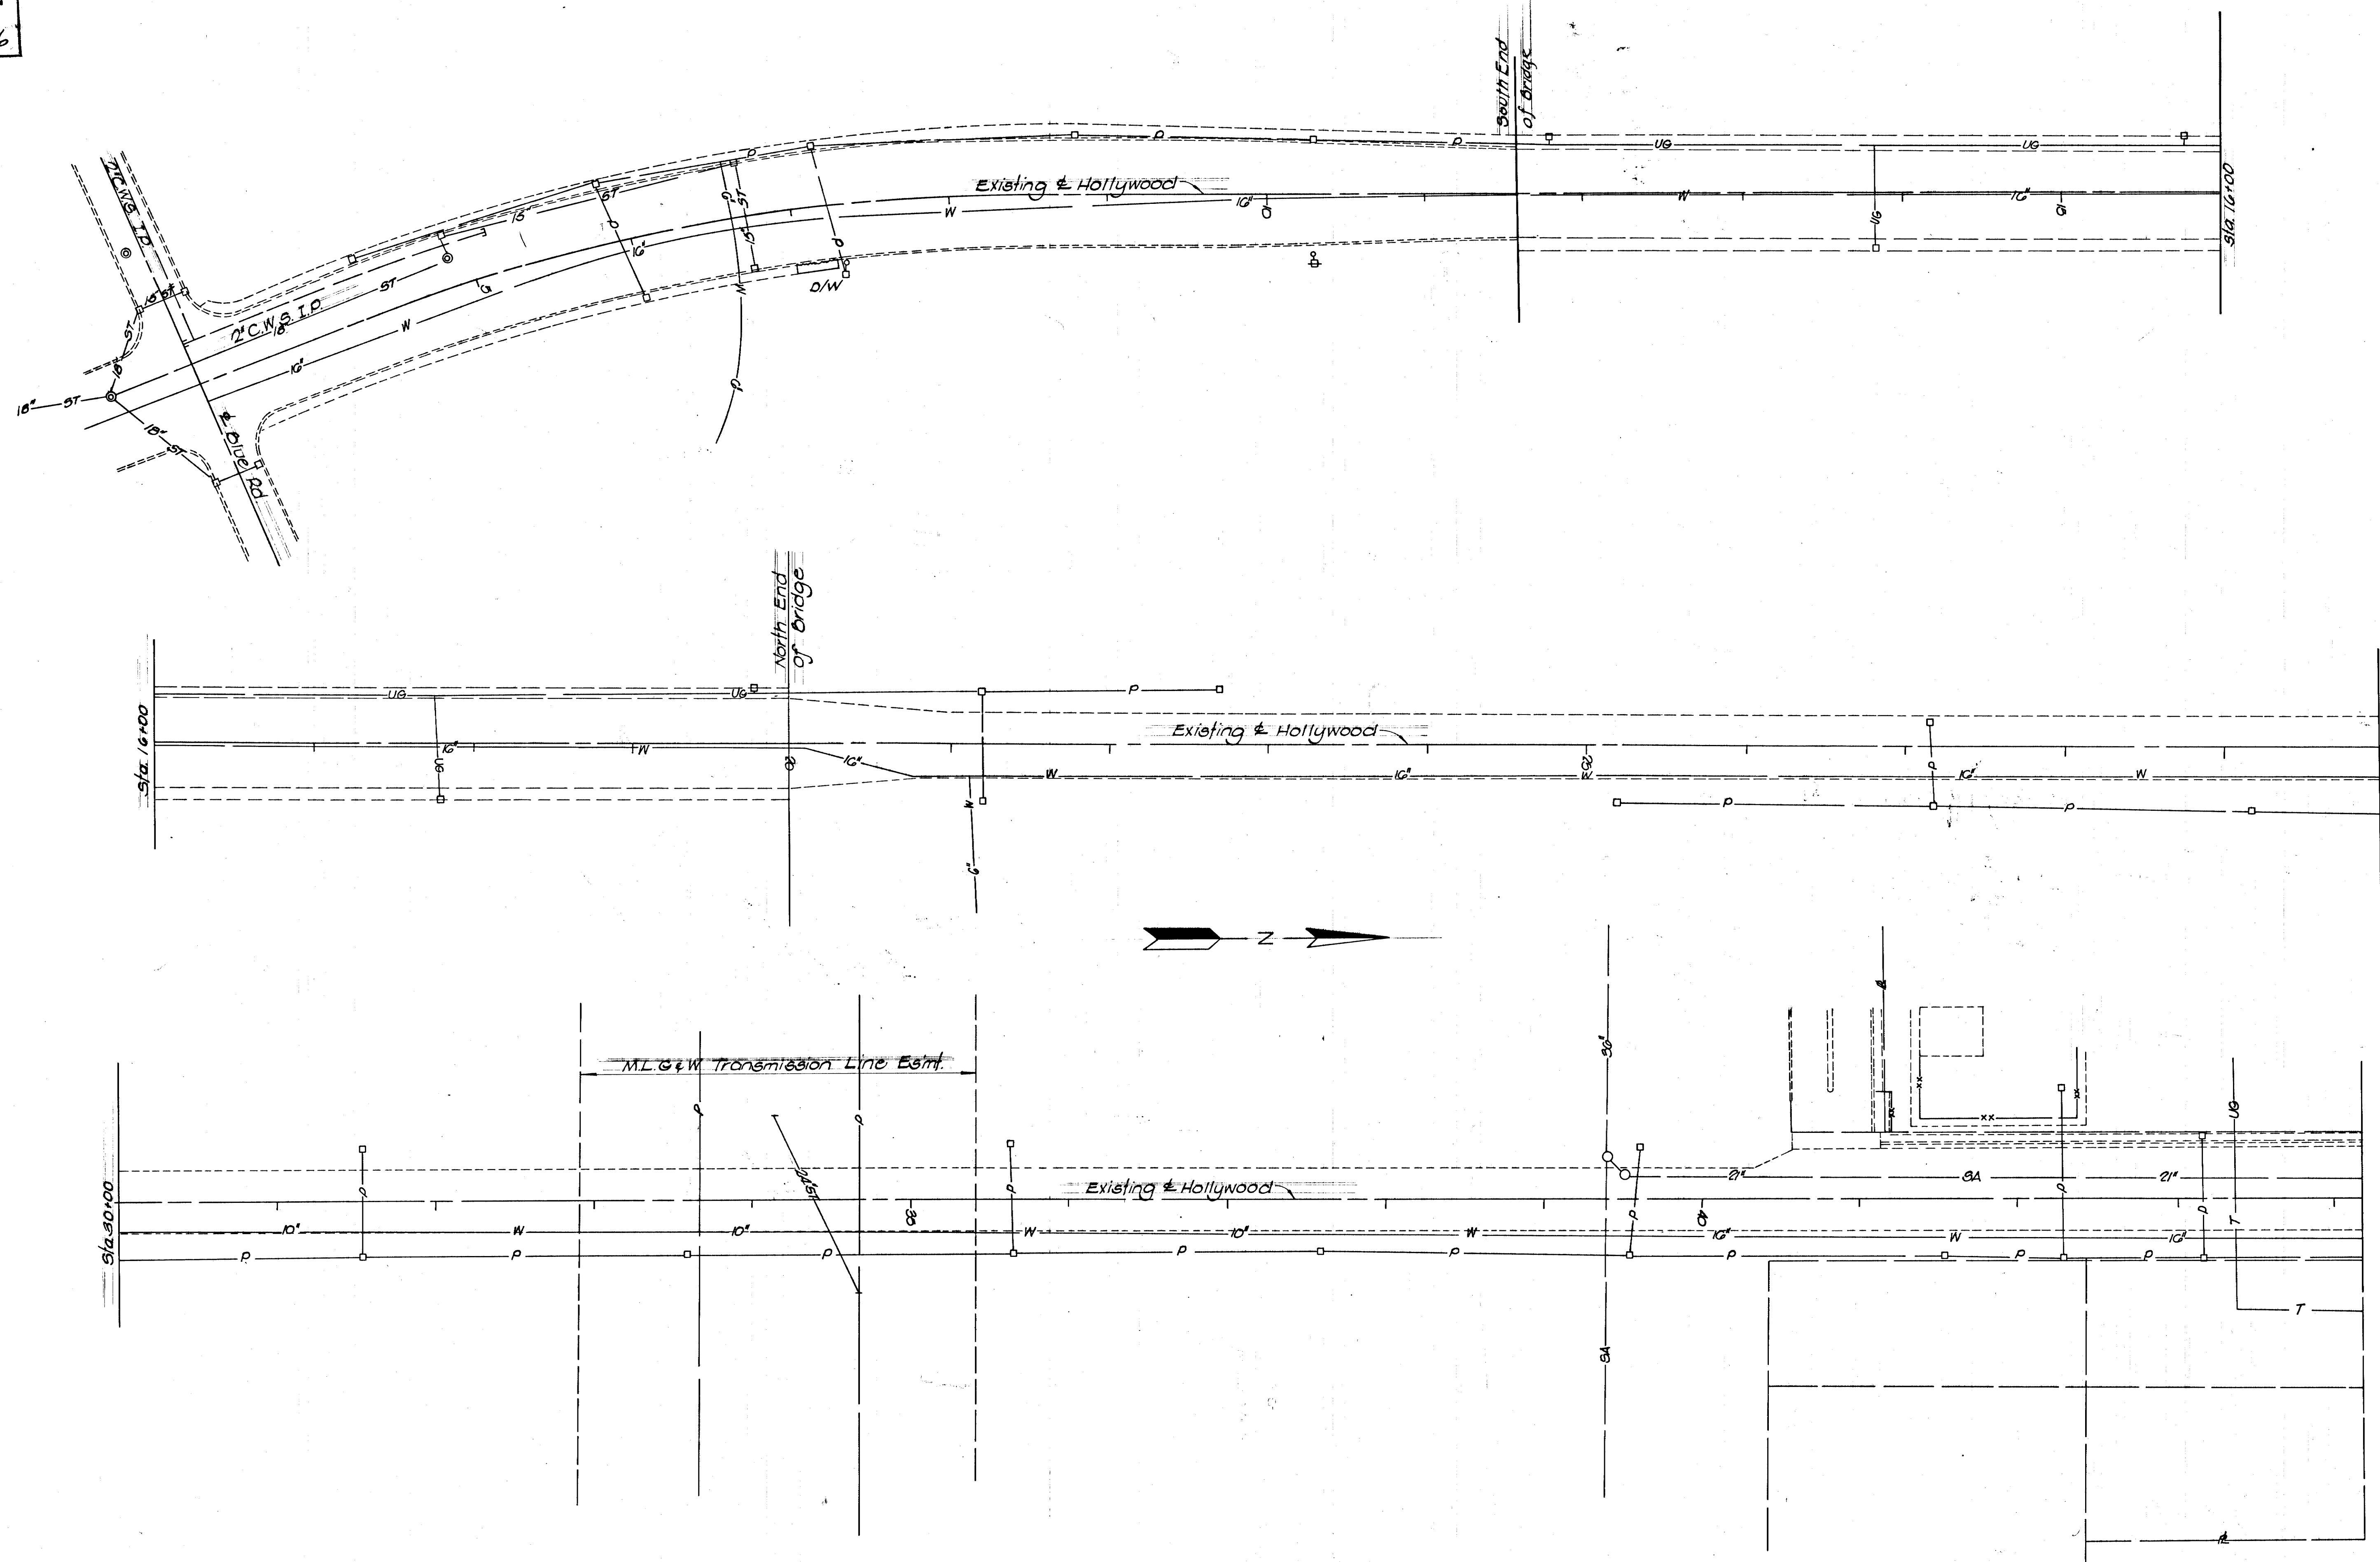

**STATE OF TENNESSEE  
DEPARTMENT OF TRANSPORTATION  
BUREAU OF HIGHWAYS**

HOLLYWOOD STREET  
EXISTING CONDITIONS  
AND UTILITIES





SCALE 1"=50'



MICROFILMED

| TYPE   | YEAR | PROJECT NO.  | SHEET NO. |
|--------|------|--------------|-----------|
| Const. | 1974 | EACI-240-K04 | 100       |
|        |      |              |           |
|        |      |              |           |

- Notes
- Only grading of the runaround is to be completed under this contract. Paving and traffic control devices are to be completed under a subsequent contract.
  - See sheets 101 and 102 for grading and drainage details adjacent to Hollywood St.

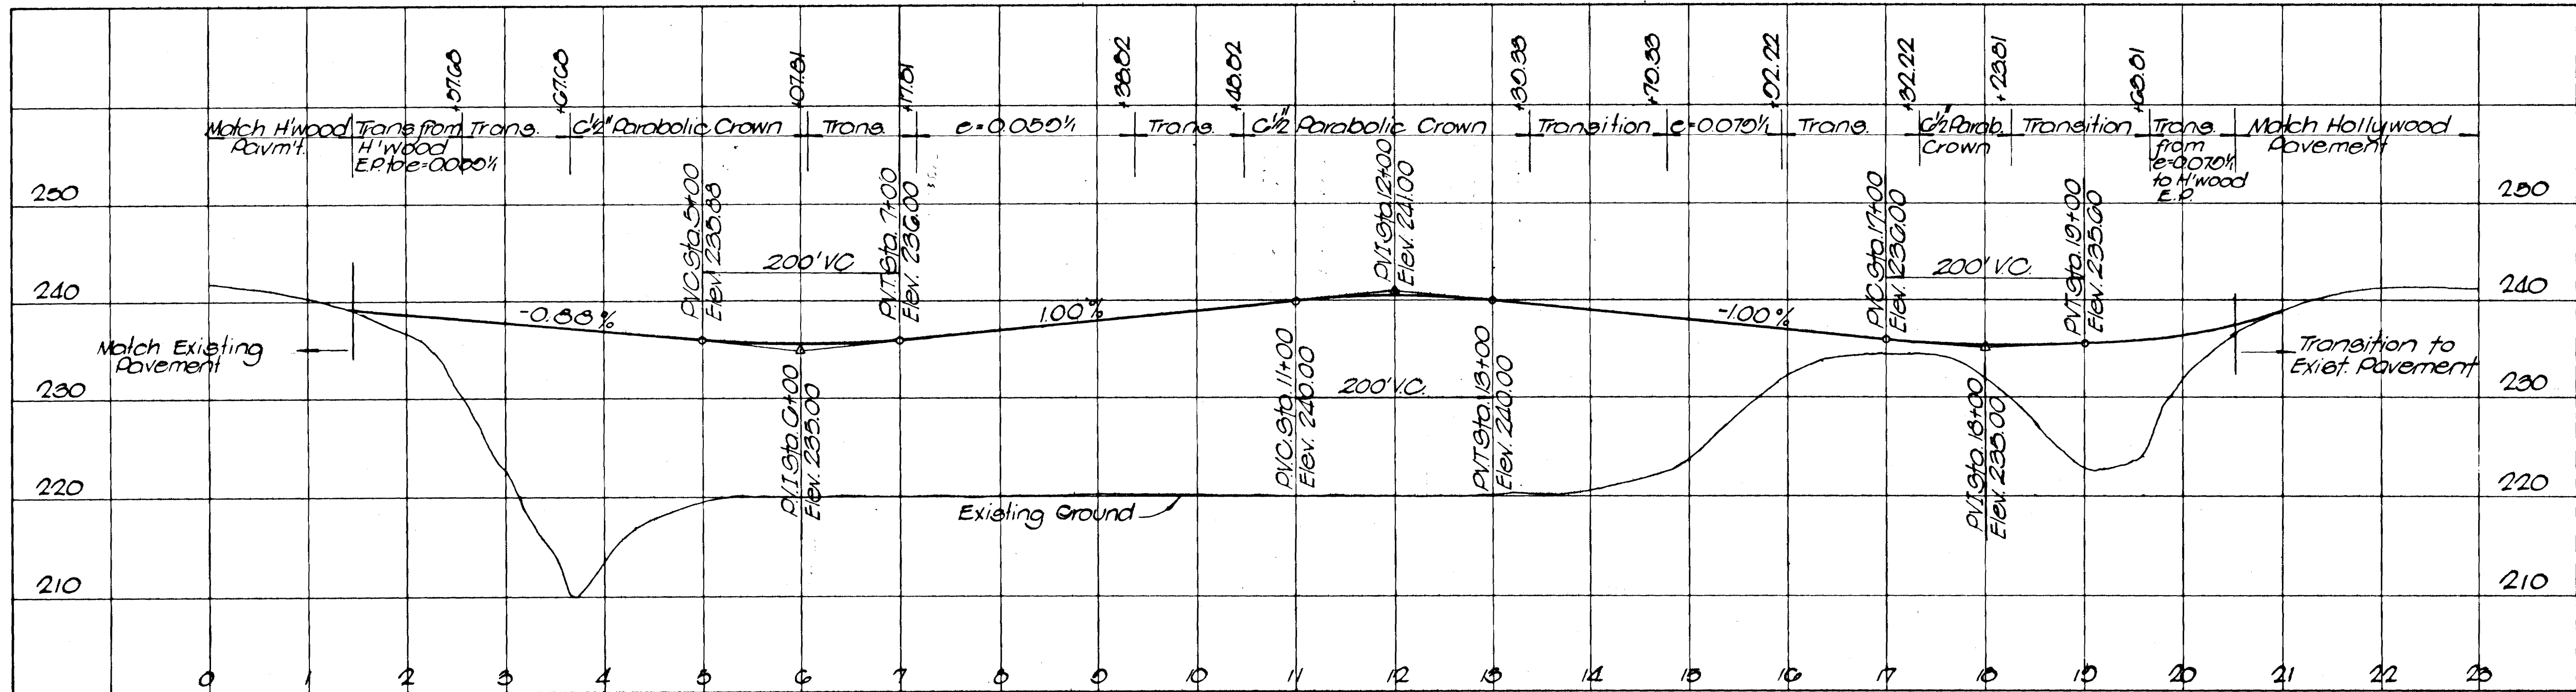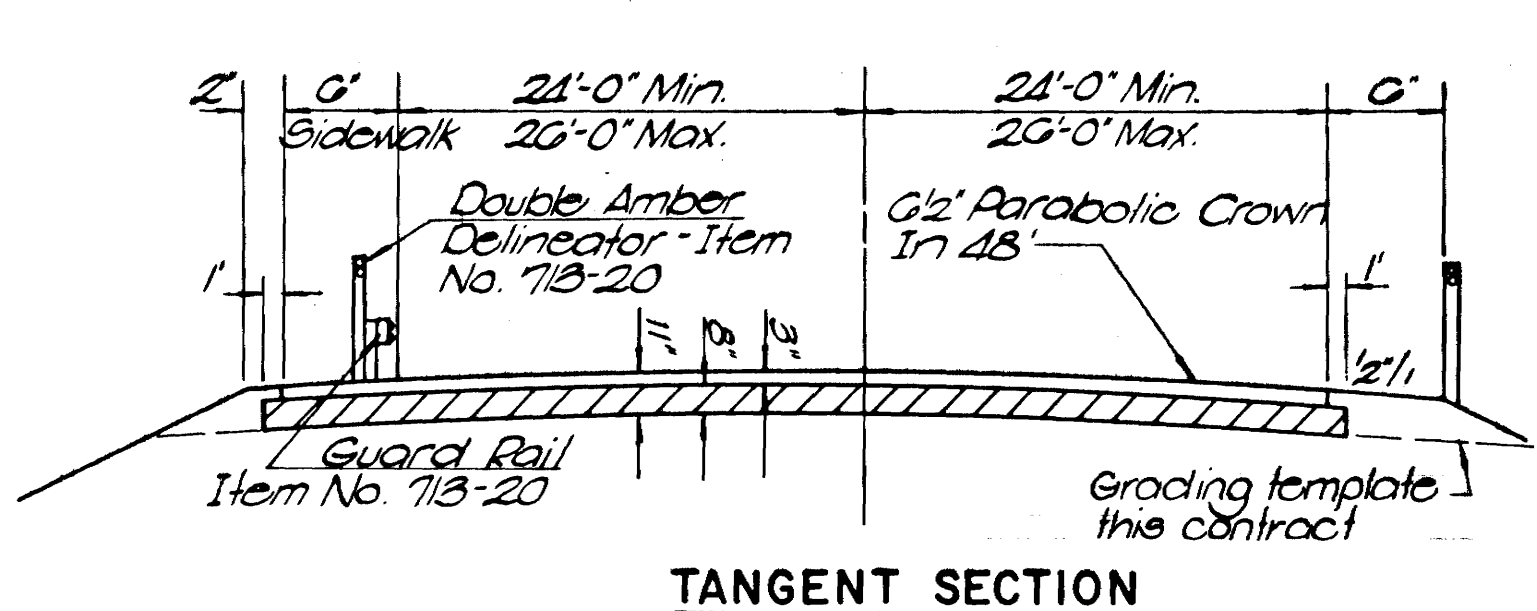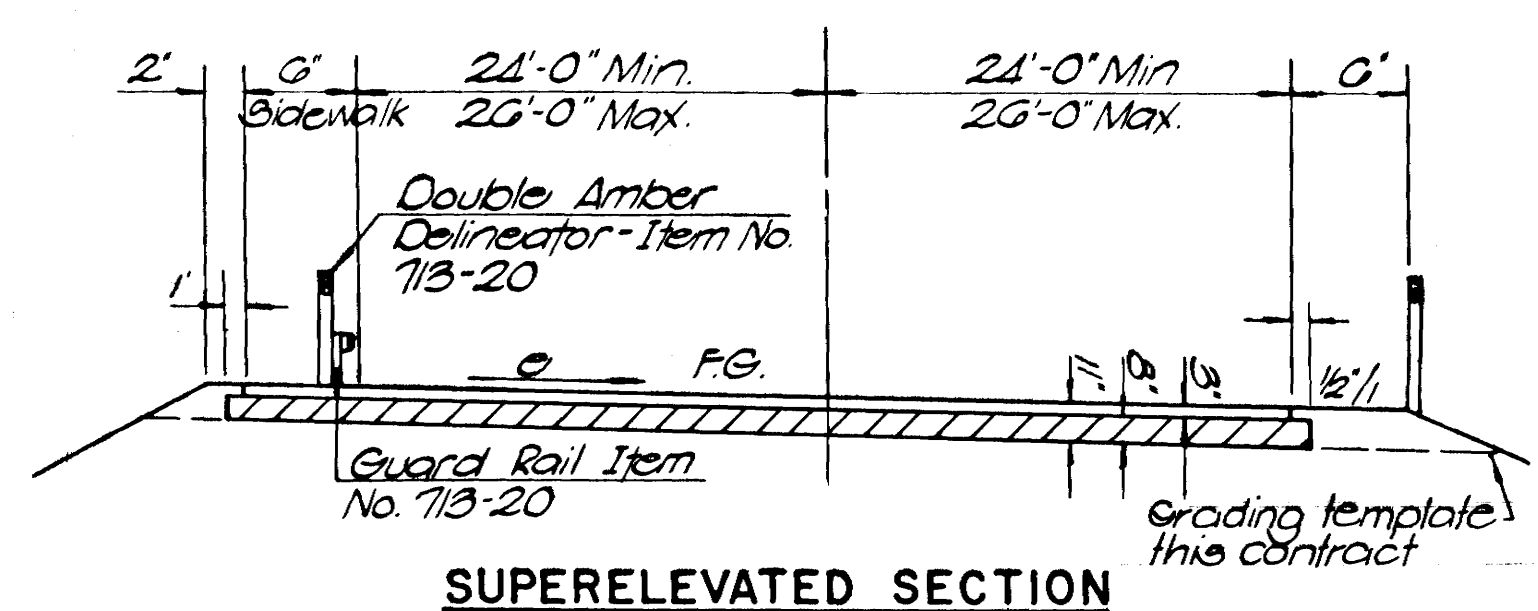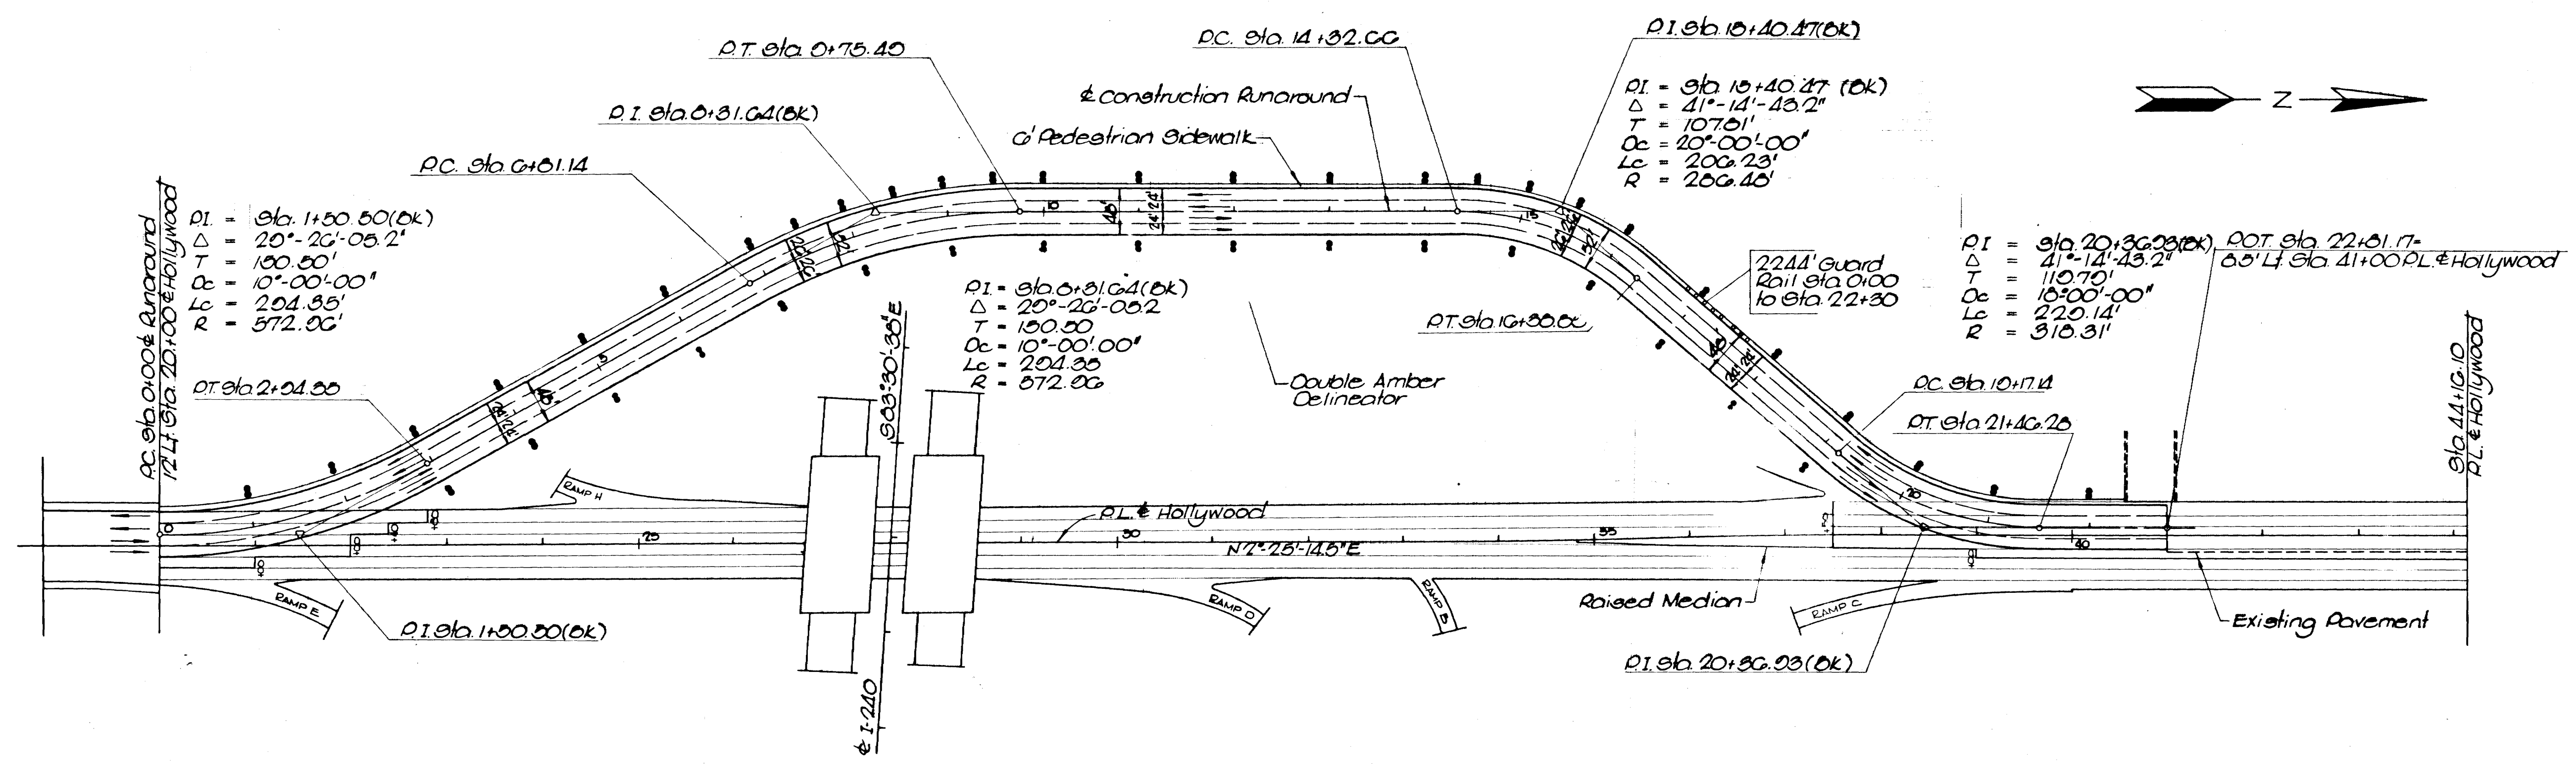




| TYPE   | YEAR | PROJECT NO.     | SHEET NO. |
|--------|------|-----------------|-----------|
| Const. | 1974 | EACI-240-1(04)4 | 110       |
|        |      |                 |           |
|        |      |                 |           |

Note: 1. All Bridges are to be constructed under future contract.

MICROFILMED

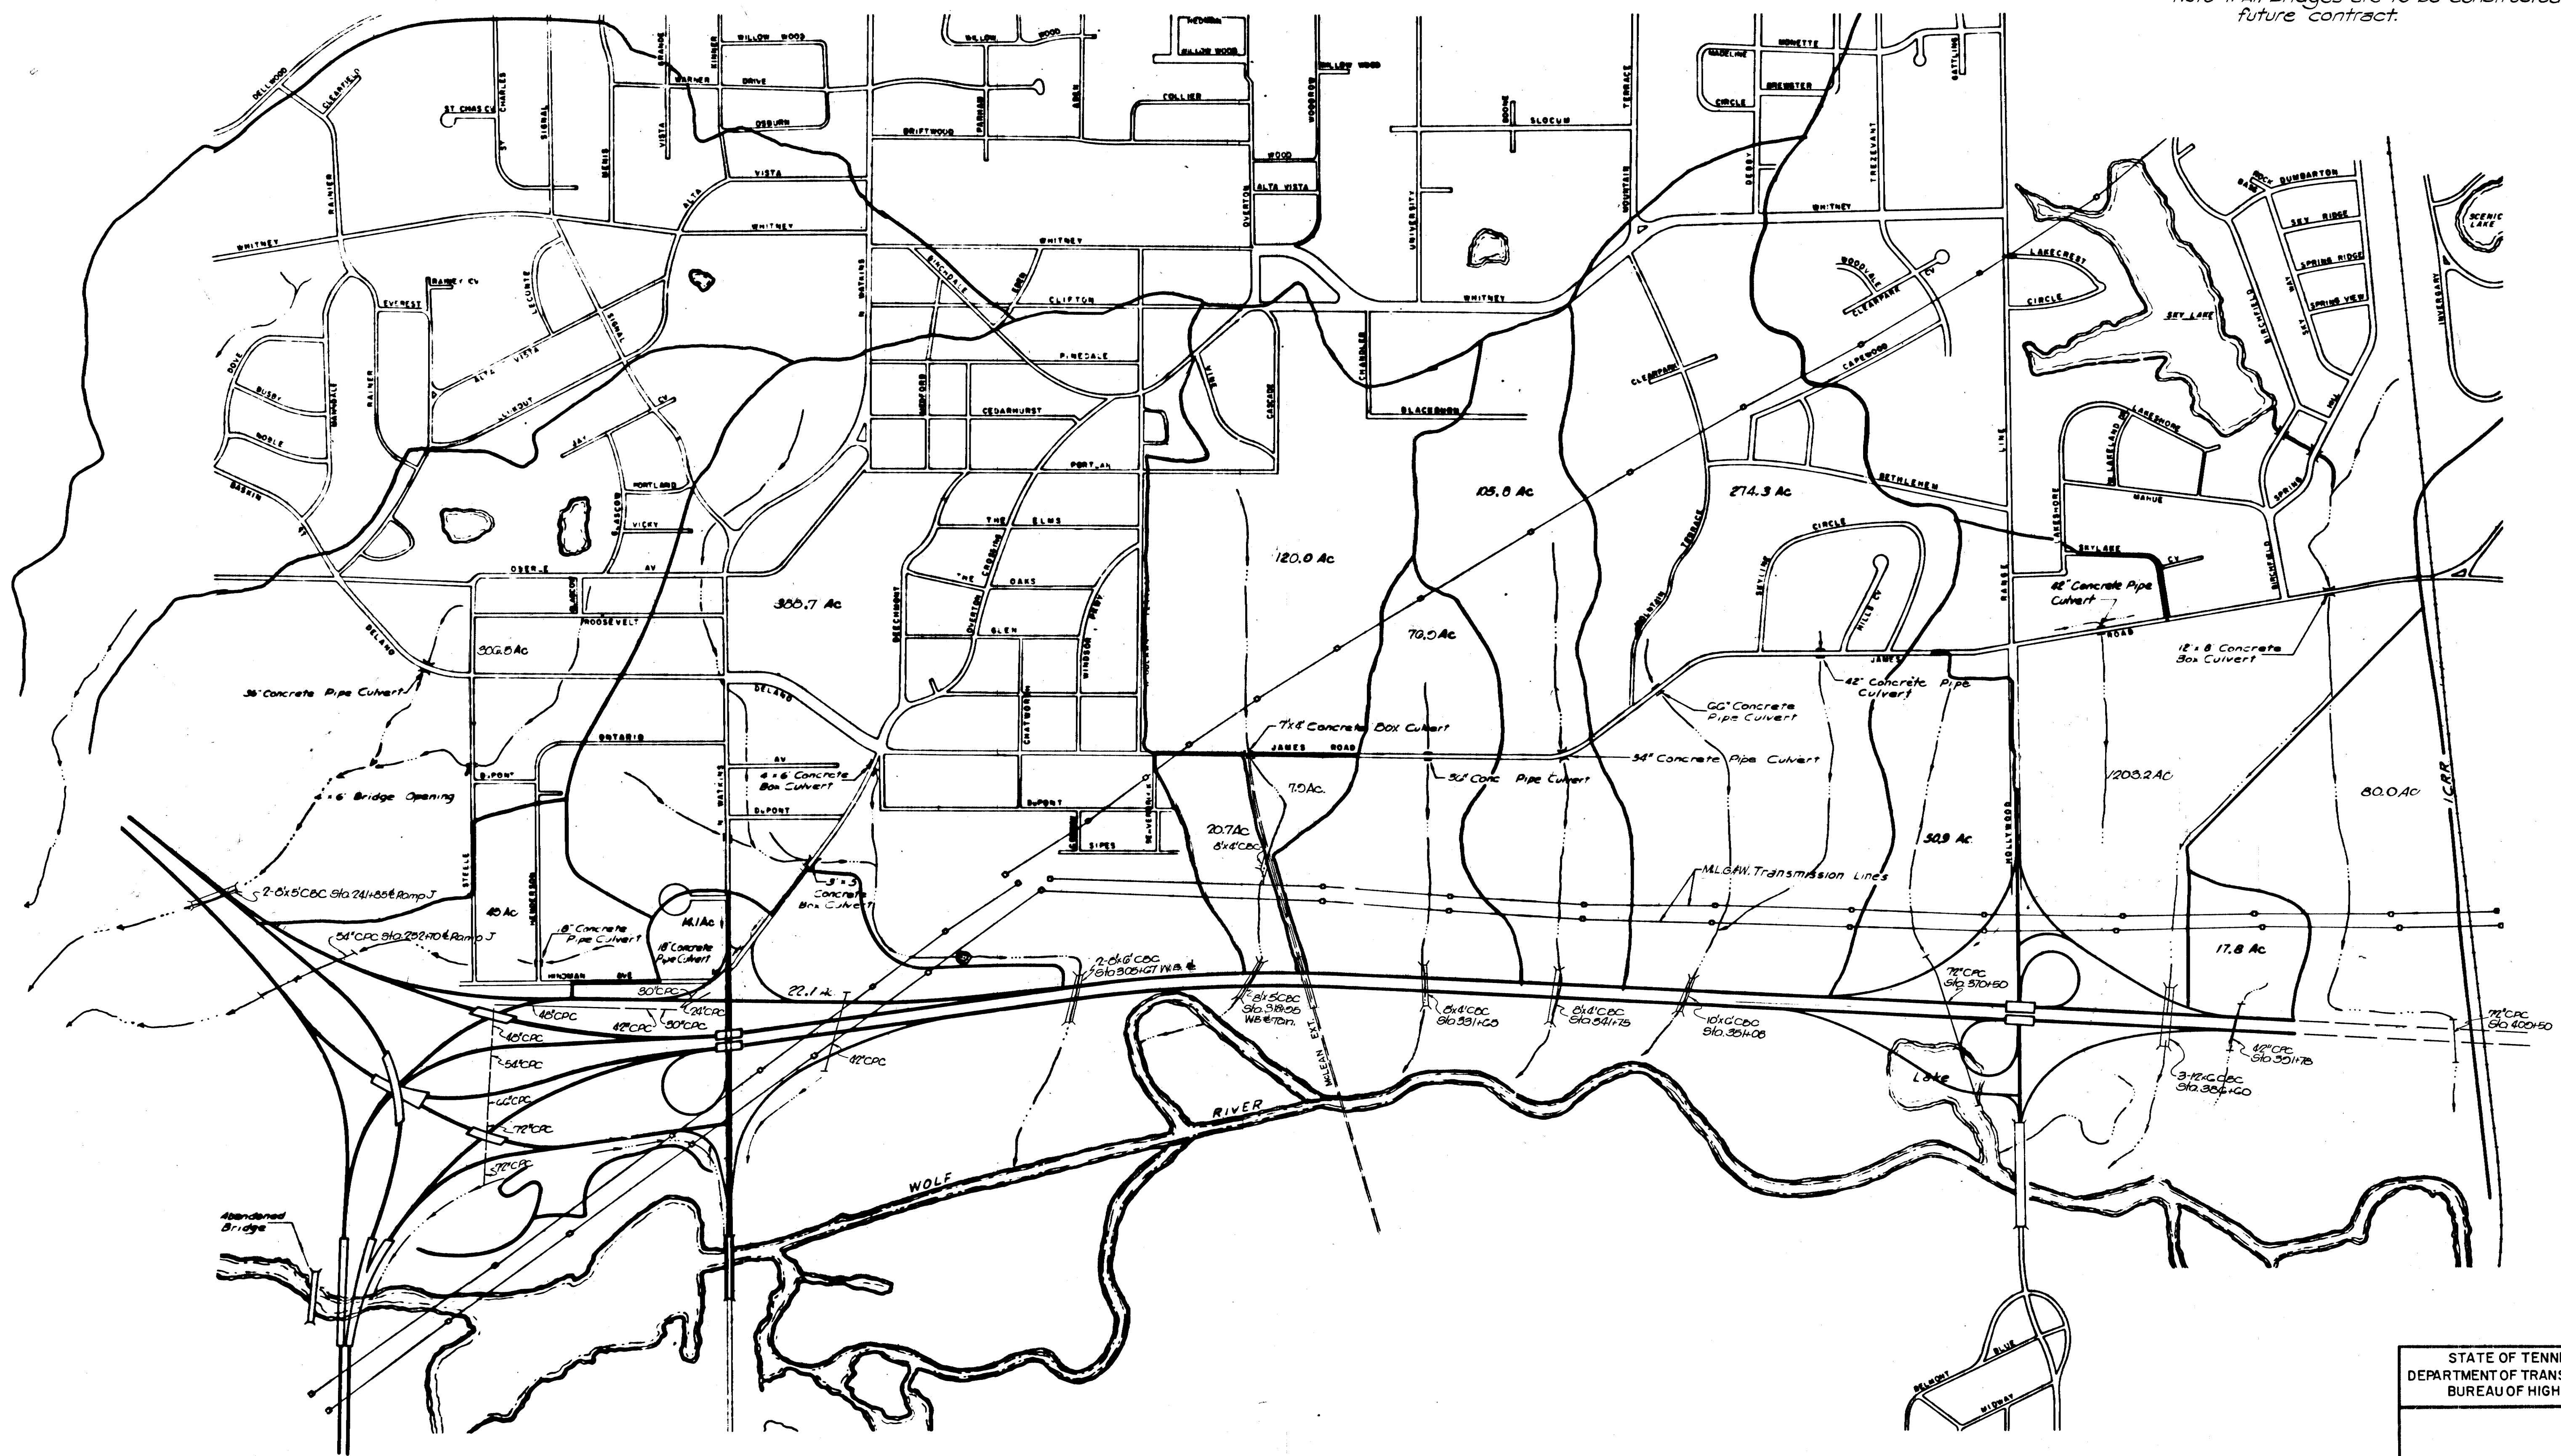




MICROFILMED

REV. 3-21-74; ADDED SHEET NOS III THRU. I18 TO THE PLANS.  
REV. 3-29-74; CORRECTED THE CONSTRUCTION PROJECT NO. AND DATE.  
REV. 4-9-74; CORRECTED NOTE NO. 1 AND DELETED NOTE NO. 4.

| TYPE   | YEAR | PROJECT NO.         | SHEET NO. |
|--------|------|---------------------|-----------|
| CONST. | 1974 | E.A.C.I.-240-1(94)4 | III       |
|        |      |                     |           |
|        |      |                     |           |

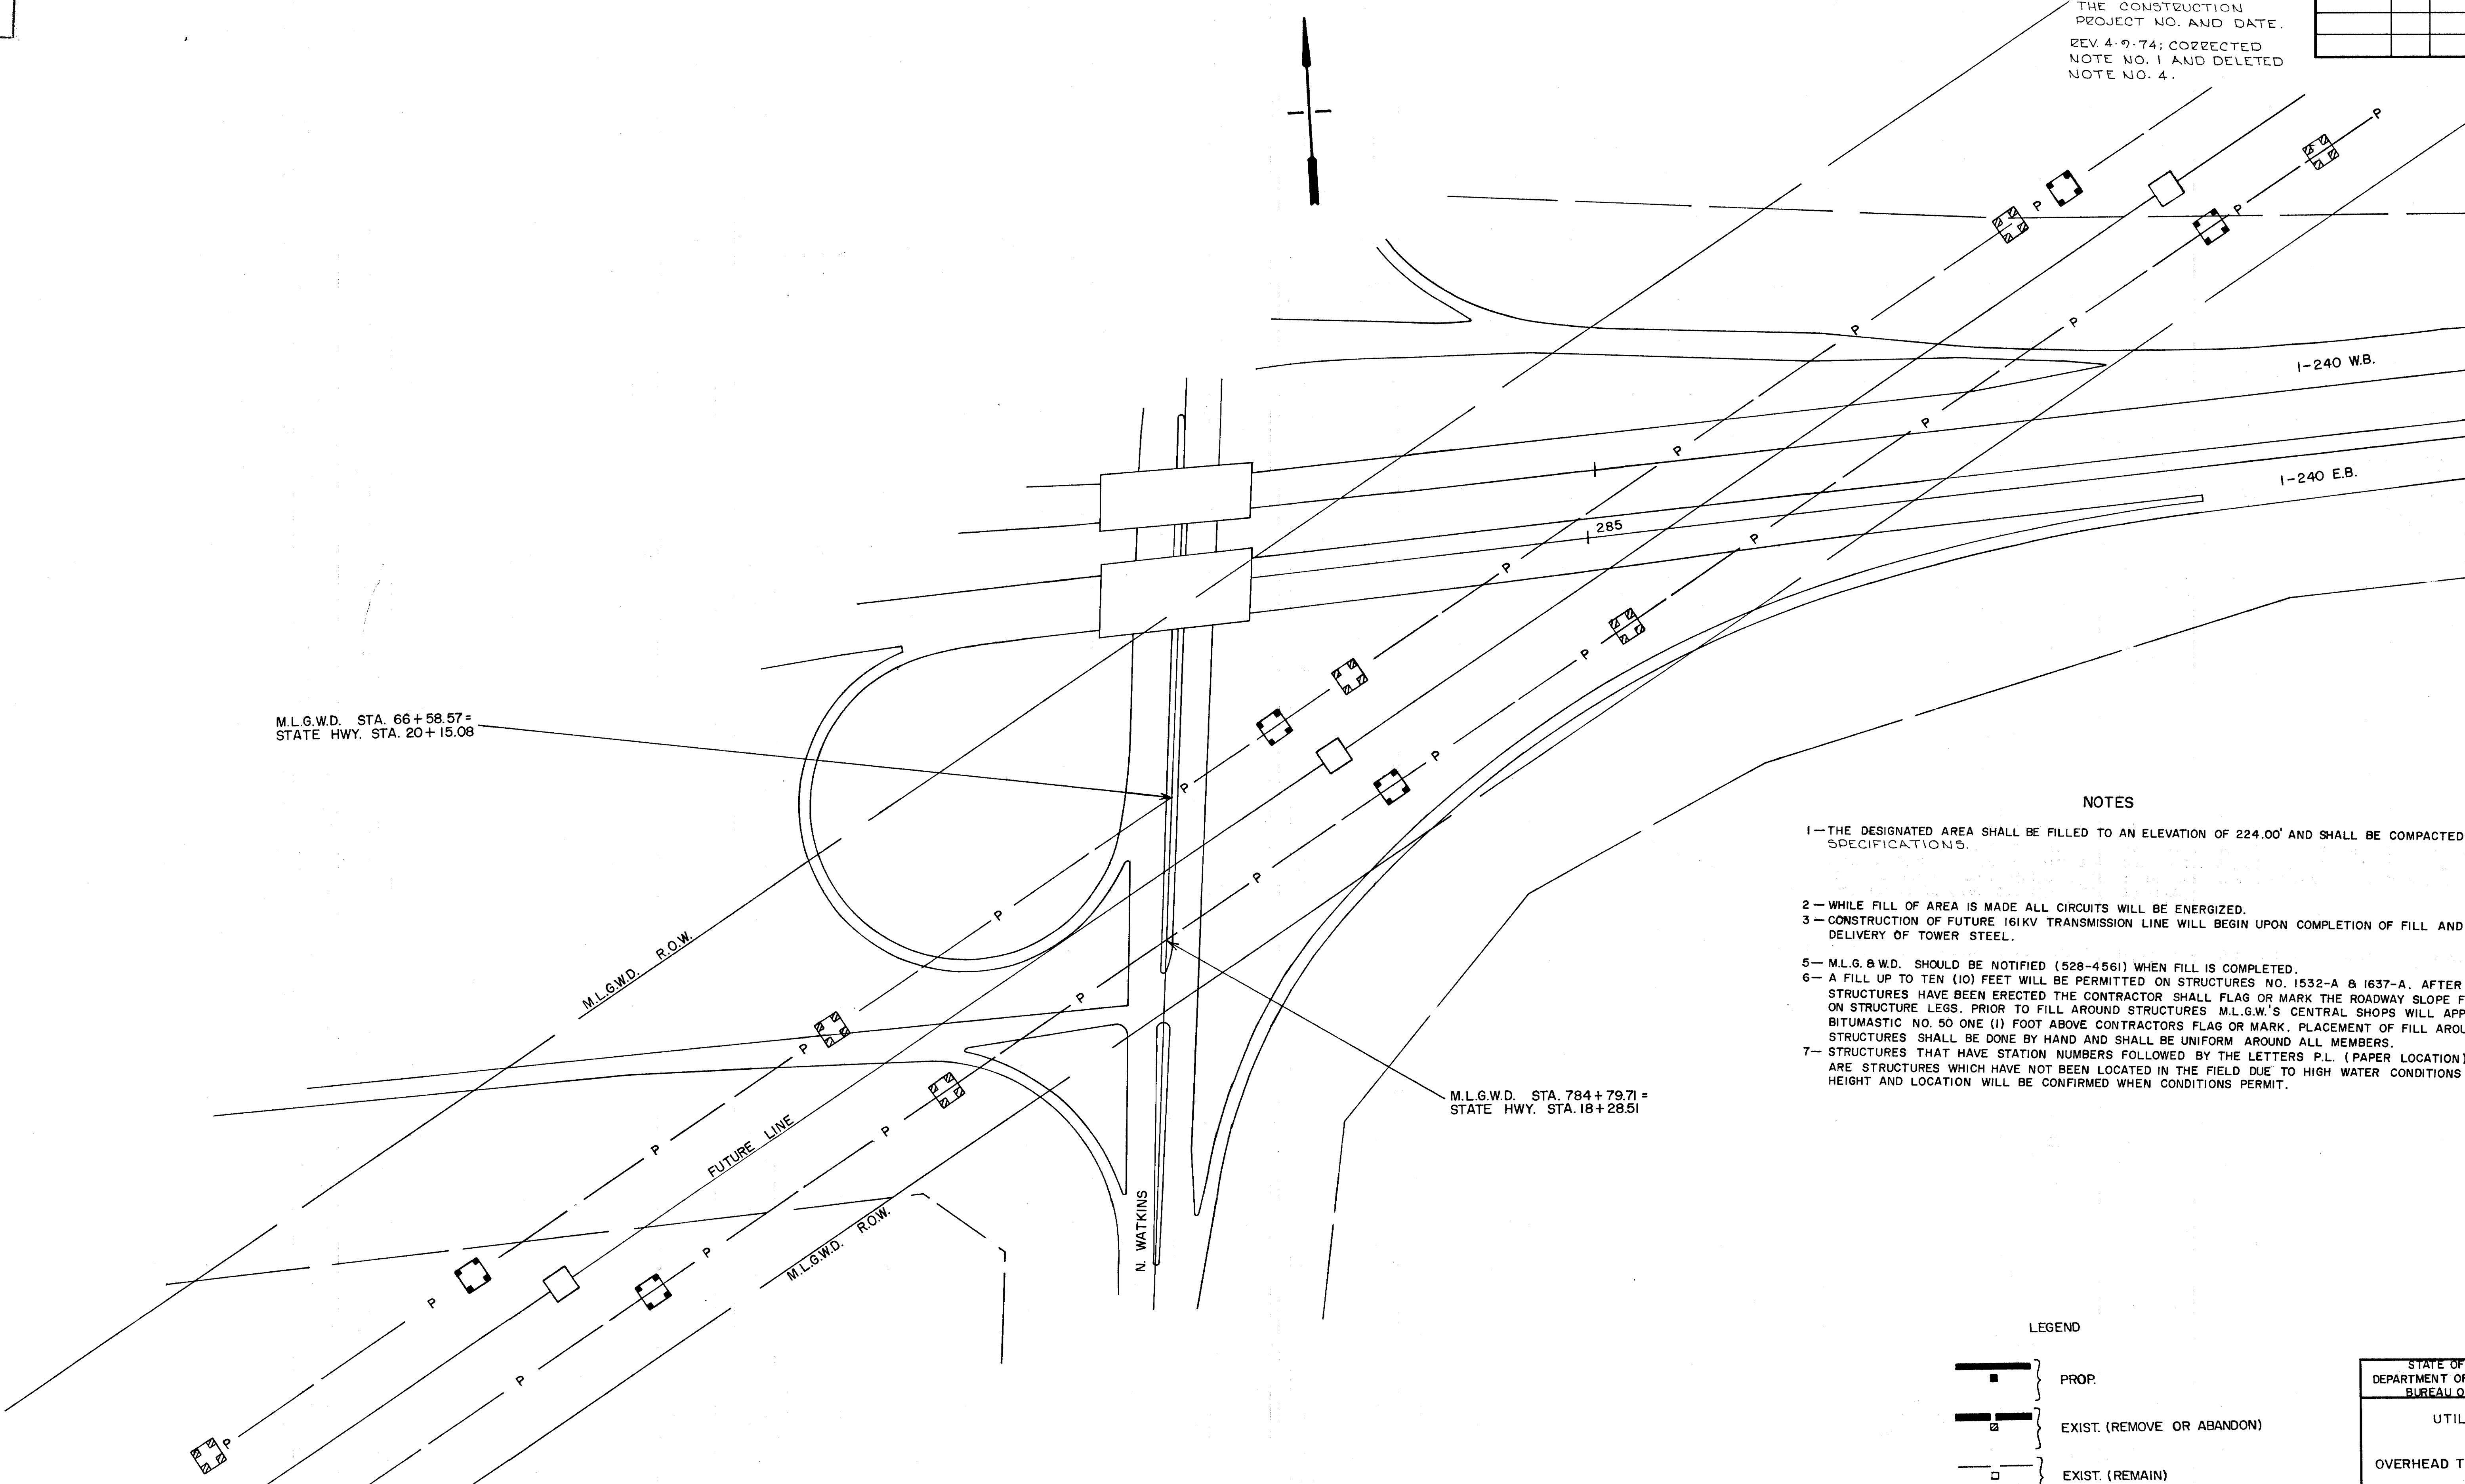

NOTES

- 1-THE DESIGNATED AREA SHALL BE FILLED TO AN ELEVATION OF 224.00' AND SHALL BE COMPACTED TO SPECIFICATIONS.
- 2-WHILE FILL OF AREA IS MADE ALL CIRCUITS WILL BE ENERGIZED.
- 3-CONSTRUCTION OF FUTURE 161KV TRANSMISSION LINE WILL BEGIN UPON COMPLETION OF FILL AND DELIVERY OF TOWER STEEL.
- 5-M.L.G. & W.D. SHOULD BE NOTIFIED (528-4561) WHEN FILL IS COMPLETED.
- 6-A FILL UP TO TEN (10) FEET WILL BE PERMITTED ON STRUCTURES NO. 1532-A & 1637-A. AFTER THESE STRUCTURES HAVE BEEN ERECTED THE CONTRACTOR SHALL FLAG OR MARK THE ROADWAY SLOPE FILL ON STRUCTURE LEGS. PRIOR TO FILL AROUND STRUCTURES M.L.G.W.'S CENTRAL SHOPS WILL APPLY BITUMASTIC NO. 50 ONE (1) FOOT ABOVE CONTRACTORS FLAG OR MARK. PLACEMENT OF FILL AROUND STRUCTURES SHALL BE DONE BY HAND AND SHALL BE UNIFORM AROUND ALL MEMBERS.
- 7-STRUCTURES THAT HAVE STATION NUMBERS FOLLOWED BY THE LETTERS P.L. (PAPER LOCATION) ARE STRUCTURES WHICH HAVE NOT BEEN LOCATED IN THE FIELD DUE TO HIGH WATER CONDITIONS HEIGHT AND LOCATION WILL BE CONFIRMED WHEN CONDITIONS PERMIT.

LEGEND


- PROG.
- EXIST. (REMOVE OR ABANDON)
- EXIST. (REMAIN)



| TYPE   | YEAR | PROJECT NO.      | SHEET NO. |
|--------|------|------------------|-----------|
| CONST. | 1972 | EACI-240-1(14)A  | 112       |
| CONST. | 1976 | EACI-240-1(138)5 | 7         |

REV. 3-21-74; ADDED SHEET NOS. III THRU. IIB TO THE PLANS.  
REV. 3-29-74; CORRECTED THE CONST. PROJECT NUMBER AND DATE.

MICROFILMED

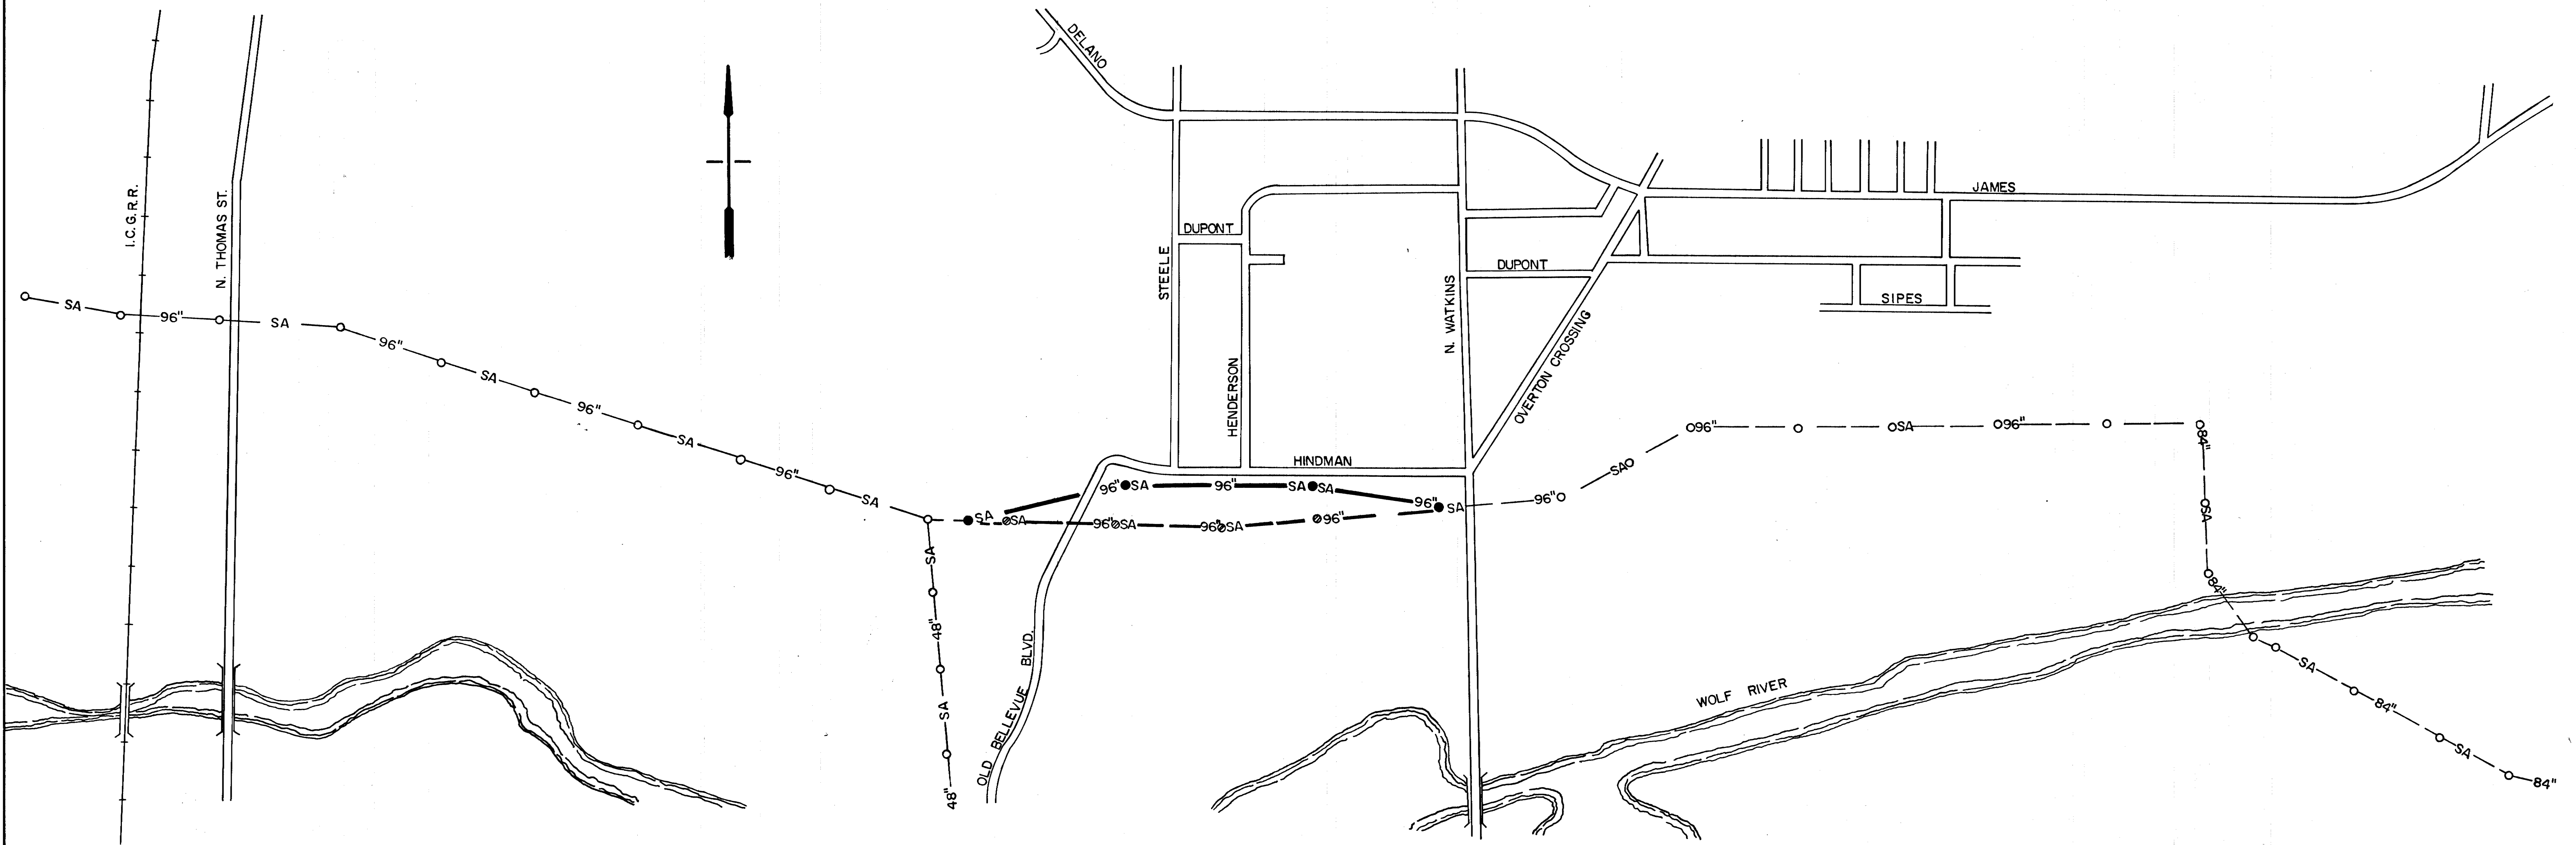

THIS SHEET IS FOR INFORMATION ONLY ON THE BRIDGE PROJECT

LEGEND

- PROP.
- EXIST. (REMOVE OR ABANDON)
- EXIST. (REMAIN)

STATE OF TENNESSEE  
DEPARTMENT OF TRANSPORTATION  
BUREAU OF HIGHWAYS

UTILITIES  
SANITARY SEWER SYSTEM


SCALE 1" = 500'




| TYPE   | YEAR | PROJECT NO.         | SHEET NO. |
|--------|------|---------------------|-----------|
| CONST. | 1974 | E.A. 01-240-1(94) 4 | 113       |
|        |      |                     |           |
|        |      |                     |           |

REV. 3-21-74; ADDED SHEET NOS. 111 THRU 118 TO THE PLANS.  
REV. 3-29-74; CORRECTED THE CONST. PROJECT NUMBER AND DATE

MICROFILMED

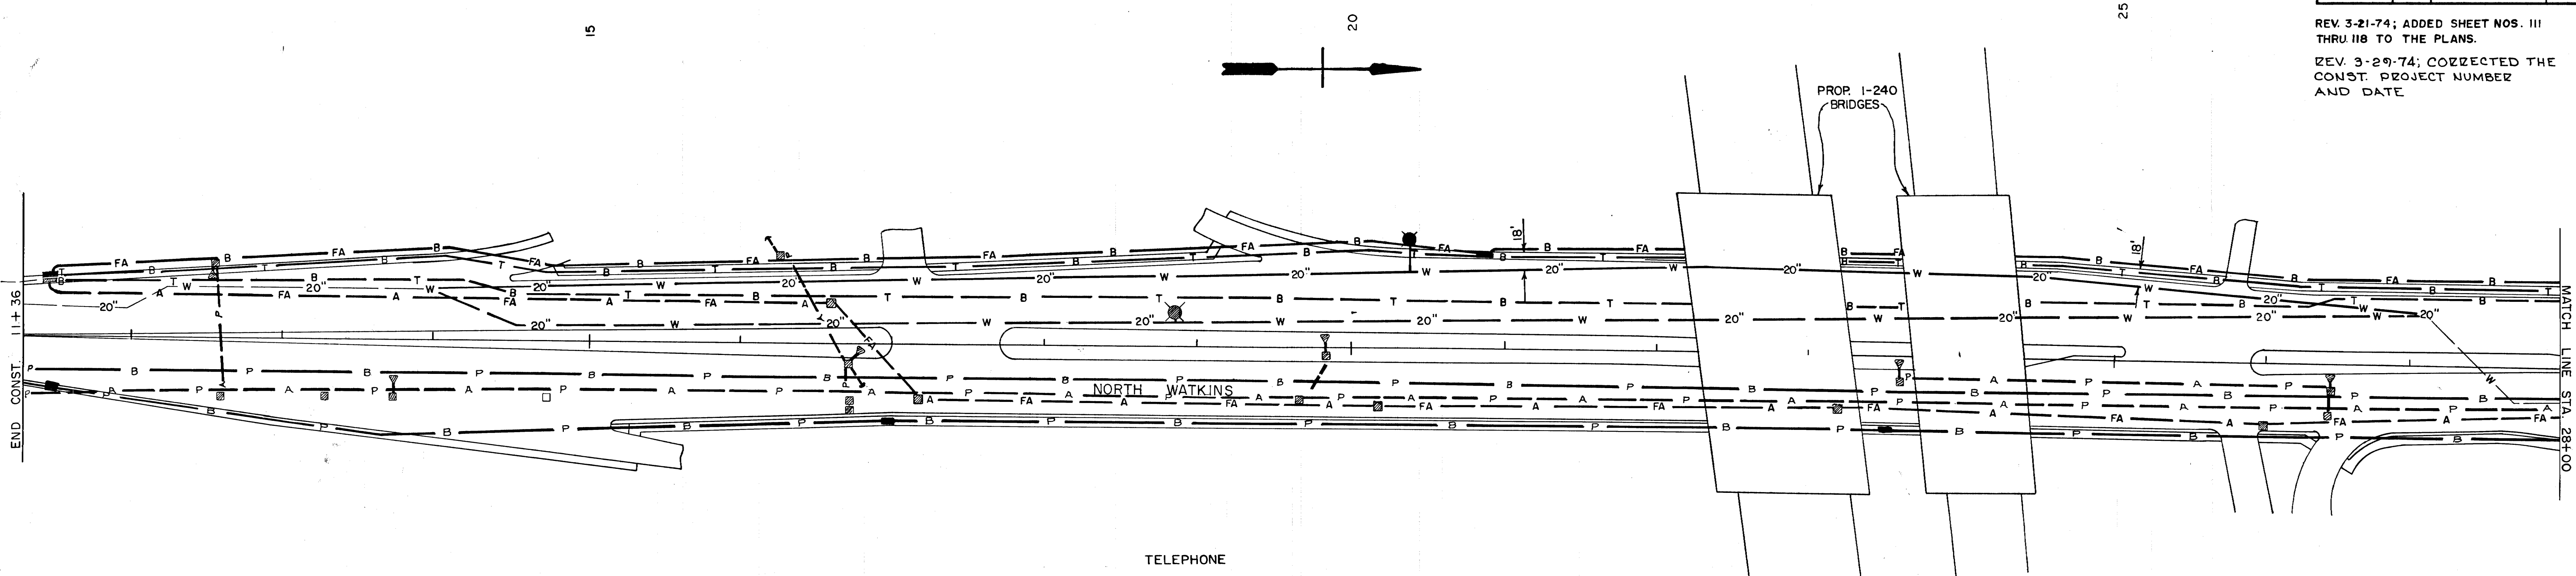

- TELEPHONE  
(1) BACKFILL TO MEET STATE REQUIREMENTS.  
(2) MINIMUM COVER AT ROADWAY CROSSING 30" (DUCT ENCASED)
- WATER  
(1) ALL WORK TO MEET NATIONAL CODE  
(2) THIS WORK TO BE COORDINATED WITH CONTRACTOR WORK.  
(3) COMPACTION TO MEET STATE REQUIREMENTS.

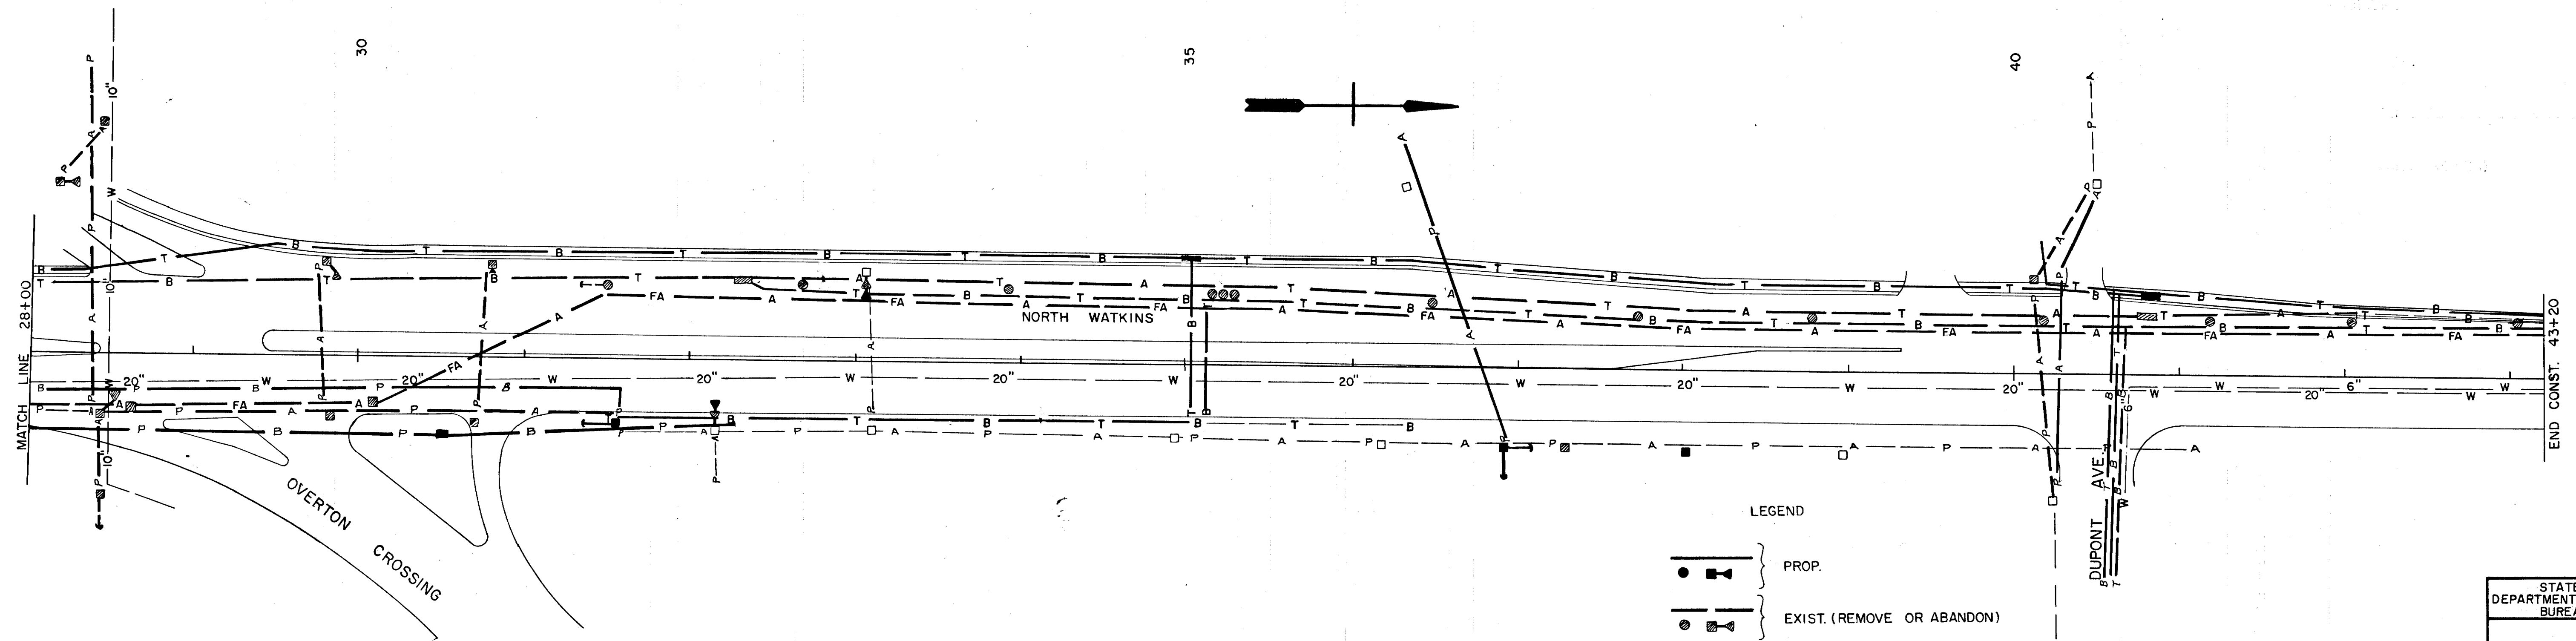

- LEGEND
- ——— PROP.
  - ——— EXIST. (REMOVE OR ABANDON)
  - ——— EXIST. (REMAIN)

STATE OF TENNESSEE  
DEPARTMENT OF TRANSPORTATION  
BUREAU OF HIGHWAYS

UTILITIES:  
FIRE ALARM, WATER  
TELEPHONE, POWER AND  
STREET LIGHTS

SCALE 1" = 50'




ENN. STATE HIGHWAY  
File No. 316  
IN-

MICROFILMED

| TYPE   | YEAR | PROJECT NO.    | SHEET NO. |
|--------|------|----------------|-----------|
| CONST. | 1974 | EA-240-1(94) 4 | 114       |
|        |      |                |           |
|        |      |                |           |
|        |      |                |           |

REV. 3-21-74; ADDED SHEET NOS. 111 THRU. 118 TO THE PLANS.  
REV. 3-29-74; CORRECT THE CONST. PROJECT NUMBER AND DATE.

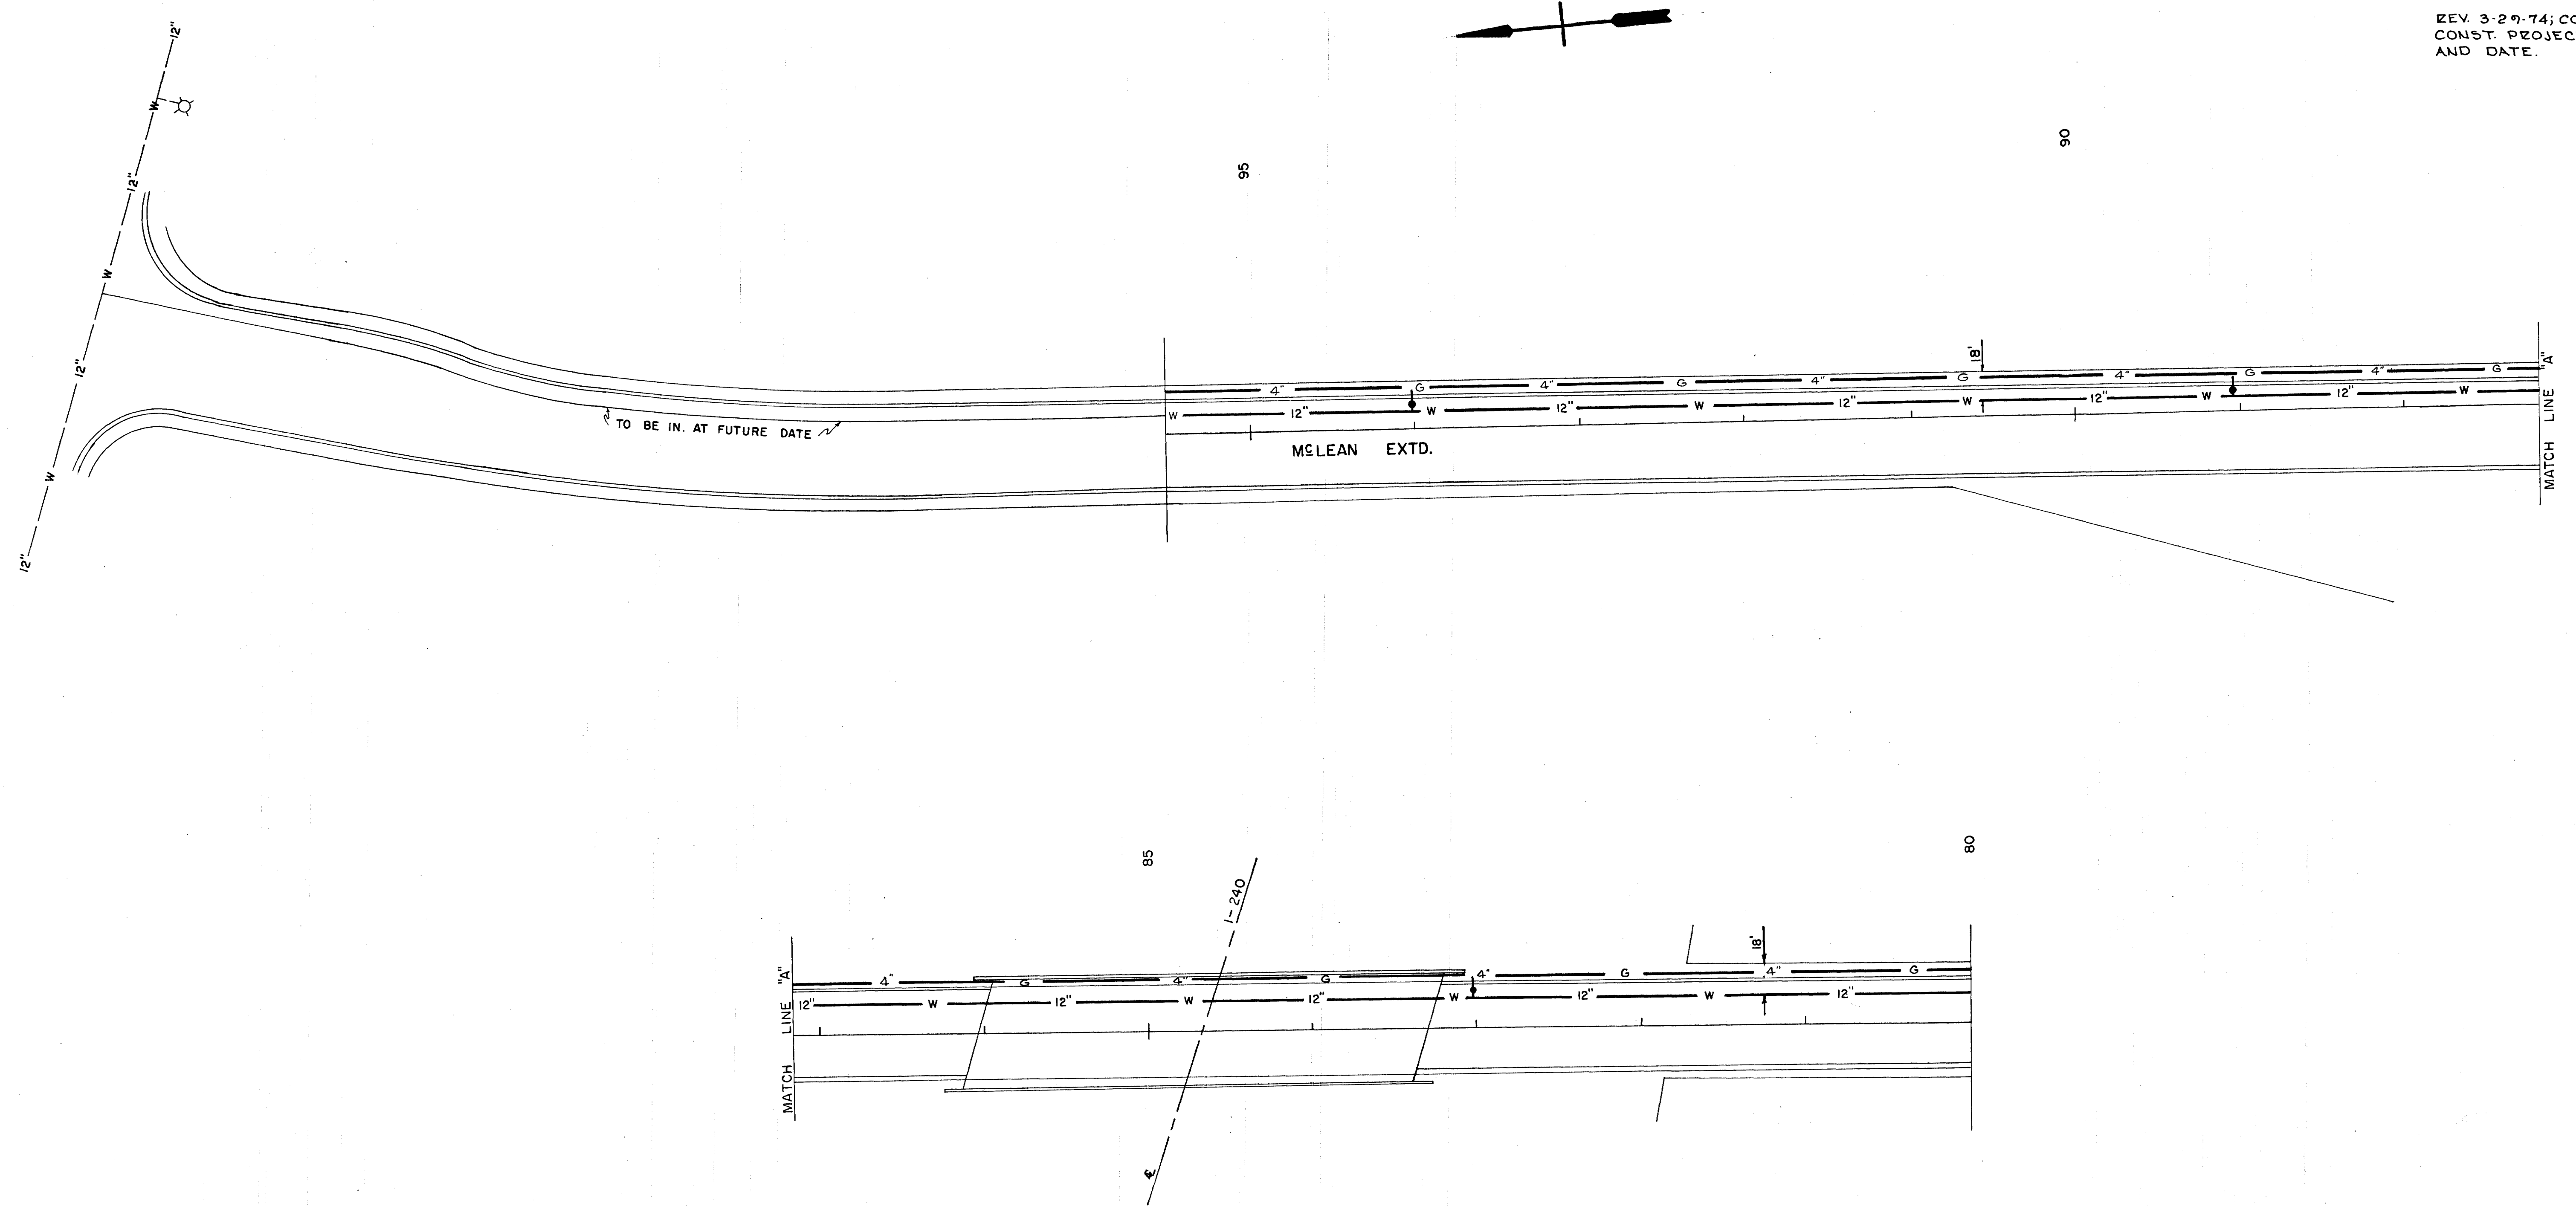

- WATER:
- (1) PROP. 12" MAIN TO BE INSTALLED BY M.L.G.W.
  - (2) PROP 14" ENCASEMENT TO BE DELIVERED TO JOB SITE AND INSTALLED BY CONTRACTOR.

LEGEND

|       |                            |
|-------|----------------------------|
| —     | PROP.                      |
| - - - | EXIST. (REMOVE OR ABANDON) |
| ---   | EXIST. (REMAIN)            |

UTILITIES:  
WATER  
GAS


STATE OF TENNESSEE  
DEPARTMENT OF TRANSPORTATION  
BUREAU OF HIGHWAYS

SCALE 1" = 50'



| TYPE   | YEAR | PROJECT NO.         | SHEET NO. |
|--------|------|---------------------|-----------|
| CONST. | 1974 | E.A.C.I.-240-(94) 4 | 115       |
|        |      |                     |           |
|        |      |                     |           |

REV. 3-21-74; ADDED SHEET NOS. III THRU. III8 TO THE PLANS.  
REV. 3-29-74; CORRECTED THE CONST. PROJECT NUMBER AND DATE.

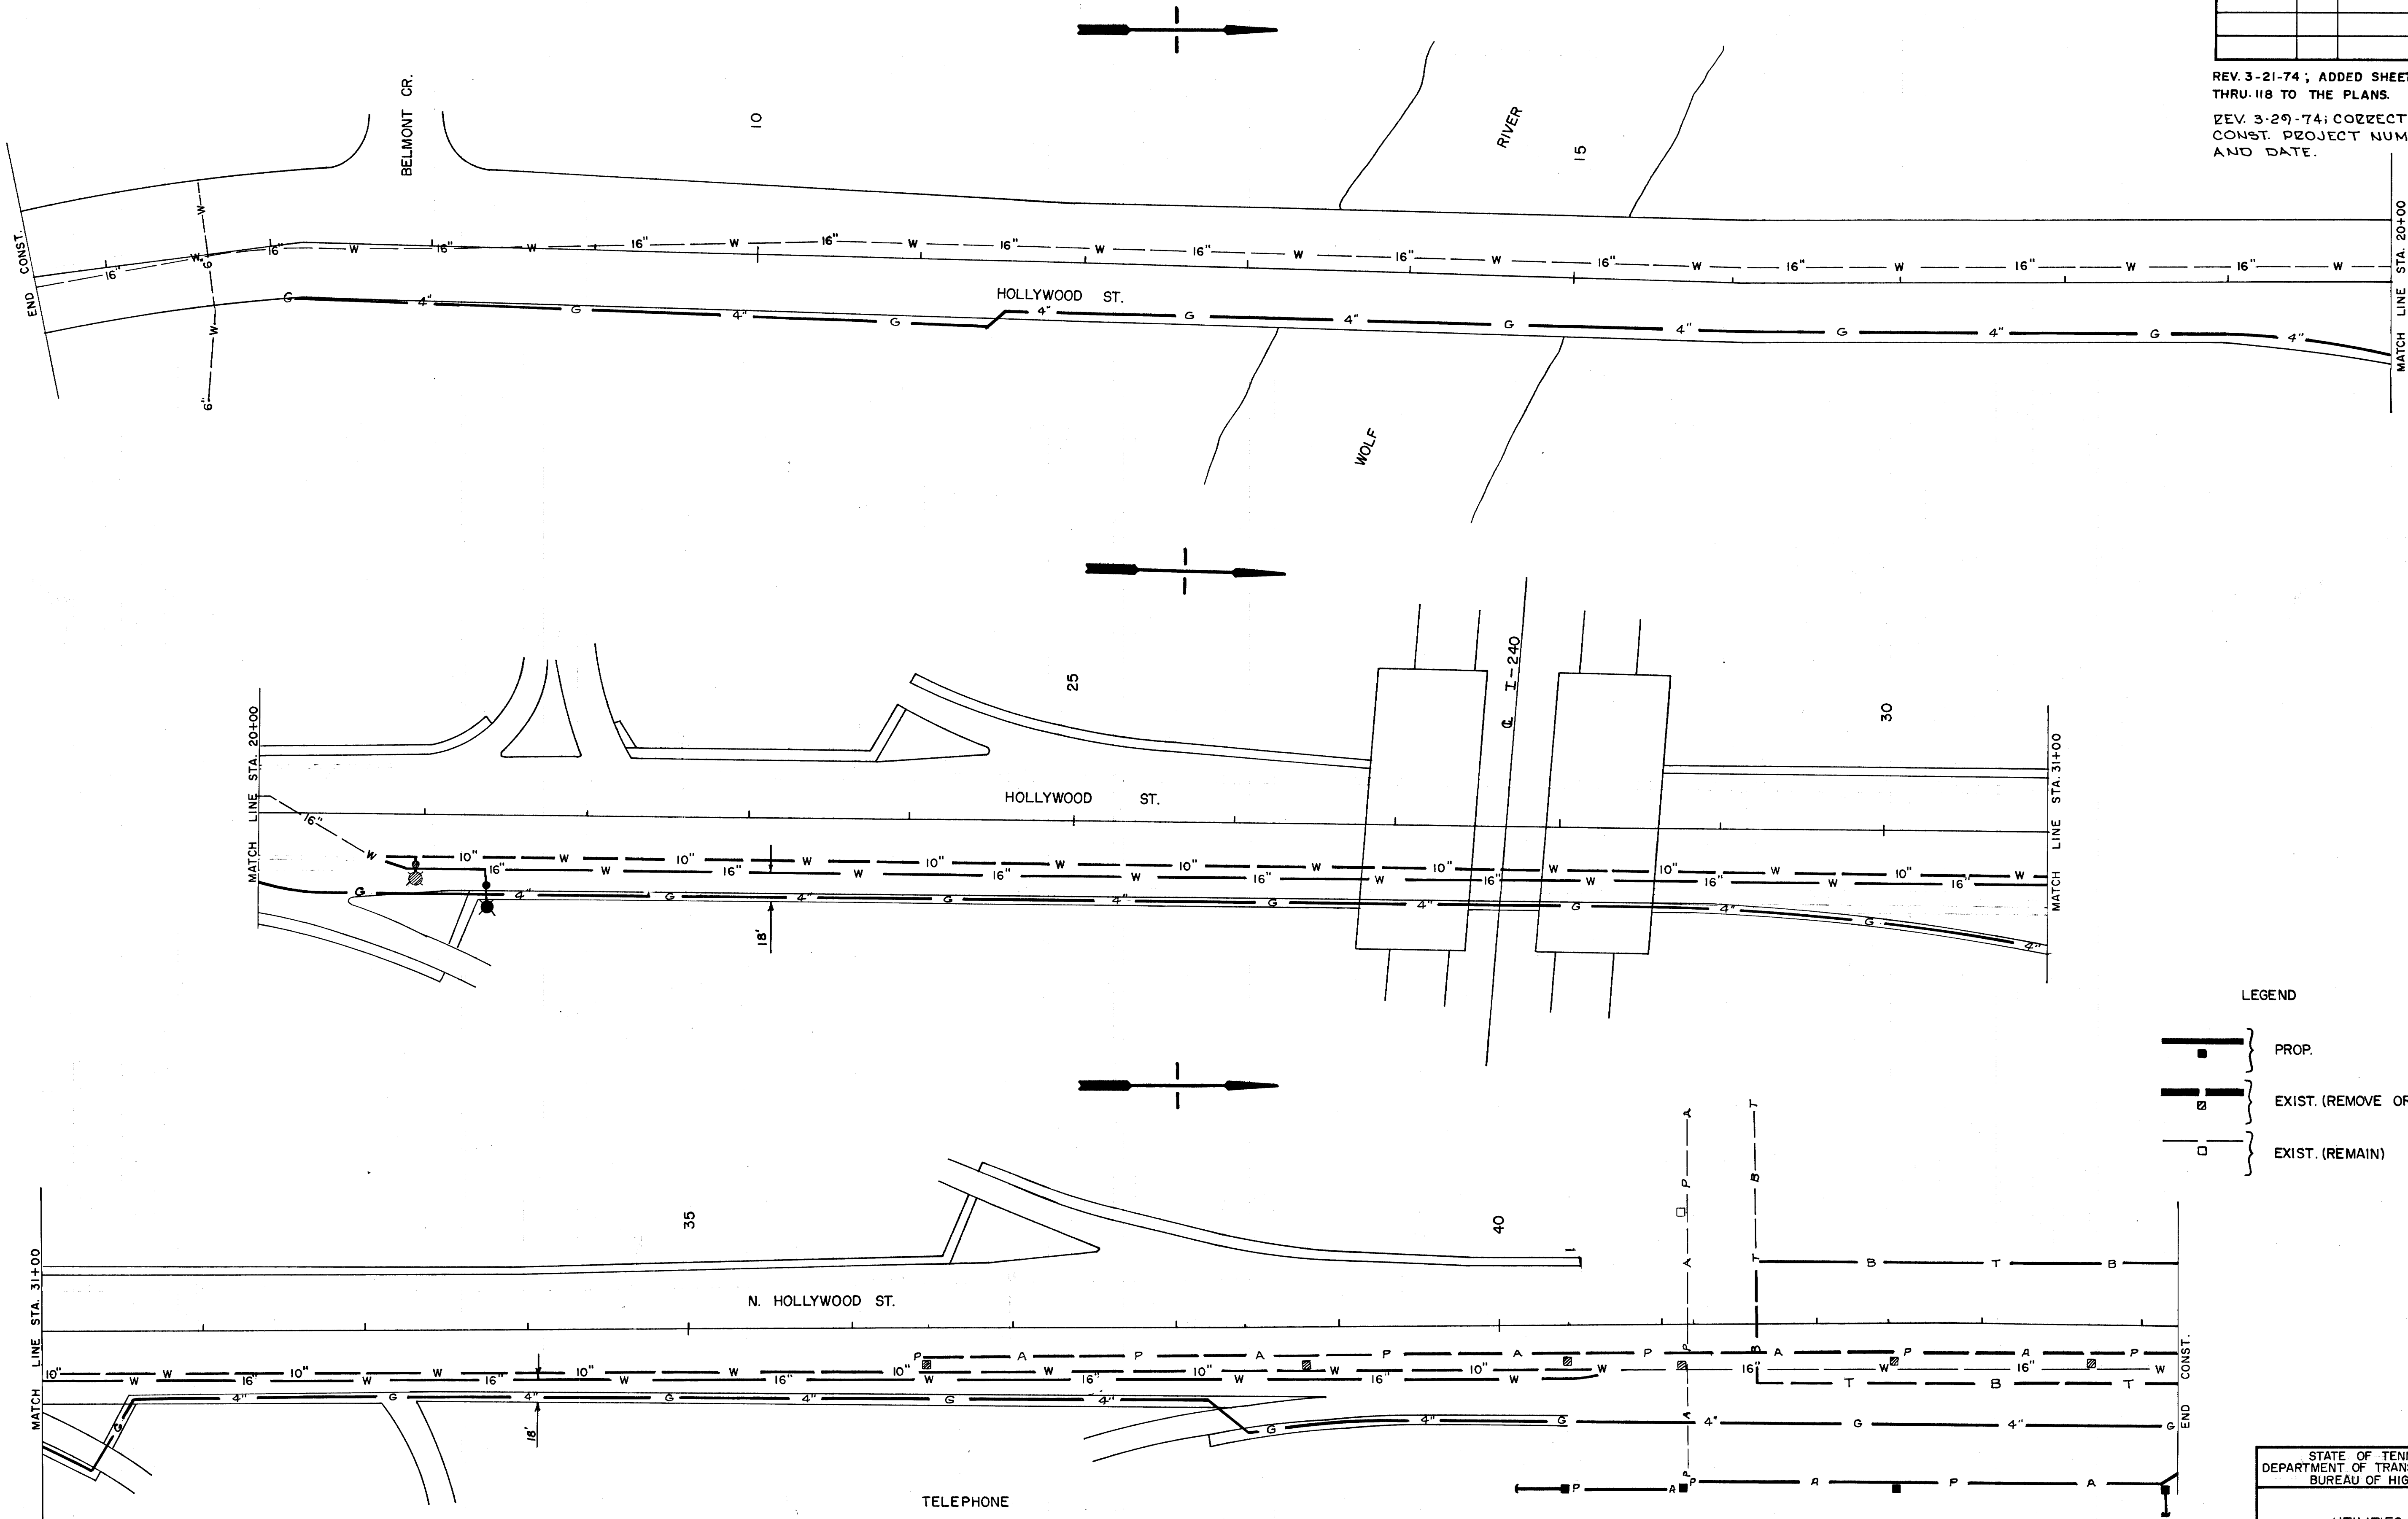

(1.) BACKFILL TO MEET STATE REQUIREMENTS.  
(2.) MINIMUM COVER AT ROADWAY CROSSINGS 30" (DUCT ENCASED).





MICROFILMED





FILE NO. 116  
316

MICROFILMED

BRUNING 44-560 16932

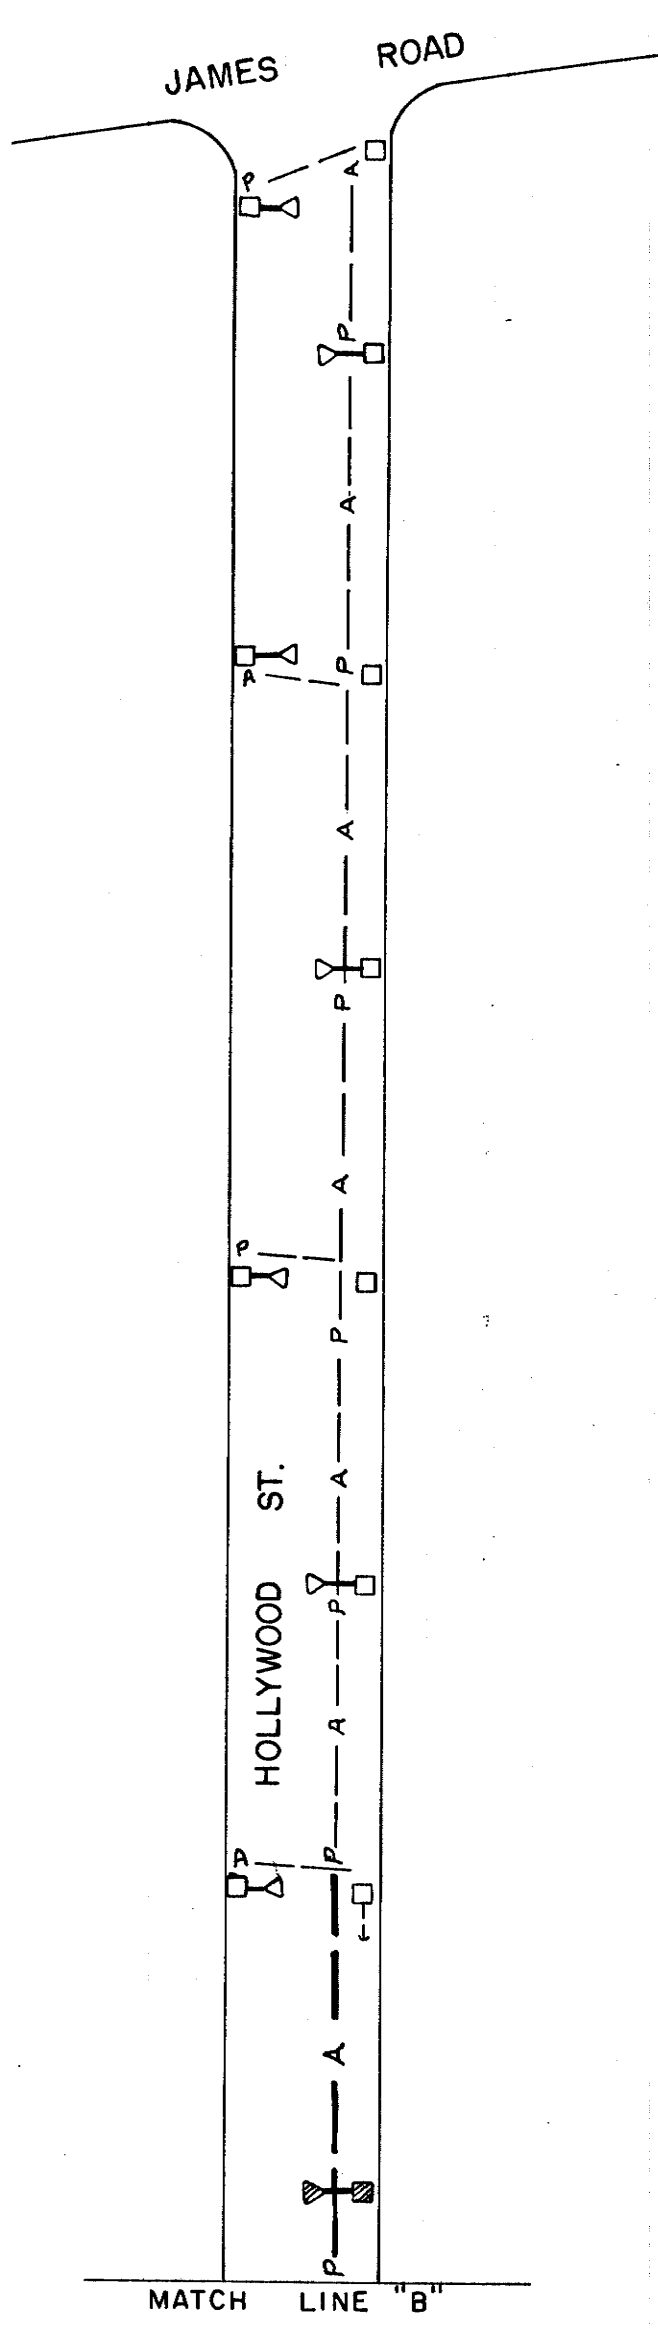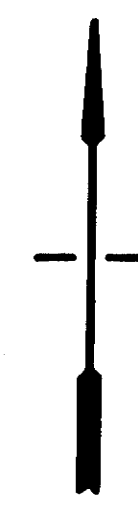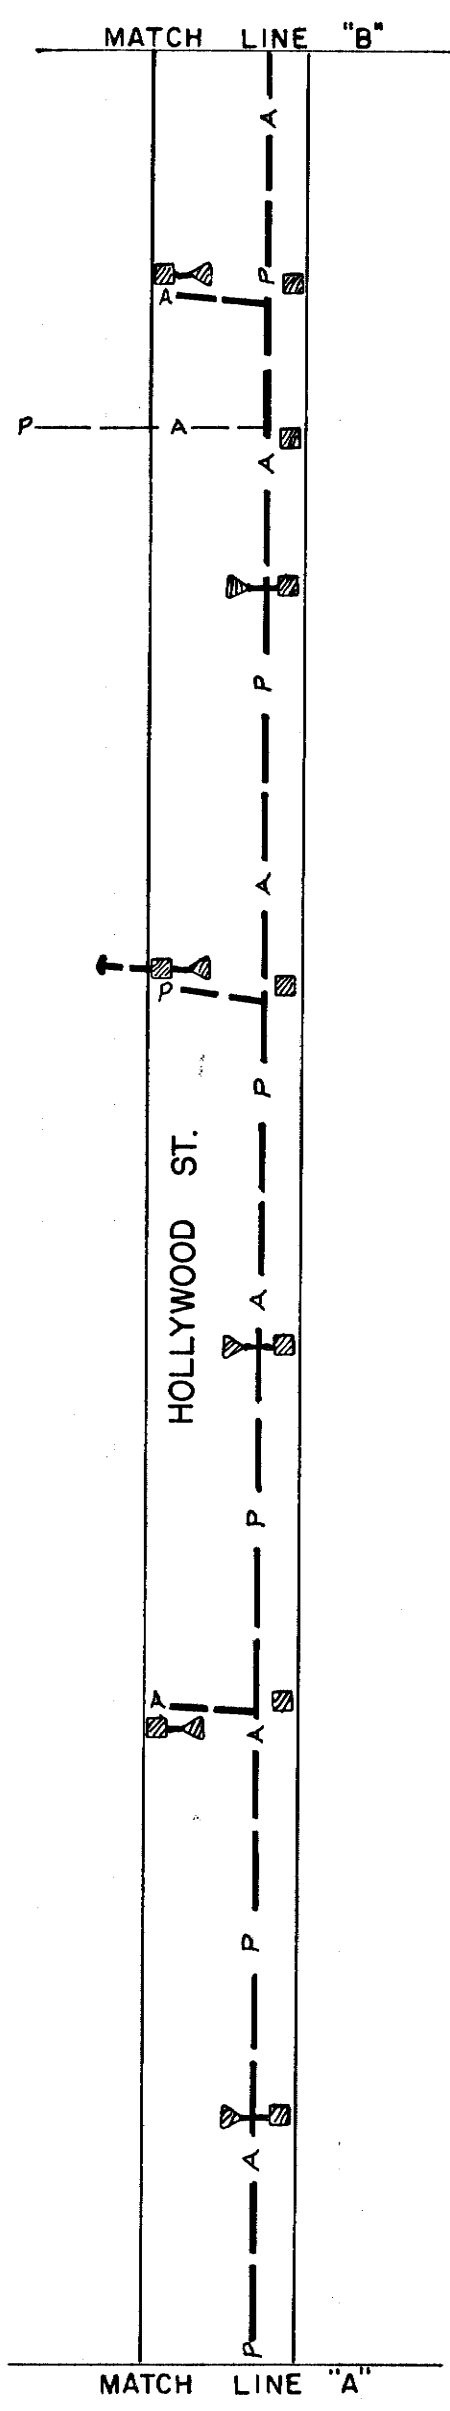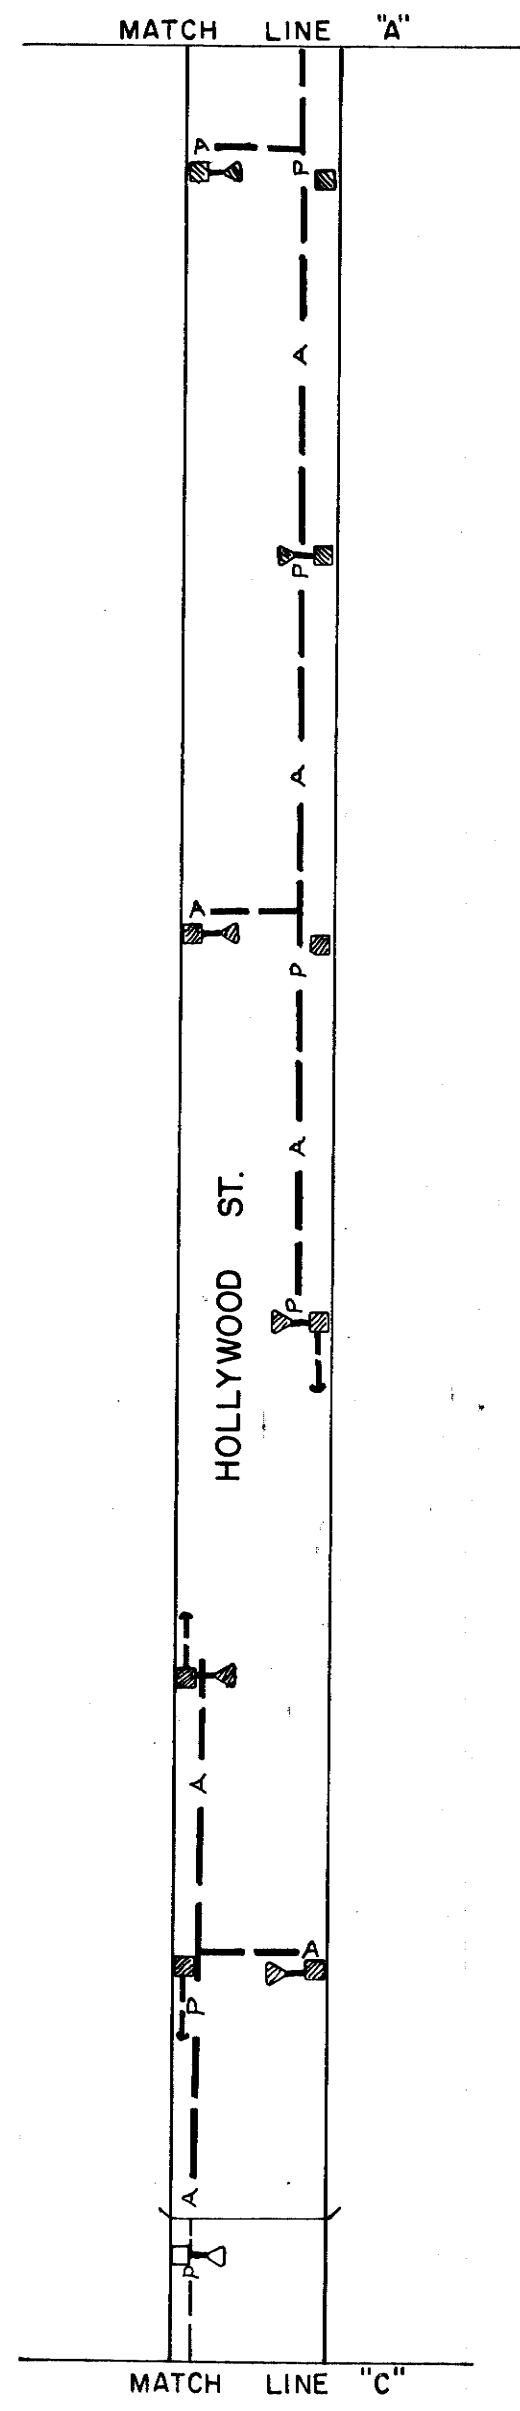

- LEGEND
- PROP.
  - EXIST. (REMOVE OR ABANDON)
  - EXIST. (REMAIN)

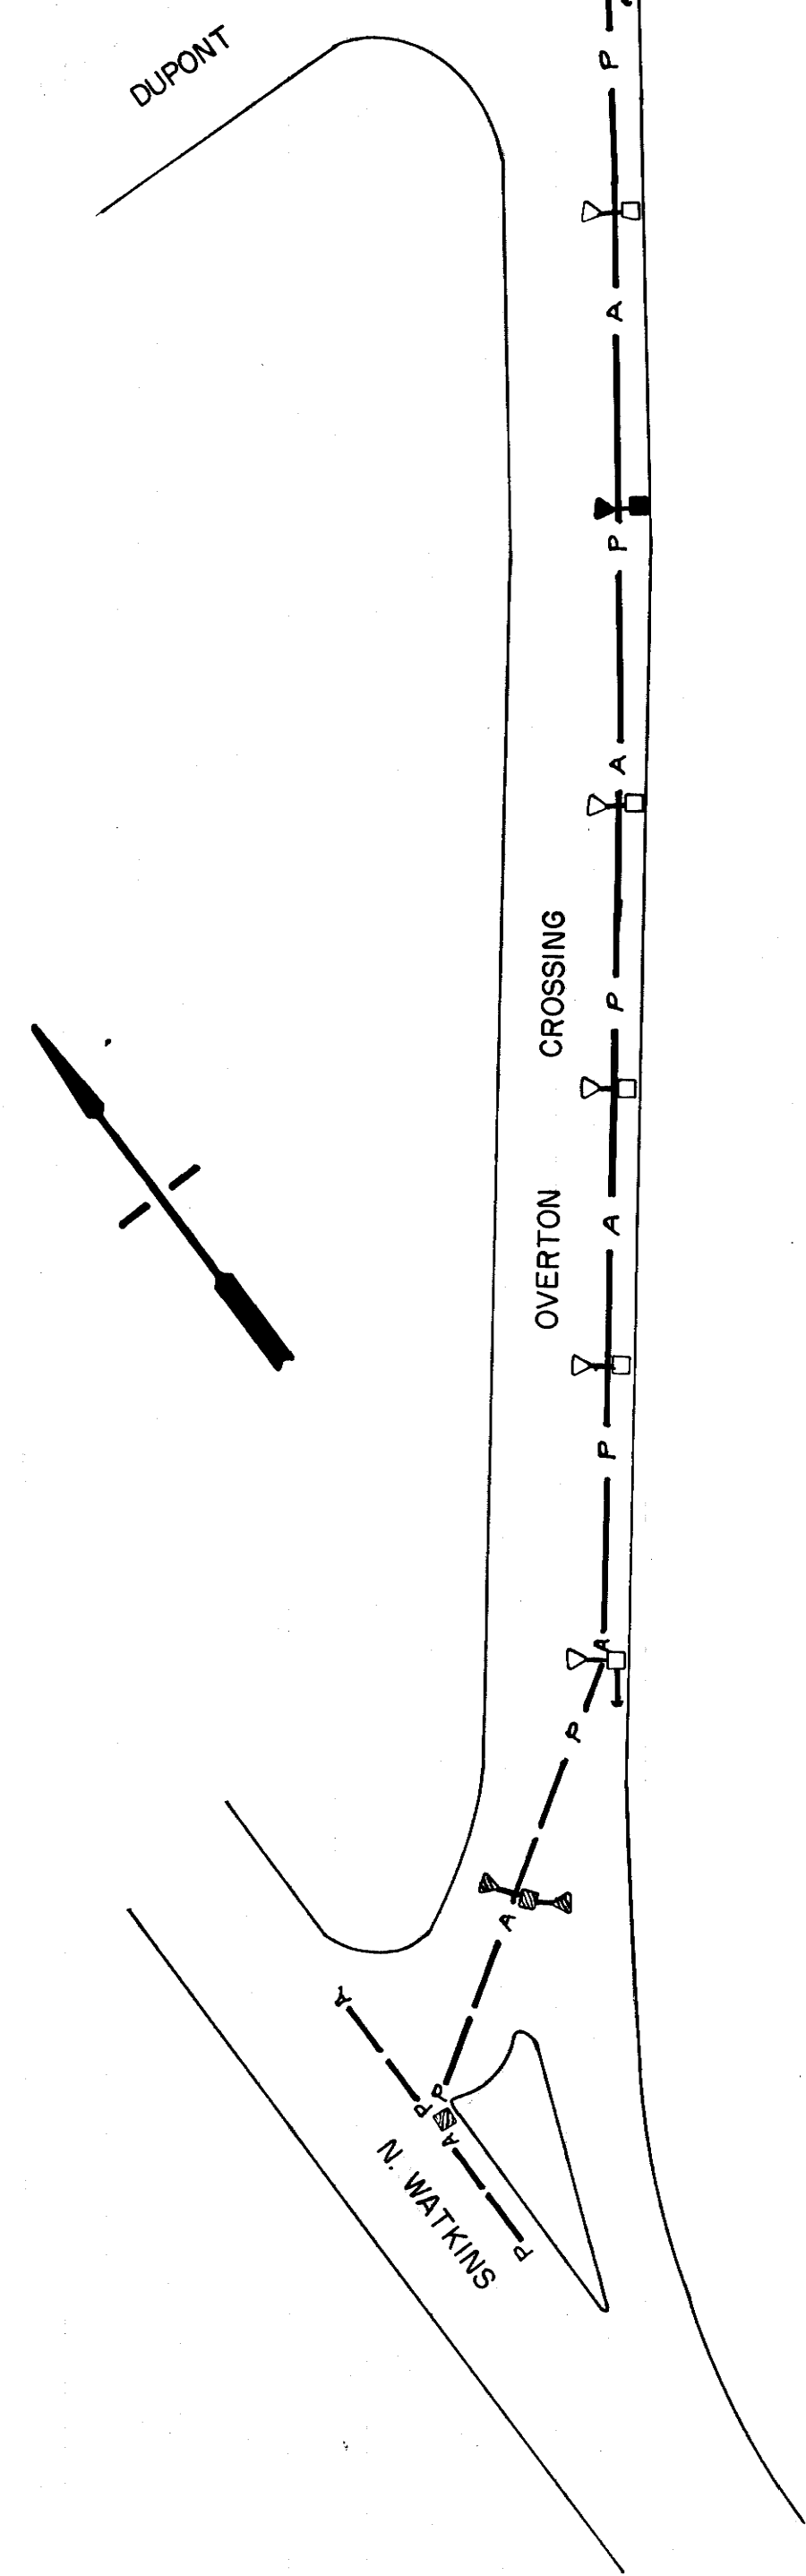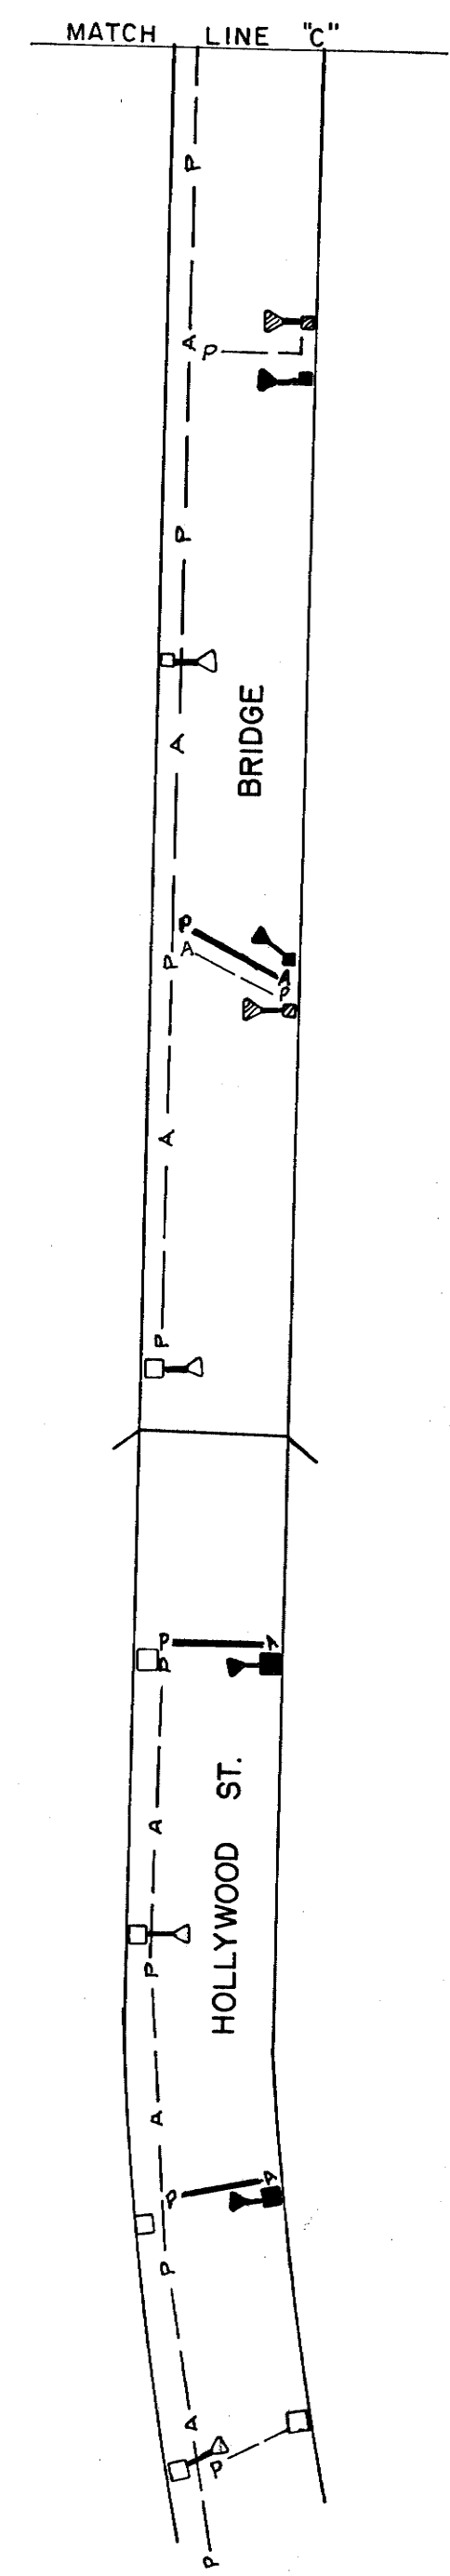

| TYPE   | YEAR | PROJECT NO.         | SHEET NO. |
|--------|------|---------------------|-----------|
| CONST. | 1974 | E.A.C.1-240-1(94) 4 | 116       |
|        |      |                     |           |
|        |      |                     |           |
|        |      |                     |           |

REV. 3-21-74; ADDED SHEET NOS. 111 THRU 118 TO THE PLANS.  
REV. 3-29-74; CORRECT THE CONST. PROJECT NUMBER AND DATE.

STATE OF TENNESSEE  
DEPARTMENT OF TRANSPORTATION  
BUREAU OF HIGHWAYS



UTILITIES:  
STREET LIGHTS

SCALE 1" = 100'



IN-316



MICROFILMED

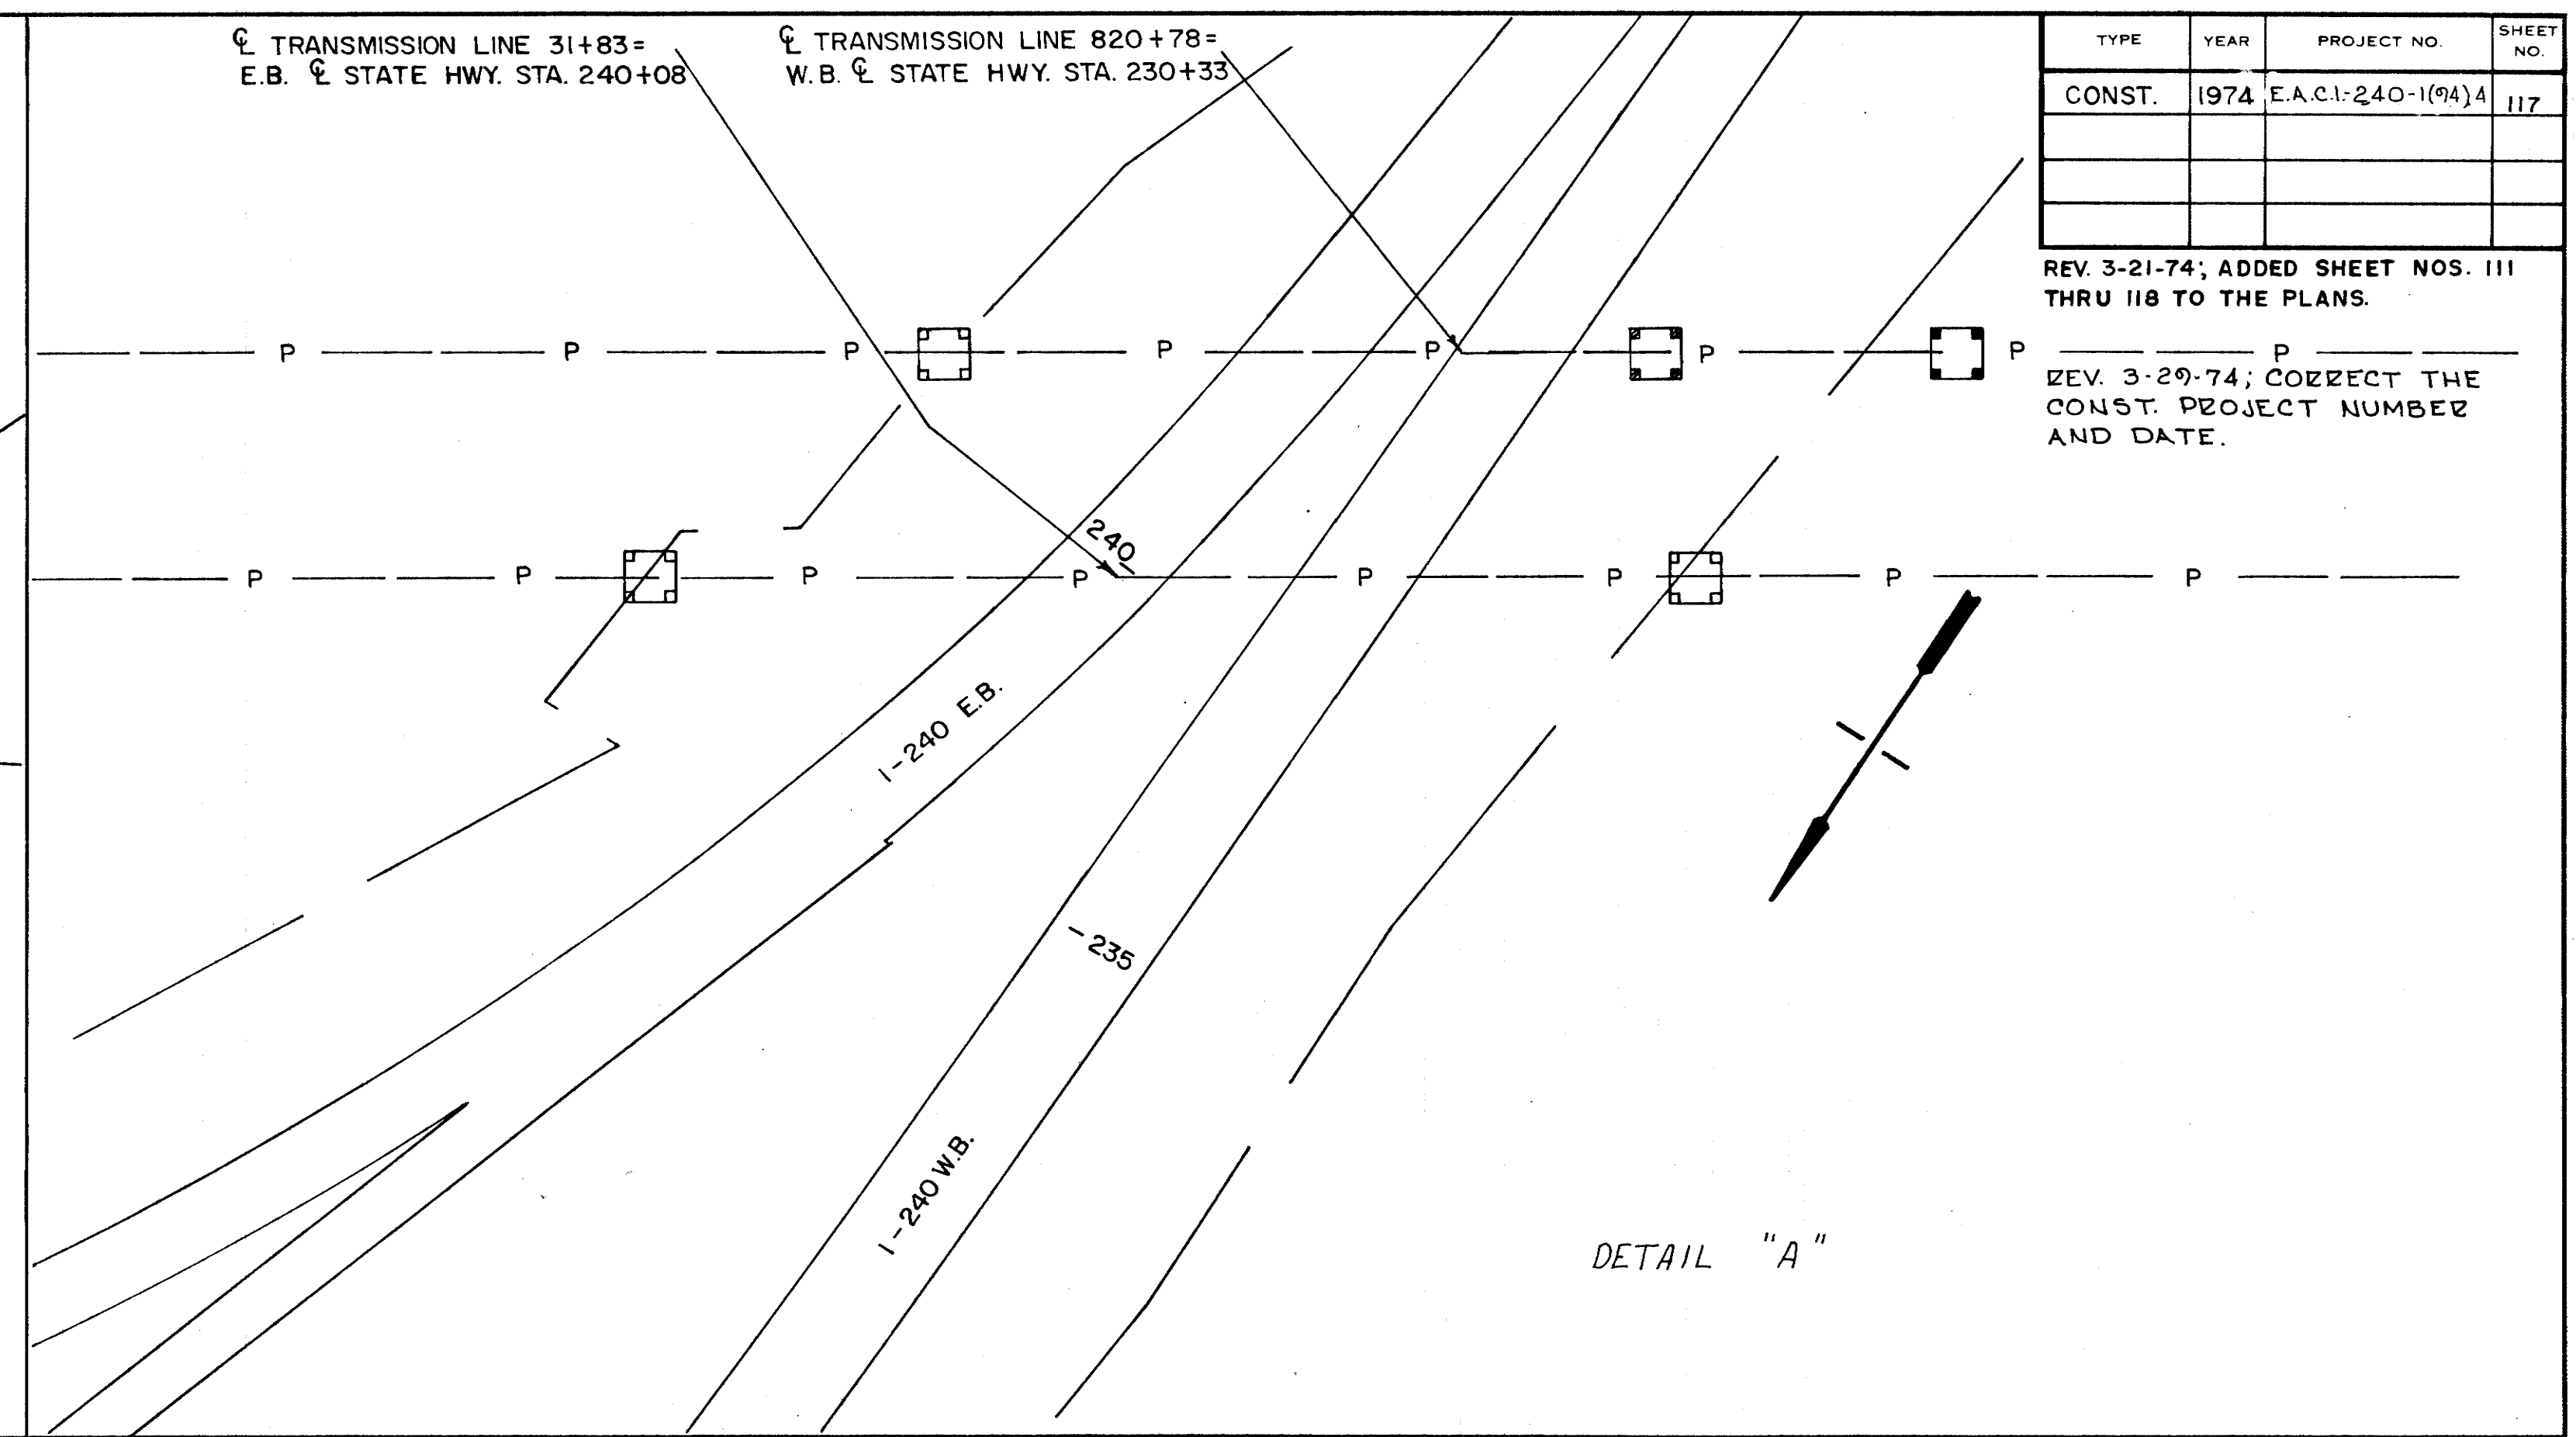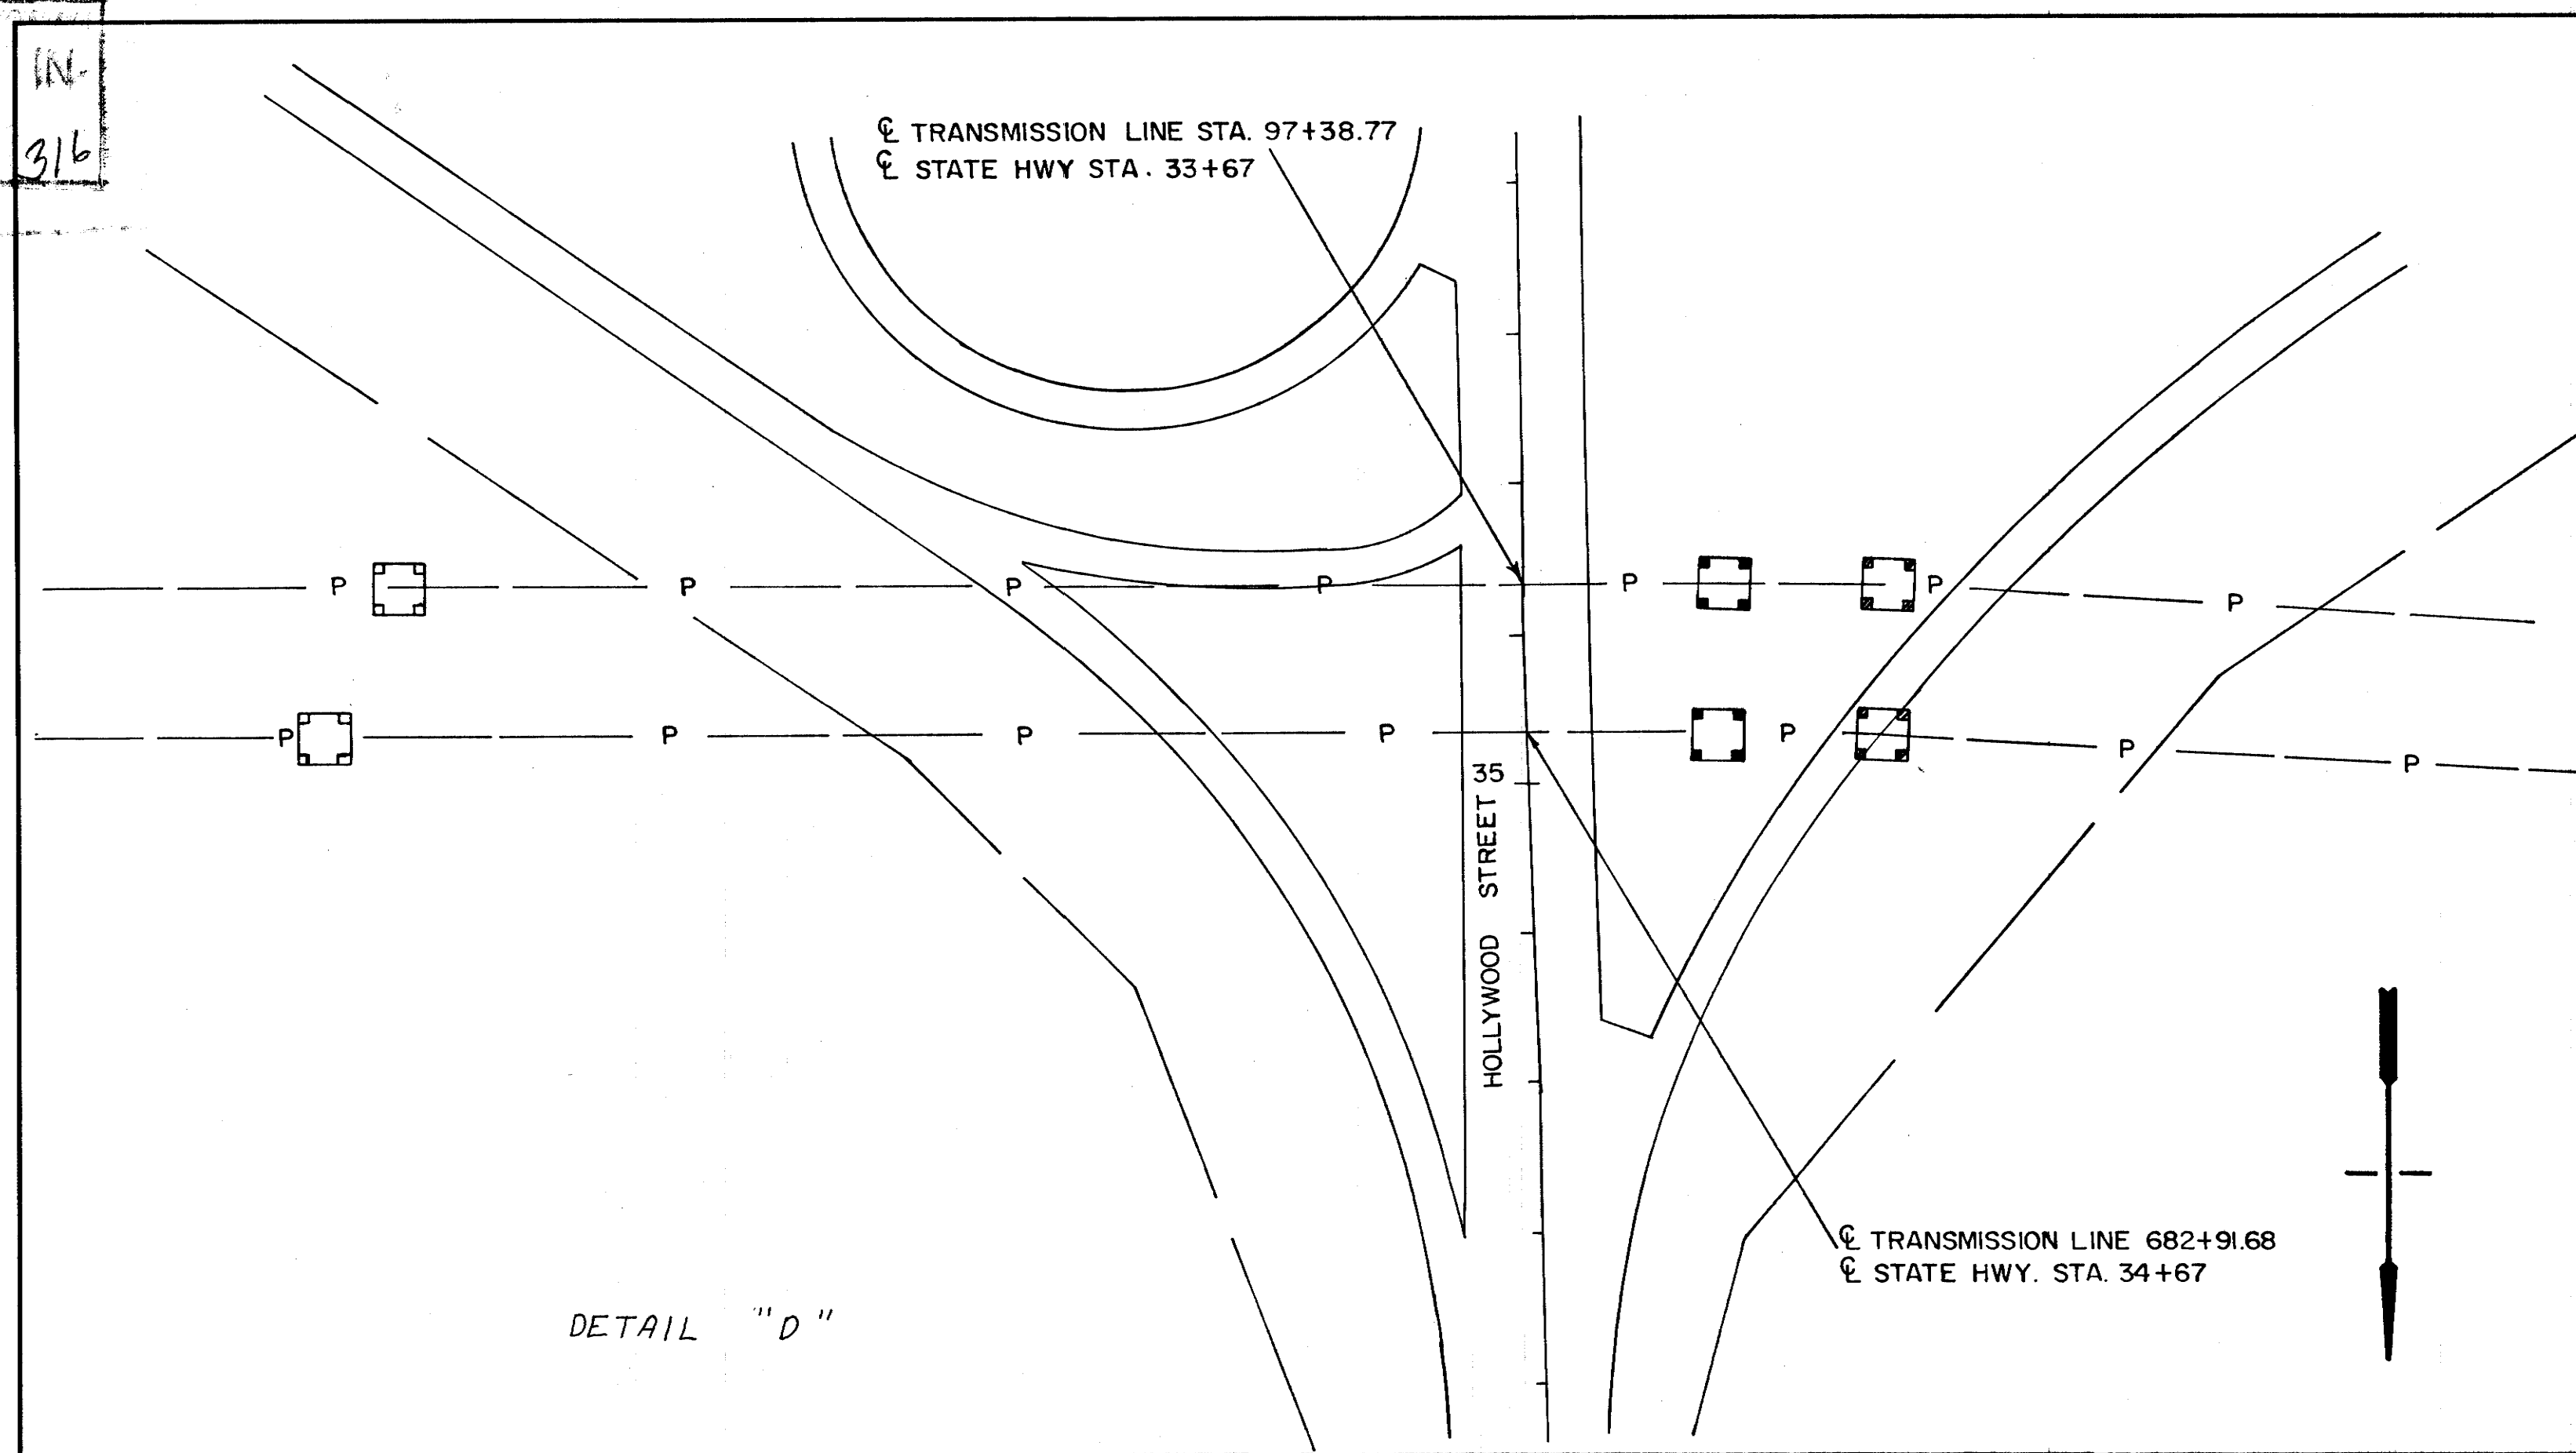

| TYPE   | YEAR | PROJECT NO.        | SHEET NO. |
|--------|------|--------------------|-----------|
| CONST. | 1974 | E.A.C.1-240-1(94)4 | 117       |
|        |      |                    |           |
|        |      |                    |           |

REV. 3-21-74; ADDED SHEET NOS. 111 THRU 118 TO THE PLANS.

REV. 3-29-74; CORRECT THE CONST. PROJECT NUMBER AND DATE.

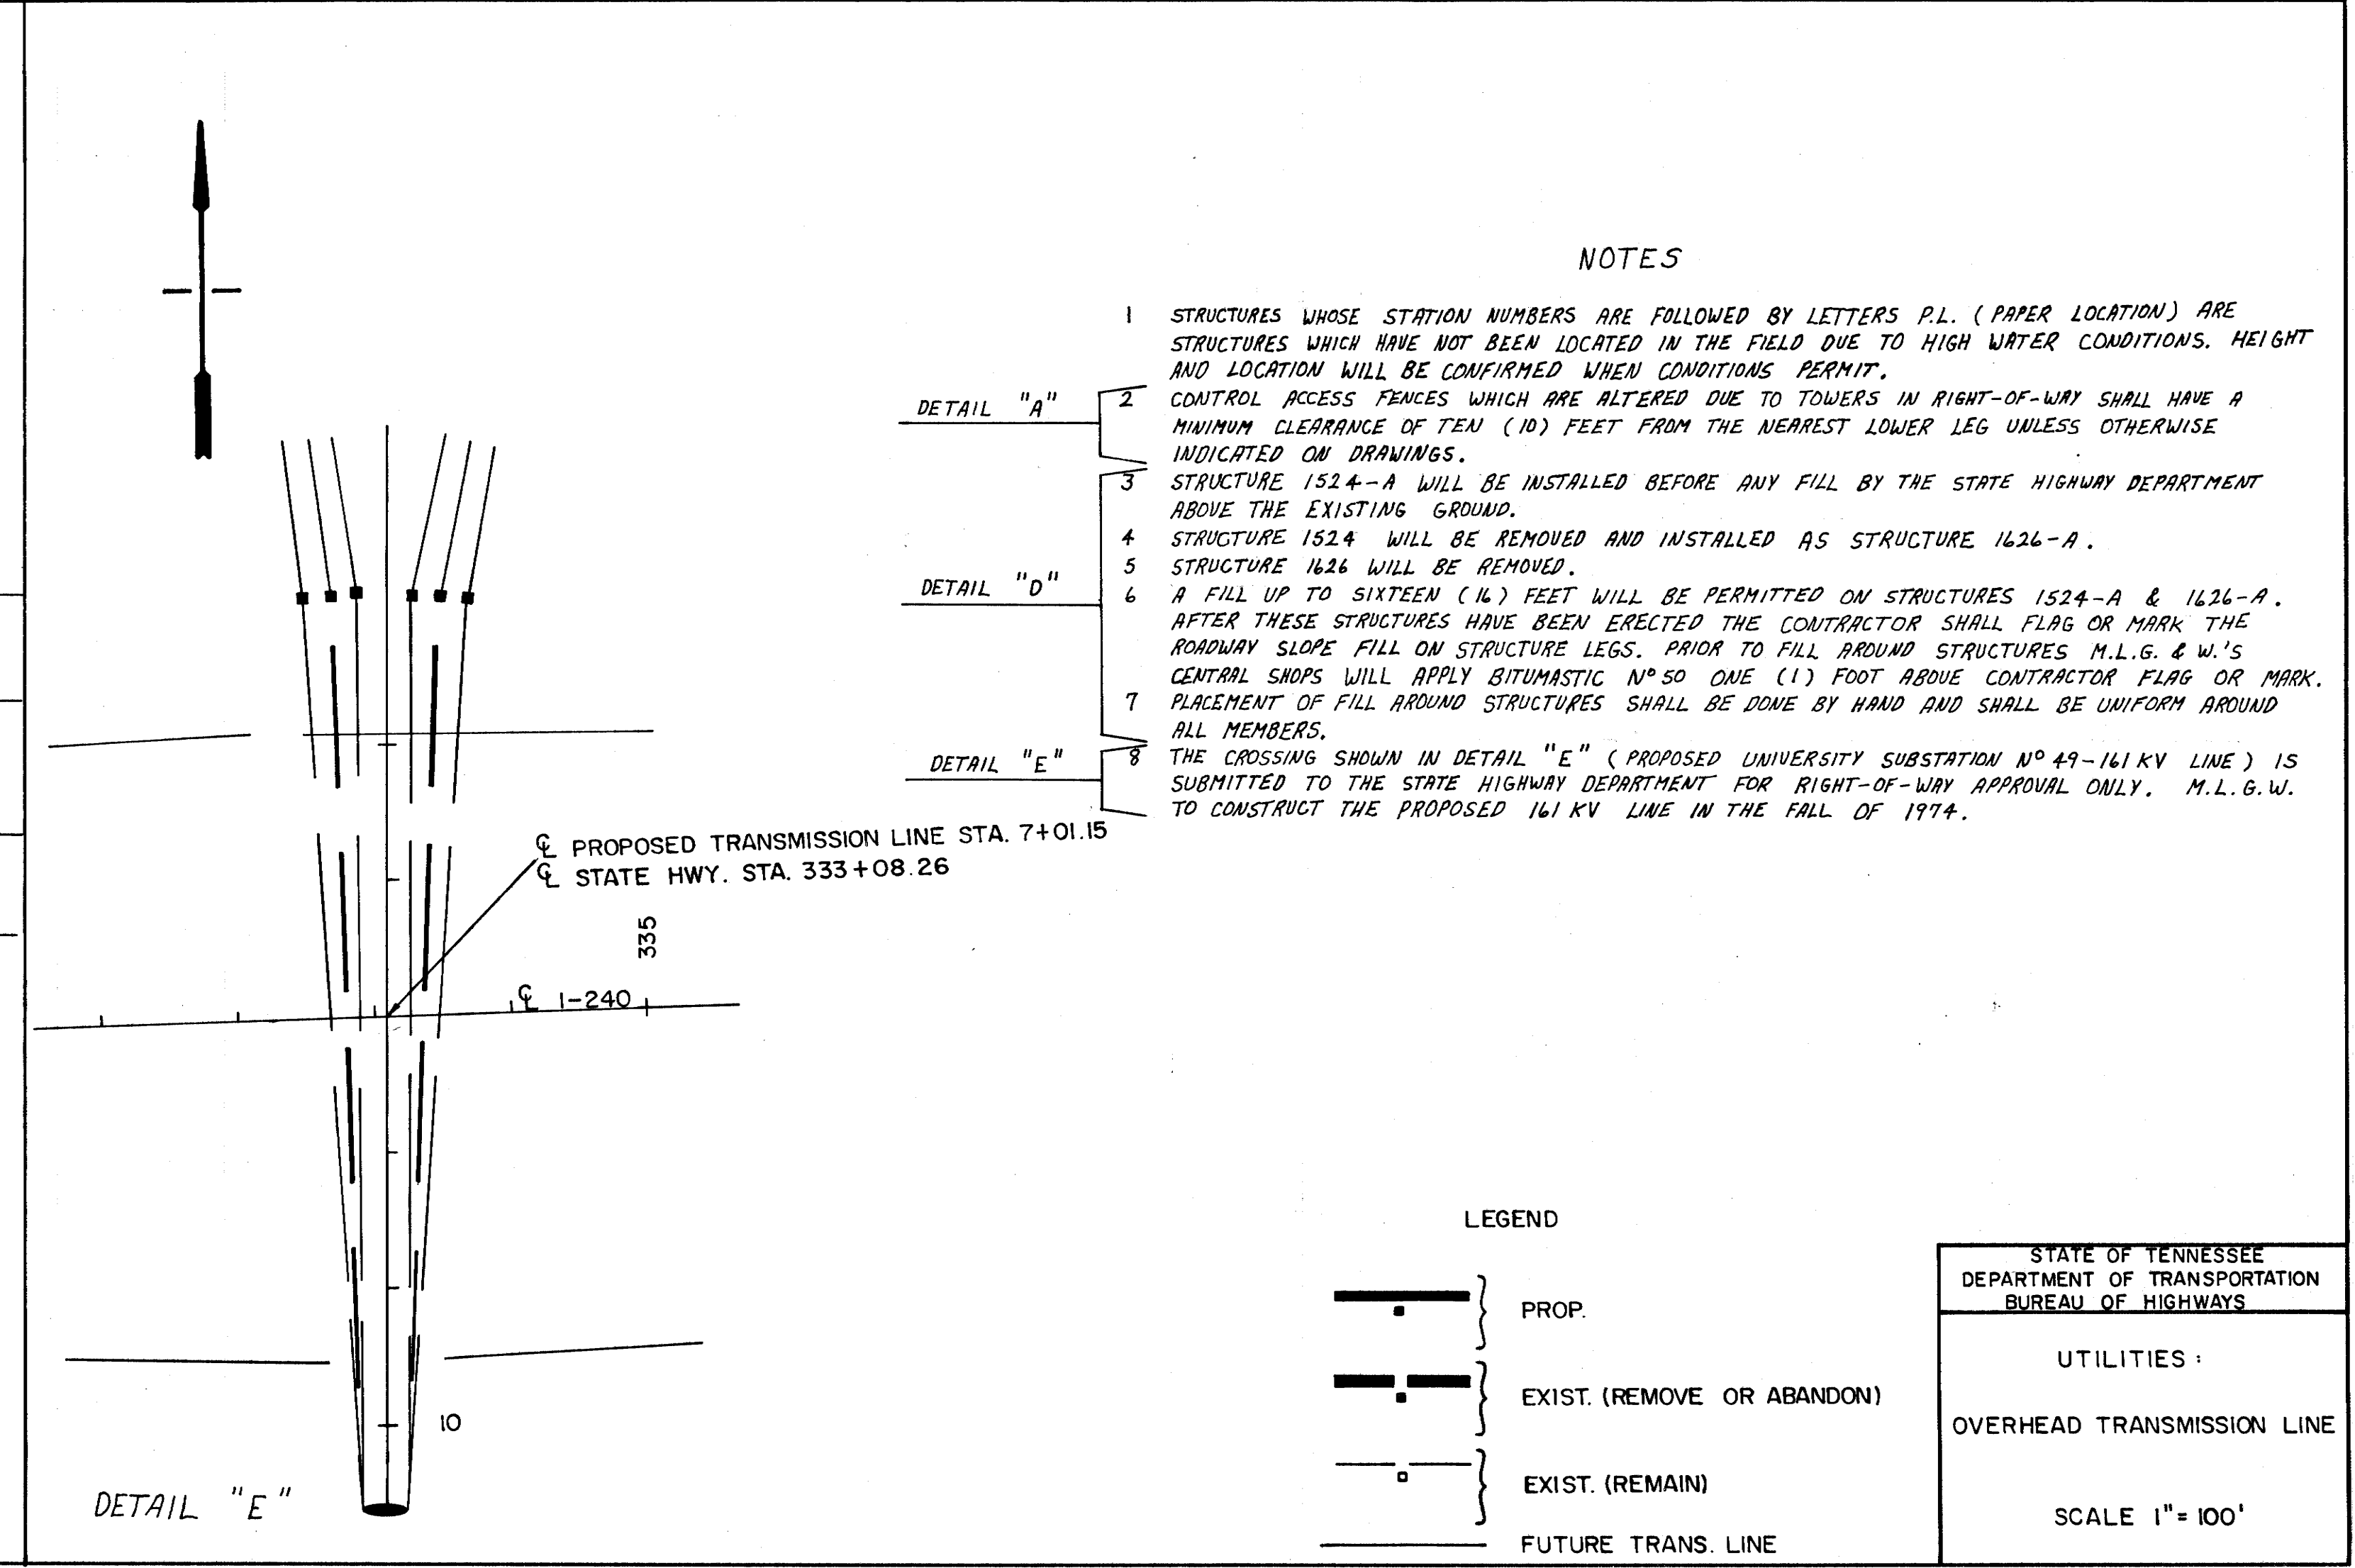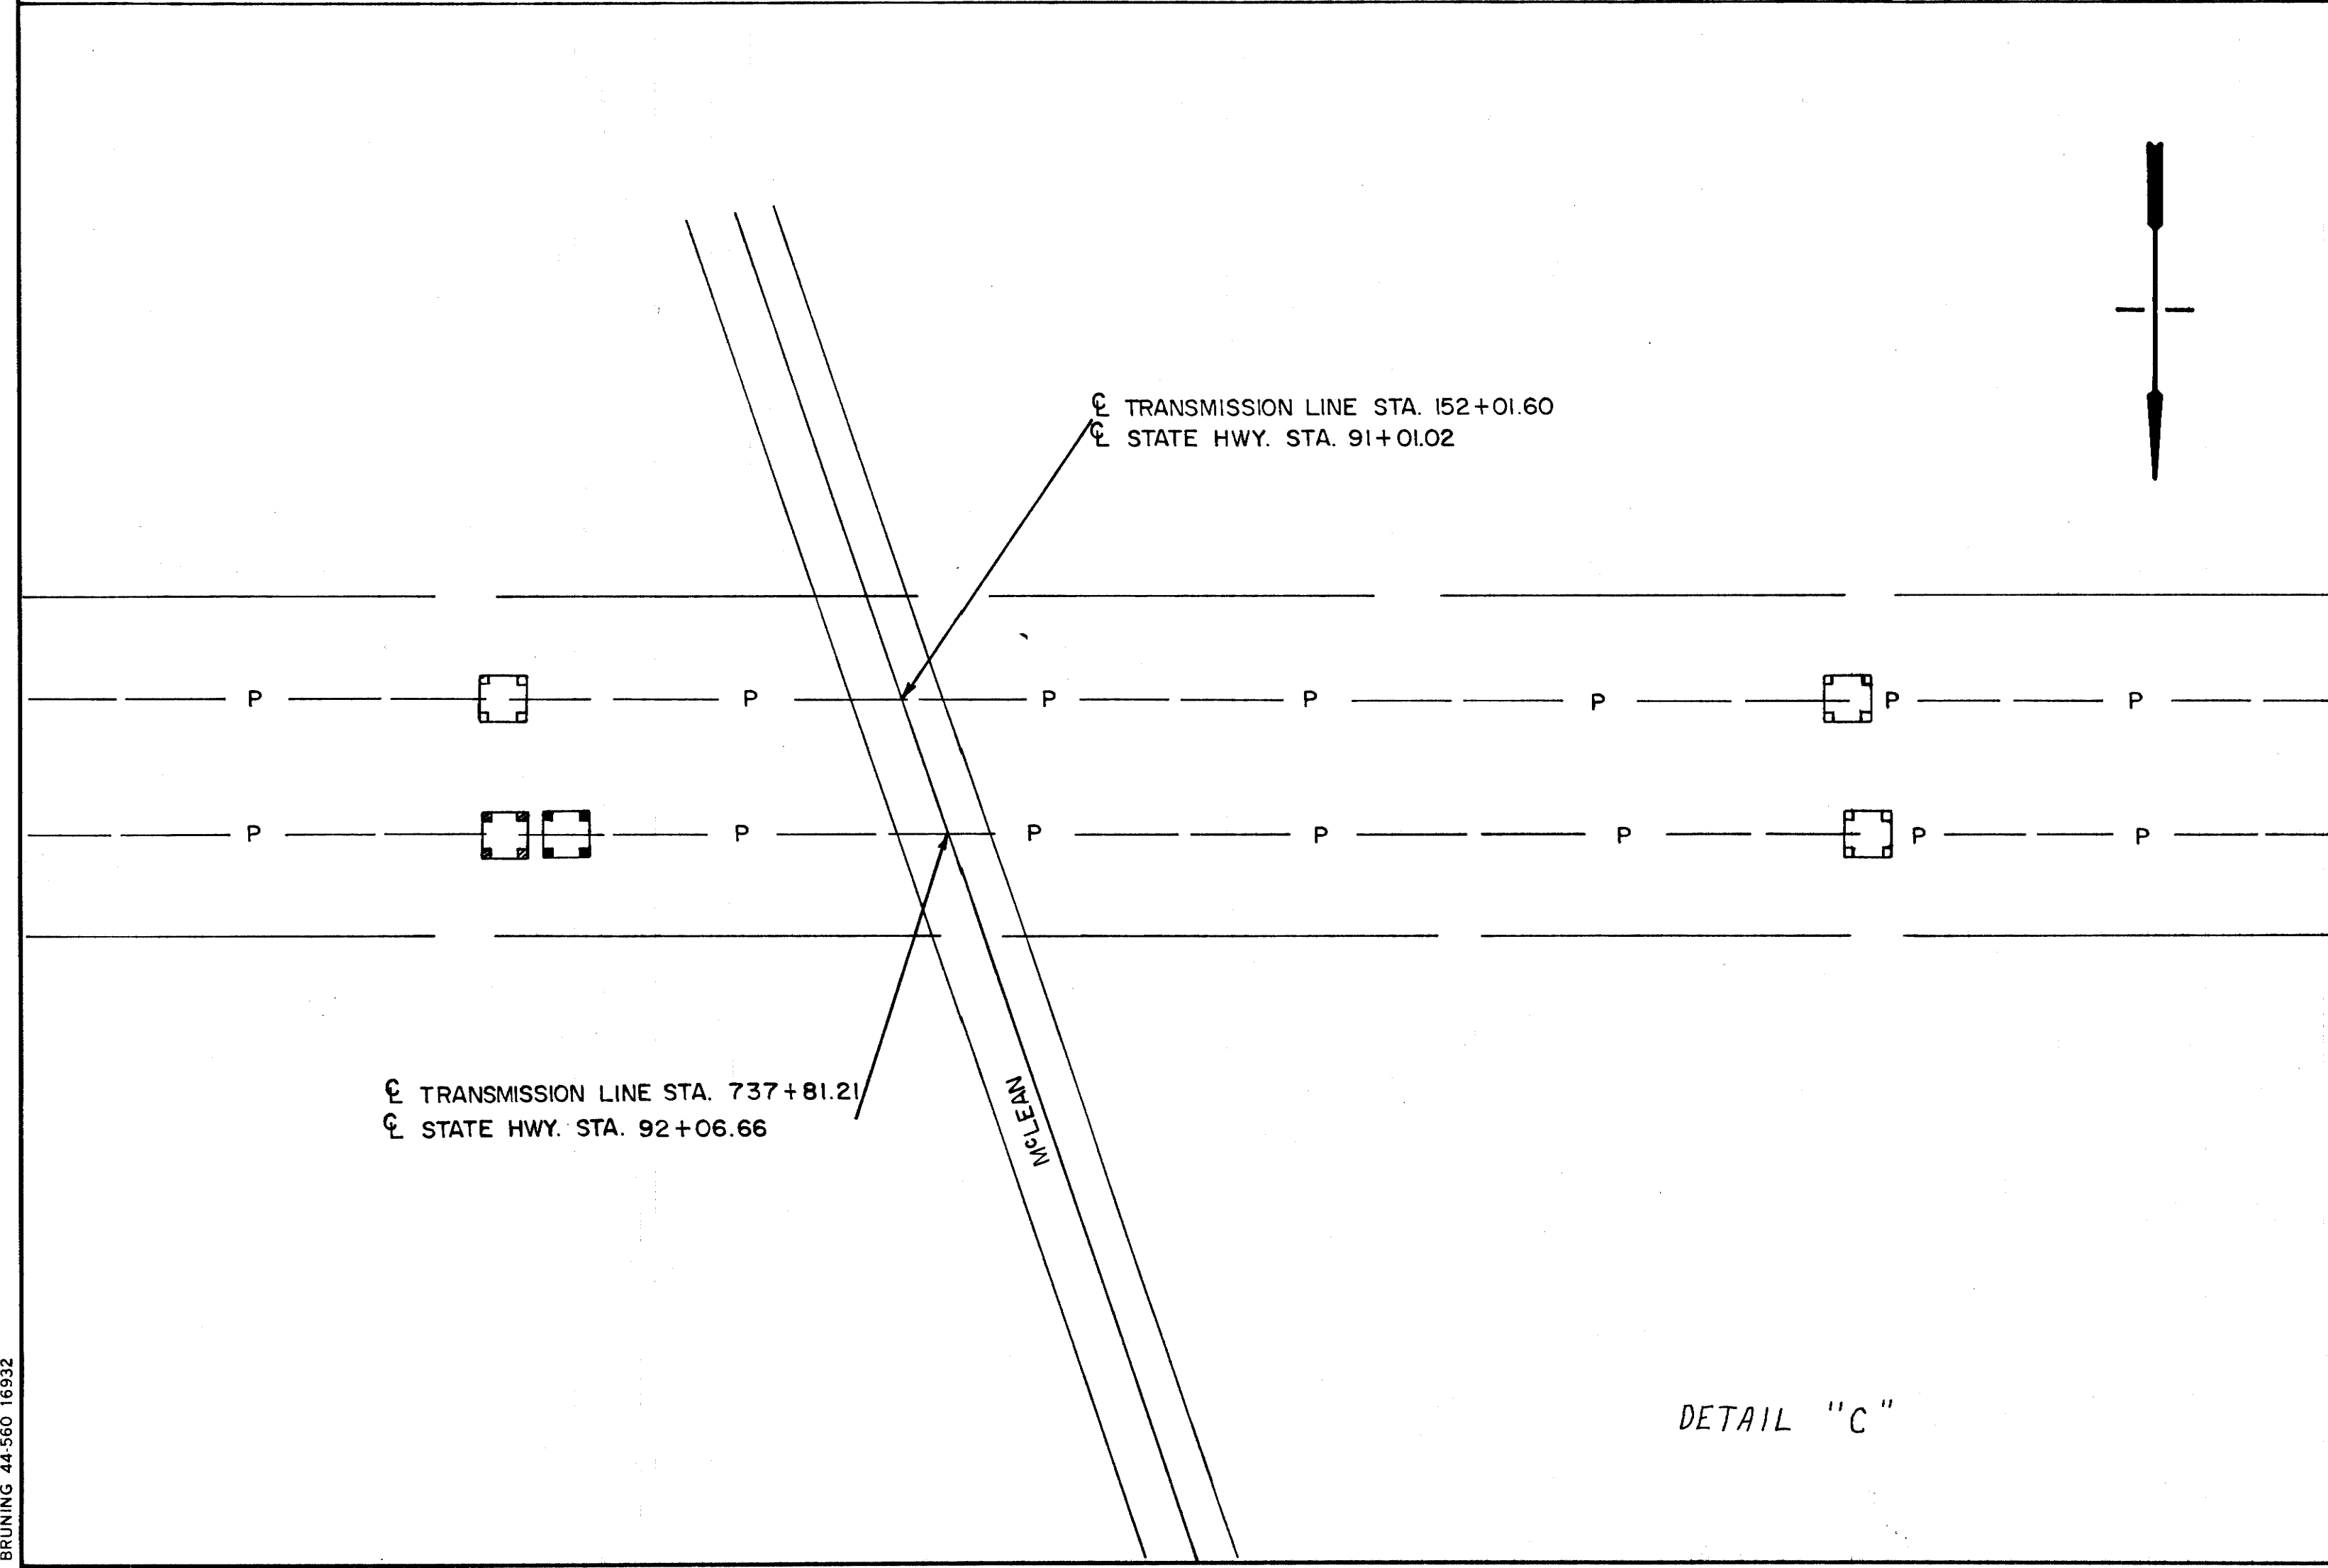

NOTES

- STRUCTURES WHOSE STATION NUMBERS ARE FOLLOWED BY LETTERS P.L. (PAPER LOCATION) ARE STRUCTURES WHICH HAVE NOT BEEN LOCATED IN THE FIELD DUE TO HIGH WATER CONDITIONS. HEIGHT AND LOCATION WILL BE CONFIRMED WHEN CONDITIONS PERMIT.
- CONTROL ACCESS FENCES WHICH ARE ALTERED DUE TO TOWERS IN RIGHT-OF-WAY SHALL HAVE A MINIMUM CLEARANCE OF TEN (10) FEET FROM THE NEAREST LOWER LEG UNLESS OTHERWISE INDICATED ON DRAWINGS.
- STRUCTURE 1524-A WILL BE INSTALLED BEFORE ANY FILL BY THE STATE HIGHWAY DEPARTMENT ABOVE THE EXISTING GROUND.
- STRUCTURE 1524 WILL BE REMOVED AND INSTALLED AS STRUCTURE 1626-A.
- STRUCTURE 1626 WILL BE REMOVED.
- A FILL UP TO SIXTEEN (16) FEET WILL BE PERMITTED ON STRUCTURES 1524-A & 1626-A. AFTER THESE STRUCTURES HAVE BEEN ERECTED THE CONTRACTOR SHALL FLAG OR MARK THE ROADWAY SLOPE FILL ON STRUCTURE LEGS. PRIOR TO FILL AROUND STRUCTURES M.L.G. & W.'S CENTRAL SHOPS WILL APPLY BITUMASTIC N° 50 ONE (1) FOOT ABOVE CONTRACTOR FLAG OR MARK. PLACEMENT OF FILL AROUND STRUCTURES SHALL BE DONE BY HAND AND SHALL BE UNIFORM AROUND ALL MEMBERS.
- THE CROSSING SHOWN IN DETAIL "E" (PROPOSED UNIVERSITY SUBSTATION N° 49-161 KV LINE) IS SUBMITTED TO THE STATE HIGHWAY DEPARTMENT FOR RIGHT-OF-WAY APPROVAL ONLY. M.L.G.W. TO CONSTRUCT THE PROPOSED 161 KV LINE IN THE FALL OF 1974.

LEGEND

- PROF.
- EXIST. (REMOVE OR ABANDON)
- EXIST. (REMAIN)
- FUTURE TRANS. LINE

STATE OF TENNESSEE  
DEPARTMENT OF TRANSPORTATION  
BUREAU OF HIGHWAYS

UTILITIES:  
OVERHEAD TRANSMISSION LINE

SCALE 1" = 100'









MICROFILMED

FINAL  
 SURVEY  
 NO.

ORIGINAL  
 SURVEY  
 NO.

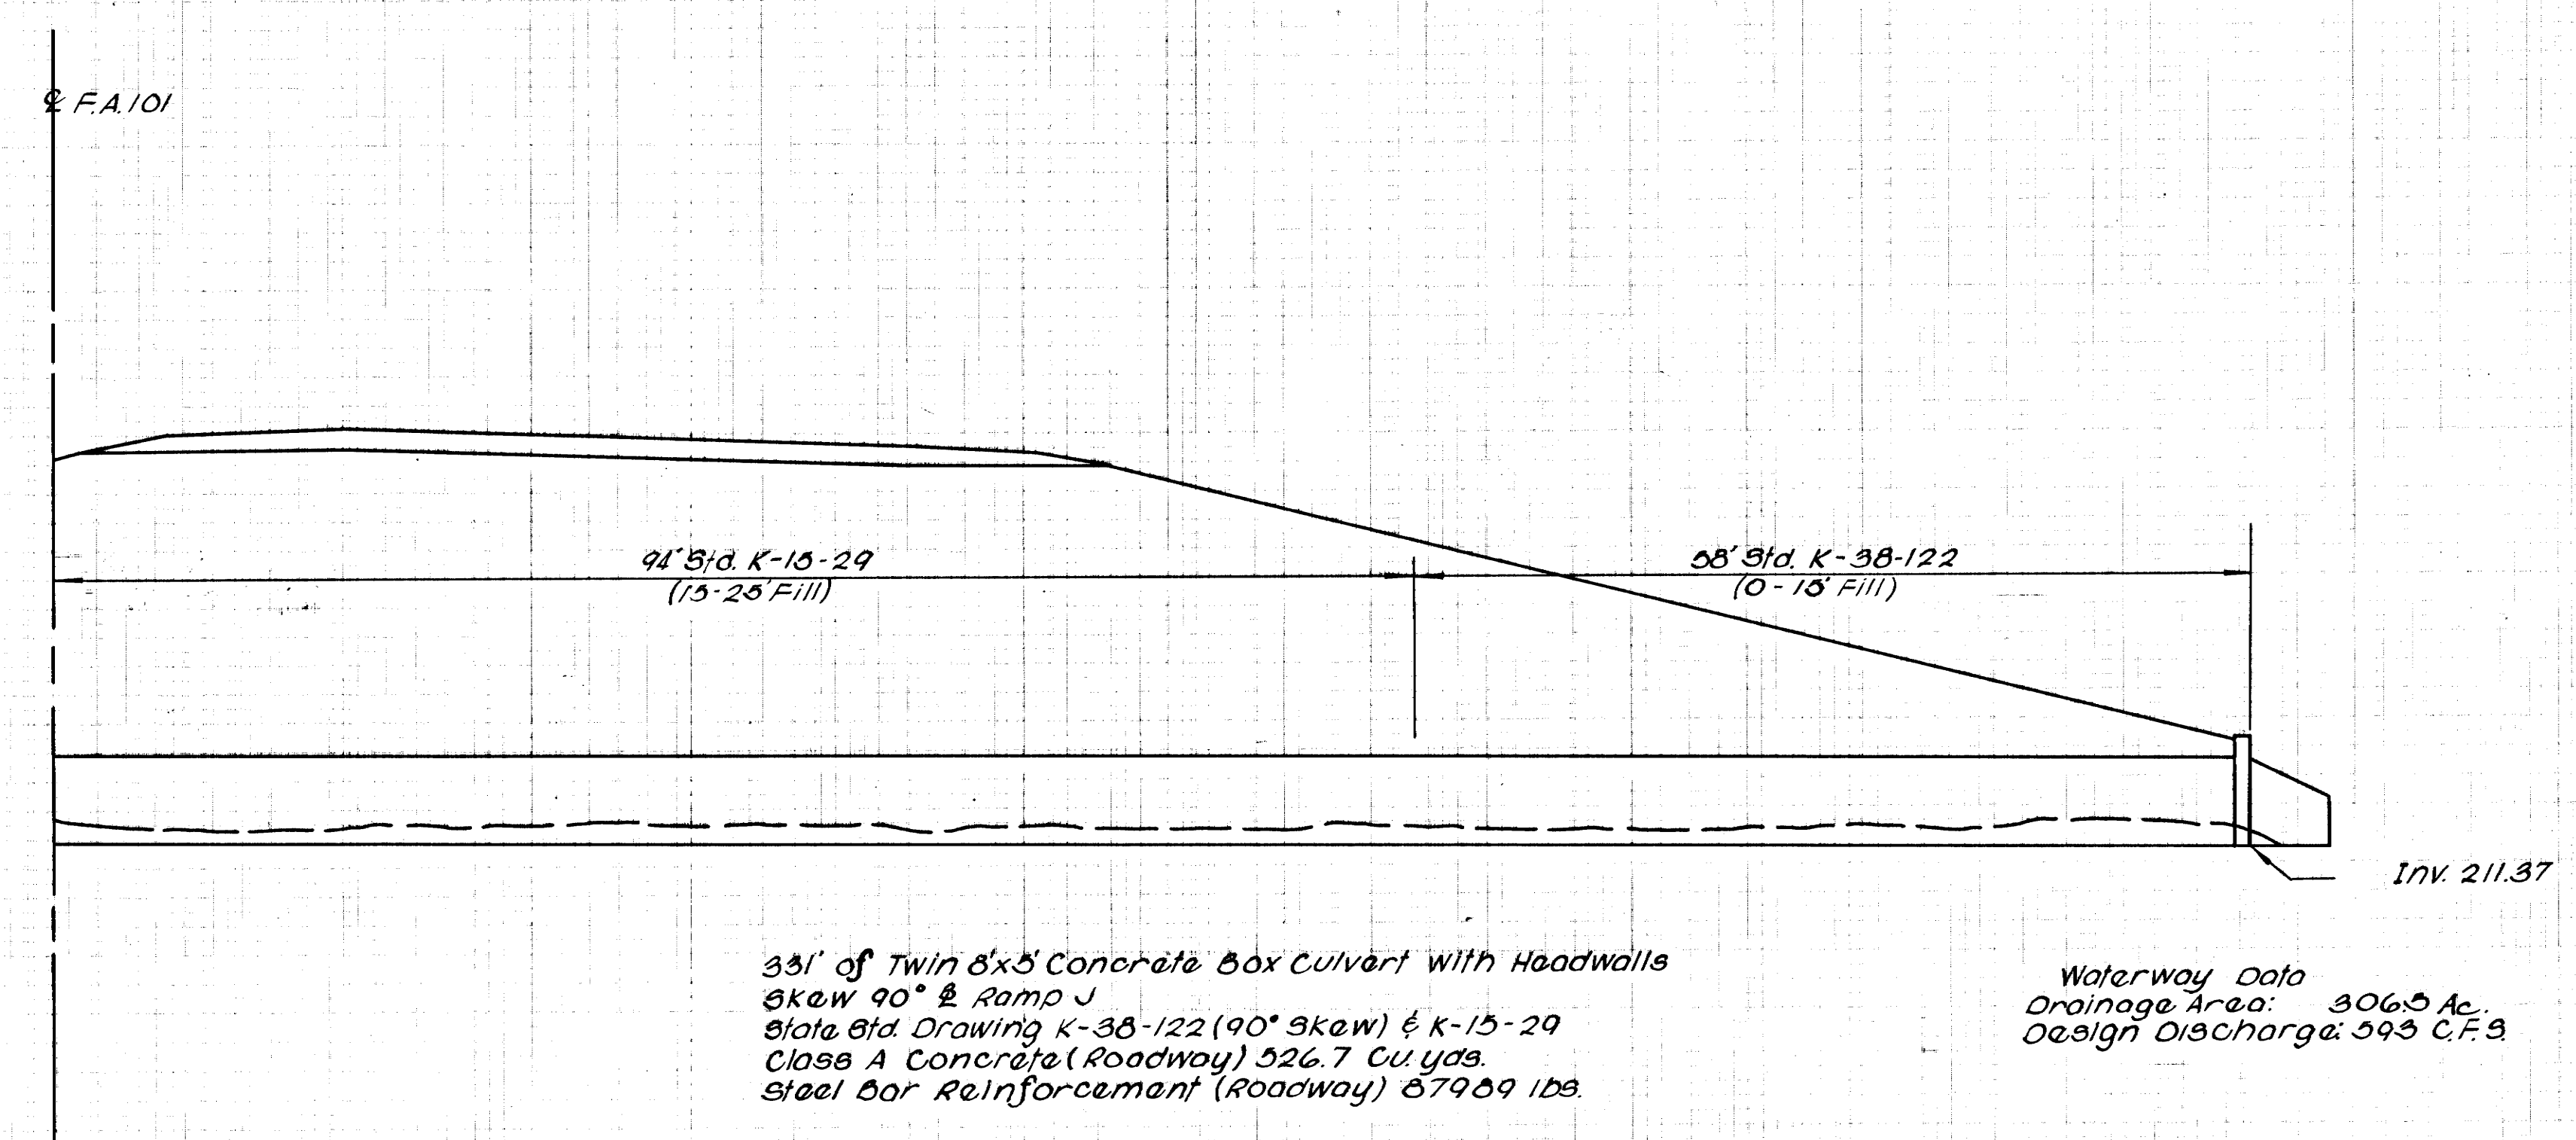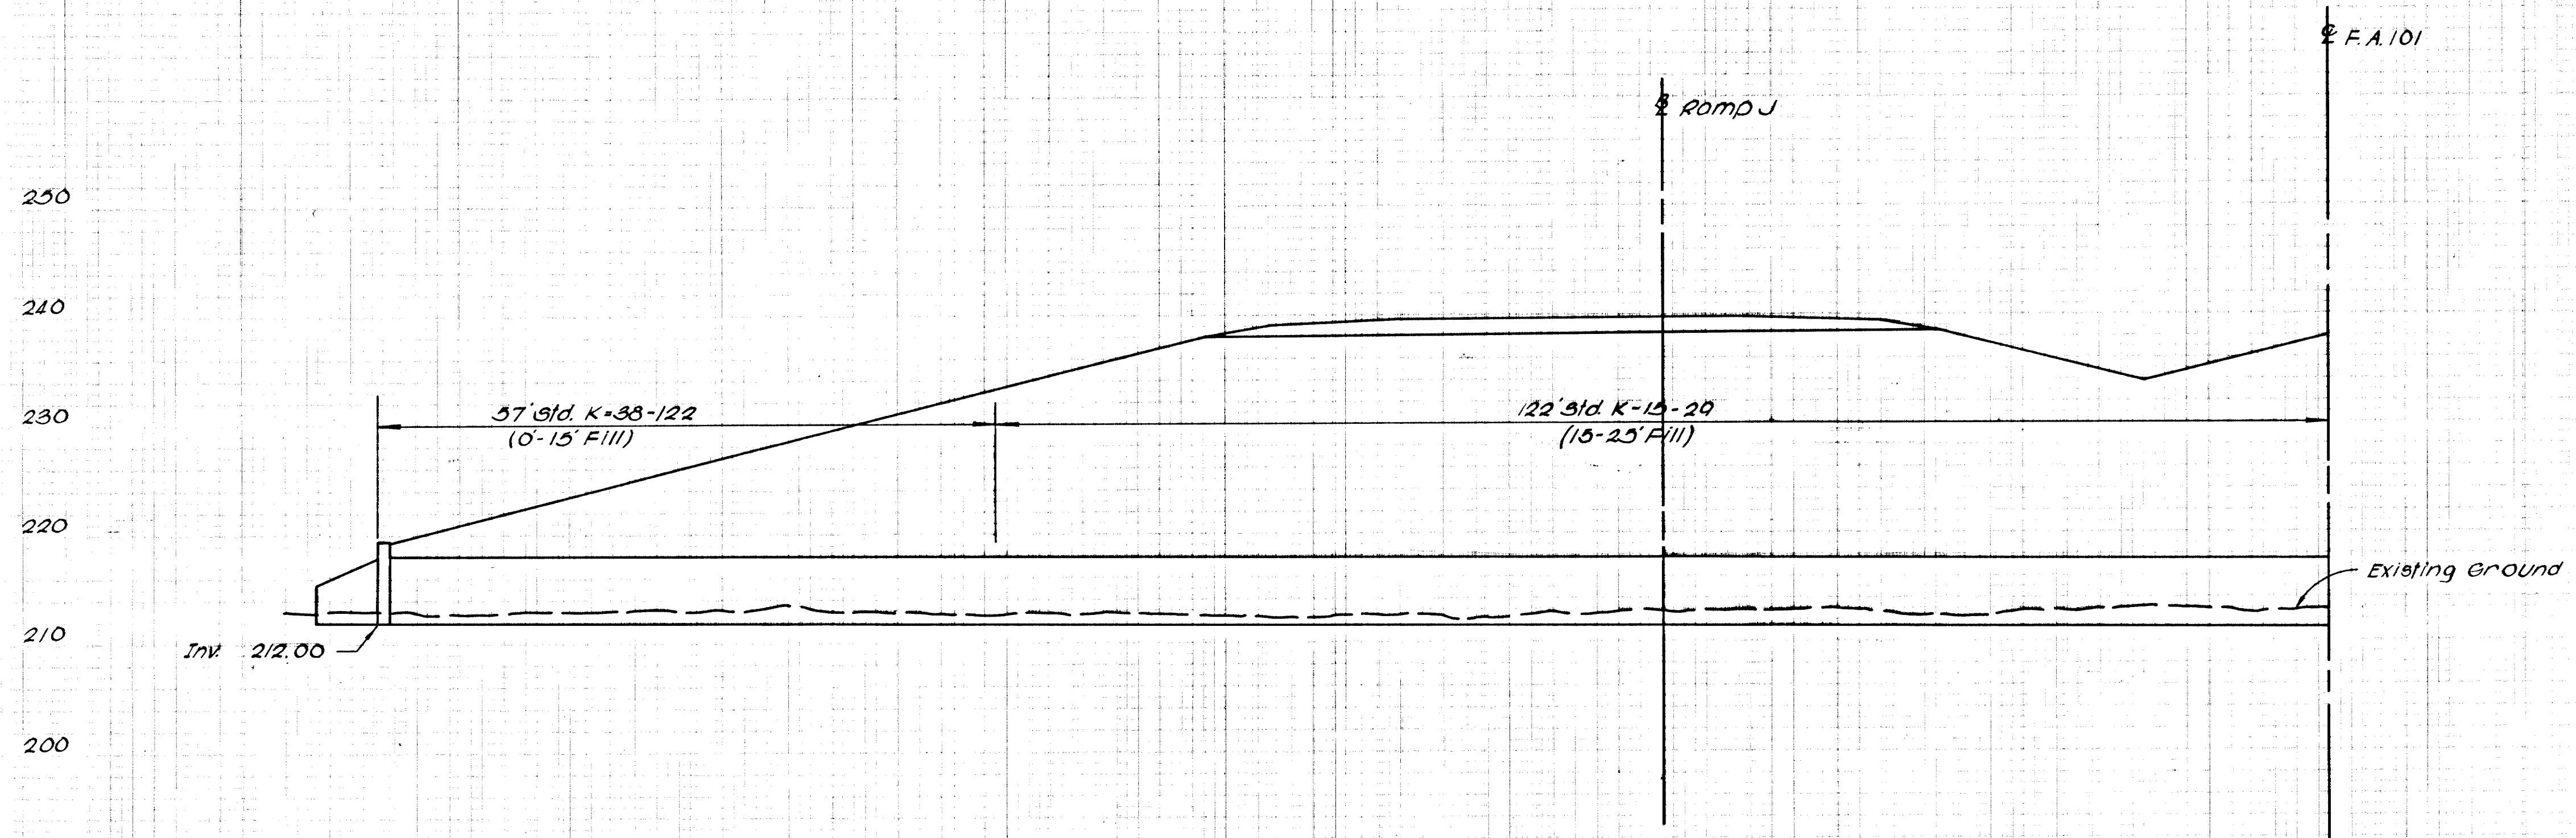

331' of Twin 8'x5' Concrete Box Culvert with Headwalls  
 Skew 90° to Ramp J  
 State Std. Drawing K-38-122 (90° Skew) & K-15-29  
 Class A Concrete (Roadway) 526.7 Cu. Yds.  
 Steel Bar Reinforcement (Roadway) 87989 lbs.

Waterway Data  
 Drainage Area: 306.5 Ac.  
 Design Discharge: 593 C.F.S.

Twin 8'x5' box Slp. 231+23.08 to F.A. 101  
 Sta. 241+85 to Ramp J  
 Scale: 1" = 10'


250  
240  
230  
220  
210  
200




MICROFILMED

FINAL SURVEY  
 NO. 6 BOOK  
 DATE 10/1/74

ORIGINAL SURVEY  
 NO. 6 BOOK  
 DATE 10/1/74

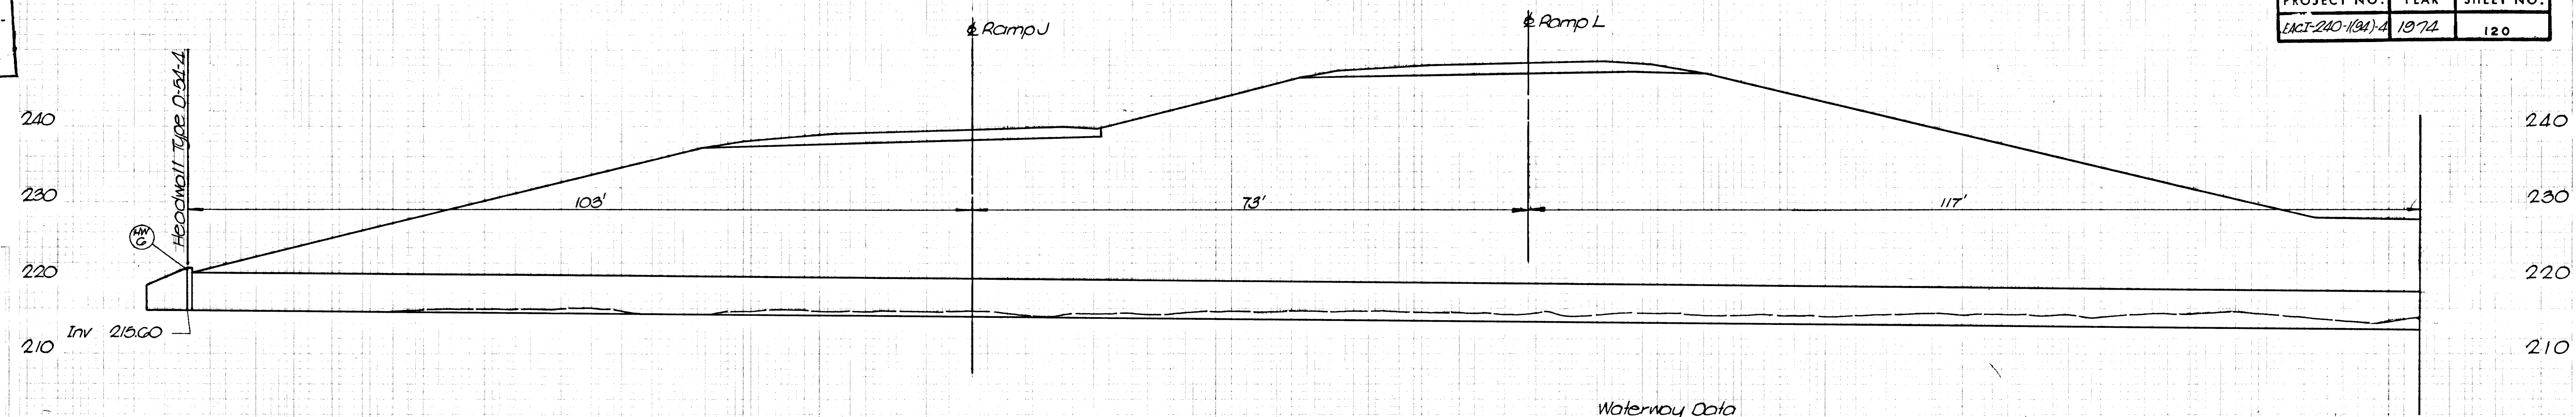


Waterway Data  
 Drainage Area: 45 Ac.  
 Design Discharge: 111 cfs

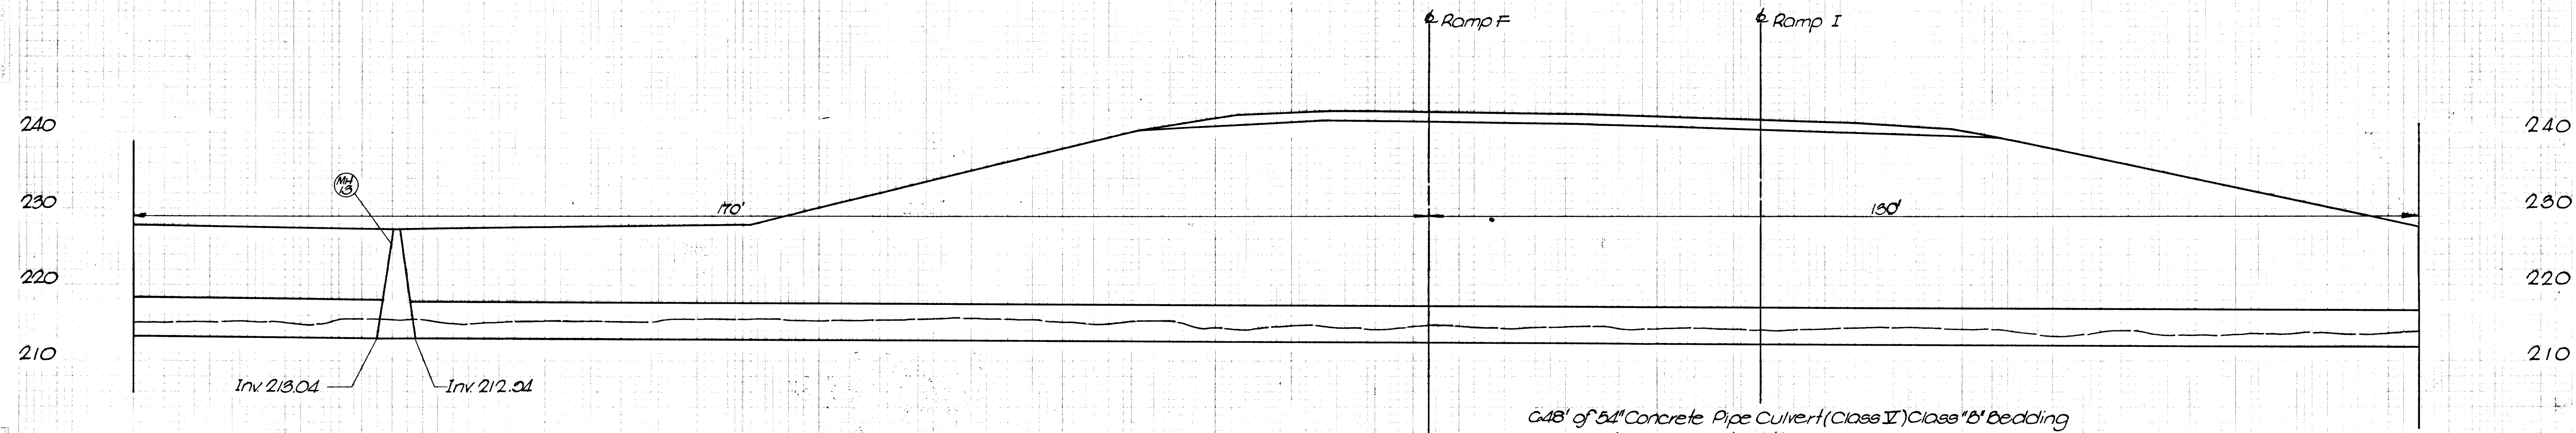

648' of 54" Concrete Pipe Culvert (Class II) Class "B" Bedding  
 Imperfect Trench Installation  
 Inlet 20° Skew-Std. Headwall Type D-54-4  
 Outlet 60° Skew-Std. Headwall Type E-54-4  
 Bedding Material (Pipe) Class "B" 371 C.Y.

54" Concrete Pipe Culvert  
 Station 252+70 ± Ramp J  
 Scale: 1" = 10'


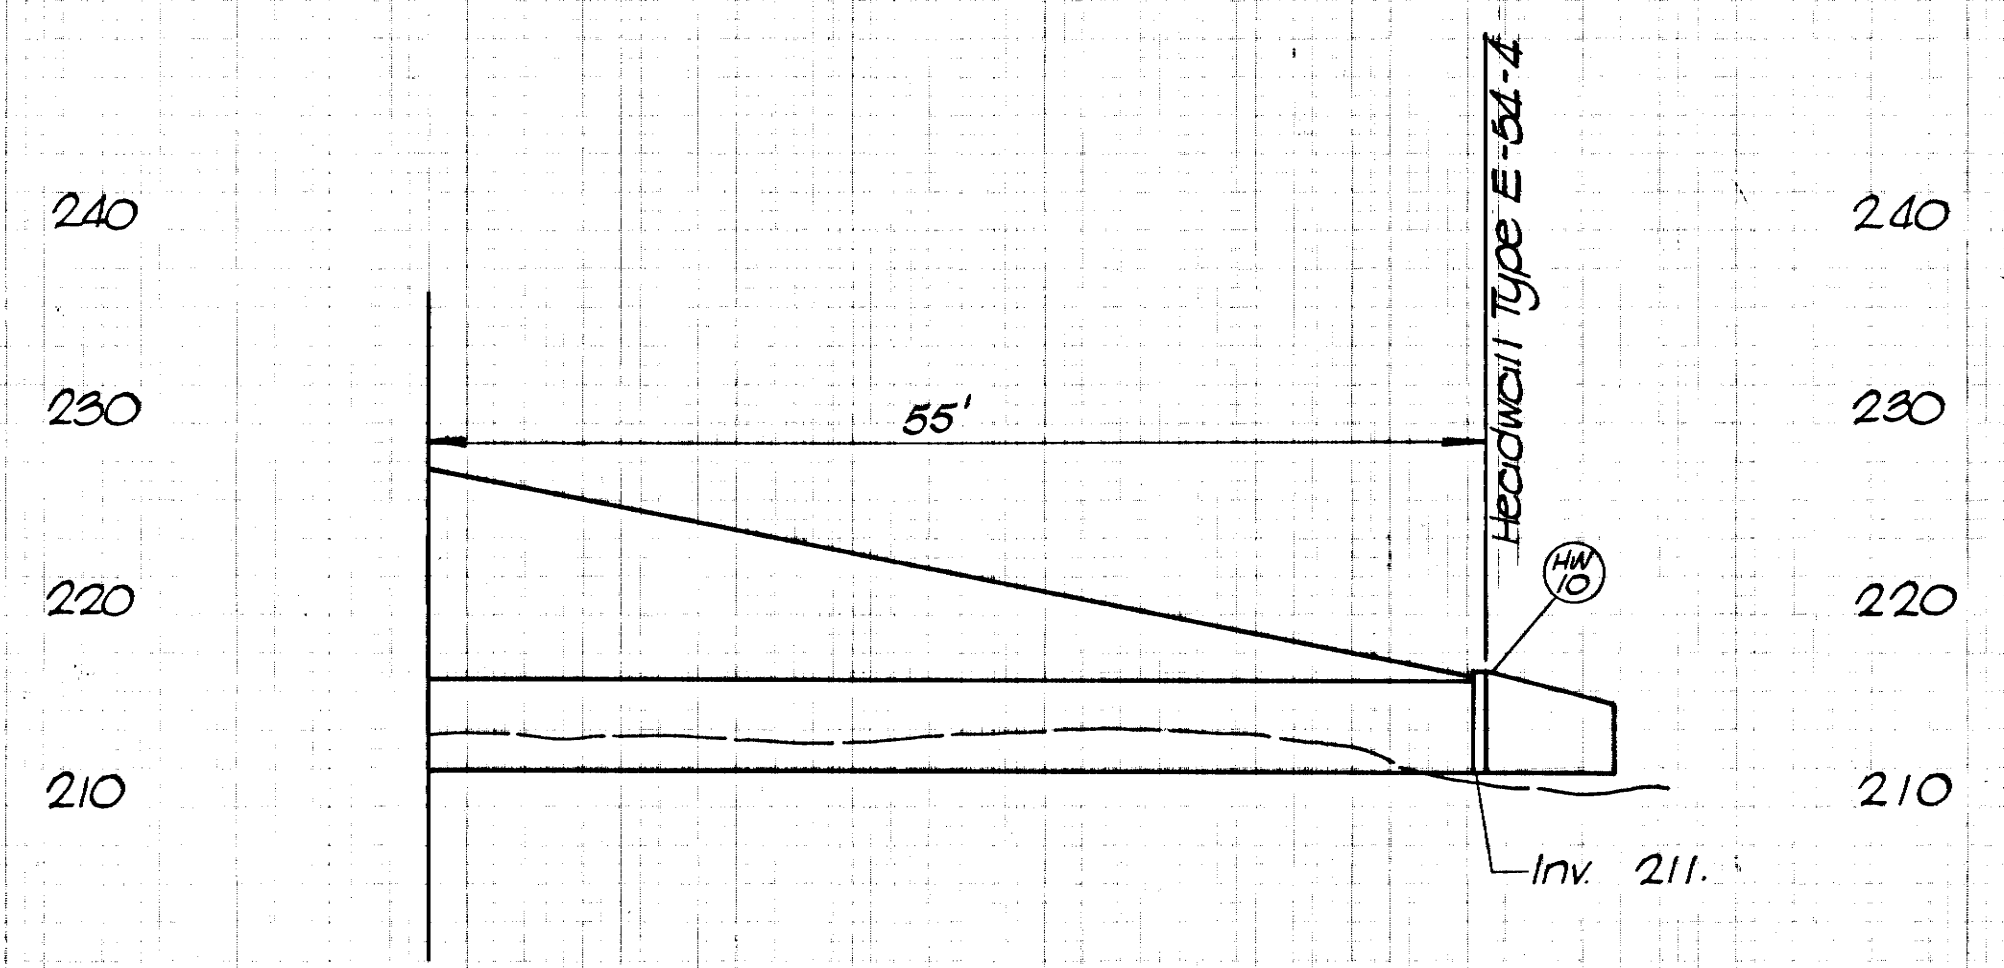




MICROFILMED

FINAL  
SURVEY  
NOTE BOOK  
NO. 100-100000


ORIGINAL  
SURVEY  
NOTE BOOK  
NO. 100-100000

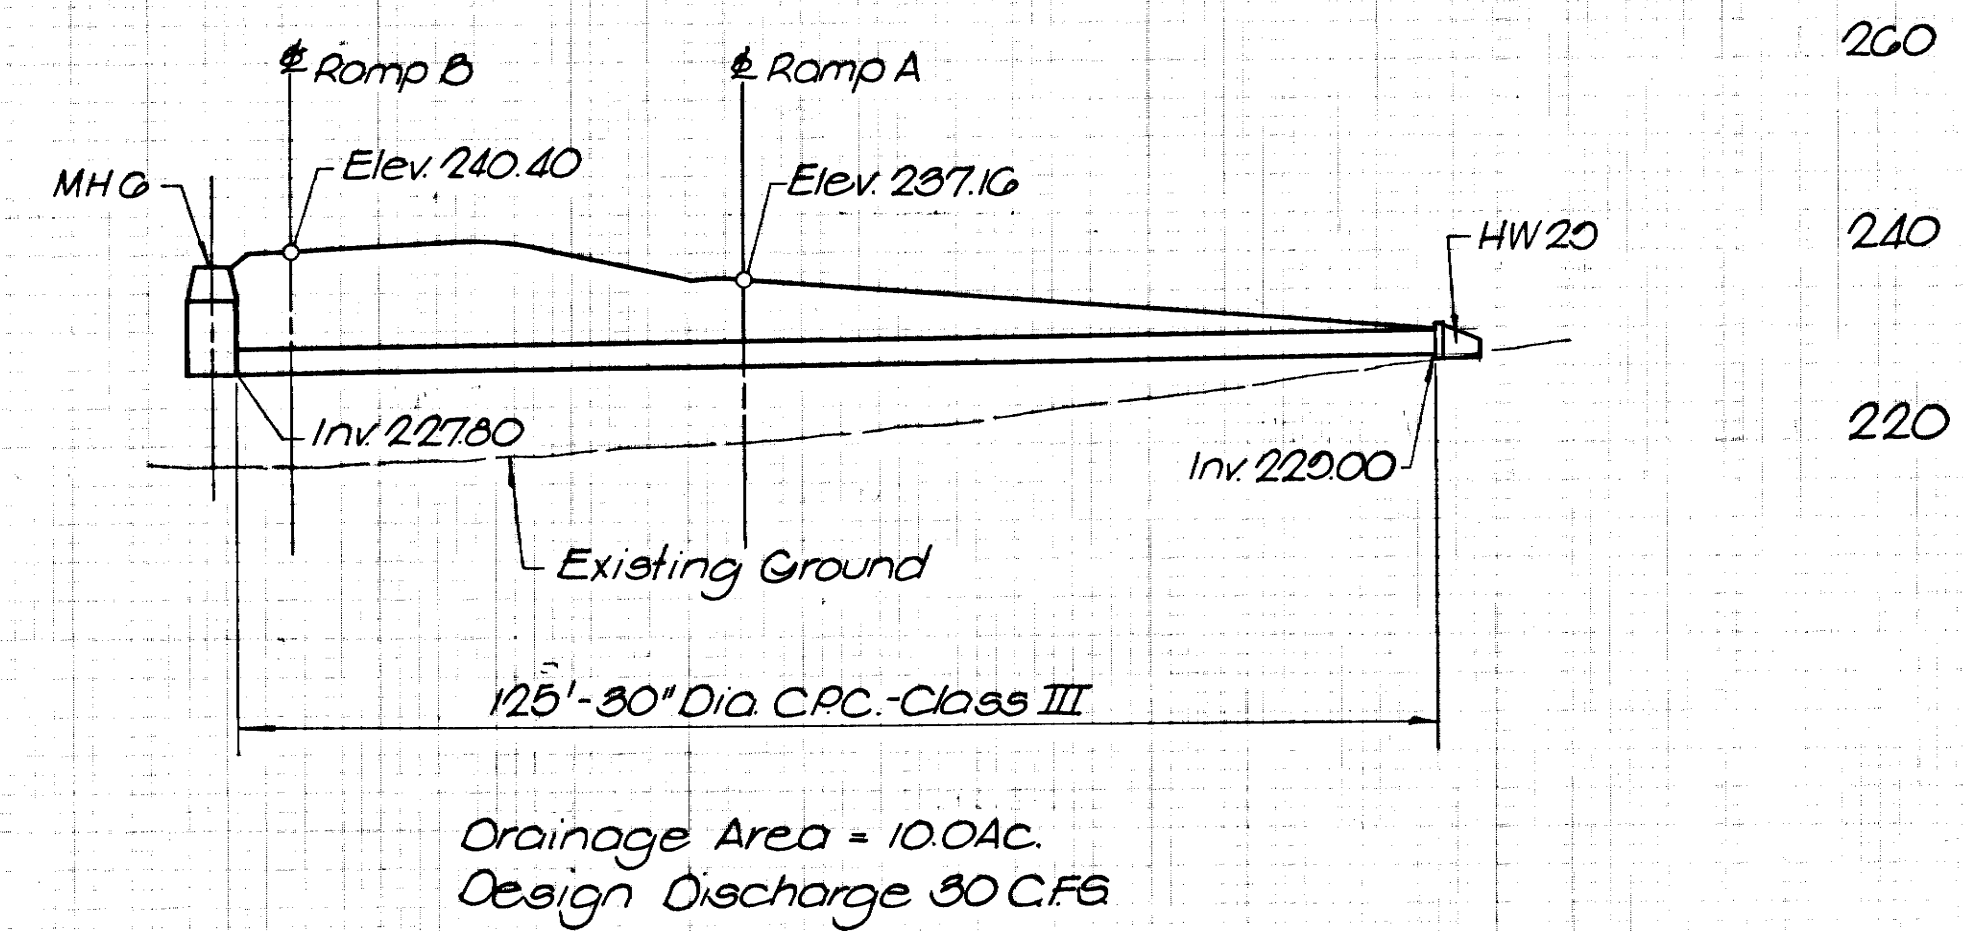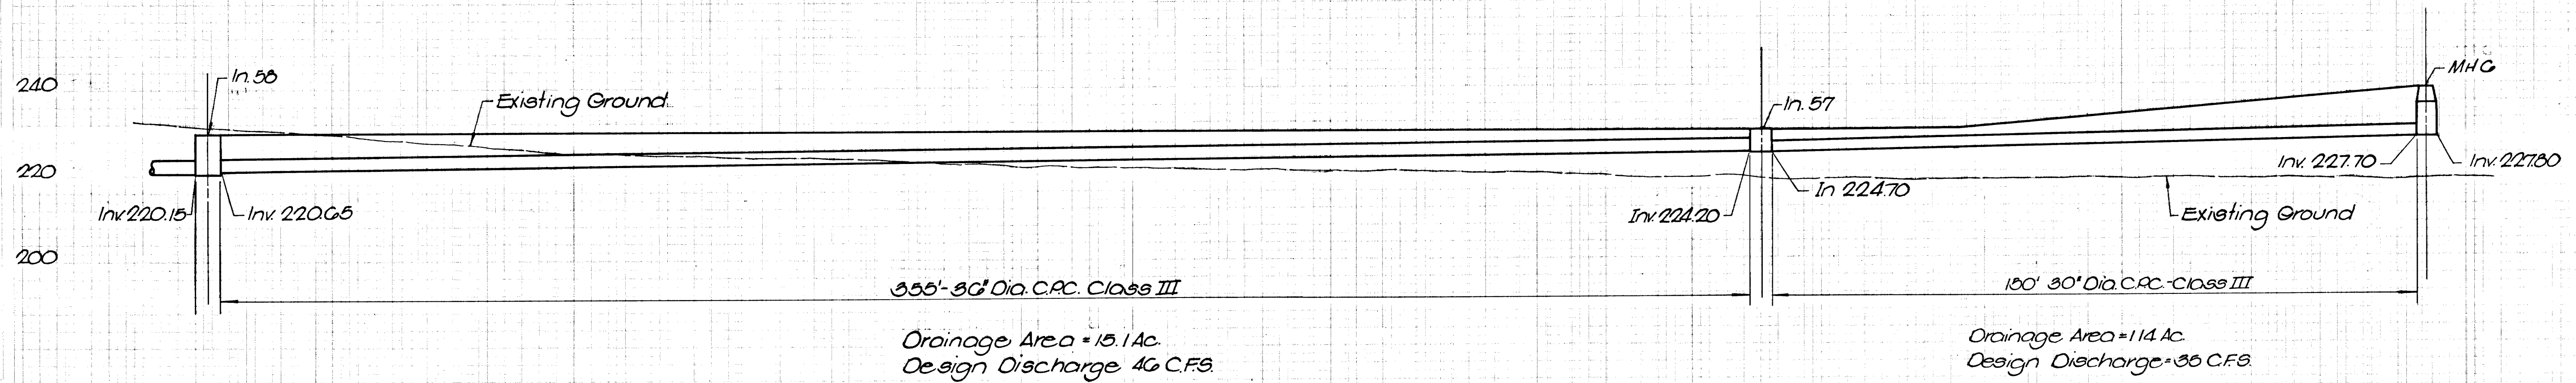




MICROFILMED



FINAL SURVEY  
 DATE: 11/1/74  
 BY: [Signature]  
 CHECKED: [Signature]  
 NO. 1

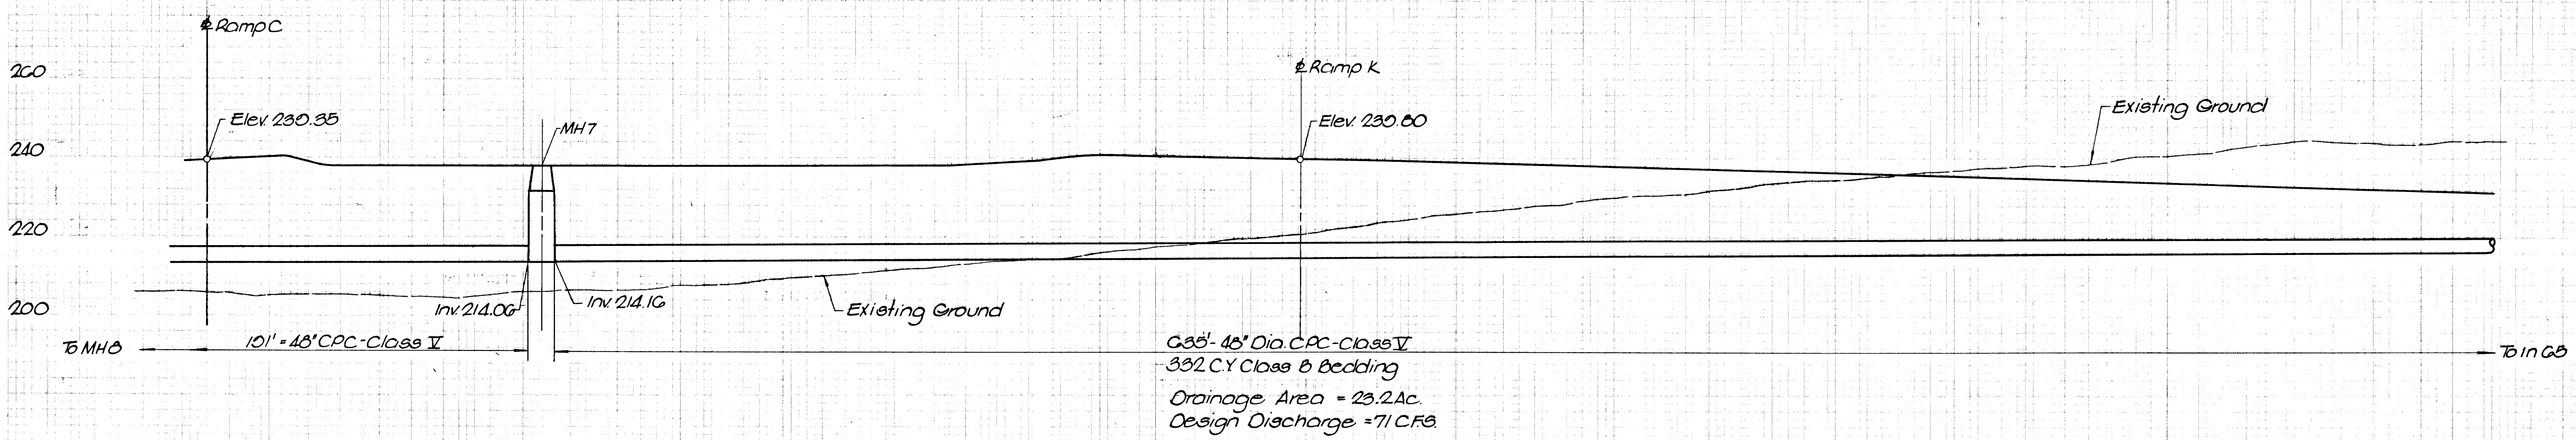

ORIGINAL SURVEY  
 DATE: 11/1/74  
 BY: [Signature]  
 CHECKED: [Signature]  
 NO. 1

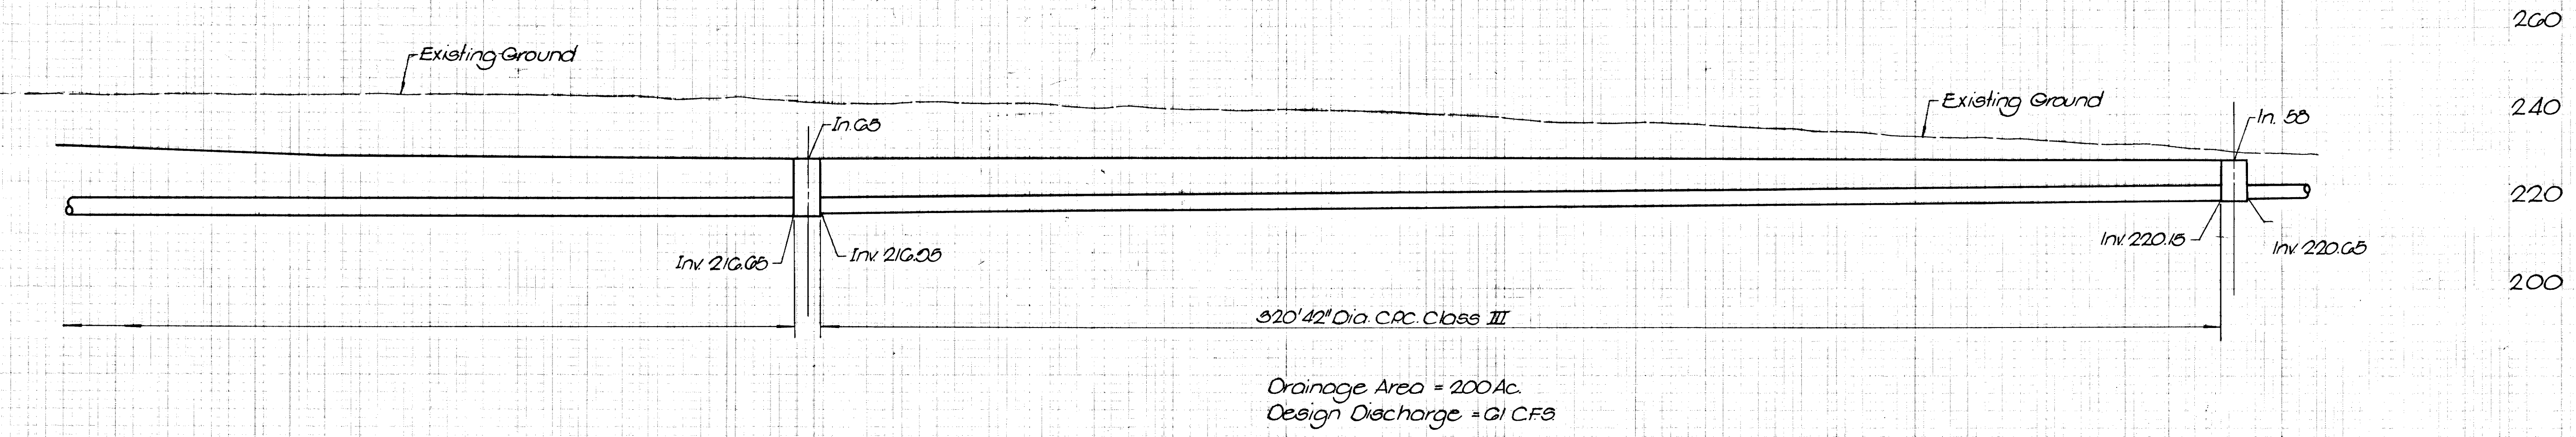




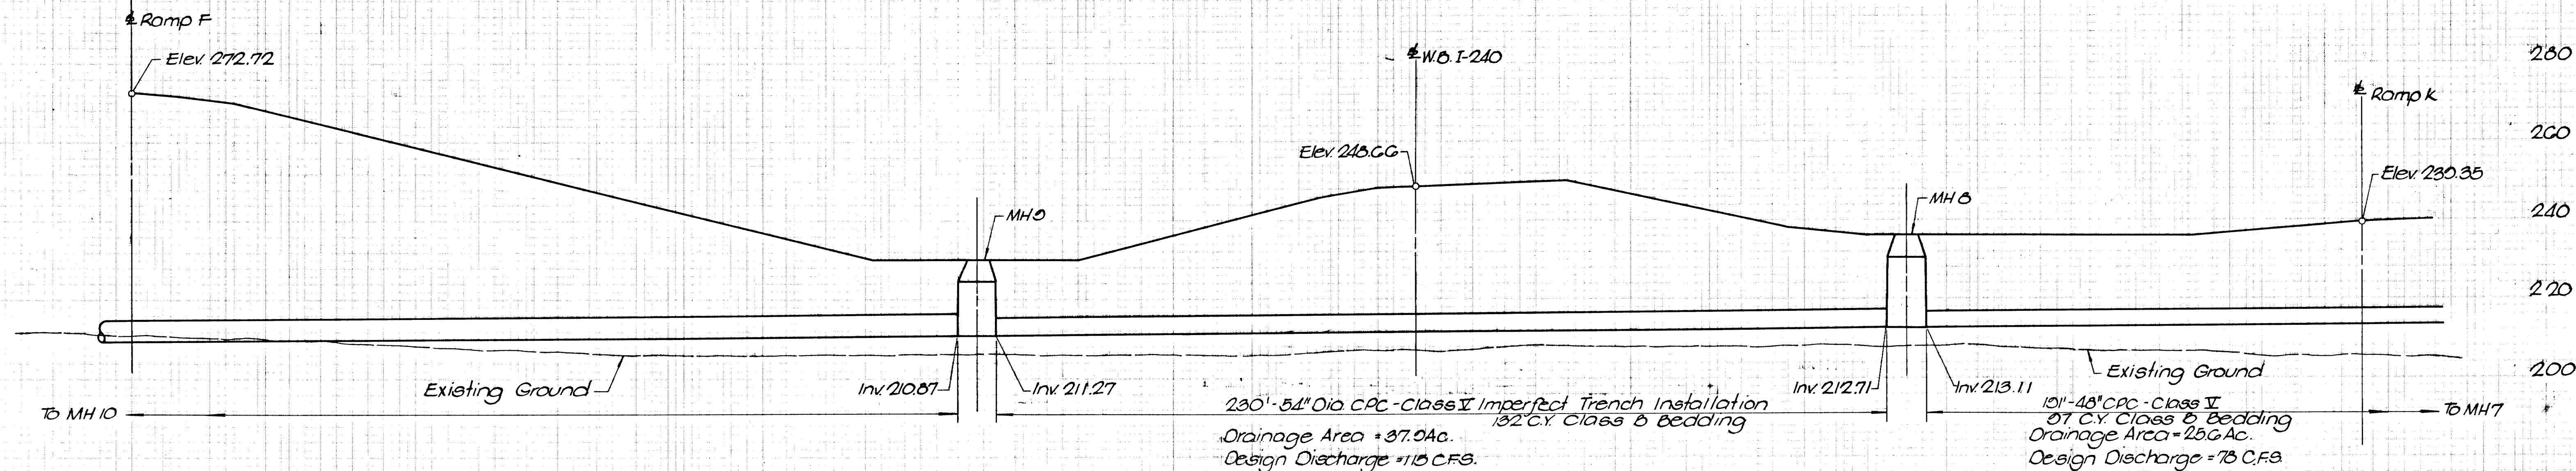
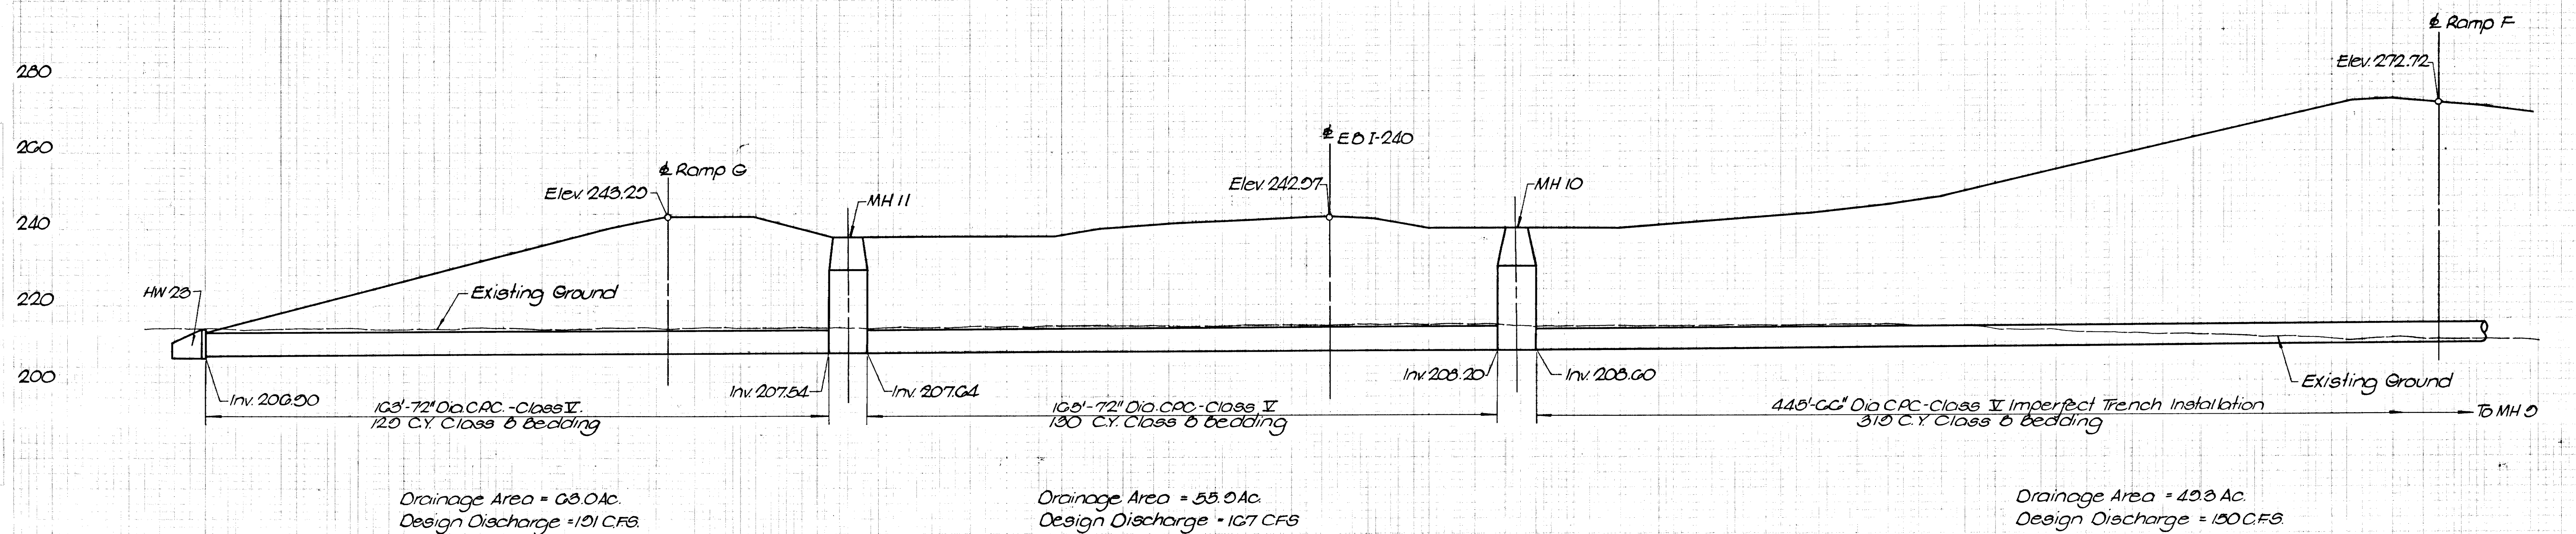




MICROFILMED

FINAL SURVEY  
 SURVEYED  
 DATE  
 NO.

ORIGINAL SURVEY  
 SURVEYED  
 DATE  
 NO.

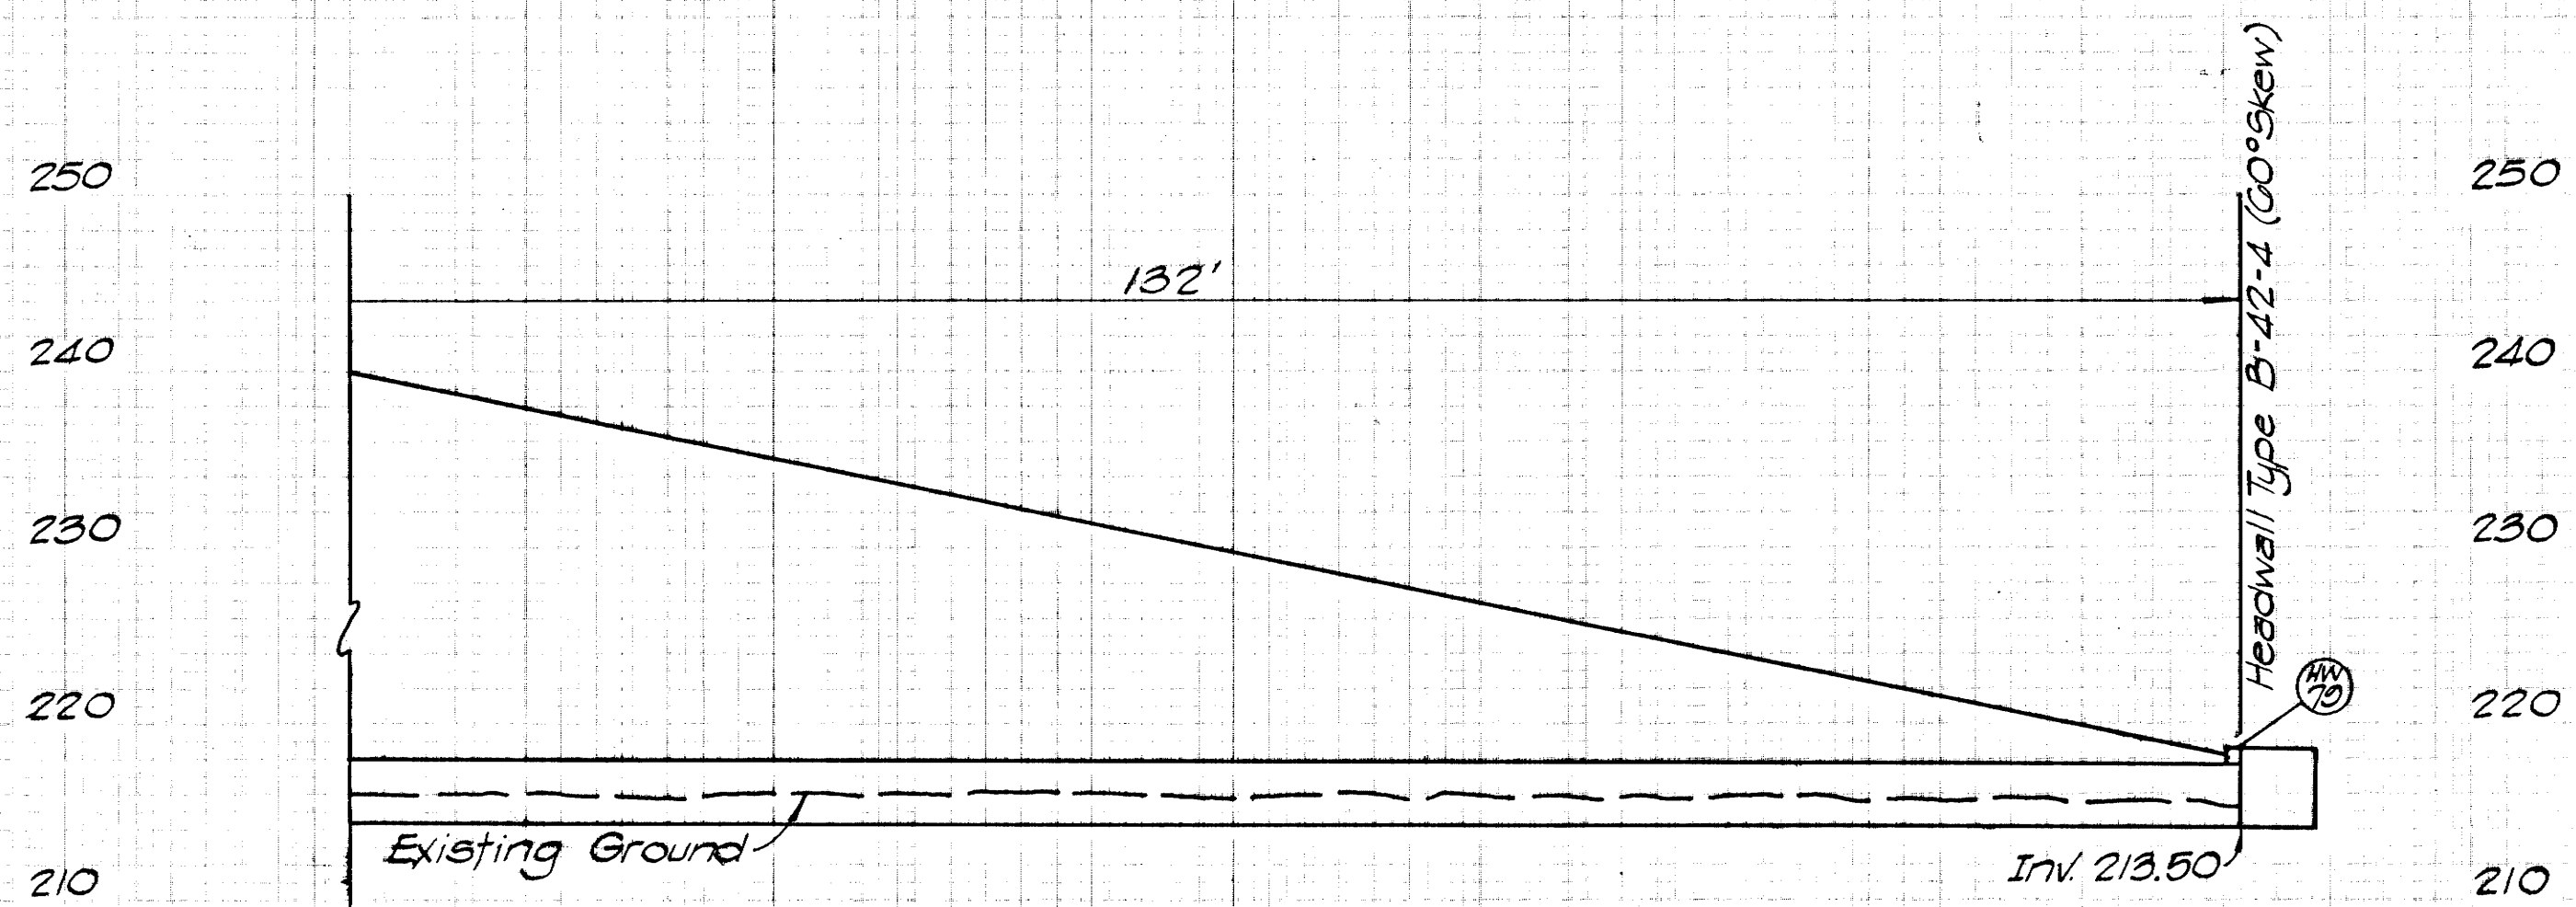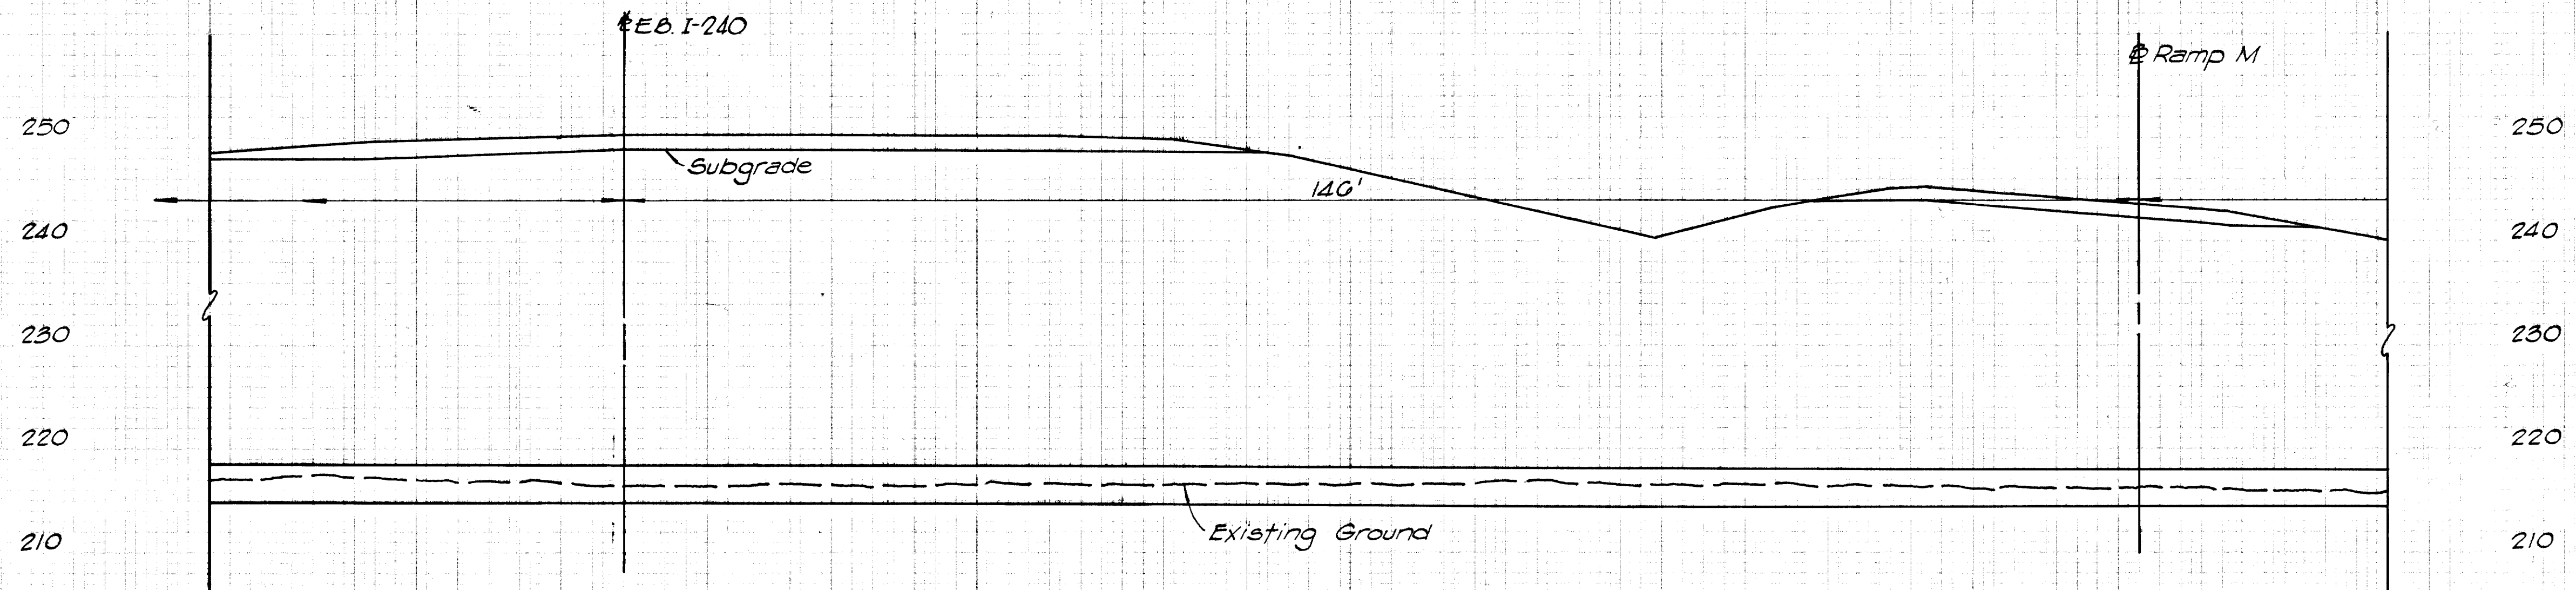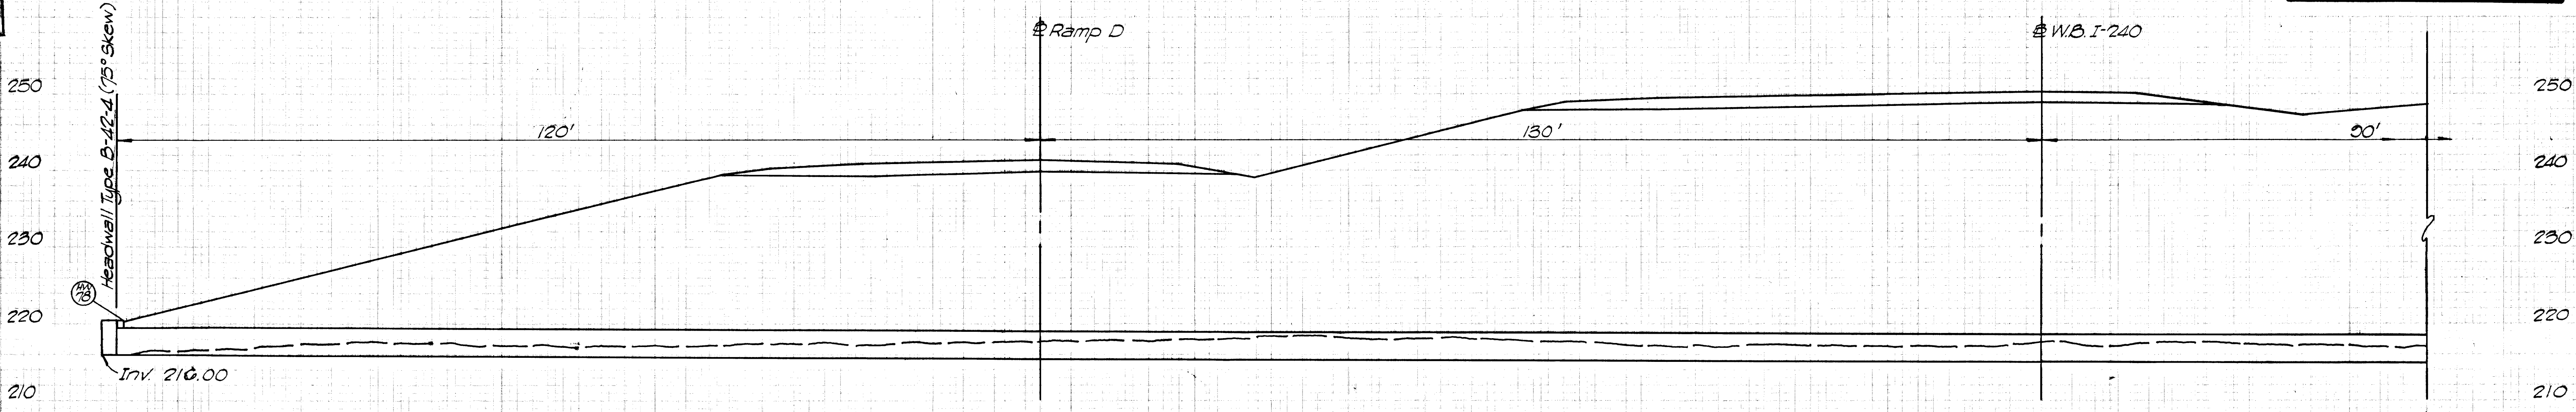

618' of 42" Concrete Pipe Culvert (Class V) Class B Bedding - Imperfect Trench Installation  
 Inlet 75° Skew - Std. Headwall Type B-42-4  
 Outlet 90° Skew - Std. Headwall Type B-42-4  
 Bedding Material (Pipe) Class B : 273 CY.



Waterway Data  
 Drainage Area: 22.1 Ac.  
 Design Discharge: 55 C.F.S.

42" Pipe Sta 8+55 Ramp D & 14+30 Ramp M  
 Scale 1"=10'



FINAL  
SURVEY  
NOTE BOOK


|           |          |    |      |
|-----------|----------|----|------|
| ORIGINAL  | RECEIVED | BY | DATE |
| SURVEY    | 1950     |    |      |
| NOTE BOOK | 1950     |    |      |

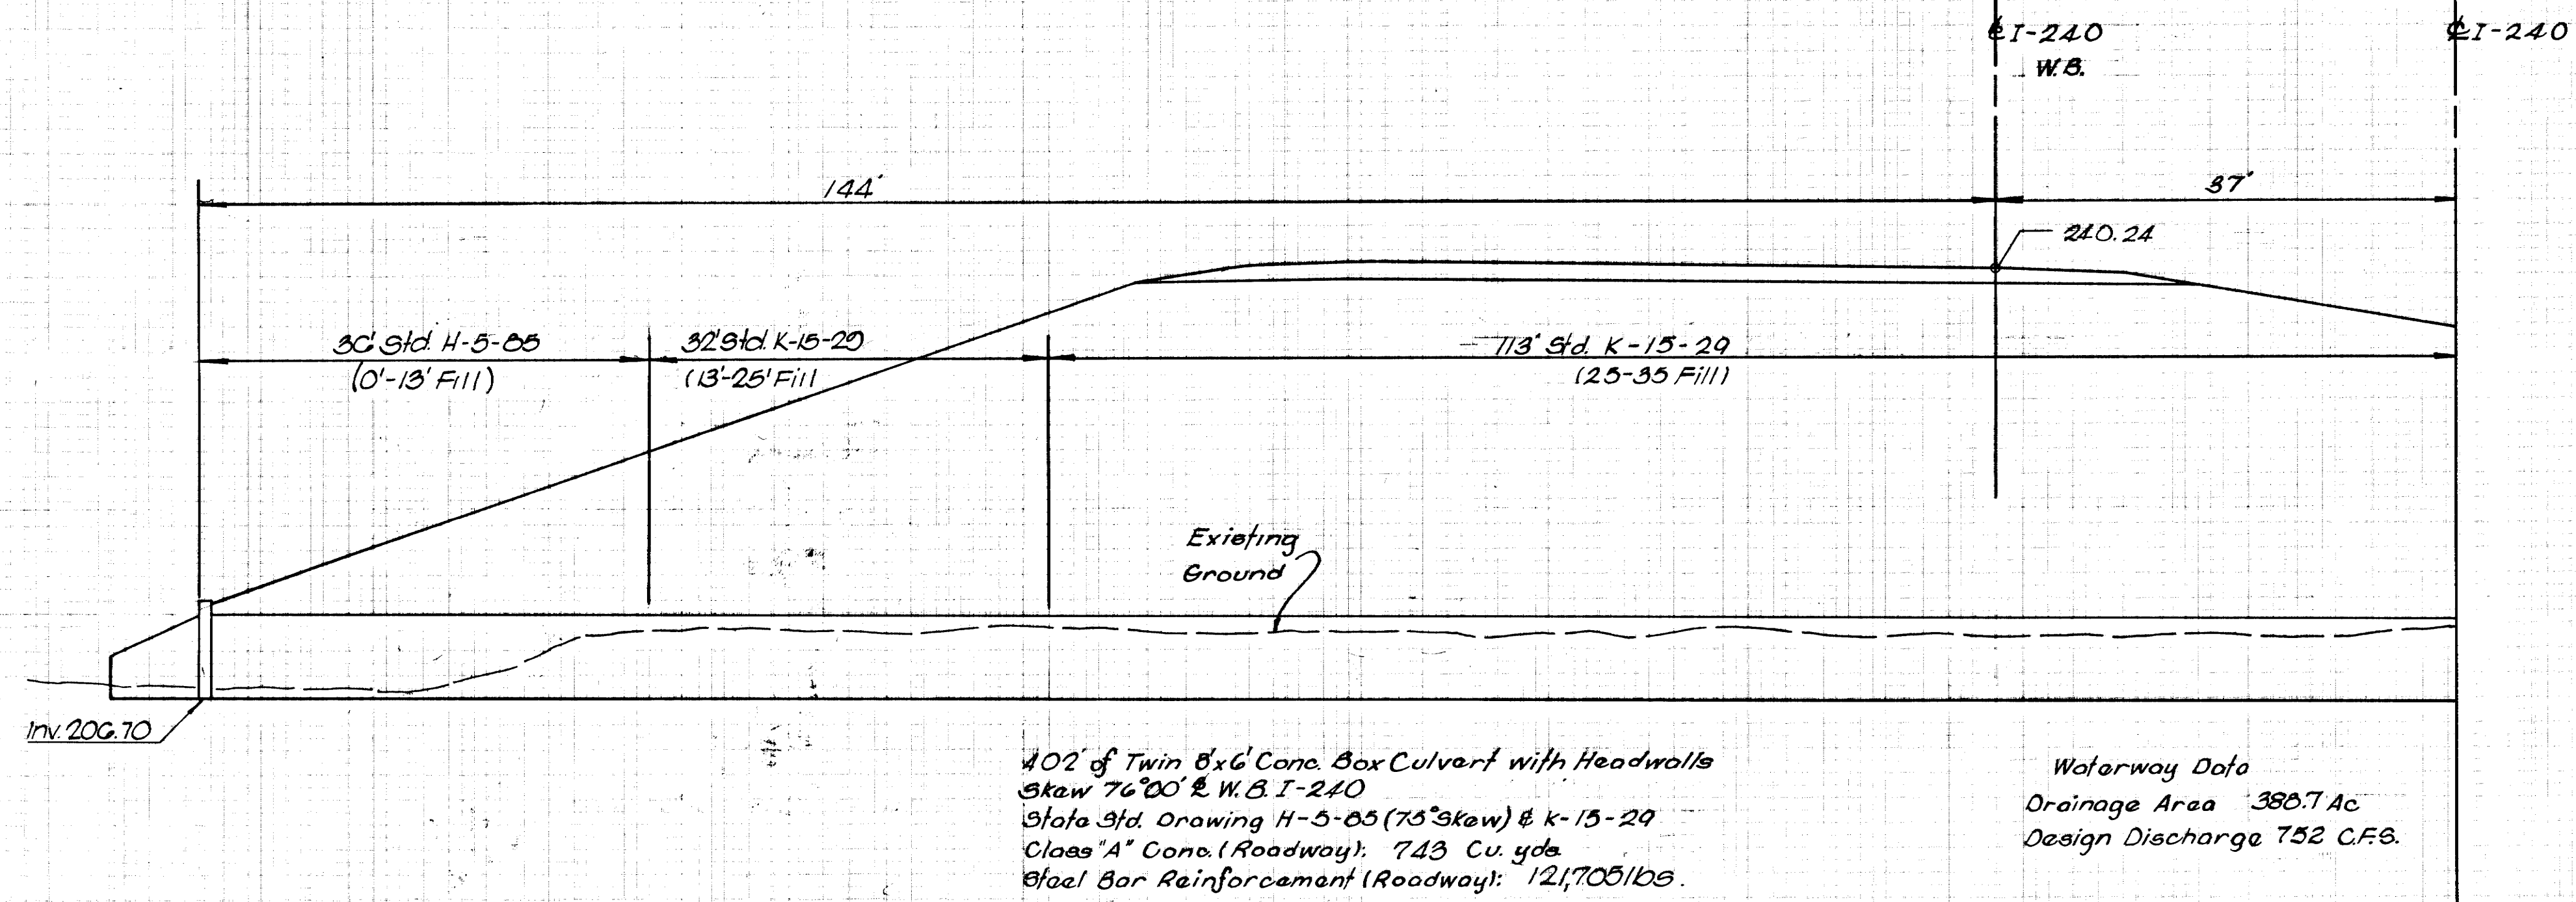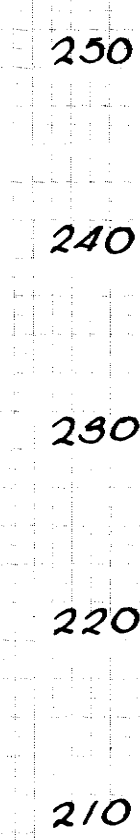

402' of Twin 8x6' Conc. Box Culvert with Headwalls  
Skew 76°00' & W.B. I-240  
State Std. Drawing H-5-85 (75° Skew) & K-13-29  
Class "A" Conc. (Roadway): 743 Cu. yds  
Steel Bar Reinforcement (Roadway): 121,705 lbs.

Waterway Data  
Drainage Area 388.7 Ac  
Design Discharge 752 C.F.S.

Twin 6'x6' Conc. Box Culvert  
Sta. 305+67 W.B. I-240  
Scale: 1"=10'

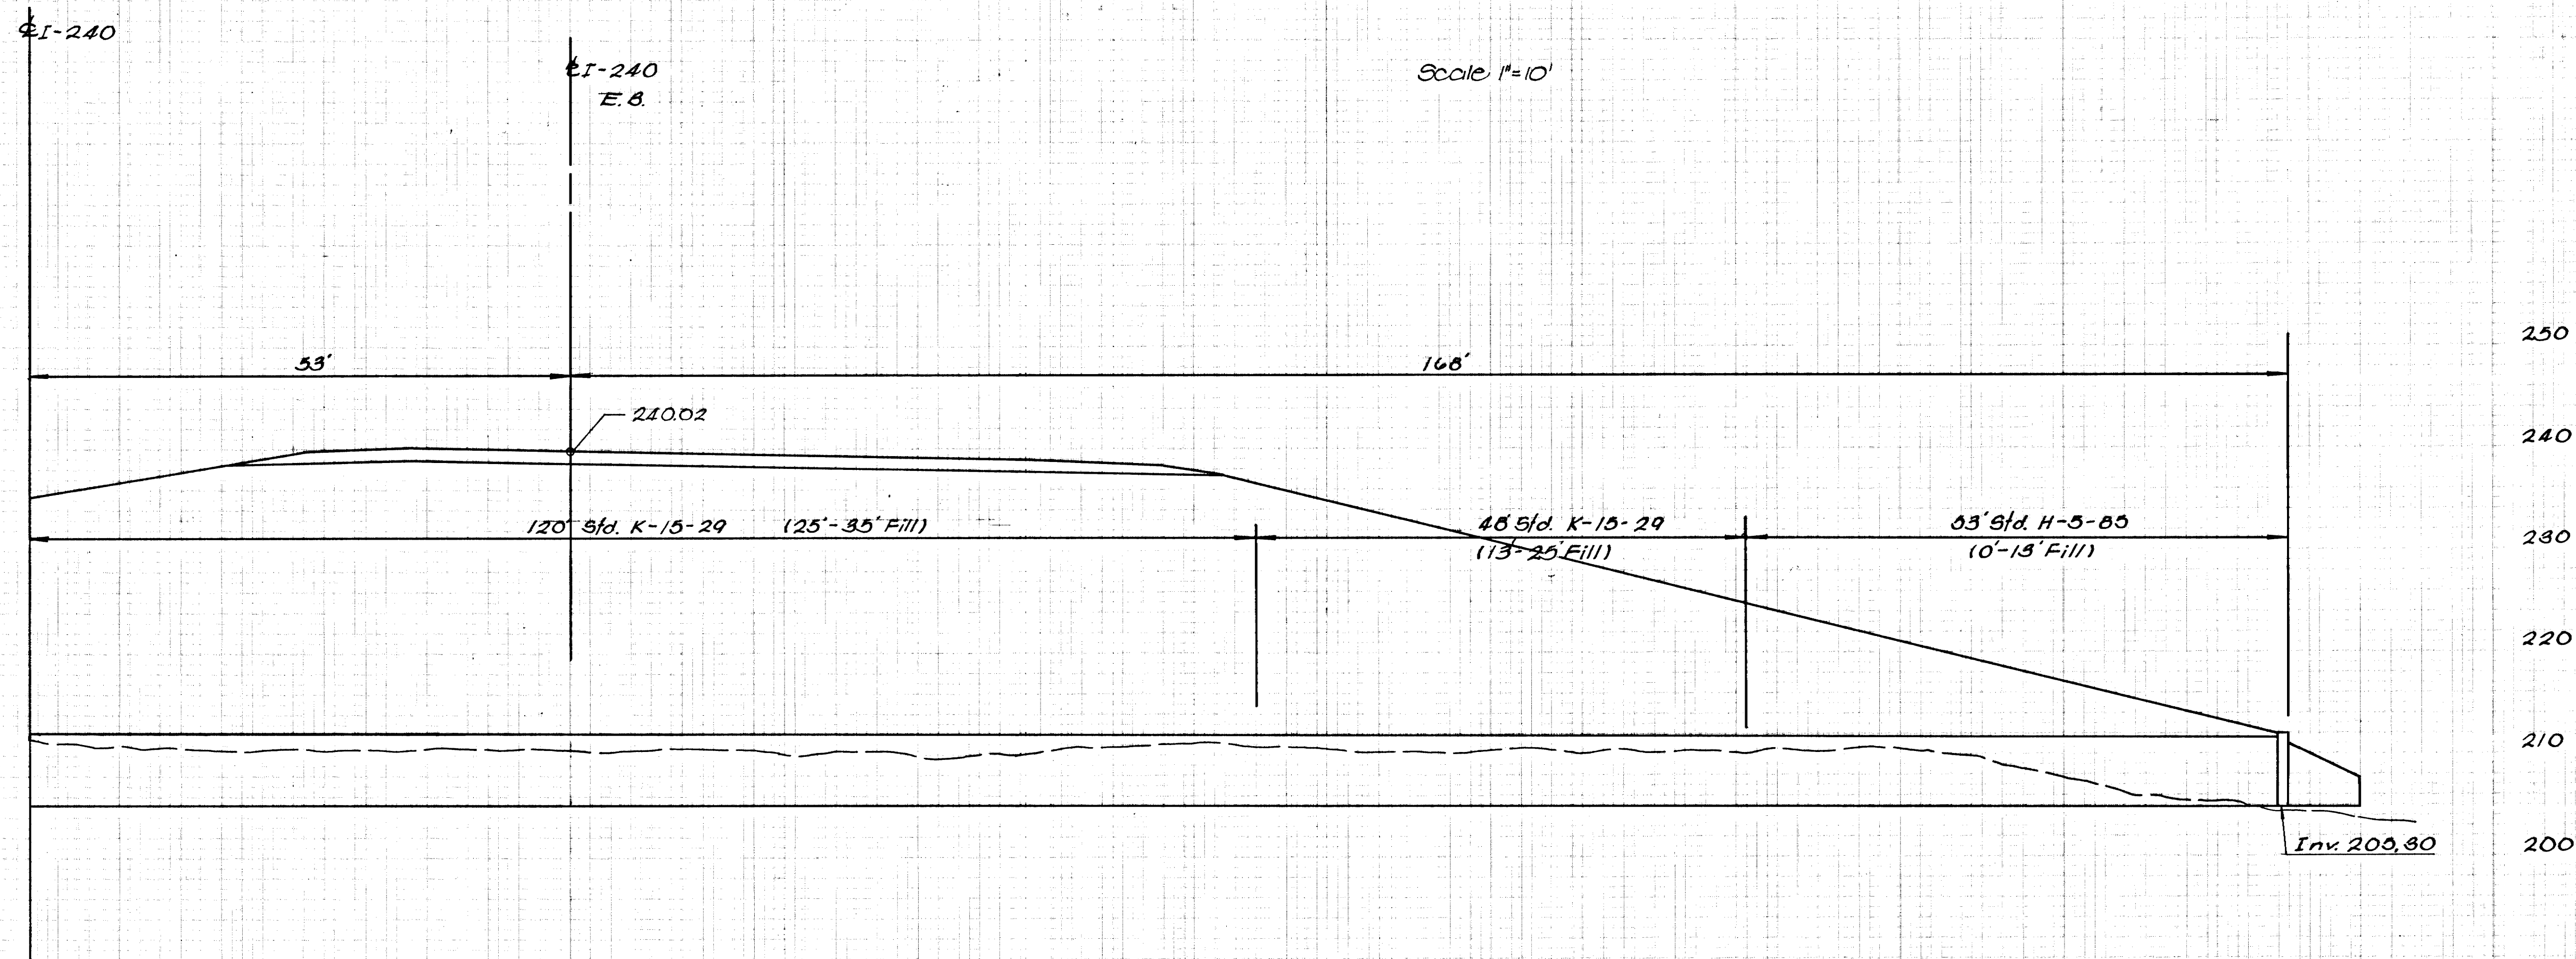




MICROFILMED

FINAL  
SURVEY  
NOTED  
DATE 10/1/74  
BY

ORIGINAL  
SURVEY  
NOTED  
DATE 10/1/74  
BY


250  
240  
230  
220  
210  
200

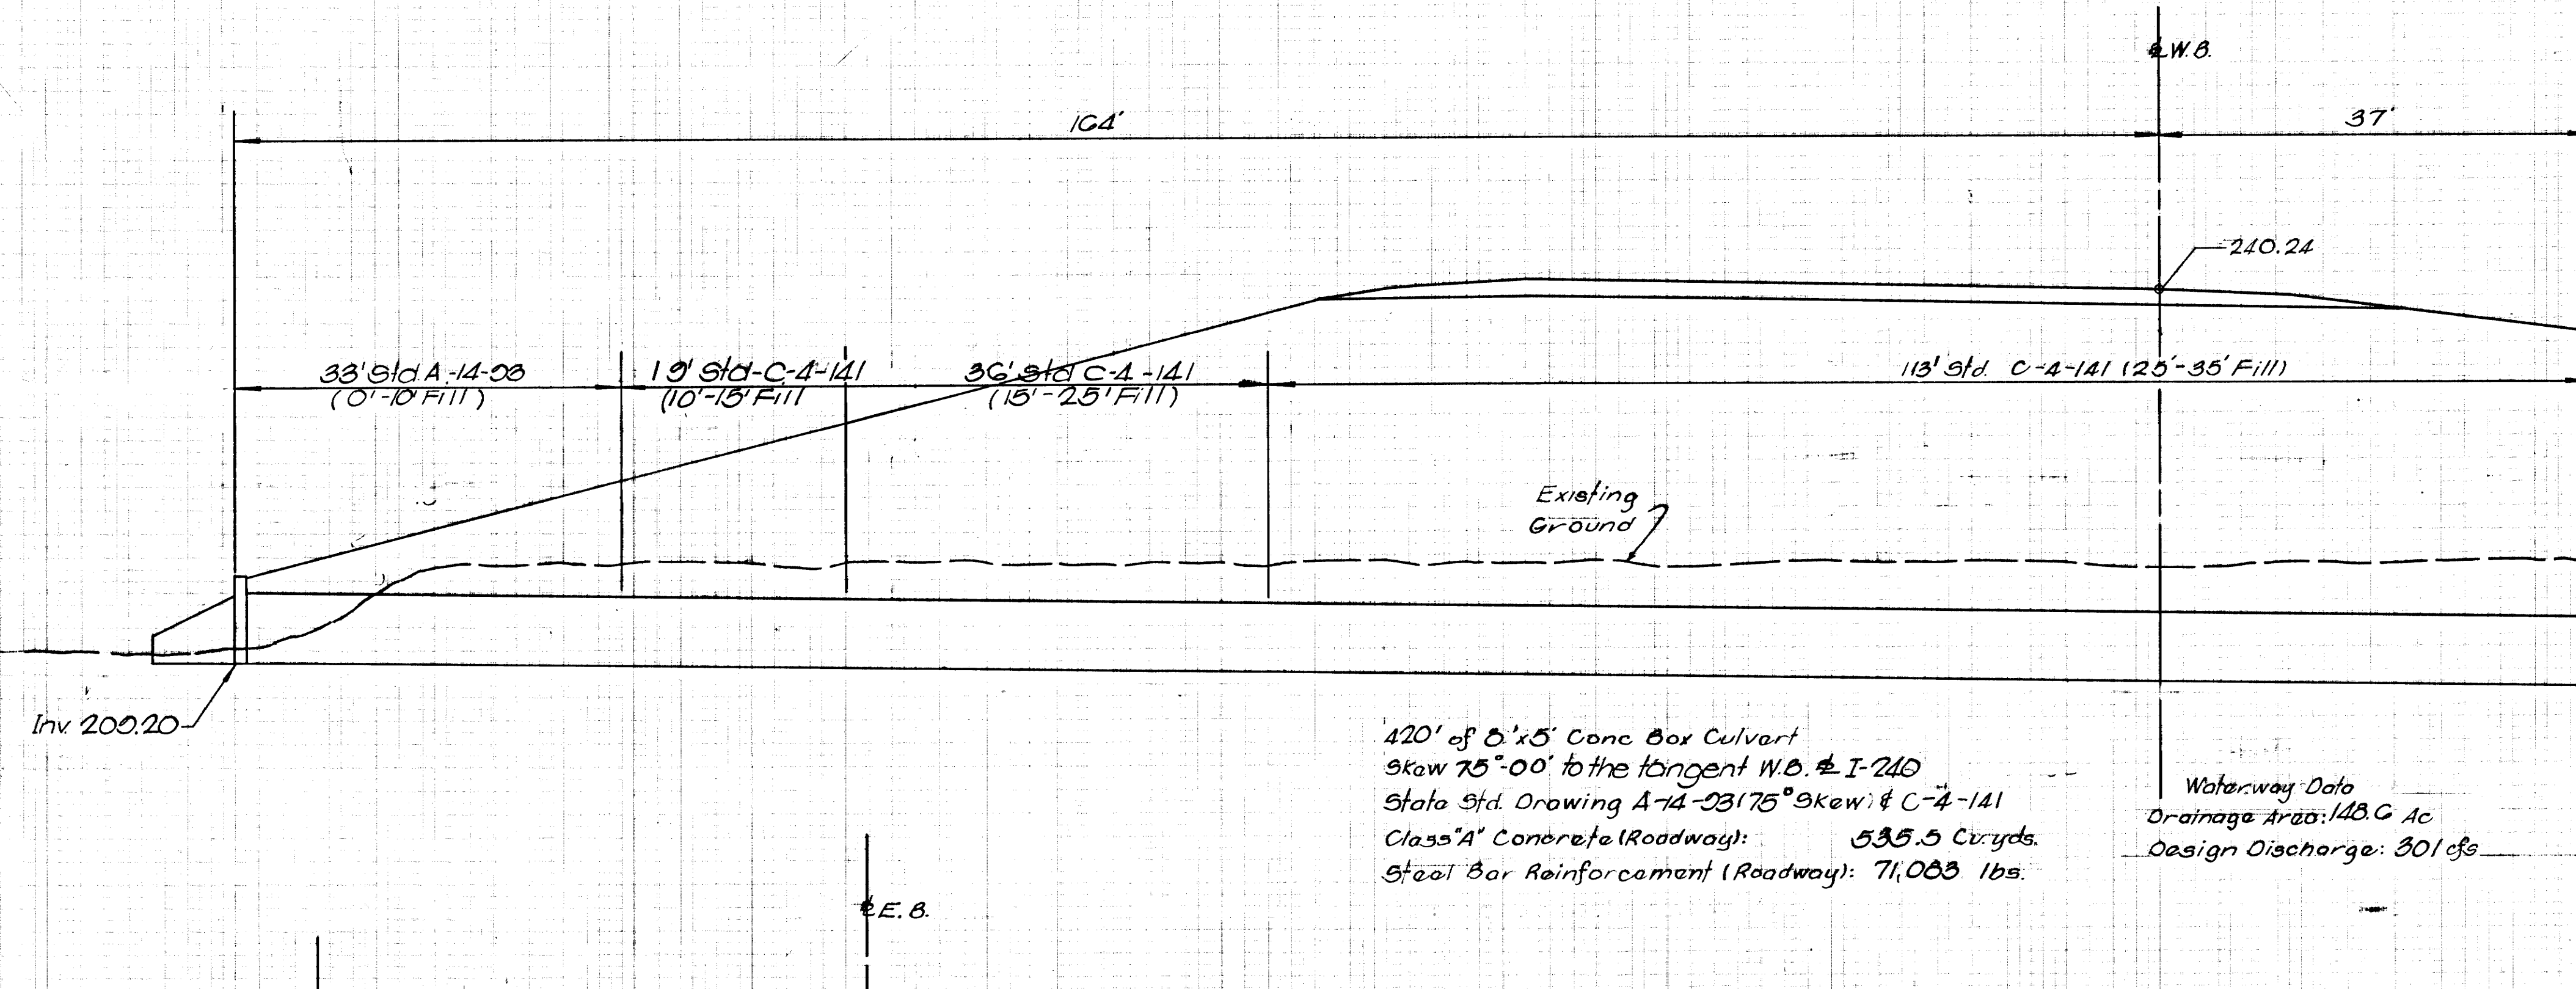

420' of 8'x5' Conc Box Culvert  
Skew 75°-00' to the tangent W.B. I-240  
State Std. Drawing A-14-23 (75° Skew) & C-4-141  
Class "A" Concrete (Roadway): 535.5 Cuyds.  
Steel Bar Reinforcement (Roadway): 71,083 lbs.

Waterway Data  
Drainage Area: 148.6 Ac  
Design Discharge: 301 cfs

8'x5' Concrete Box Culvert  
Sta 915+05 to Tangent W.B. I-240  
Scale: 1"=10'

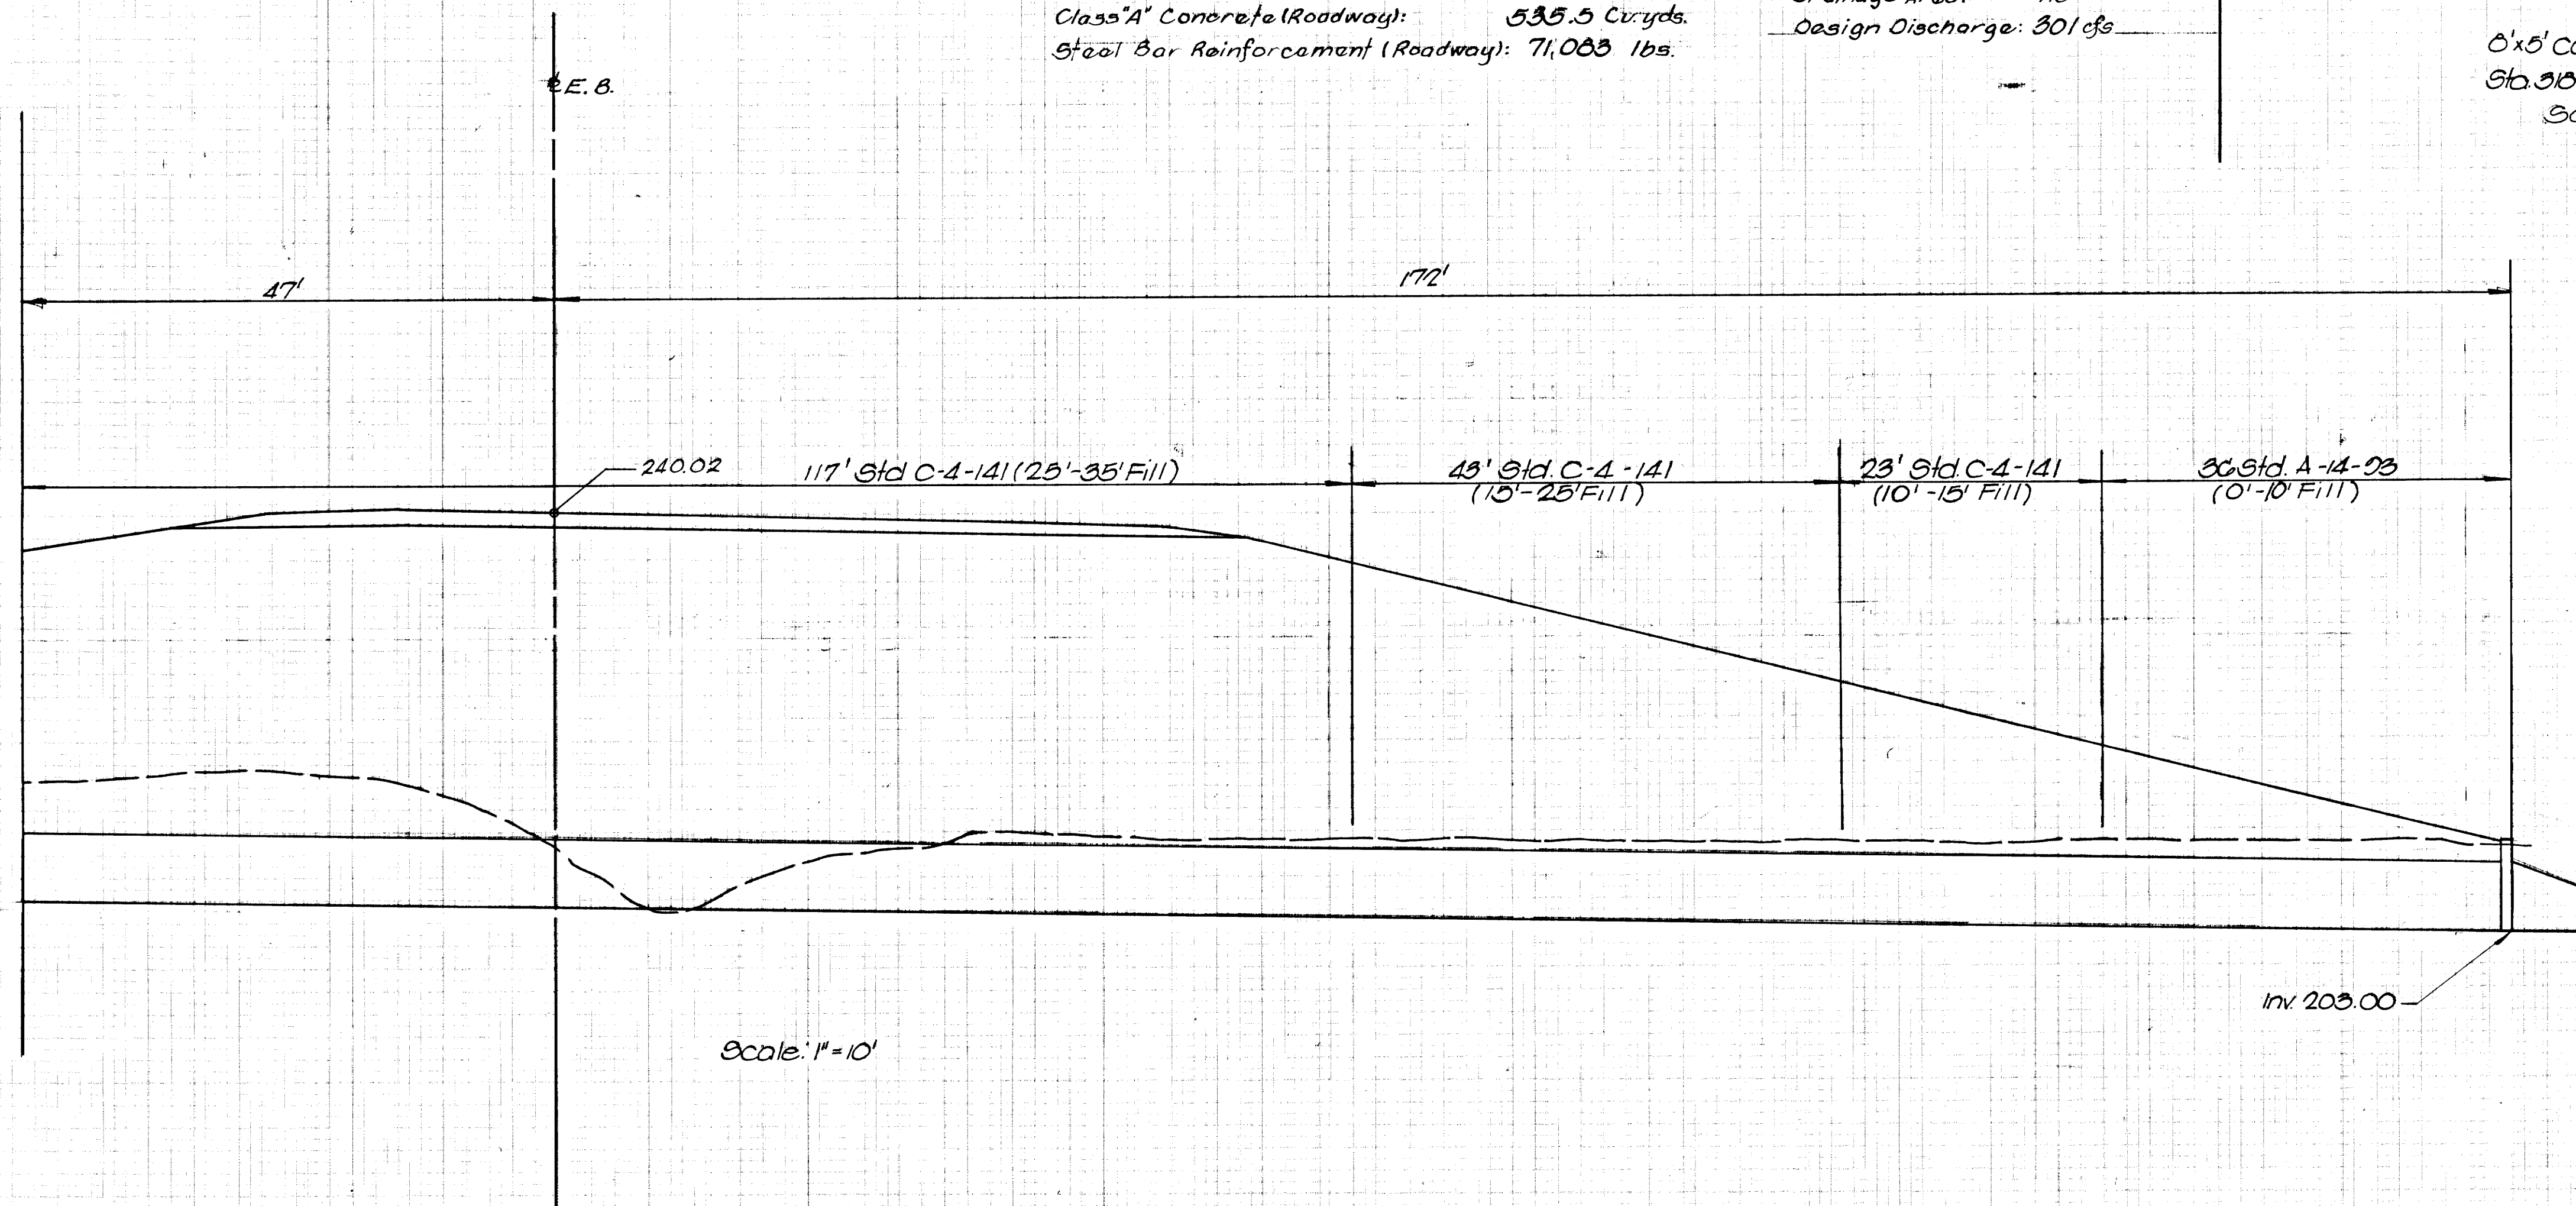


250  
240  
230  
220  
210  
200



MICROFILMED

ORIGINAL SURVEY  
 NOTE BOOK NO. 1045  
 DATE 10/1/74  
 BY JAS. CHURCH

ORIGINAL SURVEY  
 NOTE BOOK NO. 1045  
 DATE 10/1/74  
 BY JAS. CHURCH

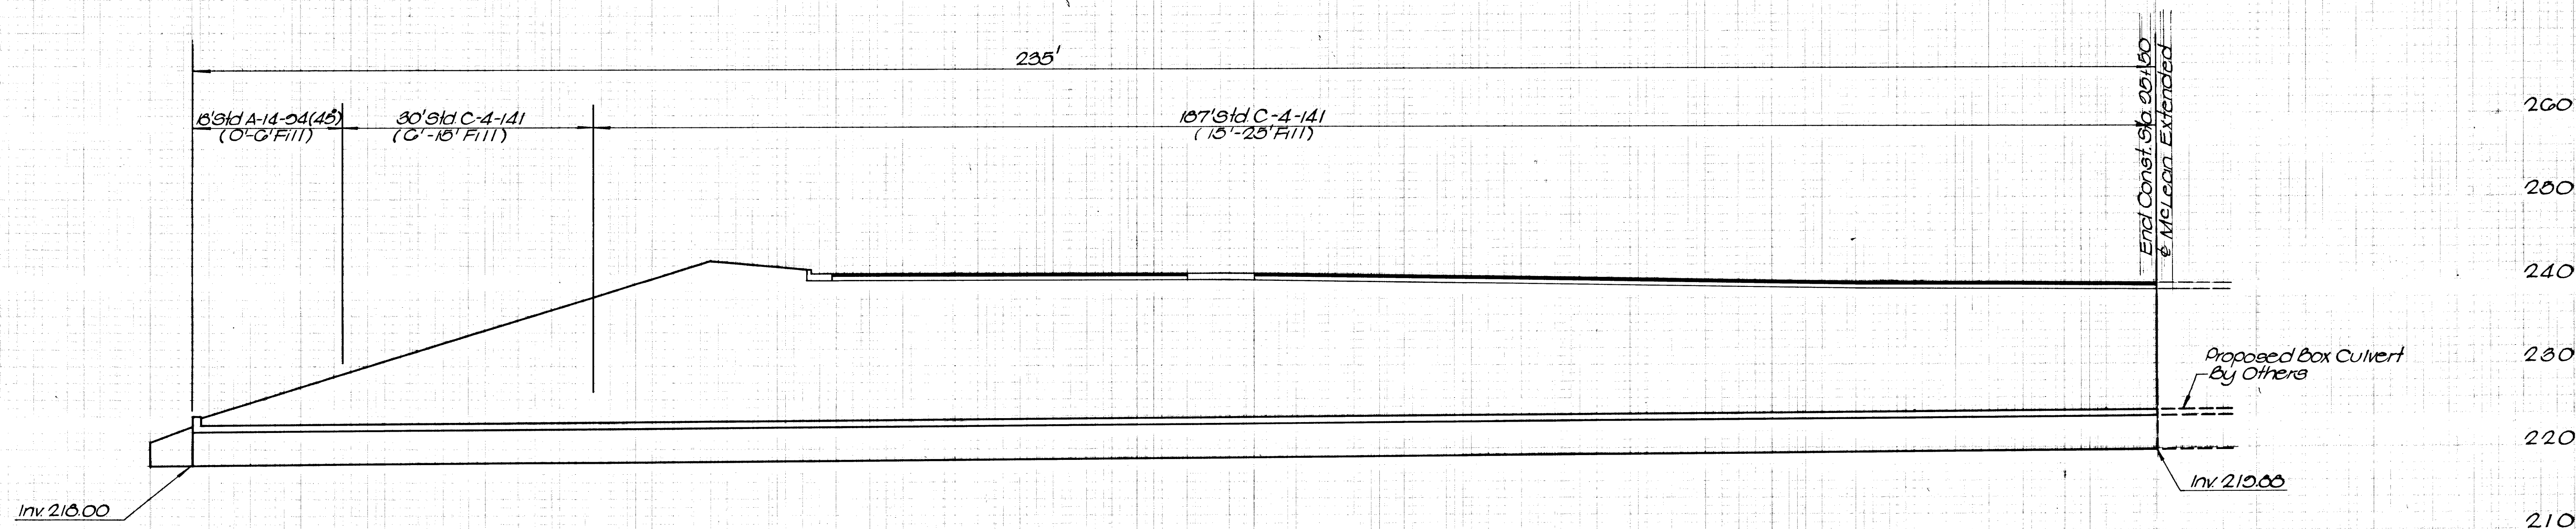

235' of 8'x4' Concrete Box Culvert with one Headwall  
 State Std. Drawing No. A-14-94 (45° Skew) & C-4-141  
 Class 'A' Concrete (Roadway): 260.3 Cu. Yds.  
 Steel Bar Reinforcement 35542 lbs.


Waterway Data  
 Drainage Area: 120 Ac.  
 Design Discharge: 257 cfs

8'x4' Concrete Box Culvert  
 Under McLean Extended  
 Scale: 1"=10'




MICROFILMED

FINAL SURVEY  
 NOTE BOOK  
 NO.

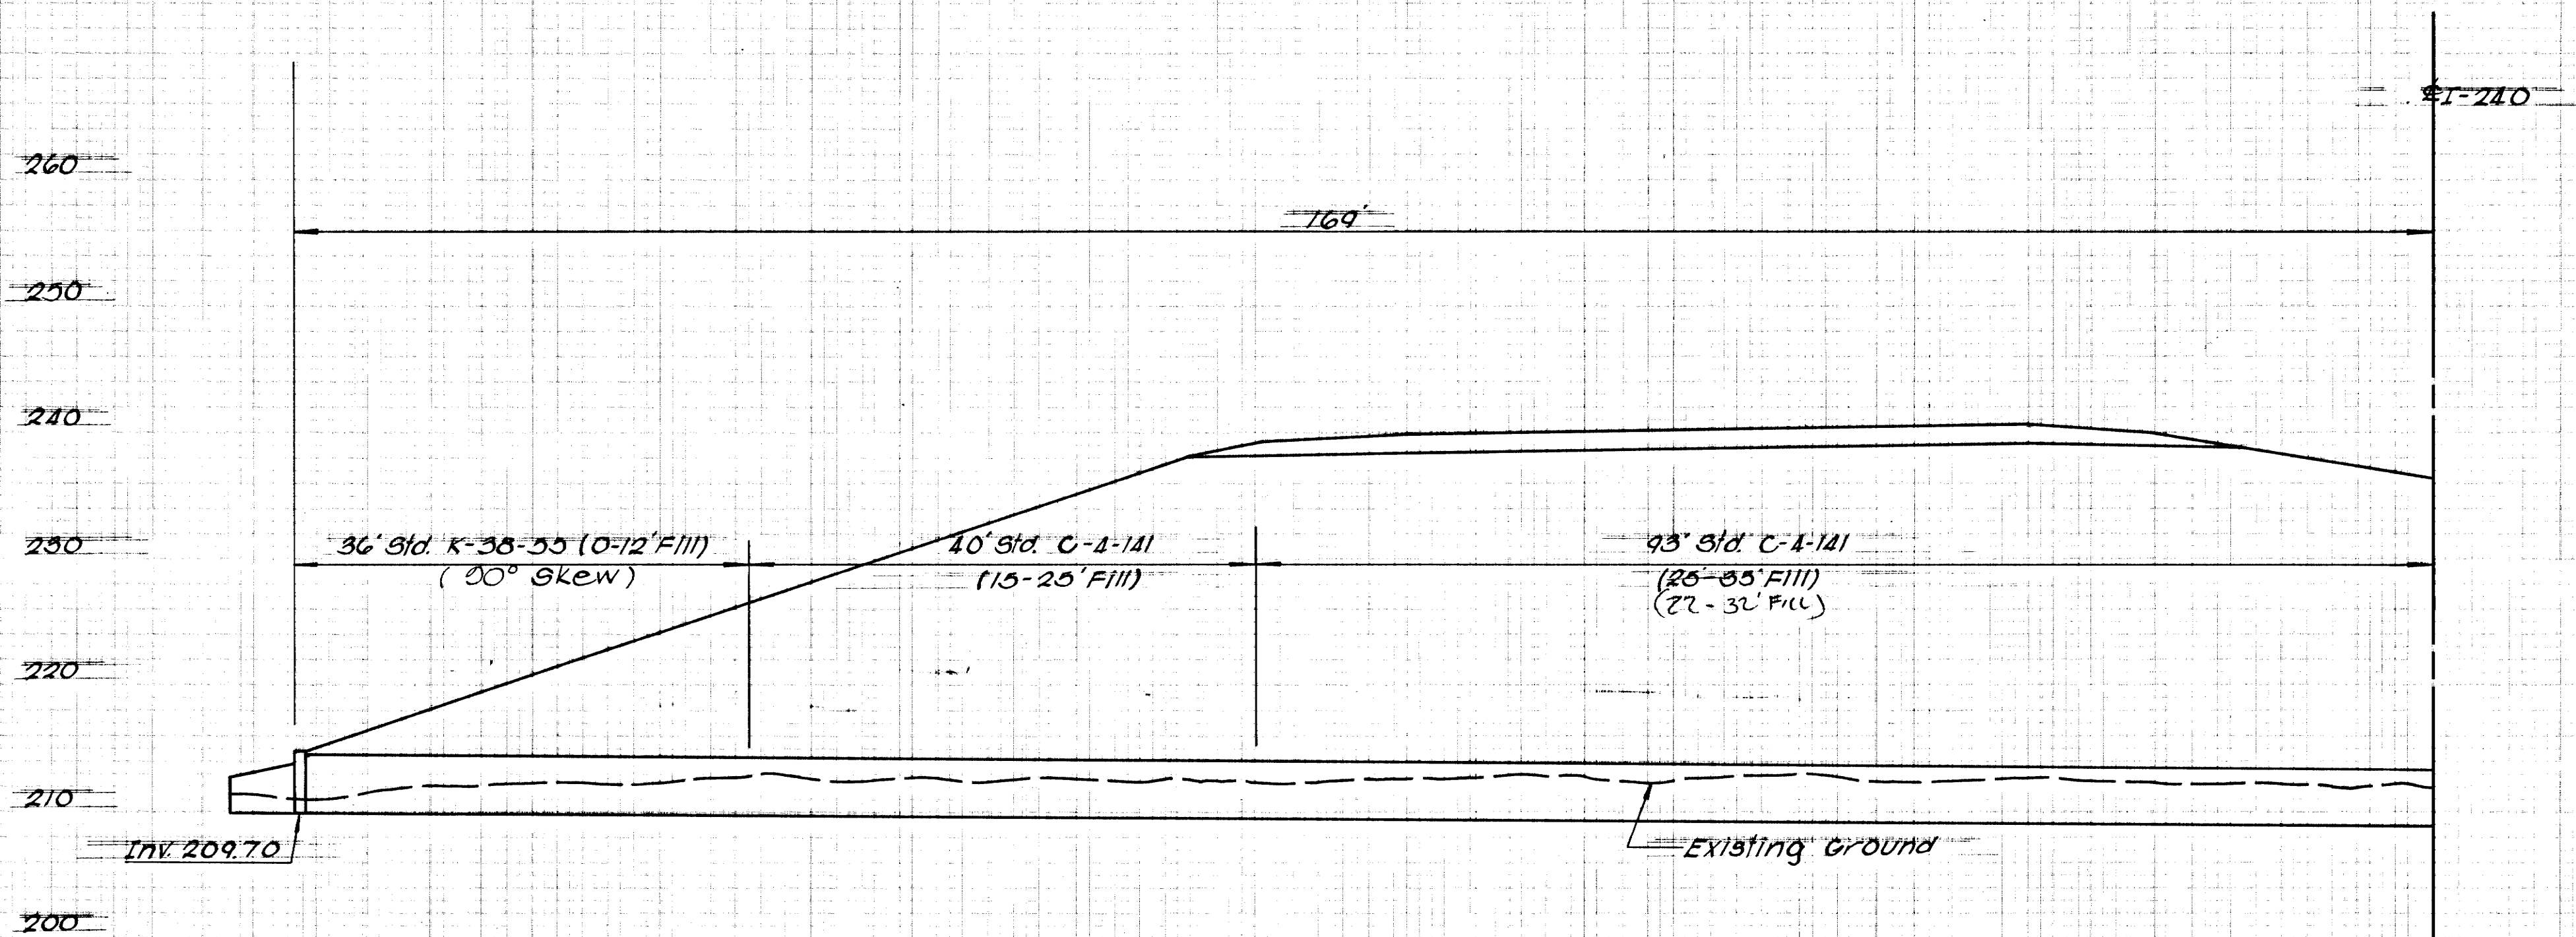

8x1 Concrete Box Culvert  
 Station 331+65 E I-240  
 Scale: 1"=10'

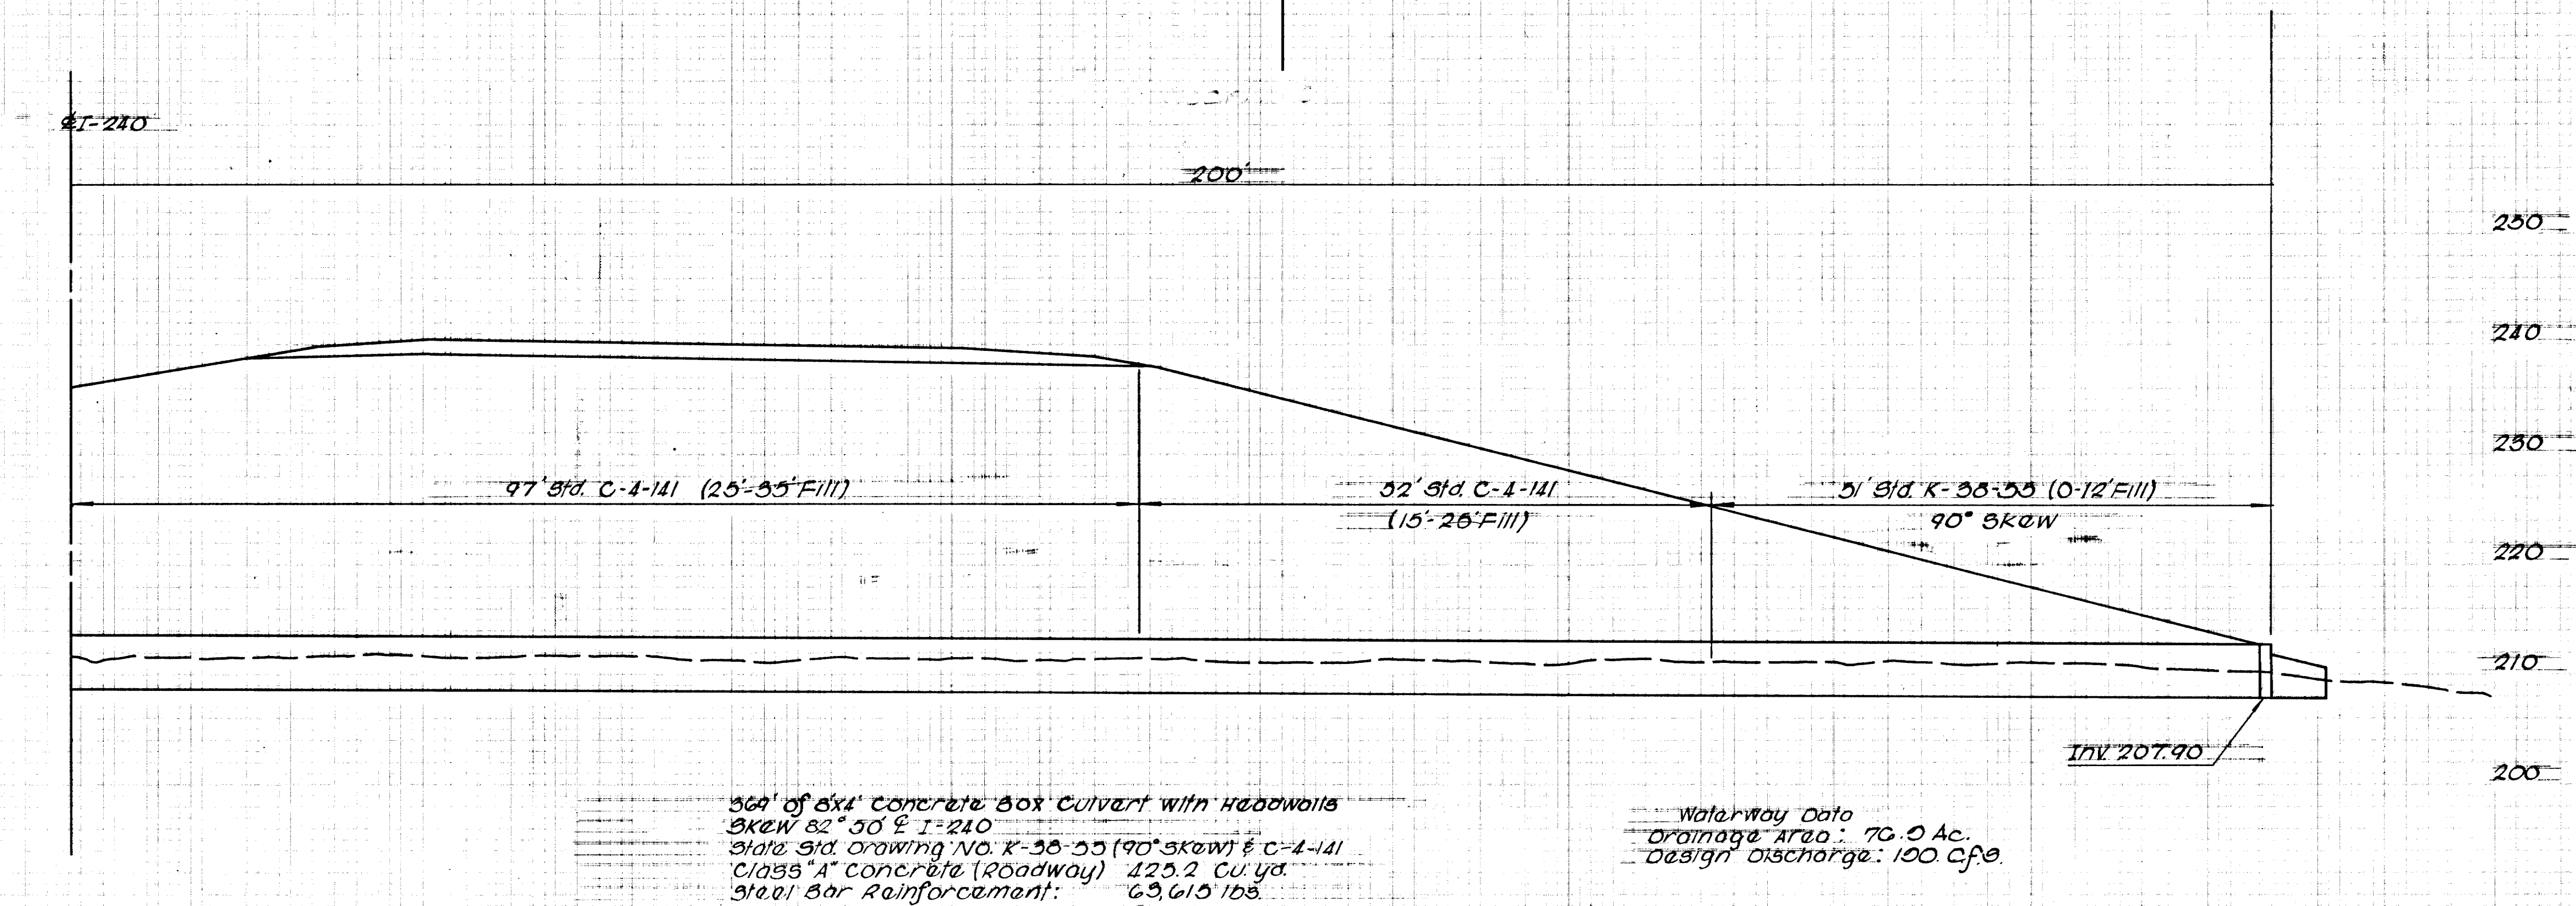

564' of 8x1 Concrete Box Culvert with headwalls  
 Skew 82° 50' E I-240  
 State Sid. Drwng. NO. K-38-55 (90° skew) E C-4-141  
 Class "A" Concrete (Roadway) 125.2 Cu. Yd.  
 Steel Bar Reinforcement: 63,615 lbs.

Waterway Data  
 Drainage Area: 76.0 Ac.  
 Design Discharge: 100 cfs


ORIGINAL SURVEY  
 NOTE BOOK  
 NO.



MICROFILMED

FINAL  
SURVEY  
NOTES  
NO. 1000


ORIGINAL  
SURVEY  
NOTES  
NO. 1000

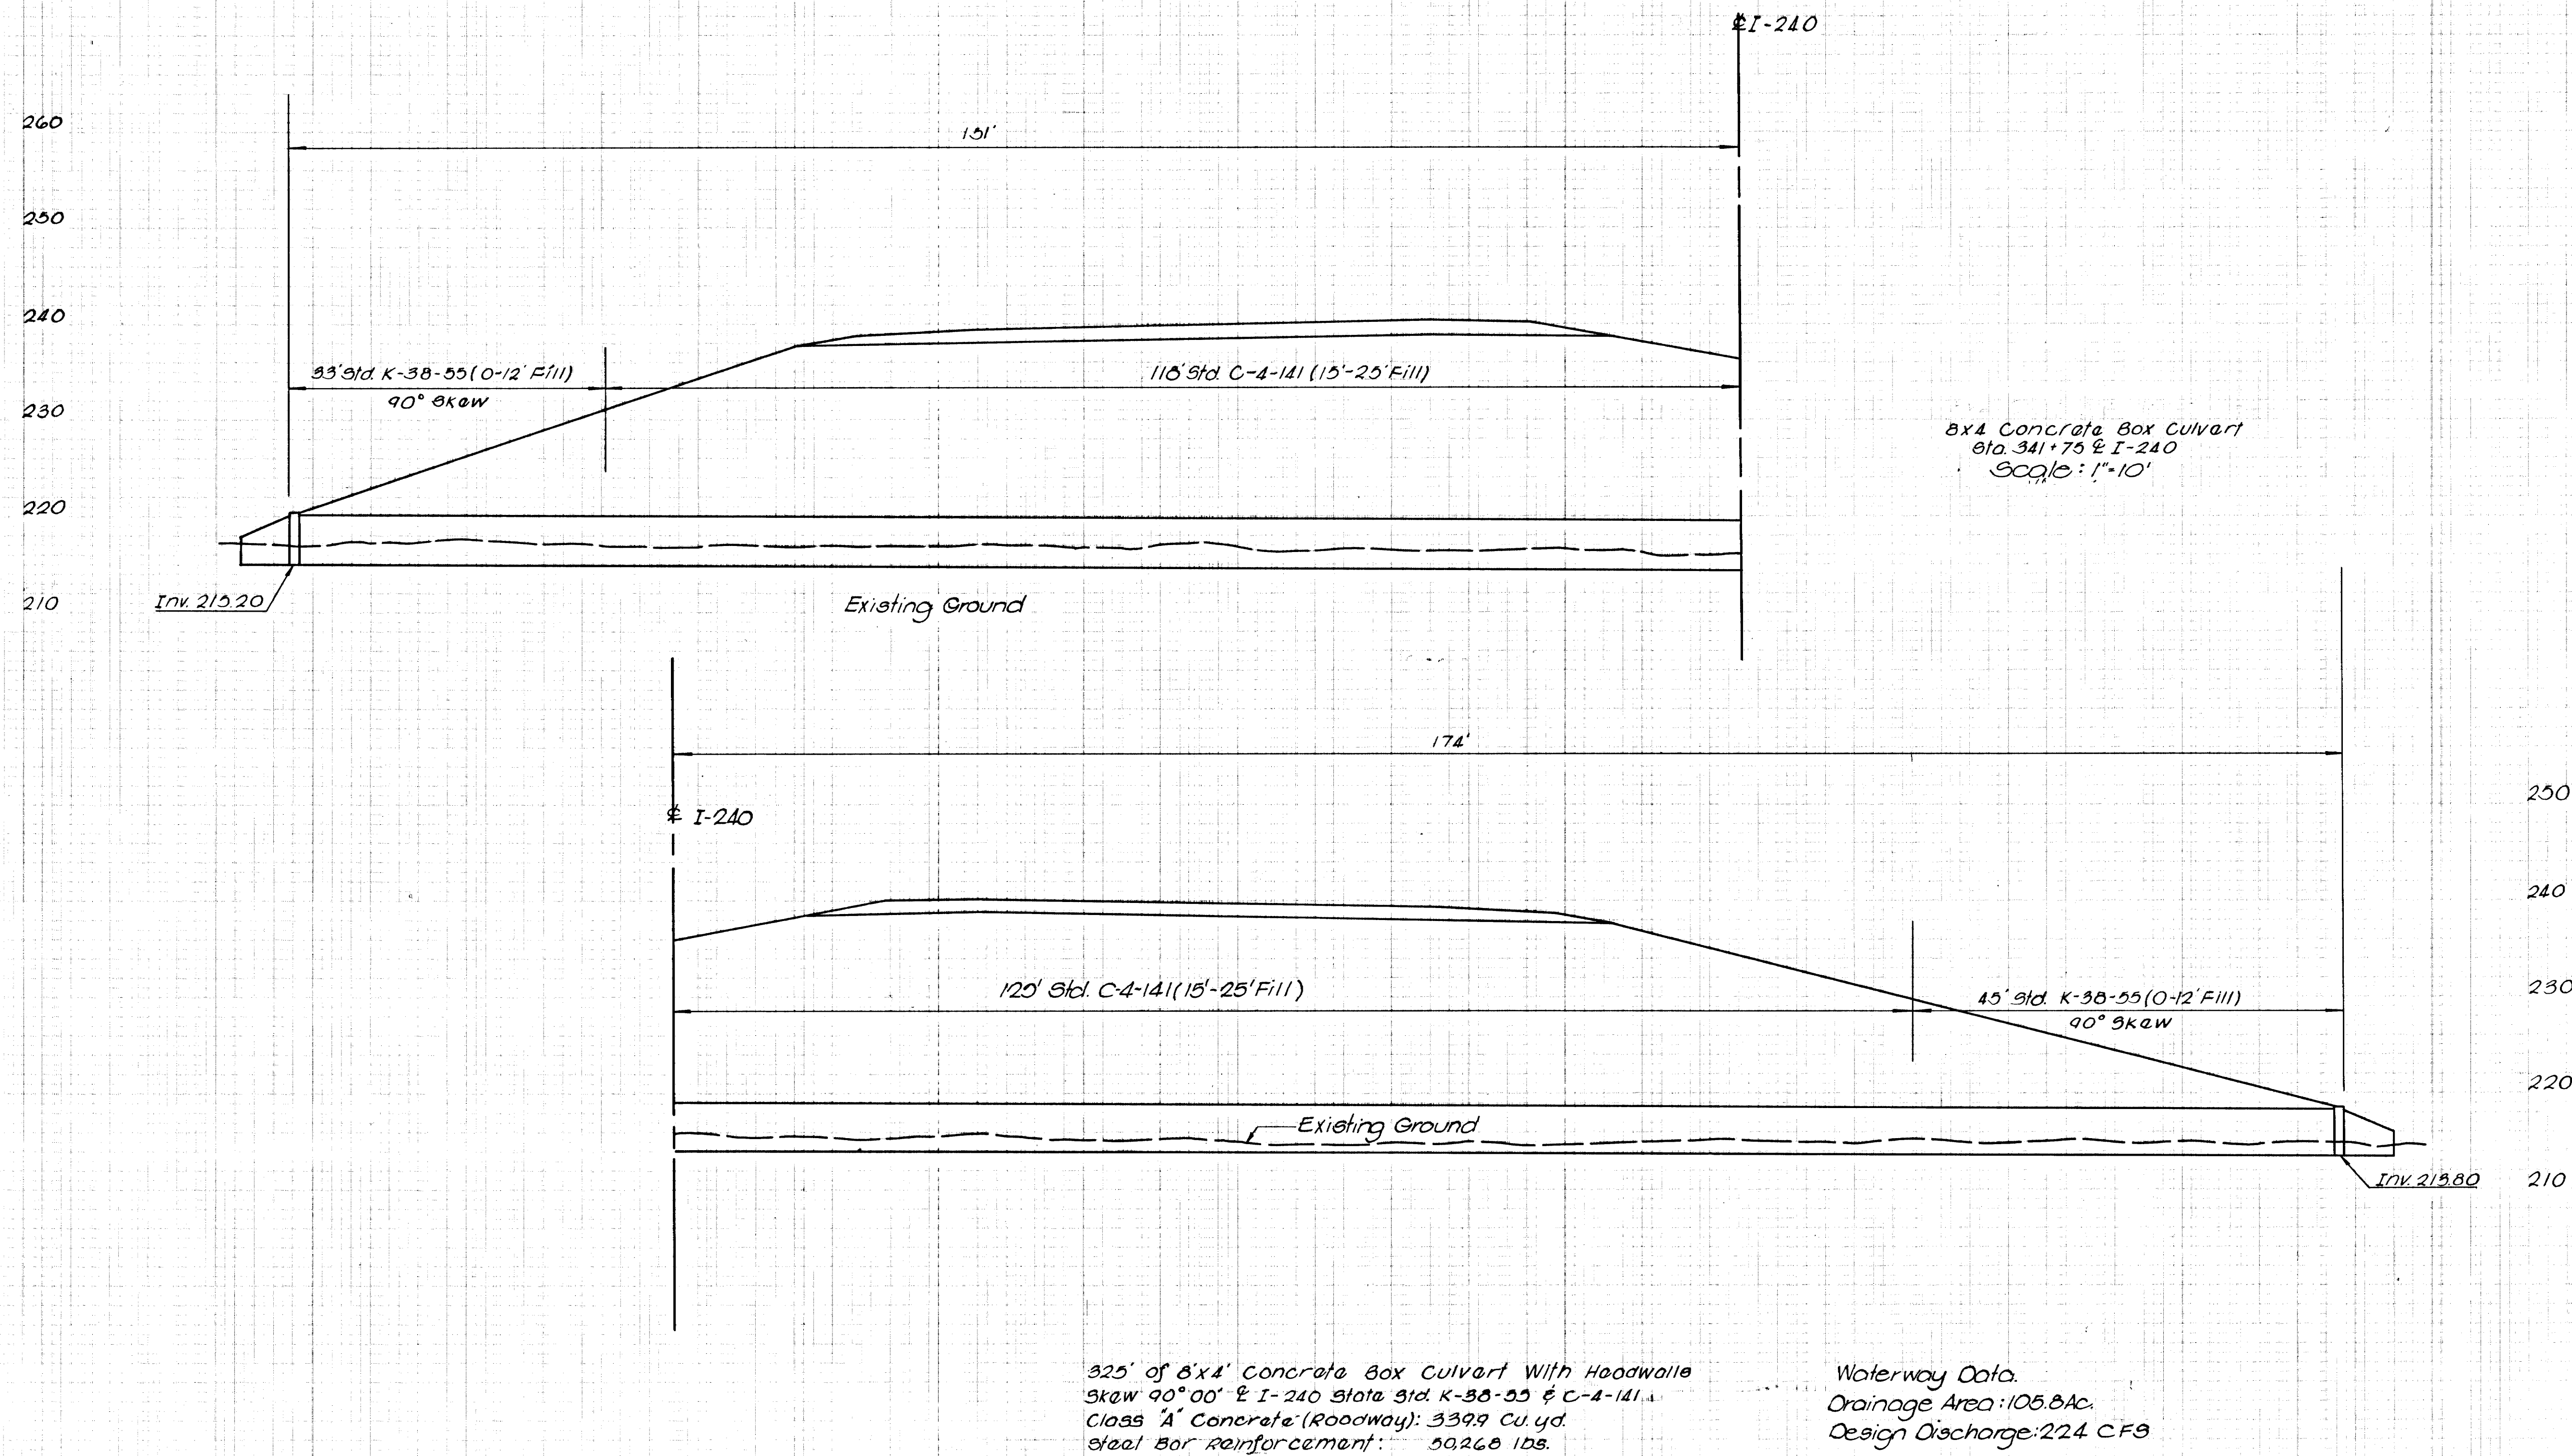




| PROJECT NO.      | YEAR | SHEET NO. |
|------------------|------|-----------|
| EACI-240-1(94)-4 | 1974 | 130       |

MACROFILMED

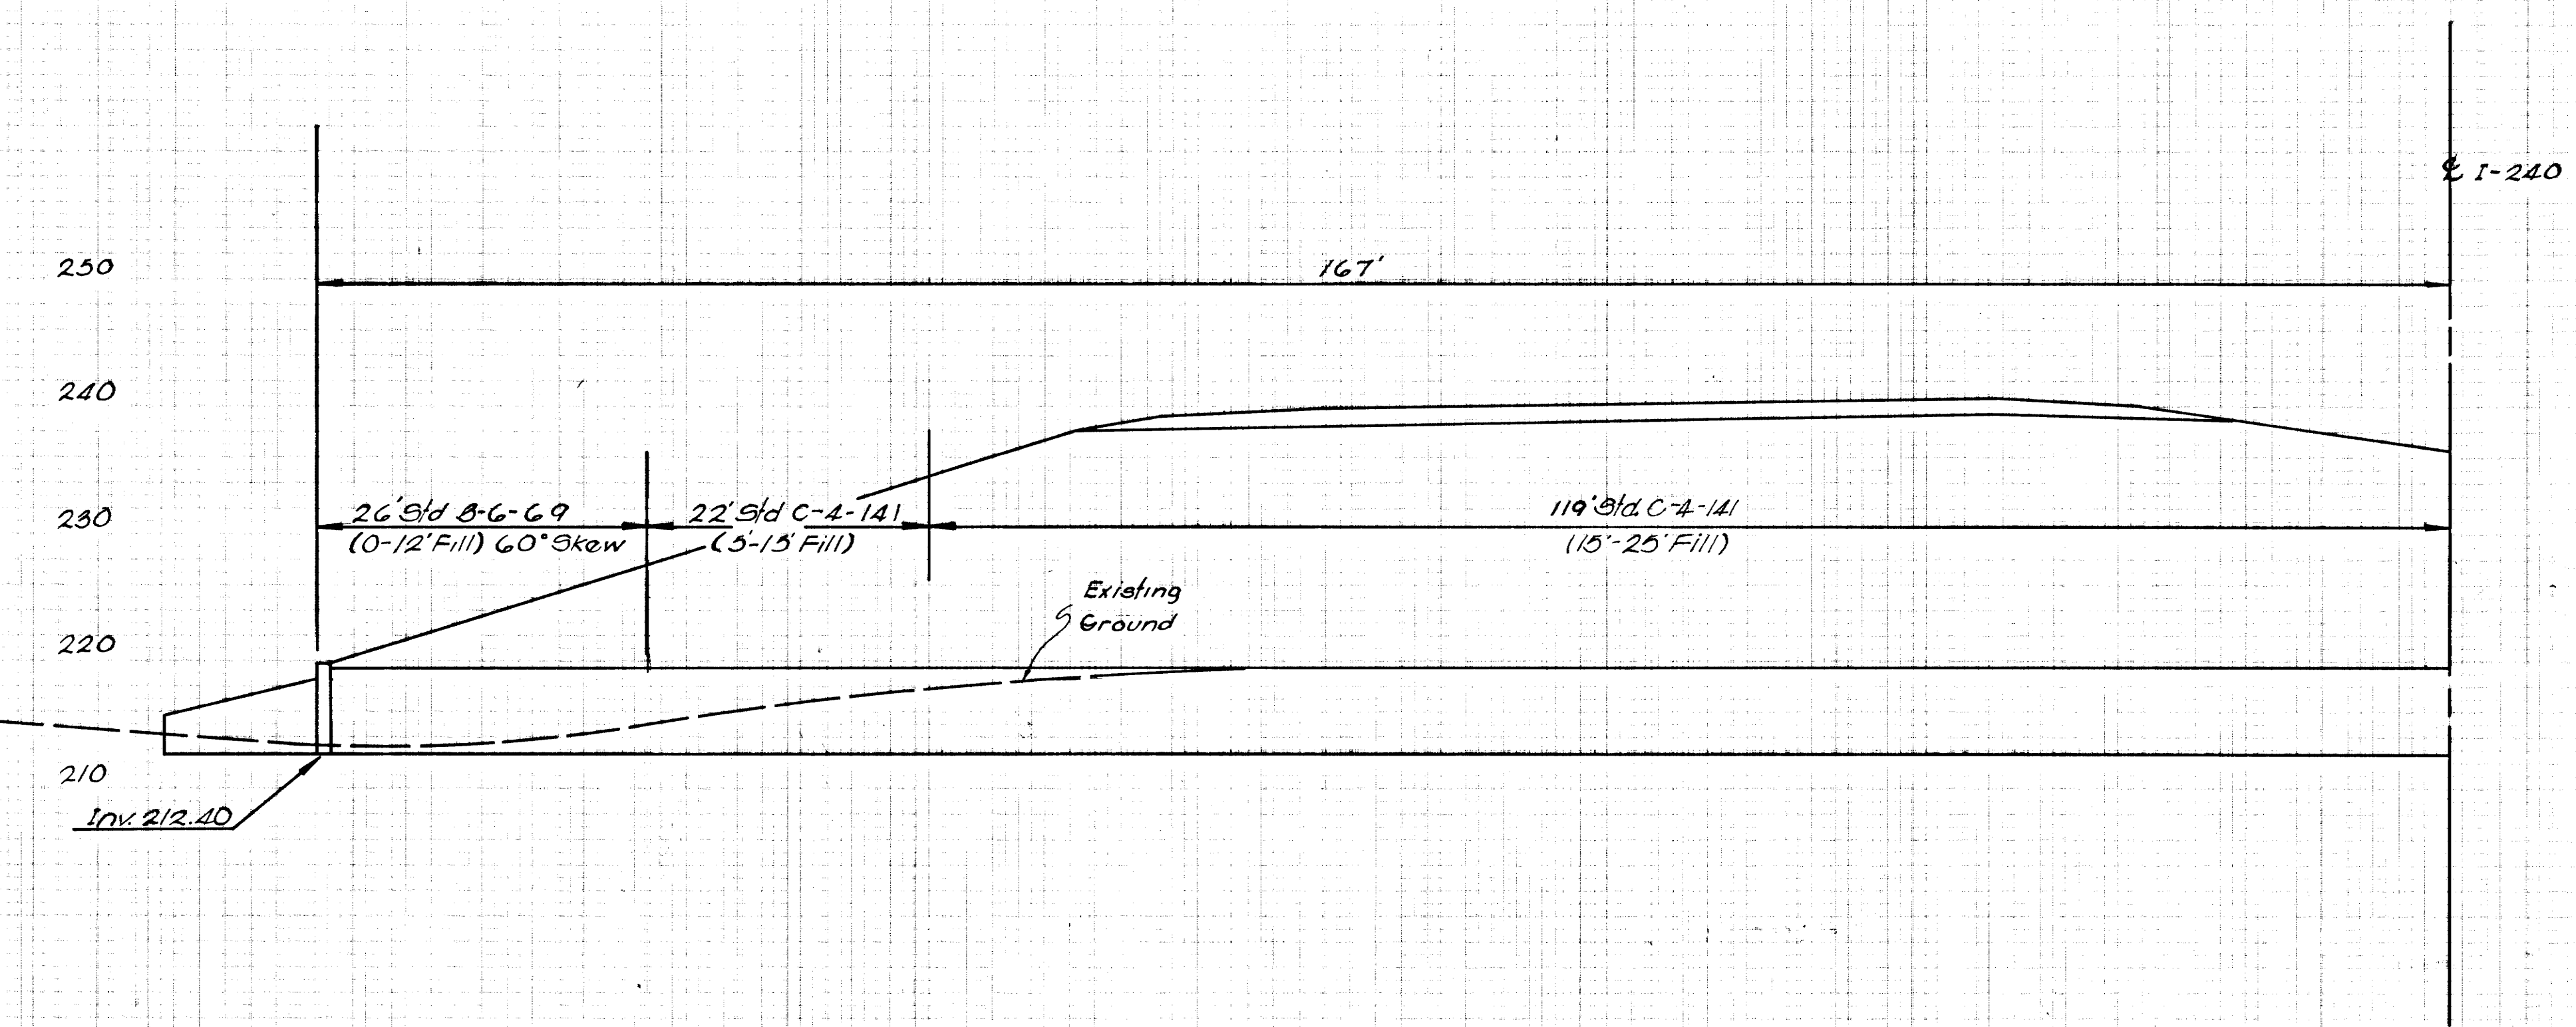

10'x6' Concrete Box Culvert  
Sta. 351+08 ± I-240  
Scale: 1"=10'

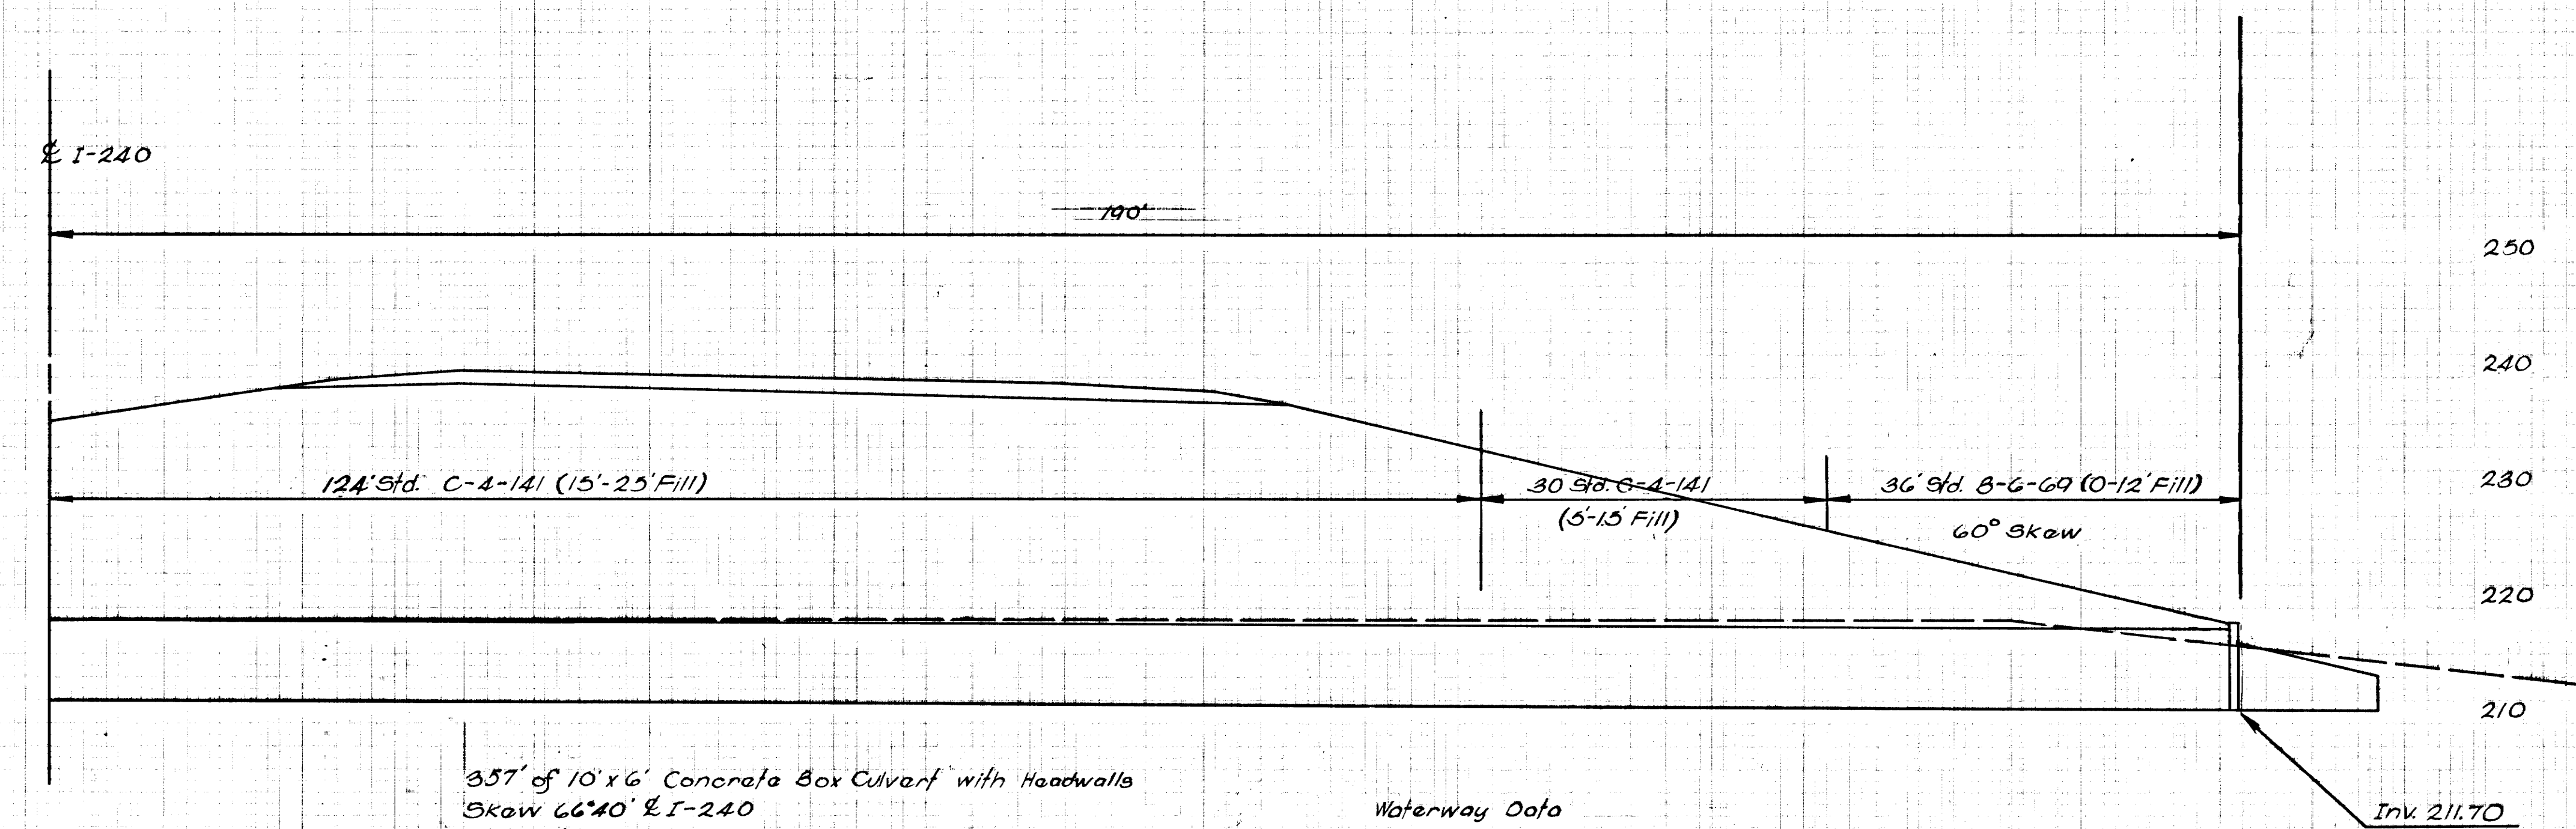

357' of 10' x 6' Concrete Box Culvert with Headwalls  
Skew 66°40' & I-240  
State Std. Drawing B-C-69 (60° Skew) & C-A-141  
Class A Concrete (Roadway)\* 629.1 cu.yds.  
Steel Bar Reinforcement: 76905 lbs.

Waterway Oofa  
Drainage Area: 274.3 Ac  
Design Discharge: 481 C.F.S.

|                 |                |      |
|-----------------|----------------|------|
| FINAL<br>SURVEY | PREPARED<br>BY | DATE |
| NOTE BOOK       | REVISOR        |      |
|                 | APPROVED       |      |


|                                          |             |                       |
|------------------------------------------|-------------|-----------------------|
| ORIGINAL<br>RECEIVED                     | NOV 20 1965 | U.S. DEPT. OF JUSTICE |
| FEDERAL BUREAU OF INVESTIGATION          |             |                       |
| WASHINGTON, D.C.                         |             |                       |
| COMMUNICATIONS SECTION                   |             |                       |
| TELETYPE UNIT                            |             |                       |
| MAIL ROOM                                |             |                       |
| CLERICAL DIVISION                        |             |                       |
| LABORATORY                               |             |                       |
| TRAINING CENTER                          |             |                       |
| IDENTIFICATION DIVISION                  |             |                       |
| RECORDS MANAGEMENT DIVISION              |             |                       |
| ADMINISTRATIVE SERVICES DIVISION         |             |                       |
| GENERAL INVESTIGATIVE DIVISION           |             |                       |
| CIVIL RIGHTS DIVISION                    |             |                       |
| CRIMINAL DIVISION                        |             |                       |
| INVESTIGATIVE DIVISION                   |             |                       |
| LEGAL COUNSEL                            |             |                       |
| PLANNING AND POLICY DEVELOPMENT DIVISION |             |                       |
| PROSECUTION DIVISION                     |             |                       |
| RESEARCH AND ANALYSIS DIVISION           |             |                       |
| STENOGRAPHIC UNIT                        |             |                       |
| TRAINING CENTER                          |             |                       |
| IDENTIFICATION DIVISION                  |             |                       |
| RECORDS MANAGEMENT DIVISION              |             |                       |
| ADMINISTRATIVE SERVICES DIVISION         |             |                       |
| GENERAL INVESTIGATIVE DIVISION           |             |                       |




MICROFILMED

FINAL SURVEY  
NOTE BOOK  
NO.

ORIGINAL SURVEY  
NOTE BOOK  
NO.

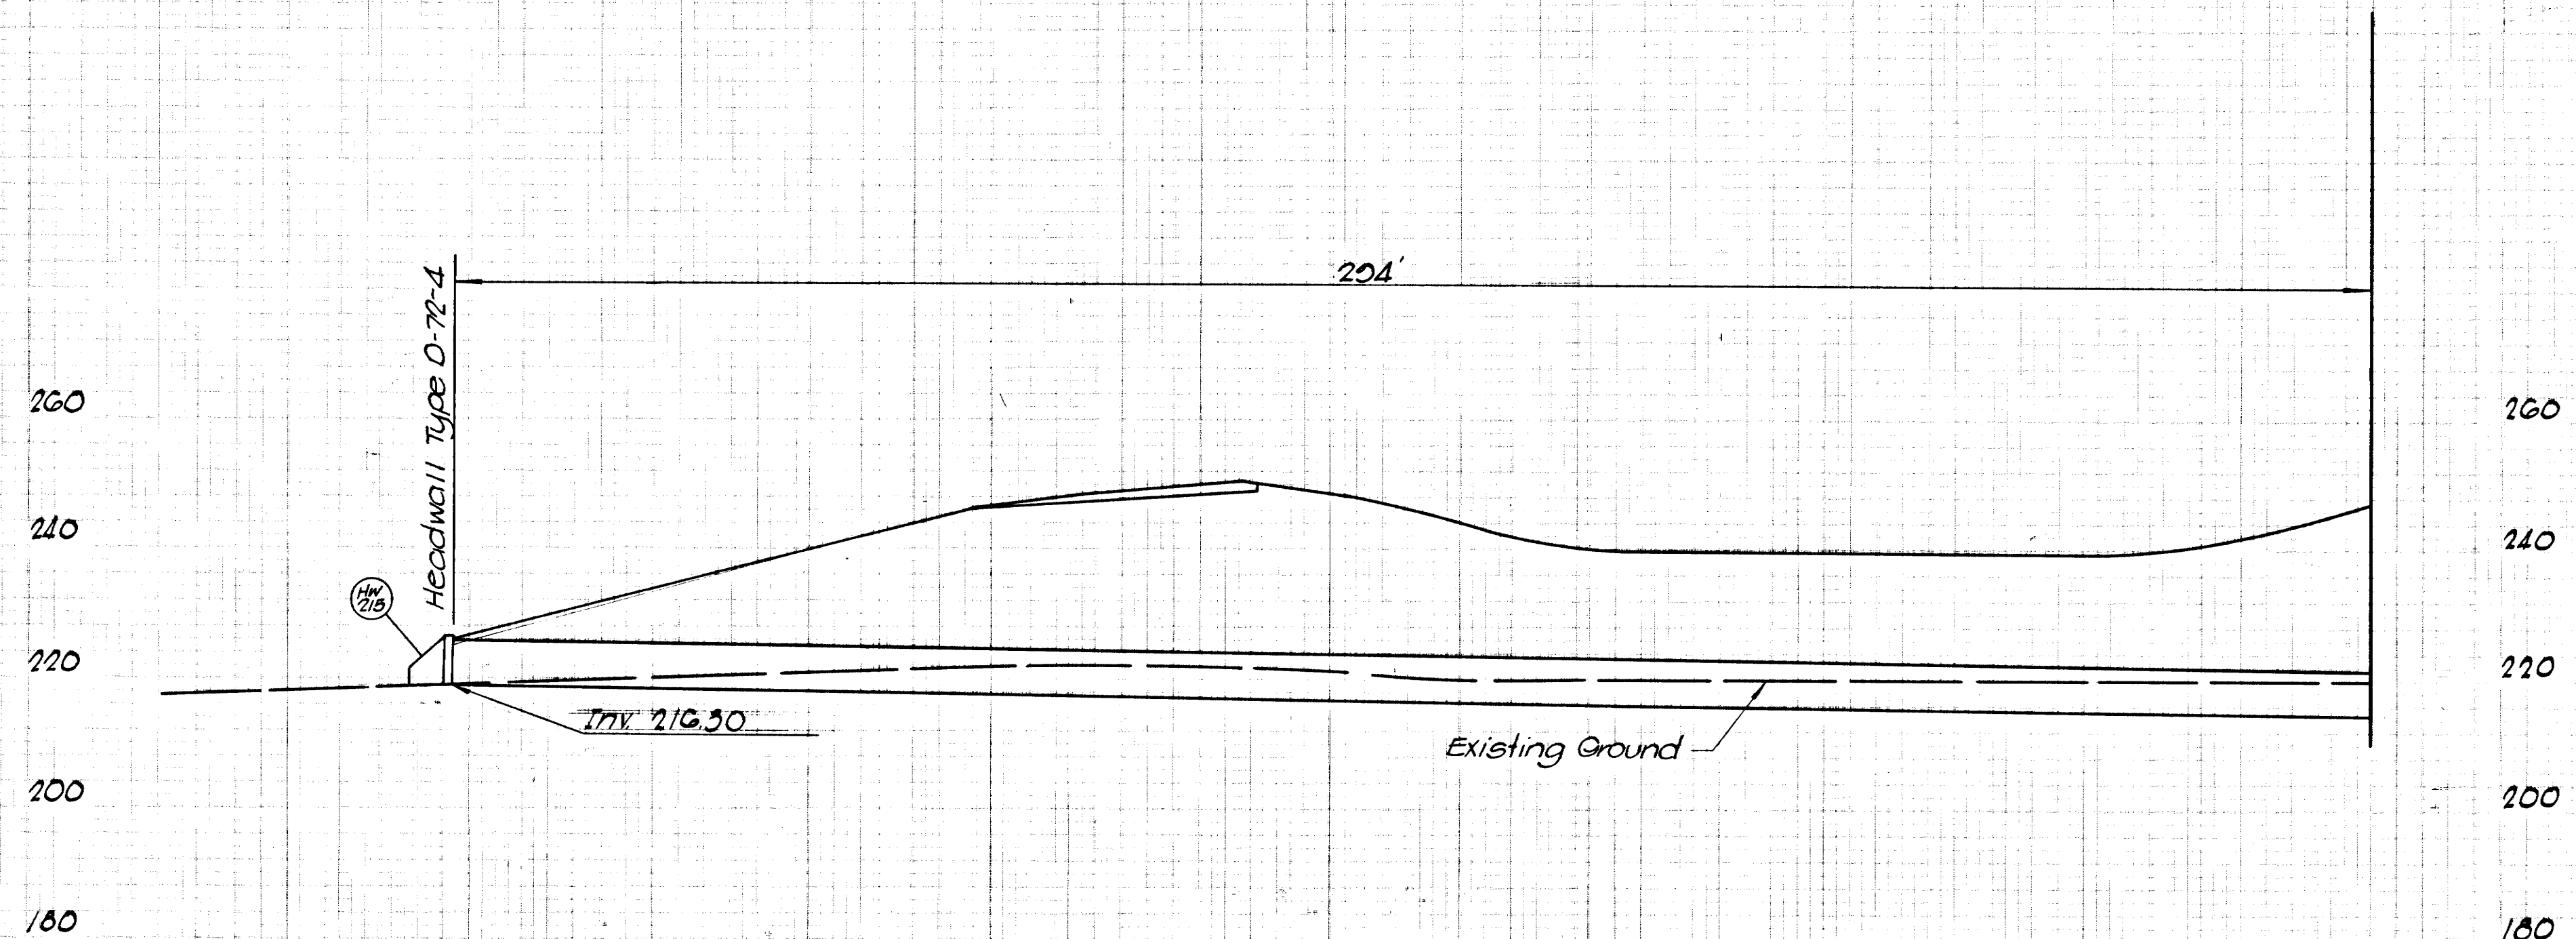

72" Concrete Pipe Culvert  
Sta 370+50 ± I-240  
Skew 73°00'  
Scale: 1"=20'

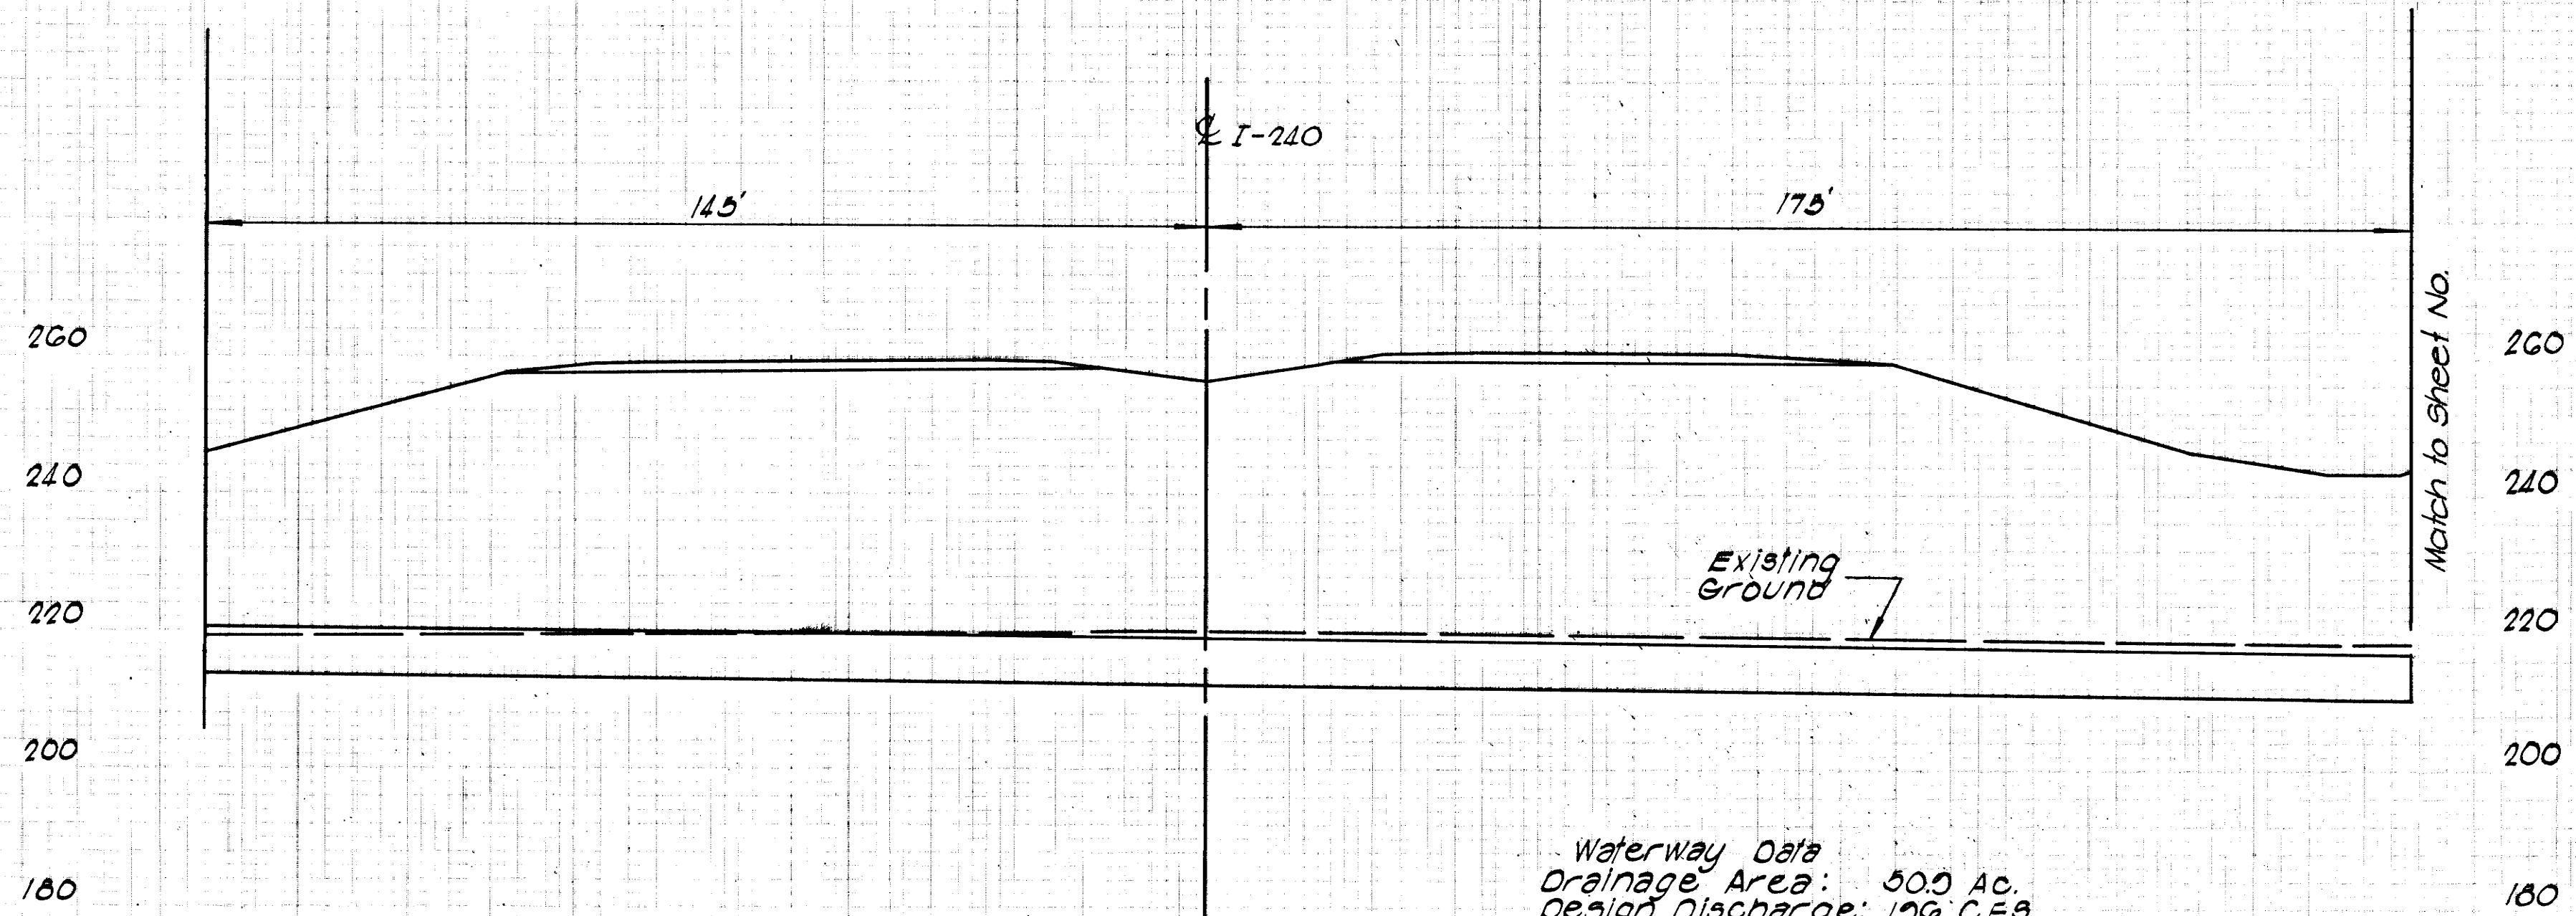

Waterway Data  
Drainage Area: 50.5 Ac.  
Design Discharge: 156 C.F.S.



1225' of 72" Concrete Pipe Culvert (Class I) Class B Bedding  
Imperfect Trench Installation  
Inlet 50° Skew - 3rd Headwall Type D-72-4  
Outlet 75° Skew - 3rd Headwall Type E-72-2  
Bedding Material (Pipe) Class B - 571 Cu. yds.



MICROFILMED

|        |      |
|--------|------|
| FINAL  | DATE |
| SURVEY |      |
| NOTED  |      |
| NO.    |      |

|          |      |
|----------|------|
| ORIGINAL | DATE |
| SURVEY   |      |
| NOTED    |      |
| NO.      |      |

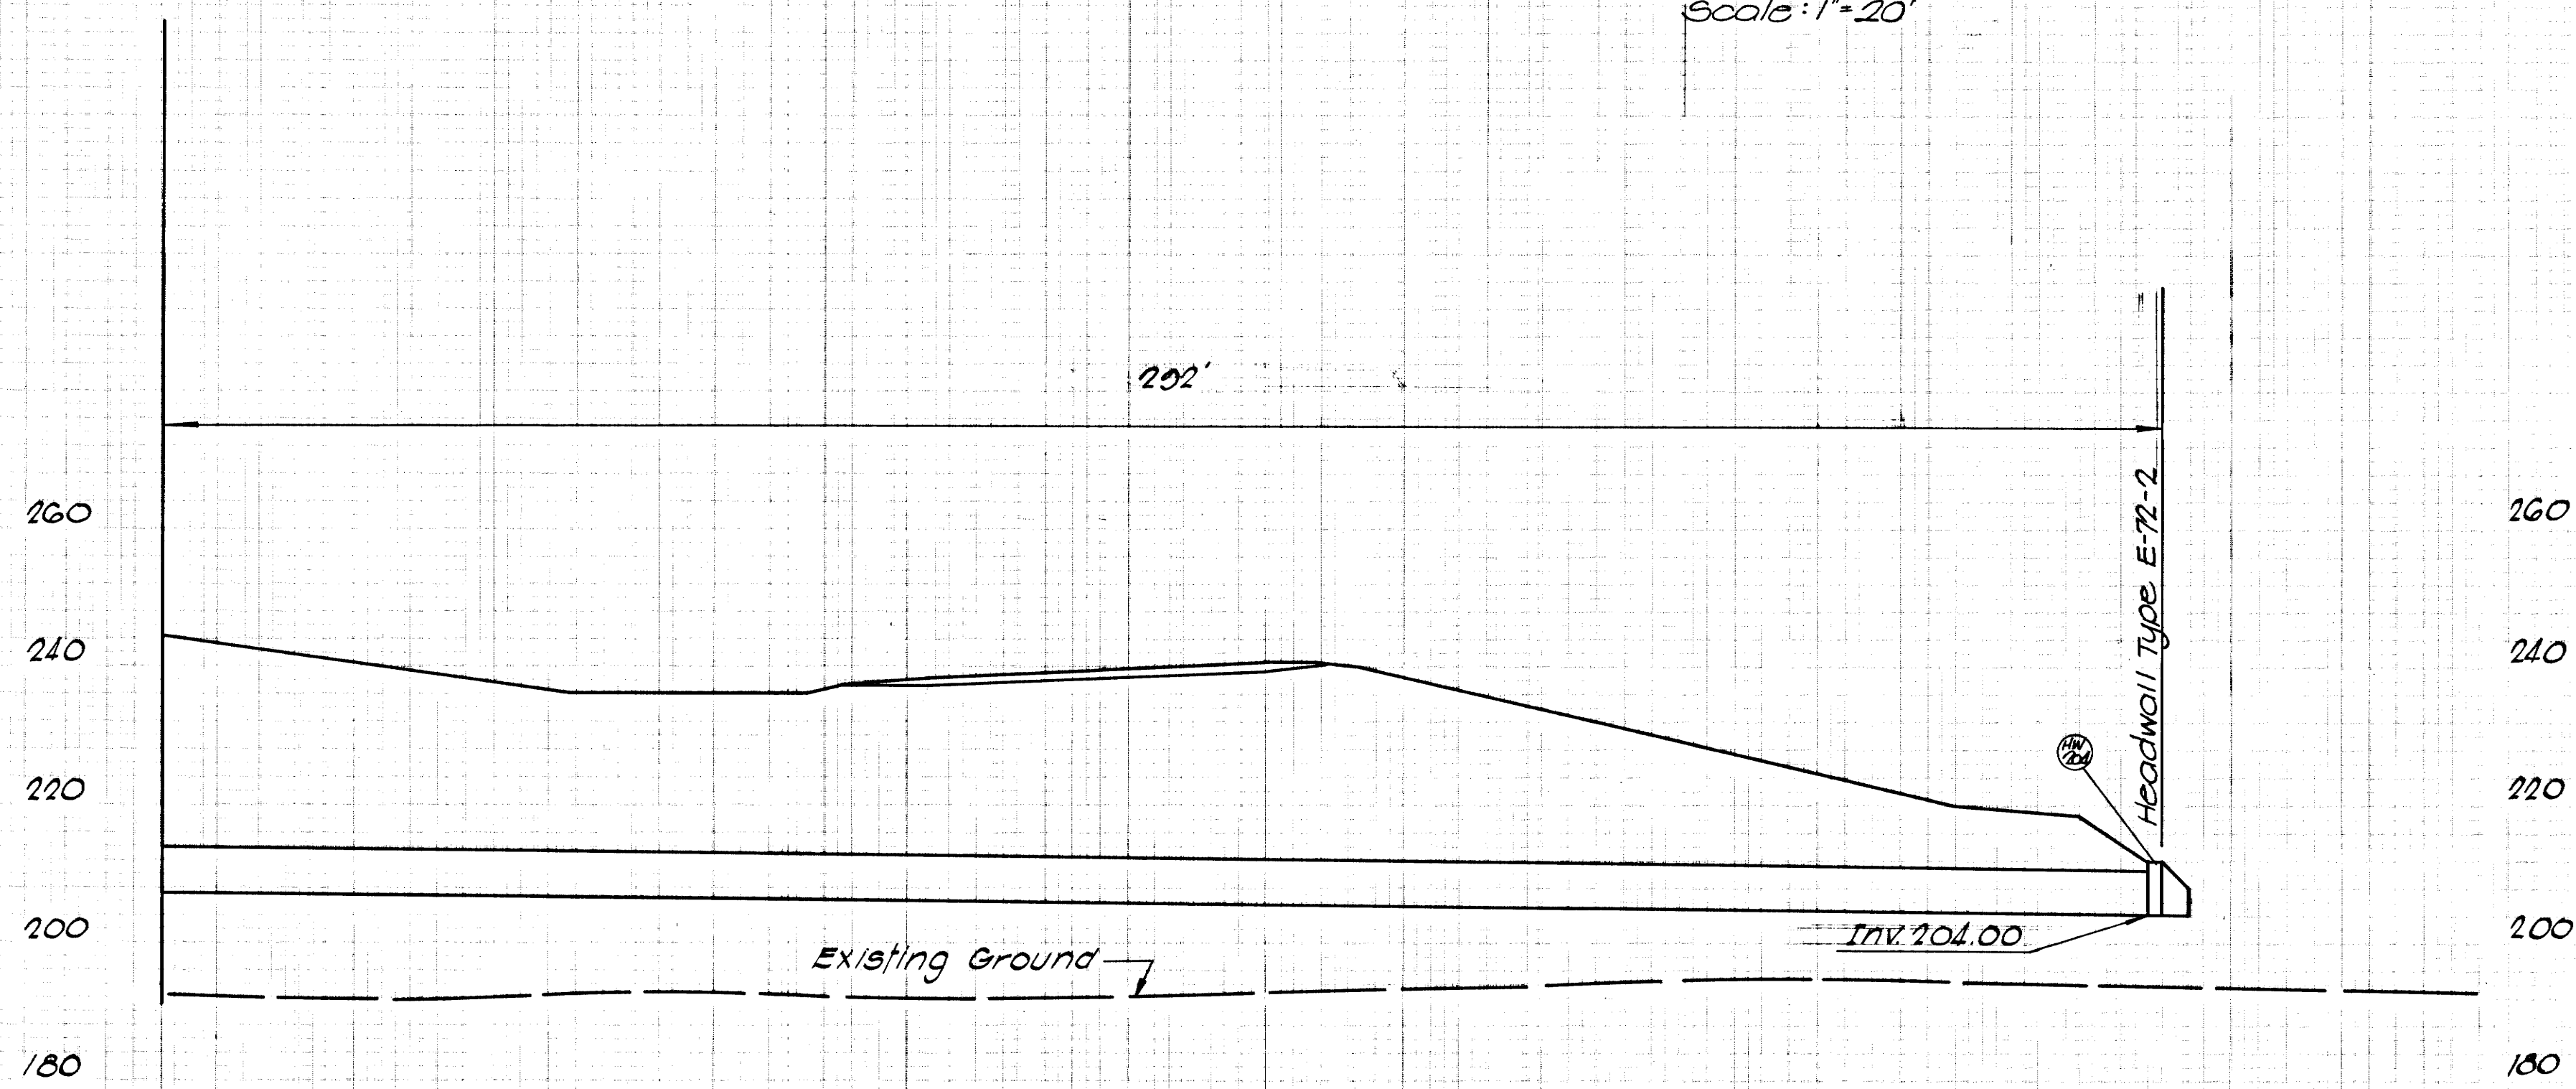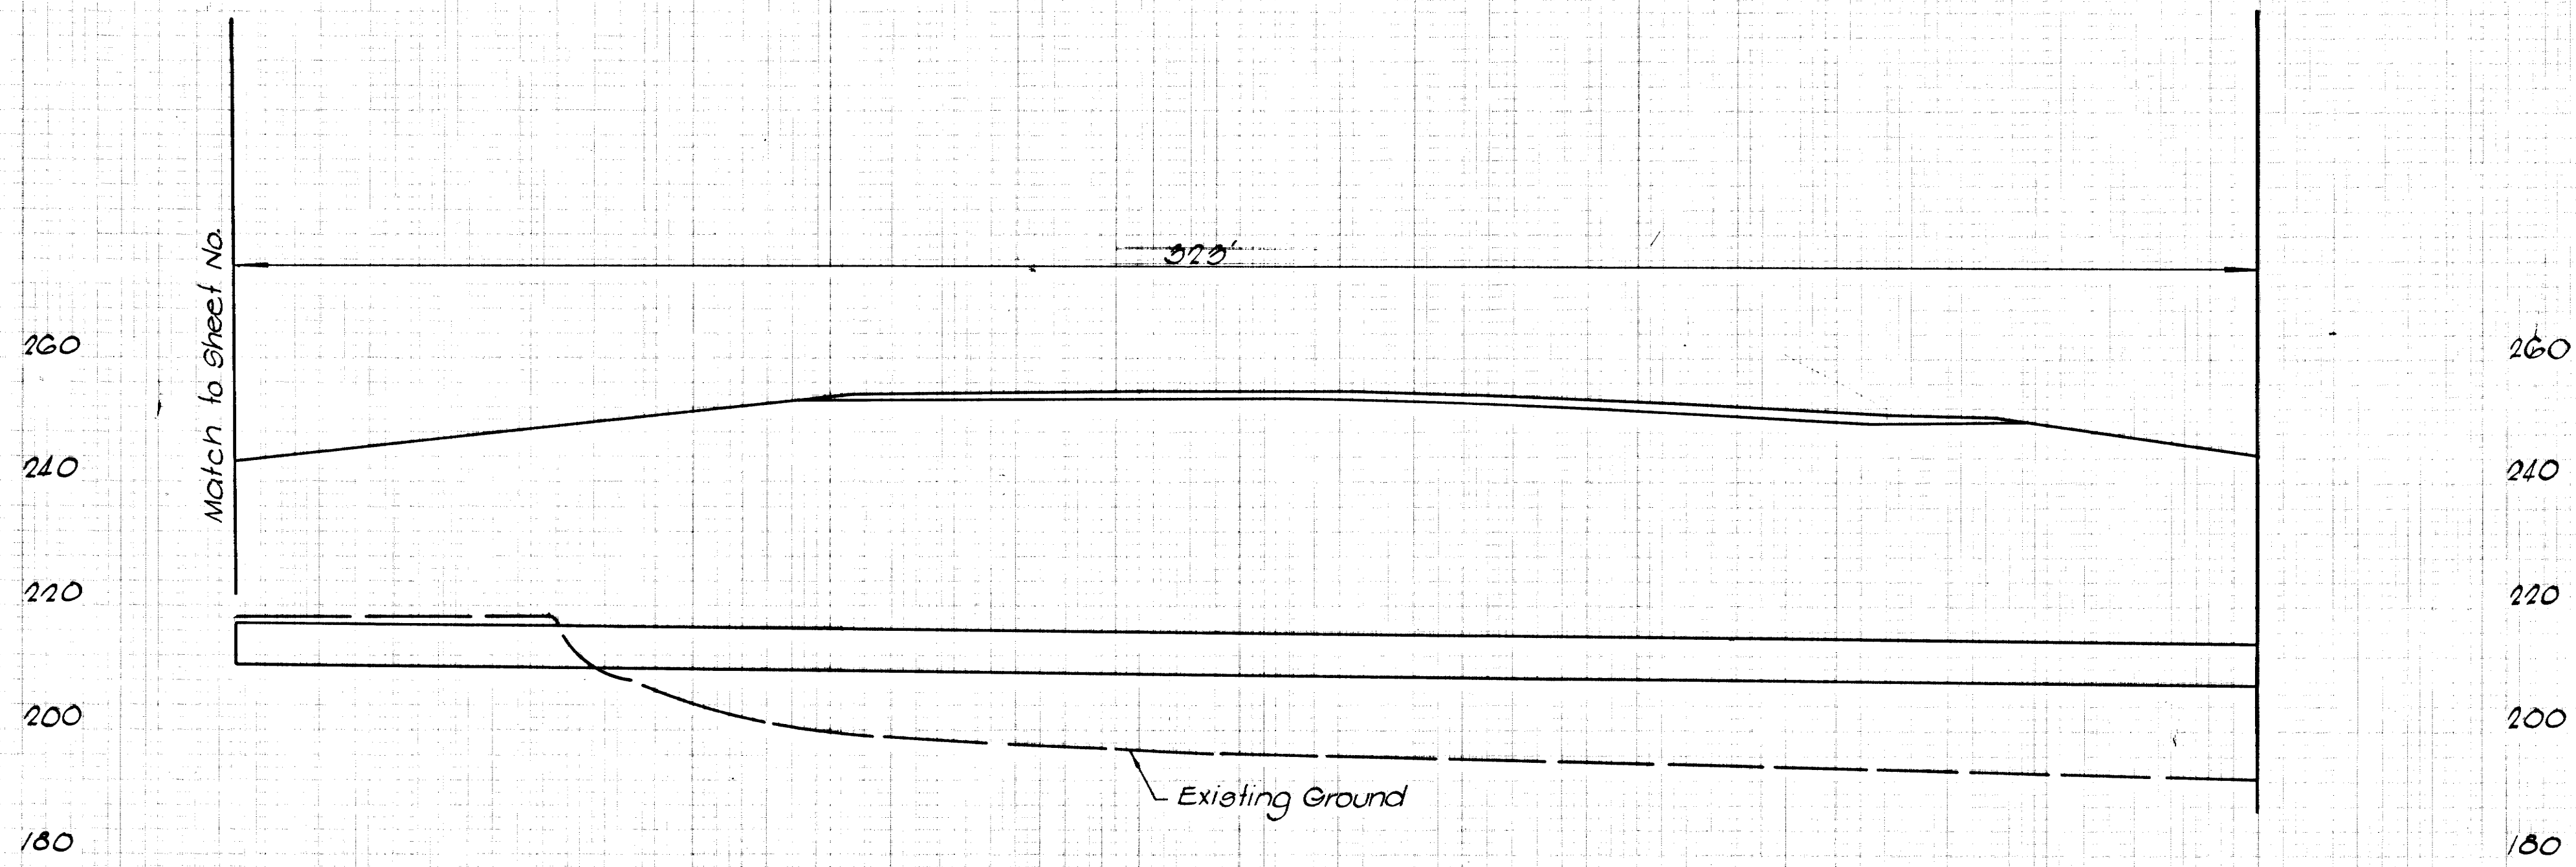









MICROFILMED

|           |          |
|-----------|----------|
| FINAL     | DESIGNED |
| SURVEY    | DATE     |
| NOTE BOOK | DATE     |
| NO.       | DATE     |

|           |      |
|-----------|------|
| DESIGNED  | DATE |
| SURVEY    | DATE |
| NOTE BOOK | DATE |
| NO.       | DATE |

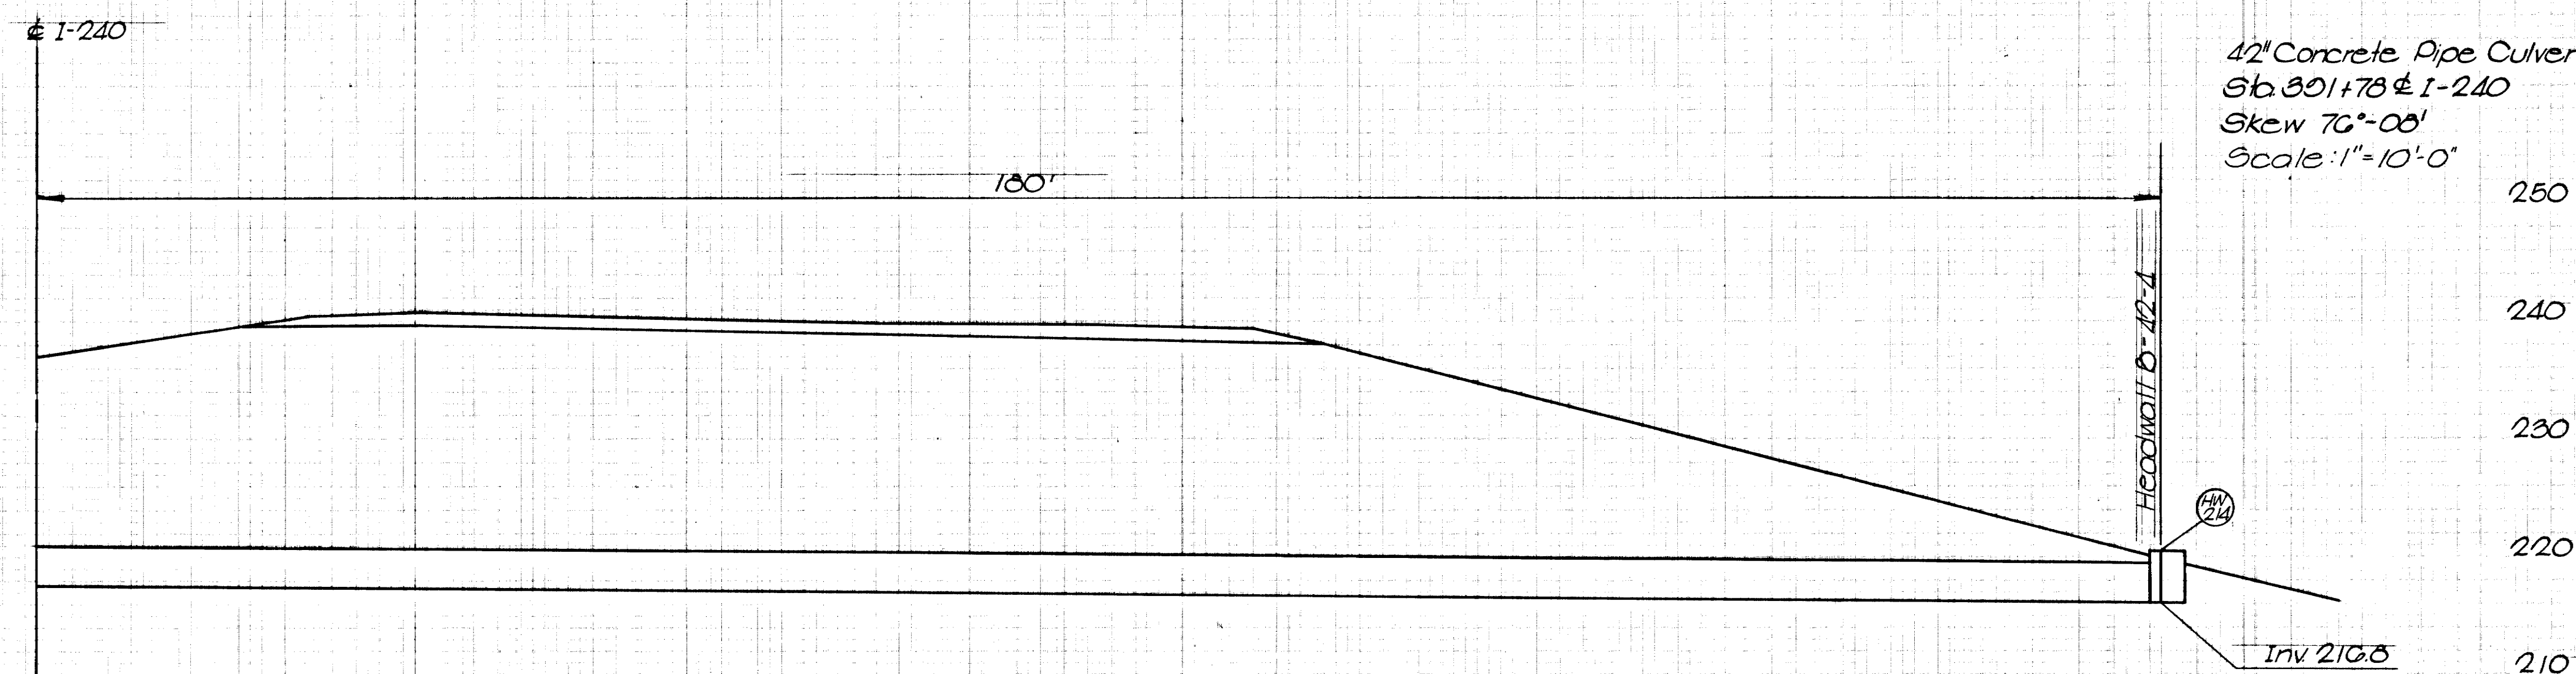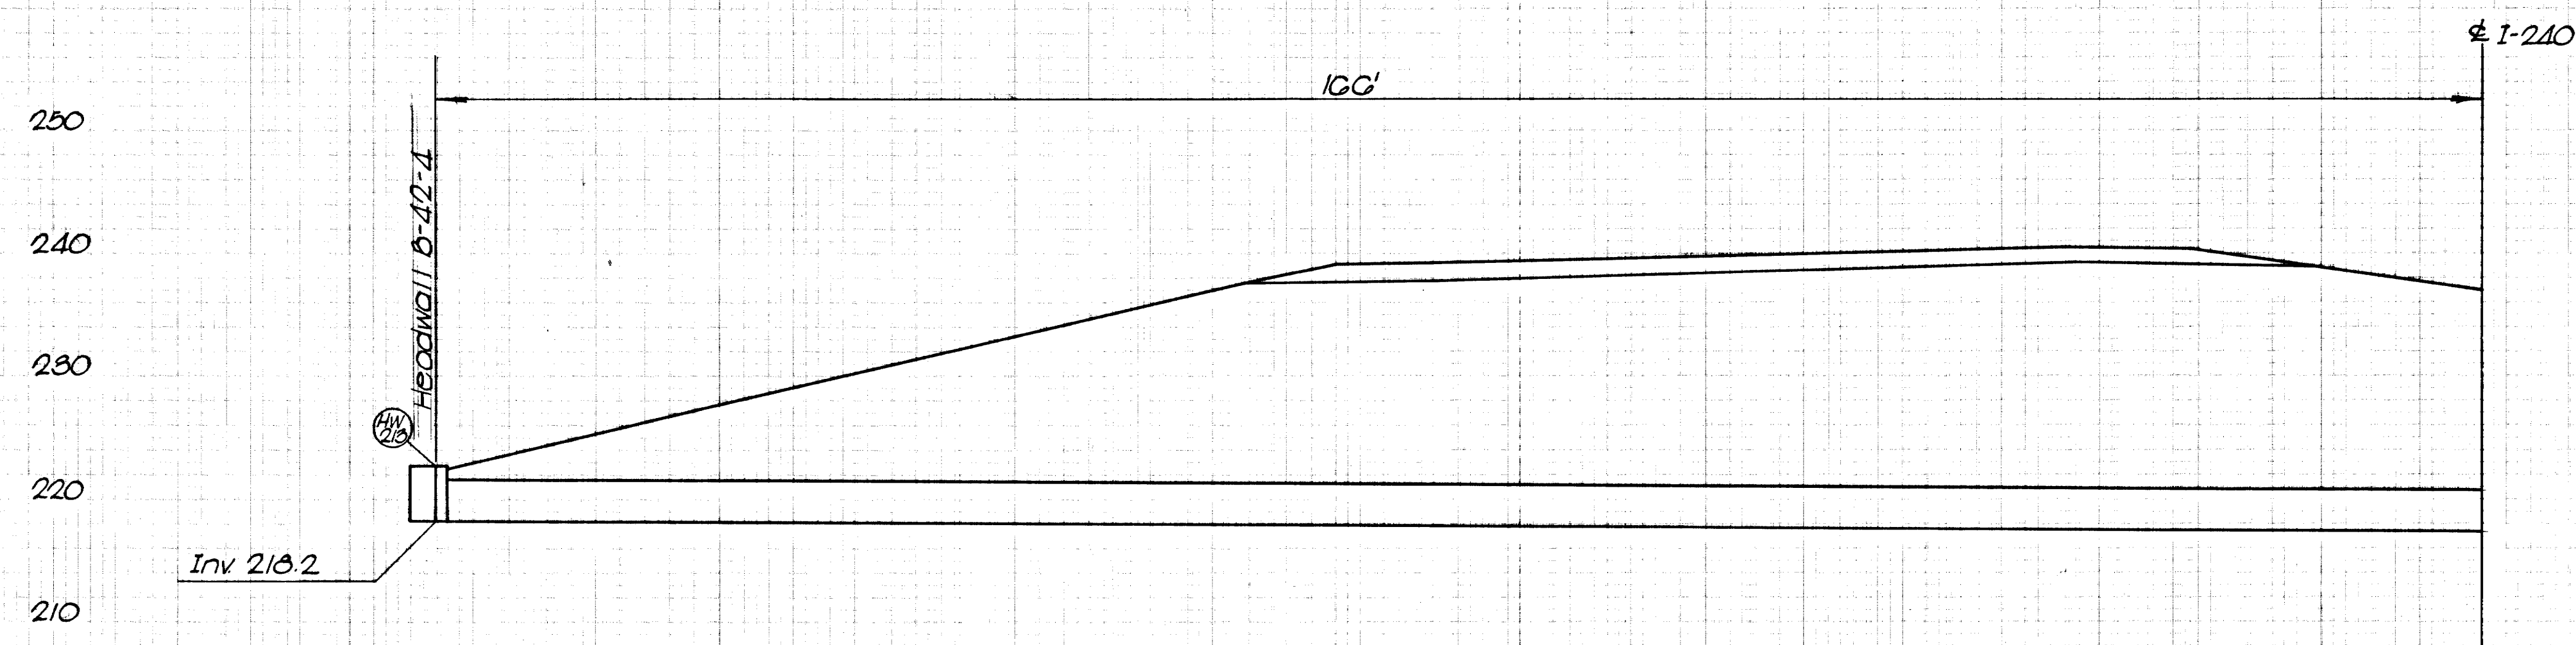

546' of 42" Concrete Pipe Culvert  
Skew of 76°-08' to I-240  
Class IV Extra Strength  
Bedding Material (Pipe) Class B 153 Cu. Yd.

Waterway Data  
Drainage Area 178 Ac.  
Design Discharge 44 cfs

42" Concrete Pipe Culvert  
St. 301+78 to I-240  
Skew 76°-08'  
Scale: 1"=10'-0"





STATE HIGHWAYS  
Plans  
Div. No. 3/6

MICROFILMED

ORIGINAL DRAWING  
SUBJECT: I-240  
DATE: 10-8-73  
BY: [illegible]

| FED. ROAD<br>REG. NO. | T<br>E<br>N | FEDERAL AID<br>PROJECT NO. | FISCAL<br>YEAR | SHEET<br>NO. | TOTAL<br>SHEETS |
|-----------------------|-------------|----------------------------|----------------|--------------|-----------------|
| 3                     | N           | EAC I-240(94)4             | 1974           | 134-A        |                 |

REVISED 11-15-73; DELETED TRIPLE  
12'x6' BOX BRIDGE AT STA. 401+50  
DUE TO A REVISION BY THE CONSULTANT  
DATED 10-8-73  
REV. 3-29-74; THIS SHEET WAS ADDED TO  
THE PLANS.

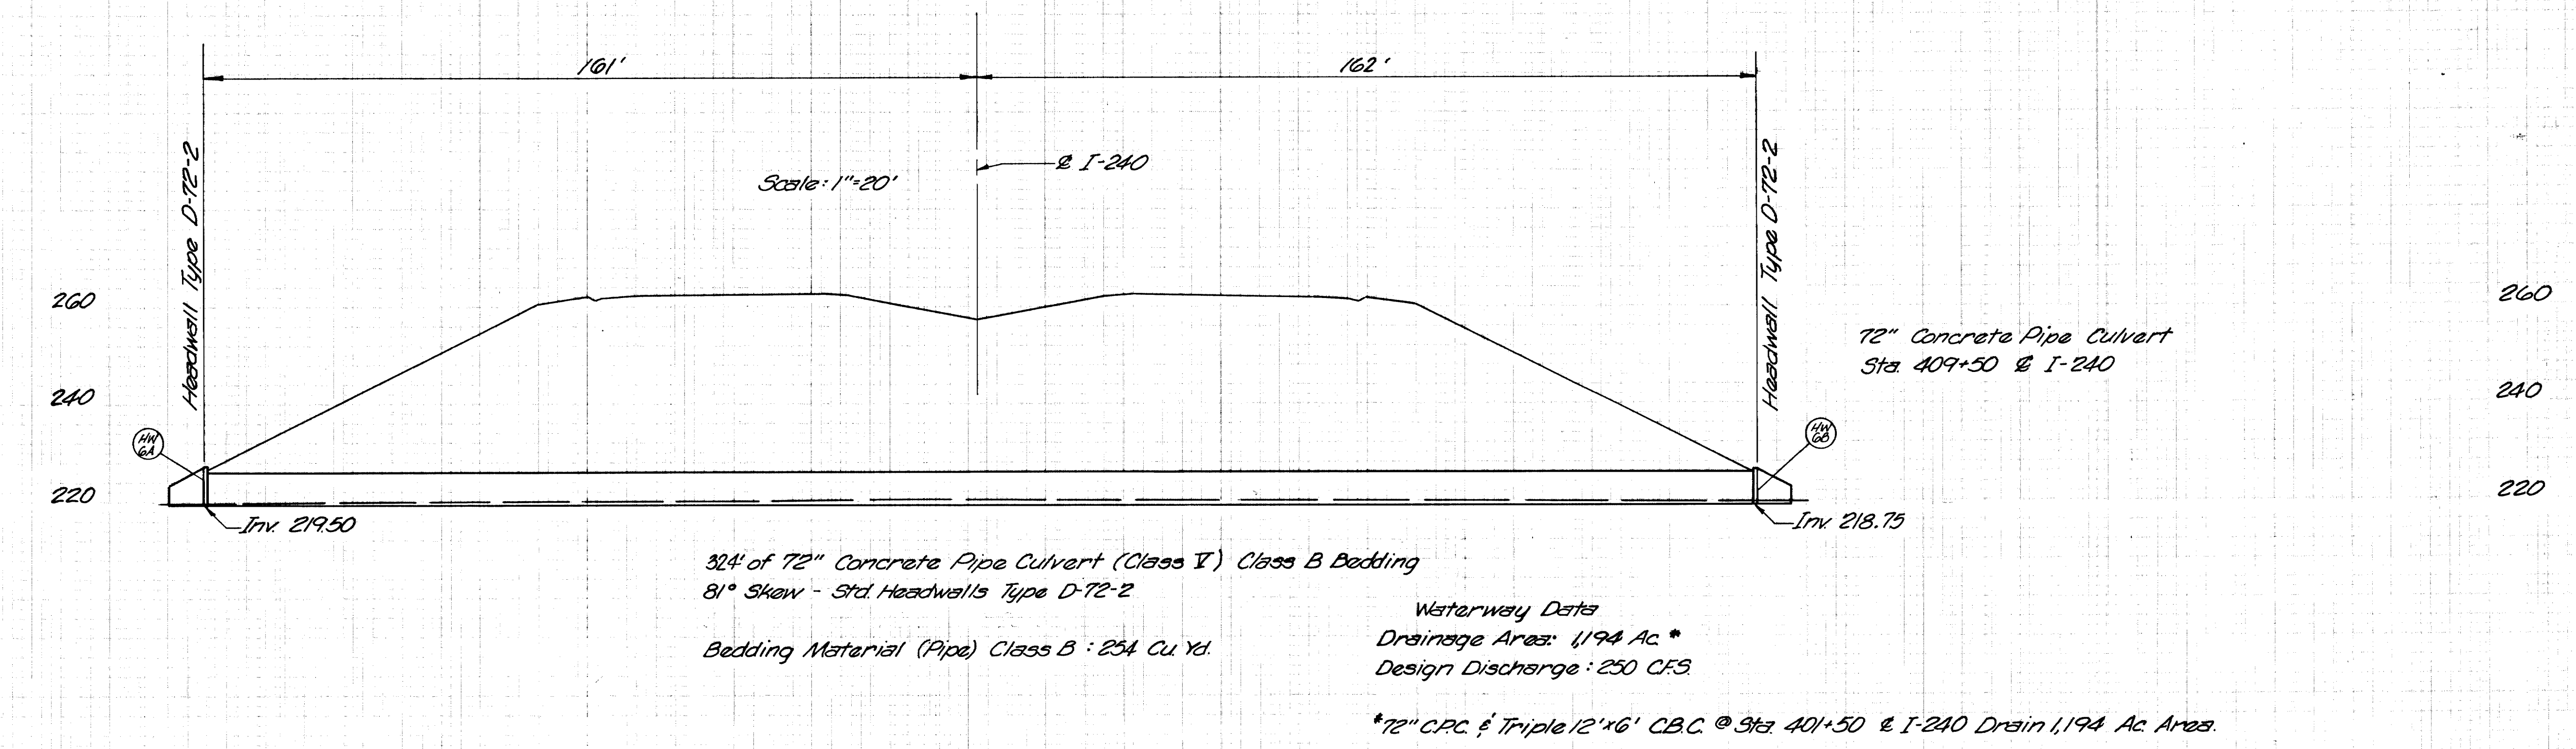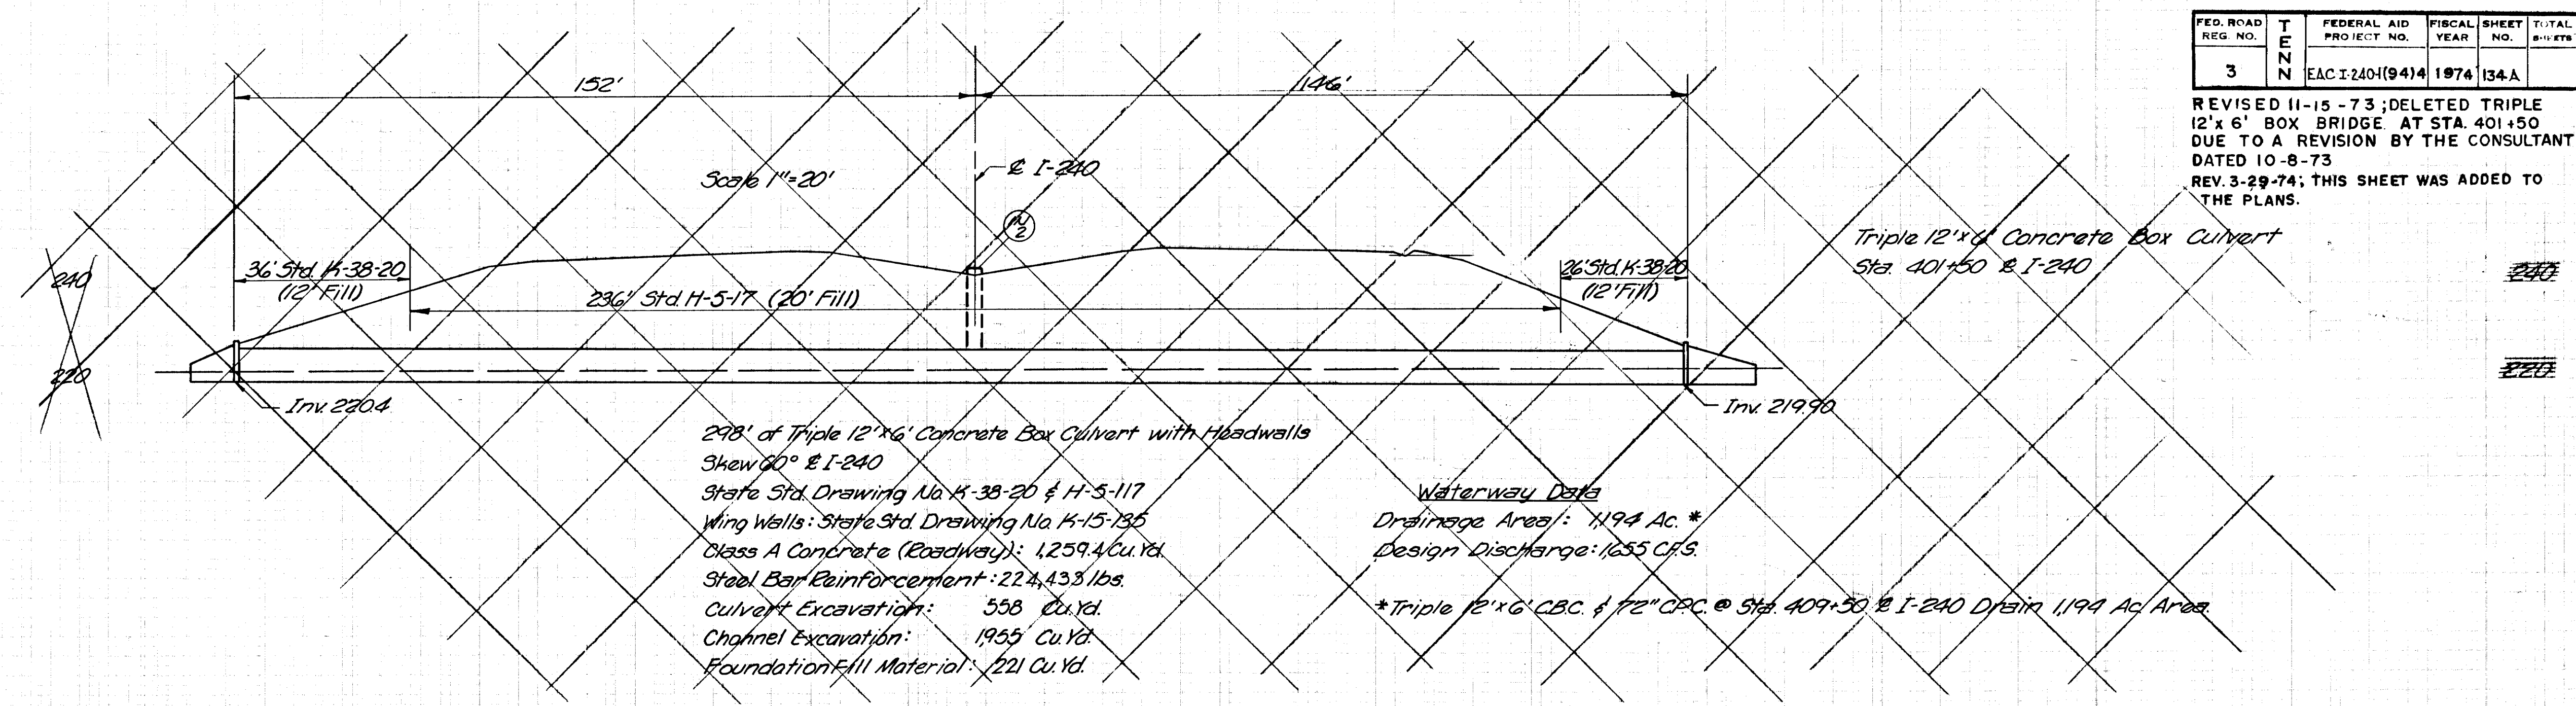

CULVERT CROSS SECTIONS