TENNESSEE D.O.T.	DESIGN DIVISION	FILE NO.

TYPE	YEAR	PROJECT NO.	SHEET NO.
R.O.W.	2016	HPP-62(25)	U7-2
.	.	.	.
.	.	.	.
.	.	.	.

S.R. 62 (WESTERN AVE.)
47023-2261-14 (R.O.W.) KNOX CO.
PIN #101204.00

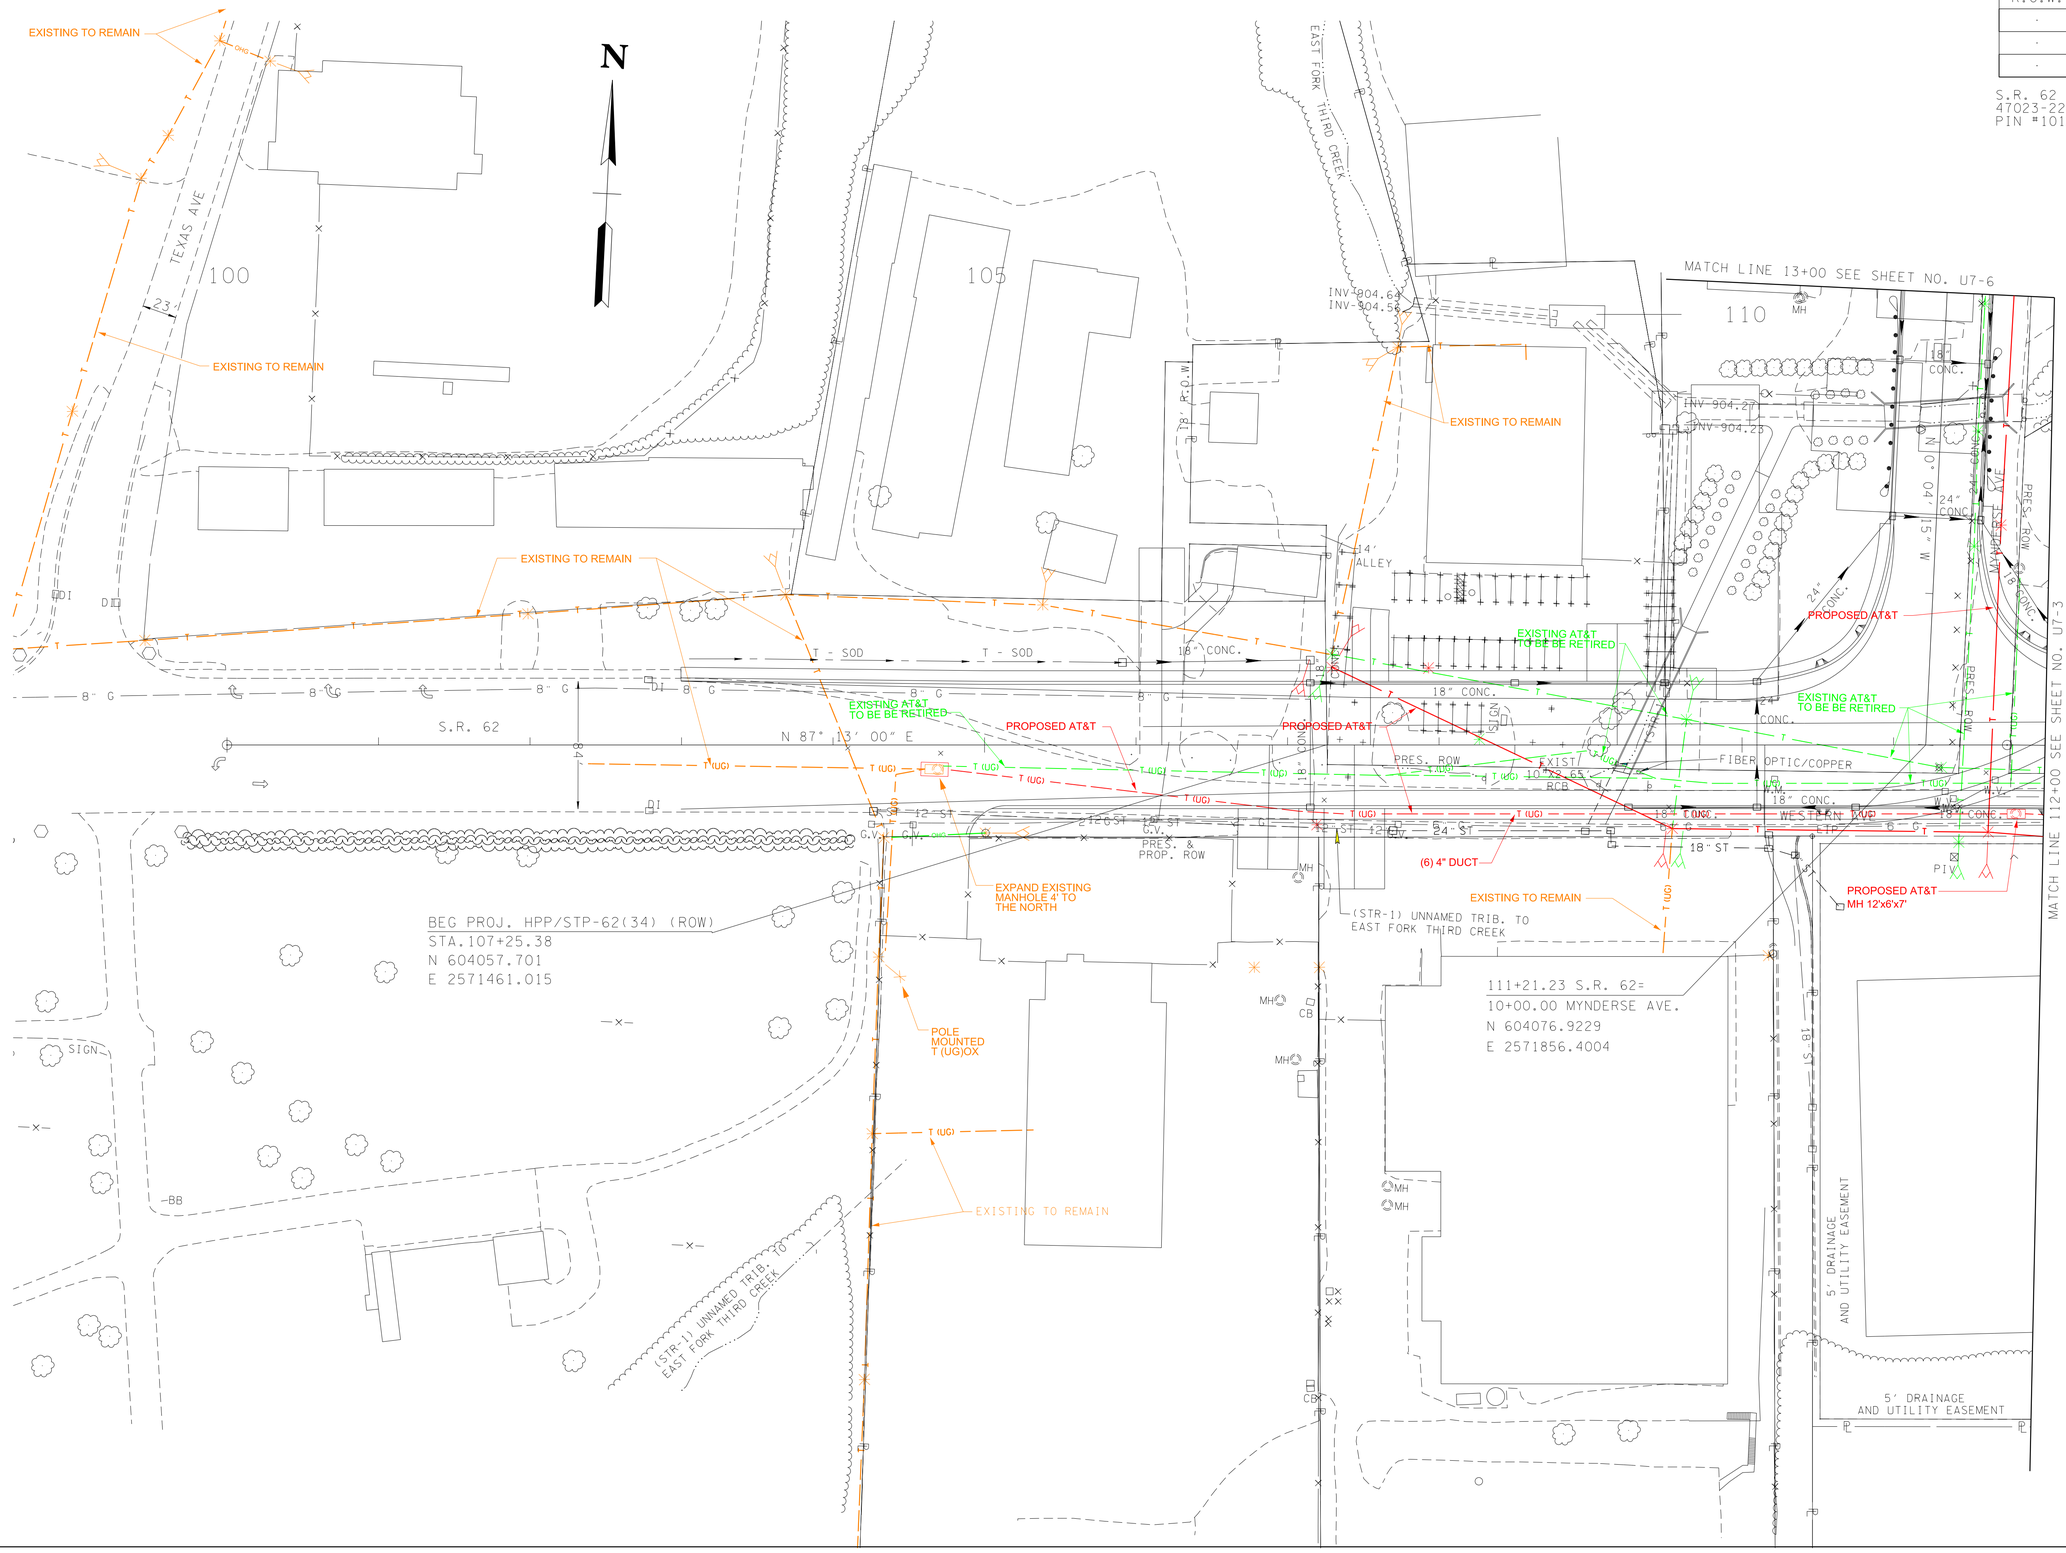

COORDINATE VALUES ARE NAD/83(1995) AND ARE DATUM ADJUSTED BY THE FACTOR 1.0001 & TIED TO THE TGRN.

BWSC BARGE WAGGONER SUMNER & CANNON, INC.
520 West Summit Hill Drive Suite 1202, Knoxville, Tennessee 37932
PHONE (865)637-2810 FAX (865) 673-8554
BWSC PROJECT NO. 32119-27

AT&T TENNESSEE

PRESENT LAYOUT

STA. 100+00 TO STA. 112+00

SCALE: 1"= 50'

3/22/2016
F:\32\32119\32119 27\AT&T Utilities\RainBow Drawings\Plot\32119 27-U6-2.DGN

TENNESSEE D.O.T.
DESIGN DIVISION
FILE NO.

TYPE	YEAR	PROJECT NO.	SHEET NO.
R.O.W.	2016	HPP-62(25)	U7-3
.	.	.	.
.	.	.	.
.	.	.	.

S.R. 62 (WESTERN AVE.)
47023-2261-14 (R.O.W.) KNOX CO.
PIN #101204.00

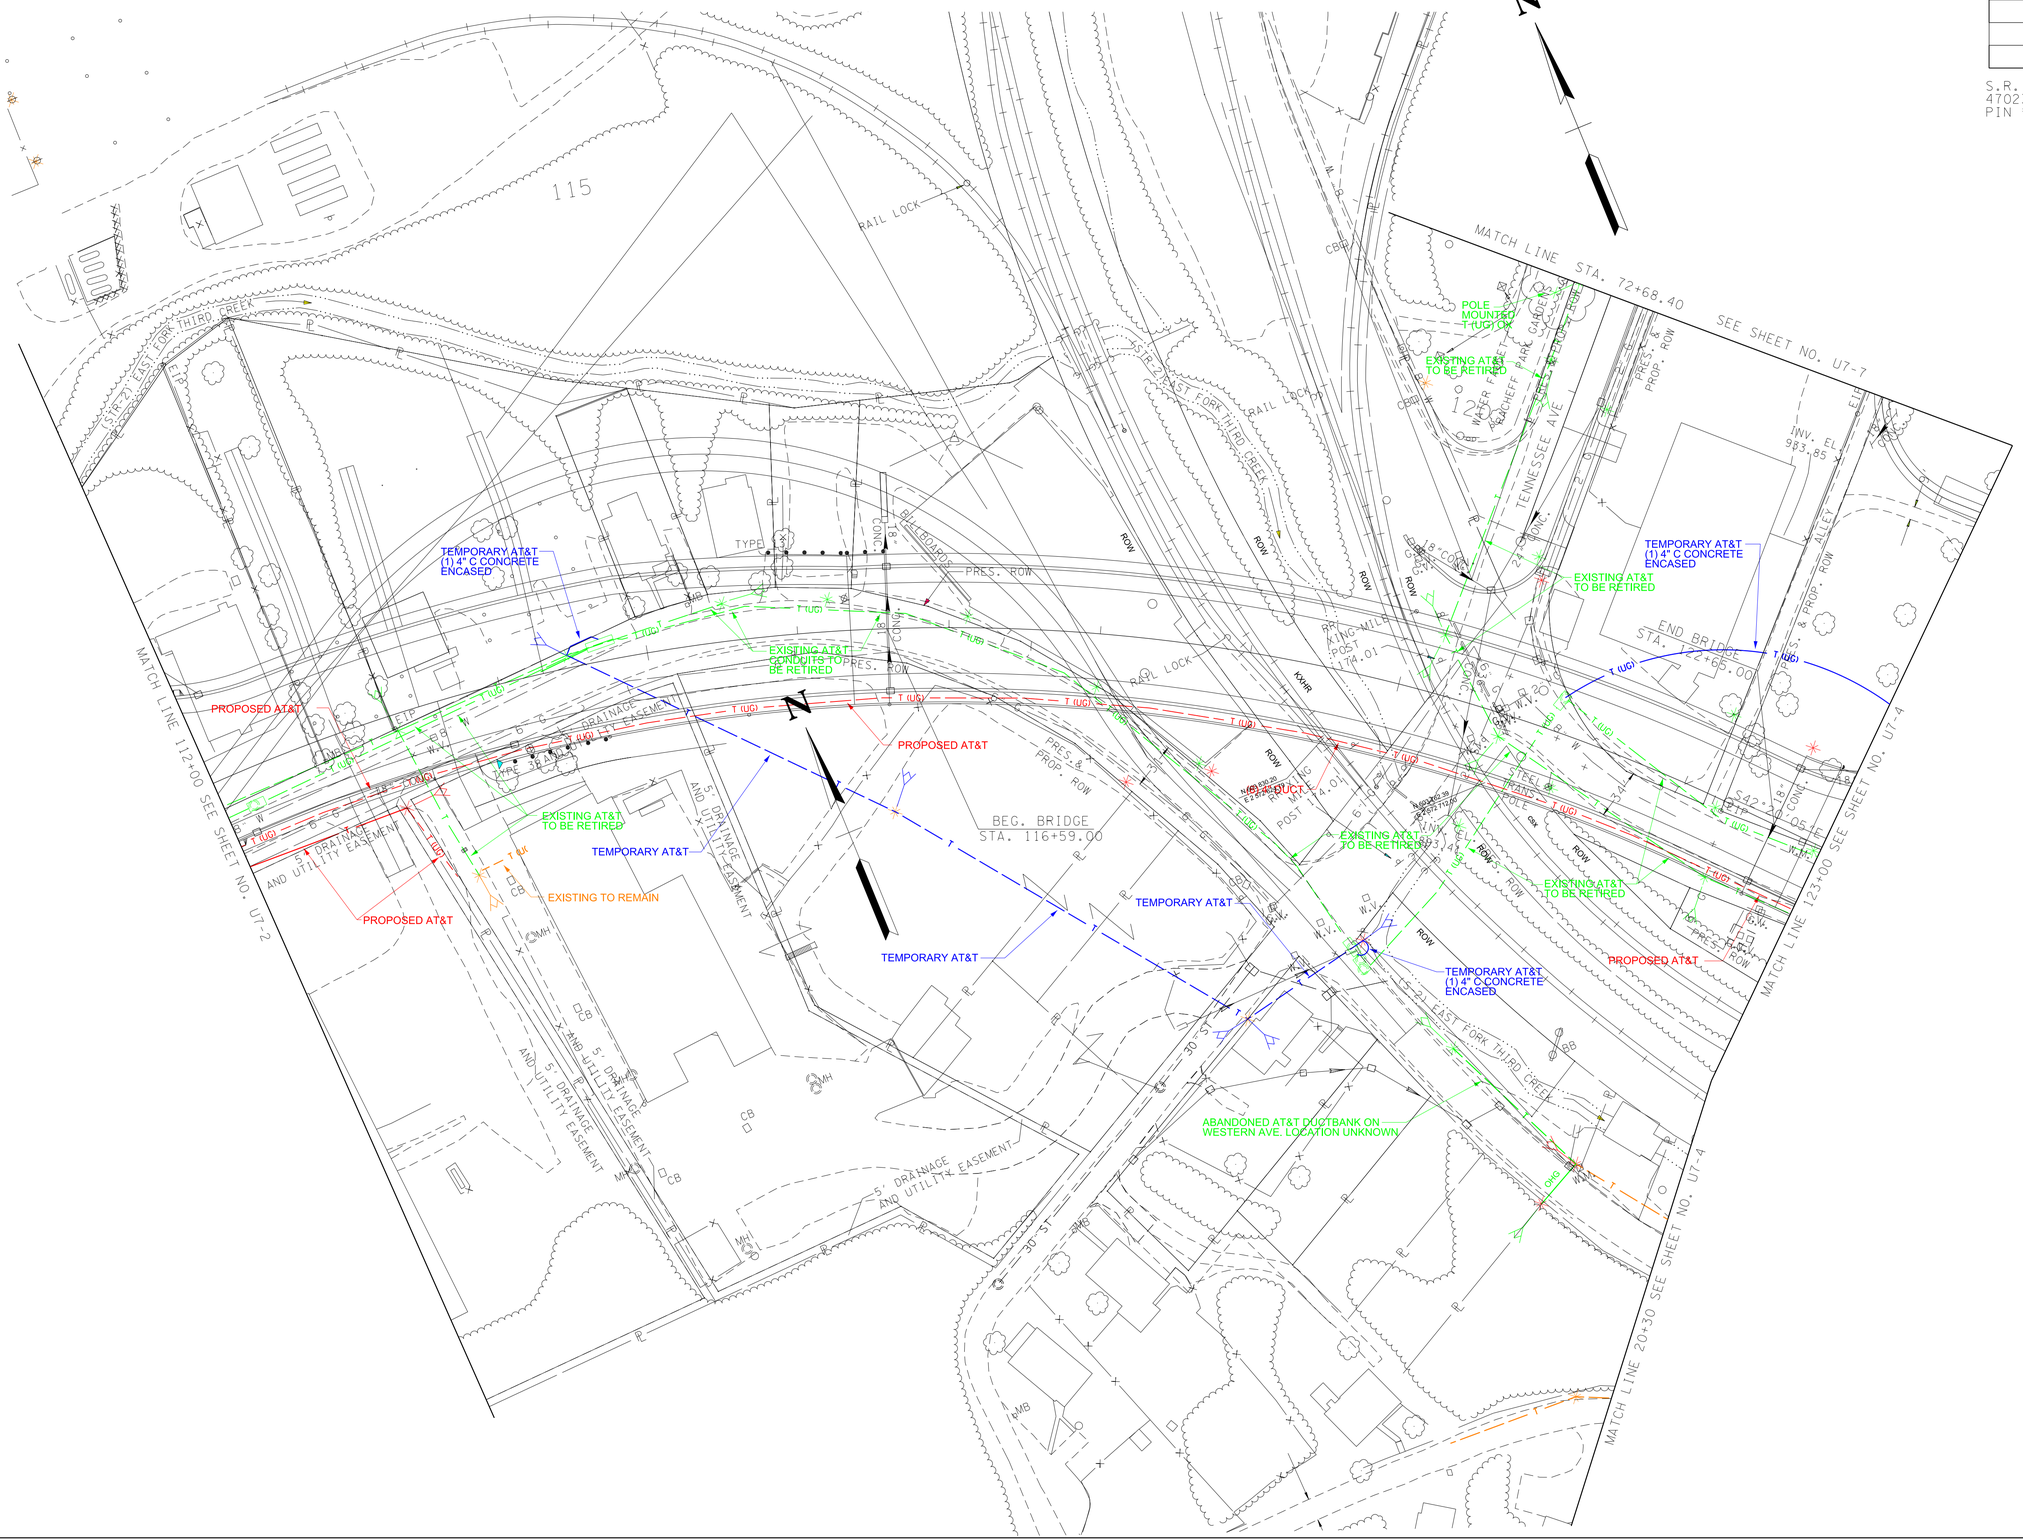

COORDINATE VALUES ARE NAD/83(1995) AND ARE DATUM ADJUSTED BY THE FACTOR 1.0001 & TIED TO THE TGRN.

BWSC BARGE WAGGONER SUMNER & CANNON, INC.
520 West Summit Hill Drive Suite 1202, Knoxville, Tennessee 37902
PHONE (865)637-2810 FAX (865) 673-8554
BWSC PROJECT NO. 32119-27

AT&T TENNESSEE

PRESENT LAYOUT

STA. 112+00 TO STA. 123+00

SCALE: 1"= 50'

3/22/2016
F:\32\32119\32119 27\AT&T Utilities\RainBow Drawings\Plot\32119 27-U6-3.DGN

TENNESSEE D.O.T.
DESIGN DIVISION
FILE NO.

TYPE	YEAR	PROJECT NO.	SHEET NO.
R.O.W.	2016	HPP-62(25)	U7-4
.	.	.	.
.	.	.	.
.	.	.	.

S.R. 62 (WESTERN AVE.)
47023-2261-14 (R.O.W.) KNOX CO.
PIN #101204.00

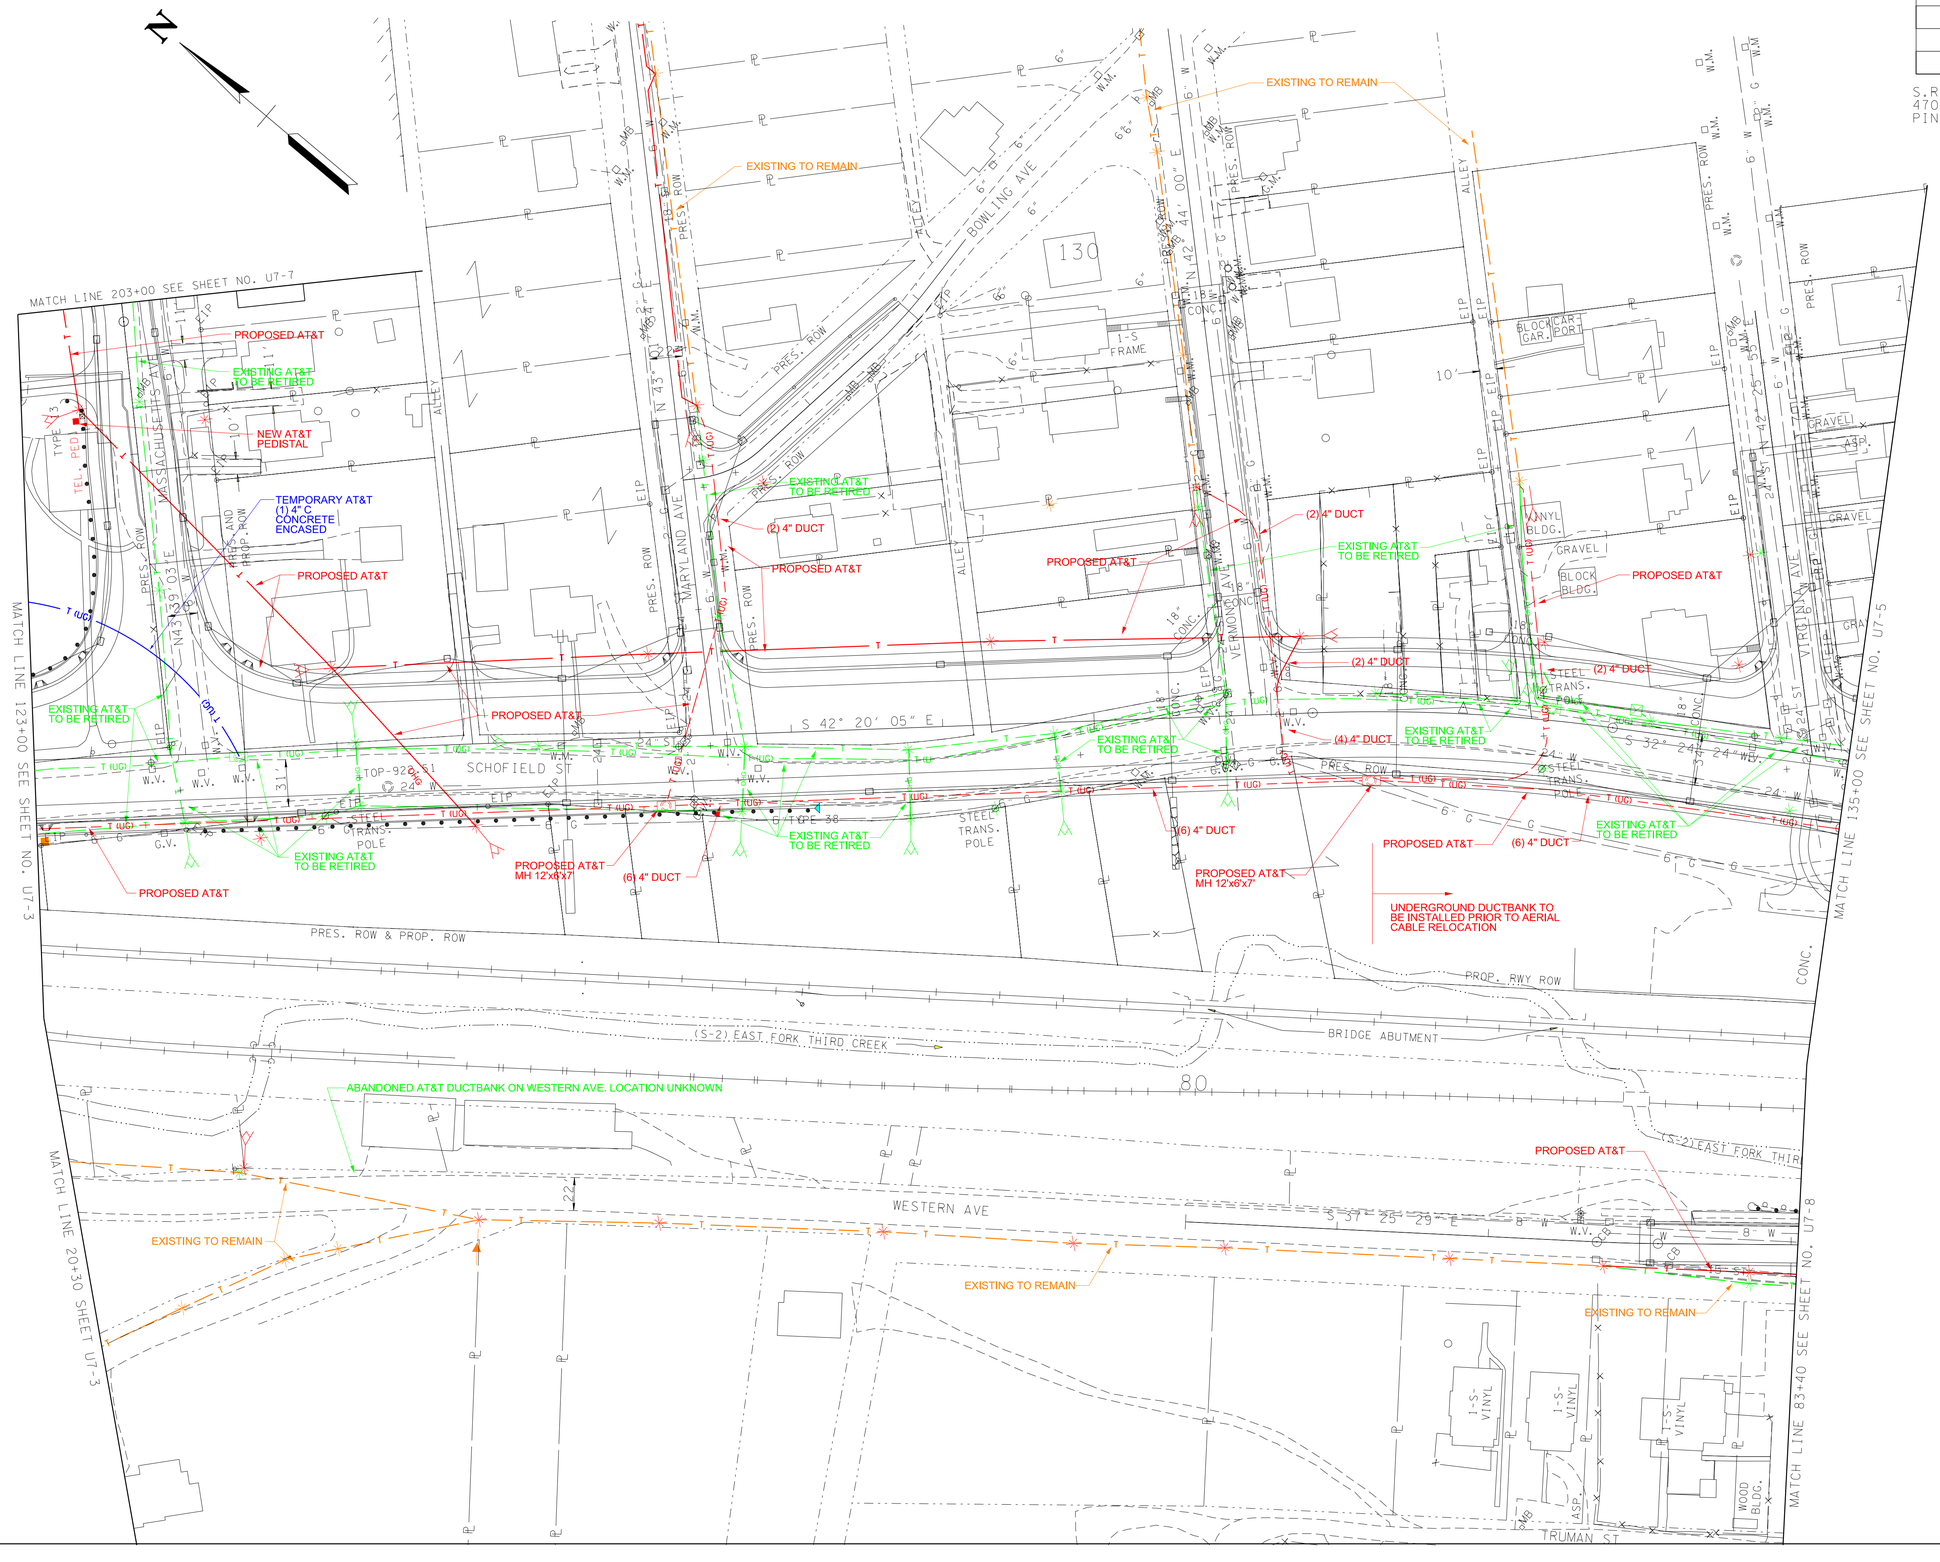

COORDINATE VALUES ARE NAD/83(1995) AND ARE DATUM ADJUSTED BY THE FACTOR 1.0001 & TIED TO THE TGRN.

BWSC BARGE WAGGONER SUMNER & CANNON, INC.
520 West Summit Hill Drive Suite 1202, Knoxville, Tennessee 37932
PHONE (865)637-2810 FAX (865) 673-8554
BWSC PROJECT NO. 32119-27

AT&T TENNESSEE

PRESENT LAYOUT

STA. 123+00 TO STA. 135+00

SCALE: 1"= 50'

3/22/2016
F:\32\32119\32119\AT&T Utilities\RainBow Drawings\Plot\32119-27-U6-4.DGN

TENNESSEE D.O.T.
DESIGN DIVISION
FILE NO.

TYPE	YEAR	PROJECT NO.	SHEET NO.
R.O.W.	2016	HPP-62(25)	U7-5
.	.	.	.
.	.	.	.
.	.	.	.

S.R. 62 (WESTERN AVE.)
47023-2261-14 (R.O.W.) KNOX CO.
PIN #101204.00

COORDINATE VALUES ARE NAD/83(1995) AND ARE DATUM ADJUSTED BY THE FACTOR 1.0001 & TIED TO THE TGRN.

BWSC BARGE WAGGONER SUMNER & CANNON, INC.
520 West Summit Hill Drive Suite 1202, Knoxville, Tennessee 37932
PHONE (865)637-2810 FAX (865) 673-8554
BWSC PROJECT NO. 32119-27

AT&T TENNESSEE

PRESENT LAYOUT

STA. 135+00 TO STA. 147+00

SCALE: 1"= 50'

3/22/2016
F:\32\32119\32119 27\AT&T Utilities\RainBow Drawings\Plot\32119 27-U6-5.DGN

TENNESSEE D.O.T.
DESIGN DIVISION
FILE NO.

TYPE	YEAR	PROJECT NO.	SHEET NO.
R.O.W.	2016	HPP-62(25)	U7-6
.	.	.	.
.	.	.	.
.	.	.	.

S.R. 62 (WESTERN AVE.)
47023-2261-14 (R.O.W.) KNOX CO.
PIN #101204.00

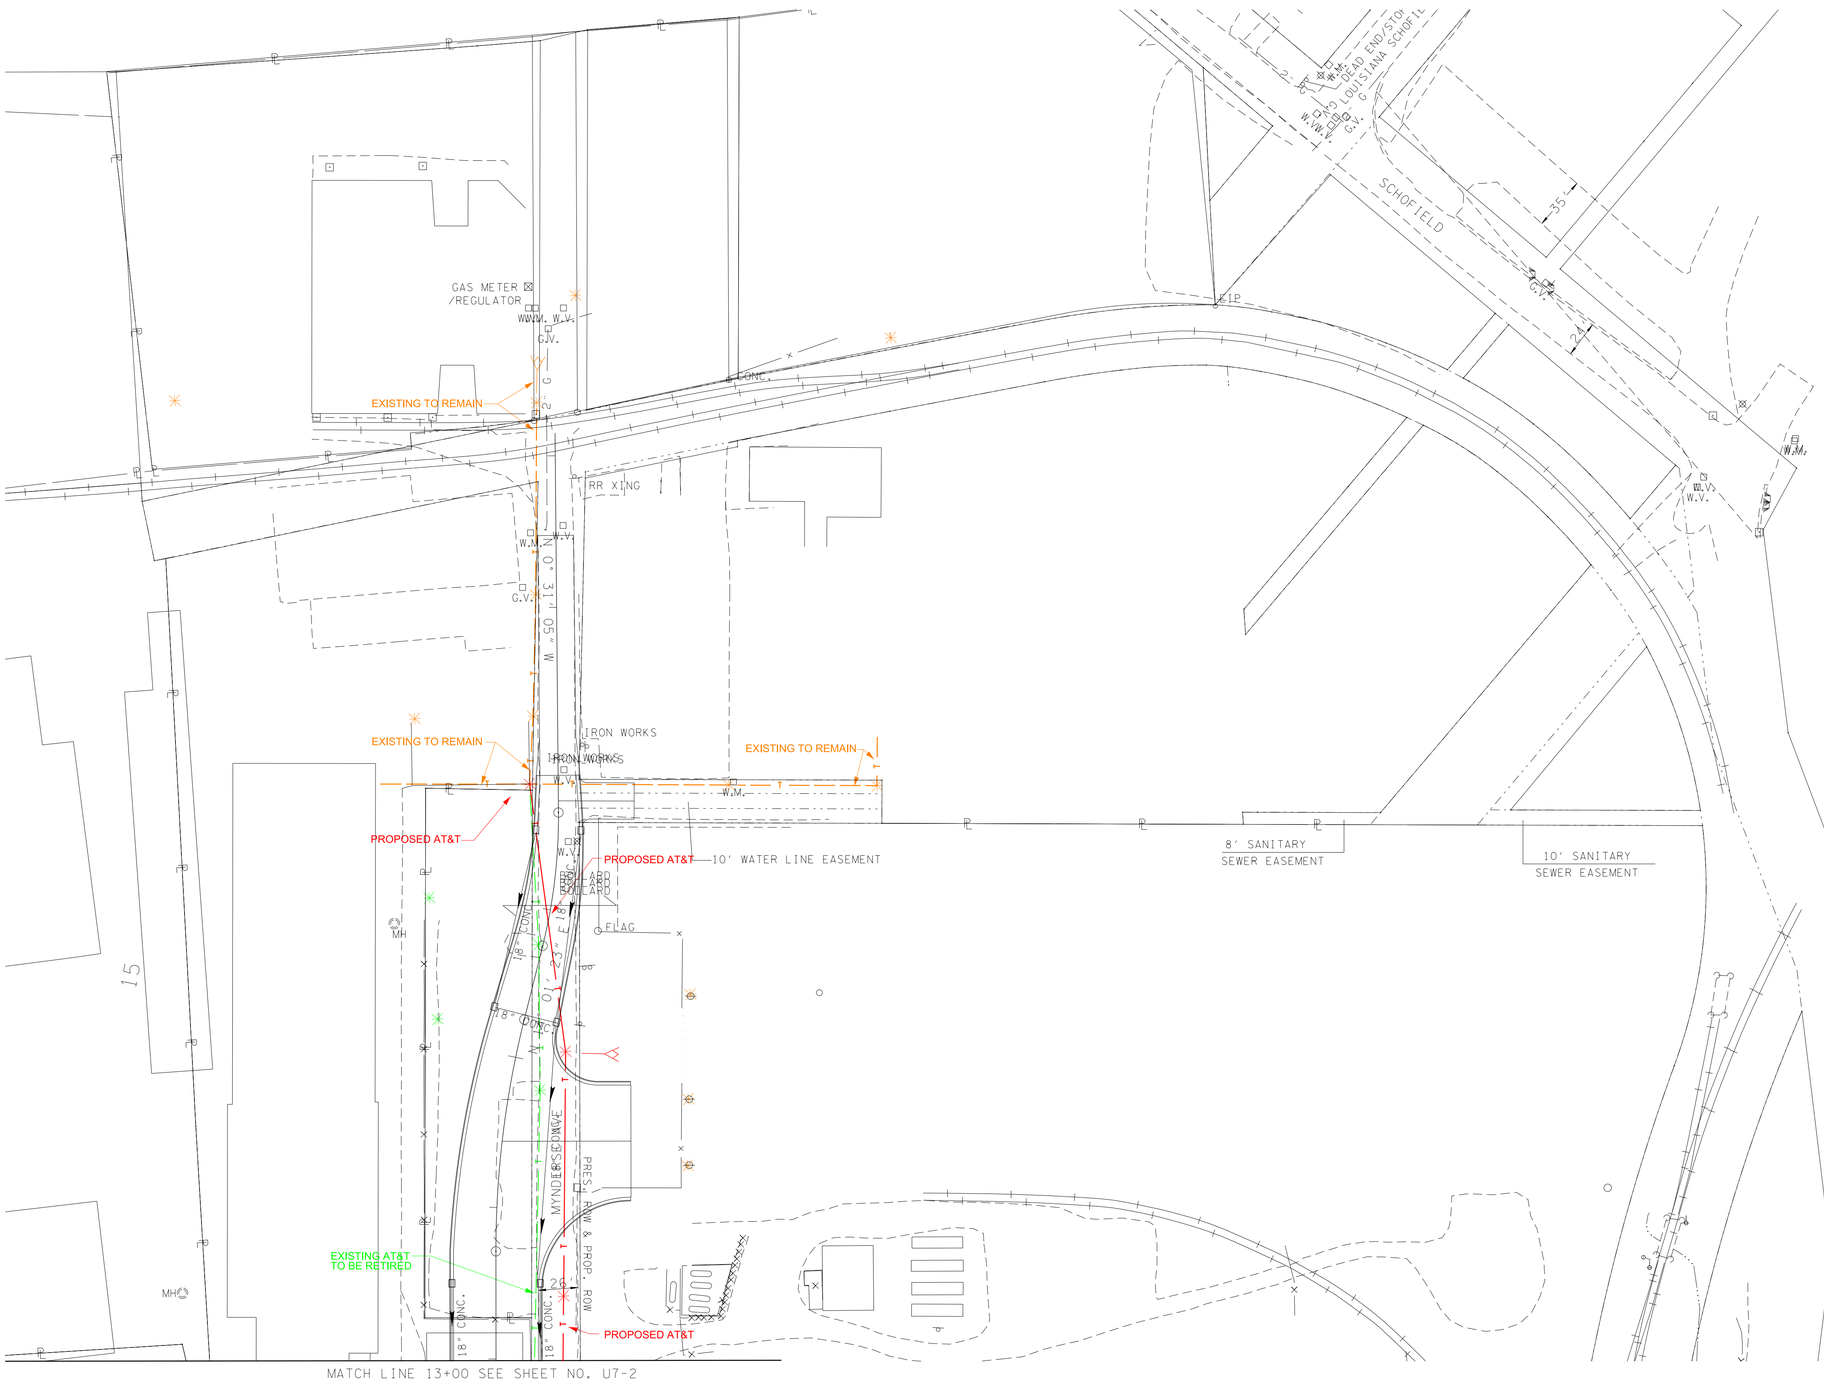

N

COORDINATE VALUES ARE NAD/83(1995)
AND ARE DATUM ADJUSTED BY THE
FACTOR 1.0001 & TIED TO THE TGRN.

BWSC BARGE WAGGONER SUMNER & CANNON, INC.
520 West Summit Hill Drive Suite 1202, Knoxville, Tennessee 37932
PHONE (865)637-2810 FAX (865) 673-8554
BWSC PROJECT NO. 32119-27

AT&T TENNESSEE

PRESENT LAYOUT

MYNDERSE AVE.

SCALE: 1"= 50'

3/22/2016
F:\32\32119\32119\27\AT&T Utilities\RainBow Drawings\Plot\32119\27-U6-6.DGN

TENNESSEE D.O.T.
DESIGN DIVISION
FILE NO.

TYPE	YEAR	PROJECT NO.	SHEET NO.
R.O.W.	2016	HPP-62(25)	U7-7
.	.	.	.
.	.	.	.
.	.	.	.

S.R. 62 (WESTERN AVE.)
47023-2261-14 (R.O.W.) KNOX CO.
PIN #101204.00

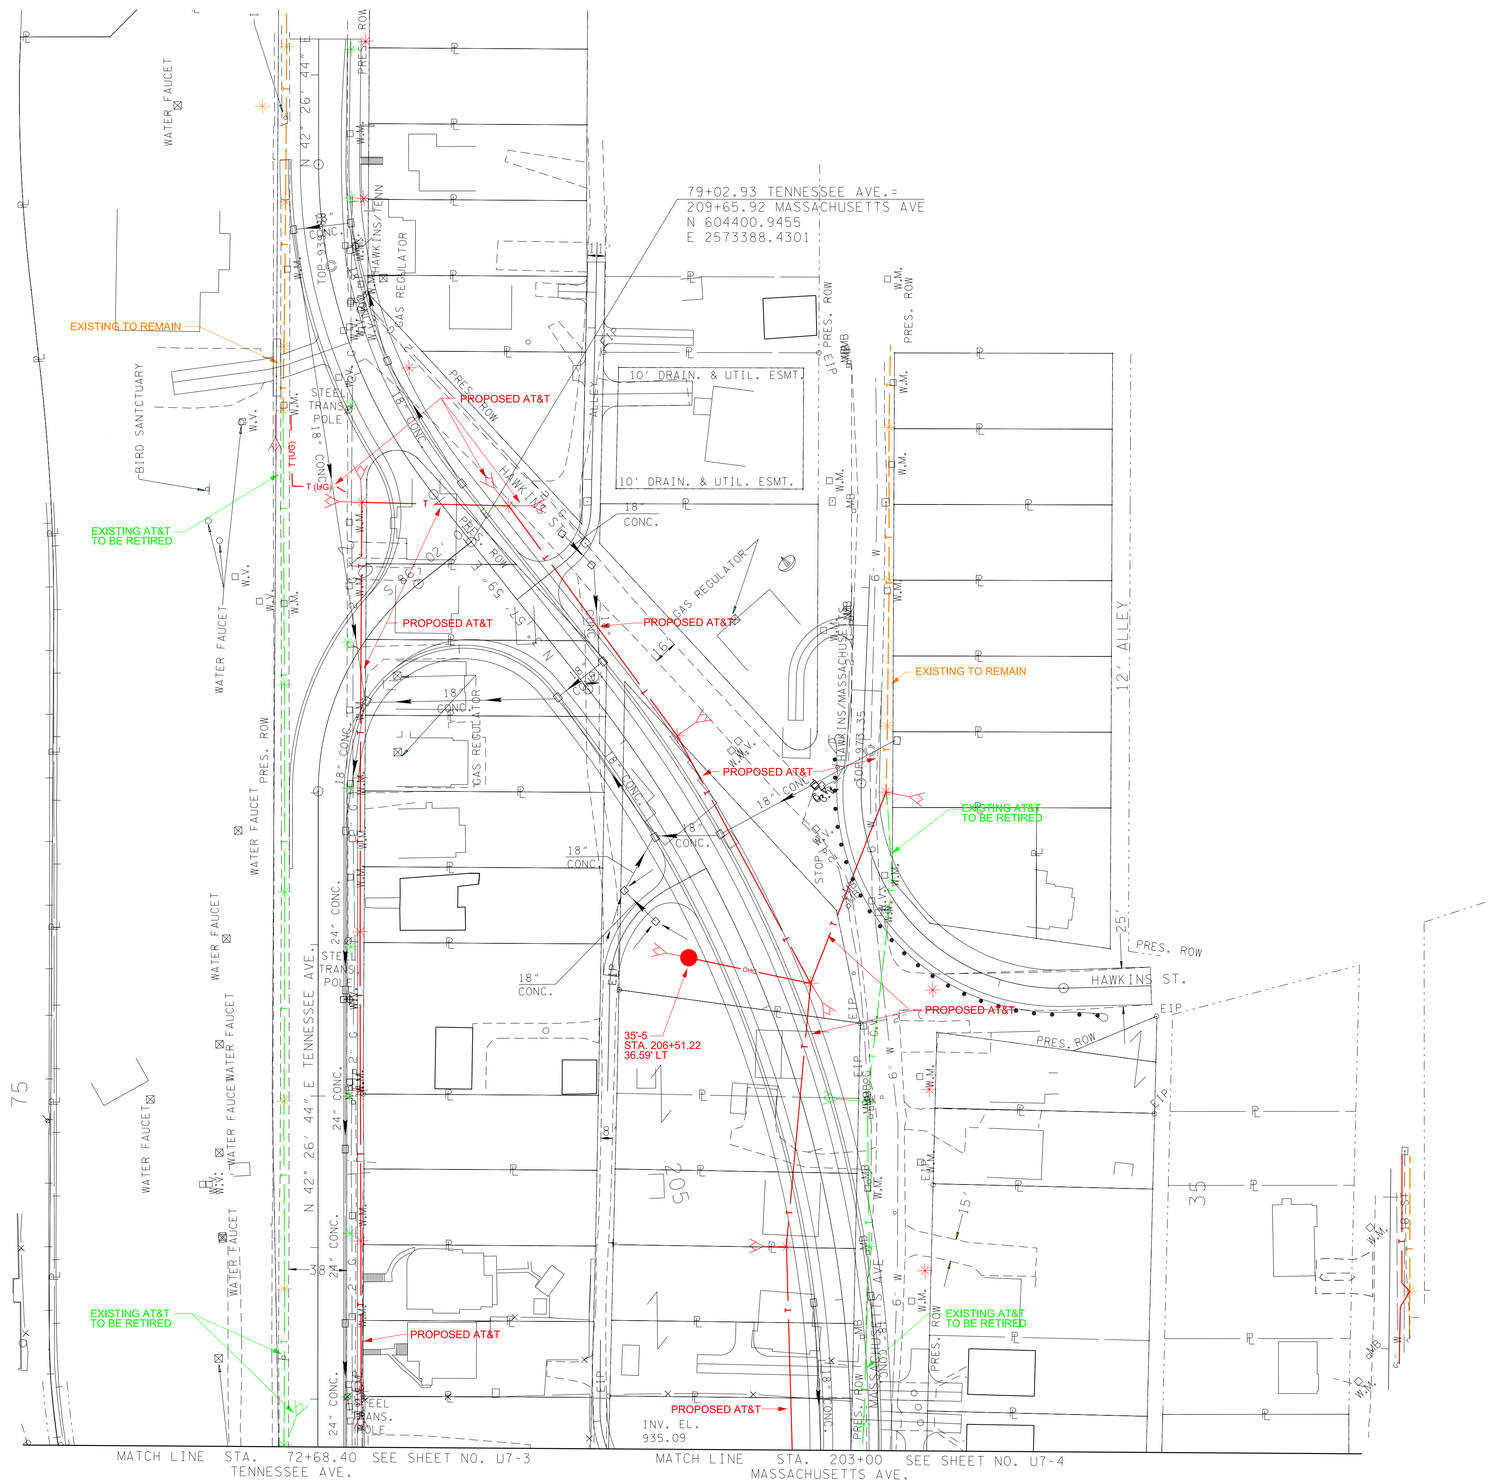

COORDINATE VALUES ARE NAD/83(1995) AND ARE DATUM ADJUSTED BY THE FACTOR 1.0001 & TIED TO THE TGRN.

BWSC
BARGE WAGGONER SUMNER & CANNON, INC.
520 West Summit Hill Drive Suite 1202, Knoxville, Tennessee 37932
PHONE (865)637-2810 FAX (865) 673-8554
BWSC PROJECT NO. 32119-27

AT&T TENNESSEE

PRESENT LAYOUT

MASSACHUSETTS AVE.

SCALE: 1"= 50'

3/22/2016
F:\32\32119\32119\27\AT&T Utilities\RainBow Drawings\Plot\32119\27-U6-7.DGN

TENNESSEE D.O.T.
DESIGN DIVISION
FILE NO.

TYPE	YEAR	PROJECT NO.	SHEET NO.
R.O.W.	2016	HPP-62(25)	U7-8
.	.	.	.
.	.	.	.
.	.	.	.

S.R. 62 (WESTERN AVE.)
47023-2261-14 (R.O.W.) KNOX CO.
PIN #101204.00

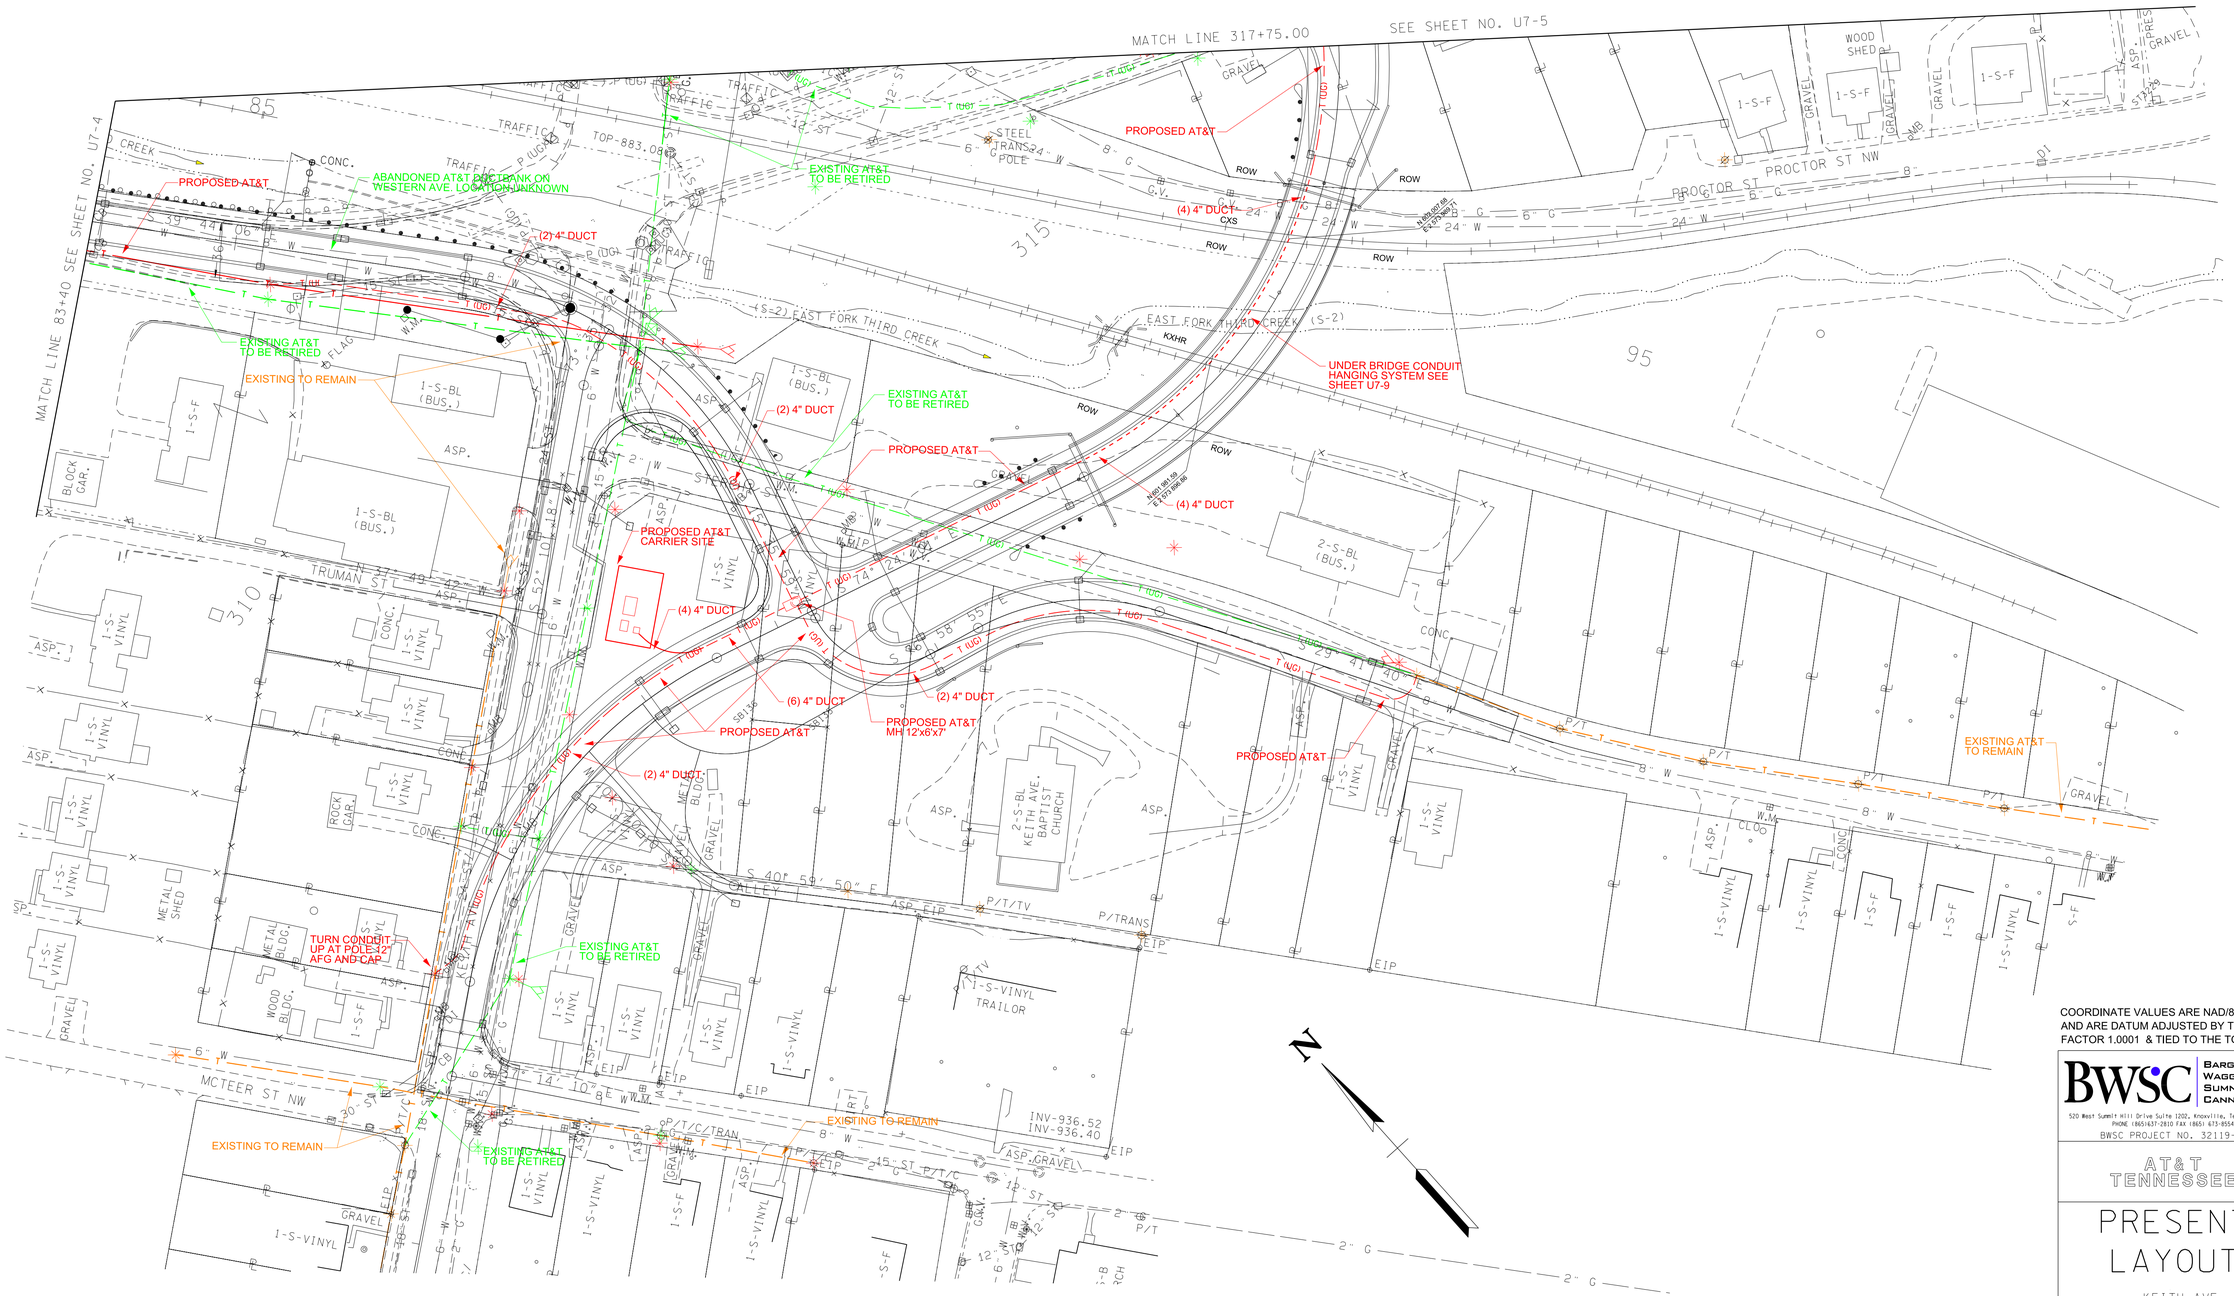

COORDINATE VALUES ARE NAD/83(1995) AND ARE DATUM ADJUSTED BY THE FACTOR 1.0001 & TIED TO THE TGRN.

BWSC BARGE WAGGONER SUMNER & CANNON, INC.
520 West Summit Hill Drive Suite 1202, Knoxville, Tennessee 37932
PHONE (865)637-2810 FAX (865) 673-8554
BWSC PROJECT NO. 32119-27

AT&T TENNESSEE

PRESENT LAYOUT

KEITH AVE. AND BRIDGE

SCALE: 1"= 50'

3/22/2016
F:\32\32119\32119\27\AT&T Utilities\RainBow Drawings\Plot\32119\27-U6.8.DGN