TYPE	YEAR	PROJECT NO.	SHEET NO.
R.O.W.	2012	BR-NHE-40(16)	7
CONST.	2014	BR-NH-40(16)	7

FILE NO.

TENNESSEE D.O.T.
DESIGN DIVISION

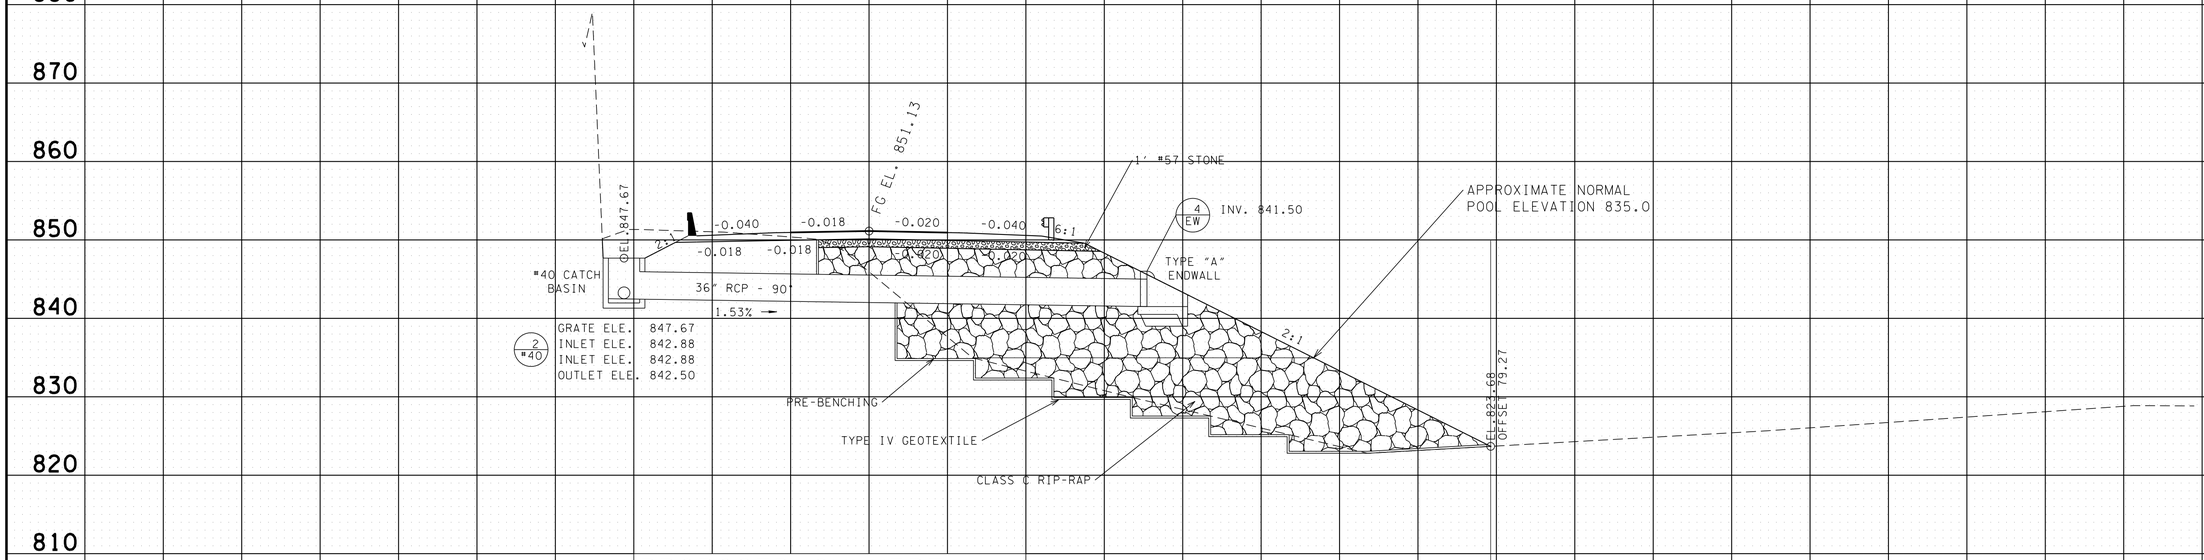

PROPOSED CULVERT

STA. 69+50.00
65' OF 36" RCP
SKEW 90°
ENDWALLS REQD. : TYPE "A"
STD. DWG. NOS. D-PE-1, D-CB-40S

D.A. = 18.76 AC.
Q50 = 37.63 CFS
Q100 = 41.57 CFS
W.S. ELEV. (50) = 848.37
W.S. ELEV. (100) = 848.53

SEALED BY

03/11/2014

STATE OF TENNESSEE
DEPARTMENT OF TRANSPORTATION

CULVERT CROSS-SECTIONS

SCALE: 1"=10' HORIZ.
1"=10' VERT.

10-MAR-2014 14:10
C:\Projects\Polk\Project Design\007.sht