TENNESSEE D.O.T.
DESIGN DIVISION
FILE NO.

TYPE	YEAR	PROJECT NO.	SHEET NO.
R.O.W.	2012	BR-NHE-40(16)	9
CONST.	2014	BR-NH-40(16)	9

REV. 09-18-13: CORRECTED BEGIN PROJECT COORDINATES

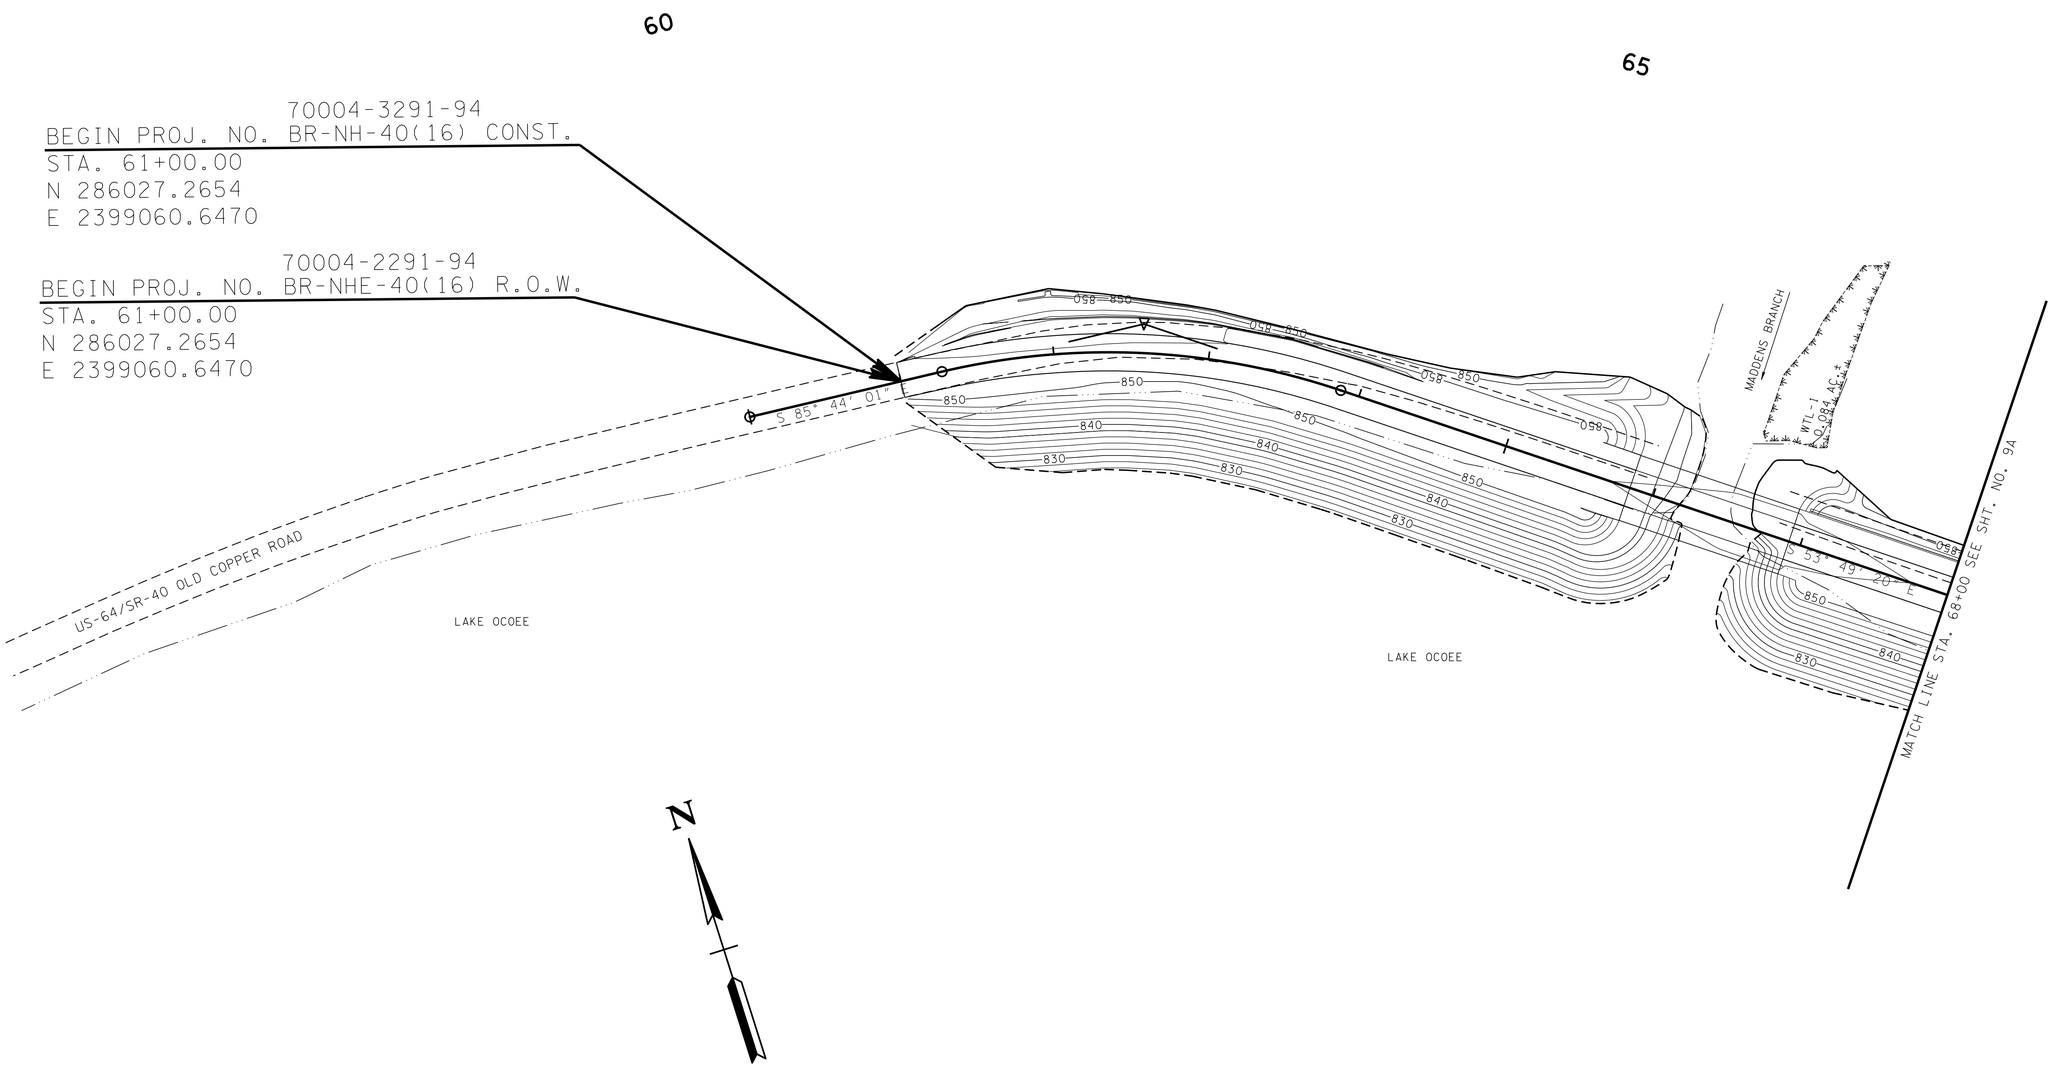

SEALED BY

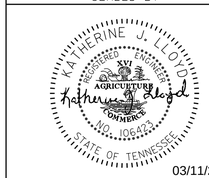

03/11/2014

STATE OF TENNESSEE
DEPARTMENT OF TRANSPORTATION

PROPOSED CONTOURS

STA. 61+00 TO STA. 68+00

SCALE: 1"= 50'

10-MAR-2014 14:12
C:\Projects\Polk\Project Design\009.sht