TENNESSEE D.O.T.
DESIGN DIVISION
FILE NO.

TYPE	YEAR	PROJECT NO.	SHEET NO.
R.O.W.	2012	BR-NHE-40(16)	5
CONST.	2014	BR-NH-40(16)	5

REV. 04-23-13: REVISED PROPERTY OWNER TRACT 1
REV. 08-27-13: REVISED PROPERTY OWNER TRACT 2, ADDED EXIST. & PROP. 838' CONTOUR, REMOVED R.O.W. DETAILS, ADJUSTED END R.O.W. PROJ. LIMIT AND ADDED CONTROL POINTS S101 & S102

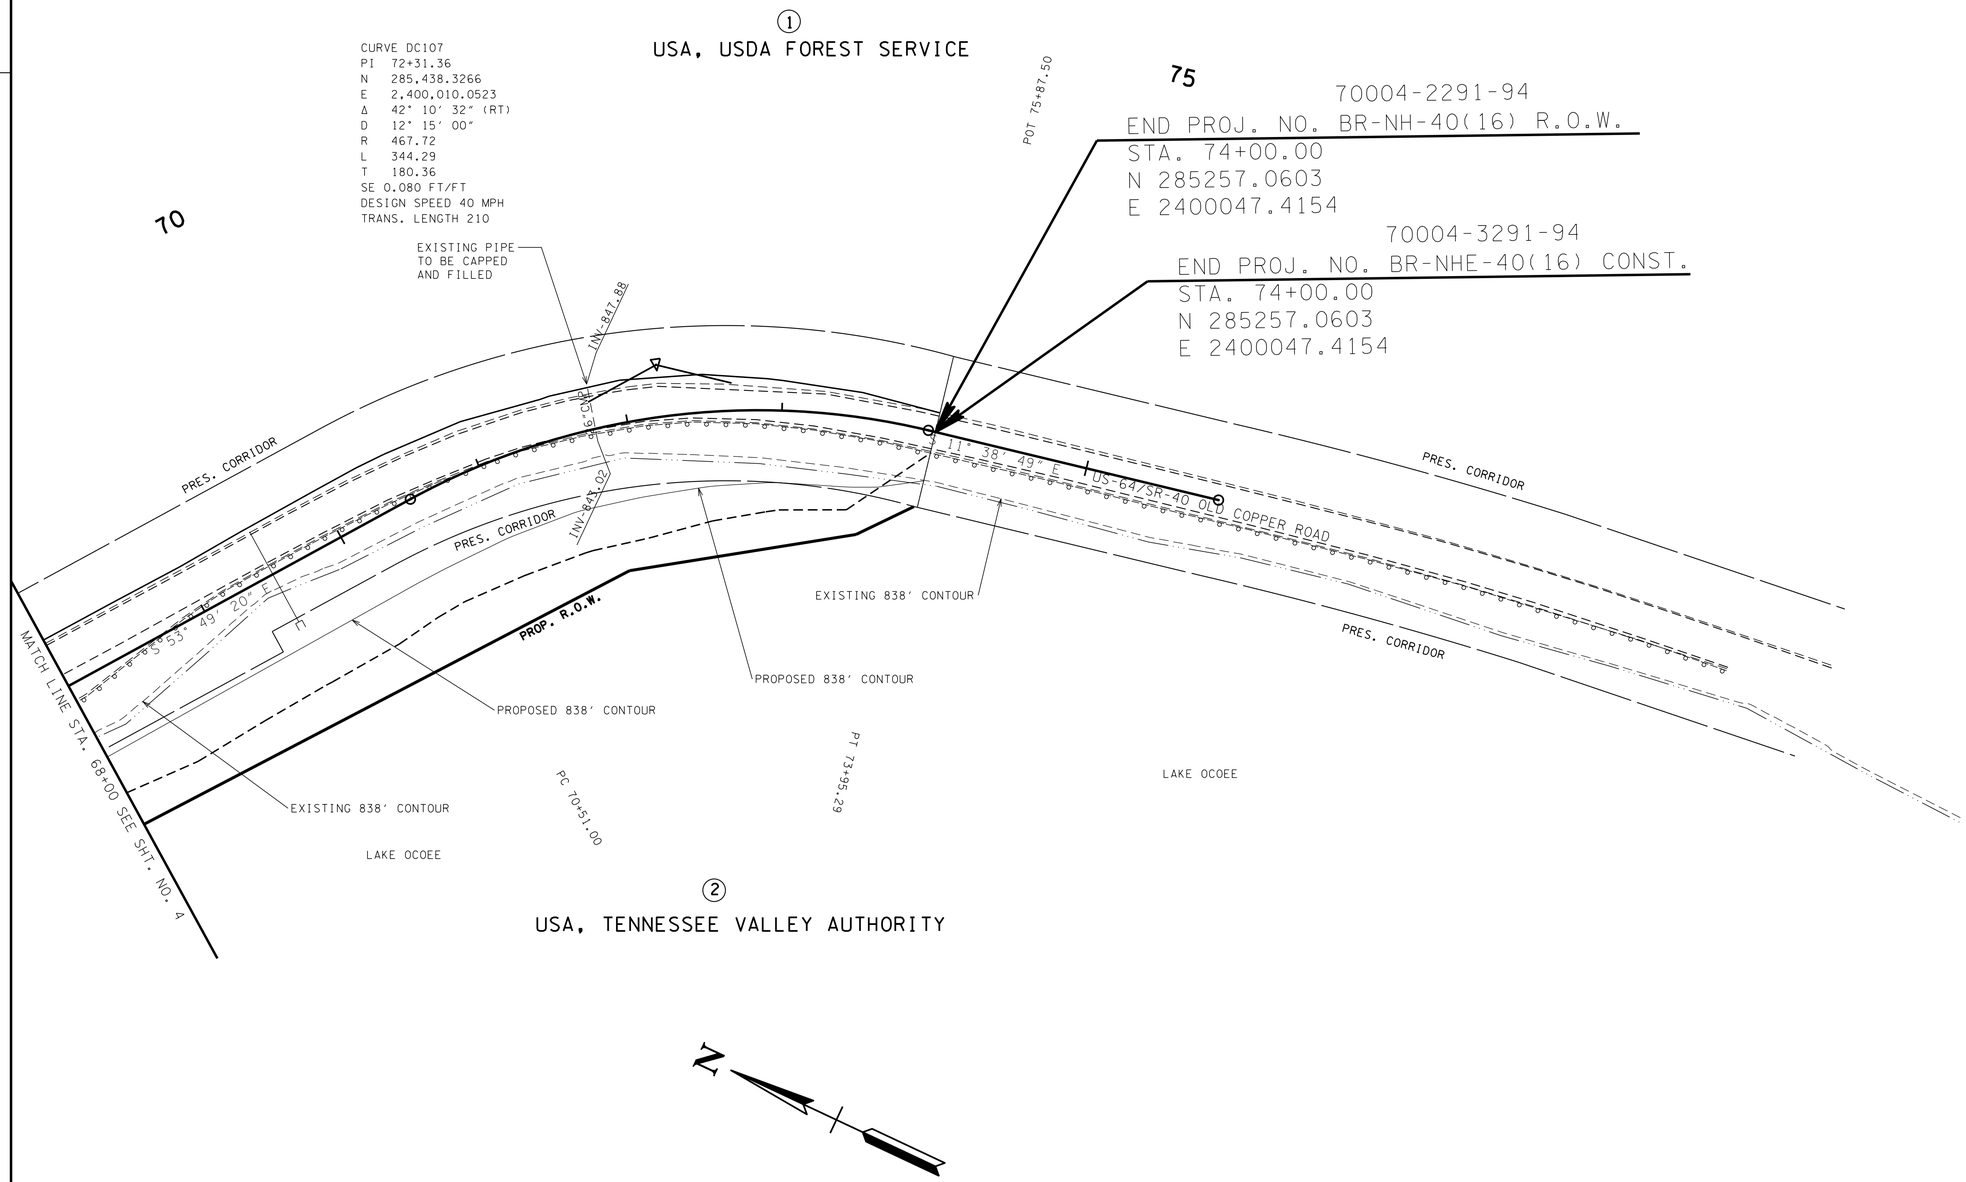

CONTROL POINTS S101 & S102 ARE NOT SHOWN IN PLANS BUT ARE USED FOR PROJECT LOCATION IDENTIFICATION

CONTROL POINTS

POINT	NORTH	EAST	ELEV.	STATION	OFFSET	GPS NAME
S101	286225.4853	2396316.9633	846.79	--+--.--	--.--(--)	70-40-101
S102	286438.6644	2395786.7522	847.66	--+--.--	--.--(--)	70-40-102

SEALED BY

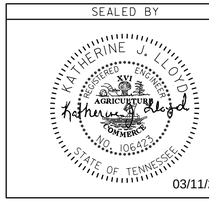

03/11/2014

COORDINATES ARE NAD/83(1995), ARE DATUM ADJUSTED BY THE FACTOR OF 1.000025 AND TIED TO THE TGRN. ALL ELEVATIONS ARE REFERENCED TO THE NAVD 1988.

STATE OF TENNESSEE
DEPARTMENT OF TRANSPORTATION

PRESENT LAYOUT

STA. 68+00 TO STA. 74+00

SCALE: 1"= 50'

10-MAR-2014 14:10
C:\Projects\Polk\Project Design\005.sht