TENNESSEE D.O.T.
DESIGN DIVISION
FILE NO.

TYPE	YEAR	PROJECT NO.	SHEET NO.
R.O.W.	2012	BR-NHE-40(16)	8B
CONST.	2014	BR-NH-40(16)	8B

REV. 08-27-13: ADJUSTED END R.O.W. PROJ. LIMIT

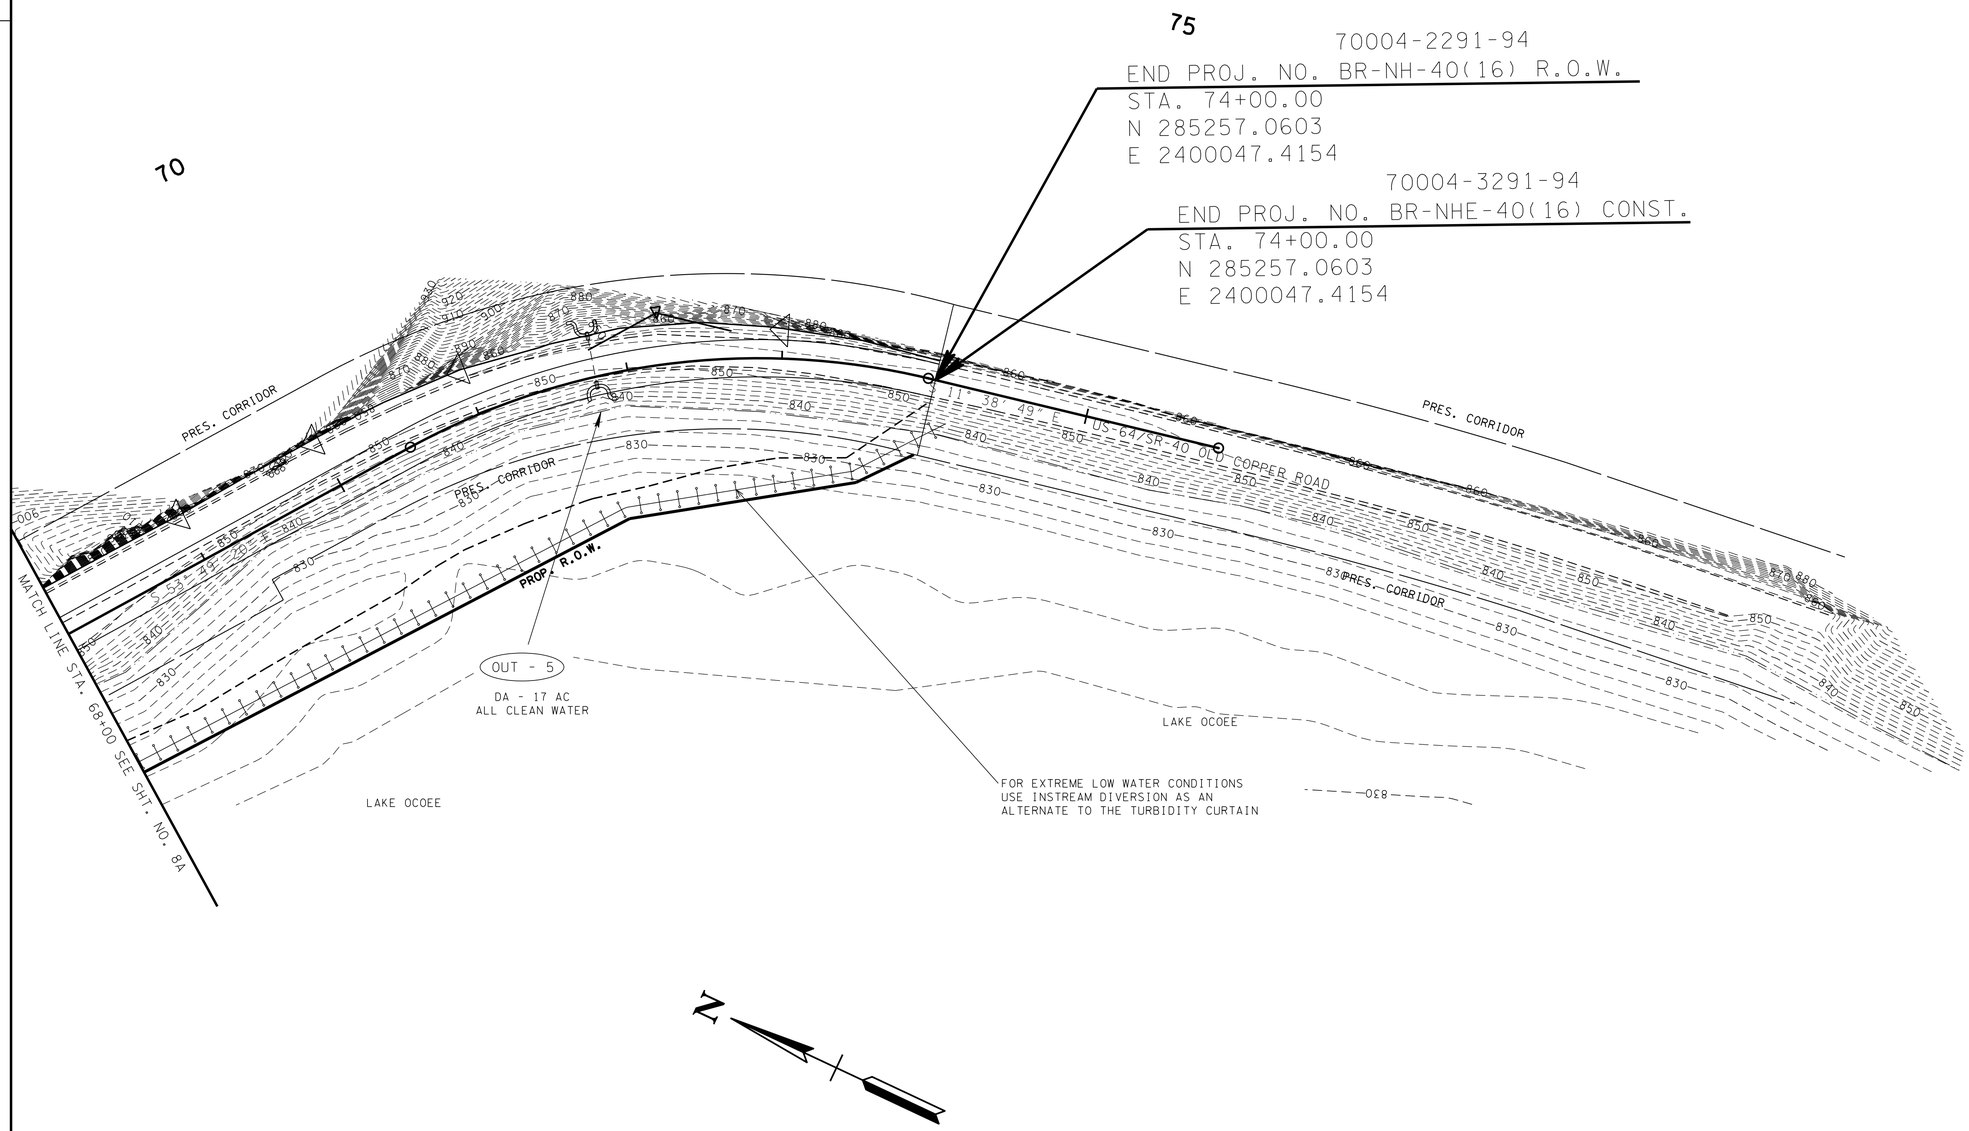

SEALED BY

03/11/2014

CLEARING & GRUBBING

STATE OF TENNESSEE
DEPARTMENT OF TRANSPORTATION

EROSION PREVENTION AND SEDIMENT CONTROL PLAN

STA. 68+00 TO STA. 74+00

SCALE: 1"= 50'

10-MAR-2014 14:12
C:\Projects\Polk\Project Design\008B.sht