TENNESSEE D.O.T.
DESIGN DIVISION
FILE NO.

TYPE	YEAR	PROJECT NO.	SHEET NO.
R.O.W.	2012	BR-NHE-40(16)	5B
CONST.	2014	BR-NH-40(16)	5B

REV. 08-27-13: CHANGED SHEET TO PROPOSED LAYOUT

CONTRACTOR TO NOTIFY USDA FOREST SERVICE (LAURA LEWIS) WHEN CONNECTING GUARDRAIL ANCHOR TO ROCK FACE IN ORDER FOR THEM TO BE ON SITE AT THE TIME OF FINAL CONNECTION. SEE SHEET 1B FOR CONTACT INFORMATION

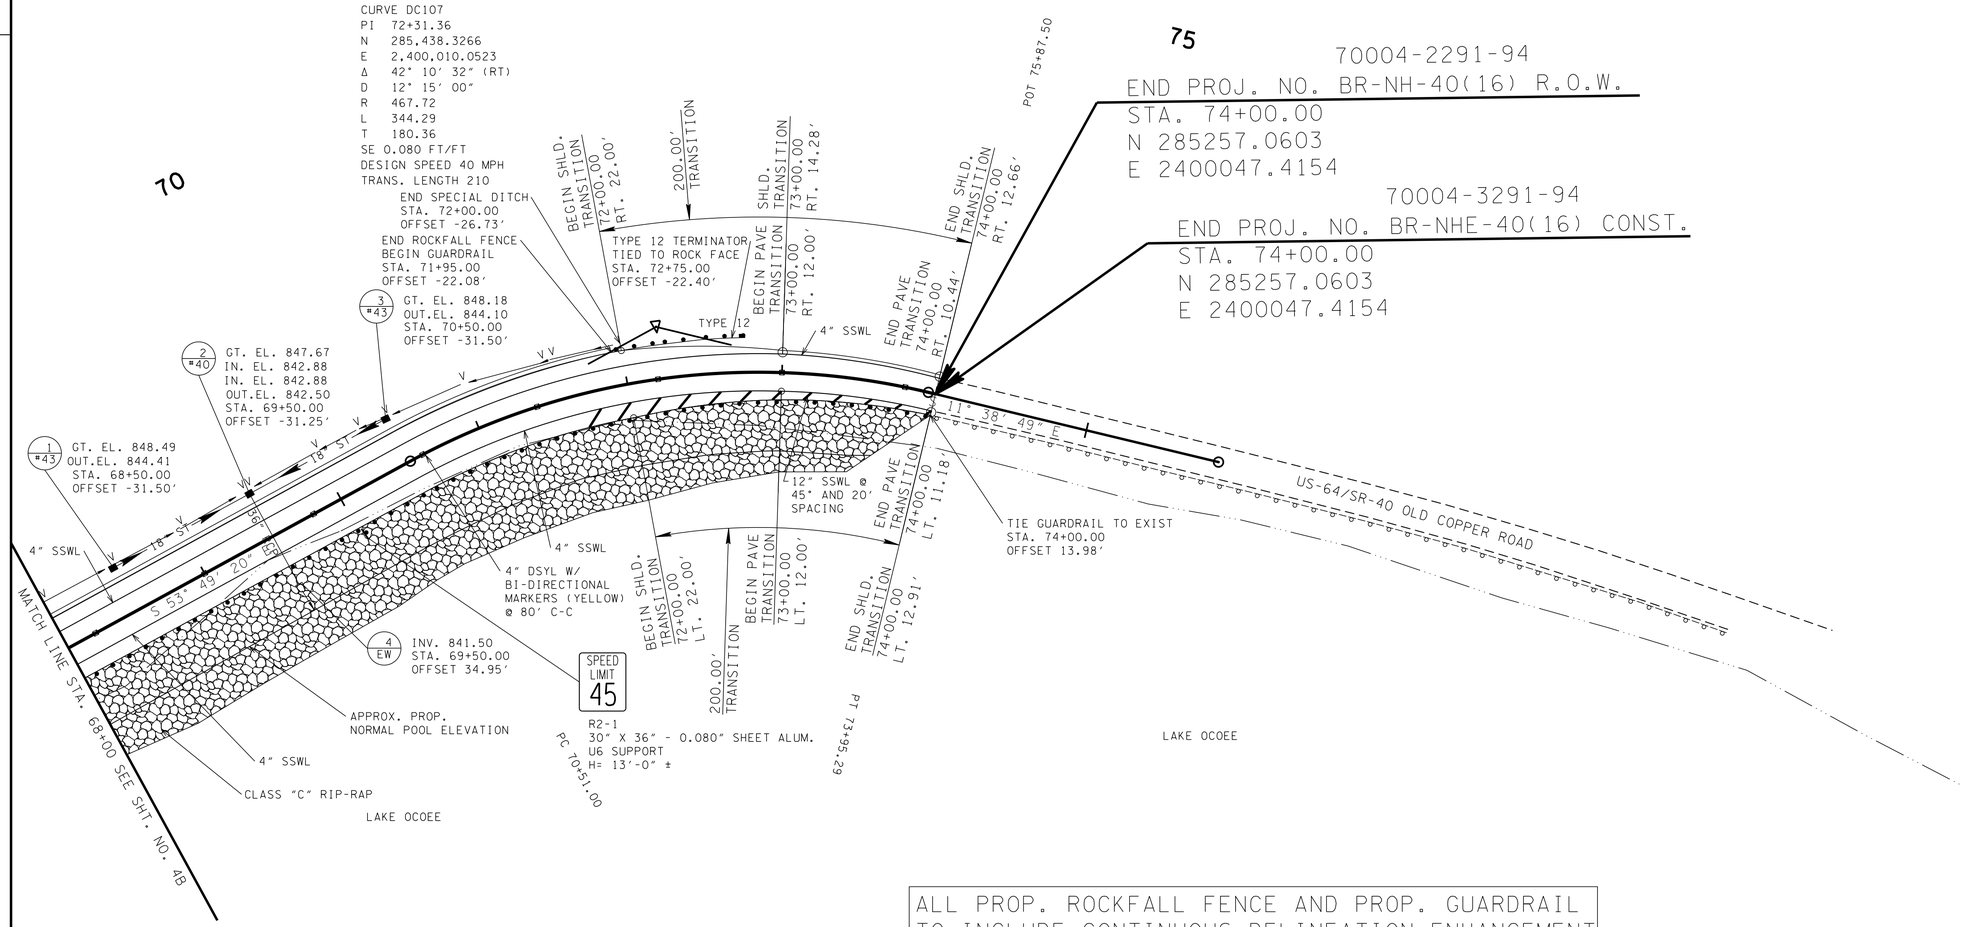

ALL PROP. ROCKFALL FENCE AND PROP. GUARDRAIL TO INCLUDE CONTINUOUS DELINEATION ENHANCEMENT

N

"EMBANKMENT TO BE CONSTRUCTED OVER A PERIOD OF TIME WITH A TIME INTERVAL BETWEEN STAGES. PLACE COMPACTED CLASS "C" RIP RAP TO ELEVATION 840 FT., THEN CEASE FILL PLACEMENT FOR A PERIOD OF 90 DAYS. FOR DETAILS SEE SHEET 11B."

SEALED BY

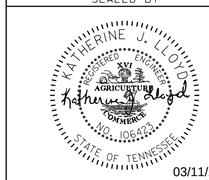

03/11/2014

COORDINATES ARE NAD/83(1995), ARE DATUM ADJUSTED BY THE FACTOR OF 1.000025 AND TIED TO THE TGRN. ALL ELEVATIONS ARE REFERENCED TO THE NAVD 1988.

STATE OF TENNESSEE
DEPARTMENT OF TRANSPORTATION

PROPOSED LAYOUT

STA. 68+00 TO STA. 74+00

SCALE: 1"= 50′

12-MAR-2014 08:57
C:\Projects\Polk\Project Design\005B.sht