TENNESSEE D.O.T.
DESIGN DIVISION
FILE NO.

TYPE	YEAR	PROJECT NO.	SHEET NO.
R.O.W.	2012	BR-NHE-40(16)	5C
CONST.	2014	BR-NH-40(16)	5C

REV. 08-27-13: ADDED SHEET

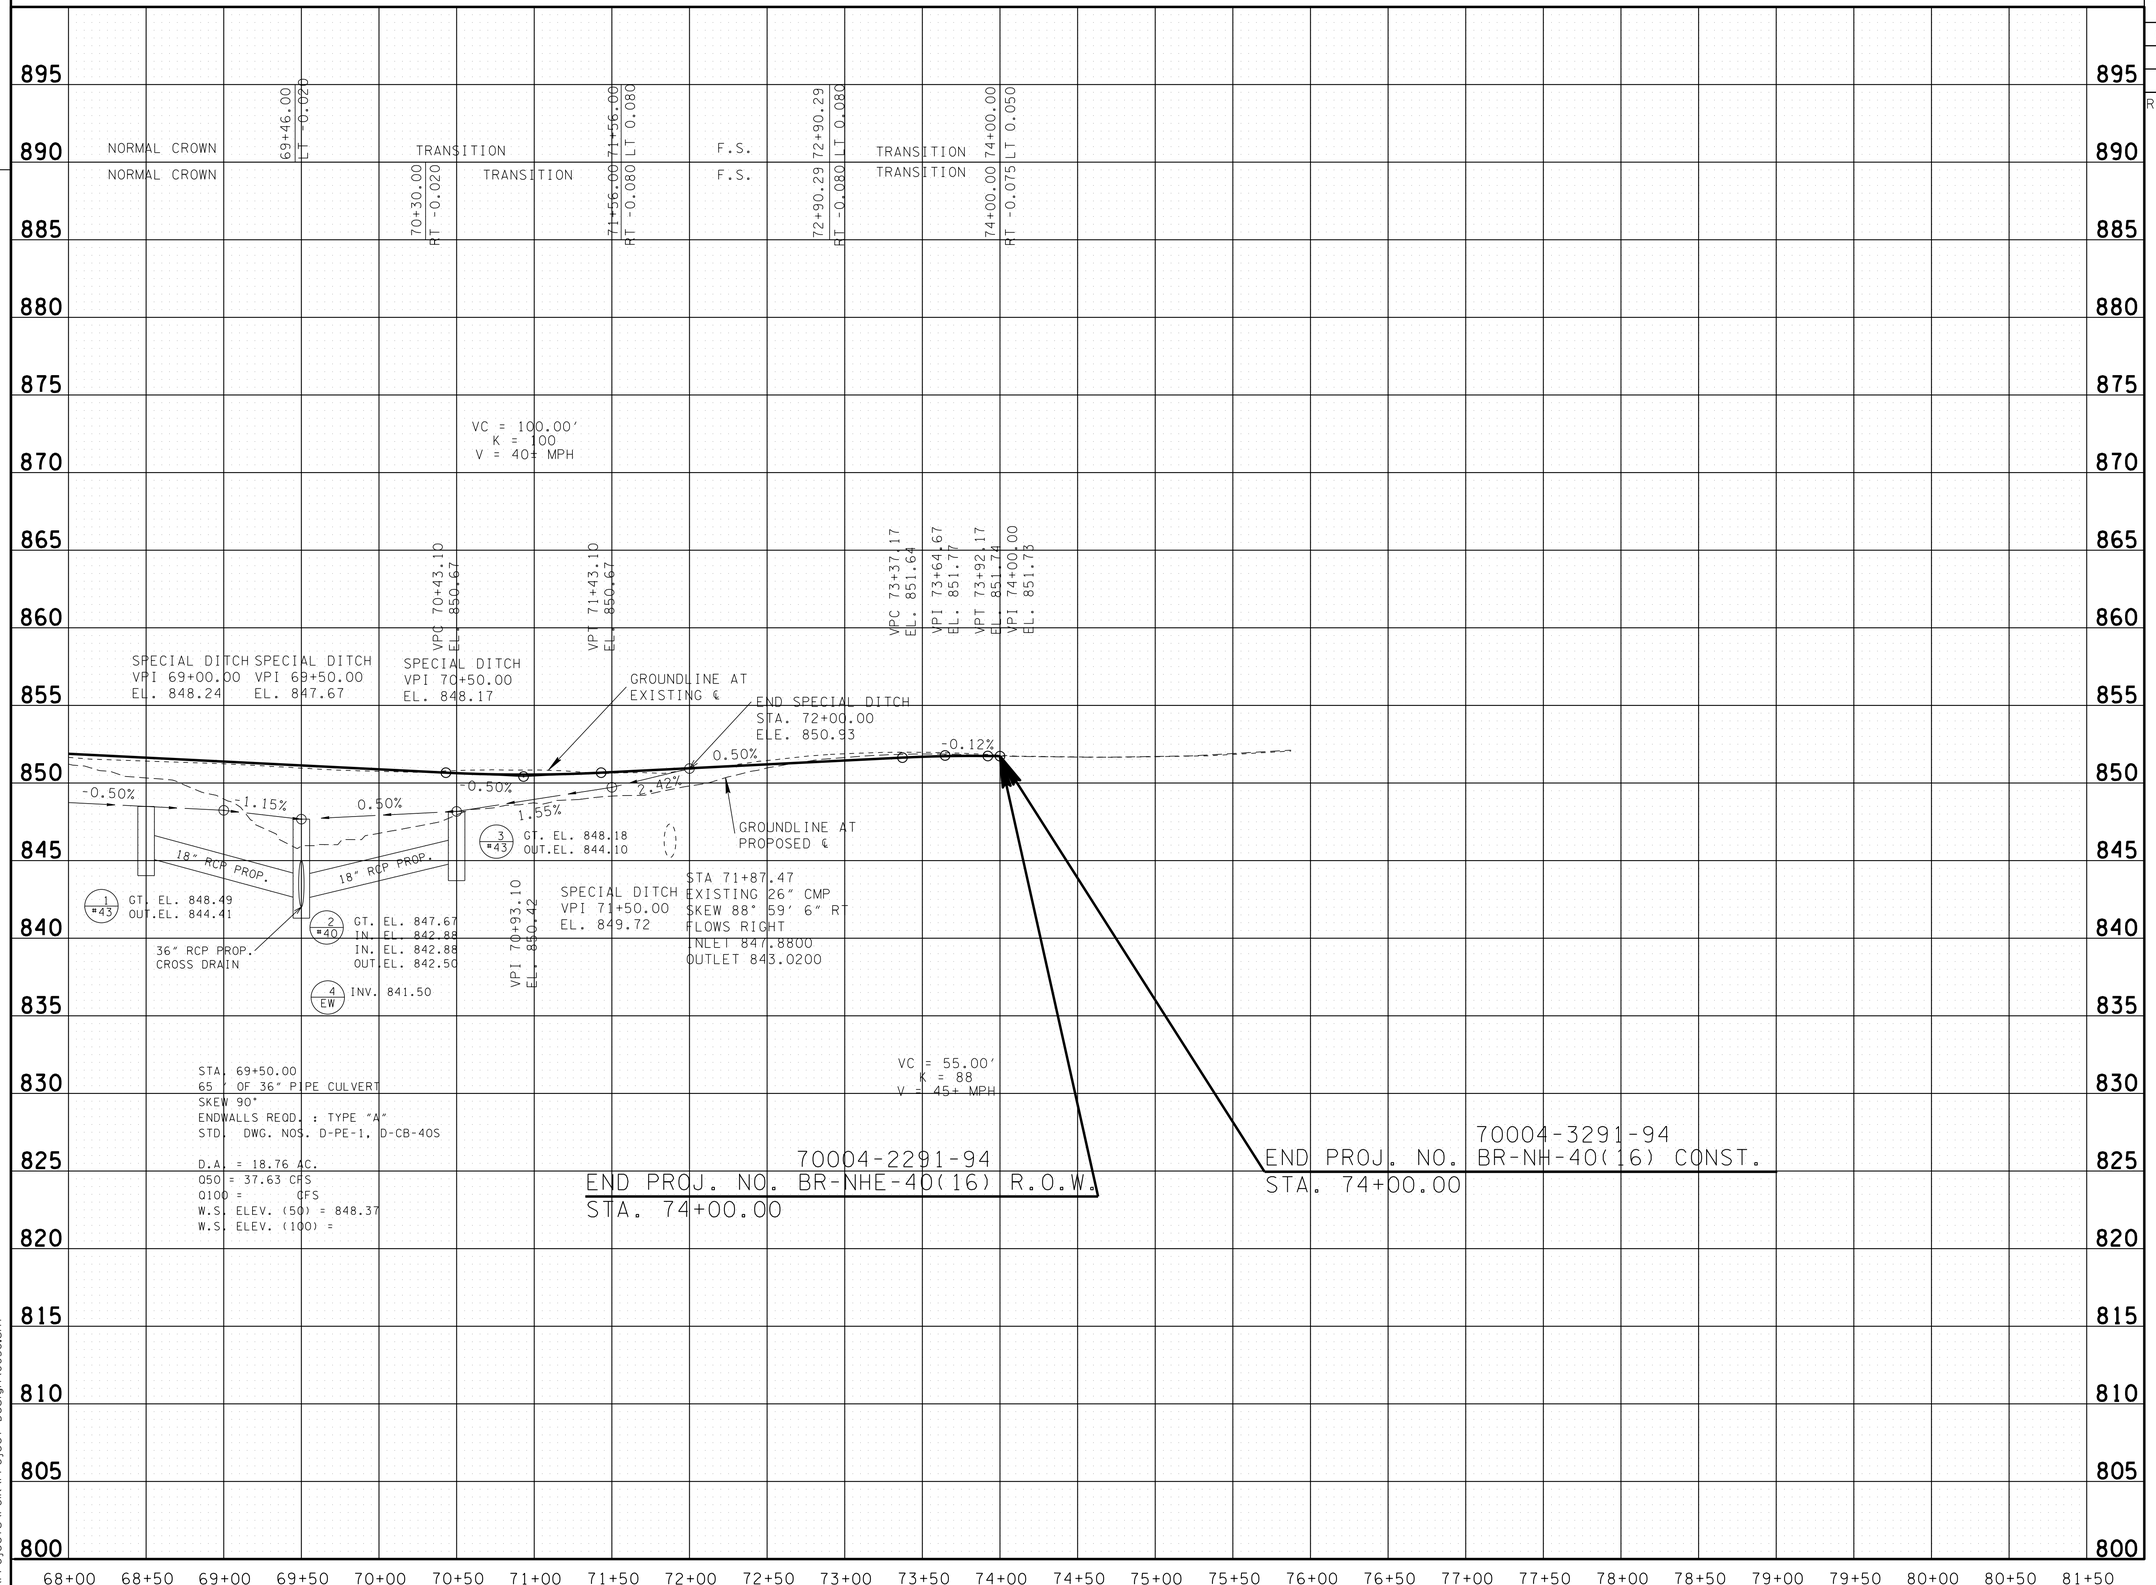

SEALED BY

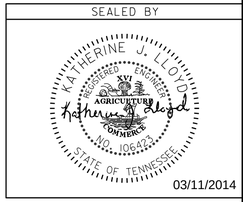

03/11/2014

STATE OF TENNESSEE
DEPARTMENT OF TRANSPORTATION

PROFILE

STA. 68+00 TO STA. 74+00

SCALE: 1"= 50' HORIZ.
1"= 5' VERT.

10-MAR-2014 14:10
C:\Projects\Polk\Project Design\005C.sht