TENNESSEE D.O.T.
DESIGN DIVISION
FILE NO.

TYPE	YEAR	PROJECT NO.	SHEET NO.
R.O.W.	2012	BR-NHE-40(16)	4A
CONST.	2014	BR-NH-40(16)	4A

REV. 04-23-13: REVISED PROPERTY OWNER TRACT 1

REV. 08-27-13: CHANGED SHEET TO R.O.W. DETAILS, ADDED CONTROL POINTS S101 & S102 AND ADDED PROJ. LOCATION IDENTIFICATION TABLE

REV. 09-18-13: CORRECTED BEGIN PROJECT COORDINATES AND ADDED NOTES TO CONSTRUCTION EASEMENT

CHANGE IN AREA DUE TO CONTOUR MOVING AFTER CONSTRUCTION

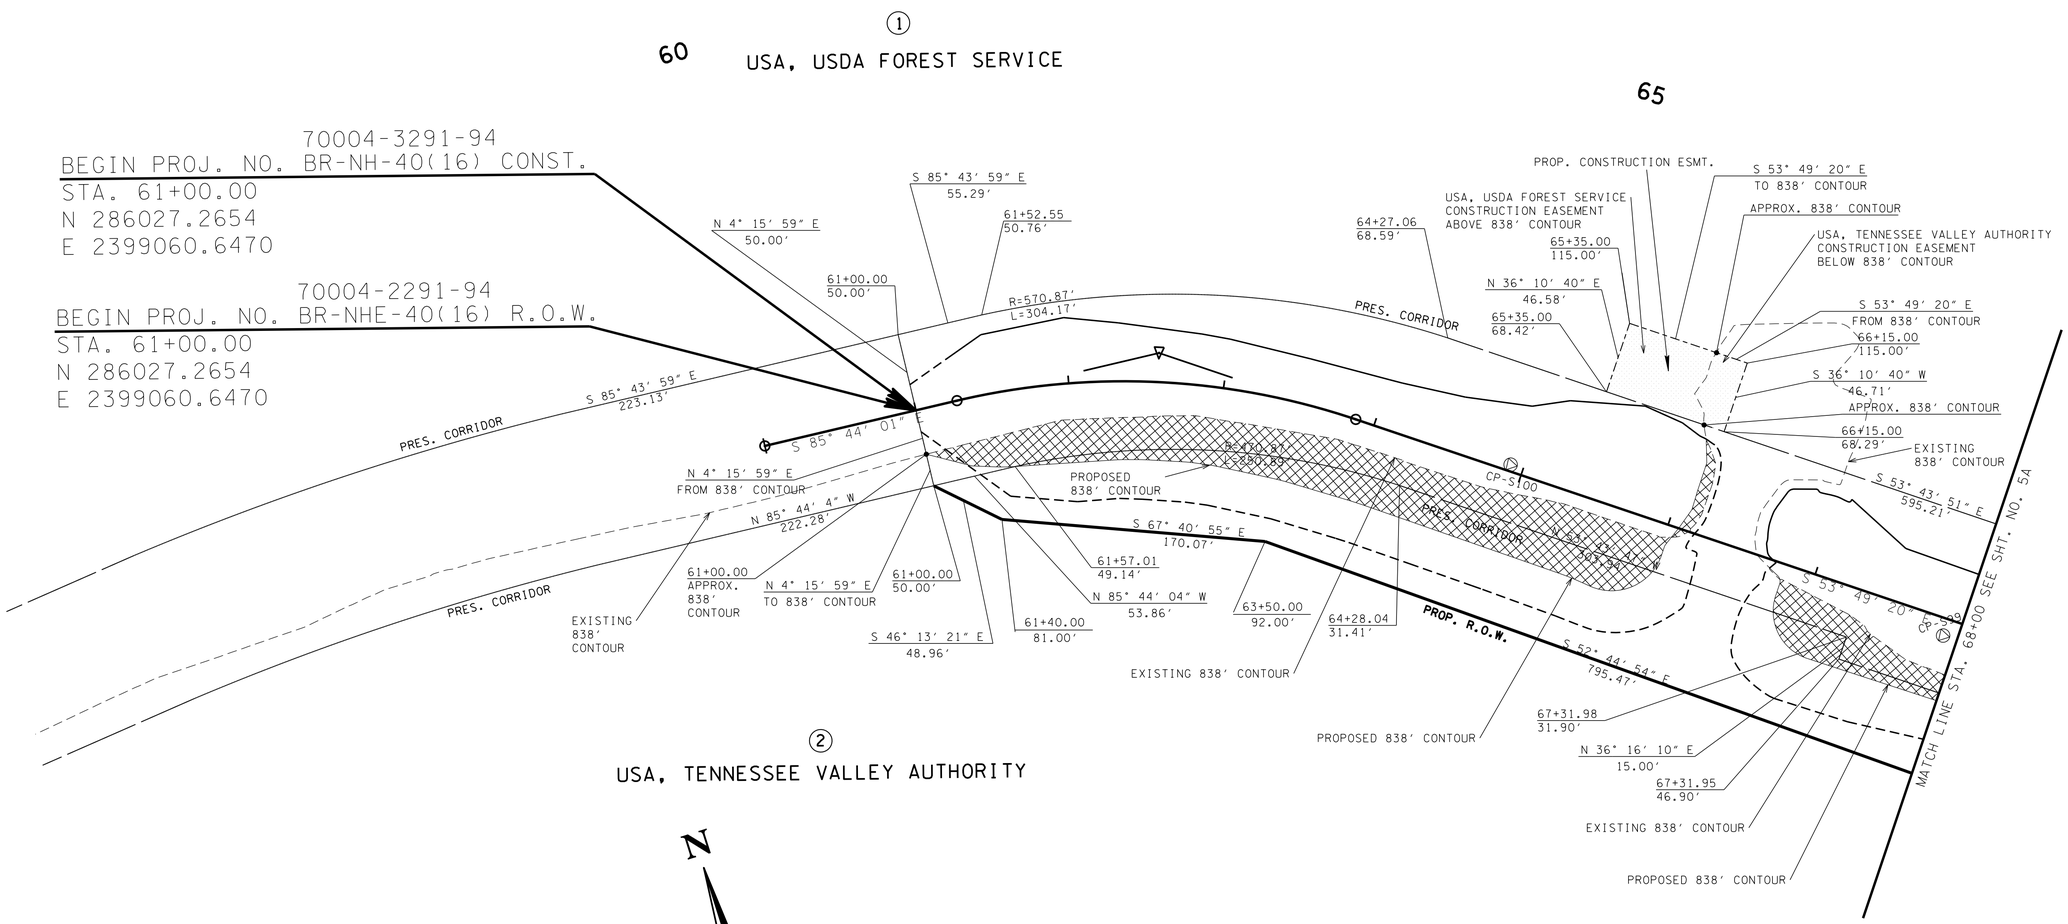

FOREST SERVICE ROW CALCULATED ABOVE 838' CONTOUR AND TVA ROW CALCULATED BELOW 838' CONTOUR

PROJ. LOCATION IDENTIFICATION

FROM POINT	S101 - GPS 70-40-101	FROM POINT	S102 - GPS 70-40-102
NORTHING	286225.4853	NORTHING	286438.6644
EASTING	2396316.9633	EASTING	2395786.7522
BEARING	S85°52'04"E	BEARING	S82°50'16"E
DISTANCE	2750.83'	DISTANCE	3299.64
TO POINT	BEGIN PROJECT	TO POINT	BEGIN PROJECT
NORTHING	286027.2654	NORTHING	286027.2654
EASTING	2399060.6470	EASTING	2399060.6470

CONTROL POINTS S101 & S102 ARE NOT SHOWN IN PLANS BUT ARE USED FOR PROJECT LOCATION IDENTIFICATION

CONTROL POINTS

POINT	NORTH	EAST	ELEV.	STATION	OFFSET	GPS NAME
S99	285689.4926	2399647.8217	850.98	67+95.31	29.09(RT)	70-40-99
S100	285878.4043	2399415.3452	850.65	64+96.12	14.31(RT)	70-40-100
S101	286225.4853	2396316.9633	846.79	--+--.--	--.--(--)	70-40-101
S102	286438.6644	2395786.7522	847.66	--+--.--	--.--(--)	70-40-102

SEALED BY

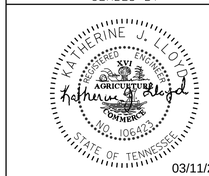

03/11/2014

COORDINATES ARE NAD/83(1995), ARE DATUM ADJUSTED BY THE FACTOR OF 1.000025 AND TIED TO THE TGRN. ALL ELEVATIONS ARE REFERENCED TO THE NAVD 1988.

STATE OF TENNESSEE
DEPARTMENT OF TRANSPORTATION

R.O.W. DETAILS

STA. 61+00 TO STA. 68+00

SCALE: 1"= 50'

10-MAR-2014 14:10
C:\Projects\Polk\Project Design\004A.sht