TENNESSEE D.O.T.
DESIGN DIVISION
FILE NO.

TYPE	YEAR	PROJECT NO.	SHEET NO.
CONST.	2014	BR-NH-40(16)	10D

PHASE 2

1. SHIFT TRAFFIC TO NEW CONSTRUCTION USING FLAGGERS
2. GRADE AND CONSTRUCT SHADED AREA ALONG LEFT OF PROP. CENTERLINE
3. INSTALL GUARDRAIL AND BARRIER RAIL ON NEW CONSTRUCTION
4. CONSTRUCT MIDDLE OF ROADWAY STA. 61+00 - STA. 63+00 UNDER TRAFFIC UTILIZING FLAGGERS

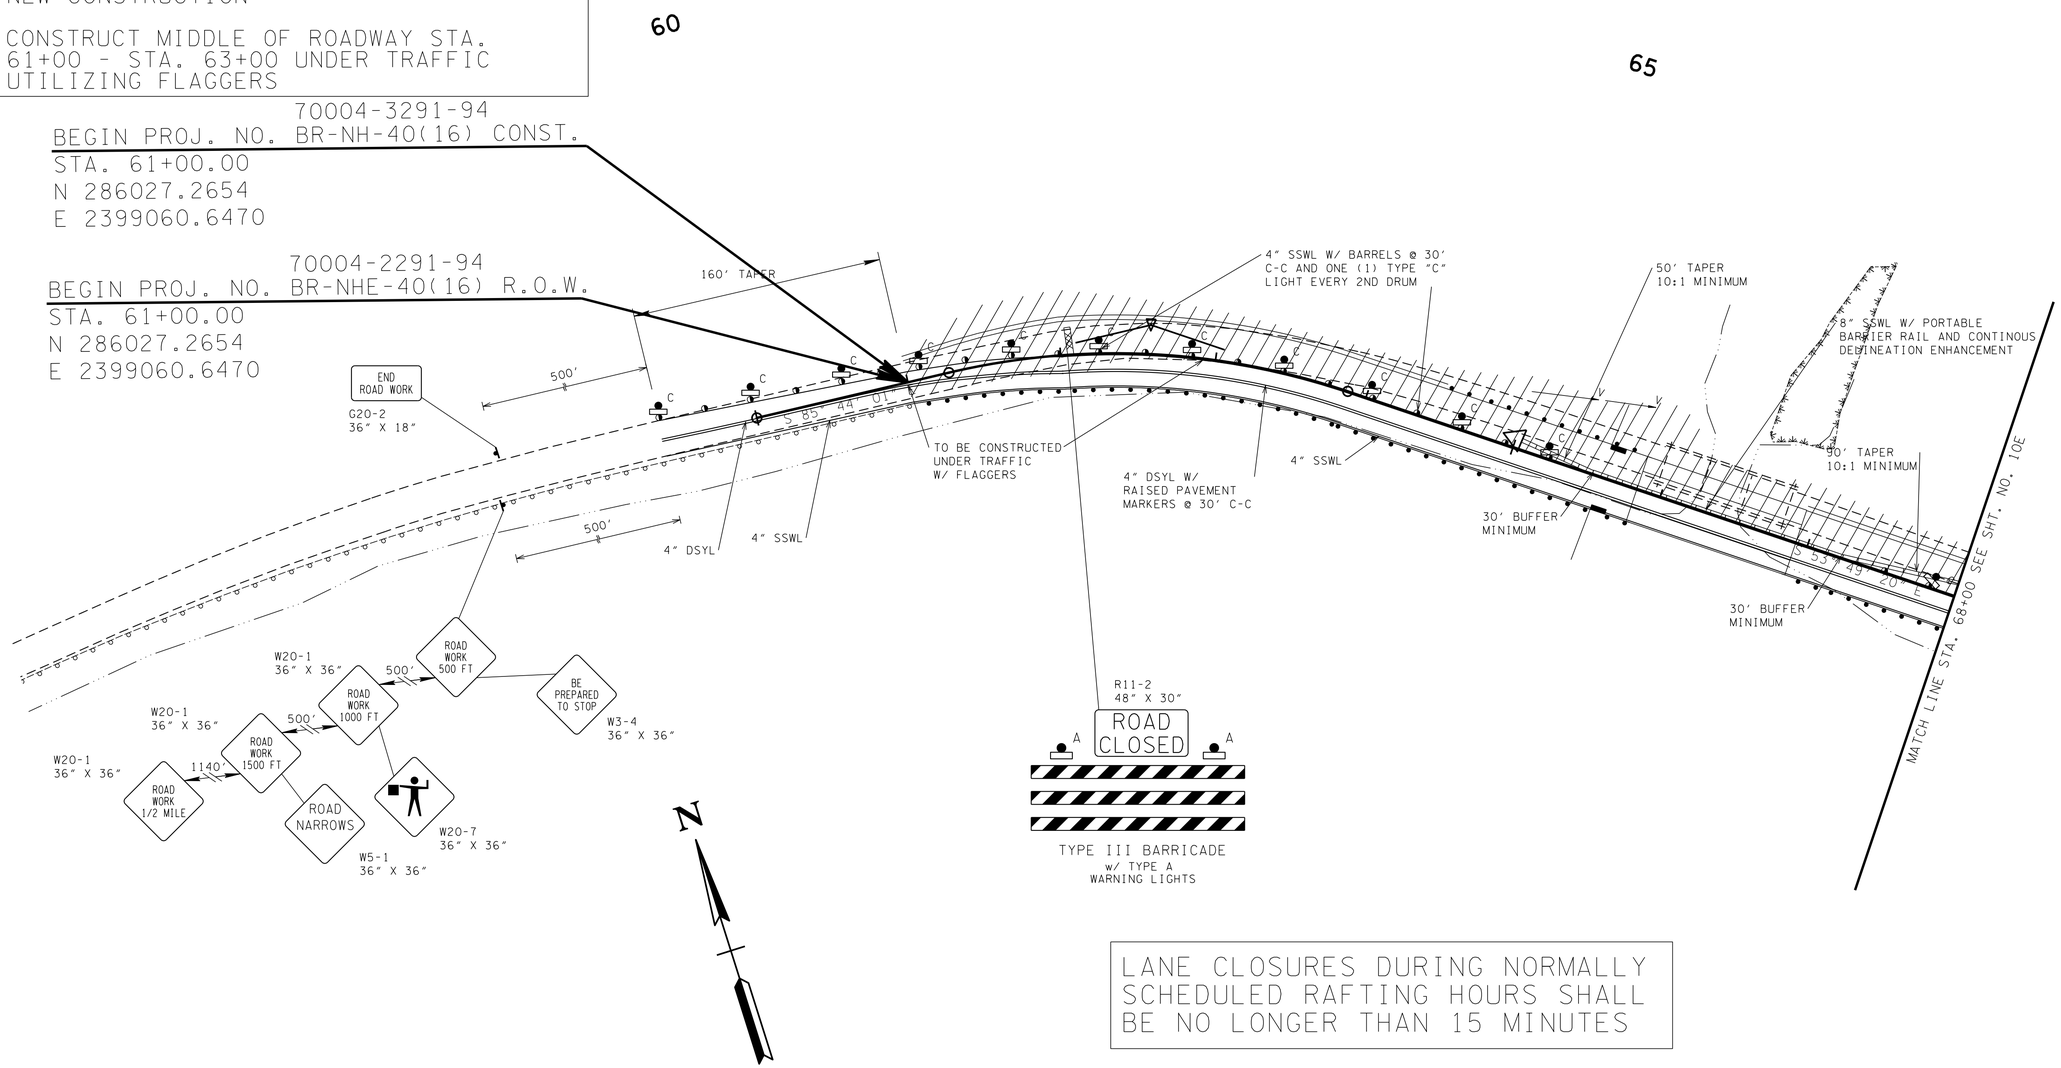

LANE CLOSURES DURING NORMALLY SCHEDULED RAFTING HOURS SHALL BE NO LONGER THAN 15 MINUTES

TRAFFIC CONTROL LEGEND	
SYMBOL	ITEM
	WORK ZONE
	FLEXIBLE DRUMS (CHANNELIZING)
	SIGN (CONSTRUCTION)
→	TRAFFIC FLOW
	PORTABLE BARRIER RAIL
	TEMPORARY BARRICADE (TYPE III)
	FLAGGER
A	WARNING LIGHT (TYPE A) (LOW-INTENSITY FLASHING)
C	WARNING LIGHT (TYPE C) (STEADY)

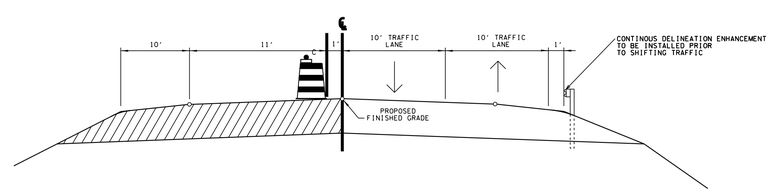

PHASE 2 CONSTRUCTION TYPCIAL

SEALED BY

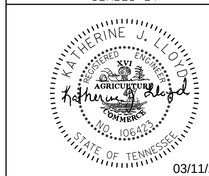

03/11/2014

STATE OF TENNESSEE
DEPARTMENT OF TRANSPORTATION

TRAFFIC CONTROL PLAN PHASE 2

STA. 61+00 TO STA. 68+00

SCALE: 1"= 50'

10-MAR-2014 14:13
C:\Projects\Polk\Project Design\010D.sht