TENNESSEE D.O.T.
DESIGN DIVISION
FILE NO.

TYPE	YEAR	PROJECT NO.	SHEET NO.
R.O.W.	2012	BR-NHE-40(16)	3A
CONST.	2014	BR-NH-40(16)	3A

REV. 04-23-13: REVISED PROPERTY OWNER TRACT 1

REV. 08-27-13: REVISED PROPERTY OWNER TRACT 2. ADDED EXIST. & PROP. 838' CONTOUR. ADDED NOTE REGARDING R.O.W. CALCULATION AND ADJUSTED END R.O.W. PROJ. LIMIT

REV. 09-18-13: CORRECTED BEGIN PROJECT COORDINATES AND ADDED NOTES TO CONSTRUCTION EASEMENT

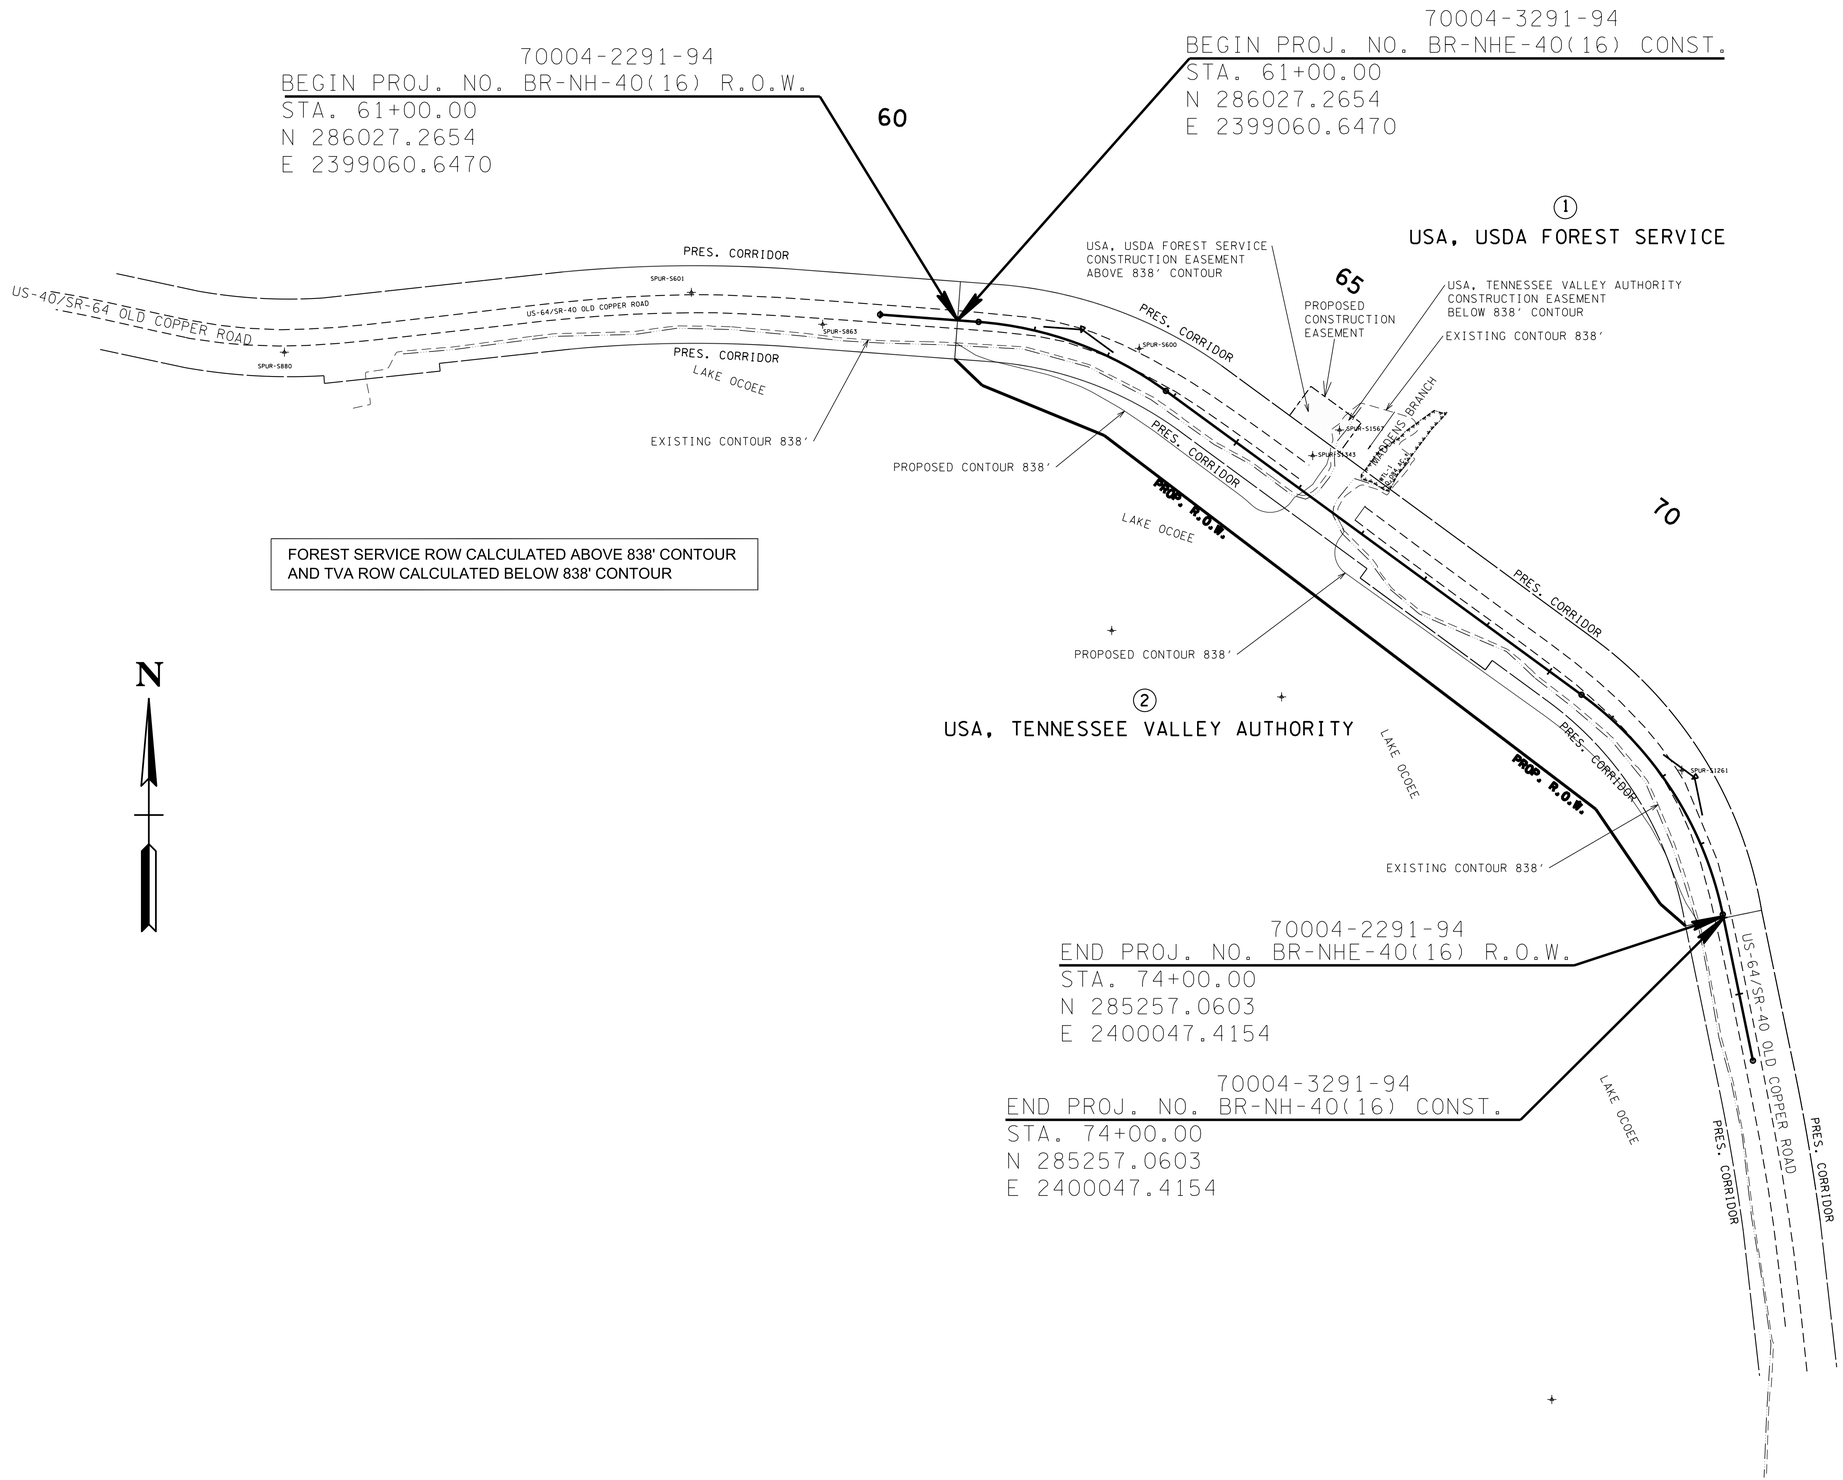

SEALED BY

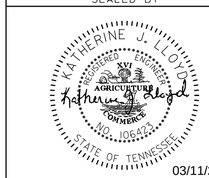

03/11/2014

COORDINATES ARE NAD/83(1995), ARE DATUM ADJUSTED BY THE FACTOR OF 1.000025 AND TIED TO THE TGRN. ALL ELEVATIONS ARE REFERENCED TO THE NAVD 1988.

STATE OF TENNESSEE
DEPARTMENT OF TRANSPORTATION

PROPERTY MAP

STA. 61+00 TO STA. 74+00

SCALE: 1"=100'

10-MAR-2014 14:10
C:\Projects\Polk\Project Design\003A.sht