TENNESSEE D.O.T.
DESIGN DIVISION
FILE NO.

TYPE	YEAR	PROJECT NO.	SHEET NO.
R.O.W.	2012	BR-NHE-40(16)	4C
CONST.	2014	BR-NH-40(16)	4C

REV. 08-27-13: ADDED SHEET

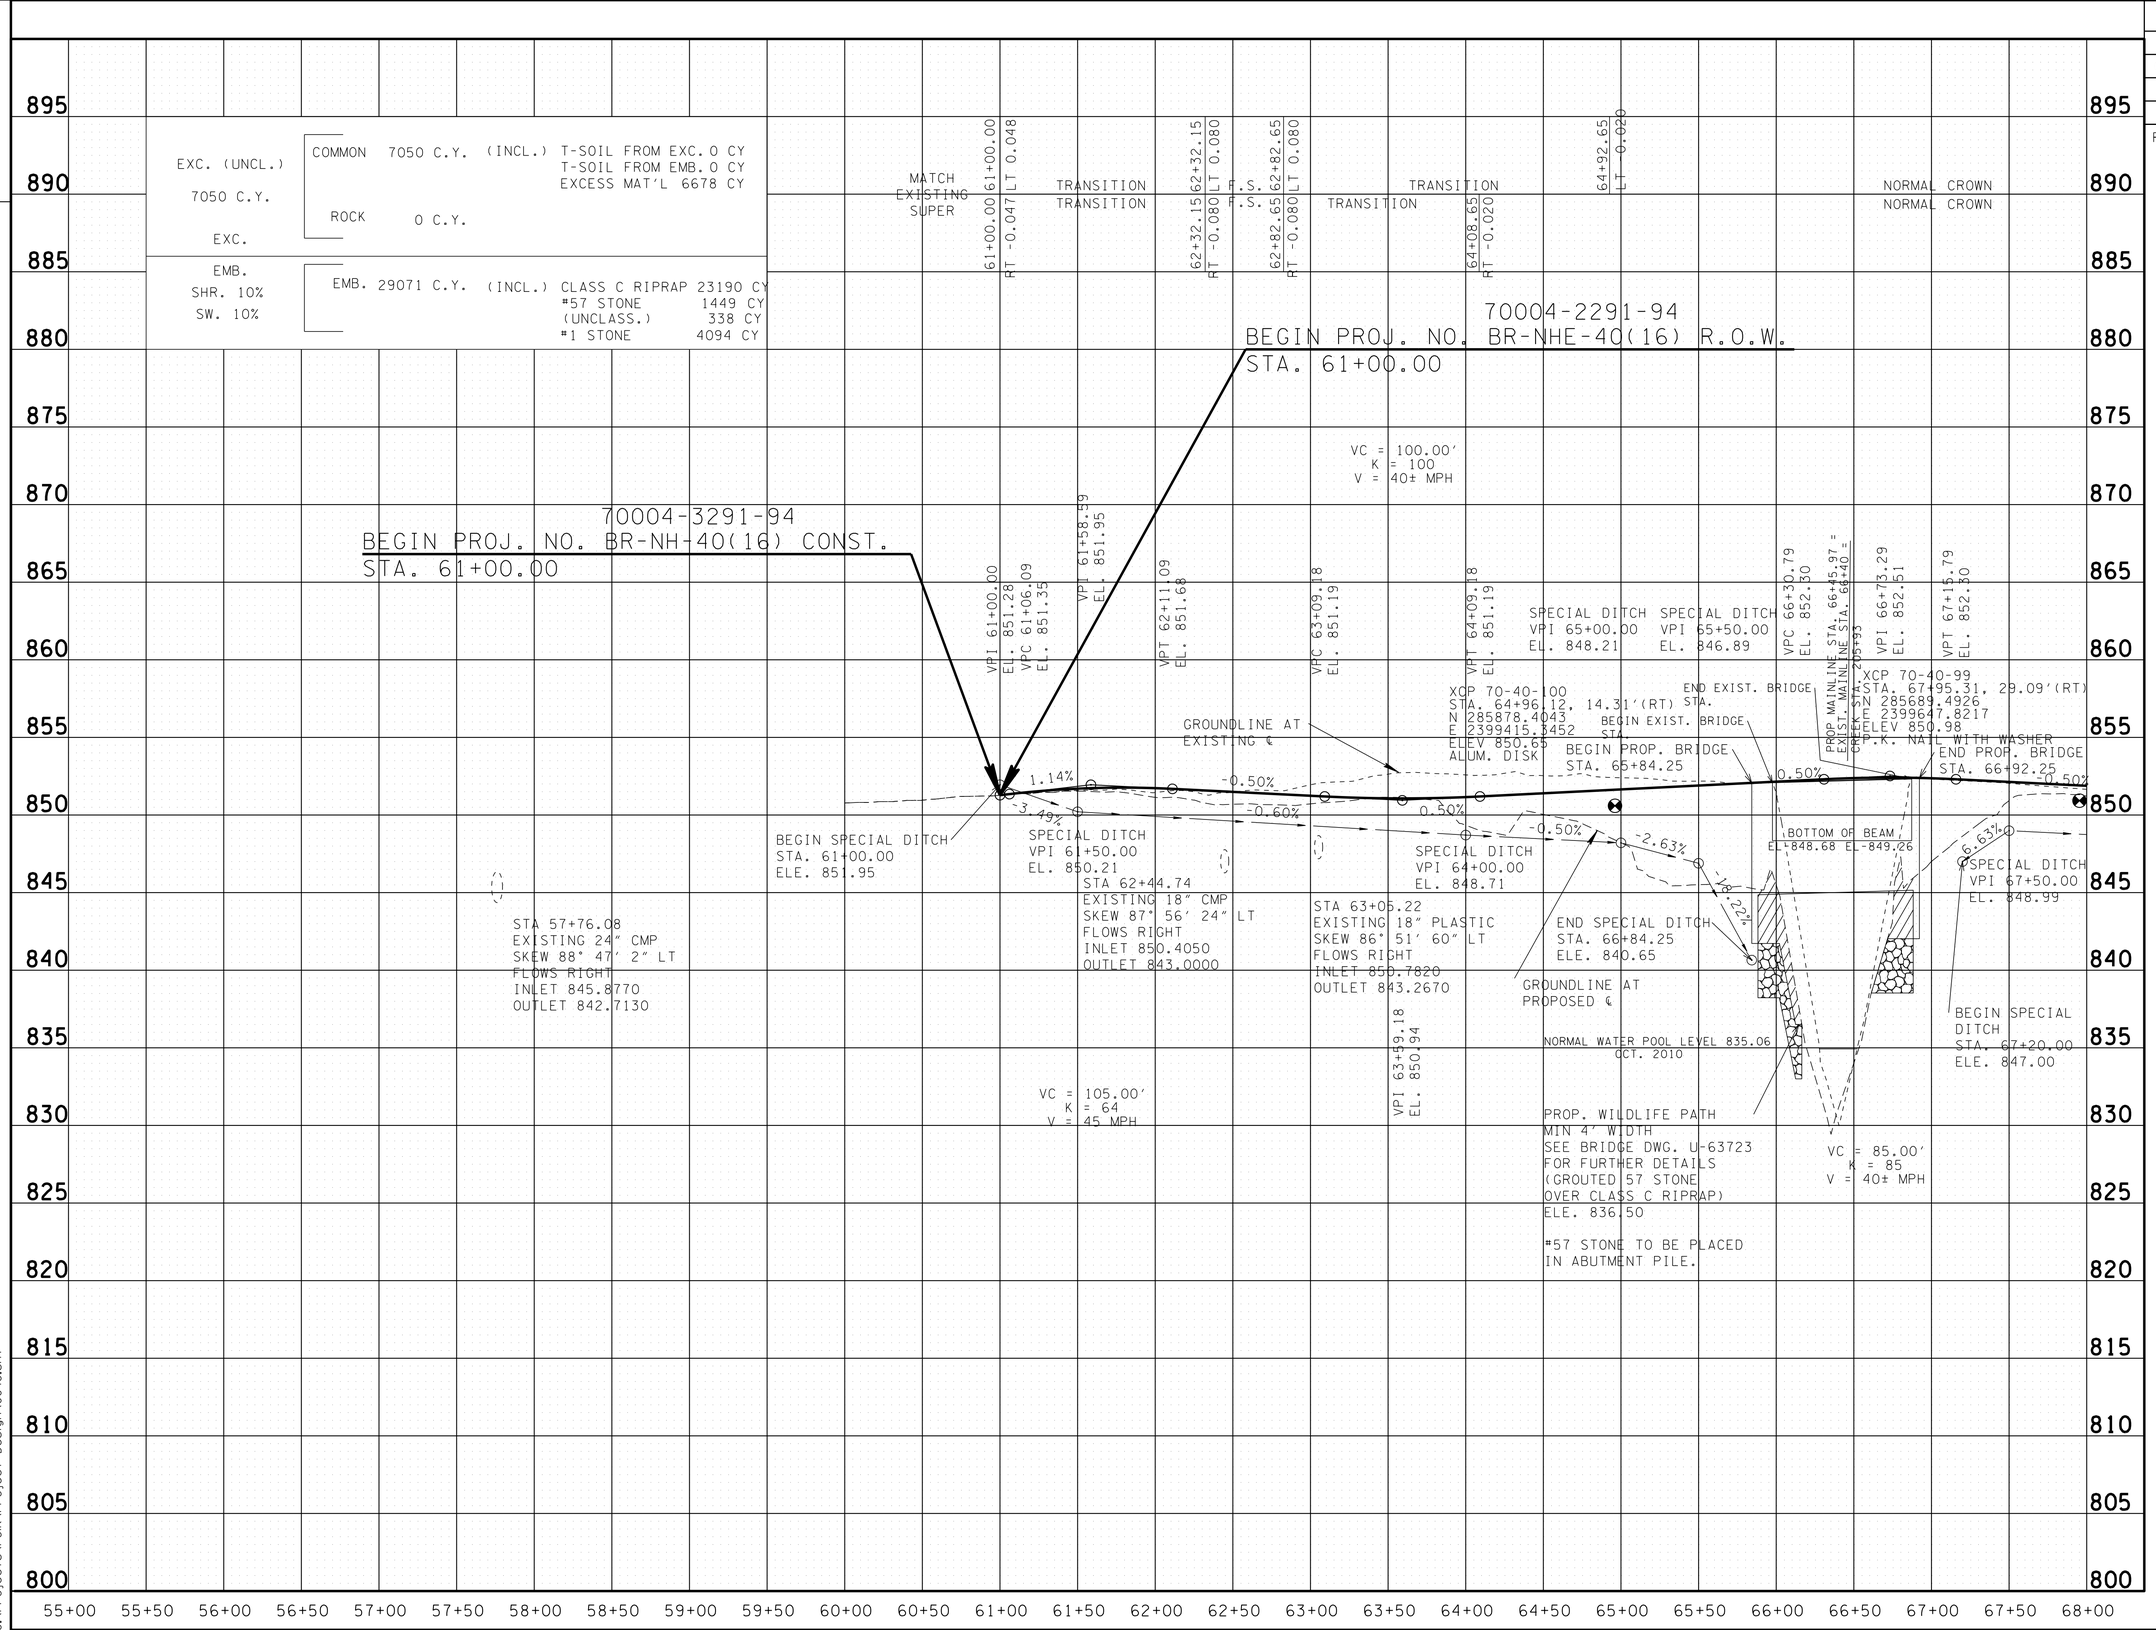

SEALED BY

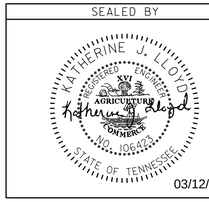

03/12/2014

STATE OF TENNESSEE
DEPARTMENT OF TRANSPORTATION

PROFILE

STA. 61+00 TO STA. 68+00

SCALE: 1"= 50' HORIZ.
1"= 5' VERT.

13-MAR-2014 07:40
C:\Projects\Polk\Project Design\004C.sht