TENNESSEE D.O.T.
DESIGN DIVISION
FILE NO.

TYPE	YEAR	PROJECT NO.	SHEET NO.
R.O.W.	2012	BR-NHE-40(16)	5A
CONST.	2014	BR-NH-40(16)	5A

REV. 04-23-13: REVISED PROPERTY OWNER TRACT 1
REV. 08-27-13: CHANGED SHEET TO R.O.W. DETAILS, ADDED CONTROL POINTS S101 & S102 AND ADDED PROJ. LOCATION IDENTIFICATION TABLE

CHANGE IN AREA DUE TO CONTOUR MOVING AFTER CONSTRUCTION

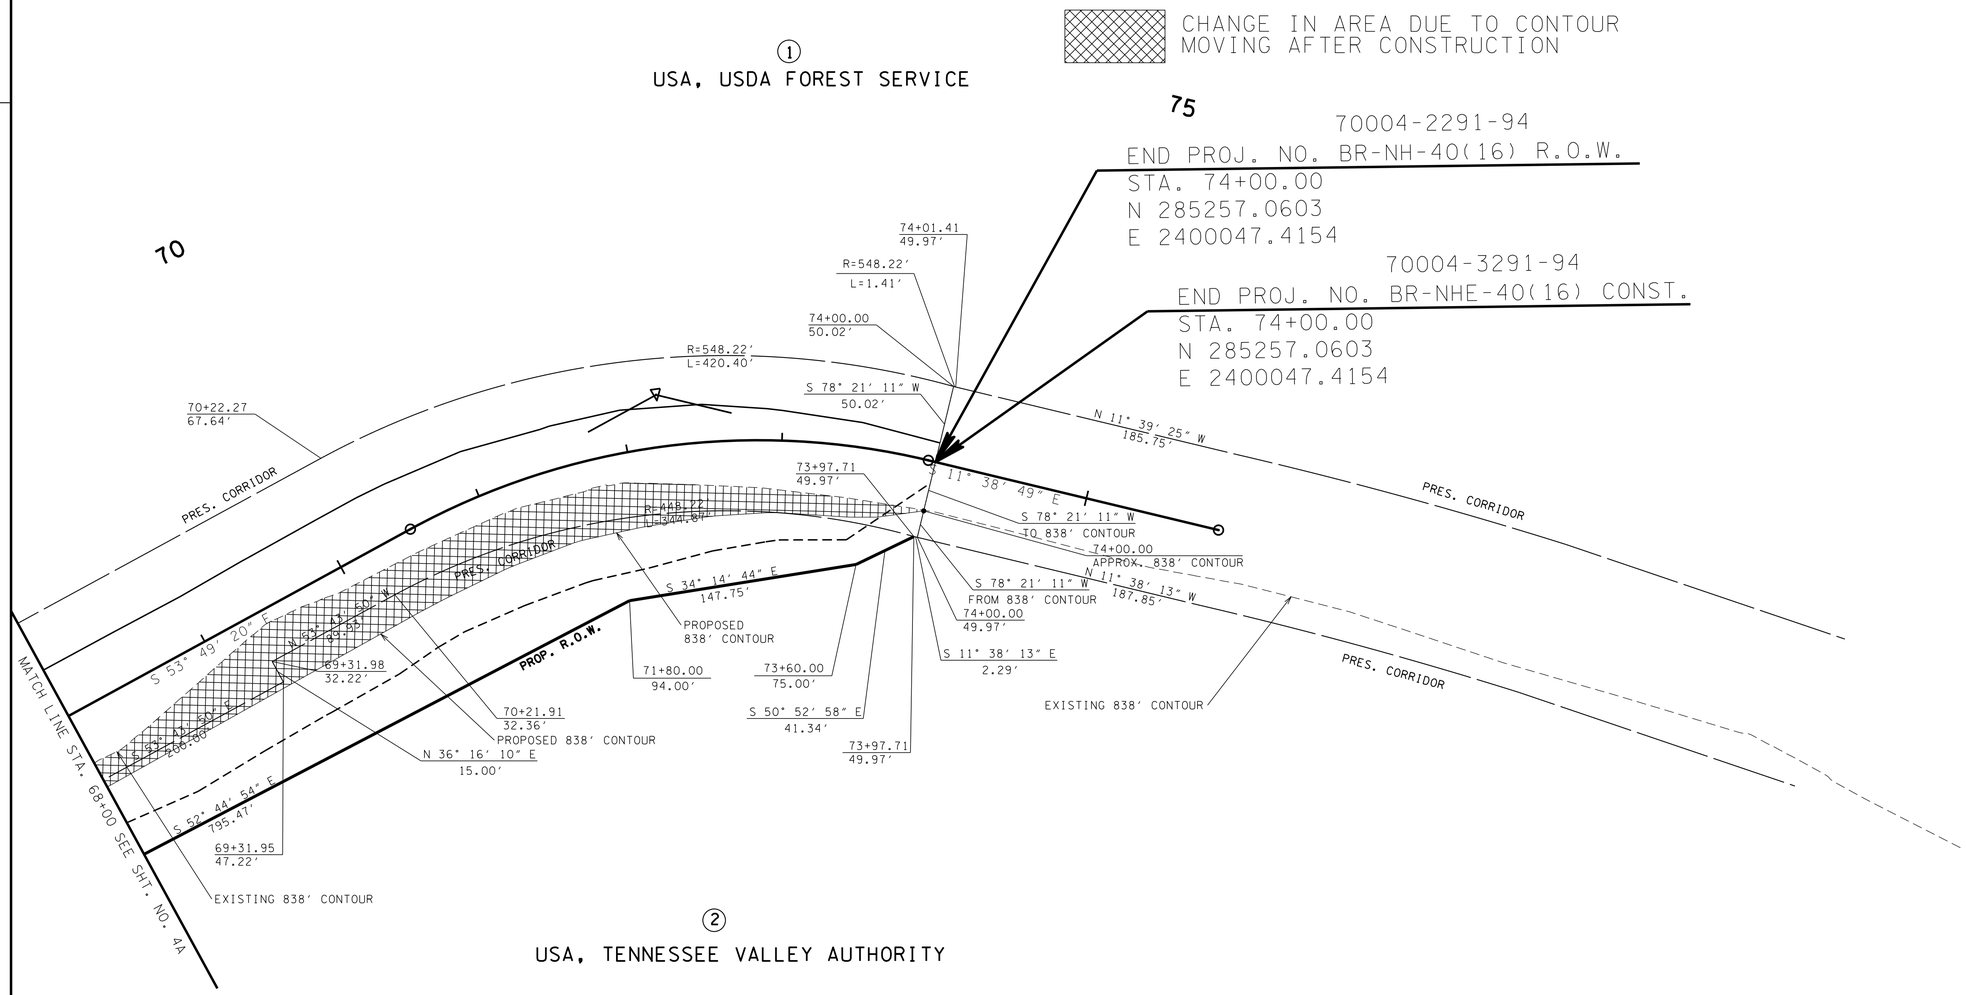

② USA, TENNESSEE VALLEY AUTHORITY

PROJ. LOCATION IDENTIFICATION			
FROM POINT	S101 - GPS 70-40-101	FROM POINT	S102 - GPS 70-40-102
NORTHING	286225.4853	NORTHING	286438.6644
EASTING	2396316.9633	EASTING	2395786.7522
BEARING	S75°26'50"E	BEARING	S74°29'59"E
DISTANCE	3854.10'	DISTANCE	4421.47'
TO POINT	END PROJECT	TO POINT	END PROJECT
NORTHING	285257.0603	NORTHING	285257.0603
EASTING	2400047.4154	EASTING	2400047.4154

FOREST SERVICE ROW CALCULATED ABOVE 838' CONTOUR AND TVA ROW CALCULATED BELOW 838' CONTOUR

CONTROL POINTS S101 & S102 ARE NOT SHOWN IN PLANS BUT ARE USED FOR PROJECT LOCATION IDENTIFICATION

CONTROL POINTS

POINT	NORTH	EAST	ELEV.	STATION	OFFSET	GPS NAME
S101	286225.4853	2396316.9633	846.79	--+--.--	--.--(--)	70-40-101
S102	286438.6644	2395786.7522	847.66	--+--.--	--.--(--)	70-40-102

SEALED BY

03/11/2014

COORDINATES ARE NAD/83(1995), ARE DATUM ADJUSTED BY THE FACTOR OF 1.000025 AND TIED TO THE TGRN. ALL ELEVATIONS ARE REFERENCED TO THE NAVD 1988.

STATE OF TENNESSEE
DEPARTMENT OF TRANSPORTATION

R.O.W. DETAILS

STA. 68+00 TO STA. 74+00

SCALE: 1"= 50'

10-MAR-2014 14:10
C:\Projects\Polk\Project Design\005A.sht