TYPE	YEAR	PROJECT NO.	SHEET NO.
R.O.W.	2012	BR-NHE-40(16)	14
CONST.	2014	BR-NH-40(16)	16

FILE NO.

TENNESSEE D.O.T.
DESIGN DIVISION

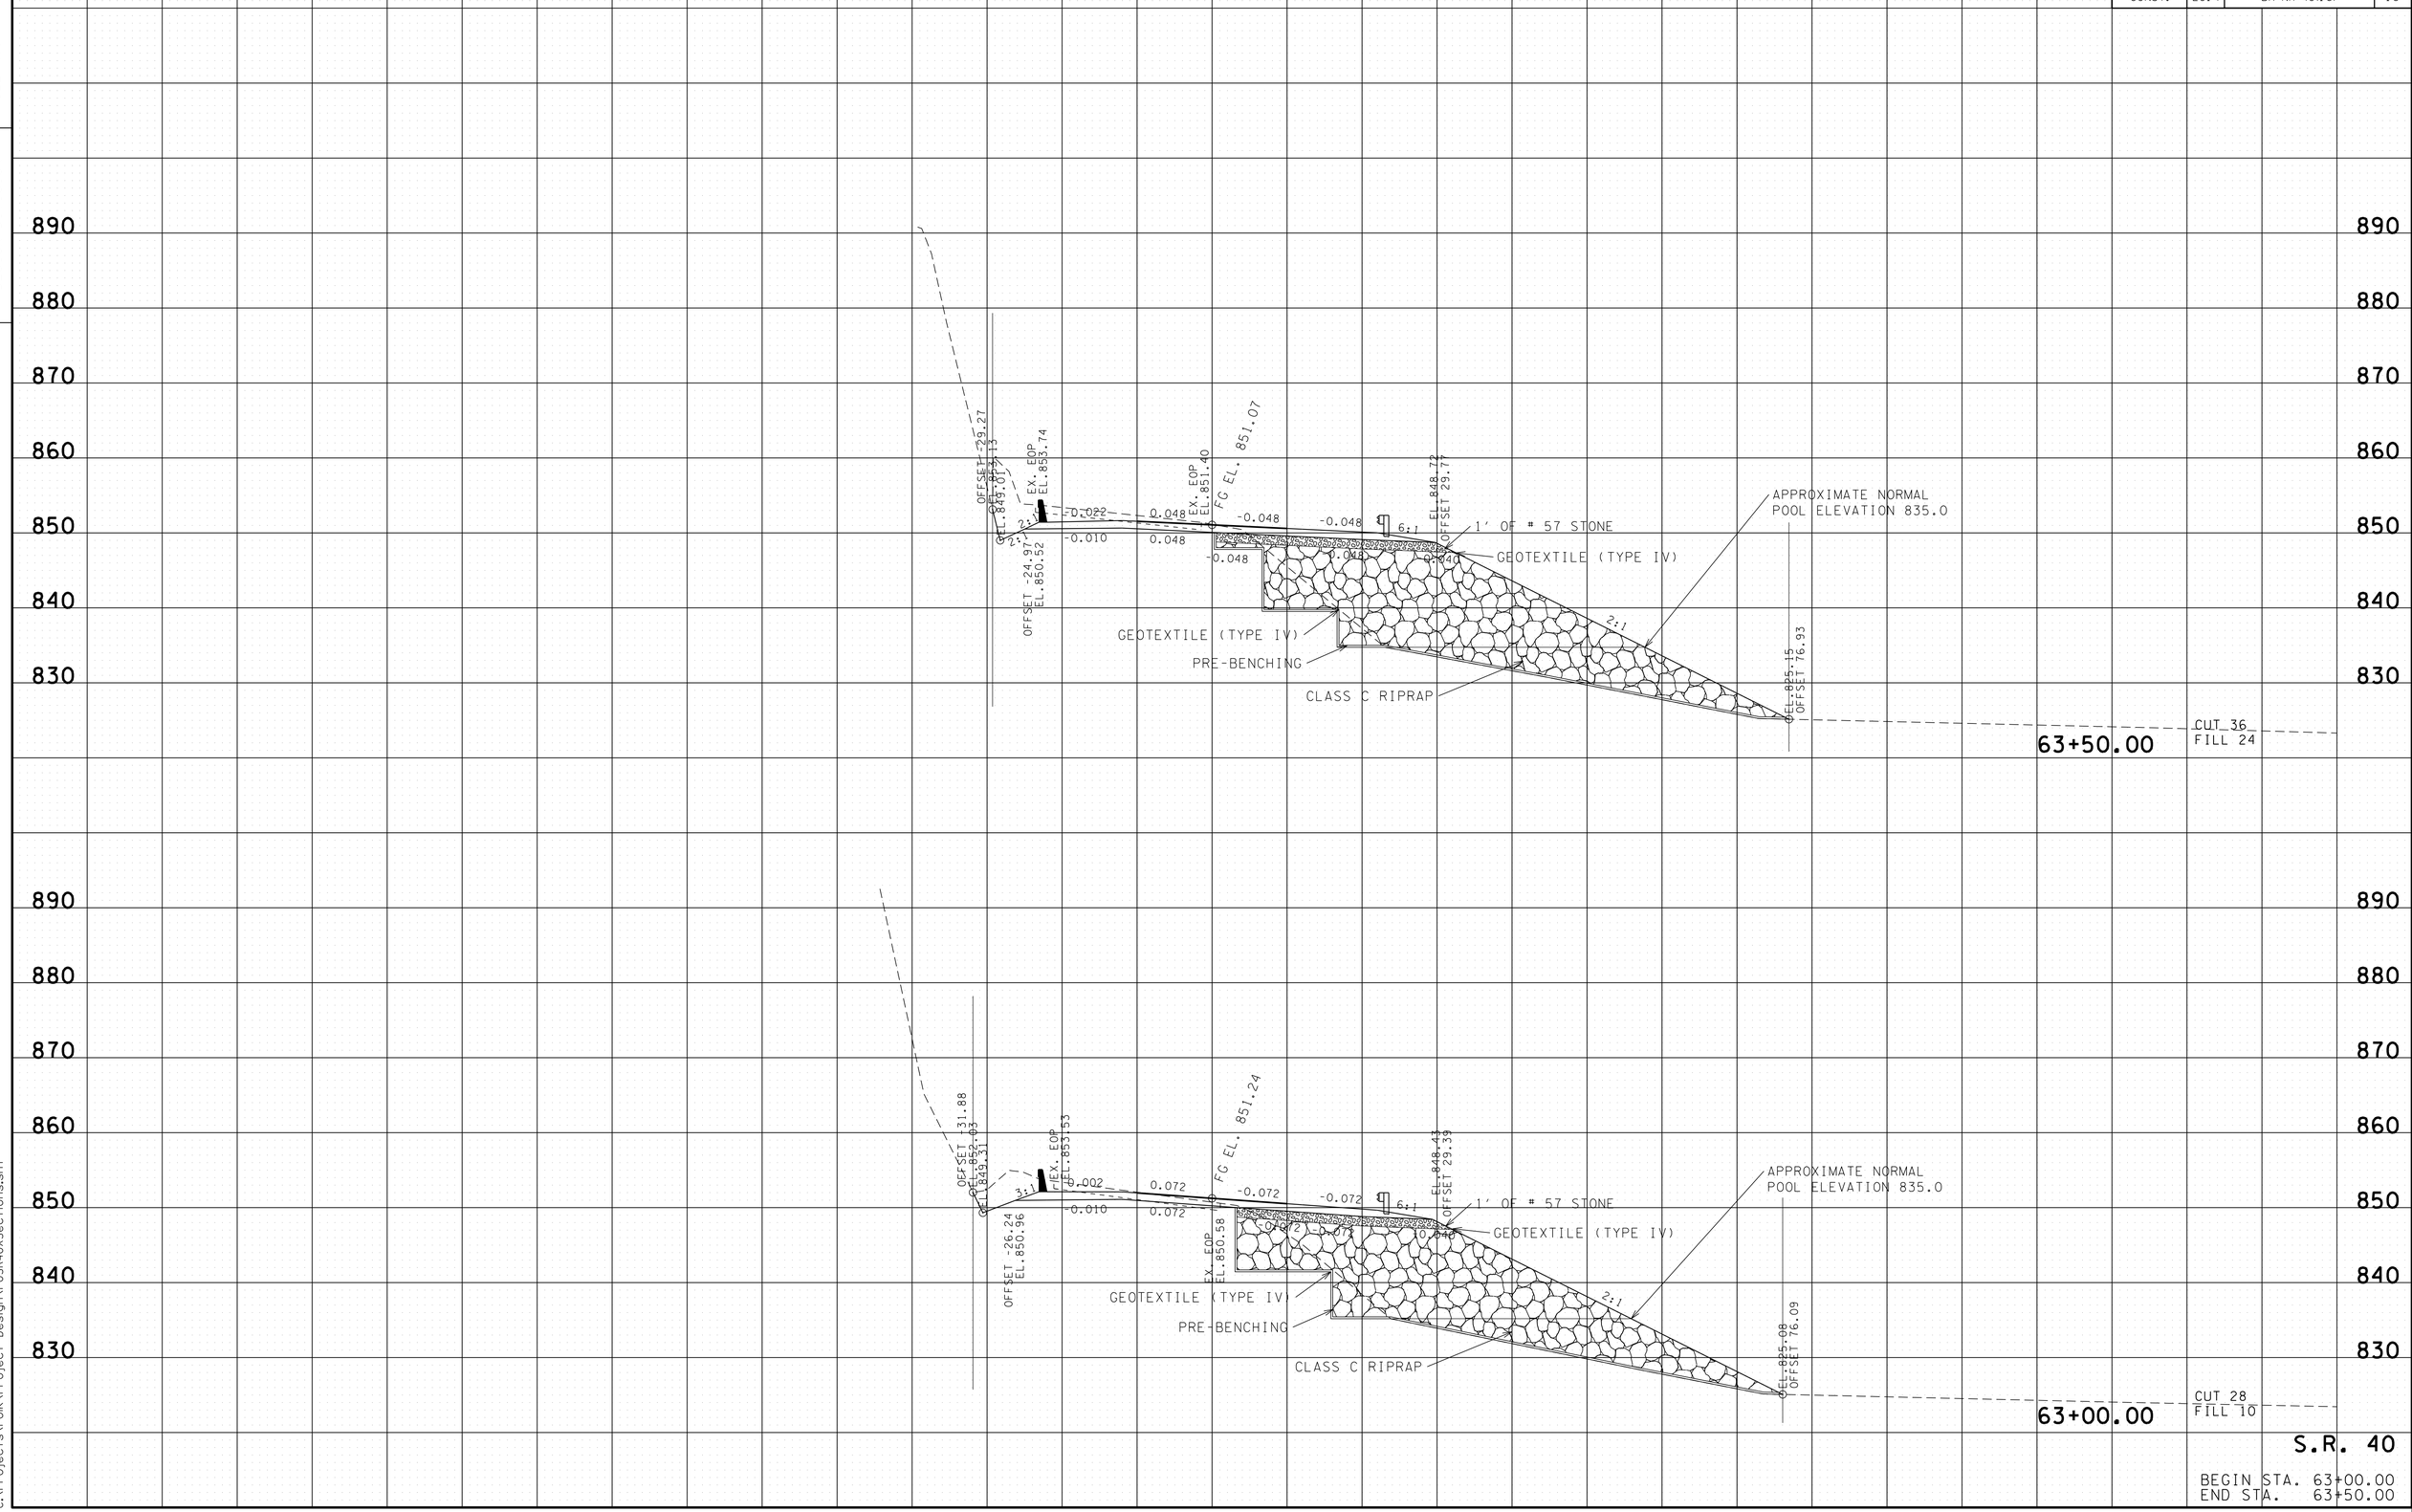

12-MAR-2014 14:41
C:\Projects\Polk\Project Design\P0SR40XSections.sht