TENNESSEE D.O.T.
DESIGN DIVISION
FILE NO.

TYPE	YEAR	PROJECT NO.	SHEET NO.
UTILITY	2014	NHTSA-HE-168(9)	6A
CONST.	2015	PHSIP-168(10)	8A

S.R. 168 KNOX CO.

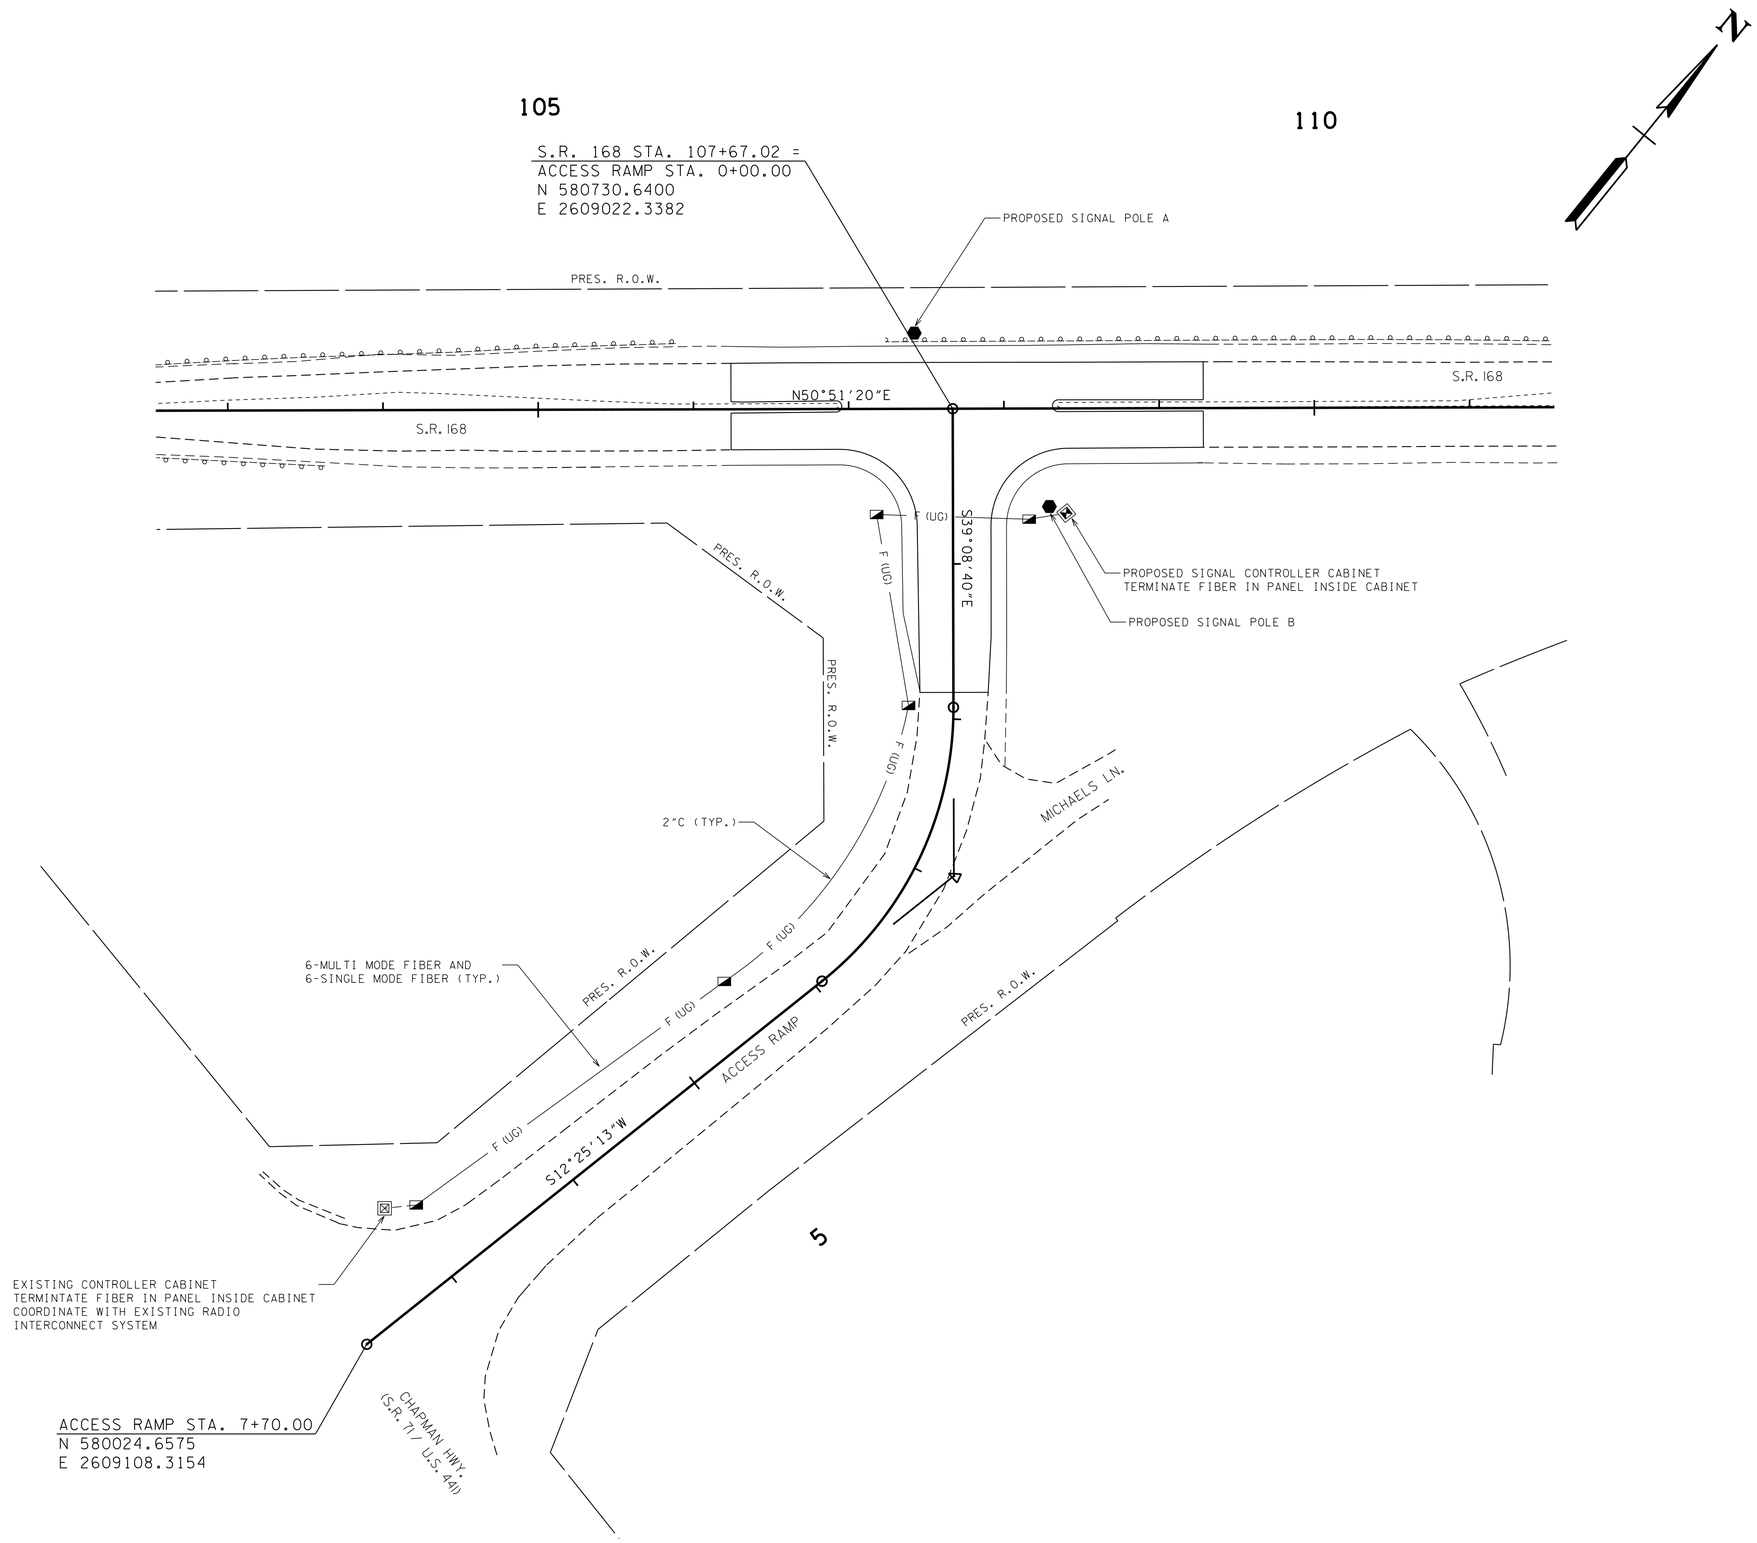

SEALED BY

COORDINATES ARE NAD/83(1995), ARE DATUM ADJUSTED BY THE FACTOR OF 1.00009 AND TIED TO THE TGRN. ALL ELEVATIONS ARE REFERENCED TO THE NAVD 1988.

STATE OF TENNESSEE
DEPARTMENT OF TRANSPORTATION

SIGNAL INTERCONNECT PLAN

SCALE: 1"= 50'

01/12/2015 3:15:00 PM
Z:\00212-018\T\Transportation\Dgn\CONST\008A.SHT