TENNESSEE D.O.T.
DESIGN DIVISION
FILE NO.

TYPE	YEAR	PROJECT NO.	SHEET NO.
UTILITY	2014	NHTSA-HE-168(9)	3
CONST.	2015	PHSIP-168(10)	3

S.R. 168 KNOX CO.

UTILITY OWNERS

ELECTRIC:
KNOXVILLE UTILITIES BOARD
4505 MIDDLEBROOK PIKE
KNOXVILLE, TN
865-558-2679
JIM SYKES

WATER:
KNOX CHAPMAN UTILITY DISTRICT
1905 EAST GOV. JOHN SEVIER HIGHWAY
KNOXVILLE, TN 37920
865-577-4497
GARY JONES

SEWER:
KNOX CHAPMAN UTILITY DISTRICT
1905 EAST GOV. JOHN SEVIER HIGHWAY
KNOXVILLE, TN 37920
865-577-4497
GARY JONES

GAS:
KNOXVILLE UTILITIES BOARD:
4505 MIDDLEBROOK PIKE
KNOXVILLE, TN
865-524-2911
MIKE BOWDEN

CABLE:
COMCAST CABLE
5720 ASHEVILLE HIGHWAY
KNOXVILLE, TN 37924
865-862-5061
JOSH JONES

PHONE:
AT&T
9733 PARKSIDE DRIVE
KNOXVILLE, TN 37922
865-539-8579
DAVID OVERMAN

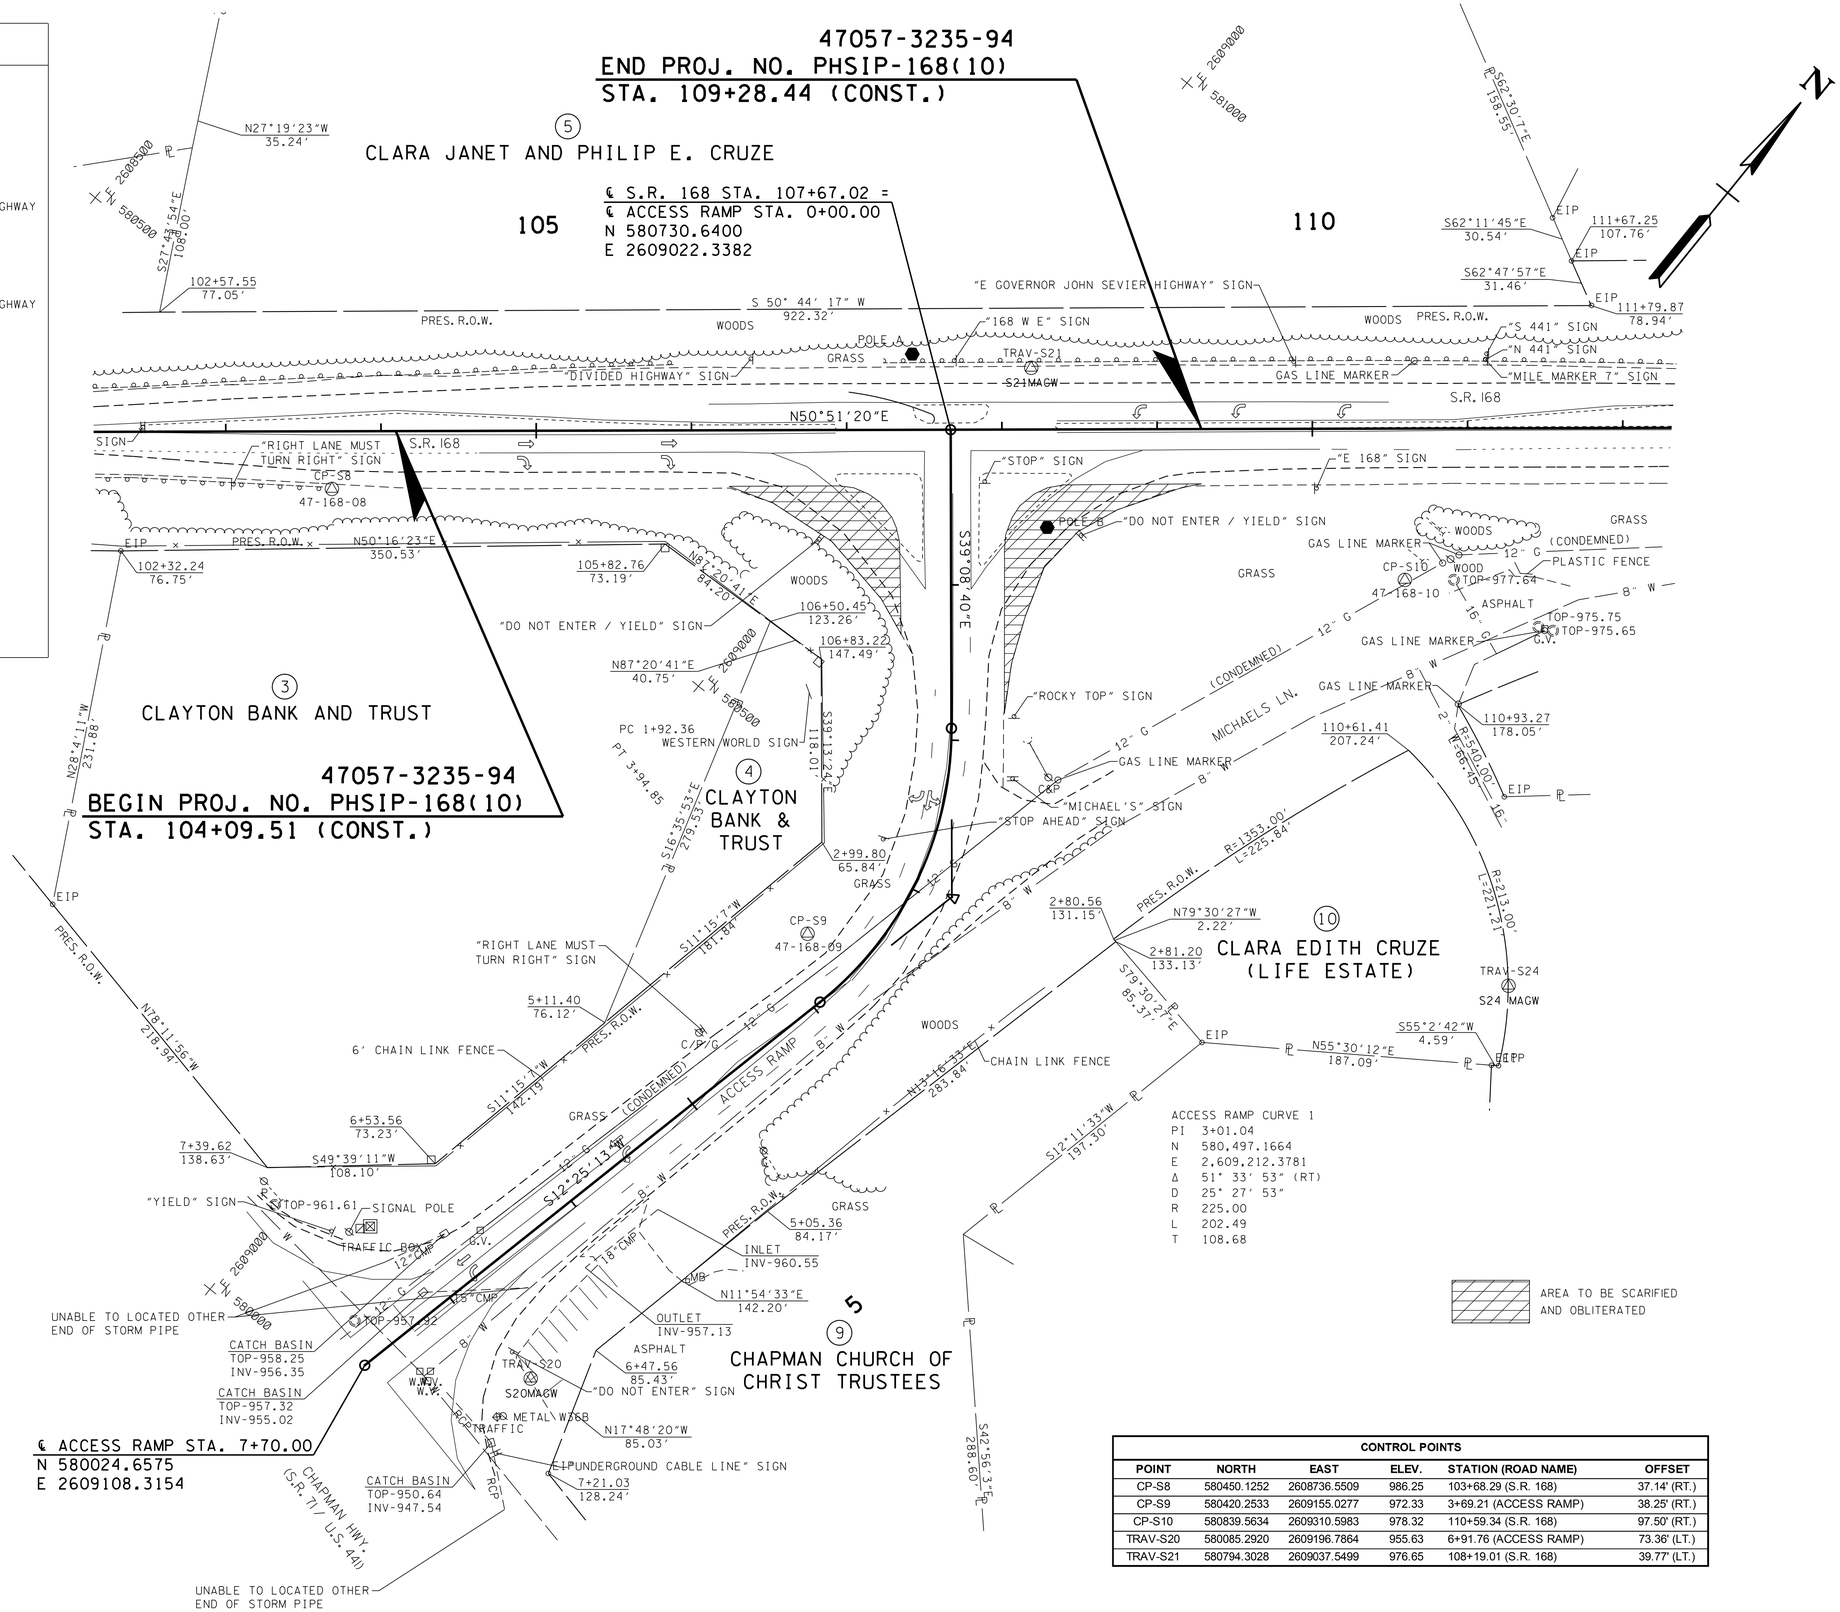

CONTROL POINTS					
POINT	NORTH	EAST	ELEV.	STATION (ROAD NAME)	OFFSET
CP-S8	580450.1252	2608736.5509	986.25	103+68.29 (S.R. 168)	37.14' (RT.)
CP-S9	580420.2533	2609155.0277	972.33	3+69.21 (ACCESS RAMP)	38.25' (RT.)
CP-S10	580839.5634	2609310.5983	978.32	110+59.34 (S.R. 168)	97.50' (RT.)
TRAV-S20	580085.2920	2609196.7864	955.63	6+91.76 (ACCESS RAMP)	73.36' (LT.)
TRAV-S21	580794.3028	2609037.5499	976.65	108+19.01 (S.R. 168)	39.77' (LT.)

SEALED BY

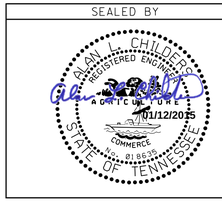

COORDINATES ARE NAD/83(1995), ARE DATUM ADJUSTED BY THE FACTOR OF 1.00009 AND TIED TO THE TGRN. ALL ELEVATIONS ARE REFERENCED TO THE NAVD 1988.

STATE OF TENNESSEE
DEPARTMENT OF TRANSPORTATION

PRESENT LAYOUT

SCALE: 1"= 50'

01/12/2015 3:50:47 PM
Z:\00212-08\17\Transportation\Dgn\CONST\003.SHT