TENNESSEE D.O.T.
DESIGN DIVISION
FILE NO.

TYPE	YEAR	PROJECT NO.	SHEET NO.
UTILITY	2014	NHTSA-HE-168(9)	5
CONST.	2015	PHSIP-168(10)	7

S.R. 168 KNOX CO.

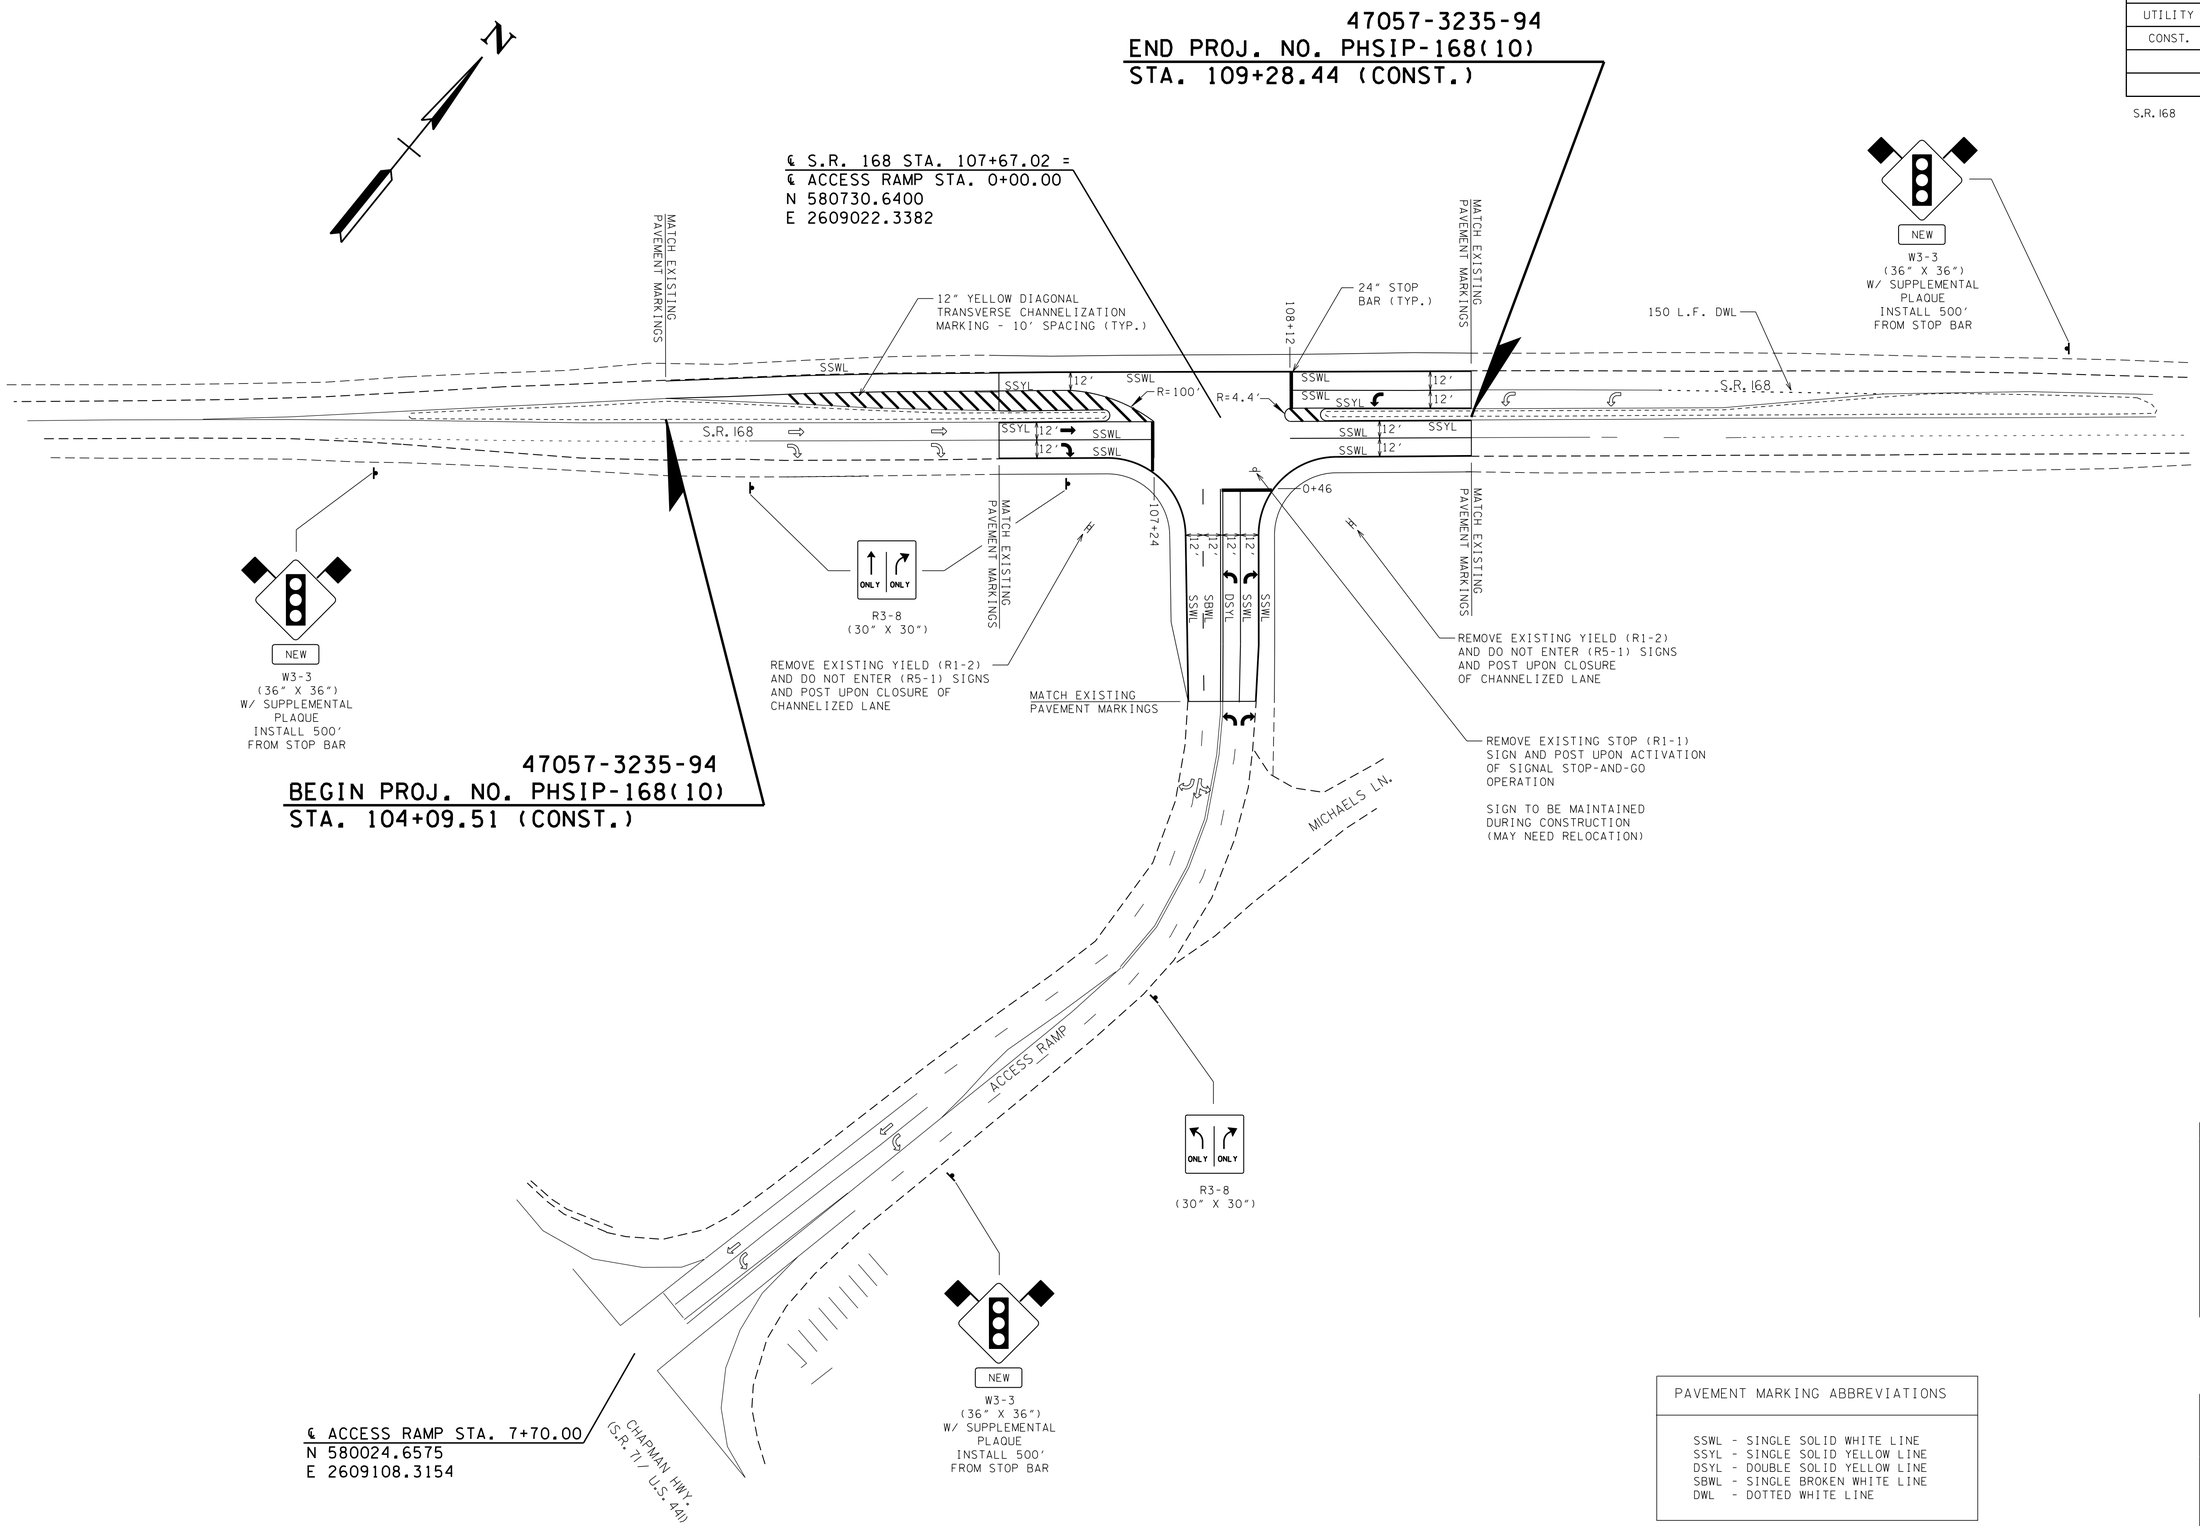

PAVEMENT MARKING ABBREVIATIONS

SSWL - SINGLE SOLID WHITE LINE
SSYL - SINGLE SOLID YELLOW LINE
DSYL - DOUBLE SOLID YELLOW LINE
SBWL - SINGLE BROKEN WHITE LINE
DWL - DOTTED WHITE LINE

SEALED BY

ALAN L. CHILDERS REGISTERED ENGINEER AGRICULTURE COMMERCE 01/12/2015 STATE OF TENNESSEE

COORDINATES ARE NAD/83(1995), ARE DATUM ADJUSTED BY THE FACTOR OF 1.00009 AND TIED TO THE TGRN. ALL ELEVATIONS ARE REFERENCED TO THE NAVD 1988.

STATE OF TENNESSEE
DEPARTMENT OF TRANSPORTATION

PAVEMENT MARKING & SIGNING PLAN

SCALE: 1"= 50'

/12/2015 3:50:53 PM
Z:\0022-08J7\Transportation\Dgn\CONST\007.SHT