TENNESSEE D.O.T.
DESIGN DIVISION
FILE NO.

TYPE	YEAR	PROJECT NO.	SHEET NO.
UTILITY	2014	NHTSA-HE-168(9)	4
CONST.	2015	PHSIP-168(10)	6

S.R. 168 KNOX CO.

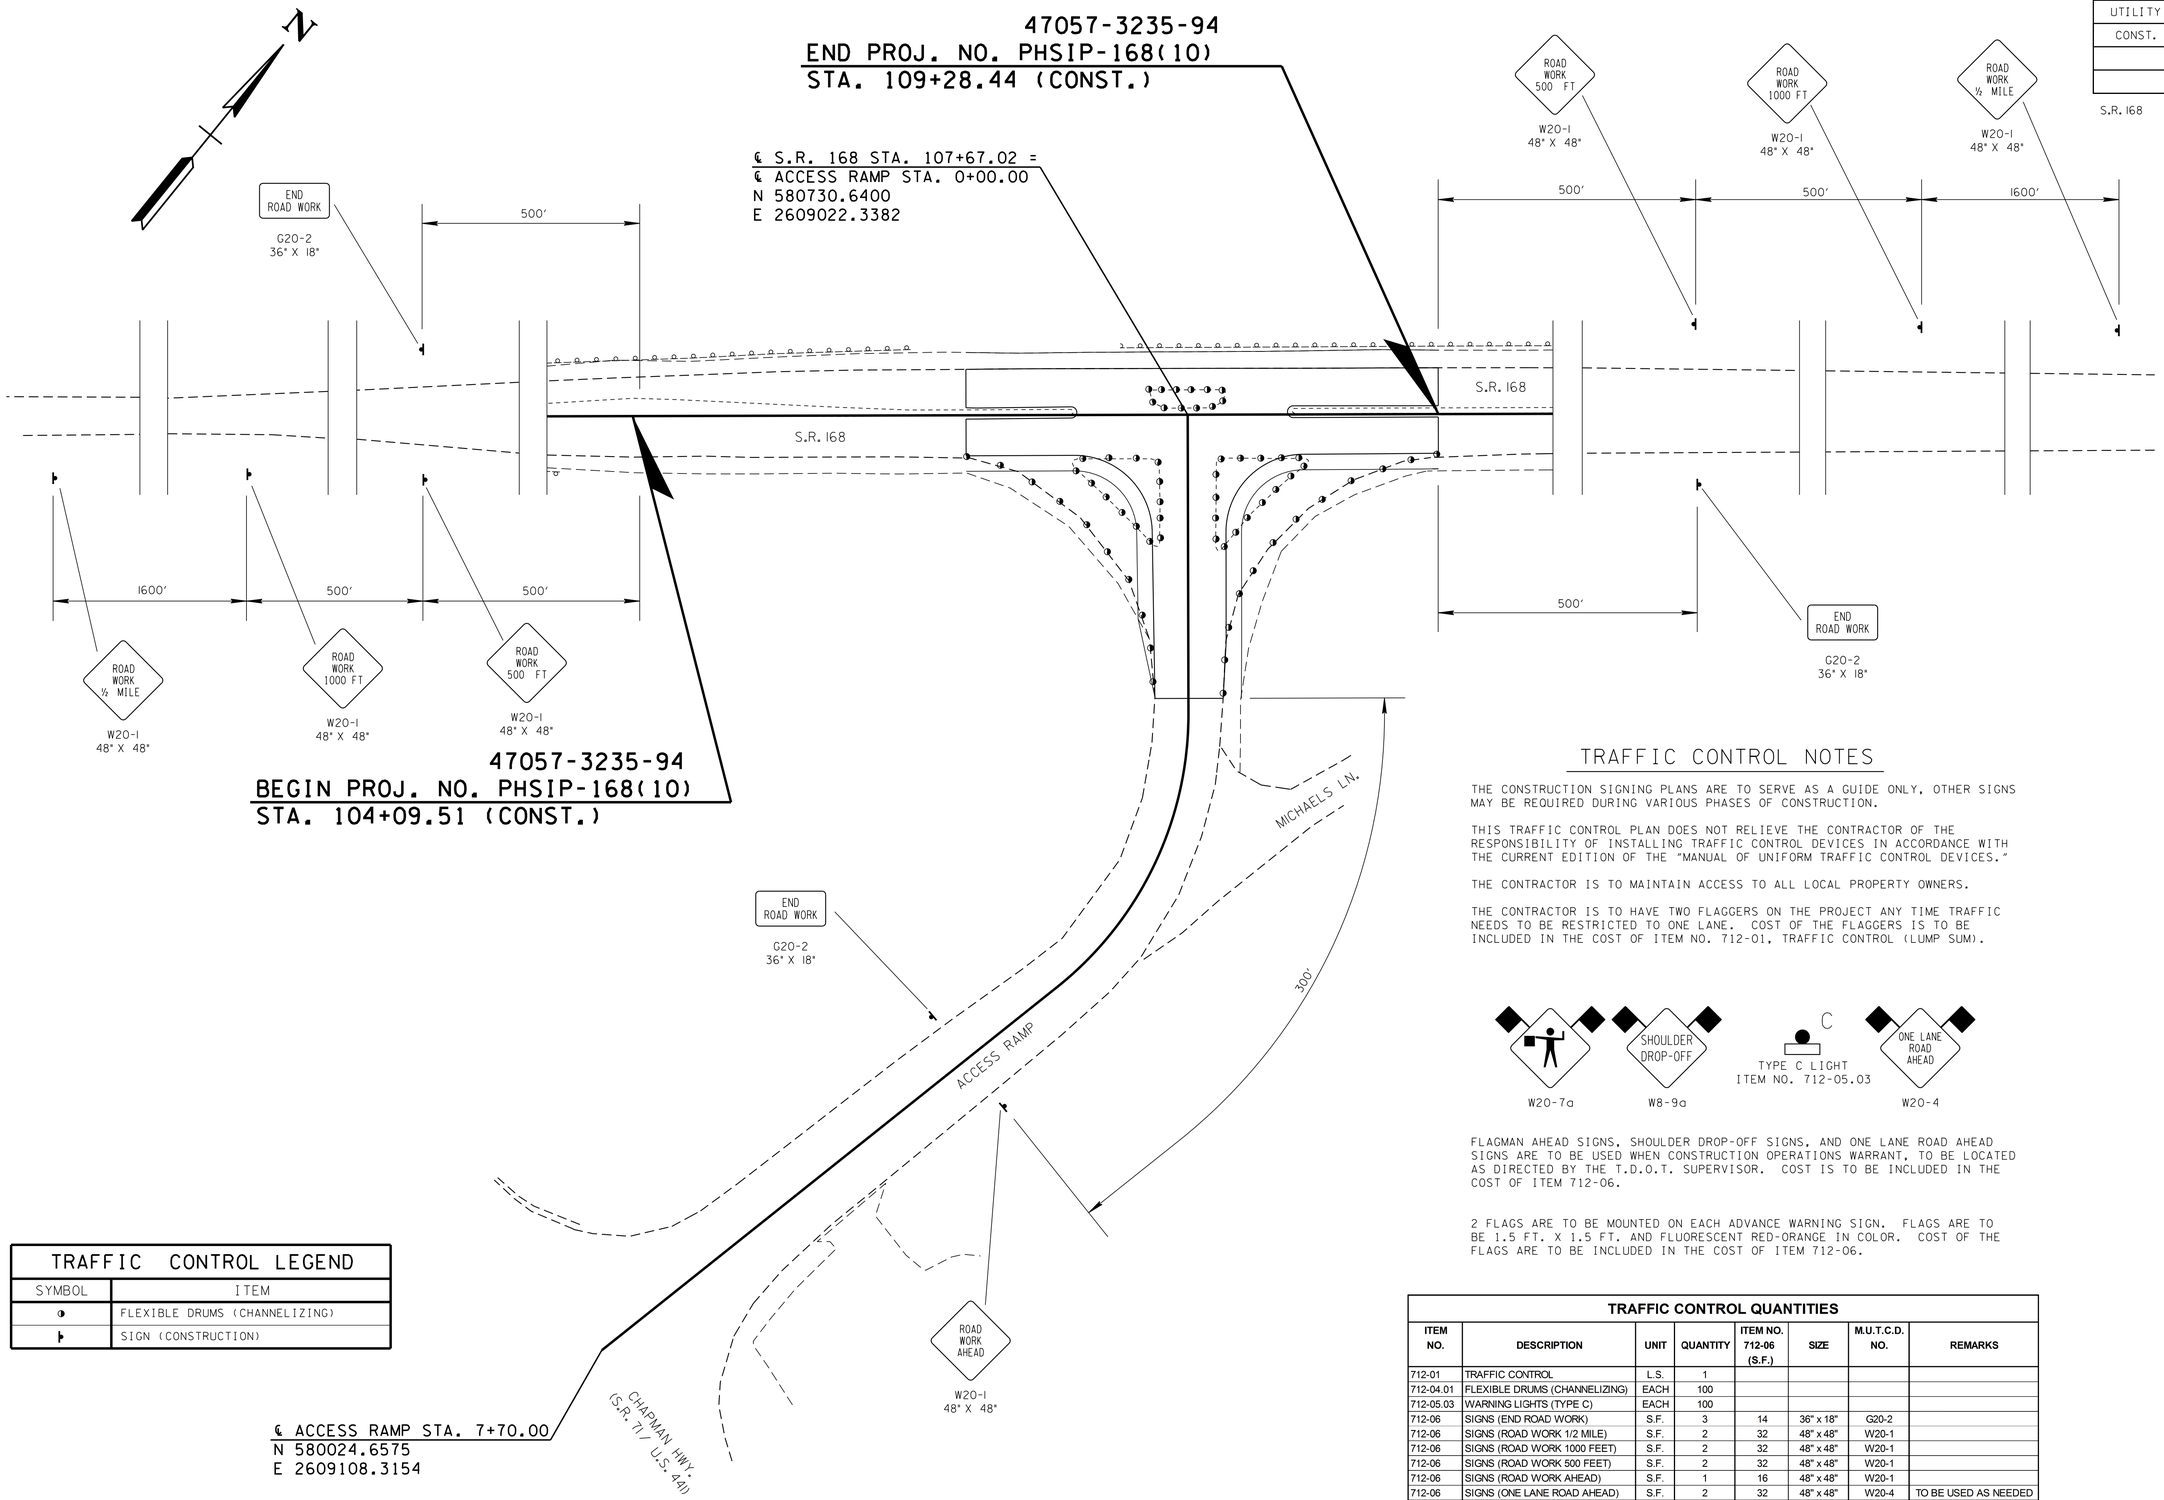

TRAFFIC CONTROL NOTES

THE CONSTRUCTION SIGNING PLANS ARE TO SERVE AS A GUIDE ONLY, OTHER SIGNS MAY BE REQUIRED DURING VARIOUS PHASES OF CONSTRUCTION.

THIS TRAFFIC CONTROL PLAN DOES NOT RELIEVE THE CONTRACTOR OF THE RESPONSIBILITY OF INSTALLING TRAFFIC CONTROL DEVICES IN ACCORDANCE WITH THE CURRENT EDITION OF THE "MANUAL OF UNIFORM TRAFFIC CONTROL DEVICES."

THE CONTRACTOR IS TO MAINTAIN ACCESS TO ALL LOCAL PROPERTY OWNERS.

THE CONTRACTOR IS TO HAVE TWO FLAGGERS ON THE PROJECT ANY TIME TRAFFIC NEEDS TO BE RESTRICTED TO ONE LANE. COST OF THE FLAGGERS IS TO BE INCLUDED IN THE COST OF ITEM NO. 712-01, TRAFFIC CONTROL (LUMP SUM).

FLAGMAN AHEAD SIGNS, SHOULDER DROP-OFF SIGNS, AND ONE LANE ROAD AHEAD SIGNS ARE TO BE USED WHEN CONSTRUCTION OPERATIONS WARRANT, TO BE LOCATED AS DIRECTED BY THE T.D.O.T. SUPERVISOR. COST IS TO BE INCLUDED IN THE COST OF ITEM 712-06.

2 FLAGS ARE TO BE MOUNTED ON EACH ADVANCE WARNING SIGN. FLAGS ARE TO BE 1.5 FT. X 1.5 FT. AND FLUORESCENT RED-ORANGE IN COLOR. COST OF THE FLAGS ARE TO BE INCLUDED IN THE COST OF ITEM 712-06.

TRAFFIC CONTROL LEGEND

SYMBOL	ITEM
◐	FLEXIBLE DRUMS (CHANNELIZING)
⊢	SIGN (CONSTRUCTION)

TRAFFIC CONTROL QUANTITIES

ITEM NO.	DESCRIPTION	UNIT	QUANTITY	ITEM NO. 712-06 (S.F.)	SIZE	M.U.T.C.D. NO.	REMARKS
712-01	TRAFFIC CONTROL	L.S.	1				
712-04.01	FLEXIBLE DRUMS (CHANNELIZING)	EACH	100				
712-05.03	WARNING LIGHTS (TYPE C)	EACH	100				
712-06	SIGNS (END ROAD WORK)	S.F.	3	14	36" x 18"	G20-2	
712-06	SIGNS (ROAD WORK 1/2 MILE)	S.F.	2	32	48" x 48"	W20-1	
712-06	SIGNS (ROAD WORK 1000 FEET)	S.F.	2	32	48" x 48"	W20-1	
712-06	SIGNS (ROAD WORK 500 FEET)	S.F.	2	32	48" x 48"	W20-1	
712-06	SIGNS (ROAD WORK AHEAD)	S.F.	1	16	48" x 48"	W20-1	
712-06	SIGNS (ONE LANE ROAD AHEAD)	S.F.	2	32	48" x 48"	W20-4	TO BE USED AS NEEDED
712-06	SIGNS (SHOULDER DROP-OFF)	S.F.	2	32	48" x 48"	W8-9A	TO BE USED AS NEEDED
712-06	SIGNS (FLAGGER (SYMBOL))	S.F.	2	32	48" x 48"	W20-7A	TO BE USED AS NEEDED
712-08.03	ARROW BOARD (TYPE C)	EACH	2				
TOTAL				222			

SEALED BY

COORDINATES ARE NAD/83(1995), ARE DATUM ADJUSTED BY THE FACTOR OF 1.00009 AND TIED TO THE TGRN. ALL ELEVATIONS ARE REFERENCED TO THE NAVD 1988.

STATE OF TENNESSEE
DEPARTMENT OF TRANSPORTATION

TRAFFIC CONTROL PLAN

SCALE: 1"= 50'

1/12/2015 3:50:50 PM
Z:\0212-018.17\Transportation\Dgn\CONST\006.SHT