TYPE	YEAR	PROJECT NO.	SHEET NO.
UTILITY	2014	NHTSA-HE-168(9)	3A
CONST.	2015	PHSIP-168(10)	3A

S.R. 168 KNOX CO.

TENNESSEE D.O.T.
DESIGN DIVISION
FILE NO.

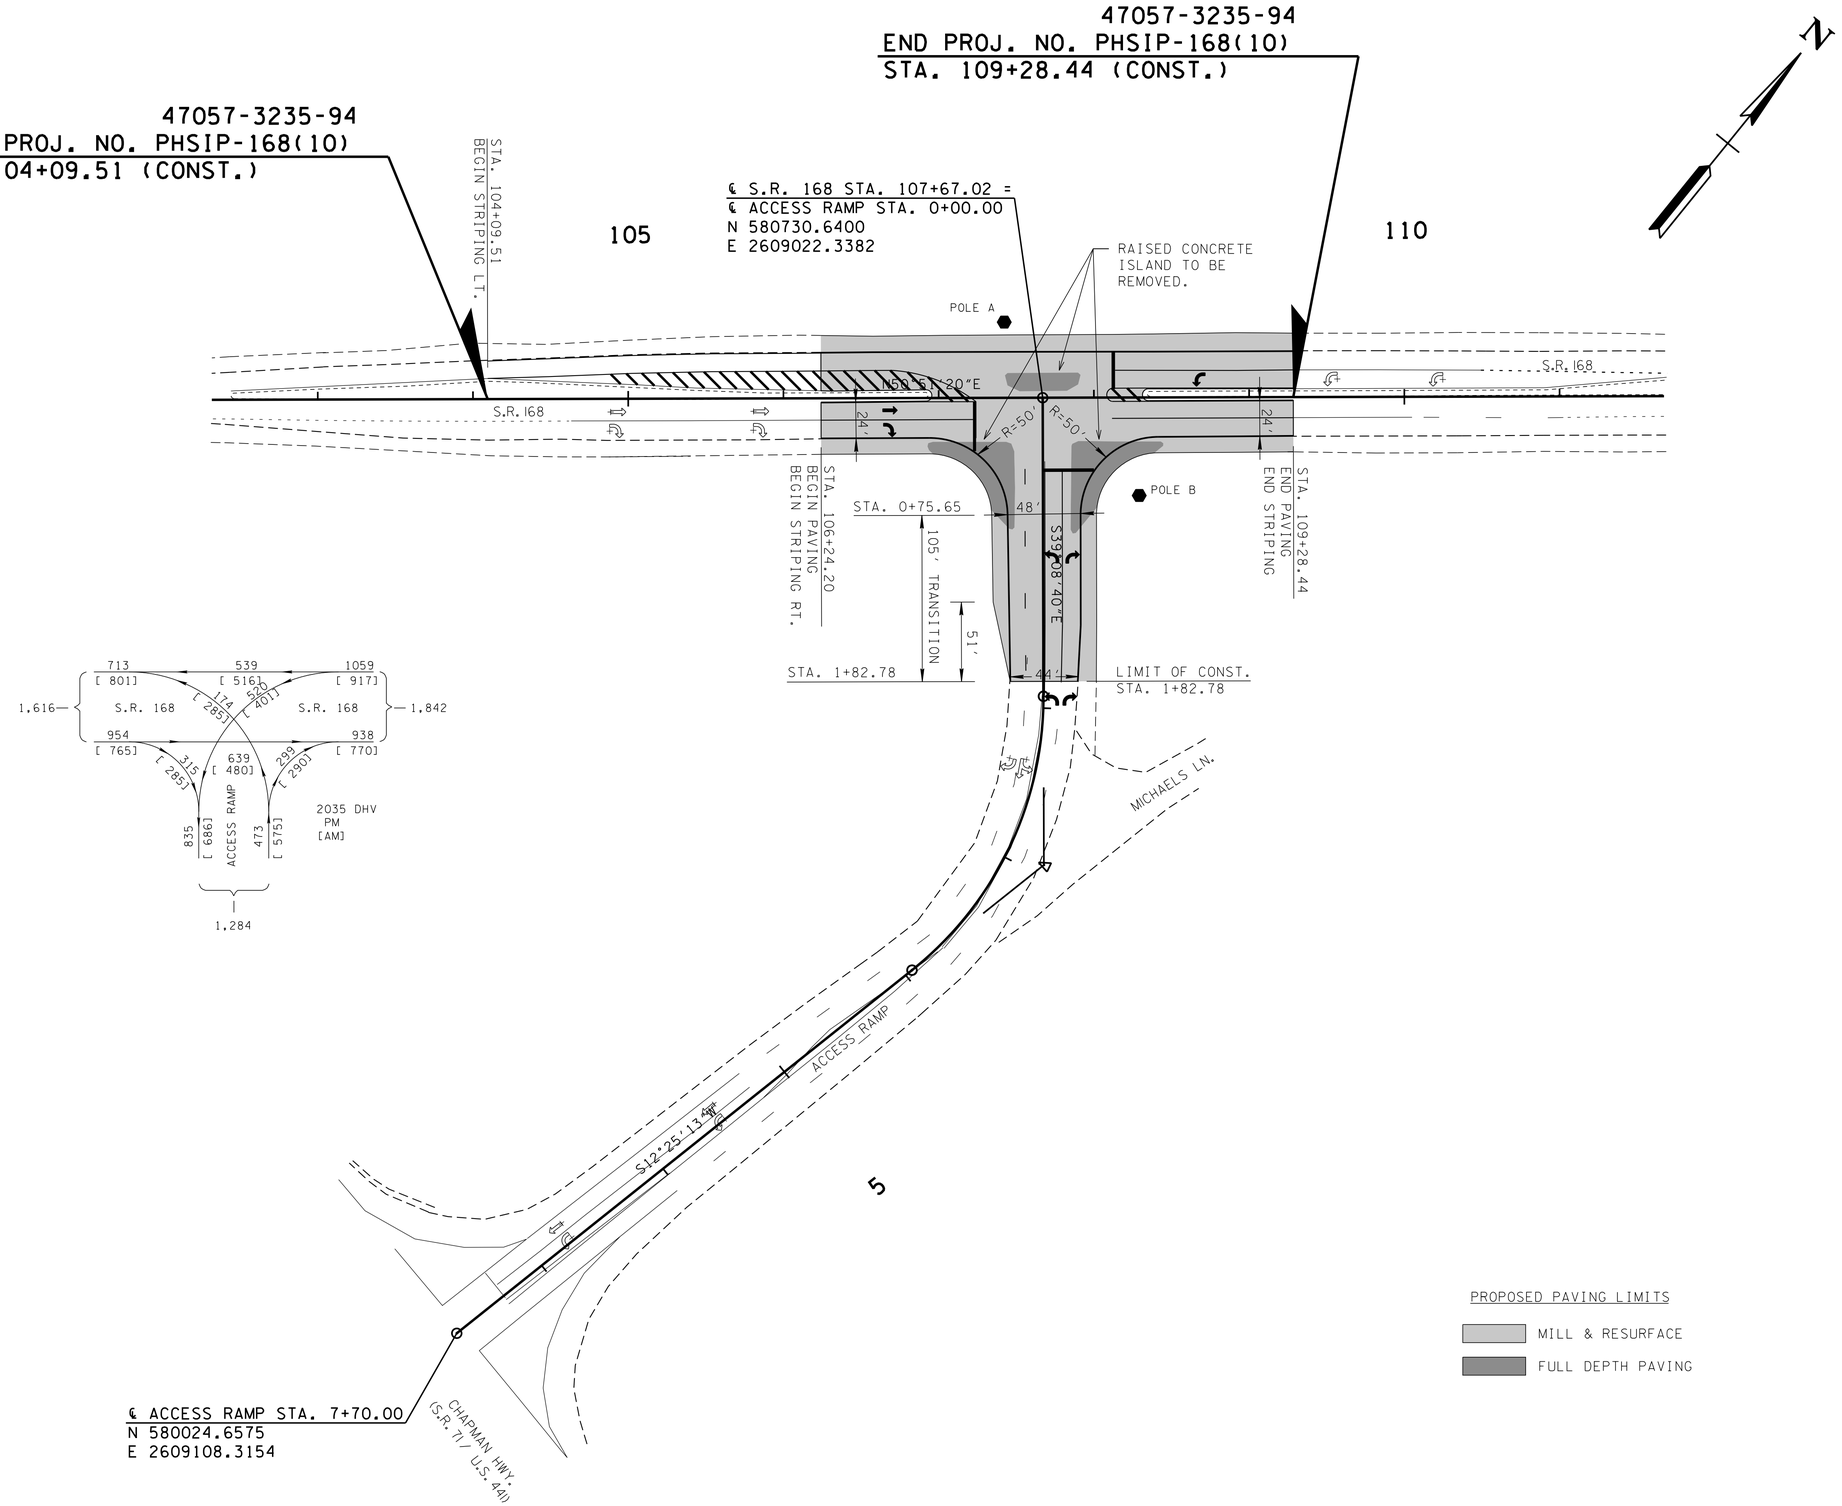

SEALED BY

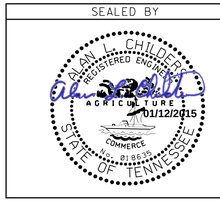

COORDINATES ARE NAD/B3(1995), ARE DATUM ADJUSTED BY THE FACTOR OF 1.00009 AND TIED TO THE TGRN. ALL ELEVATIONS ARE REFERENCED TO THE NAVD 1988.

STATE OF TENNESSEE
DEPARTMENT OF TRANSPORTATION

PROPOSED LAYOUT

SCALE: 1"= 50'

/12/2015 4:49:04 PM
Z:\0022-08J7\Transportation\Dgn\CONST\003A.SHT