TYPE	YEAR	PROJECT NO.	SHEET NO.
REPAIR	2015	NH-99(51)	2C

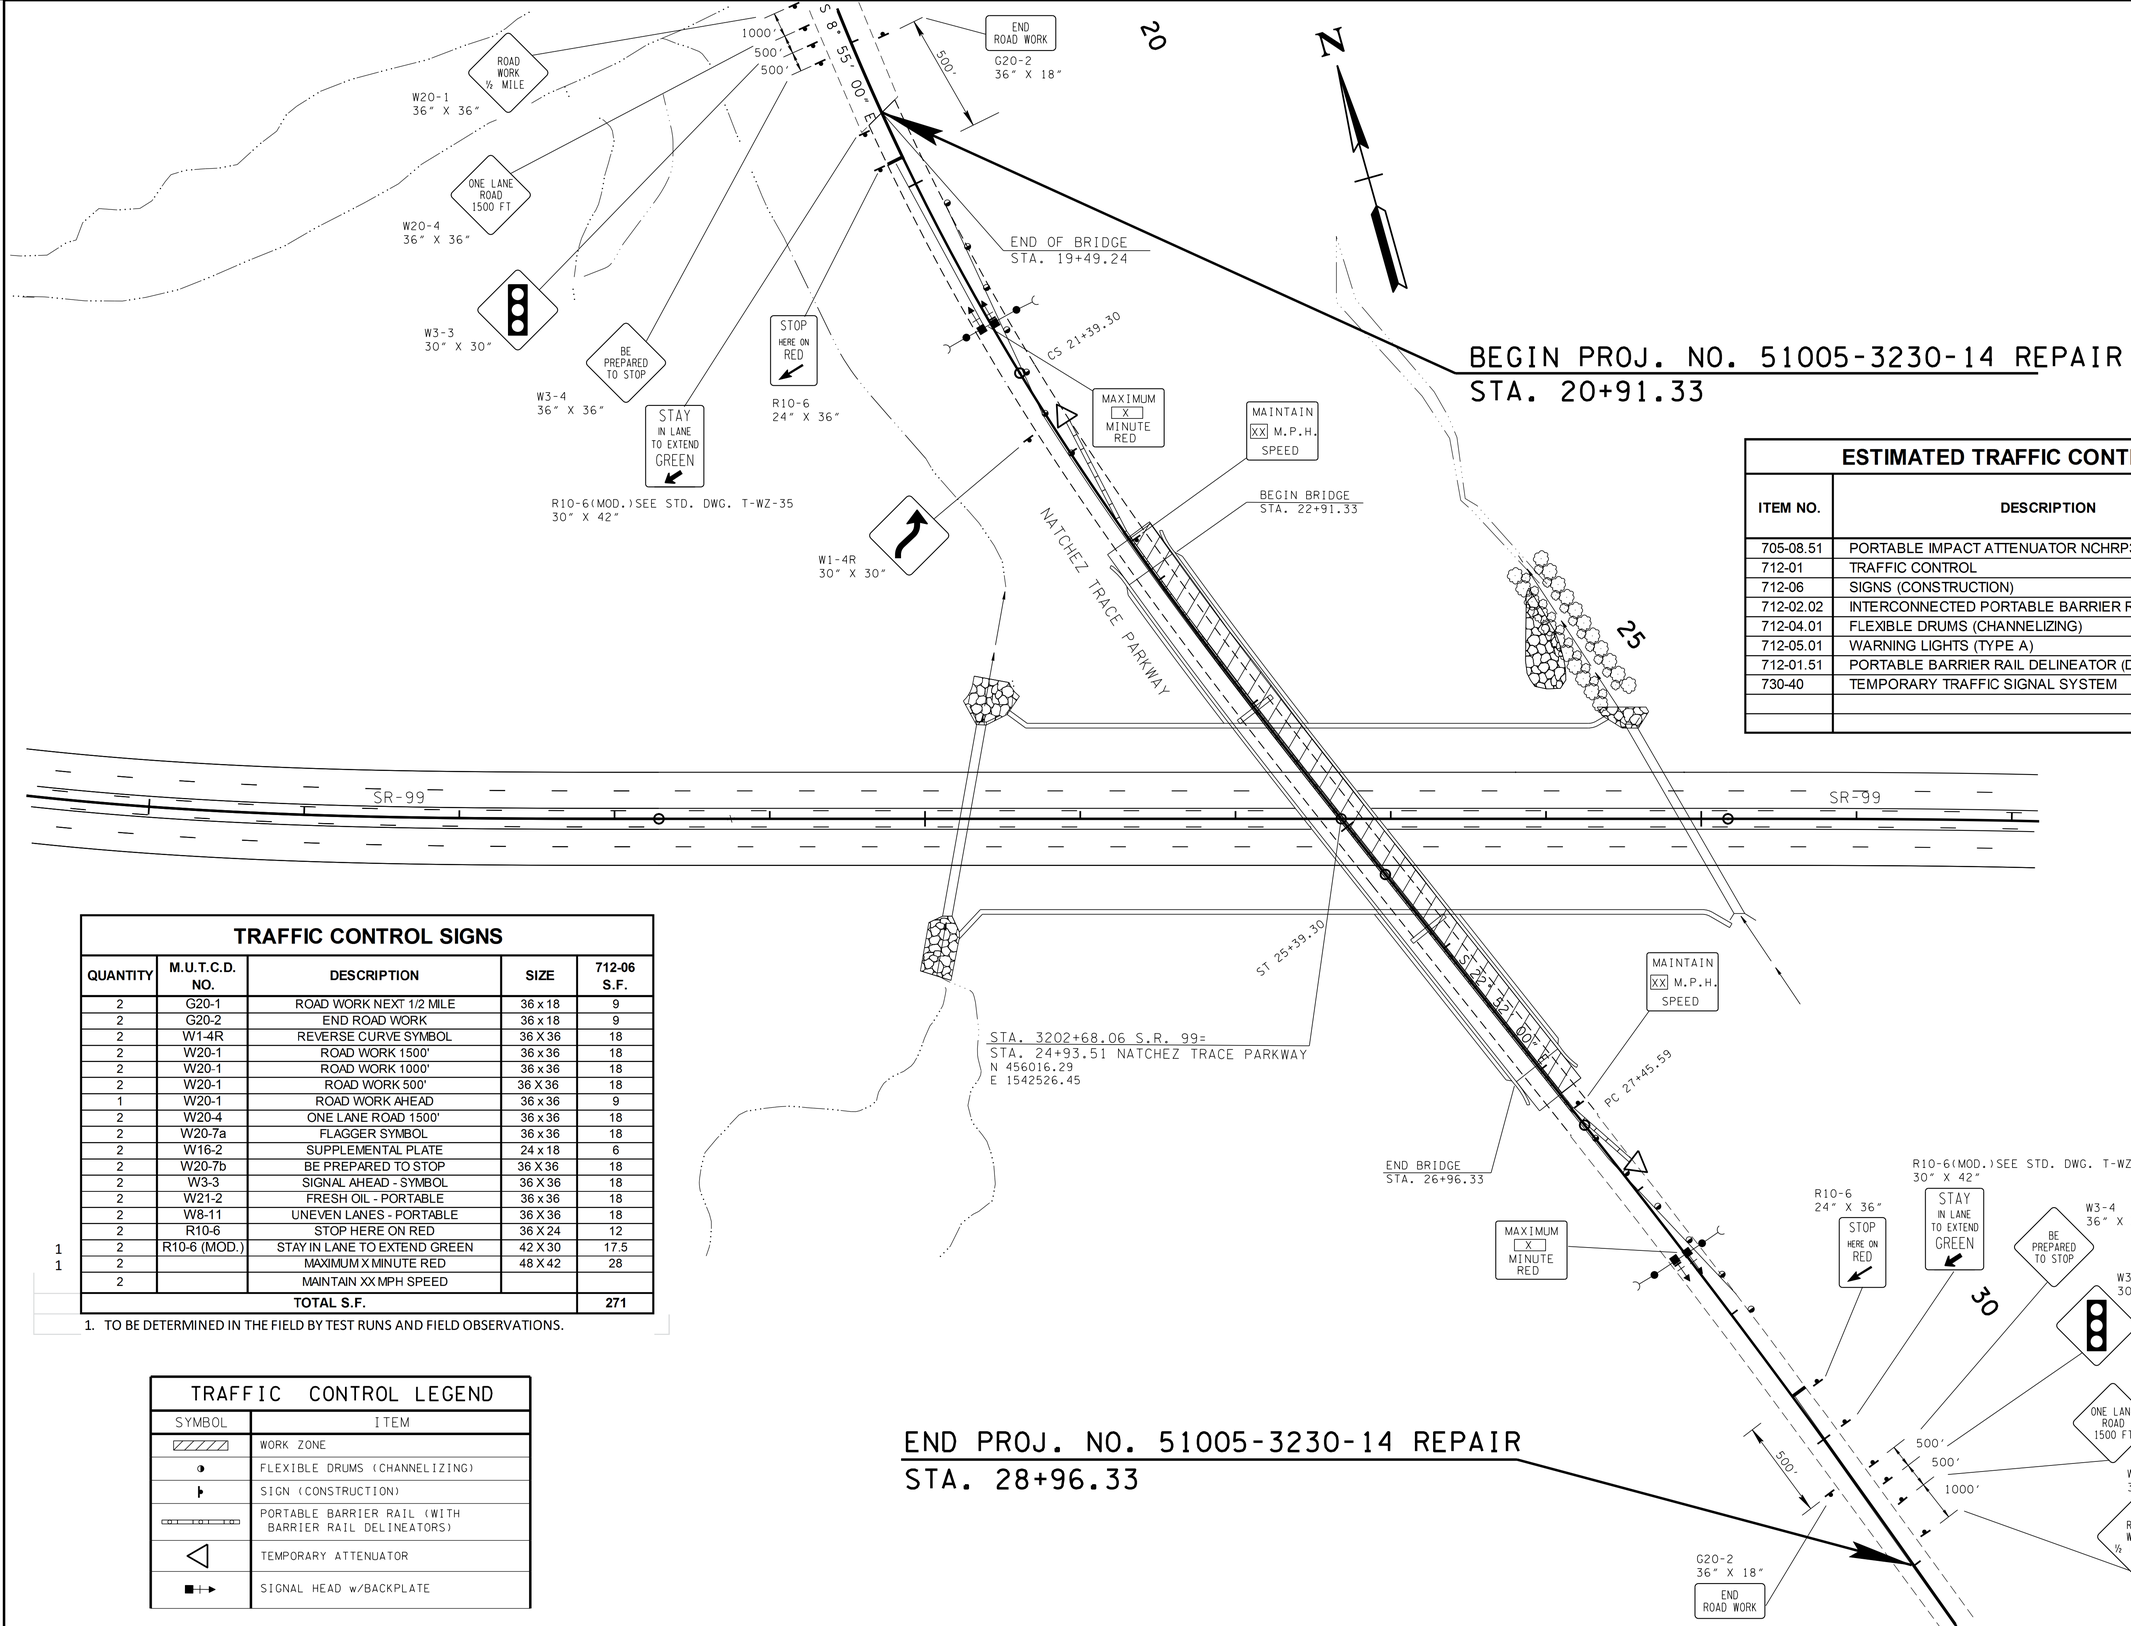

BEGIN PROJ. NO. 51005-3230-14 REPAIR
STA. 20+91.33

END PROJ. NO. 51005-3230-14 REPAIR
STA. 28+96.33

ESTIMATED TRAFFIC CONTROL TABULATION

ITEM NO.	DESCRIPTION	UNIT	QUANTITY
705-08.51	PORTABLE IMPACT ATTENUATOR NCHRP350 TL-3	EACH	2
712-01	TRAFFIC CONTROL	LS	1
712-06	SIGNS (CONSTRUCTION)	S.F.	253
712-02.02	INTERCONNECTED PORTABLE BARRIER RAIL	L.F.	620
712-04.01	FLEXIBLE DRUMS (CHANNELIZING)	EACH	50
712-05.01	WARNING LIGHTS (TYPE A)	EACH	8
712-01.51	PORTABLE BARRIER RAIL DELINEATOR (DOUBLE)	EACH	25
730-40	TEMPORARY TRAFFIC SIGNAL SYSTEM	EACH	1

TRAFFIC CONTROL SIGNS

	QUANTITY	M.U.T.C.D. NO.	DESCRIPTION	SIZE	712-06 S.F.
	2	G20-1	ROAD WORK NEXT 1/2 MILE	36 x 18	9
	2	G20-2	END ROAD WORK	36 x 18	9
	2	W1-4R	REVERSE CURVE SYMBOL	36 X 36	18
	2	W20-1	ROAD WORK 1500'	36 x 36	18
	2	W20-1	ROAD WORK 1000'	36 x 36	18
	2	W20-1	ROAD WORK 500'	36 X 36	18
	1	W20-1	ROAD WORK AHEAD	36 x 36	9
	2	W20-4	ONE LANE ROAD 1500'	36 x 36	18
	2	W20-7a	FLAGGER SYMBOL	36 x 36	18
	2	W16-2	SUPPLEMENTAL PLATE	24 x 18	6
	2	W20-7b	BE PREPARED TO STOP	36 X 36	18
	2	W3-3	SIGNAL AHEAD - SYMBOL	36 X 36	18
	2	W21-2	FRESH OIL - PORTABLE	36 x 36	18
	2	W8-11	UNEVEN LANES - PORTABLE	36 X 36	18
	2	R10-6	STOP HERE ON RED	36 X 24	12
1	2	R10-6 (MOD.)	STAY IN LANE TO EXTEND GREEN	42 X 30	17.5
1	2		MAXIMUM X MINUTE RED	48 X 42	28
	2		MAINTAIN XX MPH SPEED		
			TOTAL S.F.		**271**

1. TO BE DETERMINED IN THE FIELD BY TEST RUNS AND FIELD OBSERVATIONS.

TRAFFIC CONTROL LEGEND

SYMBOL	ITEM
	WORK ZONE
	FLEXIBLE DRUMS (CHANNELIZING)
	SIGN (CONSTRUCTION)
	PORTABLE BARRIER RAIL (WITH BARRIER RAIL DELINEATORS)
	TEMPORARY ATTENUATOR
	SIGNAL HEAD w/BACKPLATE

SEALED BY

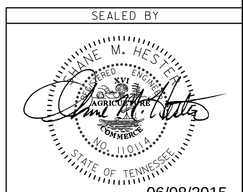

06/08/2015

STATE OF TENNESSEE
DEPARTMENT OF TRANSPORTATION

TRAFFIC CONTROL PLAN (NORTHBOUND)

08-JUN-2015 10:30
\\JJ03WF01.tdot.state.tn.us\03Shared\SURVEY\DESIGN\PIN 100301.01 Lewis Co. SR-99 Traffic Control for Bridge Repair\Bridge Repair\100301-03-002C- Traffic Control Plan (Northbound).dgn