TYPE	YEAR	PROJECT NO.	SHEET NO.
REPAIR	2015	NH-99(51)	2D

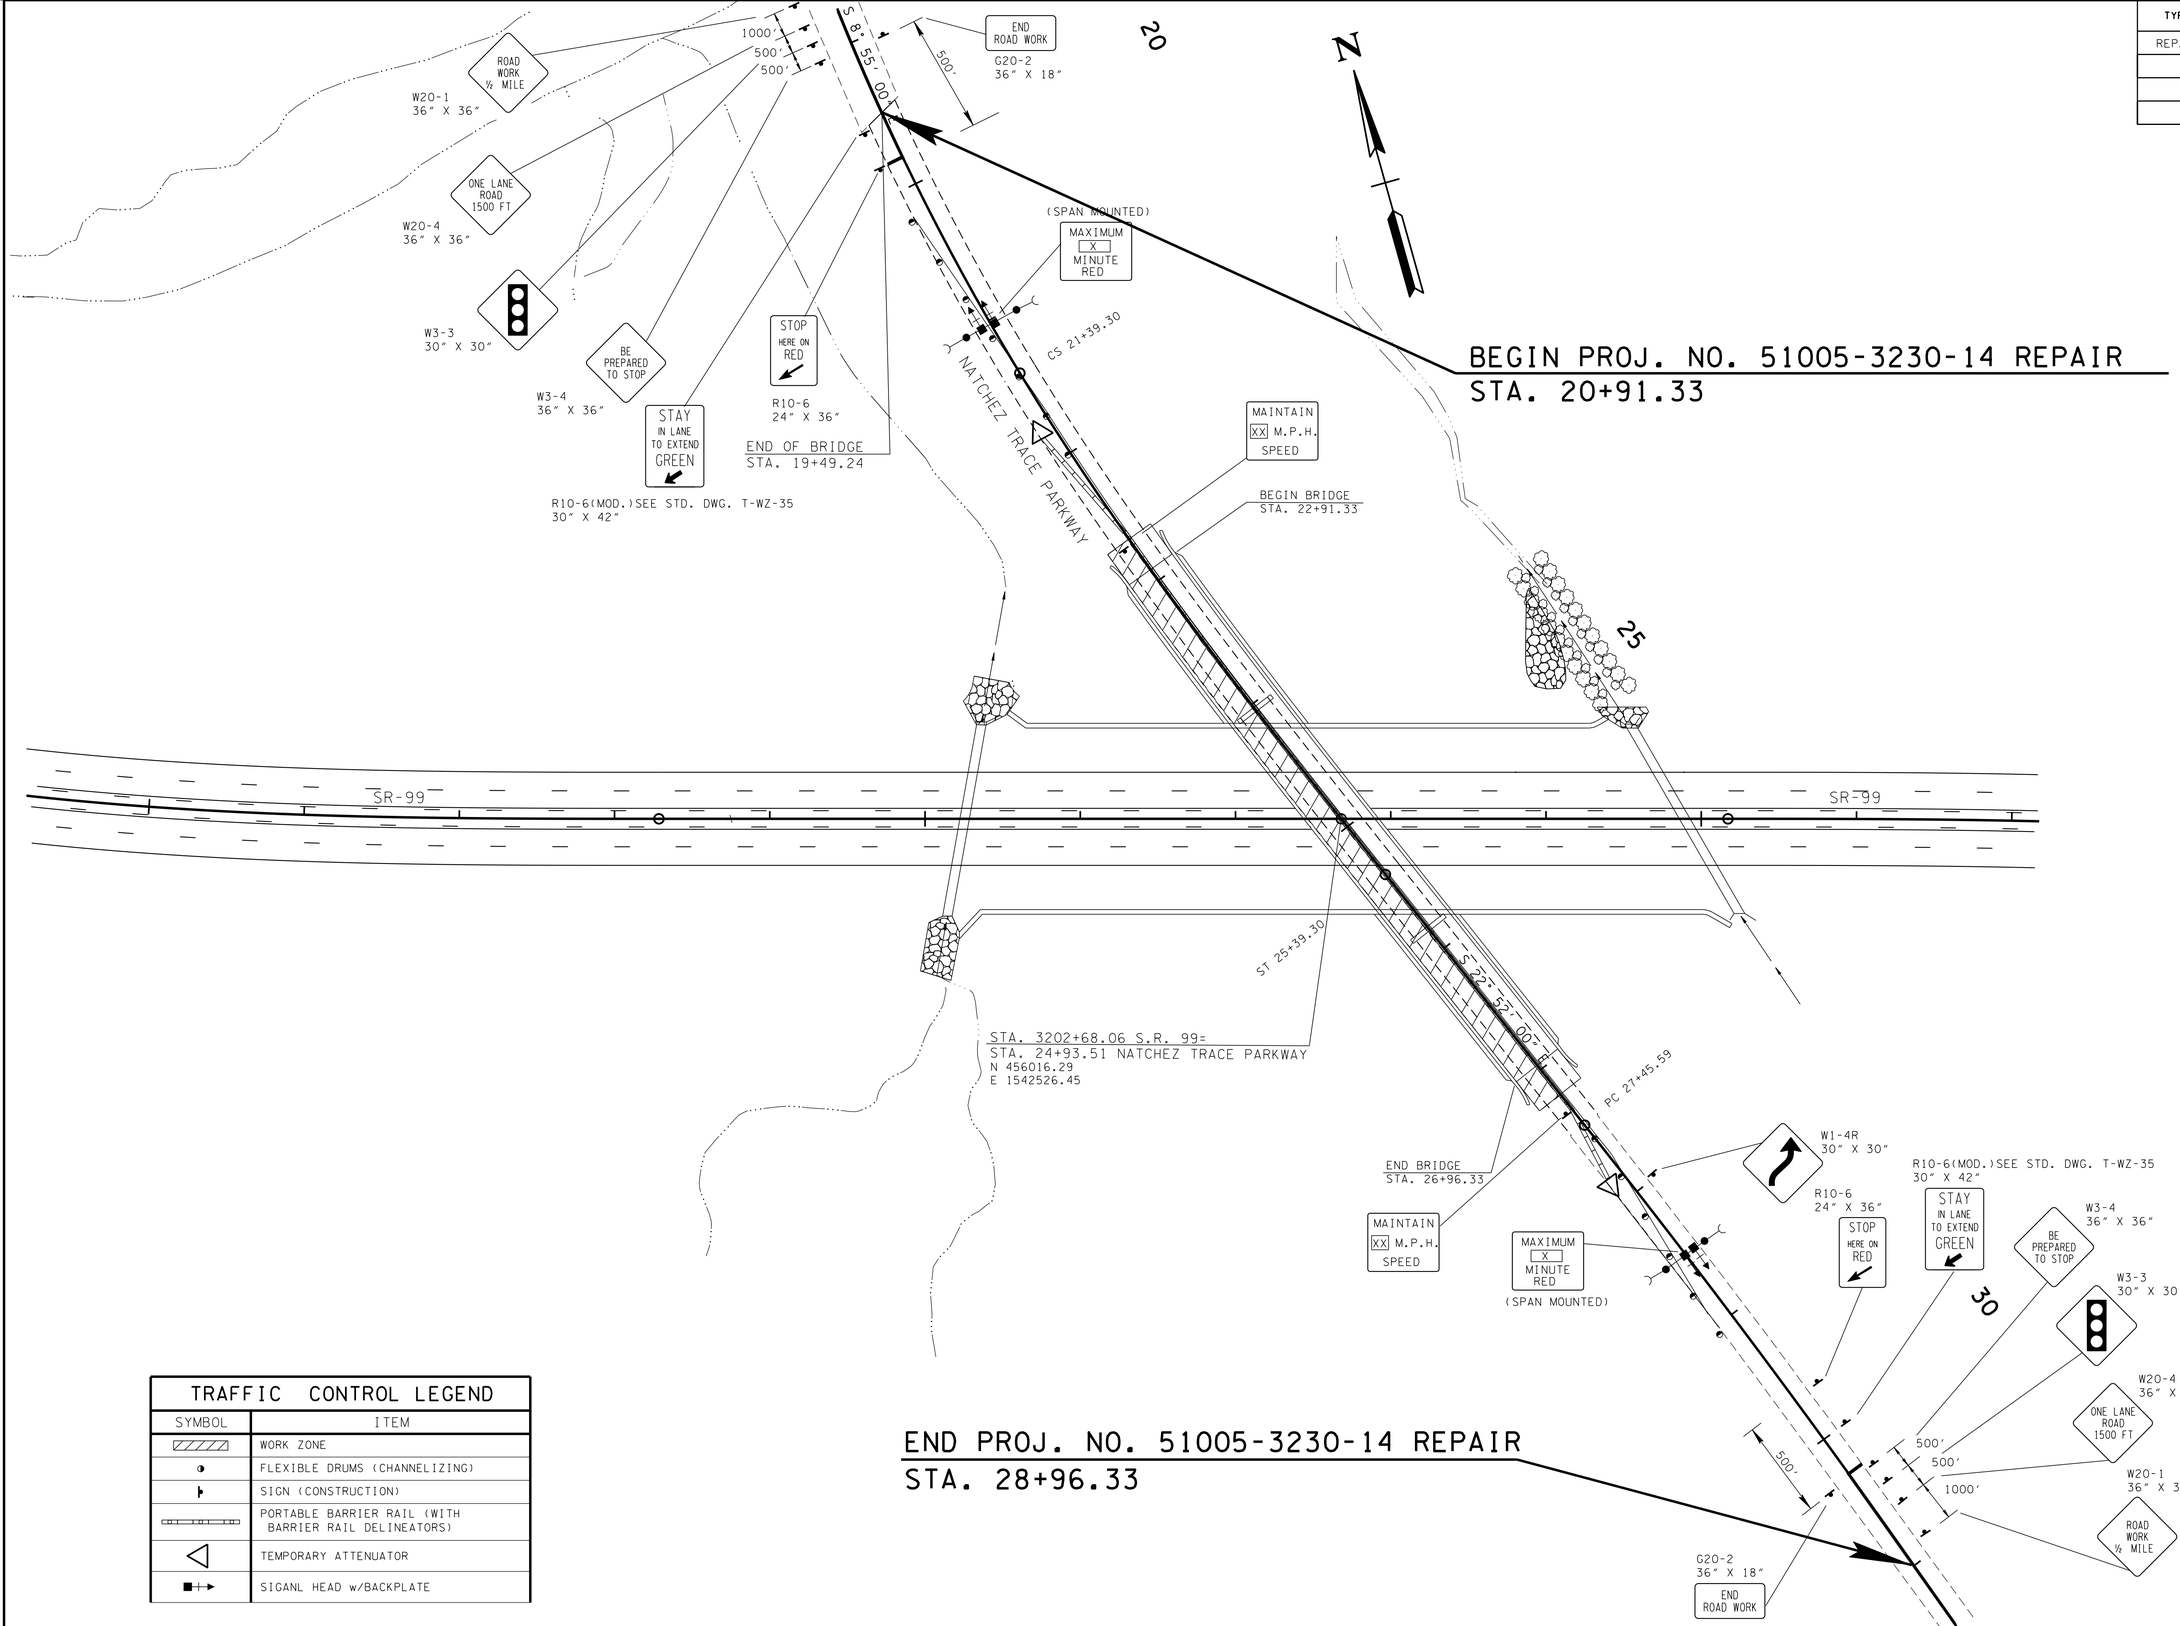

TRAFFIC CONTROL LEGEND	
SYMBOL	ITEM
	WORK ZONE
	FLEXIBLE DRUMS (CHANNELIZING)
	SIGN (CONSTRUCTION)
	PORTABLE BARRIER RAIL (WITH BARRIER RAIL DELINEATORS)
	TEMPORARY ATTENUATOR
	SIGANL HEAD w/BACKPLATE

SEALED BY

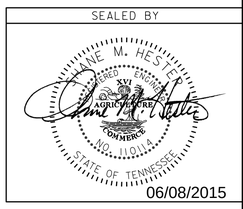

06/08/2015

STATE OF TENNESSEE
DEPARTMENT OF TRANSPORTATION

TRAFFIC CONTROL PLAN (SOUTHBOUND)

08-JUN-2015 10:30
\\JJ03WF01.tdot.state.tn.us\03Shared\SURVEY\DESIGN\PIN 100301.01 Lewis Co. SR-99 Traffic Control for Bridge Repair\Bridge Repair\100301-03-002D- Traffic Control Plan (Southbound).dgn