TYPE	YEAR	PROJECT NO.	SHEET NO.
UTILITIES	2014	NHTSA-HE-21(18)	3A
CONST.	2015	PHSIP-21(19)	4A

PROPOSED POLE MOUNTED FLASHING SCHOOL BEACON DETAIL

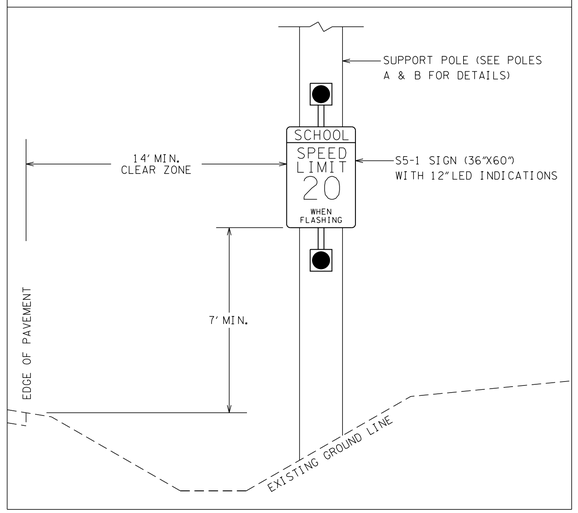

CURVE DC10
PI 28+91.56
N 747,965.8568
E 994,508.4284
Δ 46° 16' 23" (RT)
D 10° 35' 48"
R 540.69
L 436.67
T 231.03
DESIGN SPEED 50 MPH

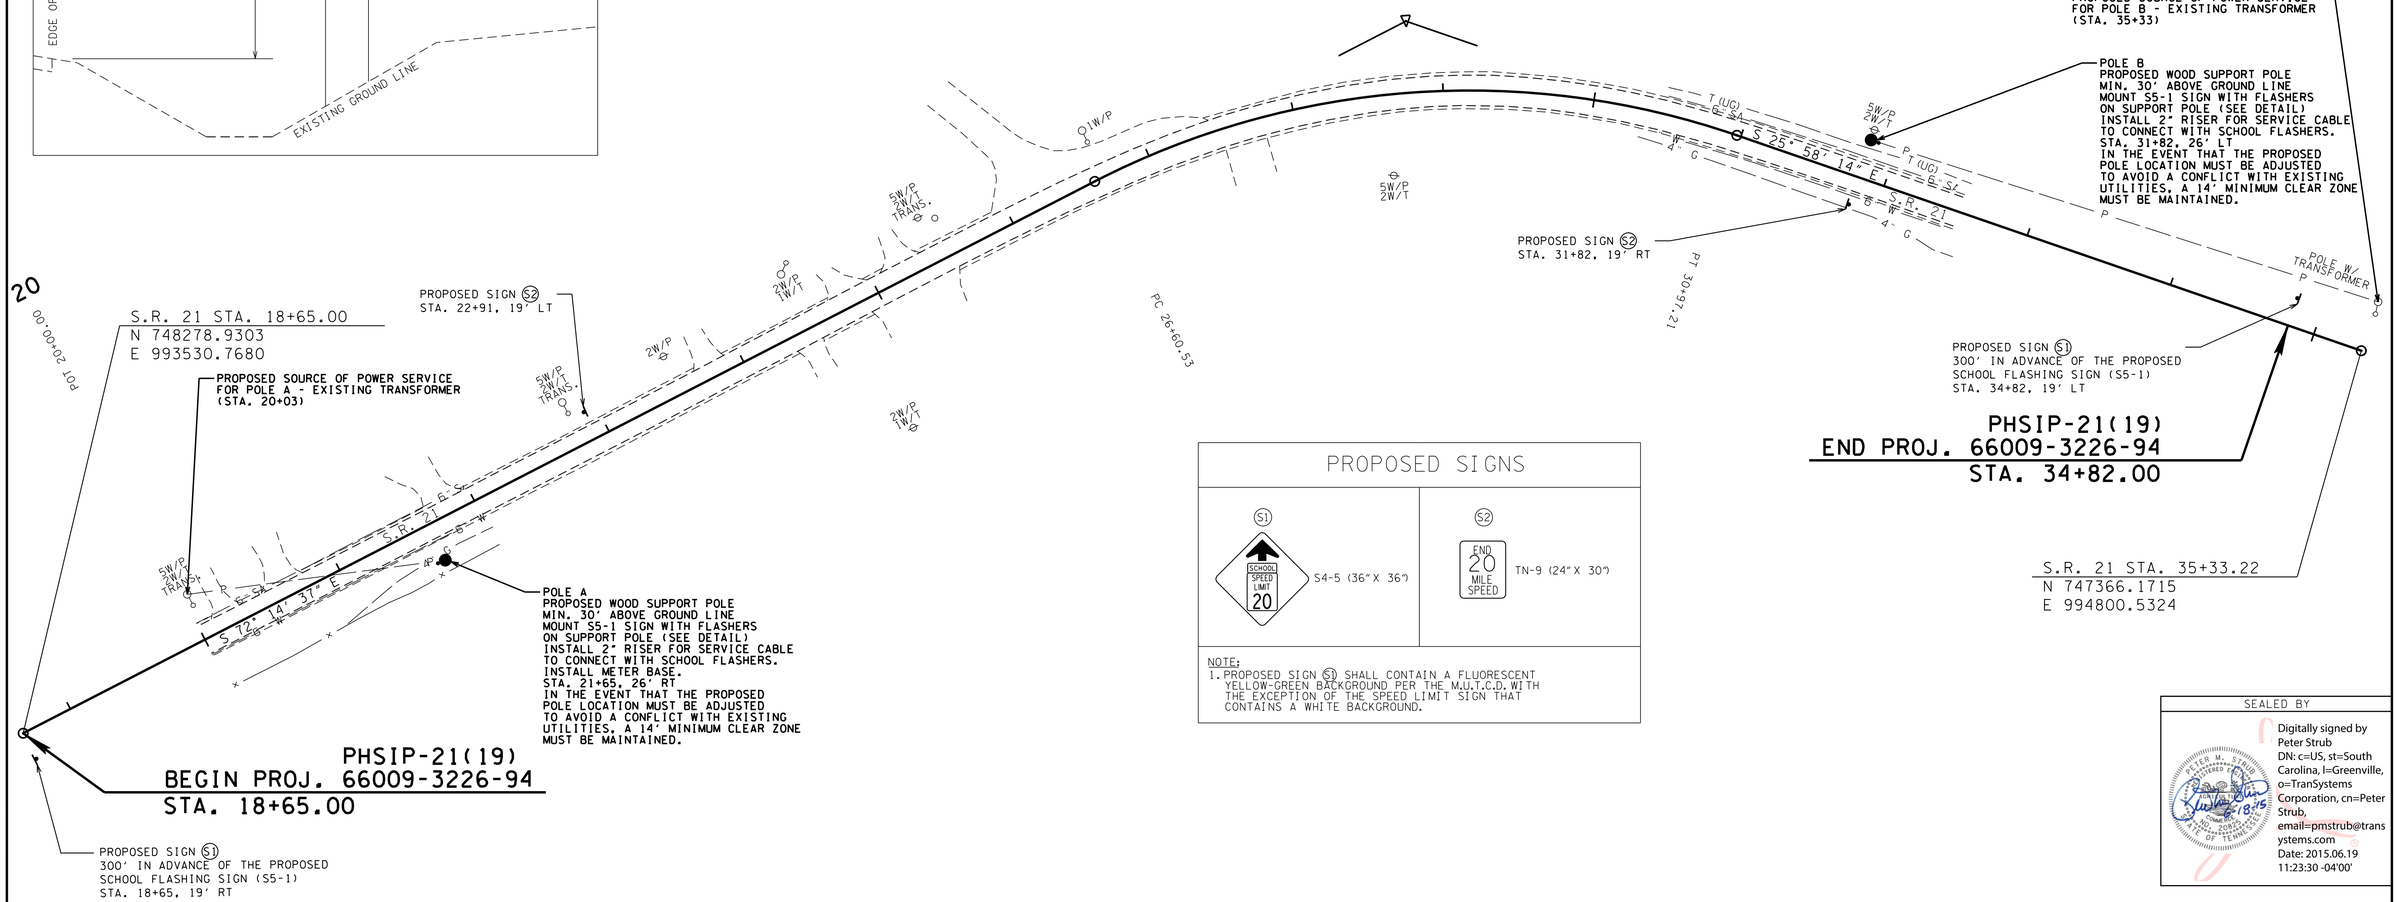

PROPOSED SIGNS

S1	S2
S4-5 (36"X 36")	TN-9 (24"X 30")

NOTE:
1. PROPOSED SIGN S1 SHALL CONTAIN A FLUORESCENT YELLOW-GREEN BACKGROUND PER THE M.U.T.C.D. WITH THE EXCEPTION OF THE SPEED LIMIT SIGN THAT CONTAINS A WHITE BACKGROUND.

SEALED BY

Digitally signed by Peter Strub
DN: c=US, st=South Carolina, l=Greenville, o=TranSystems Corporation, cn=Peter Strub, email=pmstrub@transystems.com
Date: 2015.06.19 11:23:30 -04'00'

STATE OF TENNESSEE
DEPARTMENT OF TRANSPORTATION

SIGNAL LAYOUT

SCALE: 1"=50'

6/17/2015 10:17:29 AM
G:\AT14\0014\Road\Construction Plans\004A - SignalLayout.sht