TYPE	YEAR	PROJECT NO.	SHEET NO.
UTILITIES	2014	NHTSA-HE-21(18)	4
CONST.	2015	PHSIP-21(19)	5A

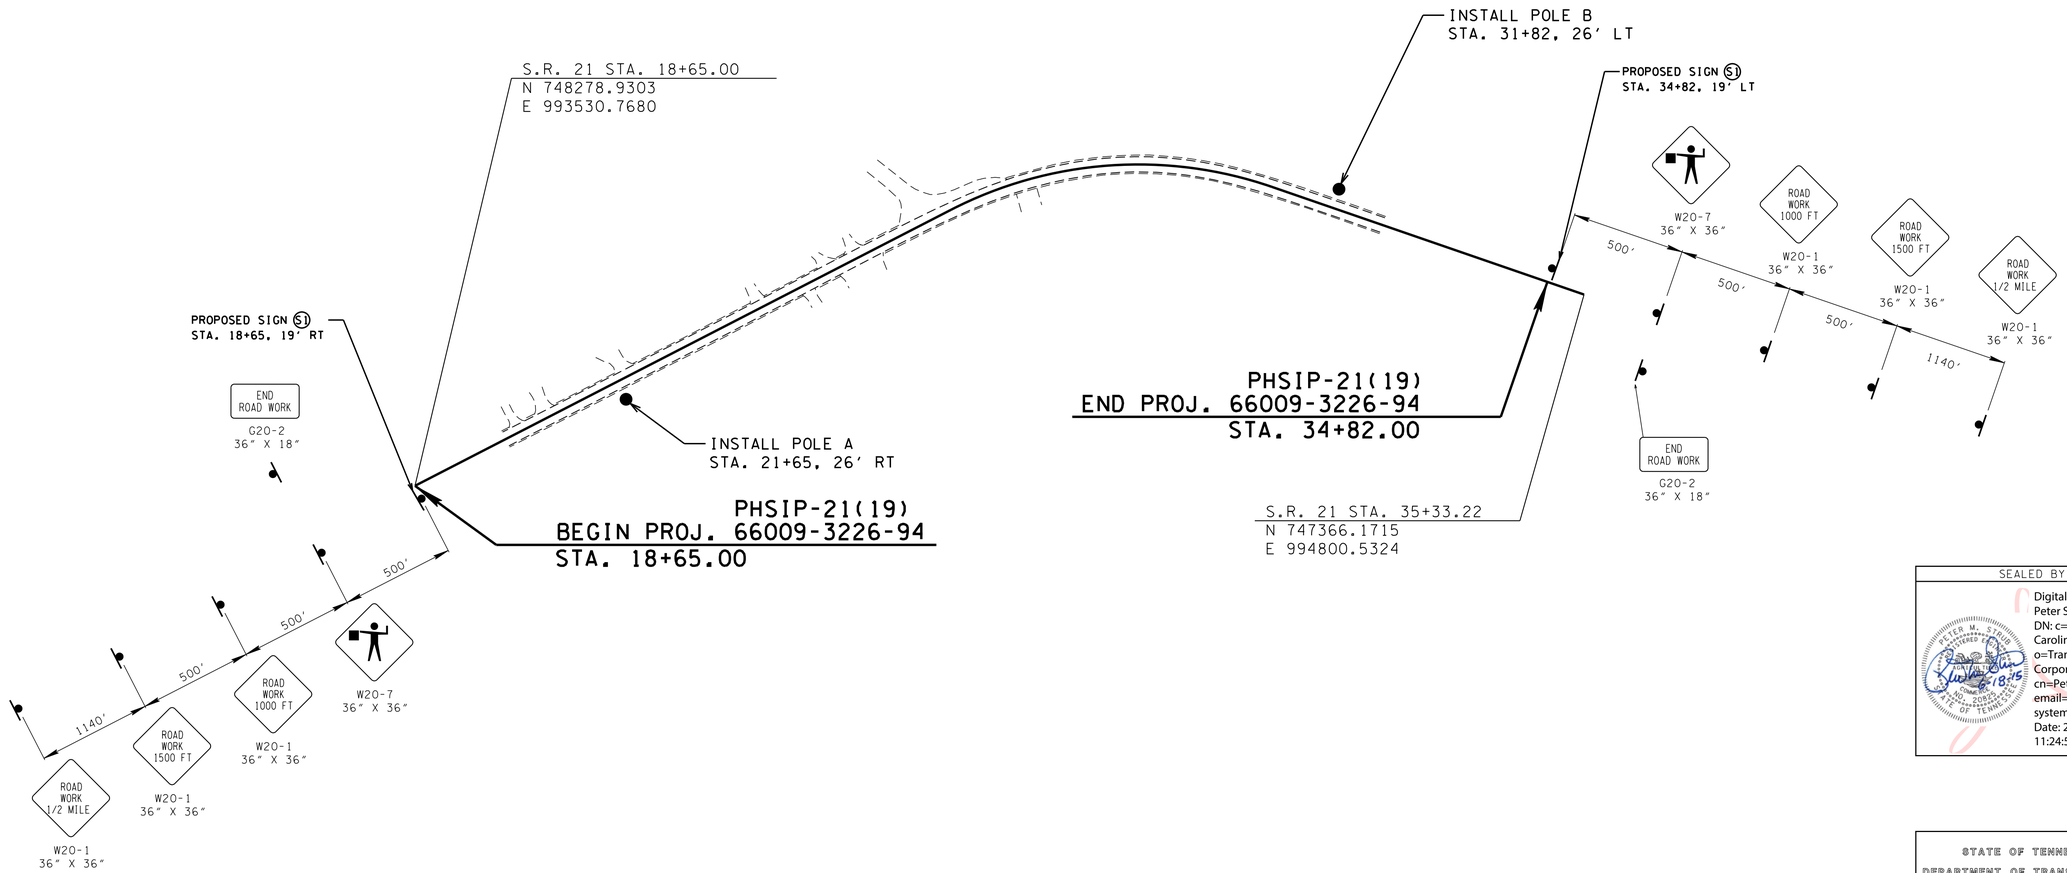

TRAFFIC CONTROL LEGEND	
SYMBOL	ITEM
▸	SIGN (CONSTRUCTION)

NOTE: FLAGGER SIGNS ARE TO BE COVERED WHEN NOT APPLICABLE TO PROJECT ACTIVITIES.

SEALED BY

Digitally signed by Peter Strub
DN: c=US, st=South Carolina, l=Greenville, o=TranSystems Corporation, cn=Peter Strub, email=pmstrub@transystems.com
Date: 2015.06.19 11:24:59 -04'00'

STATE OF TENNESSEE
DEPARTMENT OF TRANSPORTATION

TRAFFIC CONTROL PLAN

6/17/2015 10:17:55 AM
G:\AT14\0014\Road\Construction Plans\005A - Traffic Control.sht