REV. 6-1-15: LABELED STREAMS

TYPE	YEAR	PROJECT NO.	SHEET NO.
MAINT.	2015	85008-4206-04	6

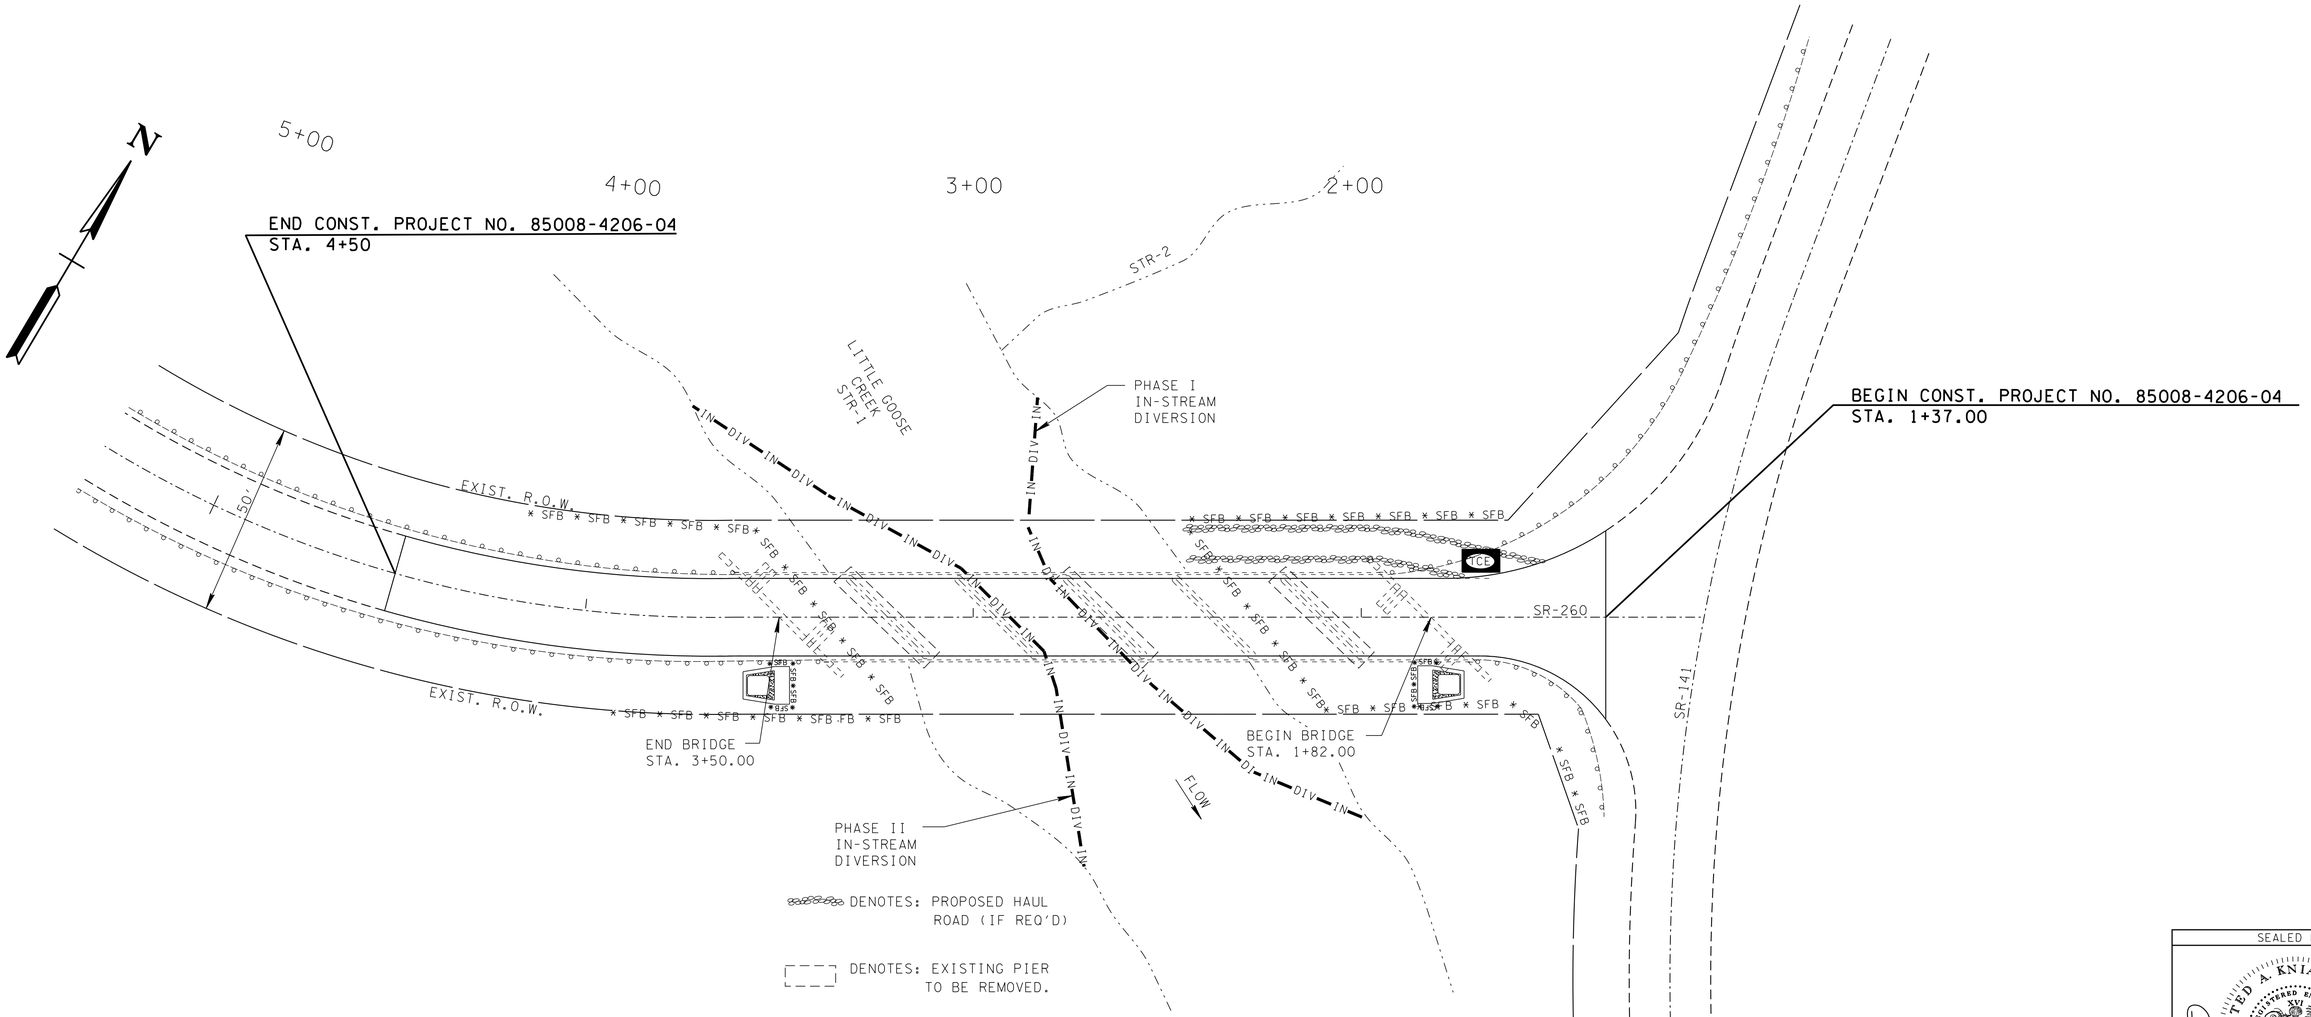

A) EROSION PREVENTION AND SEDIMENT CONTROL LEGEND

	SYMBOL	ITEM	STD. DWG.
B)	—IN—DIV—	INSTREAM DIVERSION	EC-STR-30 EC-STR-30A
	* SFB * SFB * SFB *	SILT FENCE WITH WIRE BACKING	EC-STR-3C
	SFB * * SFB * SFB * SFB	SEDIMENT FILTER BAG	EC-STR-2
C)	TCE	TEMPORARY CONSTRUCTION EXIT	EC-STR-25

NOTES:

A) ALL QUANTITIES TO BE USED AT THE DISCRETION OF THE ENGINEER.

B) IN-STREAM DIVERSION WORK WILL BE LIMITED TO ONE SIDE OF CREEK PER CONSTRUCTION PHASE OF WORK.

C) TO BE LOCATED AS DIRECTED BY THE ENGINEER.

* NOTE: STATIONING IS BASED OFF EXISTING BRIDGE PLANS.

SEALED BY

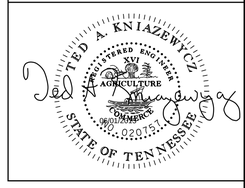

STATE OF TENNESSEE
DEPARTMENT OF TRANSPORTATION

EROSION PREVENTION AND SEDIMENT CONTROL PLAN

STA.1+37 TO STA. 4+50

SCALE: 1"= 20'

6/1/2015 2:15:01 PM
P:\2807119\1\TRSR260006.sht