TYPE	YEAR	PROJECT NO.	SHEET NO.
MAINT.	2015	85008-4206-04	3

REV. 6-1-15: LABELED STREAMS AND ADDED HAUL ROAD NOTE.

REV. 8-25-15: UPDATED HAUL ROAD NOTES.

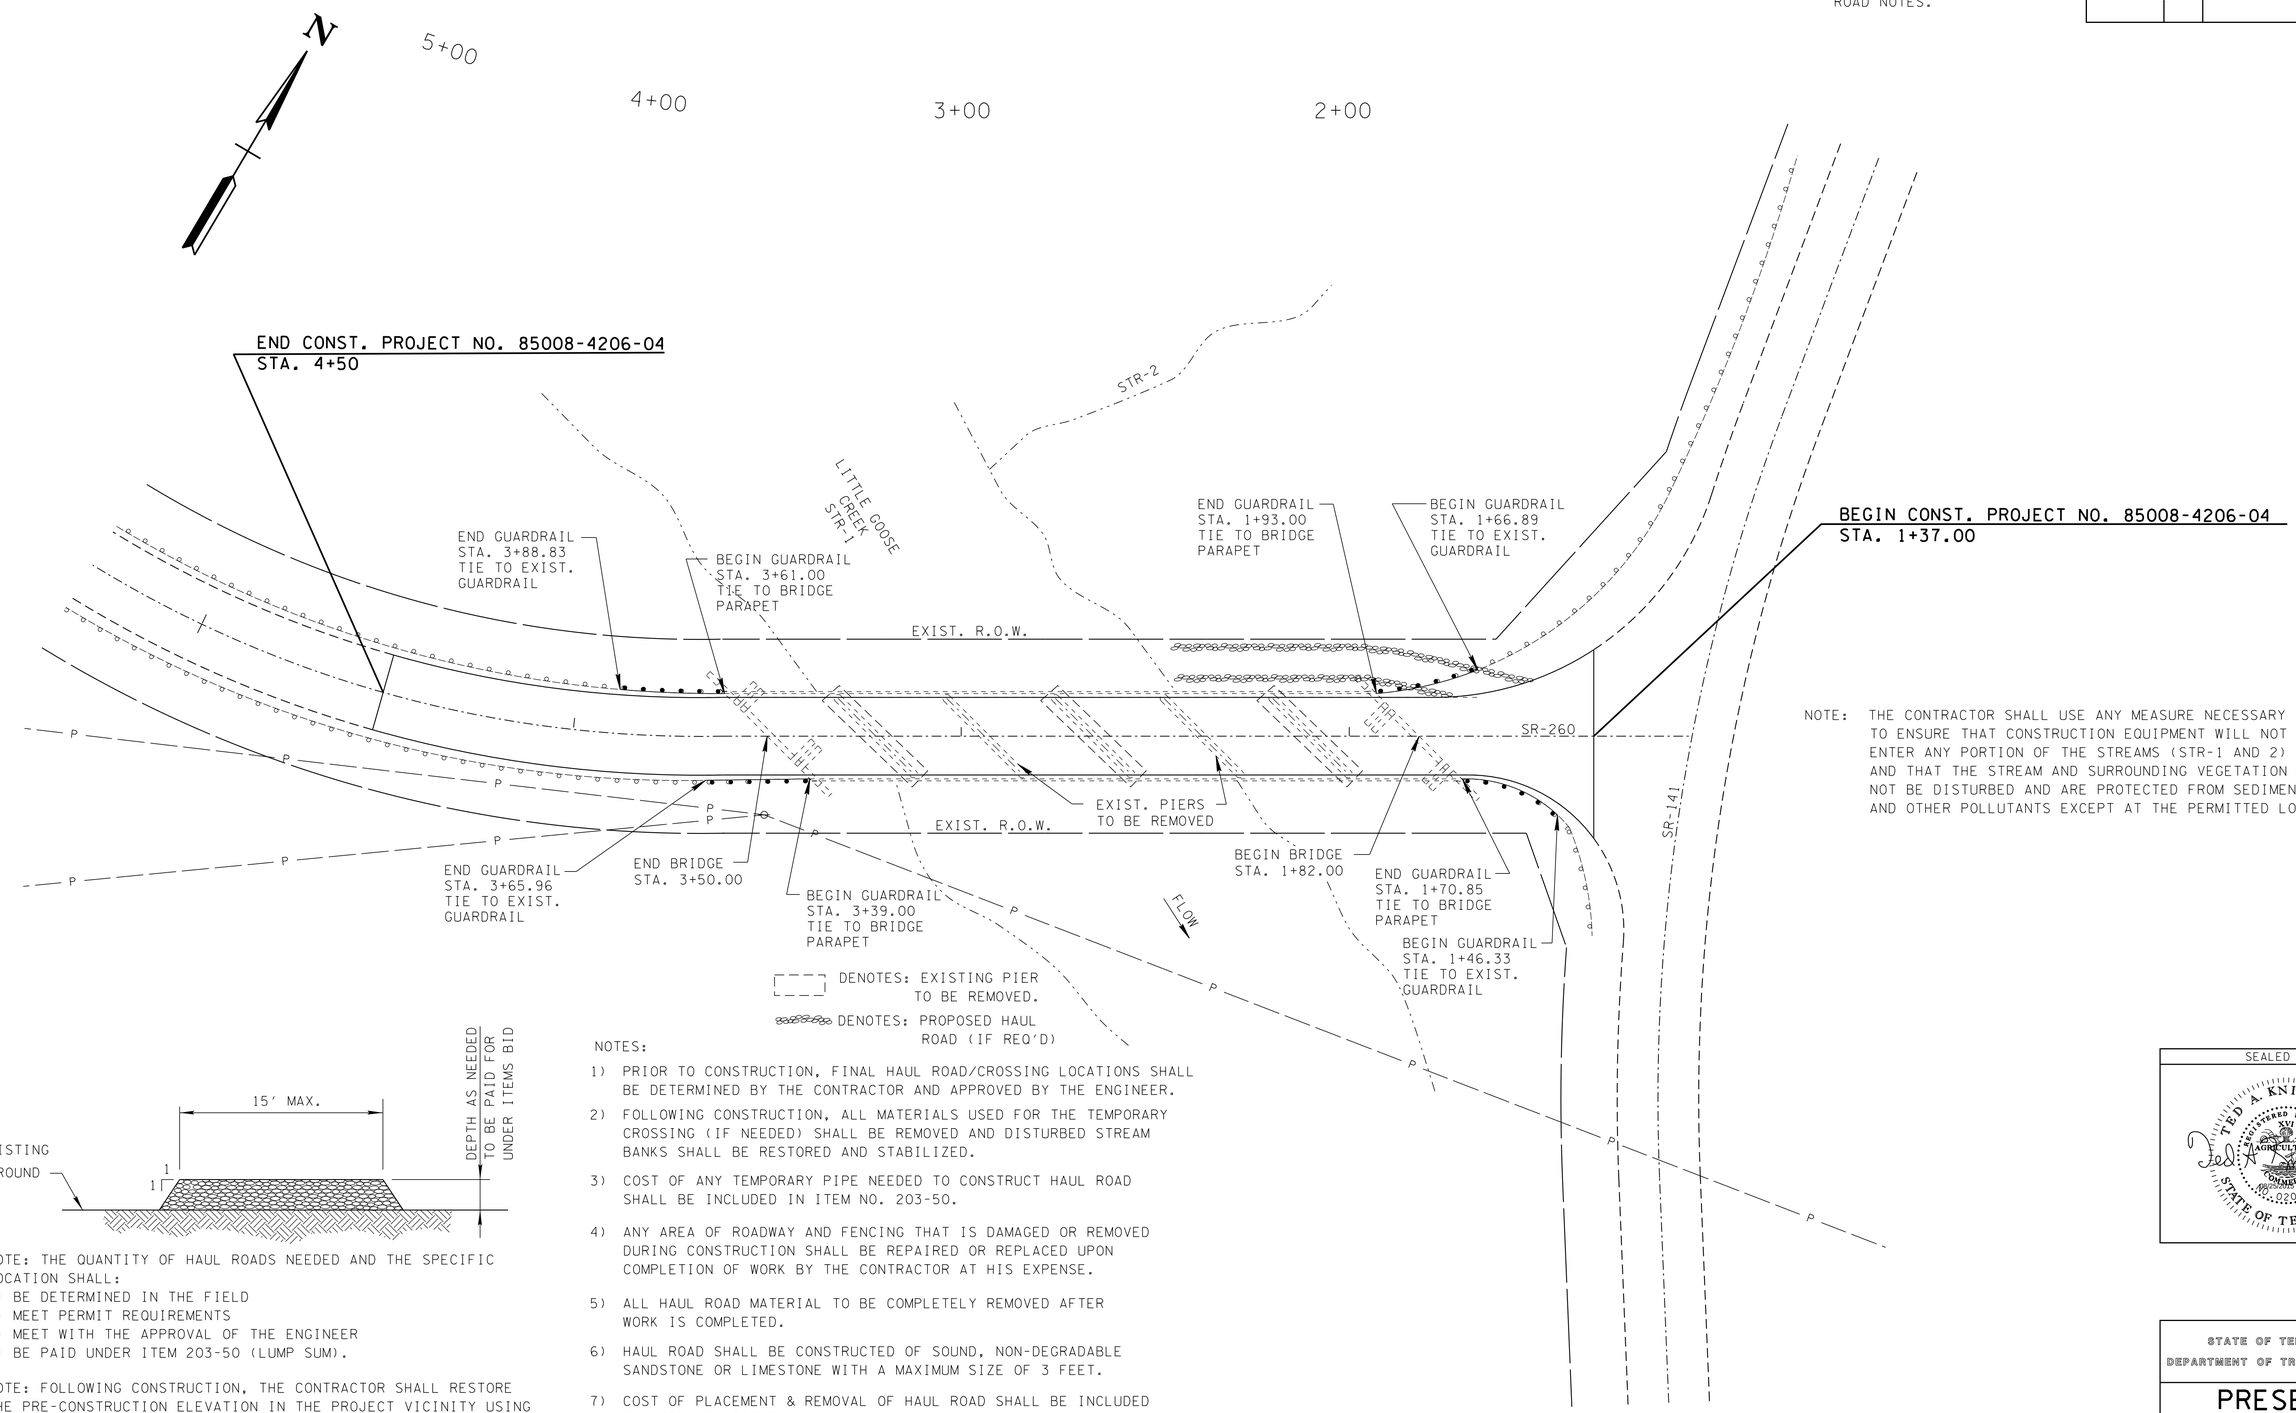

NOTE: THE CONTRACTOR SHALL USE ANY MEASURE NECESSARY TO ENSURE THAT CONSTRUCTION EQUIPMENT WILL NOT ENTER ANY PORTION OF THE STREAMS (STR-1 AND 2) AND THAT THE STREAM AND SURROUNDING VEGETATION WILL NOT BE DISTURBED AND ARE PROTECTED FROM SEDIMENT AND OTHER POLLUTANTS EXCEPT AT THE PERMITTED LOCATIONS.

NOTE: THE QUANTITY OF HAUL ROADS NEEDED AND THE SPECIFIC LOCATION SHALL:

1) BE DETERMINED IN THE FIELD
2) MEET PERMIT REQUIREMENTS
3) MEET WITH THE APPROVAL OF THE ENGINEER
4) BE PAID UNDER ITEM 203-50 (LUMP SUM).

NOTE: FOLLOWING CONSTRUCTION, THE CONTRACTOR SHALL RESTORE THE PRE-CONSTRUCTION ELEVATION IN THE PROJECT VICINITY USING NATIVE MATERIAL REMOVED FROM THE SITE.

HAUL ROAD

(TYP. CROSS SECTION)

NOTES:

1) PRIOR TO CONSTRUCTION, FINAL HAUL ROAD/CROSSING LOCATIONS SHALL BE DETERMINED BY THE CONTRACTOR AND APPROVED BY THE ENGINEER.
2) FOLLOWING CONSTRUCTION, ALL MATERIALS USED FOR THE TEMPORARY CROSSING (IF NEEDED) SHALL BE REMOVED AND DISTURBED STREAM BANKS SHALL BE RESTORED AND STABILIZED.
3) COST OF ANY TEMPORARY PIPE NEEDED TO CONSTRUCT HAUL ROAD SHALL BE INCLUDED IN ITEM NO. 203-50.
4) ANY AREA OF ROADWAY AND FENCING THAT IS DAMAGED OR REMOVED DURING CONSTRUCTION SHALL BE REPAIRED OR REPLACED UPON COMPLETION OF WORK BY THE CONTRACTOR AT HIS EXPENSE.
5) ALL HAUL ROAD MATERIAL TO BE COMPLETELY REMOVED AFTER WORK IS COMPLETED.
6) HAUL ROAD SHALL BE CONSTRUCTED OF SOUND, NON-DEGRADABLE SANDSTONE OR LIMESTONE WITH A MAXIMUM SIZE OF 3 FEET.
7) COST OF PLACEMENT & REMOVAL OF HAUL ROAD SHALL BE INCLUDED IN ITEM NO. 203-50.
8) COST OF TOPSOIL, SEEDING, AND MULCH SHALL BE INCLUDED IN ITEM NO. 203-50.
9) HAUL ROAD SHALL BE CONSTRUCTED TO MEET PERMIT REQUIREMENTS.

* NOTE: STATIONING IS BASED OFF EXISTING BRIDGE PLANS.

SEALED BY

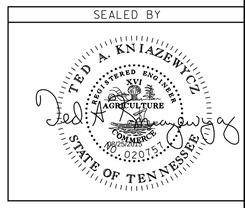

STATE OF TENNESSEE
DEPARTMENT OF TRANSPORTATION

PRESENT AND PROPOSED LAYOUT

STA. 1+37 TO STA. 4+50

SCALE: 1"= 20'

8/25/2015 8:51:40 AM
P:\2807119\TRSR260003.sht