CONST. NO.		
PROJECT NO.	YEAR	SHEET NO.
85008-4206-04	2015	

REVISIONS

NO.	DATE	BY	BRIEF DESCRIPTION
1	6-01-15	TAK	LABELED STREAM & WATER EL.
2	8-25-15	TAK	REV. LIST OF DRAWINGS

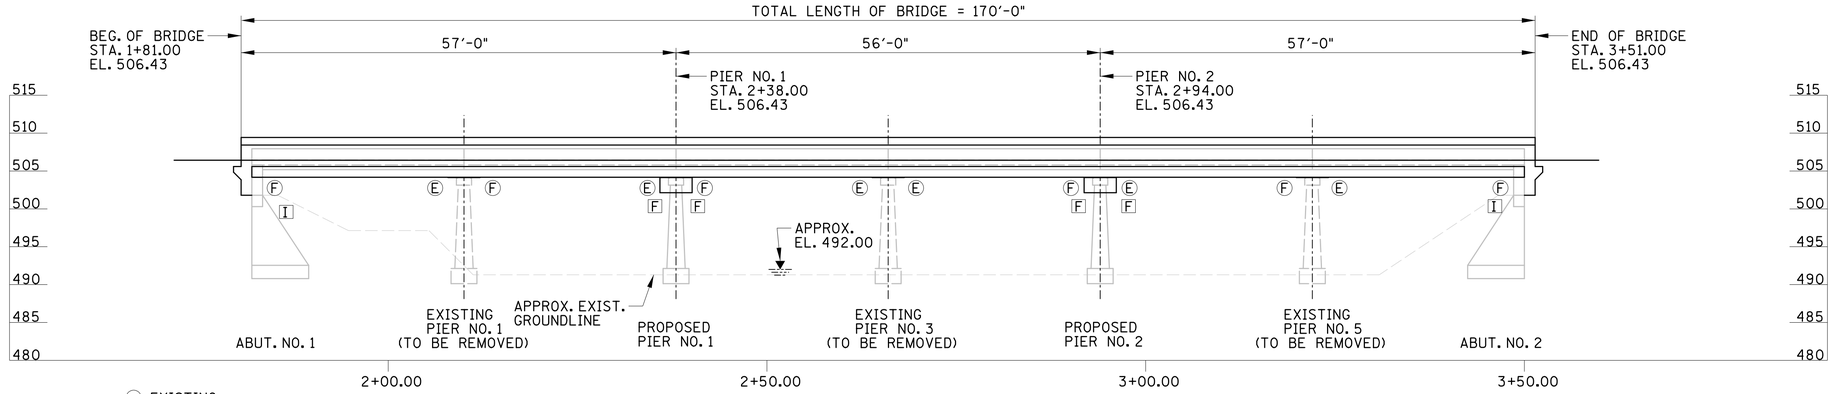

ELEVATION 1

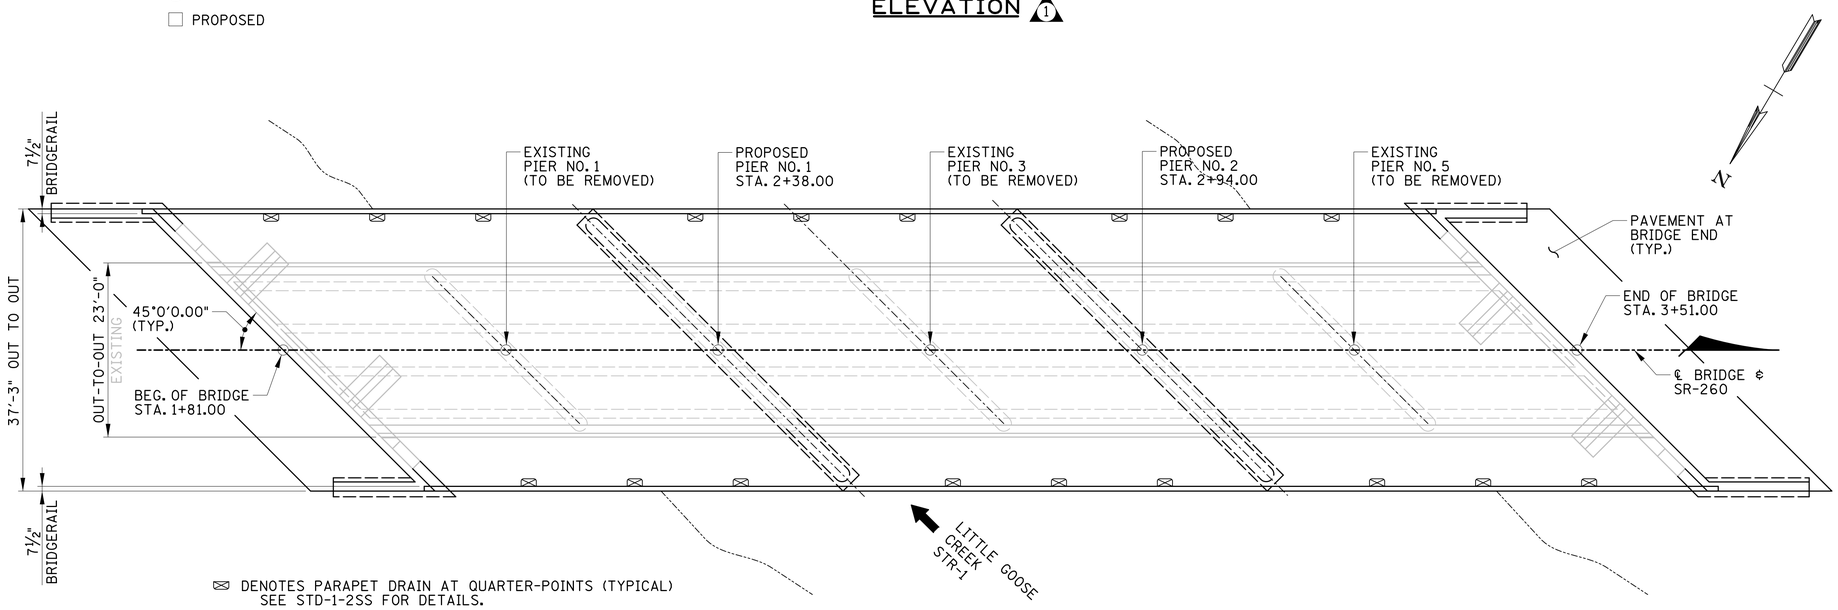

⊠ DENOTES PARAPET DRAIN AT QUARTER-POINTS (TYPICAL)
SEE STD-1-2SS FOR DETAILS.

PLAN 1

SCOPE OF WORK

1) CLOSE ROAD AND UTILIZE DETOUR
2) INSTALL EROSION CONTROL MEASURES AS WORK PROGRESSES.
3) INSTALL IN-STREAM DIVERSION MEASURES IN PHASES AS REQUIRED.
4) MAINTAIN STRUCTURAL STABILITY WITH FALSEWORK OR BRACING AS REQUIRED.
5) REMOVE EXISTING PIERS 1, 3 & 5 AS CONSTRUCTION PROGRESSES. BRACE EXISTING STRUCTURE AS NEEDED.
6) REMOVE DETERIORATED CONCRETE FROM ABUTMENTS AND RETAINED PIERS AND PATCH WITH NEW CEMENTITIOUS MATERIAL.
7) WIDEN RETAINED PIERS AND ABUTMENTS AND CONSTRUCT NEW WINGWALLS.
8) REPLACE EXISTING SUPERSTRUCTURE WITH NEW 21"X 36" PRESTRESSED BOX BEAMS AND CONCRETE DECK.
9) WIDEN ROADWAY APPROACH FILL TO ACCOMMODATE NEW BRIDGE WIDTH.
10) INSTALL NEW 15' APPROACH SLABS.
11) INSTALL NEW GUARDRAILS AS SHOWN IN ROADWAY PLANS.
12) TEXTURE COAT ALL EXPOSED CONCRETE SURFACES.

LIST OF SPECIAL PROVISIONS

NO.	LAST REV. DATE	REGARDING
108B	**	PROJECT COMPLETION & INCENTIVE/DISINCENTIVE
202ACM	**	REMOVAL OF ASBESTOS CONTAINING MATERIAL (ACM)

** DENOTES: CURRENT REVISION DATE AS PER CONTRACT DOCUMENTS.

LIST OF REFERENCE DRAWINGS

(TO BE PRINTED WITH PLANS)

C-13-64	LAYOUT OF BRIDGE
C-10-45	DECK GIRDERS
E-2-17	SKEWED SLAB PLANS
E-2-18	ABUTMENTS

LIST OF STANDARD DRAWINGS

DRAWING NO.	LAST REV. DATE	DRAWING
STD-1-1SS	05-01-14	BRIDGE RAILING SINGLE SLOPE CONCRETE PARAPET
STD-1-2SS		STEEL SLIDER PLATE ASSEMBLIES FOR SINGLE SLOPE CONCRETE AND BRIDGE DECK DRAIN DETAILS - 2007
STD-1-5	03-26-14	PAVEMENT AT BRIDGE ENDS
STD-9-1	10-07-08	REINFORCING BAR SUPPORT DETAILS FOR CONCRETE SLABS
STD-10-1	04-08-05	MISCELLANEOUS ABUTMENT AND DRAINAGE DETAILS
STD-14-3	10-15-08	STD. DETAILS FOR PRESTRESSED BOX BEAMS

LIST OF BRIDGE DRAWINGS 2

DWG. NO.		LAST REV. DATE		DRAWING
BR-118-42	___.	8-25-15	___	ESTIMATED BRIDGE QUANTITIES
BR-118-43	___.	8-25-15	___	GENERAL NOTES
BR-118-44	___.	8-25-15	___	LAYOUT OF BRIDGE TO BE REPAIRED
BR-118-45	___.	8-25-15	___	< SHEET INTENTIONALLY LEFT BLANK >
BR-118-46	___.	8-25-15	___	< SHEET INTENTIONALLY LEFT BLANK >
BR-118-47	___.	8-25-15	___	SUPERSTRUCTURE DETAILS TYPICAL SECTION
BR-118-48	___.	8-25-15	___	SUPERSTRUCTURE DETAILS SLAB PLAN
BR-118-49	___.	8-25-15	___	SUPERSTRUCTURE DETAILS FRAMING PLAN
BR-118-50	___.		___	BOX BEAM DETAILS SHEET 1 OF 2
BR-118-51	___.		___	BOX BEAM DETAILS SHEET 2 OF 2
BR-118-52	___.	8-25-15	___	ABUTMENT NO. 1 & NO. 2
BR-118-53	___.	8-25-15	___	ABUTMENT NO. 1 & NO. 2 DETAILS
BR-118-54	___.	8-25-15	___	PIERS NO. 1 & 2
BR-118-55	___.	8-25-15	___	BILL OF STEEL

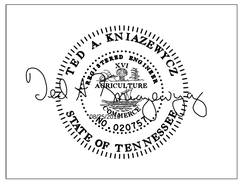

STATE OF TENNESSEE
DEPARTMENT OF TRANSPORTATION

LAYOUT OF BRIDGE TO BE REPAIRED STATE ROUTE 260 OVER LITTLE GOOSE CREEK BR. NO. 85-SR260-05.58 TROUSDALE COUNTY 2015

PIN NO. 120027.00

DESIGNED BY GRESHAM SMITH & PARTNERS	DATE 7/2014	
DRAWN BY R. PALMER	DATE 7/2014	
SUPERVISED BY T. KNIAZEWYCZ	DATE 7/2014	
CHECKED BY	DATE	

GRESHAM SMITH AND PARTNERS

gyoun
P:\2807119\b\8071b19pl.sht
8/25/2015
PRF

BR-118- 44