CONST. NO.		
PROJECT NO.	YEAR	SHEET NO.
85008-4206-04	2015	

REVISIONS

NO.	DATE	BY	BRIEF DESCRIPTION
1	8-25-15	TAK	REV. DETAILS

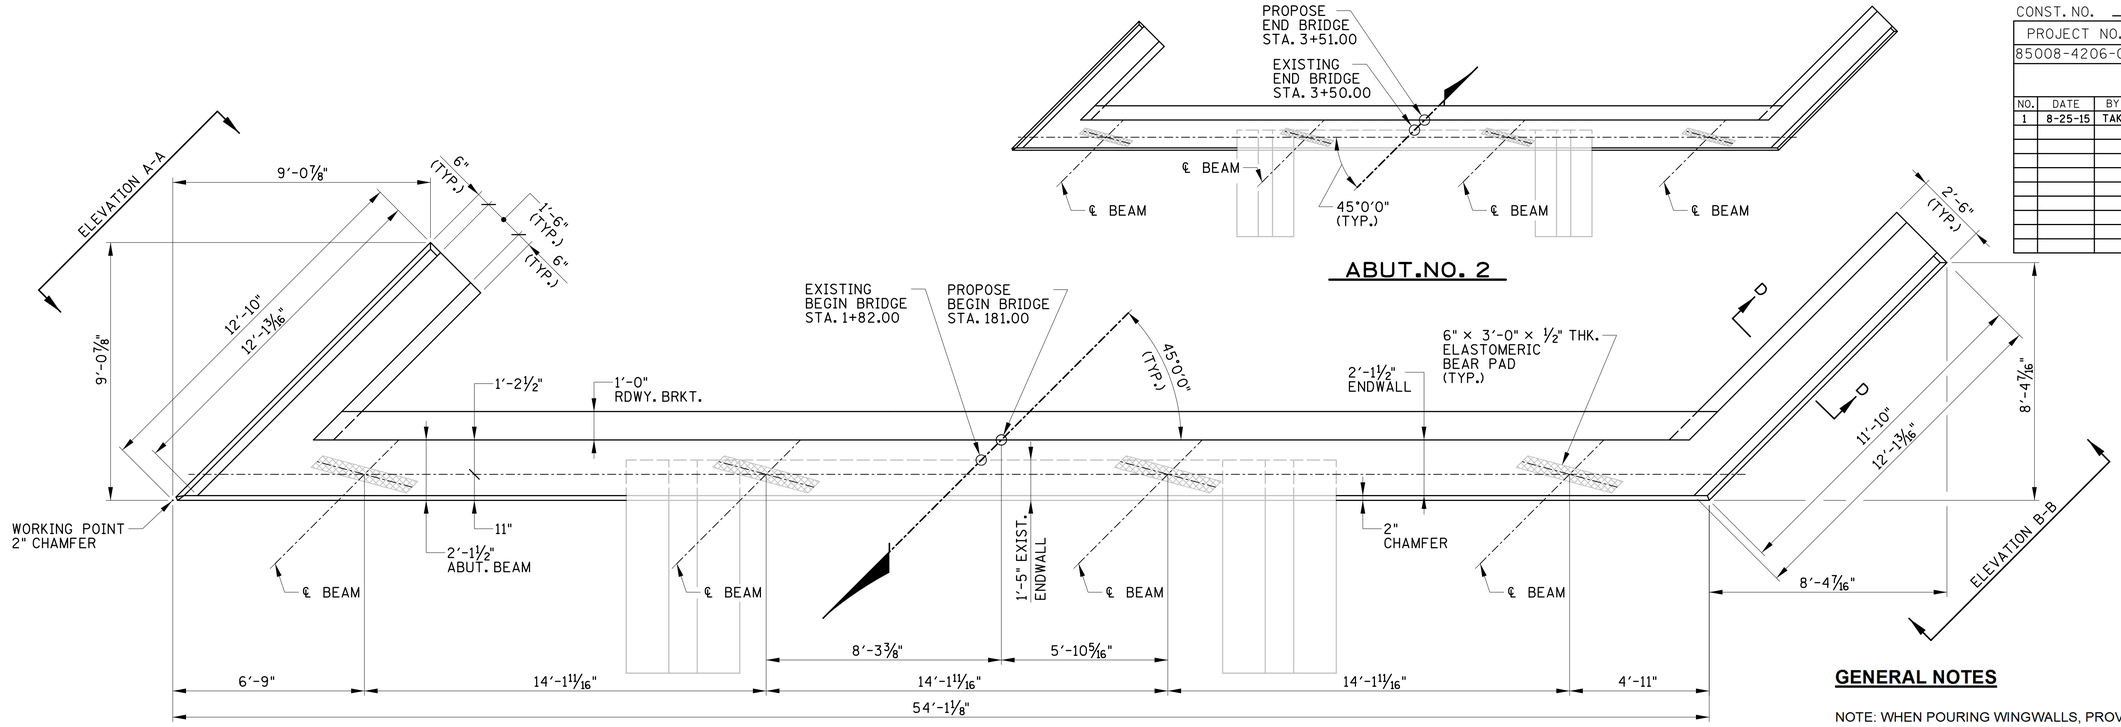

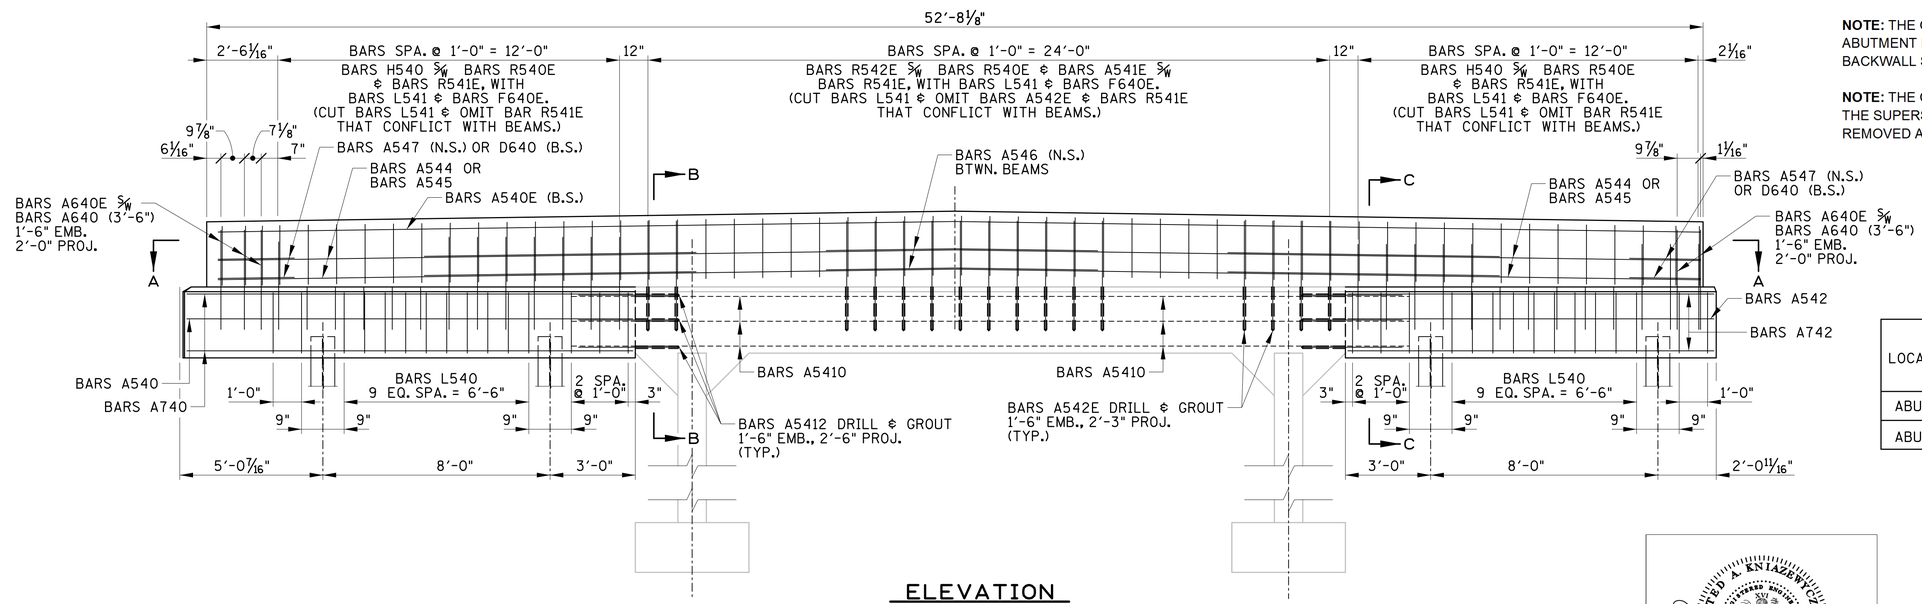

GENERAL NOTES

NOTE: WHEN POURING WINGWALLS, PROVISIONS SHALL BE MADE FOR SETTING REINFORCING STEEL FOR WINGPOSTS AND PARAPETS. FOR DETAILS OF WINGPOSTS AND PARAPET, SEE STD. DWG. NO. STD-1-1SS.

NOTE: THE GIRDERS SHALL BE IN PLACE PRIOR TO POURING THE ABUTMENT BACKWALL. AT LEAST THE TOP 12 INCHES OF THE BACKWALL SHALL BE POURED CONCURRENTLY WITH THE DECK.

NOTE: THE CONTRACTOR SHALL SUPPORT THE ABUTMENT UNTIL THE SUPERSTRUCTURE IS IN PLACE, FALSEWORK HAS BEEN REMOVED AND BACKFILLING HAS BEEN COMPLETED.

ESTIMATED QUANTITIES

LOCATION	604-02.03 EPOXY COATED REINFORCING STEEL	604-03.01 CLASS "A" CONCRETE (BRIDGES)	604-03.02 STEEL BAR REINFORCEMENT (BRIDGES)
ABUT. 1	1,298	23	2,913
ABUT. 2	1,298	23	2,913

STATE OF TENNESSEE
DEPARTMENT OF TRANSPORTATION

ABUTMENT NO. 1 & 2

STATE ROUTE 260
OVER
LITTLE GOOSE CREEK
BR. NO. 85-SR260-05.58
TROUSDALE COUNTY
2015

PIN NO. 120027.00

DESIGNED BY GRESHAM SMITH & PARTNERS DATE 7/2014
DRAWN BY R. PALMER DATE 7/2014
SUPERVISED BY T. KNIAZEWYCZ DATE 7/2014
CHECKED BY DATE

GRESHAM SMITH AND PARTNERS

BR-118- 52

gyoun
P:\2807119\b\8071b19d1.sht
8/25/2015
PRF