CONST. NO.		
PROJECT NO.	YEAR	SHEET NO.
85008-4206-04	2015	

REVISIONS

NO.	DATE	BY	BRIEF DESCRIPTION
1	8-25-15	TAK	REV. DETAILS

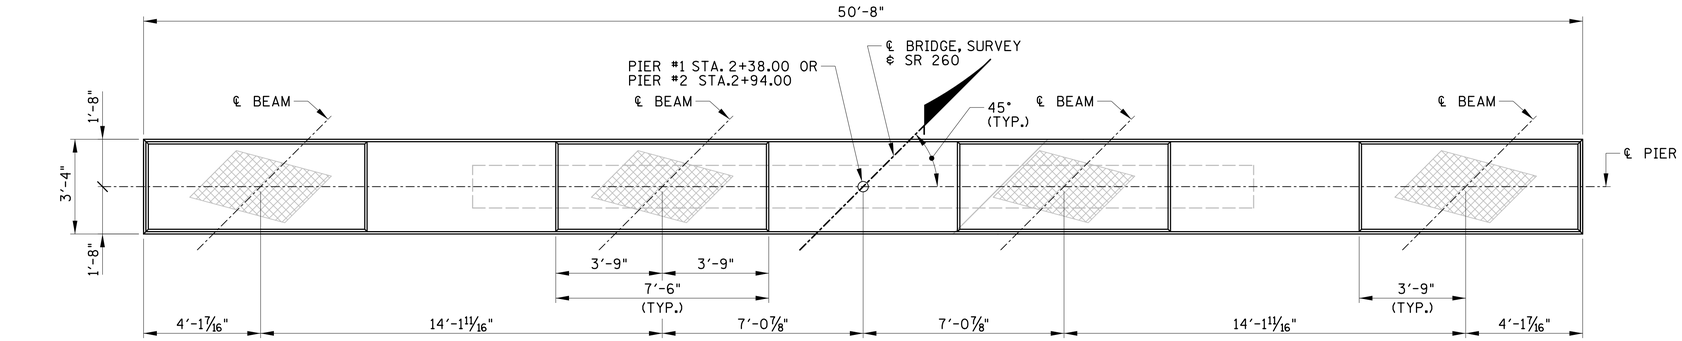

PLAN

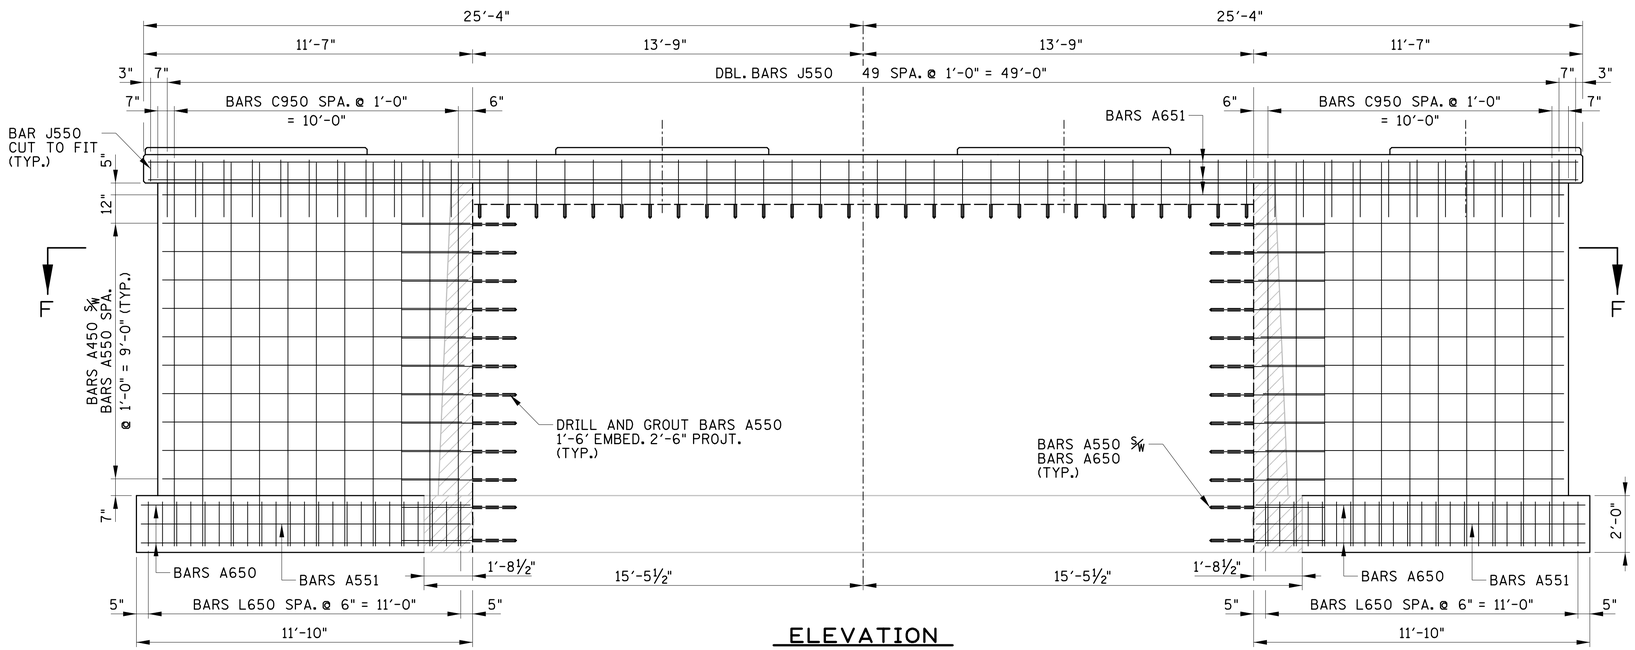

ELEVATION

DENOTES: AREA TO BE REMOVED

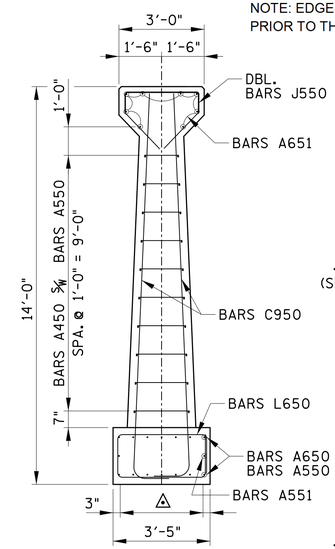

END-VIEW

GENERAL NOTES

NOTE: WHEN POURING CAP BEAM, PROVISIONS SHALL BE MADE FOR SETTING ANCHOR BOLTS.

NOTE: MAIN COLUMN STEEL TO EXTEND WITHIN 4" FROM THE TOP OF CAP BEAM.

NOTE: EDGES OF REPAIR AREAS SHALL BE SAW CUT 1" DEEP PRIOR TO THE REMOVAL OF SPALLED CONCRETE.

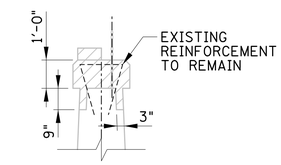

PARTIAL CAP

(SHOWING EXISTING CAP REMOVAL)

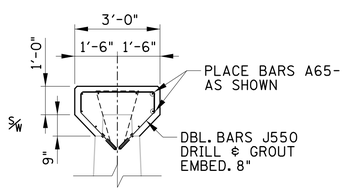

PARTIAL CAP

(SHOWING CAP REPLACEMENT)

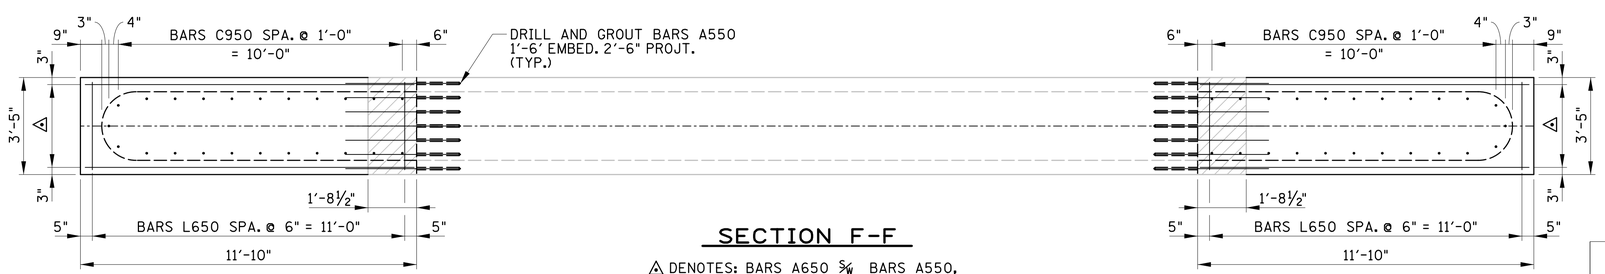

SECTION F-F

△ DENOTES: BARS A650 & BARS A550, 6 EQ. SPA. = 2'-11"

ESTIMATED QUANTITIES

LOCATION	604-03.01 CLASS "A" CONCRETE (BRIDGES)	604-10.05 CONCRETE (S.F.)	604-03.02 STEEL BAR REINFORCEMENT (BRIDGES)	604-10.54 CONCRETE REPAIRS (S.F.)
PIER 1	38	0	5,465	0
PIER 2	38	10	5,465	10

STATE OF TENNESSEE
DEPARTMENT OF TRANSPORTATION

PIERS NO. 1 & NO. 2 DETAILS
STATE ROUTE 260 OVER LITTLE GOOSE CREEK
BR. NO. 85-SR260-05.58
TROUSDALE COUNTY
2015

PIN NO. 120027.00

DESIGNED BY GRESHAM SMITH & PARTNERS	DATE 7/2014	
DRAWN BY R. PALMER	DATE 7/2014	
SUPERVISED BY T. KNIAZEWYCZ	DATE 7/2014	
CHECKED BY	DATE	

GRESHAM SMITH AND PARTNERS

gyoun
P:\2807119\b\8071b19b1.sht
8/25/2015
PRF

BR-118- 54