Index Of Sheets

SEE SHEET 1A

STATE OF TENNESSEE
DEPARTMENT OF TRANSPORTATION
BUREAU OF ENGINEERING

HUMPHREYS COUNTY

BAKERSVILLE ROAD OVER BUFFALO RIVER
BRIDGE NO. 43-910-4.10

TENN.	YEAR	SHEET NO.
	2015	1
FED. AID PROJ. NO.		
STATE PROJ. NO.	43009-4407-04	

PROJECT NO. 43009-4407-04

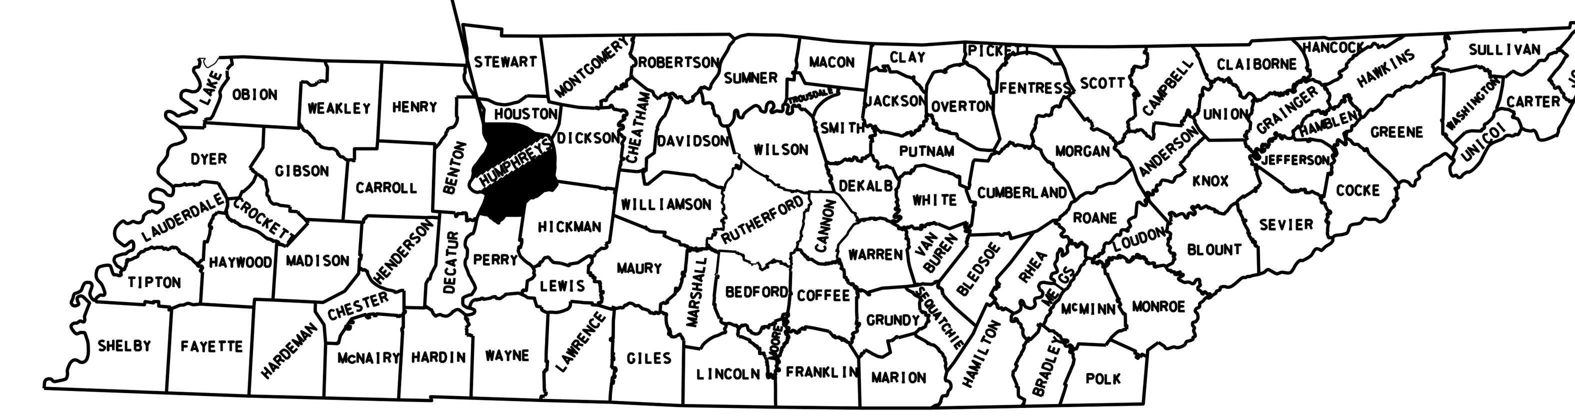

BRIDGE REPAIR

N

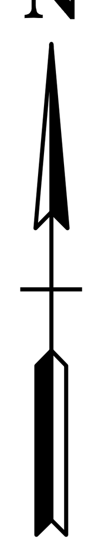

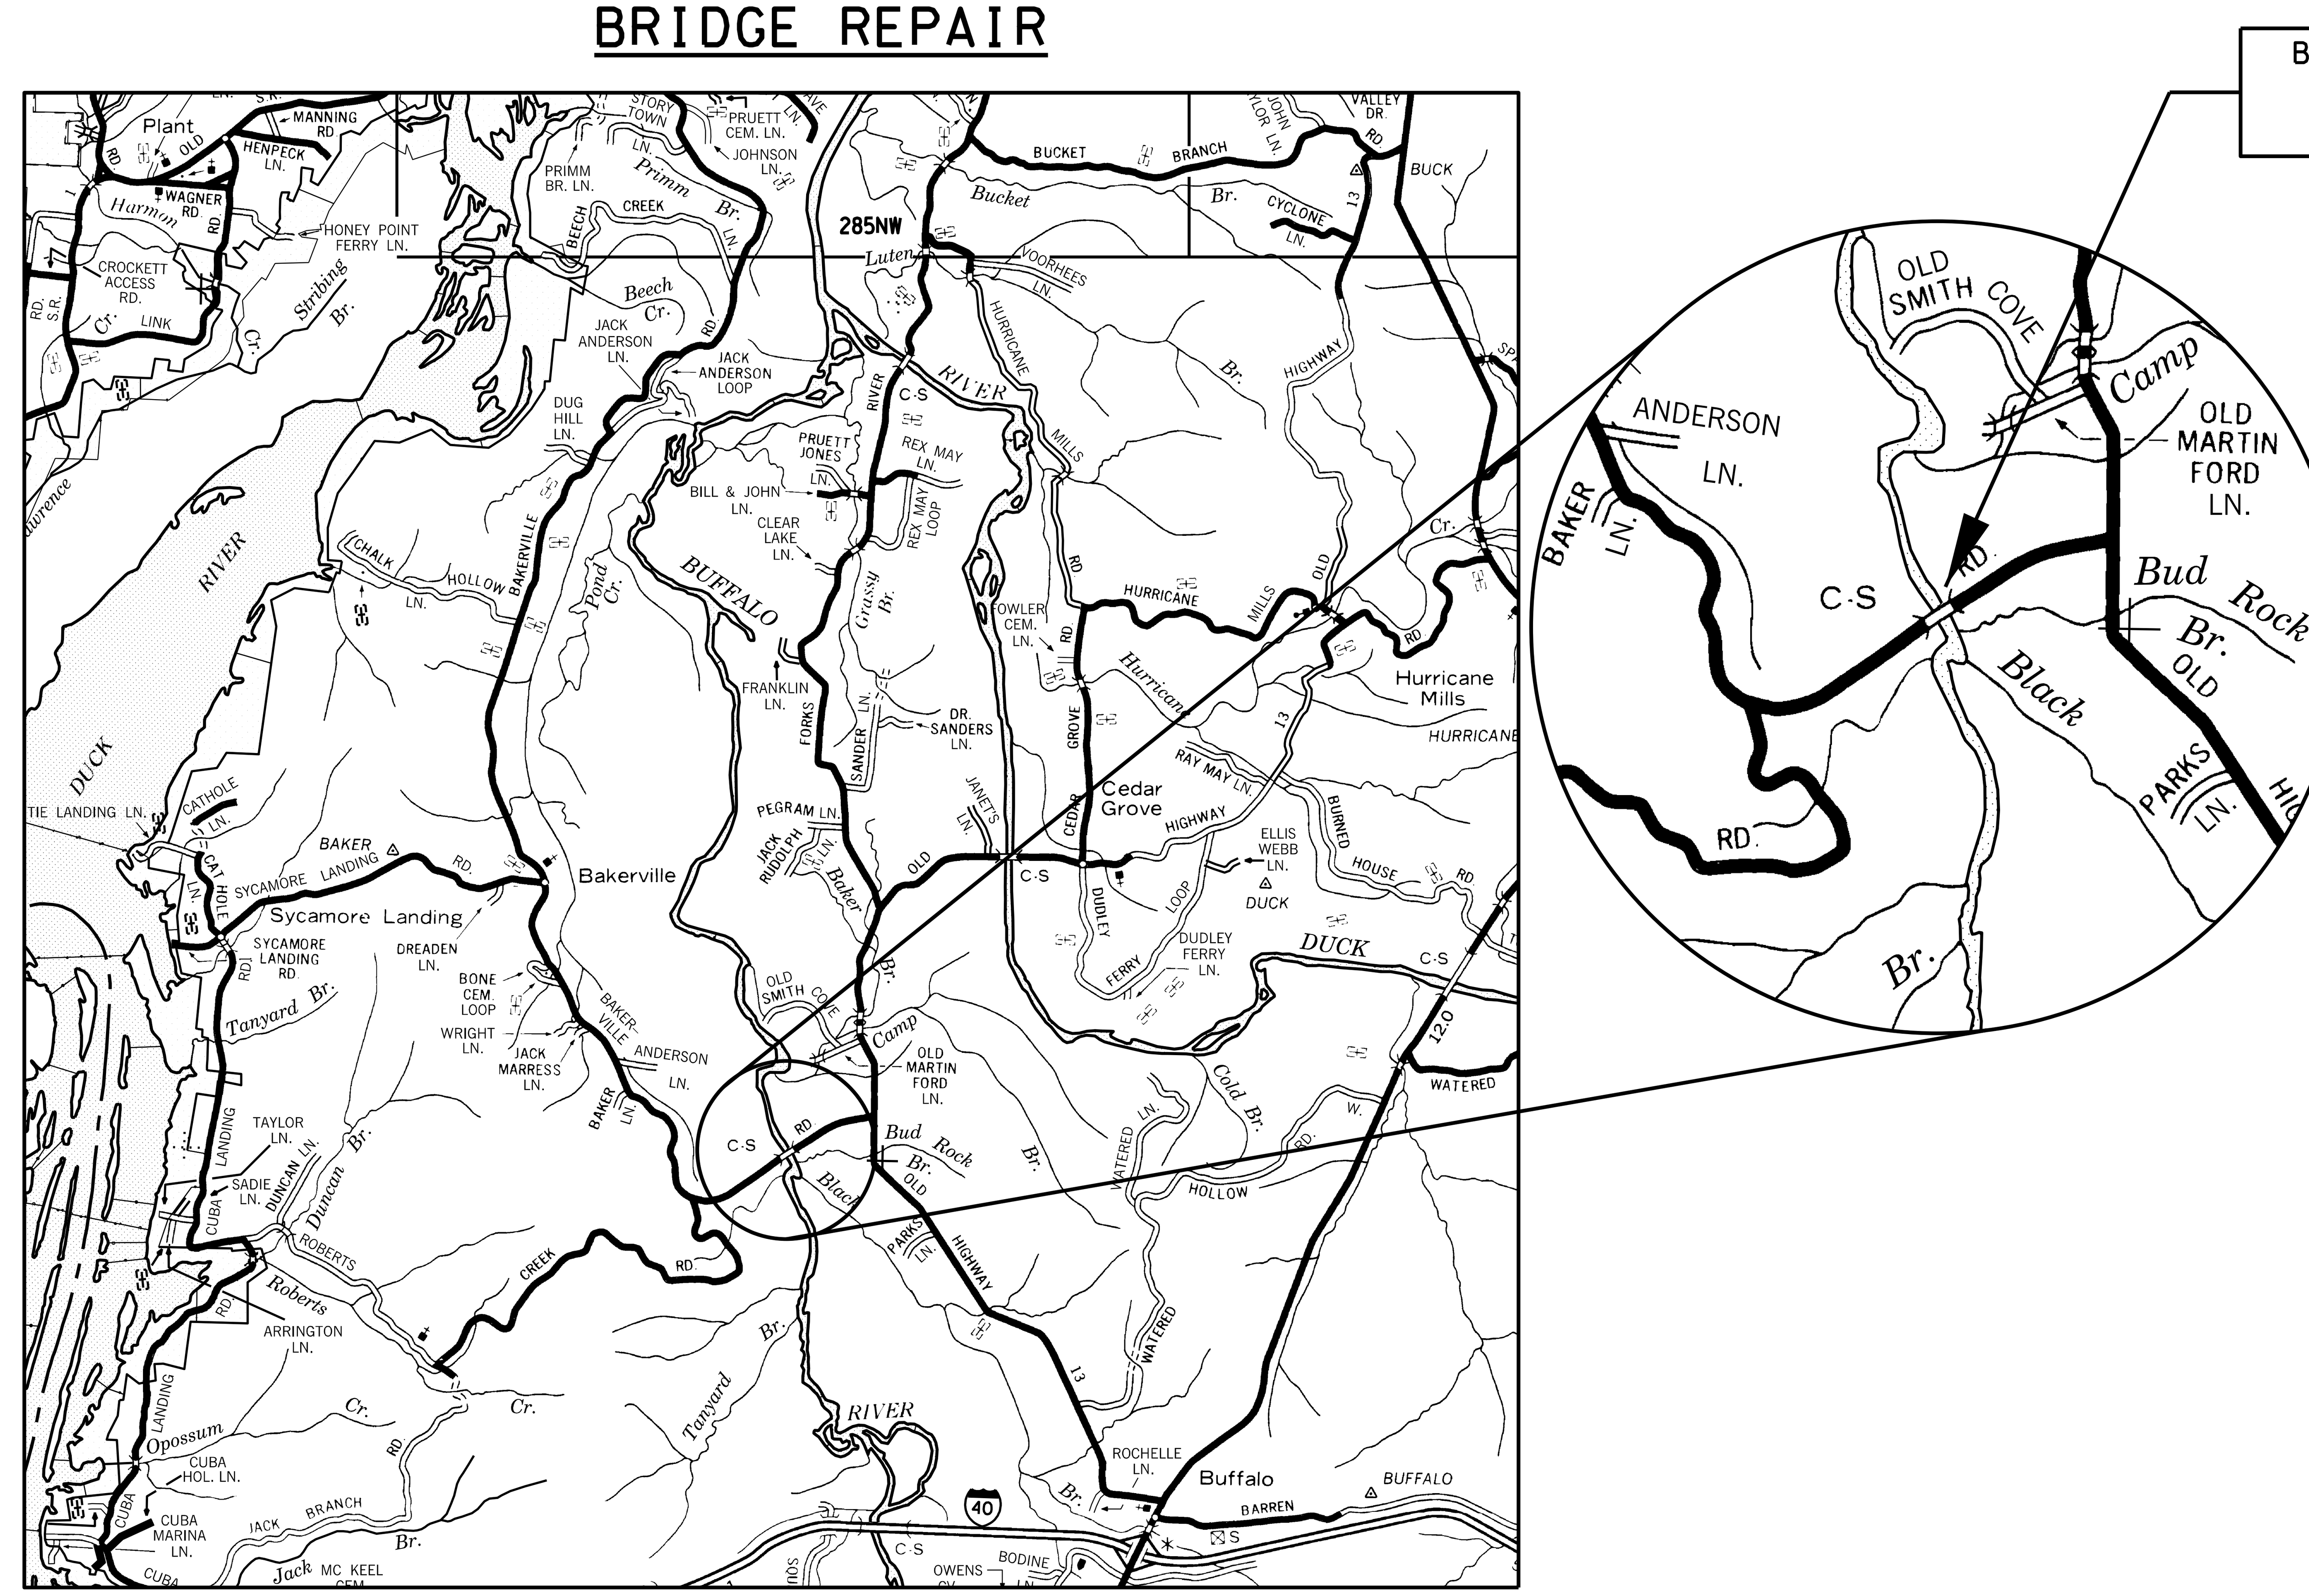

SCALE: 1"= 5,280'

SPECIAL NOTES

PROPOSALS MAY BE REJECTED BY THE COMMISSIONER IF ANY OF THE UNIT PRICES CONTAINED THEREIN ARE OBVIOUSLY UNBALANCED, EITHER EXCESSIVE OR BELOW THE REASONABLE COST ANALYSIS VALUE.

THIS PROJECT TO BE CONSTRUCTED UNDER THE STANDARD SPECIFICATIONS OF THE TENNESSEE DEPARTMENT OF TRANSPORTATION DATED JANUARY 1, 2015 AND ADDITIONAL SPECIFICATIONS AND SPECIAL PROVISIONS CONTAINED IN THE PLANS AND IN THE PROPOSAL CONTRACT.

TDOT C.E. MANAGER 1 OR
TDOT DESIGN MANAGER 1 BRIAN EGLI

TDOT PROJECT MANAGER TERRY MACKIE

DESIGNED BY JAMES + ASSOCIATES, INC.

DESIGNER DAVID THOMPSON, P.E. CHECKED BY JAMIE GILLESPIE, P.E.

P.E. NO. 43009-4407-04

PIN NO. 101909.01

$$$$SYTIME$$$$$$
$$$$DGNSPEC$$$$

TRAFFIC DATA	
ADT (2015)	260
ADT (2035)	310
DHV (2035)	40
D	65 - 35
T (ADT)	4 %
T (DHV)	3 %
V	45 MPH

ROADWAY LENGTH 0.011 MILES
BRIDGE LENGTH 0.246 MILES
PROJECT LENGTH 0.257 MILES

SEALED BY

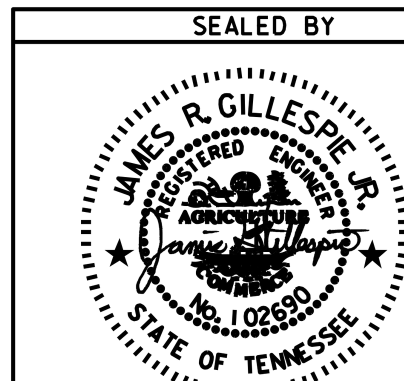

06/10/2015

APPROVED: ______________________
PAUL D. DEGGES, CHIEF ENGINEER

DATE: ______________________

APPROVED: ______________________
JOHN SCHROER, COMMISSIONER

U.S. DEPARTMENT OF TRANSPORTATION
FEDERAL HIGHWAY ADMINISTRATION

APPROVED:

DIVISION ADMINISTRATOR ______ DATE ______