TENNESSEE D.O.T.
DESIGN DIVISION
FILE NO.

TYPE	YEAR	PROJECT NO.	SHEET NO.
CONST.	2015	43009-4407-04	2G

UTILITY CONTACTS

ATT
116 SOUTH CANON AVENUE
MURFREESBORO, TN 37129
KENNETH KORNEGAY
KK4096@ATT.COM
O: 615-848-2082
C: 615-631-7221

CHARTER COMMUNICATION
1850 BUSINESS PARK DR. S-101
CLARKSVILLE, TN 37040-0022
CURT BALLANCE
CURT.BALLANCE@CHARTER.COM
O: 931-241-8441

CITY OF NEW JOHNSONVILLE
323 LONG STREET
NEW JOHNSONVILLE, TN 37134
CHARLES KENT
CITYOFNJ@TDS.NET
O: 931-535-2720
F: 931-535-2185

CITY OF WAVERLY
101 E. MAIN STREET
P.O. BOX 70
WAVERLY, TN 37185
W.B. FRAZIER
BFRAZIER@WAVERLYTN.ORG
O: 931-296-2101
F: 931-296-1434

DICKSON ELECTRIC SYSTEM
236 COWAN ROAD
DICKSON, TN 37056
MIKE BILLINGSBY
MBILLINGSBY@DICKSONELECTRIC.COM
O: 615-441-6301
C: 615-210-9137

HUMPHREYS COUNTY UTILITY DISTRICT
304 NORTH CHURCH STREET
P.O. BOX 519
WAVERLY, TN 37185
DAVID WISER
DWISER@HCUD.NET
O:931-256-3204
C:931-622-1877
F: 931-296-3817

MERIWETHER LEWIS ELECTRIC
1625 HIGHWAY 100
P.O. BOX 240
CENTERVILLE, TN 37033
DWIGHT BATES
DWIGHT.BATES@MLEC.COM
O:931-729-3558
F: 931-729-0573

MID-VALLEY PIPELINE COMPANY
1001 COLLEGE HILL ROAD
OXFORD, MS 38655
DOMINIC CORRERO
DFCORRERO@SUNCOLOGISTICS.COM
O: 662-234-4114

SPRINT COMMUNICATION/NEXTEL
411 HUGER STREET
COLUMBIA, SC 29201
STEVE R. THOMPSON (PRIMARY)
STEVE.R.THOMPSON@SPRINT.COM
O: 404-649-2355

TDS TELECOM
11646 LEBANON ROAD
MOUNT JULIET, TN 37122
DANIEL MOSS (PRIMARY)
DANIEL.MOSS@TDSTELECOM.COM
O: 615-793-6185
C: 615-522-7704

WINDSTREAM COMMUNICATIONS
3701 COMMUNICATION WAY
EVANSVILLE, IN 47715
TOMMY RAYFIELD (PRIMARY)
TOMMY.RAYFIELD@WINDSTREAM.COM
O: 812-253-2168
C: 812-253-2851

REQUIRED LOCATION REQUEST INFORMATION

NAME OF CALLER
TELEPHONE NUMBER
BEST TIME TO CALL
COUNTY
TOWN
STREET ADDRESS
START DATE START TIME
TYPE OF WOORK
BLASTING ?
WORK BEING DONE BY
WORK BEING DONE FOR

CALL THREE WORKING DAYS
BEFORE YOU DIG
1-800-351-1111
IN NASHVILLE : 366-1987
TENNESSEE 1CALL SYSTEM INCORPORATED

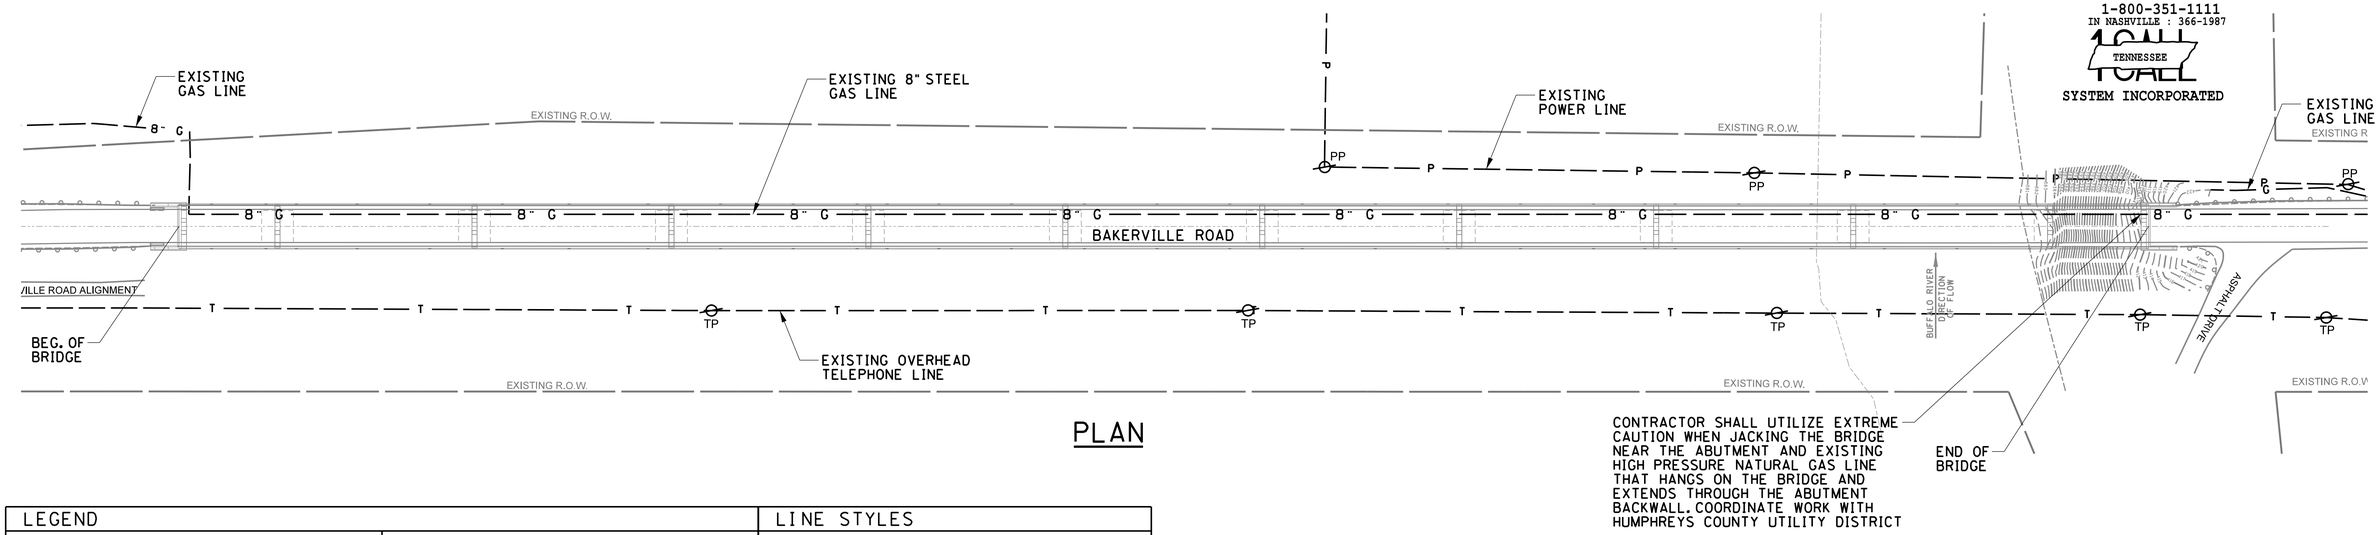

PLAN

LEGEND

MAPPING SYMBOLS AND CODES

- CATCH BASIN (CB)
- CATCH BASIN DOUBLE (DCB)
- CATCH BASIN TRIPLE (TCB)
- ELECTRIC JUNCTION BOX (EJB)
- ELECTRIC METER (EM)
- ELECTRIC TRANSFORMER (ETF)
- FIBER OPTIC MARKER (FOM)
- FIRE HYDRANT (FH)
- FLOOD LIGHT (FLT)
- FLAG POLE (FP)
- GAS METER (GM)
- GUY POLE (GP)
- GAS VALVE (GV)
- GUY WIRE (GW)
- IRON PIN NEW (IR(N))
- IRON PIN OLD (IR(O))
- IRON PIPE OLD (IP(O))
- IRON SPIKE OLD (IS(O))
- LIGHT STANDARD METAL/WOOD (LS/LP)
- MAIL BOX (MB)
- MAN HOLE (MH)
- MONUMENT CONCRETE OLD (MON(O))
- MONUMENT CONCRETE NEW (MON(N))
- P.K. NAIL OLD (PK(O))
- P.K. NAIL NEW (PK(N))
- LIGHT POLE WITH POWER (PP)
- LIGHT POLE WITH TELEPHONE (T)
- POWER MAN HOLE (PMH)
- POWER POLE (P)
- POWER AND TELEPHONE POLE (P/T)
- RIGHT-OF-WAY MONUMENT (RWM)
- SPRINKLER HEAD/VALVE (SPH, SPV)
- SANITARY MAN HOLE (SSMH)
- SIGN (SN)
- STEAM MAN HOLE (STMH)
- STORM WATER MAN HOLE (SWMH)
- TELEPHONE POLE (T)
- TREE
- WATER METER (WM)
- WATER VALVE (WV)

LINE STYLES

CABLE LINE	—— C ——
CENTER LINE	—— ℄ ——
CONCRETE AREA	
EDGE OF WOODS LINE	
FENCE LINE	—X—X—X—
GAS LINE	—X*—G—
OVERHEAD POWER LINE	—— P ——
OVERHEAD TELEPHONE LINE	—— T ——
OVERHEAD POWER AND TELEPHONE LINE	—P—T—
PROPERTY LINE	—— PL ——
SANITARY SEWER	—X*—SA—
STORM WATER	—X*—ST—
FIBER OPTIC CABLE	—— F ——
UNDERGROUND FIBER OPTIC CABLE	—F(UG)—
UNDERGROUND POWER LINE	—P(UG)—
UNDERGROUND POWER AND TELEPHONE LINE	—UG—P—T—
UNDERGROUND TELEPHONE LINE	—T(UG)—
WATER LINE	—X*—W—

PORTIONS OF THIS DRAWING DEPICTS EXISTING CONDITIONS. LIMITS OF PROPOSED BRIDGE CONSTRUCTION MAY VARY FROM EXISTING CONDITIONS.

NOTE: UTILITY INFORMATION SHOWN WAS DERIVED FROM FIELD MEASUREMENT AND OBSERVATION. THE CONTRACTOR SHALL FIELD VERIFY ALL EXISTING UTILITY LOCATIONS AND SERVICES PRIOR TO ROADWAY AND BRIDGE CONSTRUCTION.

NOTE: CONTRACTOR SHALL USE EXTREME CAUTION WHEN OPERATING IN ANY AREA WHERE UTILITIES ARE PRESENT AND AVOID WORKING IN THESE AREAS AS MUCH AS PRACTICALLY POSSIBLE. DAMAGES TO ANY UTILITIES ARE TO BE REPAIRED BY THE CONTRACTOR AT HIS OWN EXPENSE.

NOTE: THE CONTRACTOR SHALL VERIFY THE LOCATION OF EXISTING POLES, GUY WIRES AND ROADWAY SIGNS PRIOR TO COMMENCEMENT OF CONSTRUCTION. THE CONTRACTOR SHALL COORDINATE THE MOVEMENT OF SUCH SIGNS, POLES AND GUY WIRES WITH THEIR RESPECTIVE OWNERS. THE CONTRACTOR SHALL RE-SET EXISTING SIGNAGE IN ITS ORIGINAL LOCATION. THE COST OF RE-SETTING SIGNAGE WILL NOT BE PAID FOR DIRECTLY BUT WILL BE INCLUDED IN OTHER ITEMS OF CONSTRUCTION.

N

0 50 100 150
SCALE
(FT)

JAMES R. GILLESPIE JR.
REGISTERED ENGINEER
AGRICULTURE
COMMERCE
No. 102290
STATE OF TENNESSEE
06/10/2015

STATE OF TENNESSEE
DEPARTMENT OF TRANSPORTATION

BRIDGE NO. 43-910-4.10
BAKERSVILLE ROAD
OVER BUFFALO RIVER
HUMPHREYS COUNTY
2015

UTILITIES