CONST. NO.		
PROJECT NO.	YEAR	SHEET NO.
43009-4407-04	2015	

REVISIONS

NO.	DATE	BY	BRIEF DESCRIPTION

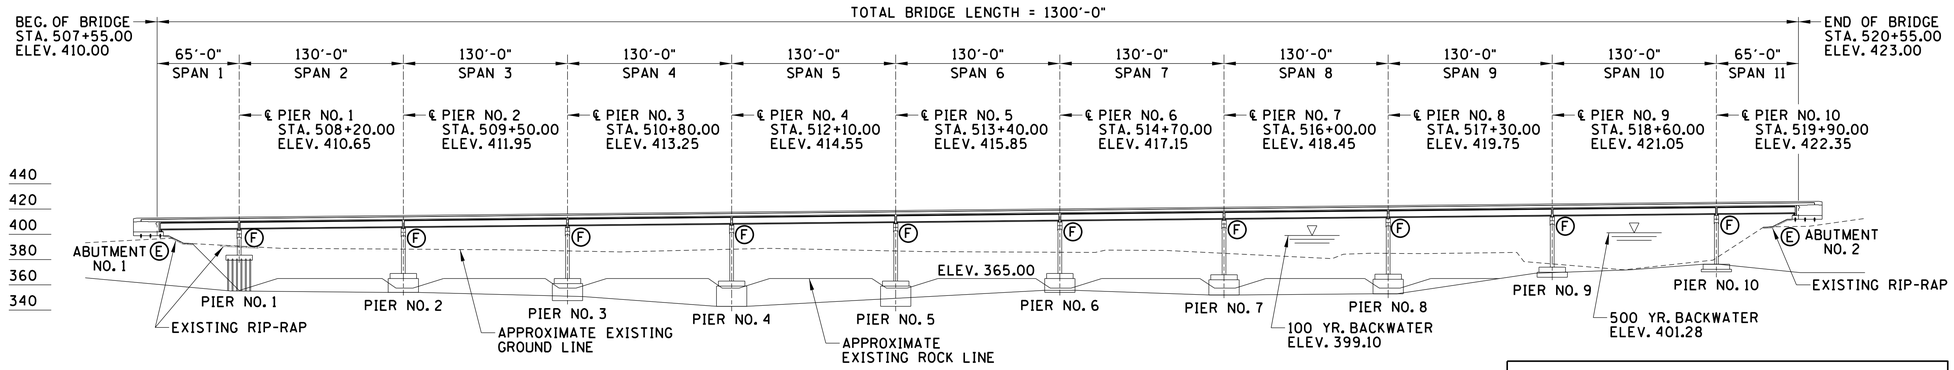

NOTE: ALL DIMENSIONS AND VERTICAL ELEVATIONS ARE BASED ON EXISTING PLAN INFORMATION AND FIELD MEASUREMENTS. PRIOR TO CONSTRUCTION, IT IS THE RESPONSIBILITY OF THE CONTRACTOR TO FIELD VERIFY ALL DIMENSIONS.

◯ DENOTES: EXISTING AND PROPOSED SUPPORT CONDITION
E DENOTES: EXPANSION
F DENOTES: FIXED

ELEVATION

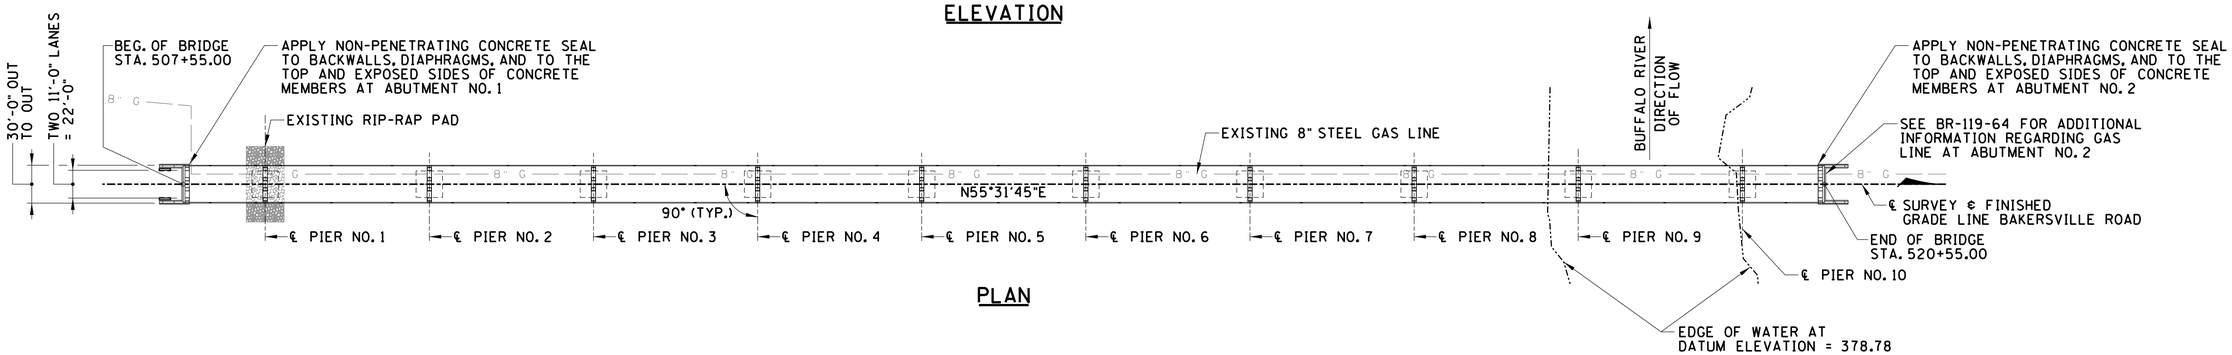

PLAN

LIST OF BRIDGE DRAWINGS

	DWG. NO.	LAST REV. DATE
LAYOUT OF BRIDGE TO BE REPAIRED	BR-119-60	
ESTIMATED BRIDGE QUANTITIES AND MISC. DETAILS	BR-119-61	
BRIDGE GENERAL AND SPECIAL NOTES	BR-119-62	
SUPERSTRUCTURE	BR-119-63	
ABUTMENT REPAIRS	BR-119-64	
CONCRETE REPAIRS (PIER NOS. 1 THRU 4)	BR-119-65	
CONCRETE REPAIRS (PIER NOS. 5 THRU 7)	BR-119-66	
CONCRETE REPAIRS (PIER NOS. 8 THRU 10)	BR-119-67	
CONCRETE REPAIR DETAILS	BR-119-68	

LIST OF REFERENCE DRAWINGS

	DWG. NO.
EXISTING BRIDGE PLANS	M-485-1 THRU M-485-20, M-485-3A

LIST OF SPECIAL PROVISIONS

DWG. NO.	LAST REV. DATE	DESCRIPTION
107CS	02-13-2012	NESTING SITES OF CLIFF SWALLOWS AND BARN SWALLOWS

SCOPE OF WORK

1. CONSTRUCT TEMPORARY ENVIRONMENTAL PROTECTION.
2. AT ABUTMENT NO. 2, REPAIR THE ENDS OF THE BEAMS AND THE BEARING DEVICES FOR BEAMS A-D AND THE RISER BLOCKS AND DIAPHRAGMS AS SHOWN IN THESE PLANS OR DESIGNATED IN THE FIELD BY THE ENGINEER.
3. REPAIR AREAS OF CONCRETE SPALLING IN BEAMS AND SUBSTRUCTURES AS SHOWN IN THESE PLANS OR DESIGNATED IN THE FIELD BY THE ENGINEER.
4. PROVIDE NON-PENETRATING CONCRETE SEAL TO BACKWALLS OR DIAPHRAGMS AND TO TOP AND EXPOSED SIDES OF CONCRETE MEMBERS AT ABUTMENT NO. 1 AND ABUTMENT NO. 2.
5. CONSTRUCT PADDLE BOARD SIGNS (OM3-L AND OM3-R) AT BOTH ENDS OF BRIDGE.

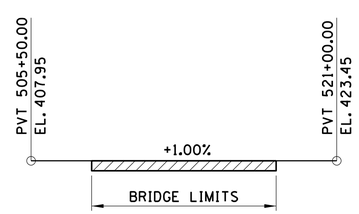

GRADE SKETCH
BAKERSVILLE ROAD

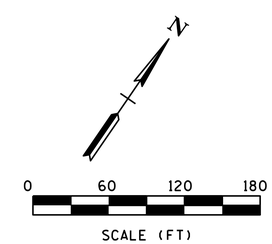

6/10/2015

STATE OF TENNESSEE
DEPARTMENT OF TRANSPORTATION

LAYOUT OF BRIDGE TO BE REPAIRED

BRIDGE NO. 43-910-4.10
BAKERSVILLE ROAD OVER BUFFALO RIVER
HUMPHREYS COUNTY
2015

DESIGNED BY D. THOMPSON/D. KEATON DATE
DRAWN BY ANGELA MOORE DATE
SUPERVISED BY DARRELL JAMES DATE
CHECKED BY JAMIE GILLESPIE DATE

JACOBS ASSOCIATES INC.

BR-119-60