Index Of Sheets	
SHEET NAME	SHEET NUMBER
UTILITIES INDEX, UTILITIES OWNERS,	U1-1 - U1-15
WATER RELOCATION	U2-1 - U2-22
GAS RELOCATION	TITLE SHEET, U3-1 - U3-20
ELECTRIC RELOCATION	U4-1 - U4-17
TELEPHONE RELOCATION	U5-1 - U5-15
N/A	U6
SEWER RELOCATION	U7-1 - U7-5

TENN.	YEAR	SHEET NO.
	2015	U1-1
FED. AID PROJ. NO.	STP-101(16)	
STATE PROJ. NO.	18038-3240-14	

STATE OF TENNESSEE
DEPARTMENT OF TRANSPORTATION

CUMBERLAND

(PEAVINE ROAD), FROM PEAVINE FIRETOWER ROAD
TO LAKEVIEW DRIVE

UTILITIES

STATE HIGHWAY NO. 101 F.A.H.S. NO. 101

UTILITY OWNERS AND CONTACTS:

ELECTRIC:	VOLUNTEER ENERGY COOPERATIVE P.O BOX 227 DECATUR, TN 37322 ATTN: RODY BLEVINS PHONE: (423) 334-7000
ELECTRIC:	TENNESSEE VALLEY AUTHORITY 1101 MARKET STEET, MR 4G-C CHATTANOOGA, TN 37402 ATTN: SHAWN KEEF PHONE: (423) 751-8802
TELEPHONE:	FRONTIER/ CITIZENS COMMUNICATIONS COMPANY 250 SOUTH FRANKLIN AVENUE COOKEVILLE, TN 38501 ATTN: HAROLD RADER PHONE: (931) 528-0534
GAS:	MIDDLE TENNESSEE NATURAL GAS P.O. BOX 670 SMITHVILLE, TN 37166 ATTN: MATT STENNETT PHONE: (615) 597-0515
CATV:	COMCAST (XFINITY) 5720 ASHEVILLE HIGHWAY KNOXVILLE, TN 37924 ATTN: JOSHUA JONES PHONE: (865) 719-7590
WATER:	CRAB ORCHARD UTILITY DISTRICT 2089 EAST 1ST STREET CROSSVILLE, TN 38555 ATTN: EVERETT BOLIN PHONE: (931) 484-6987
SEWER:	FAIRFIELD GLADE COMMUNITY CLUB P.O. BOX 2000 FAIRFIELD GLADE, TN 38558 ATTN: TIM MARTIN PHONE: (931) 484-3780
FIBER:	VOLFIRST P.O. BOX 670 MCMINNVILLE, TN 37111 ATTN: RICHARD BOYD PHONE: (931) 668-6692

SPECIAL NOTES

SOME UTILITIES CAN BE LOCATED BY CALLING THE
TENNESSEE ONE CALL SYSTEM, INC.
AT 1-800-351-1111

29-APR-2015 13:21
\\JJ02WF01.tdot.state.tn.us\02Shared\Reg 2 ROW Utilities\DRAWINGS\Cumberland\100260.01\100268.01\04-100260-01-Utility-UN\U1-1.dgn

TENNESSEE D.O.T.
DESIGN DIVISION
FILE NO.

TYPE	YEAR	PROJECT NO.	SHEET NO.
CONST.	2015	18038-3240-14	U1-2

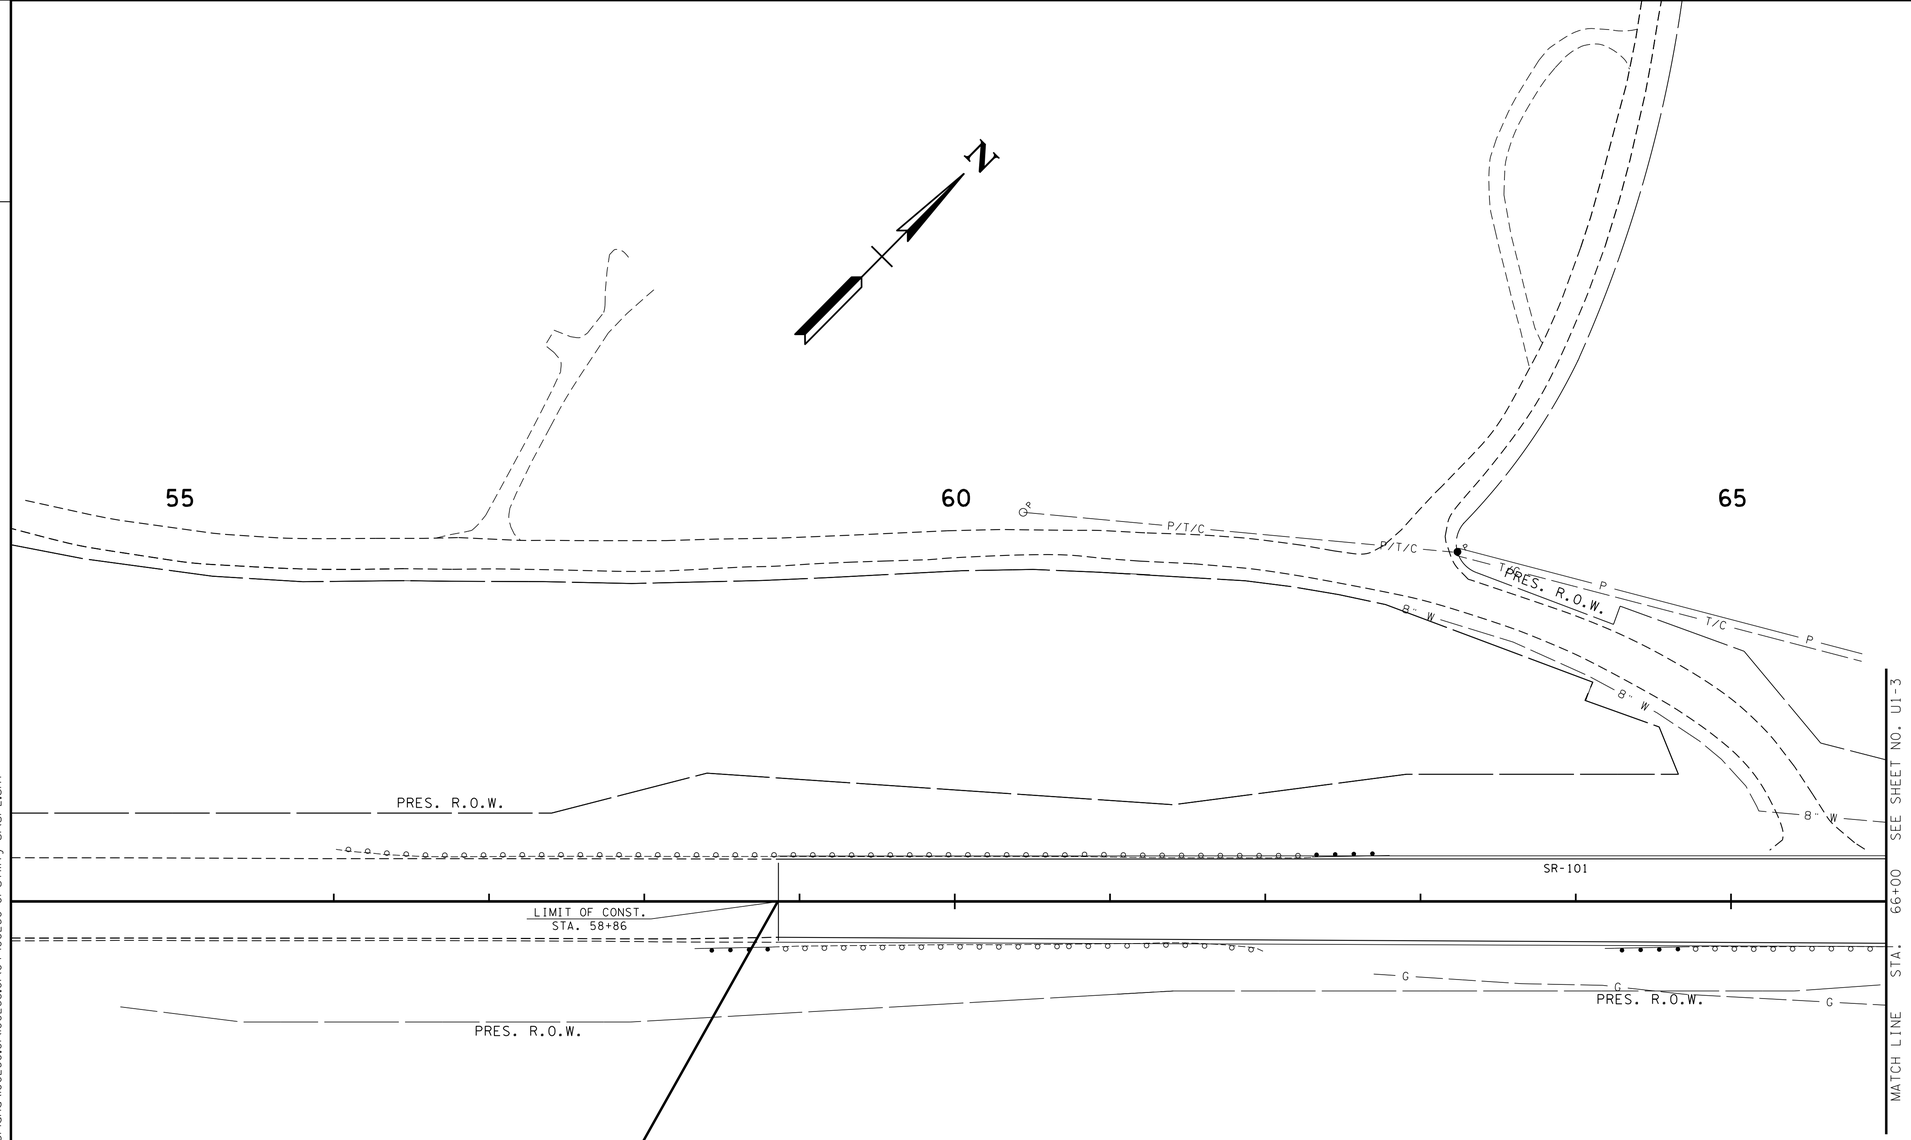

STP-101(16)
BEGIN PROJECT NO. 18038-3240-14 (CONST.)
STA. 58+86.00

STATE OF TENNESSEE
DEPARTMENT OF TRANSPORTATION

UTILITY REFERENCE

STA. 56+00 TO STA. 66+00

NTS

29-APR-2015 13:21
\\JJ02WF01.tdot.state.tn.us\02Shared\Reg 2 ROW Utilities\DRAWINGS\Cumberland\100260.01\100268.01\04-100260-01-Utility-U1\U1-2.sht

TYPE	YEAR	PROJECT NO.	SHEET NO.
CONST.	2015	18038-3240-14	U1-3

TENNESSEE D.O.T.
DESIGN DIVISION
FILE NO.

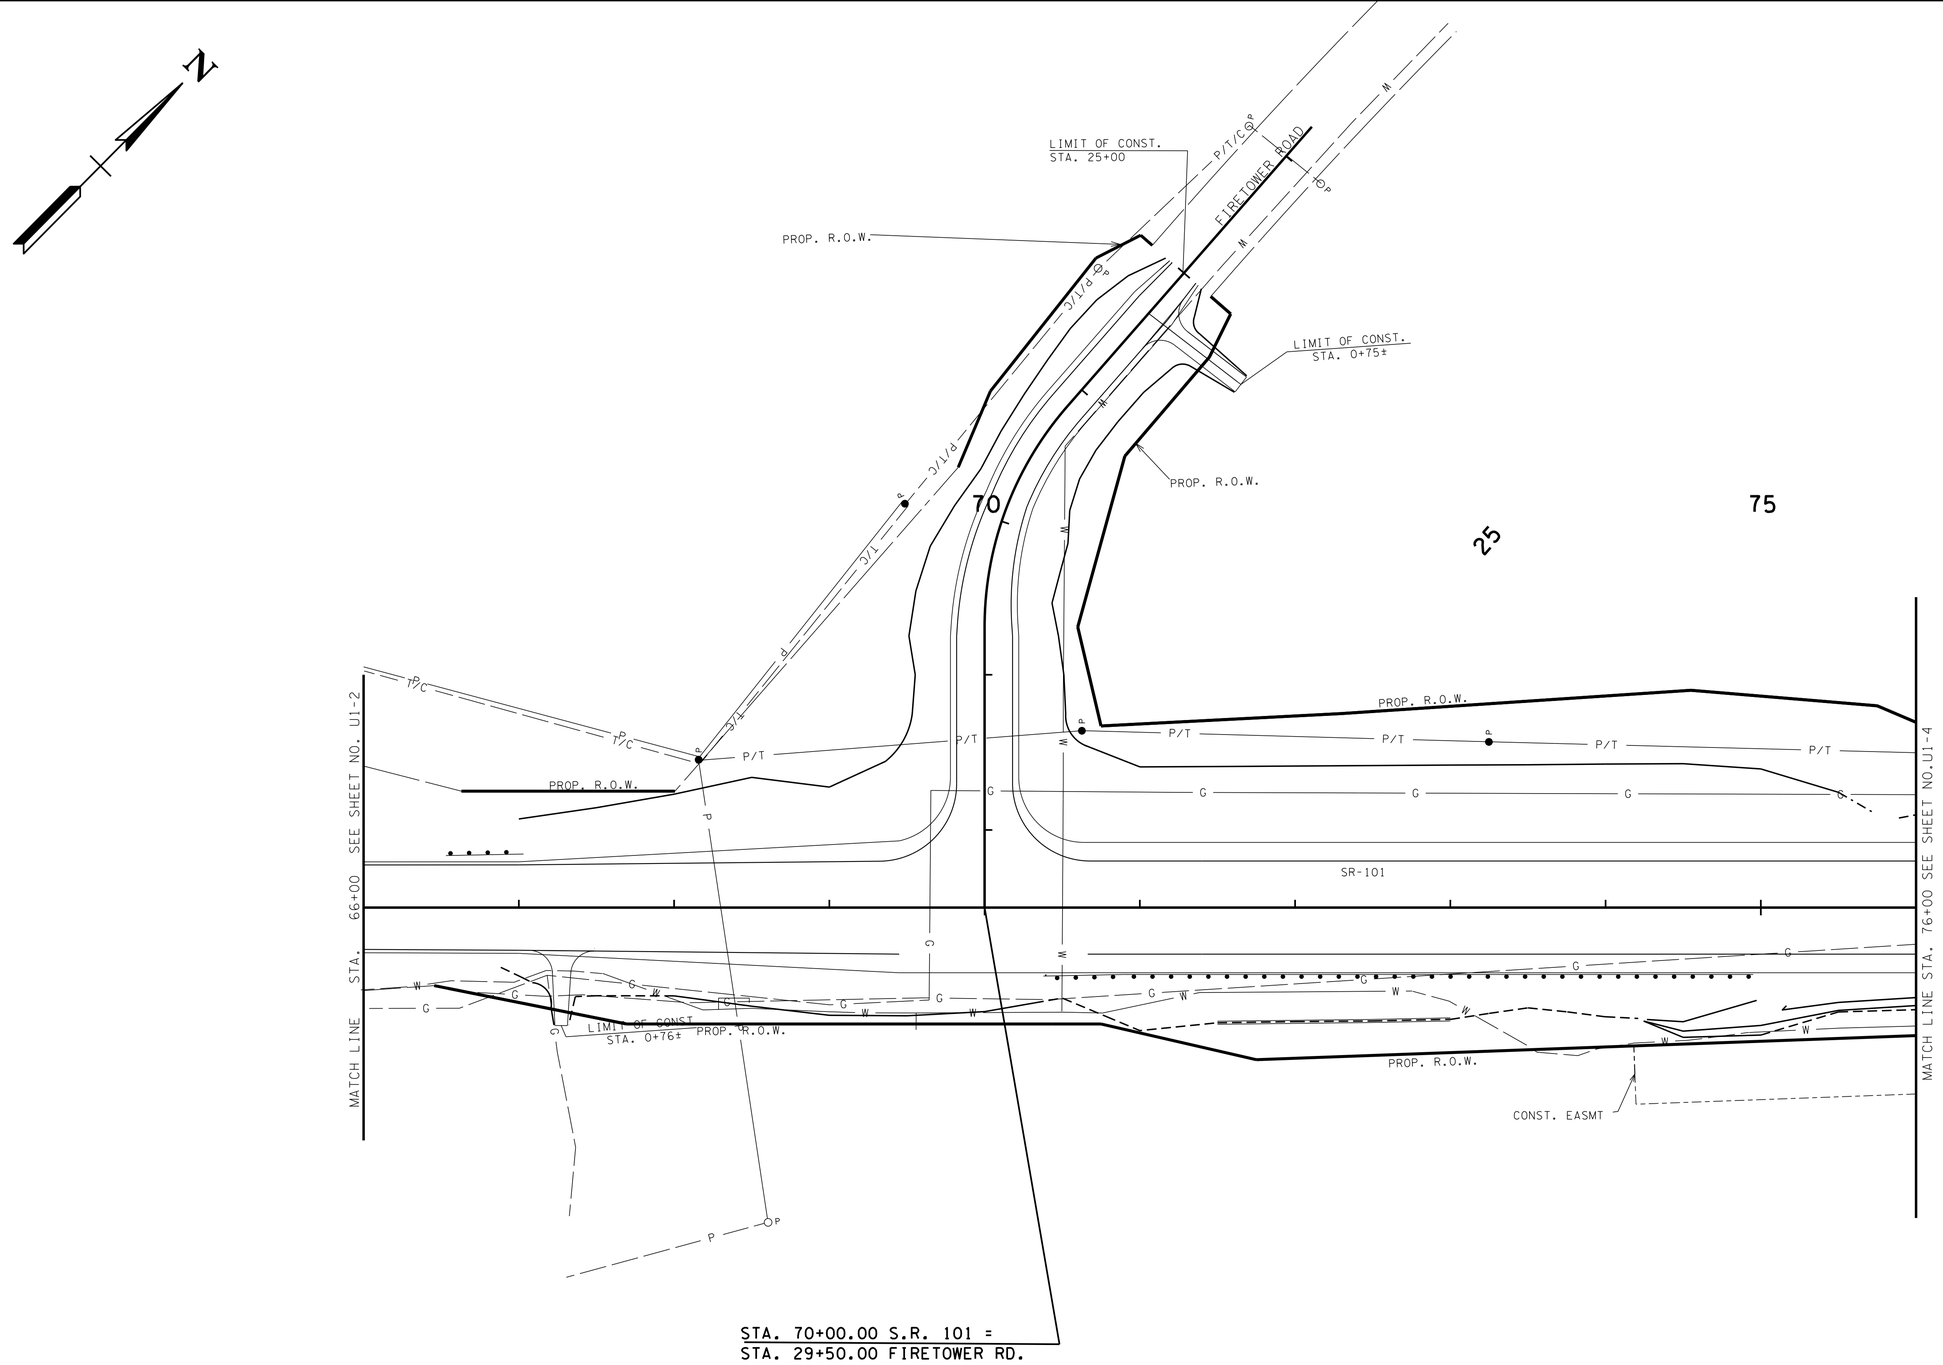

STATE OF TENNESSEE
DEPARTMENT OF TRANSPORTATION

UTILITY REFERENCE

STA. 66+00 TO STA. 76+00

NTS

29-APR-2015 13:21
\\JJ02WF01.tdot.state.tn.us\02Shared\Reg 2 ROW Utilities\DRAWINGS\Cumberland\100260.01\100268.01\04-100260-01-Utility-U1U1-3.sht

TENNESSEE D.O.T.
DESIGN DIVISION
FILE NO.

TYPE	YEAR	PROJECT NO.	SHEET NO.
CONST.	2015	18038-3240-14	U1-4

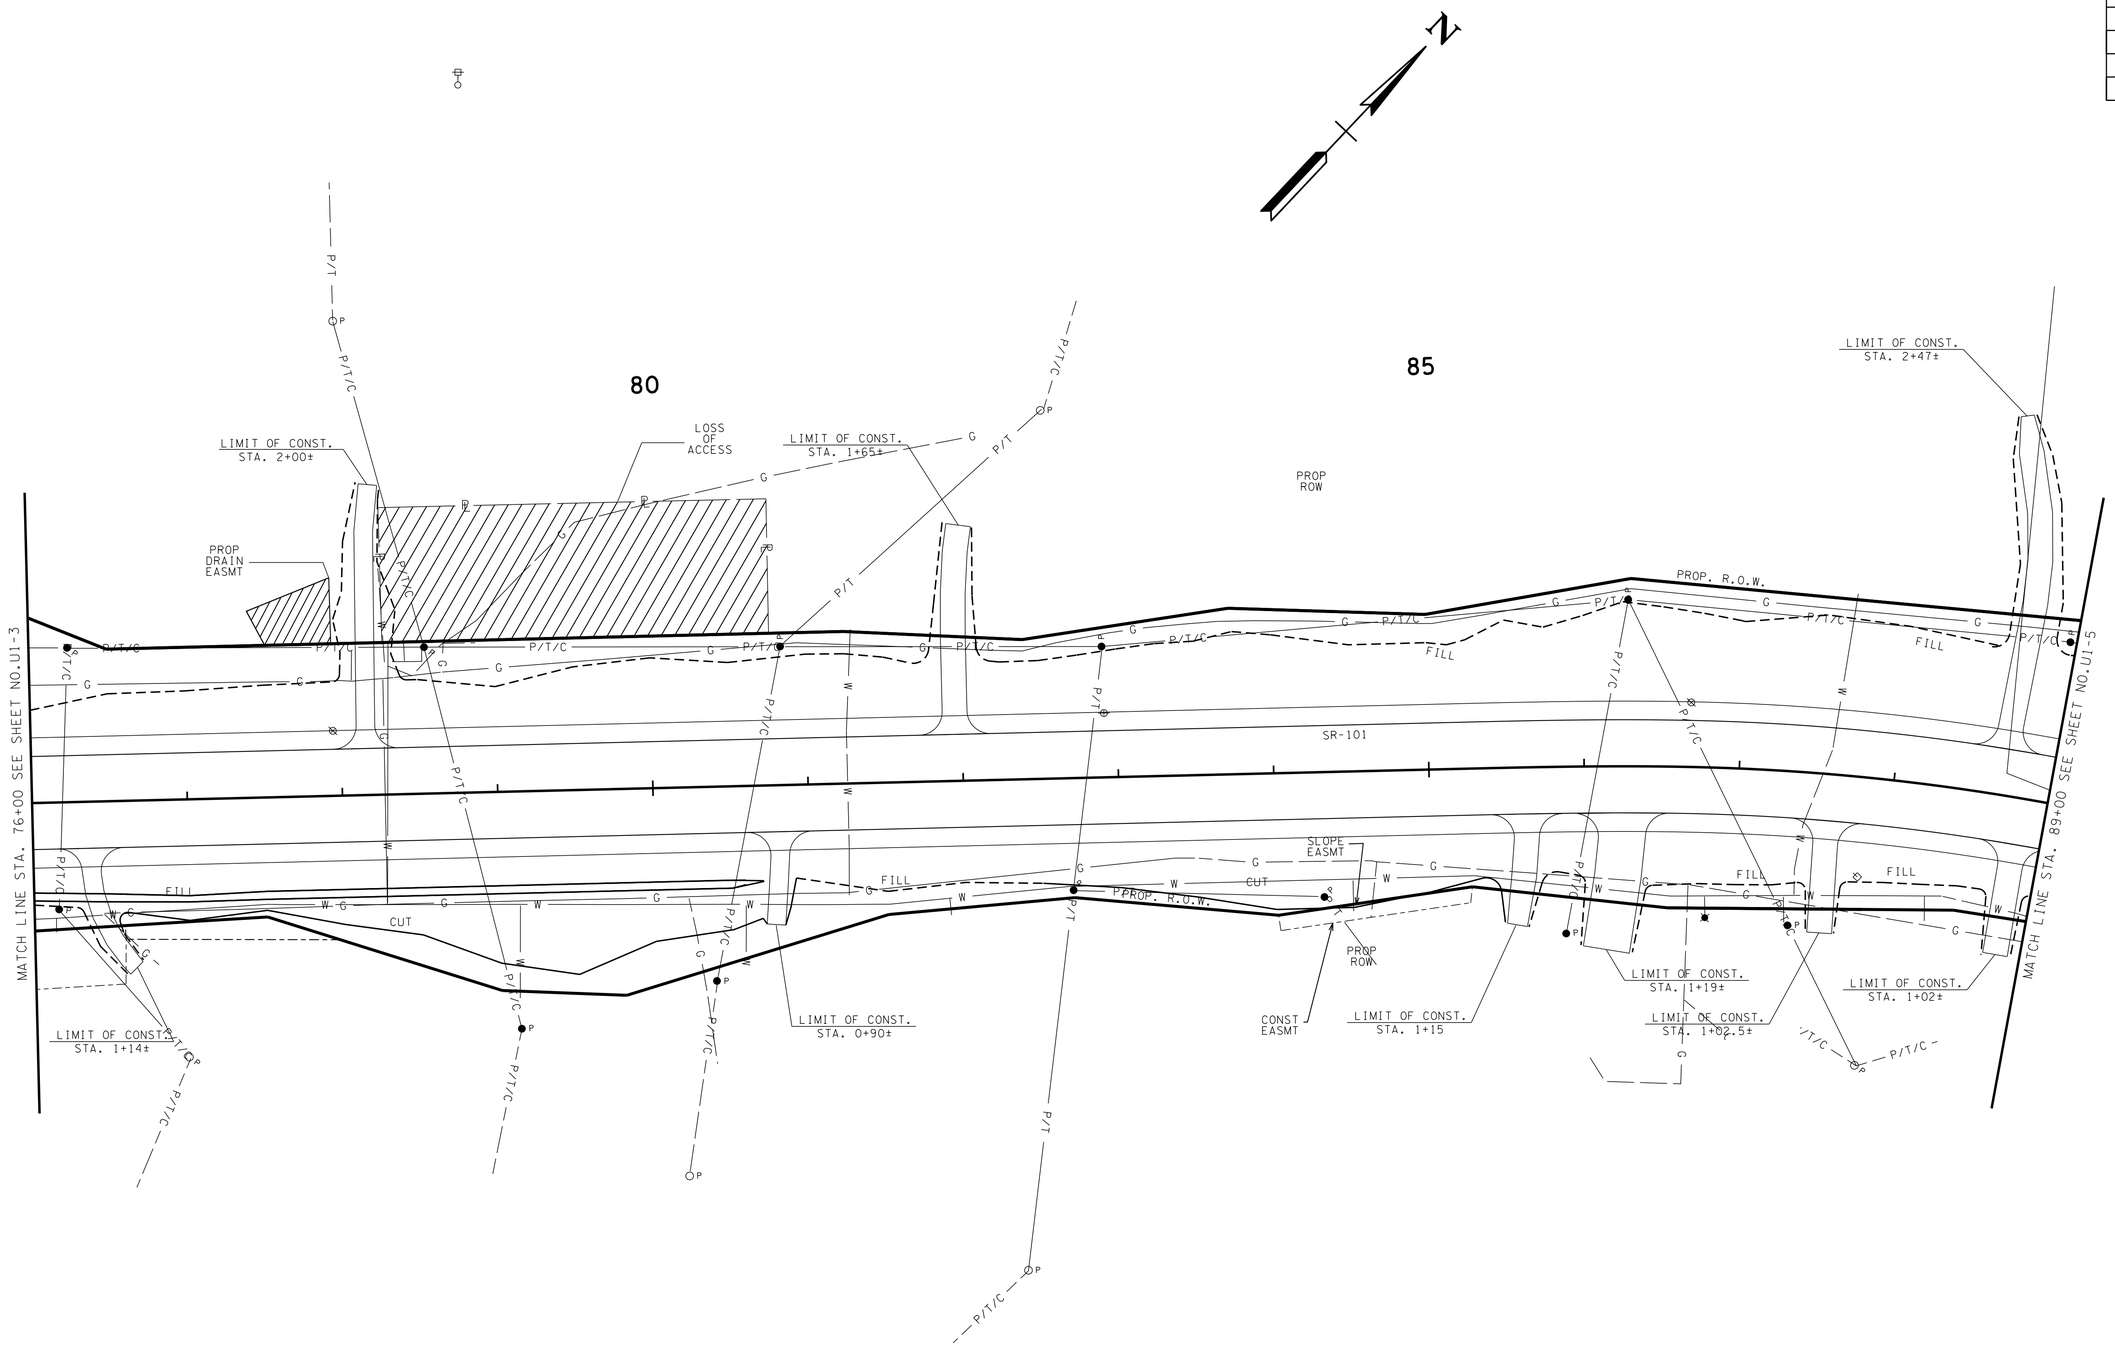

STATE OF TENNESSEE
DEPARTMENT OF TRANSPORTATION

UTILITY REFERENCE

STA. 76+00 TO STA. 89+00

NTS

29-APR-2015 13:21
\\JJ02WF01.tdot.state.tn.us\02Shared\Reg 2 ROW Utilities\DRAWINGS\Cumberland\00260.01\00268.01\04-100260-01-Utility-U1\U1-4.sht

TYPE	YEAR	PROJECT NO.	SHEET NO.
CONST.	2015	18038-3240-14	U1-5

TENNESSEE D.O.T.
DESIGN DIVISION
FILE NO.

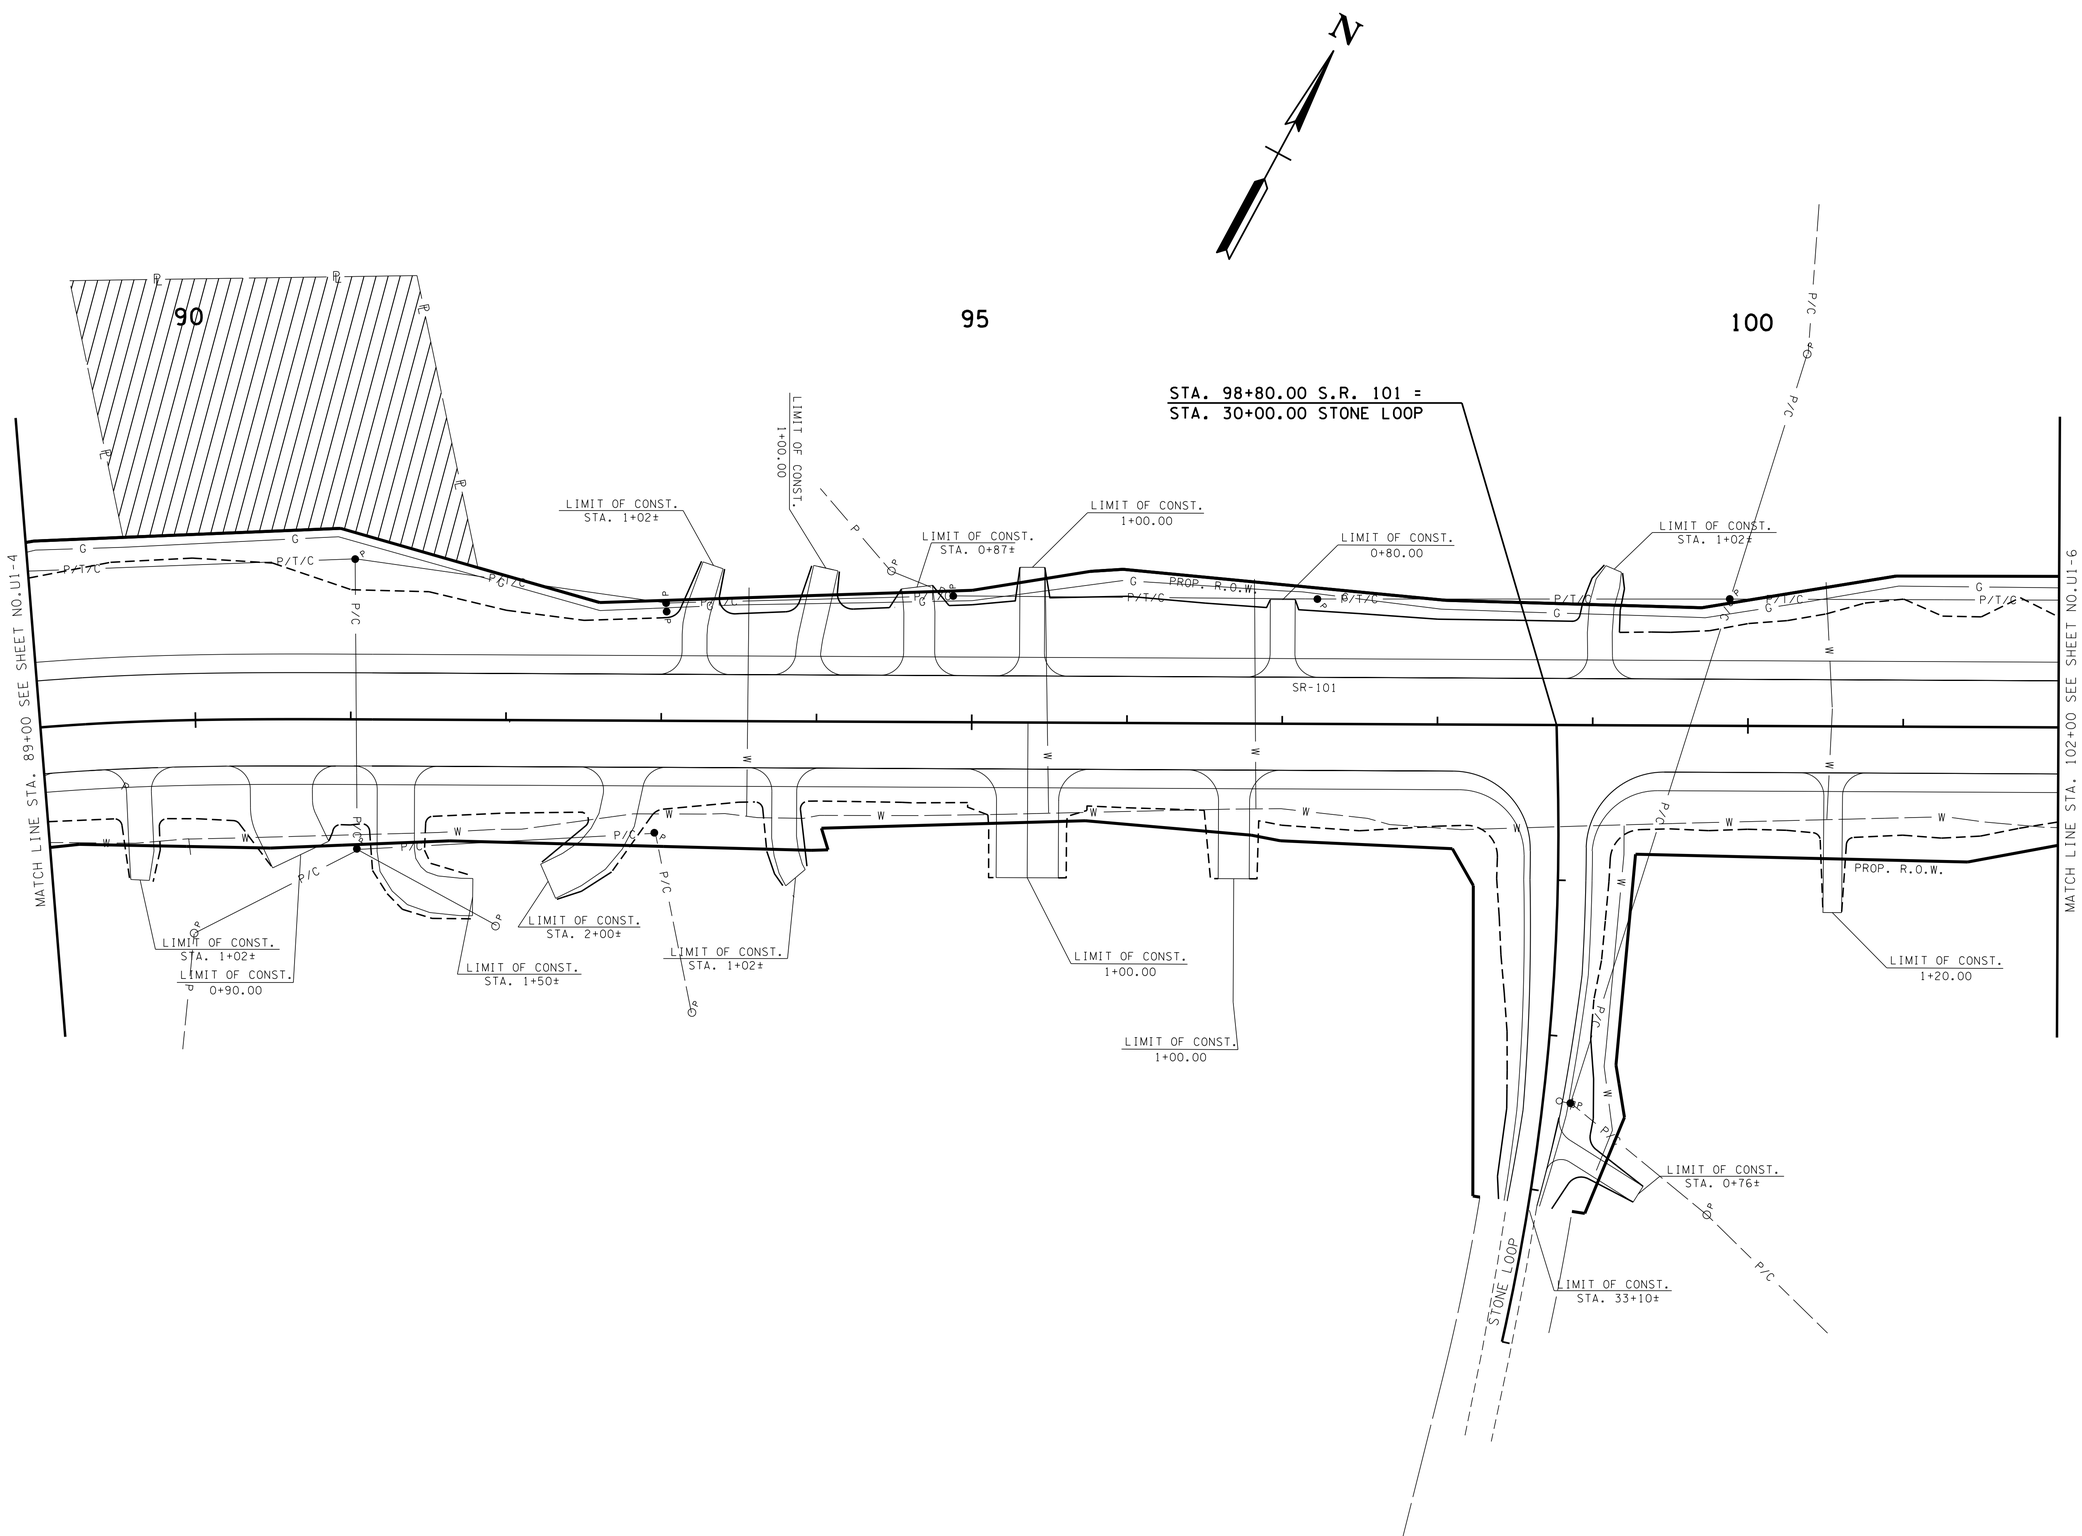

STATE OF TENNESSEE
DEPARTMENT OF TRANSPORTATION

UTILITY REFERENCE

STA. 89+00 TO STA. 102+00

NTS

29-APR-2015 13:21
\\J02WF01.tdot.state.tn.us\02Shared\Reg 2 ROW Utilities\DRAWINGS\Cumberland\100260.01\100268.01\04-100260-01-Utility-U1\U1-5.sht

TENNESSEE D.O.T.
DESIGN DIVISION

FILE NO.

TYPE	YEAR	PROJECT NO.	SHEET NO.
CONST.	2015	18038-3240-14	U1-6

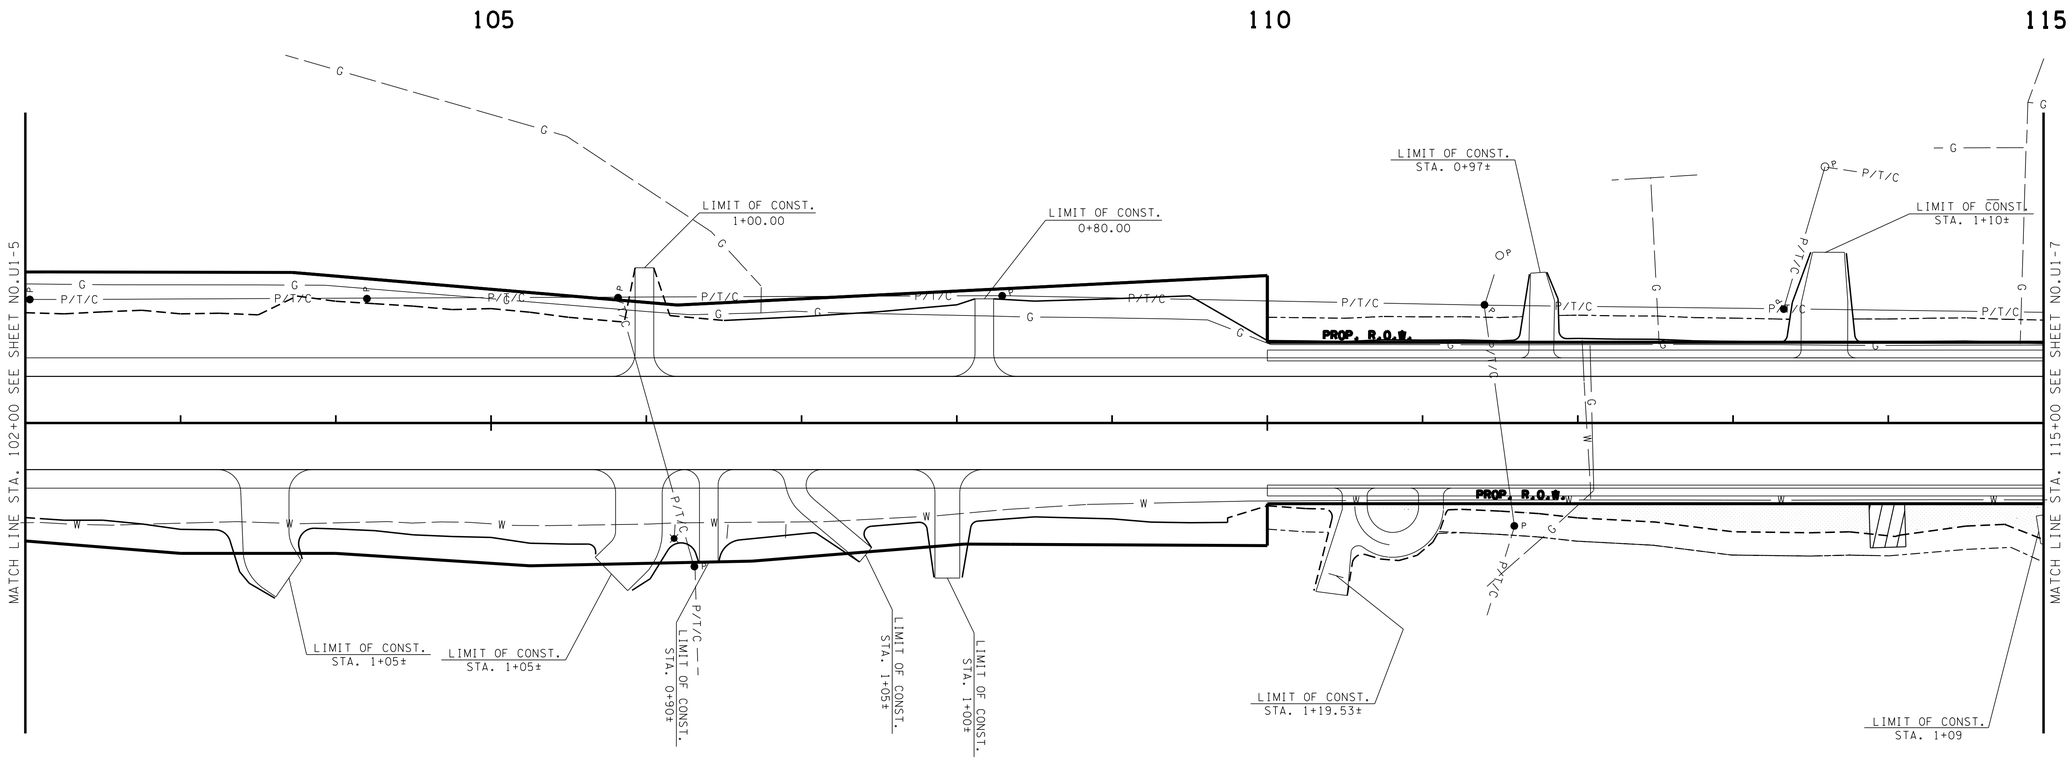

STATE OF TENNESSEE
DEPARTMENT OF TRANSPORTATION

UTILITY REFERENCE

STA. 102+00 TO STA. 115+00

NTS

29-APR-2015 13:21
\\J02WF01.tdot.state.tn.us\02Shared\Reg 2 ROW Utilities\DRAWINGS\Cumberland\100260.01\100268.01\04-100260-01-Utility-U1\U1-6.sht

TENNESSEE D.O.T.
DESIGN DIVISION
FILE NO.

TYPE	YEAR	PROJECT NO.	SHEET NO.
CONST.	2015	18038-3240-14	U1-7

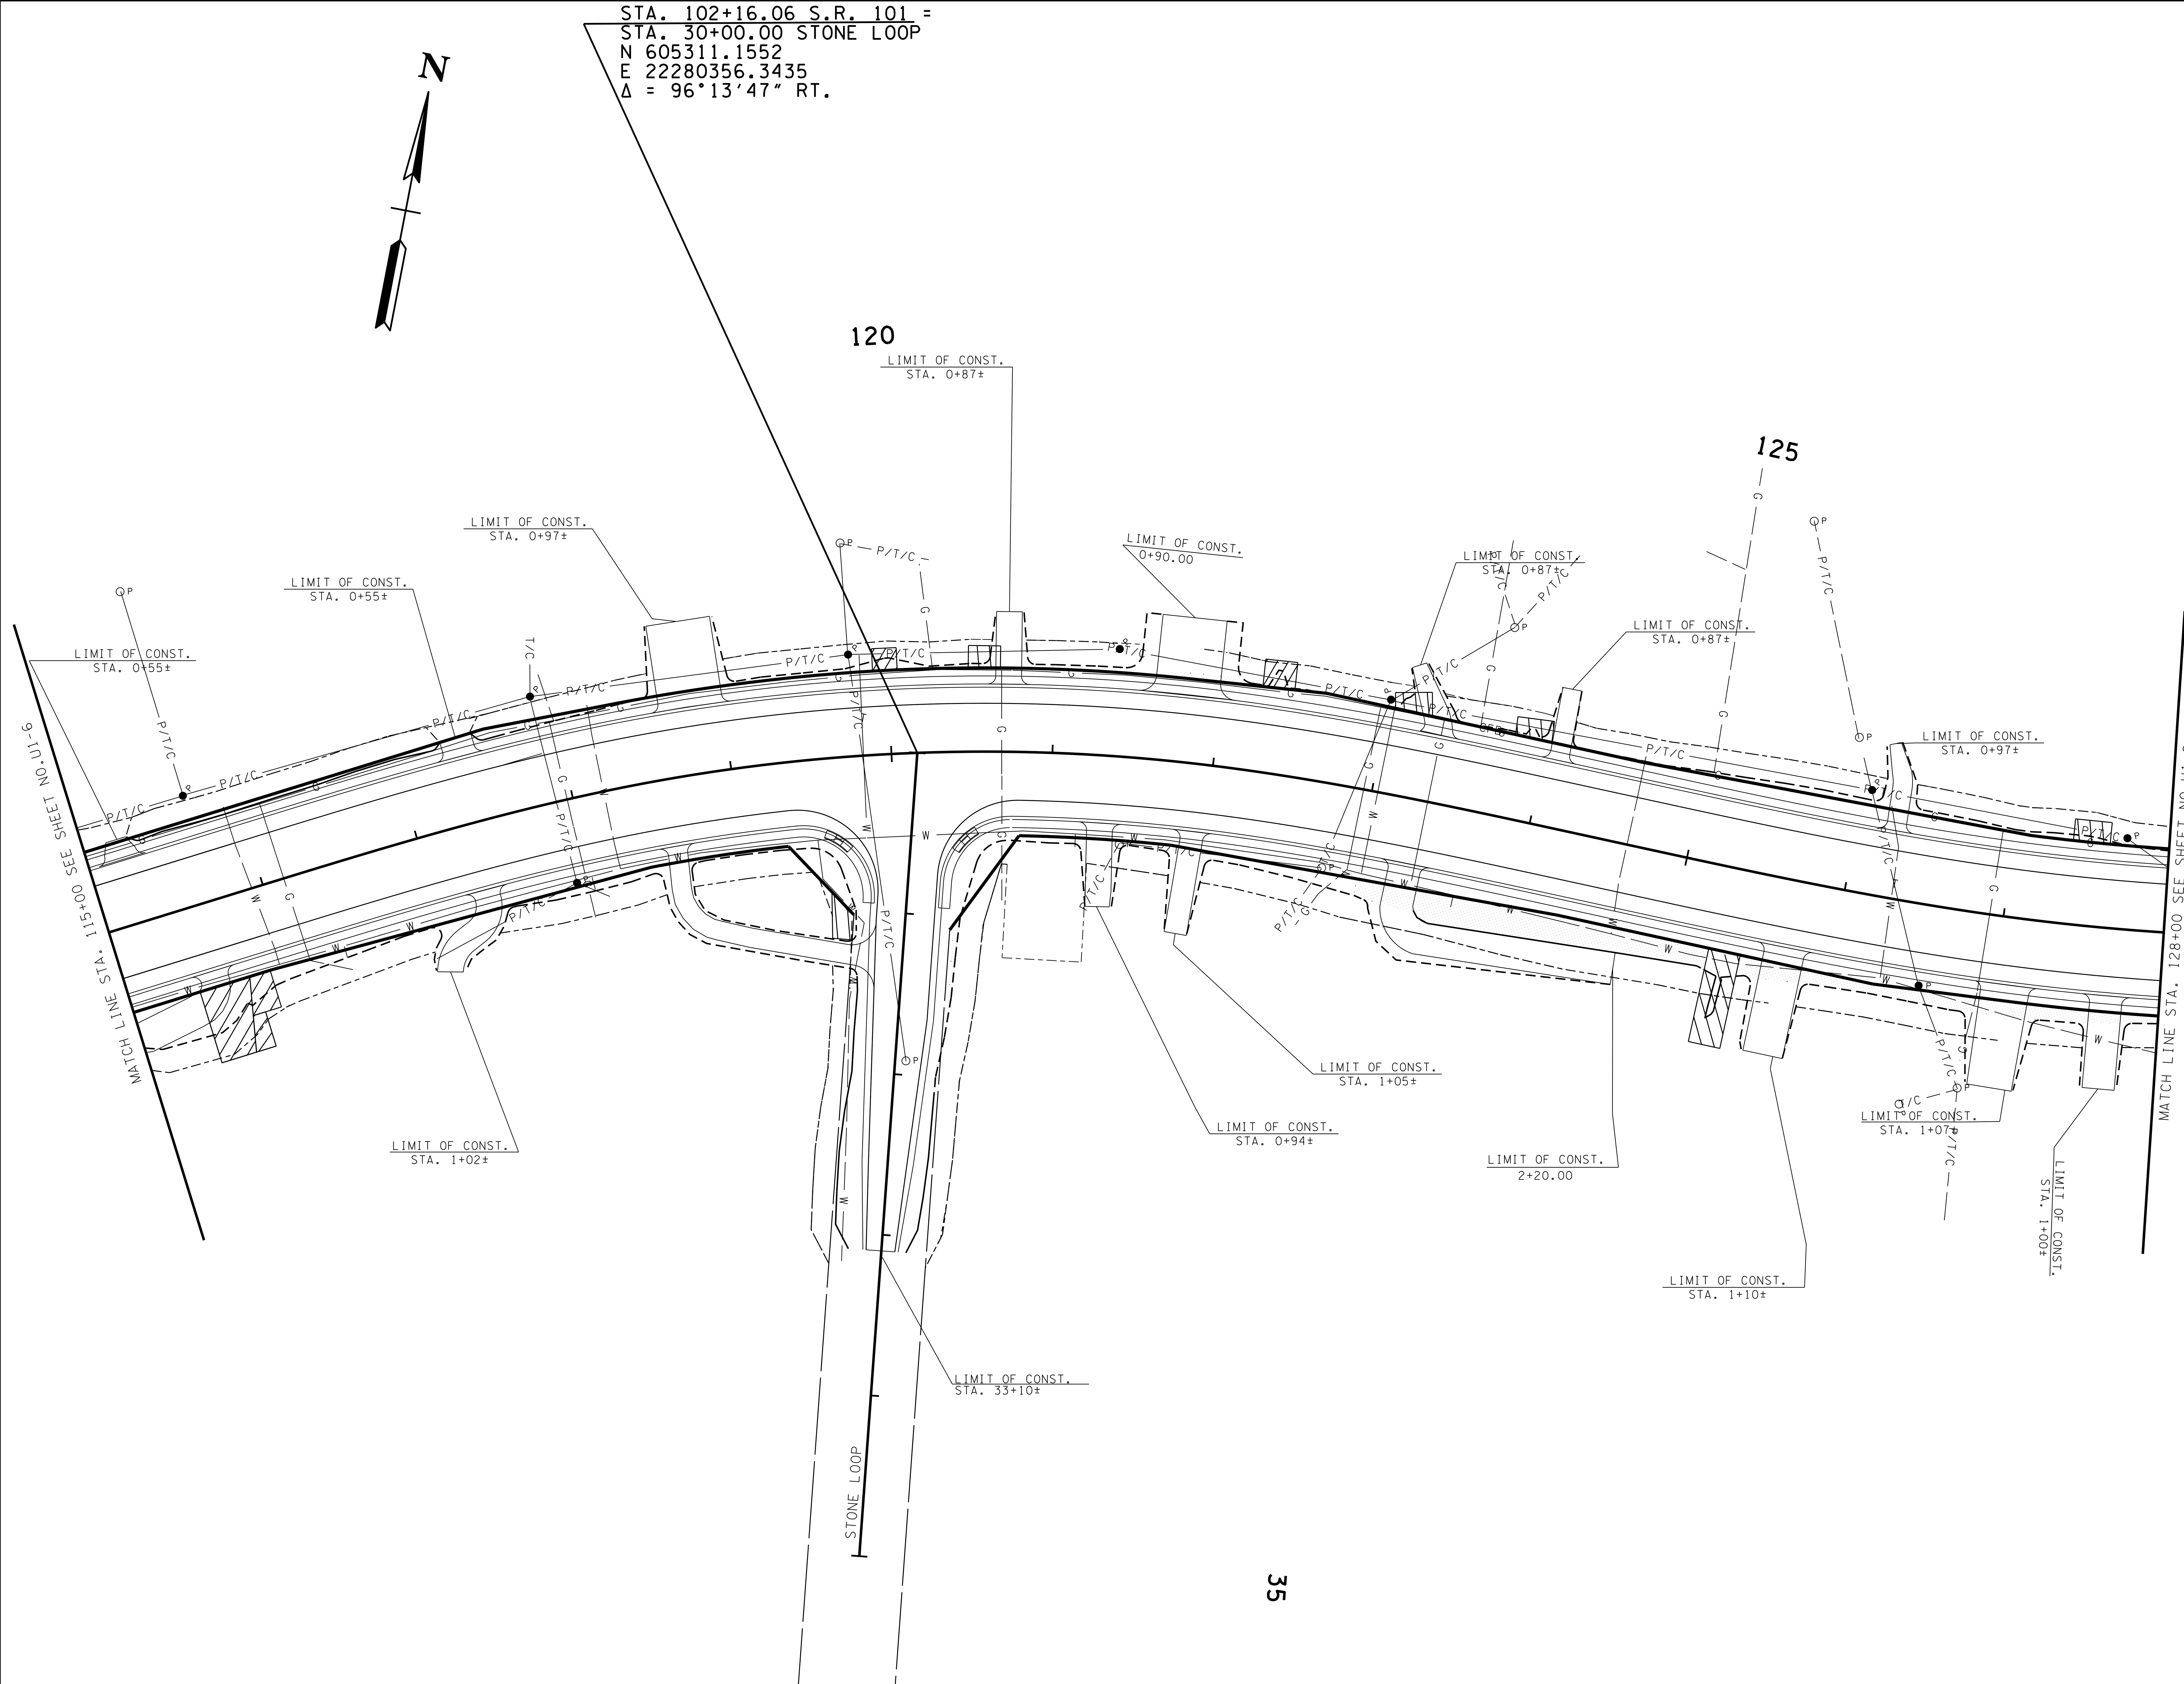

35

29-APR-2015 13:21
\\JJ02WF01.tdot.state.tn.us\02Shared\Reg 2 ROW Utilities\DRAWINGS\Cumberland\100260.01\100268.01\04-100260-01-Utility-U1\U1-7.sht

STATE OF TENNESSEE
DEPARTMENT OF TRANSPORTATION

UTILITY REFERENCE

STA. 115+00 TO STA. 128+00

NTS

TYPE	YEAR	PROJECT NO.	SHEET NO.
CONST.	2015	18038-3240-14	U1-8

TENNESSEE D.O.T.
DESIGN DIVISION
FILE NO.

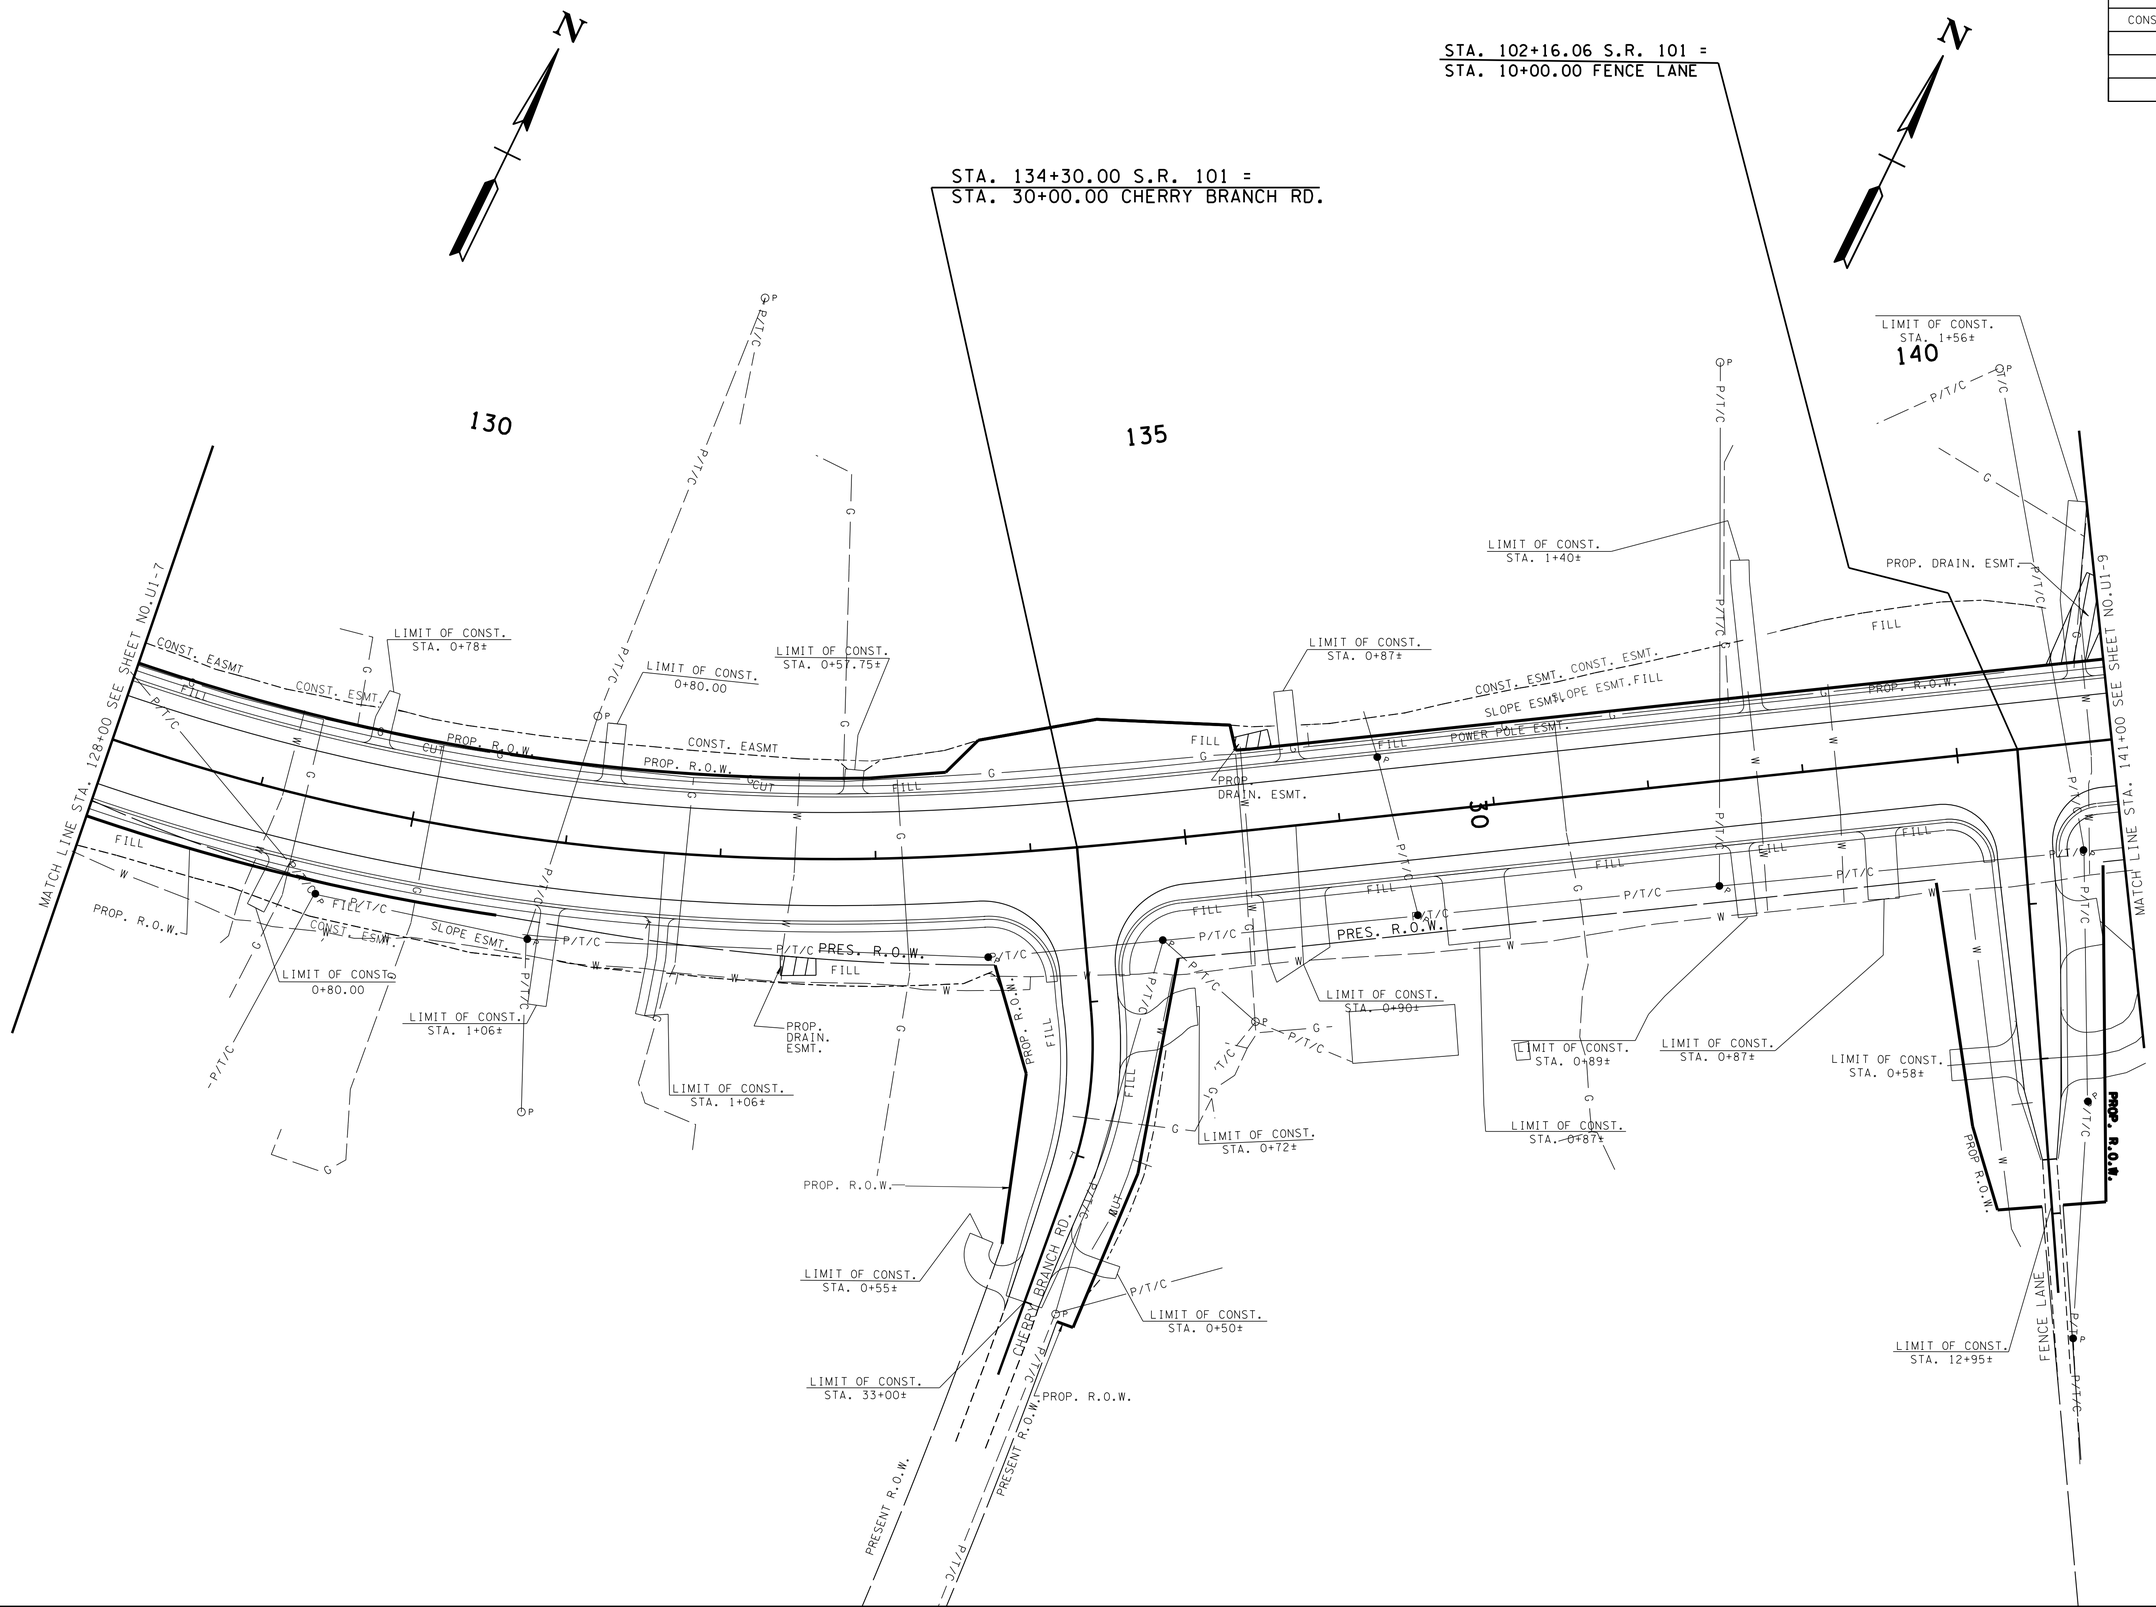

STATE OF TENNESSEE
DEPARTMENT OF TRANSPORTATION

UTILITY REFERENCE

STA. 128+00 TO STA. 141+00

NTS

29-APR-2015 13:21
\\JJ02WF01.tdot.state.tn.us\02Shared\Reg 2 ROW Utilities\DRAWINGS\Cumberland\100260.01\100268.01\04-100260-01-Utility-U1\U1-8.sht

TYPE	YEAR	PROJECT NO.	SHEET NO.
CONST.	2015	18038-3240-14	U1-9

TENNESSEE D.O.T.
DESIGN DIVISION
FILE NO.

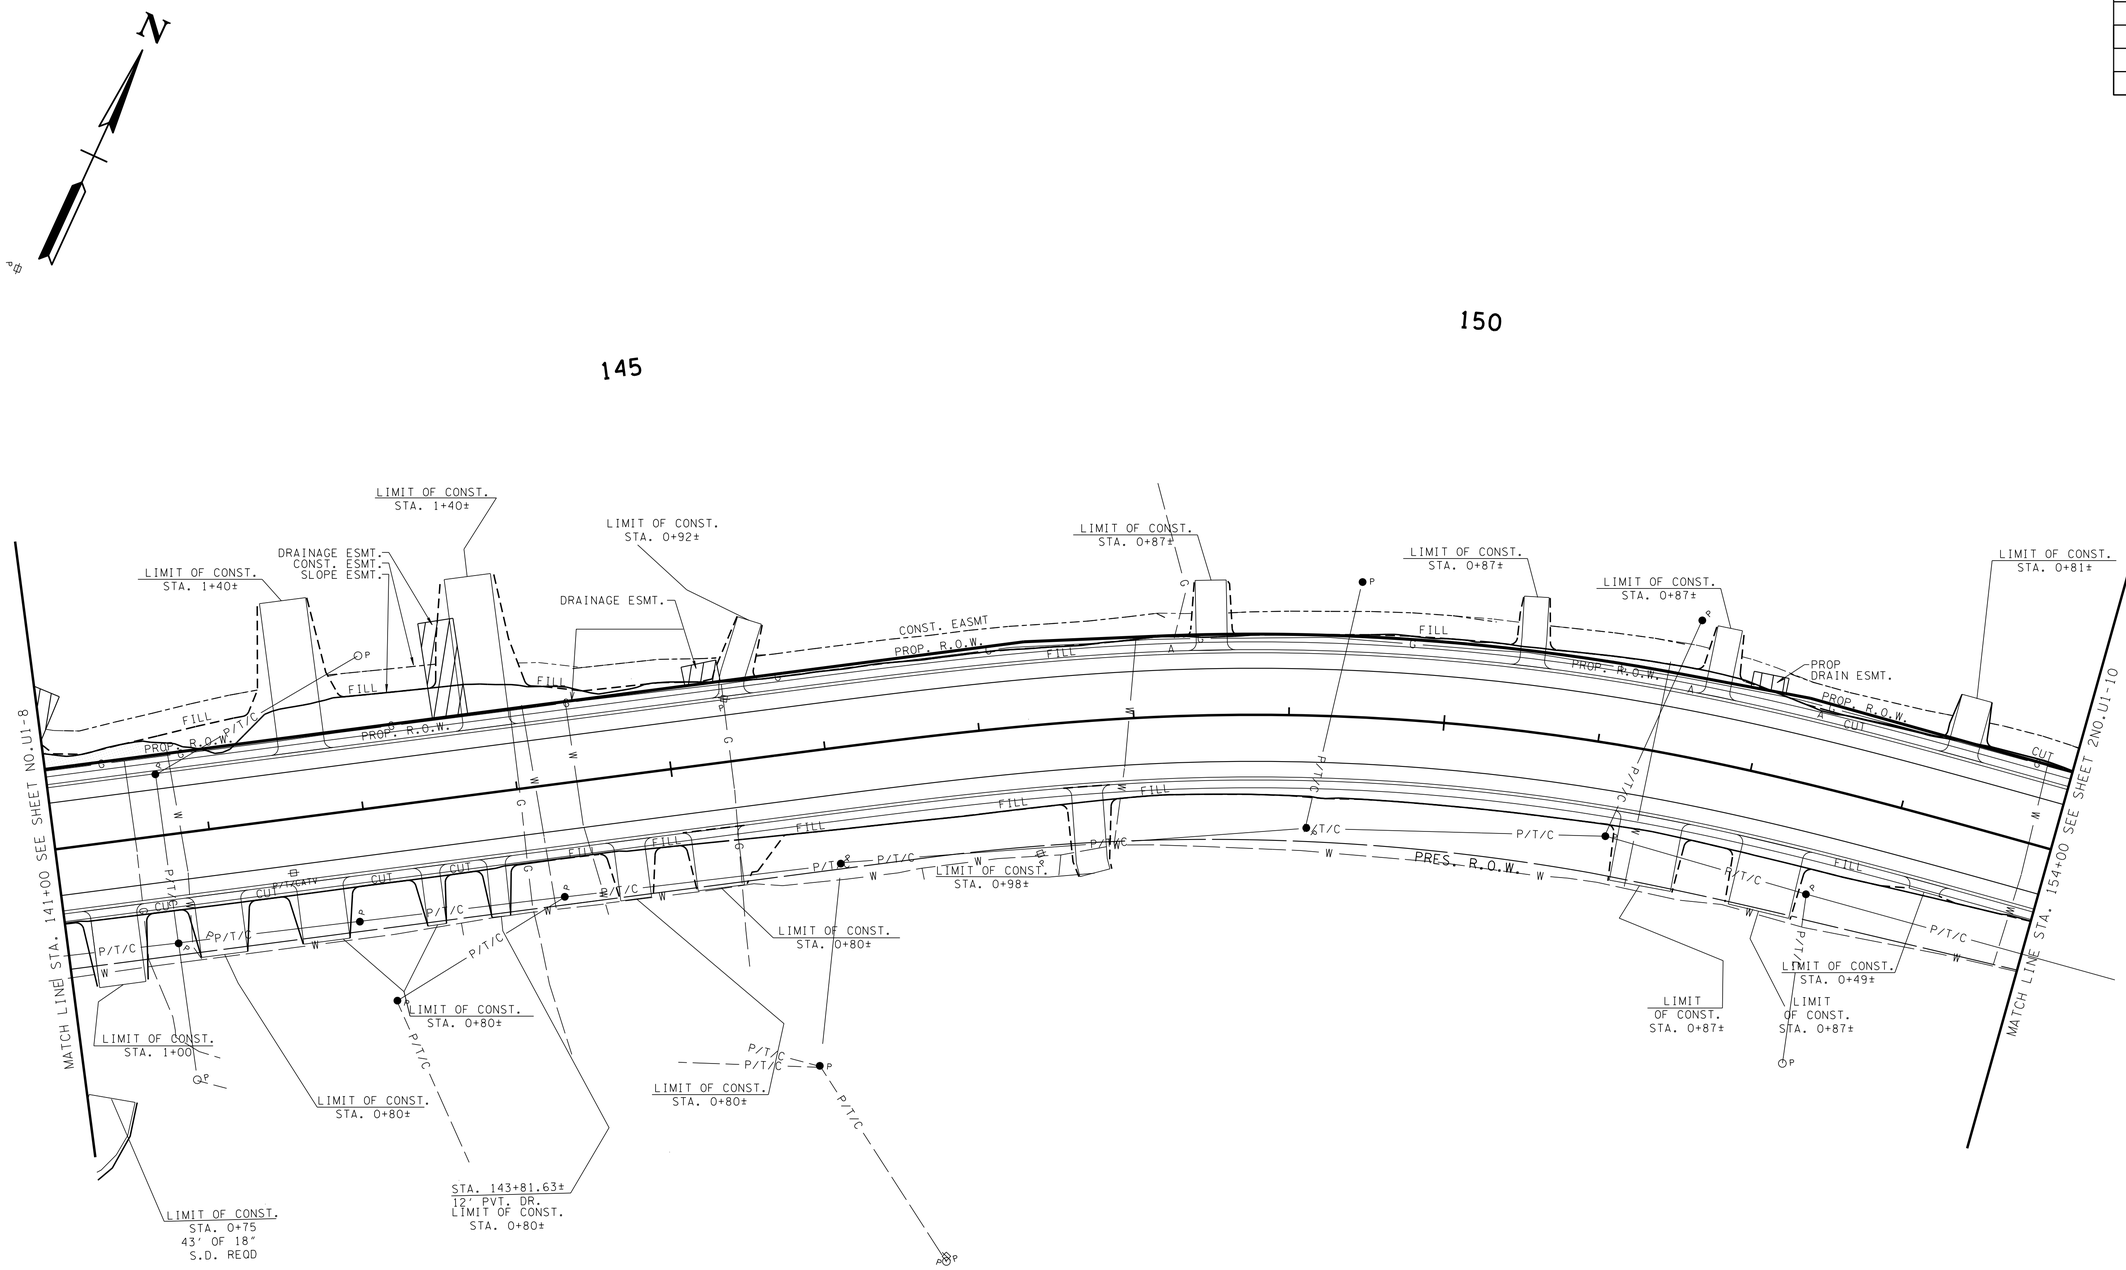

STATE OF TENNESSEE
DEPARTMENT OF TRANSPORTATION

UTILITY REFERENCE

STA. 141+00 TO STA. 154+00

NTS

29-APR-2015 13:21
\\J02WF01.tdot.state.tn.us\02Shared\Reg 2 ROW Utilities\DRAWINGS\Cumberland\100260.01\100268.01\04-100260-01-Utility-UI\UI-9.sht

TYPE	YEAR	PROJECT NO.	SHEET NO.
CONST.	2015	18038-3240-14	U1-10

TENNESSEE D.O.T.
DESIGN DIVISION
FILE NO.

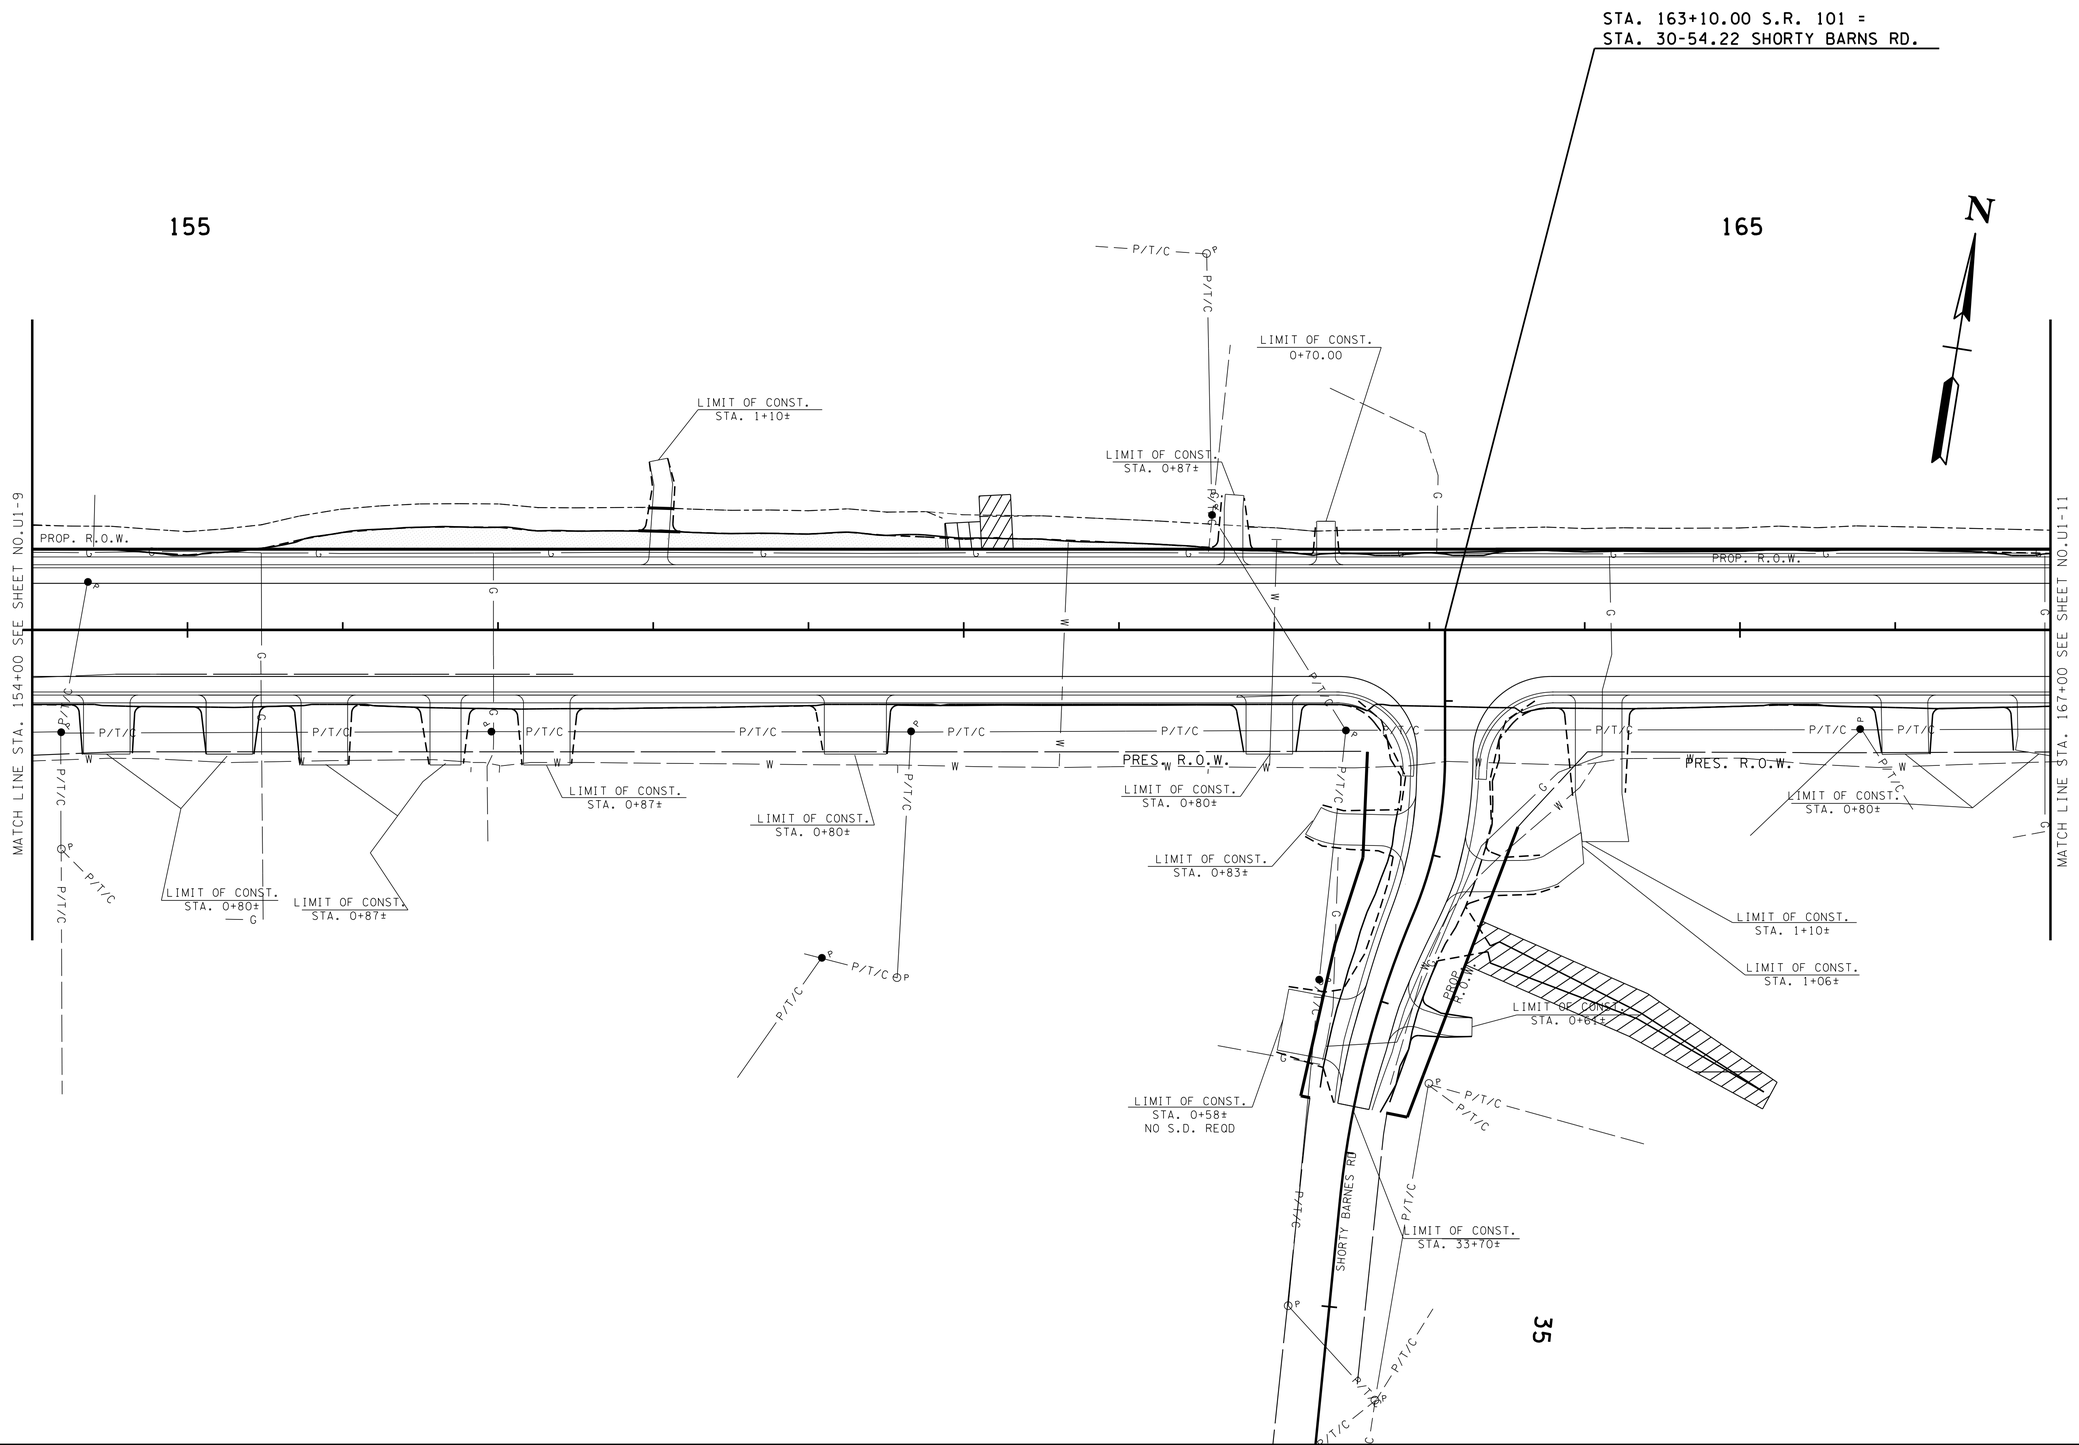

STATE OF TENNESSEE
DEPARTMENT OF TRANSPORTATION

UTILITY REFERENCE

STA. 154+00 TO STA. 167+00

NTS

29-APR-2015 13:21
\\JJ02WF01.tdot.state.tn.us\02Shared\Reg 2 ROW Utilities\DRAWINGS\Cumberland\100260.01\00268.01\04-100260-01-Utility-U1\U1-10.sht

TYPE	YEAR	PROJECT NO.	SHEET NO.
CONST.	2015	18038-3240-14	U1-11

TENNESSEE D.O.T.
DESIGN DIVISION
FILE NO.

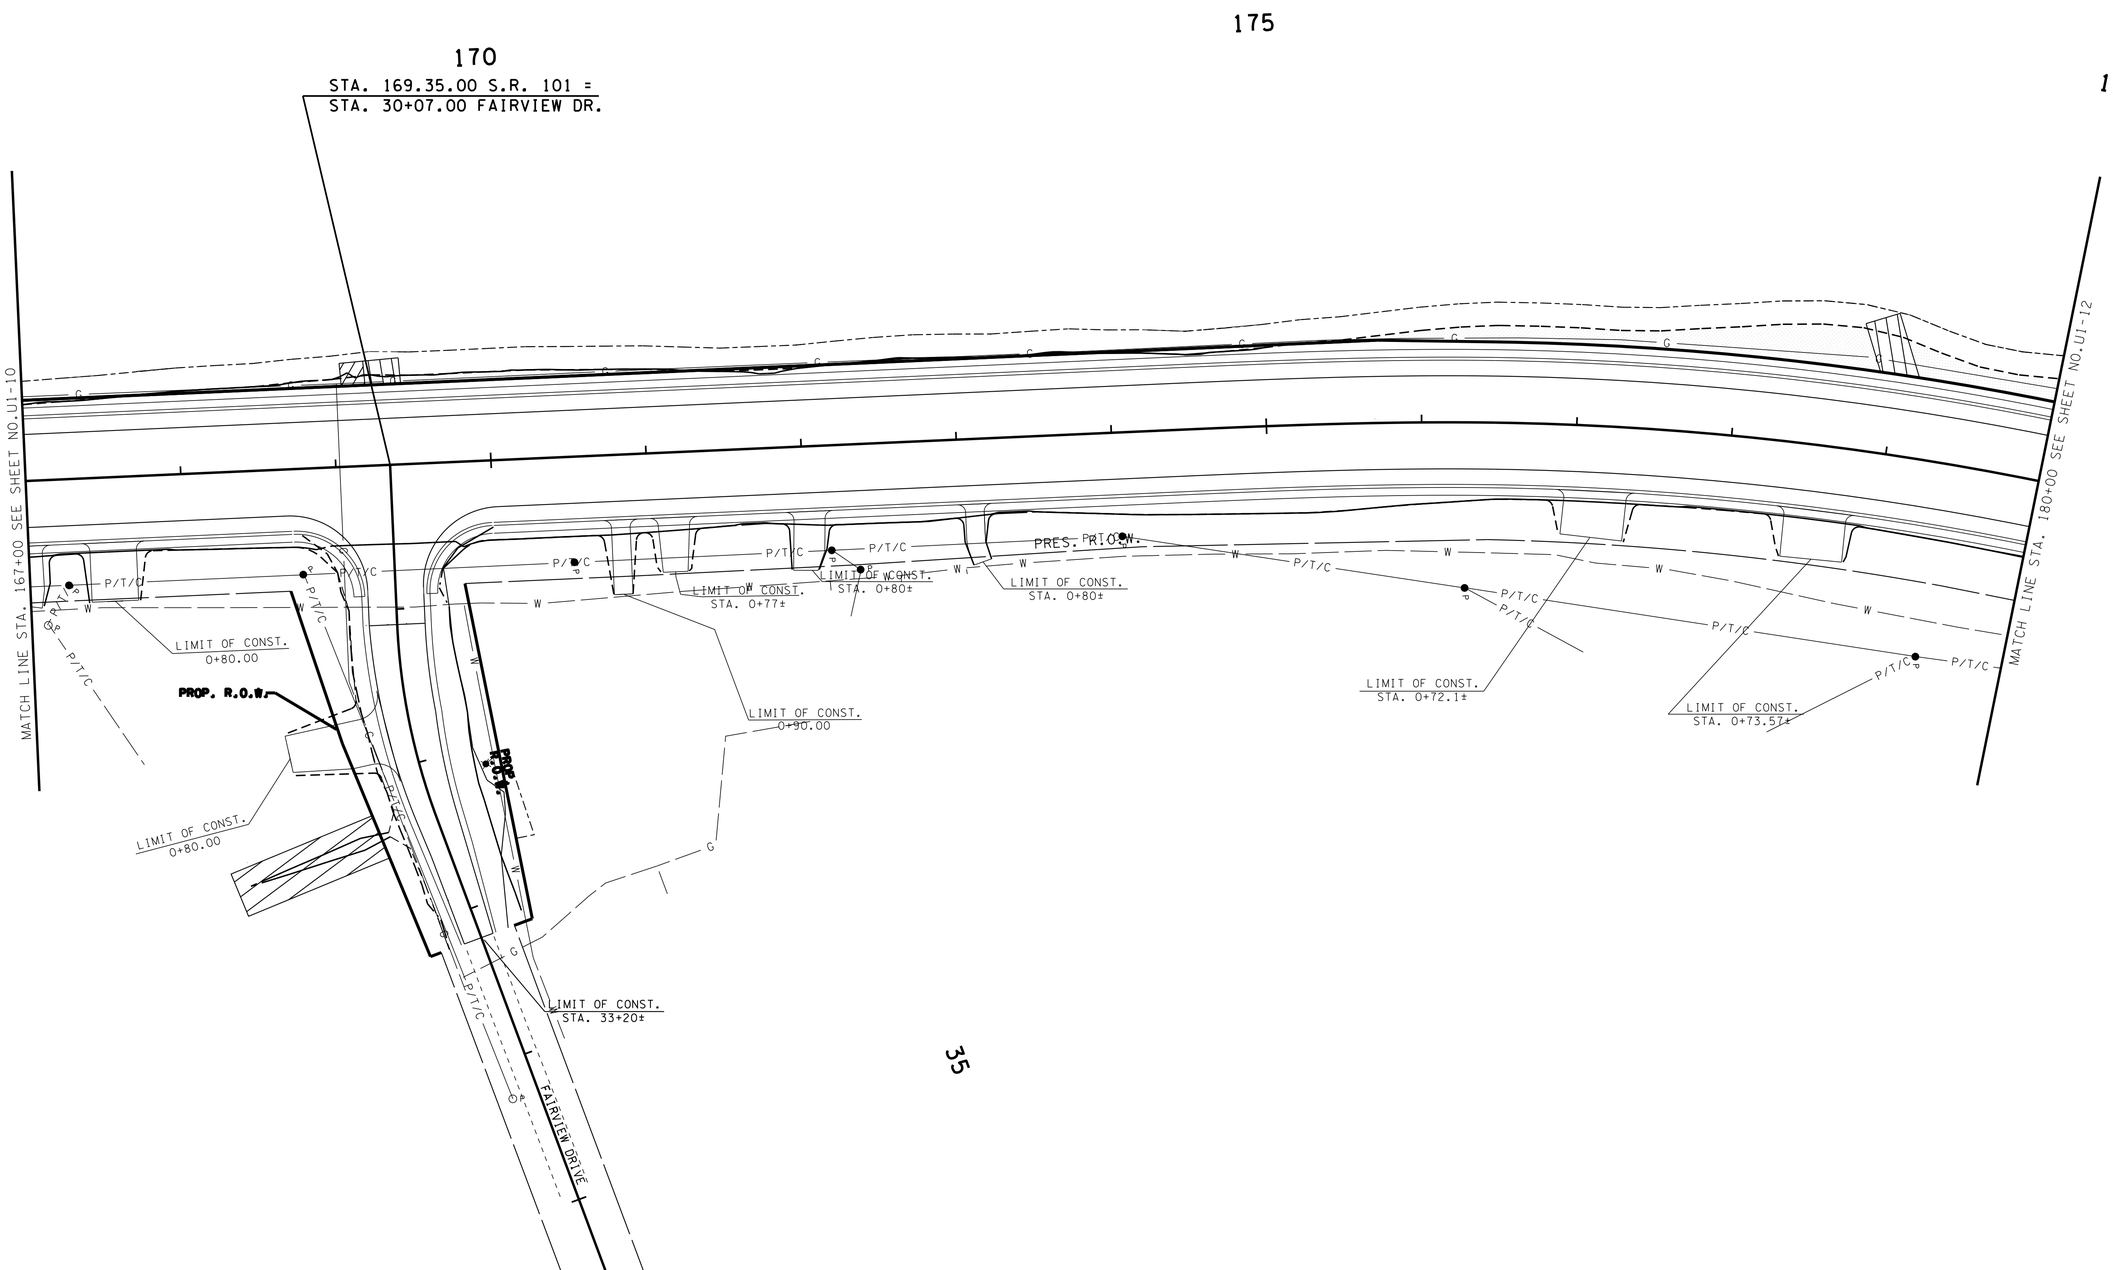

35

STATE OF TENNESSEE
DEPARTMENT OF TRANSPORTATION

UTILITY REFERENCE

STA. 167+00 TO STA. 180+00

NTS

29-APR-2015 13:21
\\JU02WF01.tdot.state.tn.us\02Shared\Reg 2 ROW Utilities\DRAWINGS\Cumberland\100260.01\100268.01\04-100260-01-Utility-UN\U1-11.sht

TYPE	YEAR	PROJECT NO.	SHEET NO.
CONST.	2015	18038-3240-14	U1-12

TENNESSEE D.O.T.
DESIGN DIVISION
FILE NO.

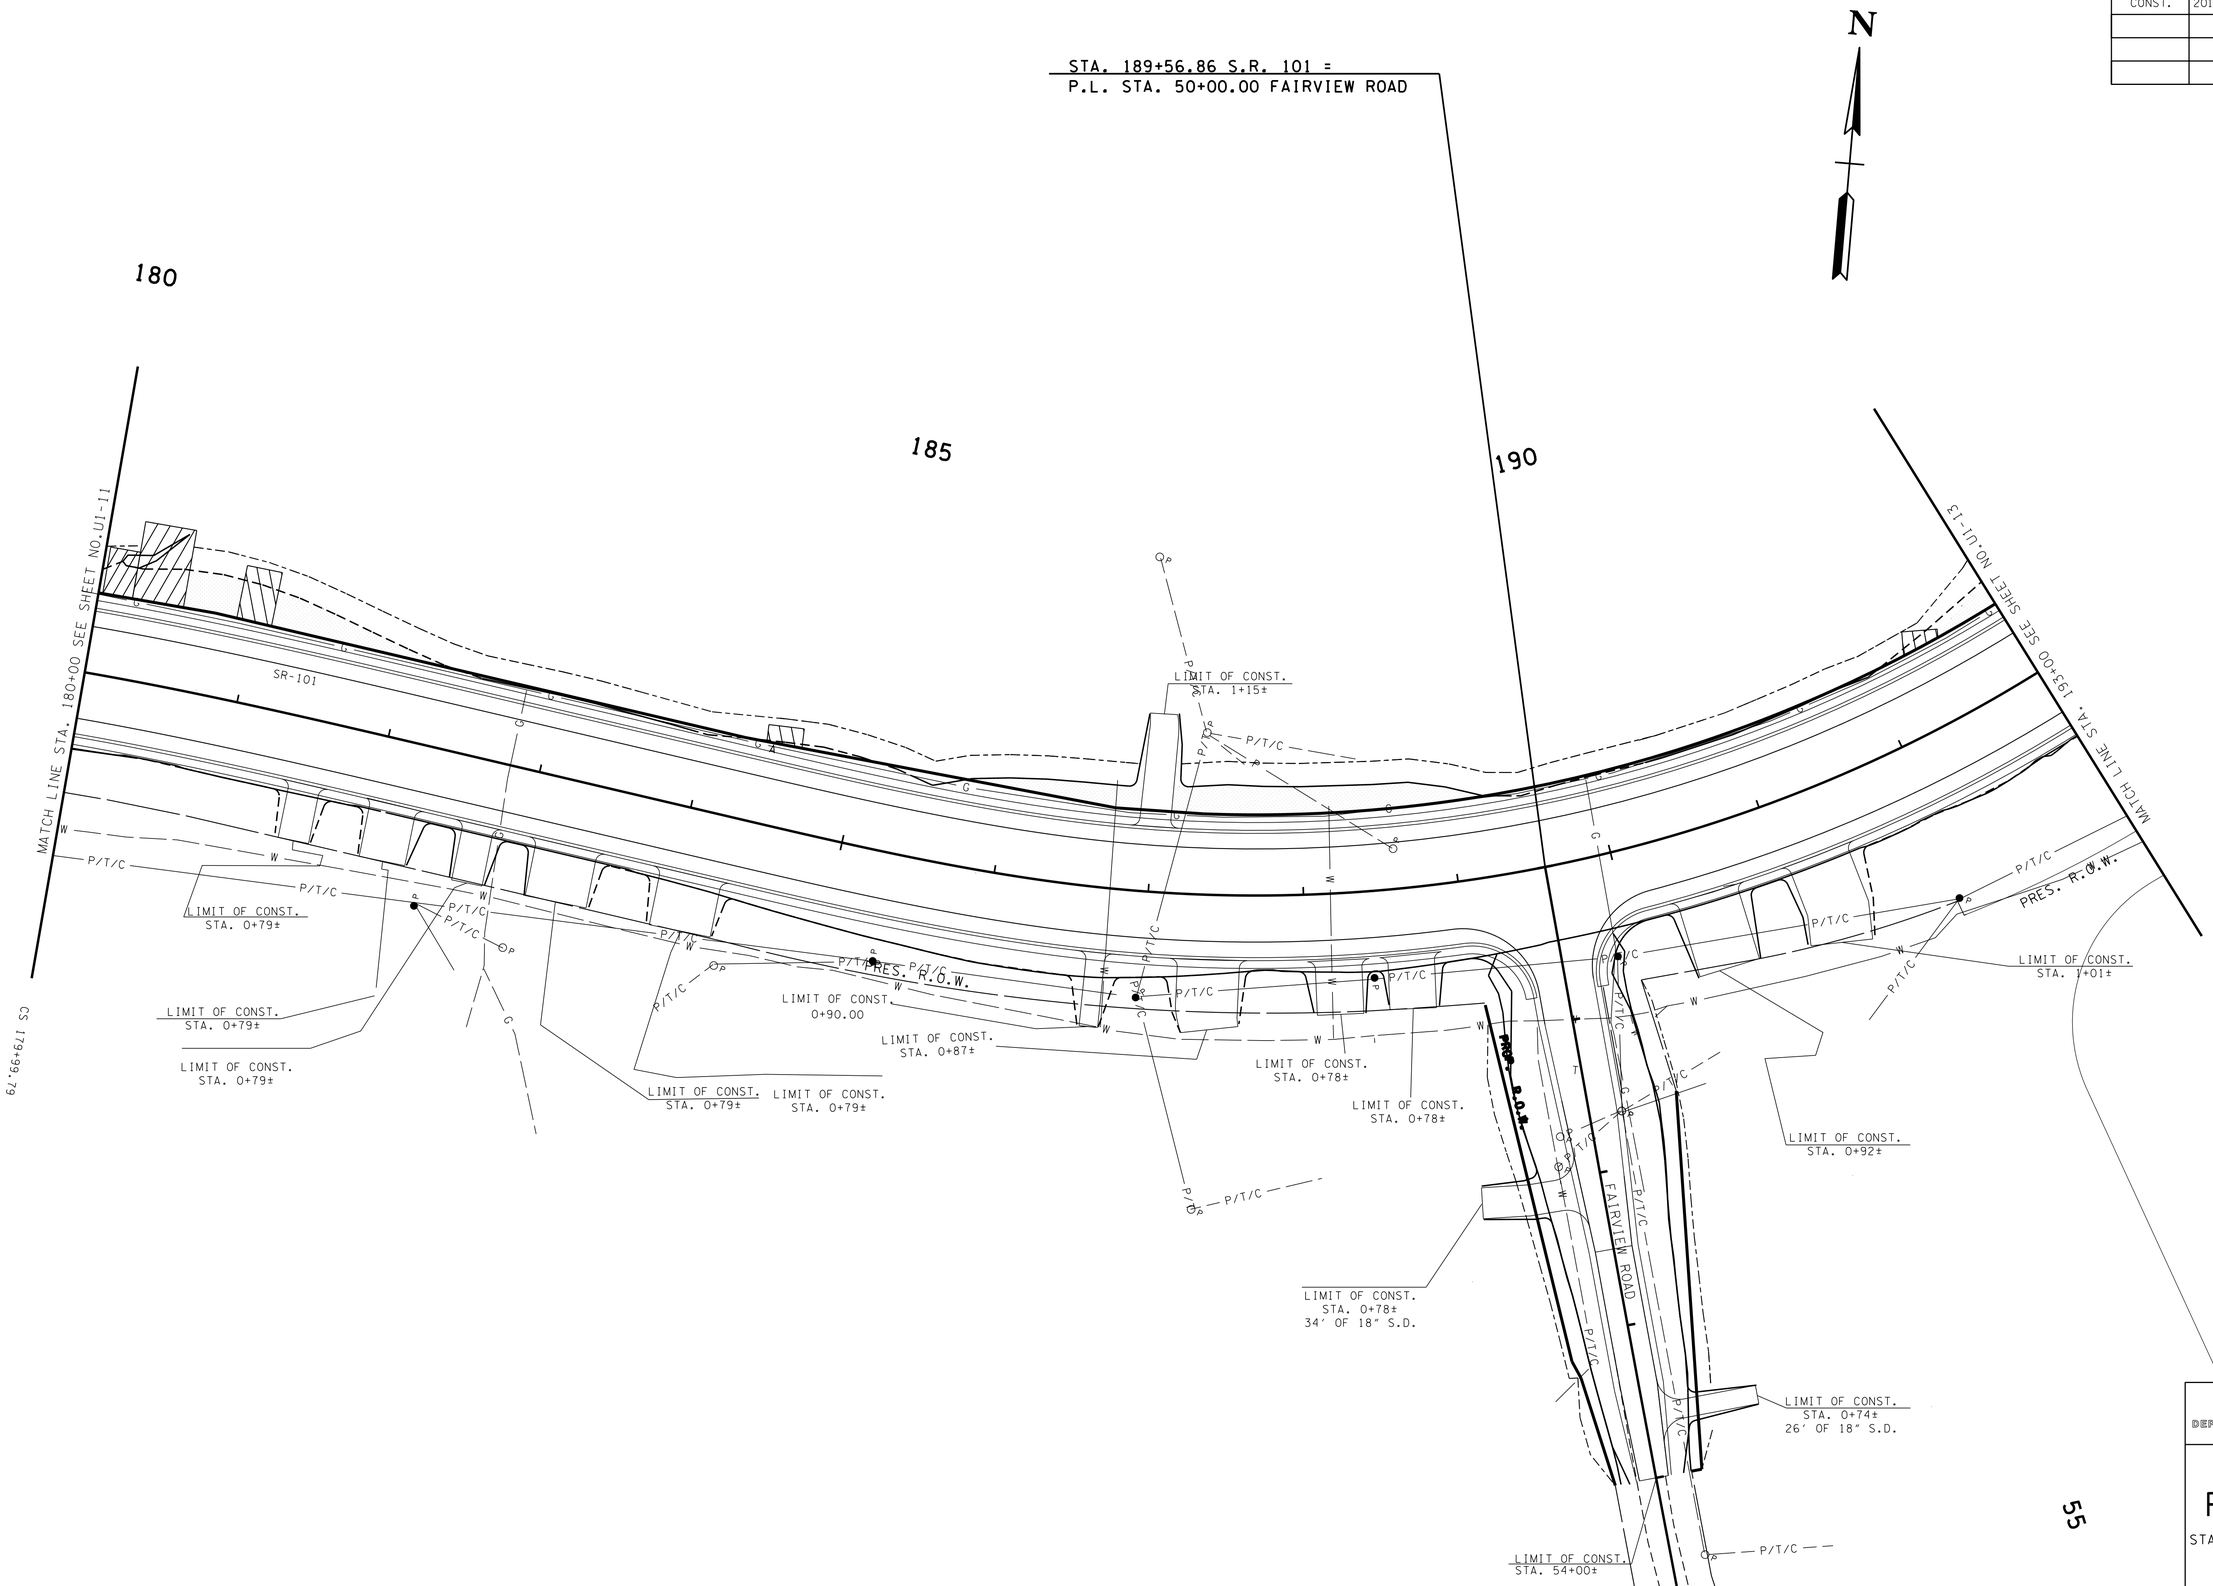

STATE OF TENNESSEE
DEPARTMENT OF TRANSPORTATION

UTILITY REFERENCE

STA. 180+00 TO STA. 193+00

NTS

29-APR-2015 13:21
\\JJ02WF01.tdot.state.tn.us\02Shared\Reg 2 ROW Utilities\DRAWINGS\Cumberland\00260.01\00268.01\04-100260-01-Utility-U1\U1-12.sht

TYPE	YEAR	PROJECT NO.	SHEET NO.
CONST.	2015	18038-3240-14	U1-13

TENNESSEE D.O.T.
DESIGN DIVISION
FILE NO.

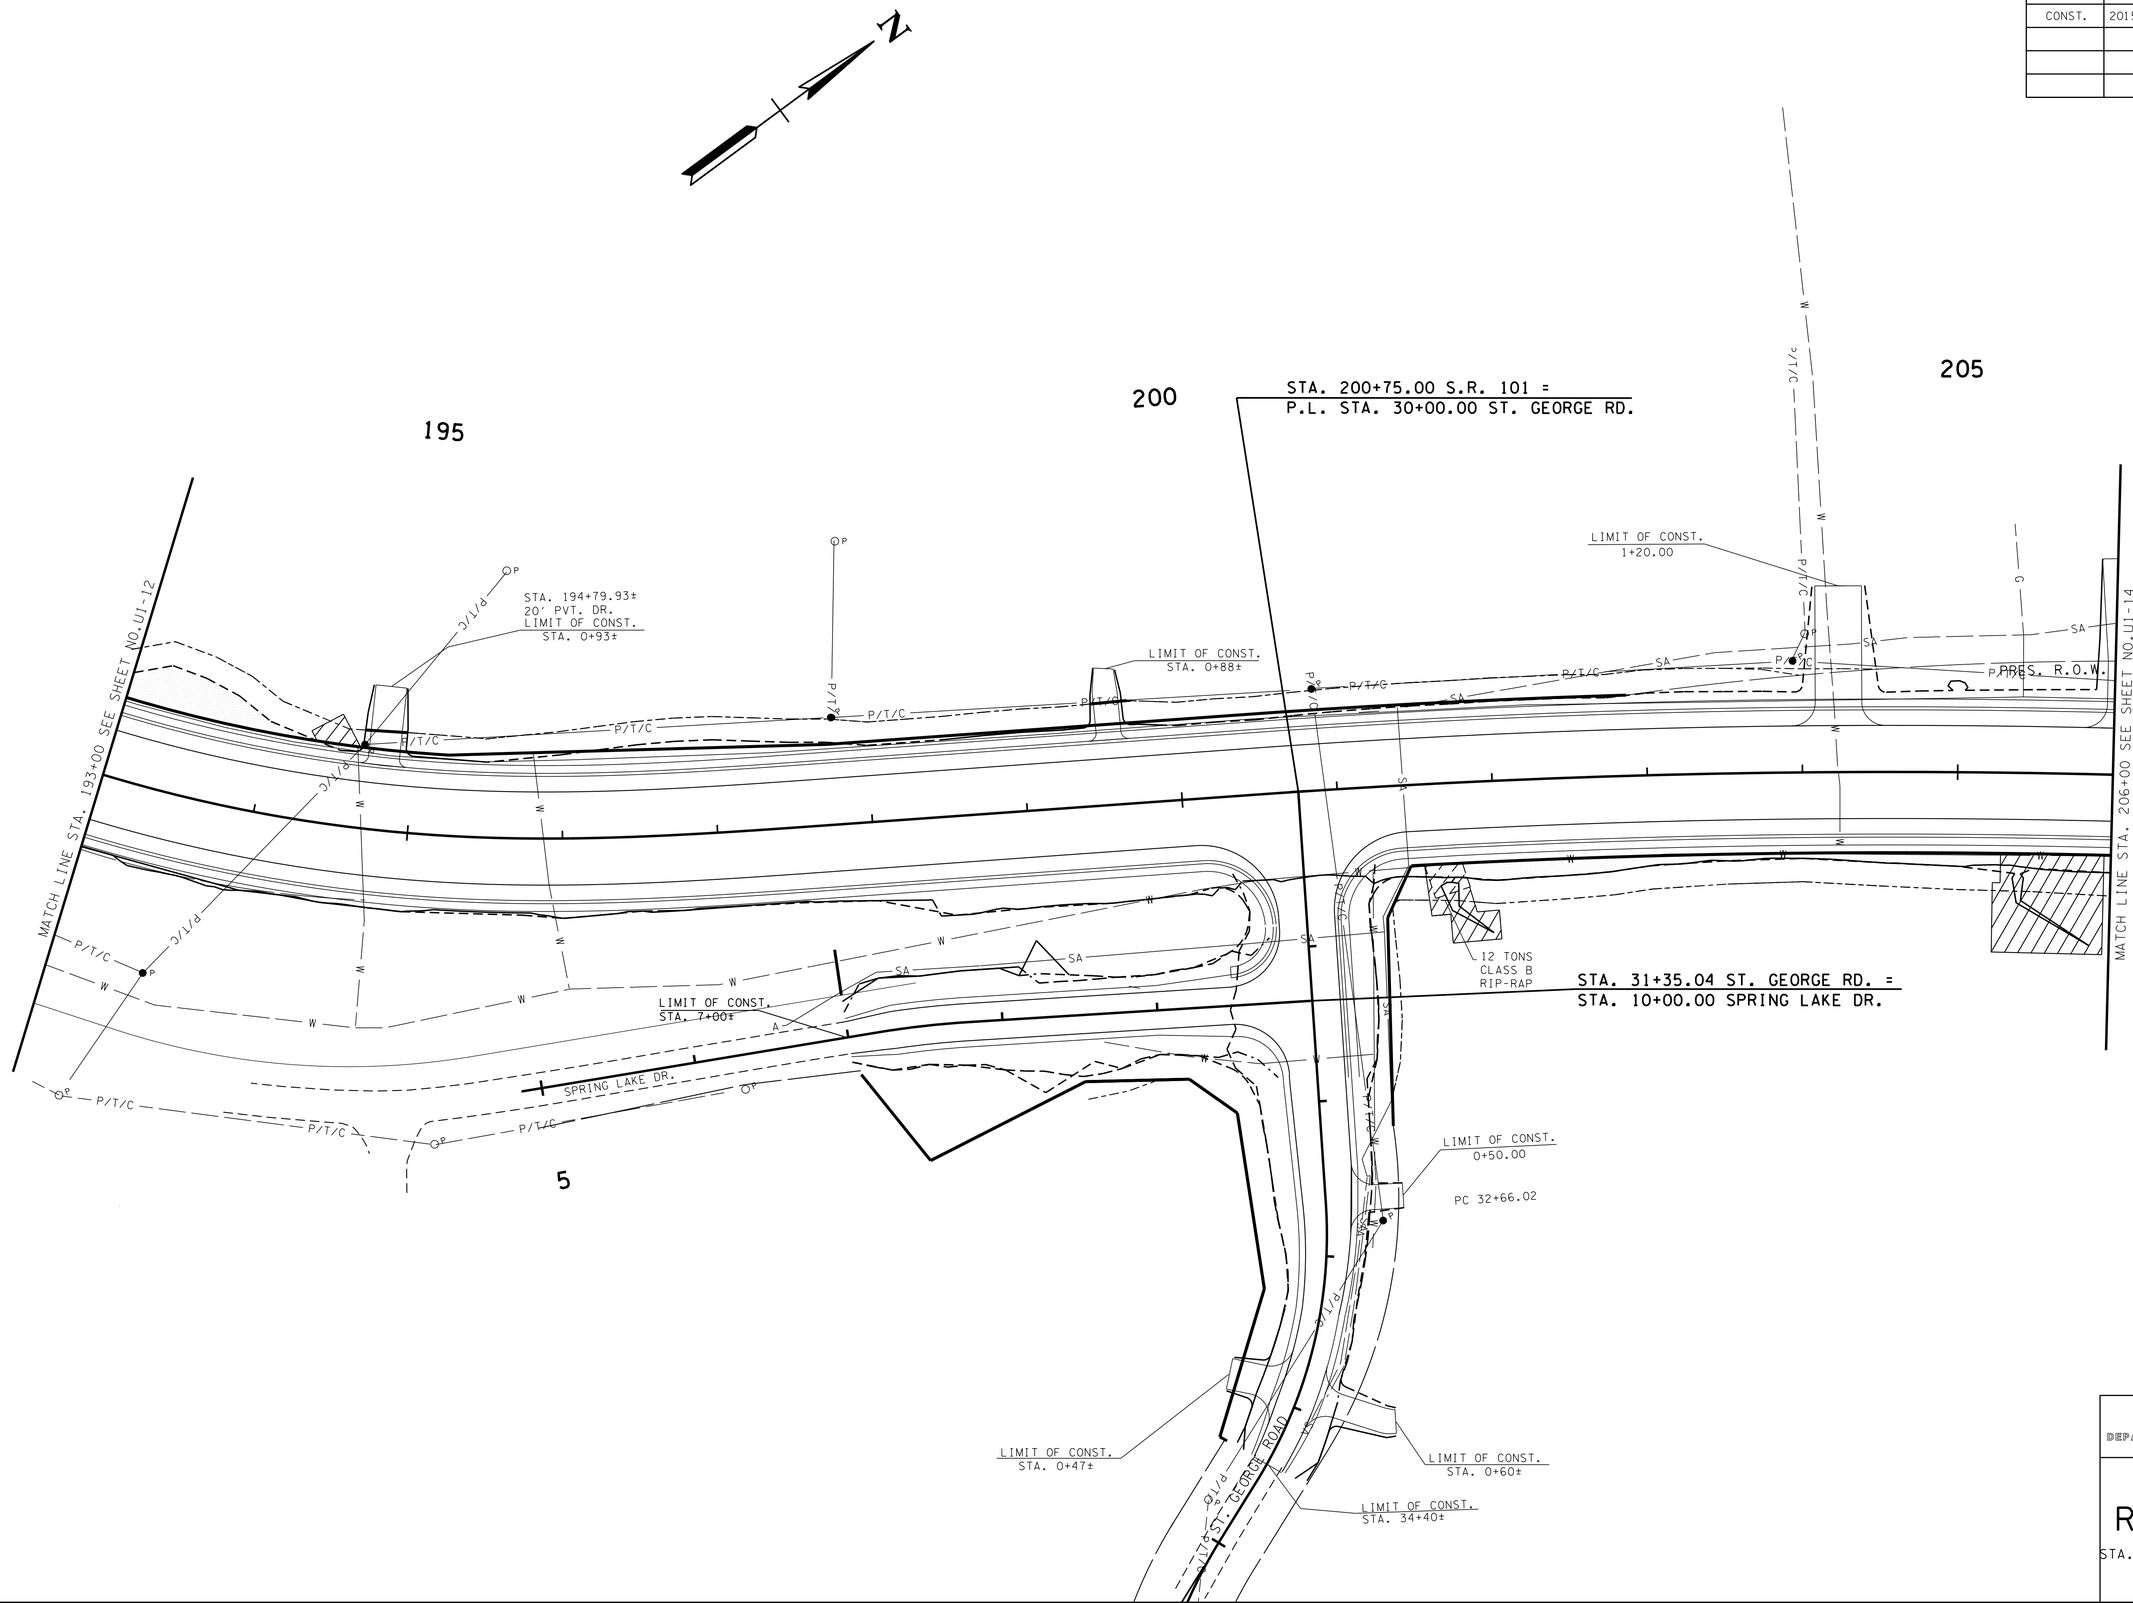

STATE OF TENNESSEE
DEPARTMENT OF TRANSPORTATION

UTILITY REFERENCE

STA. 193+00 TO STA. 206+00

NTS

29-APR-2015 13:21
\\J02WF01.tdot.state.tn.us\02Shared\Reg 2 ROW Utilities\DRAWINGS\Cumberland\100260.01\100268.01\04-100260-01-Utility-U1\U1-13.sht

TYPE	YEAR	PROJECT NO.	SHEET NO.
CONST.	2015	18038-3240-14	U1-14

TENNESSEE D.O.T.
DESIGN DIVISION
FILE NO.

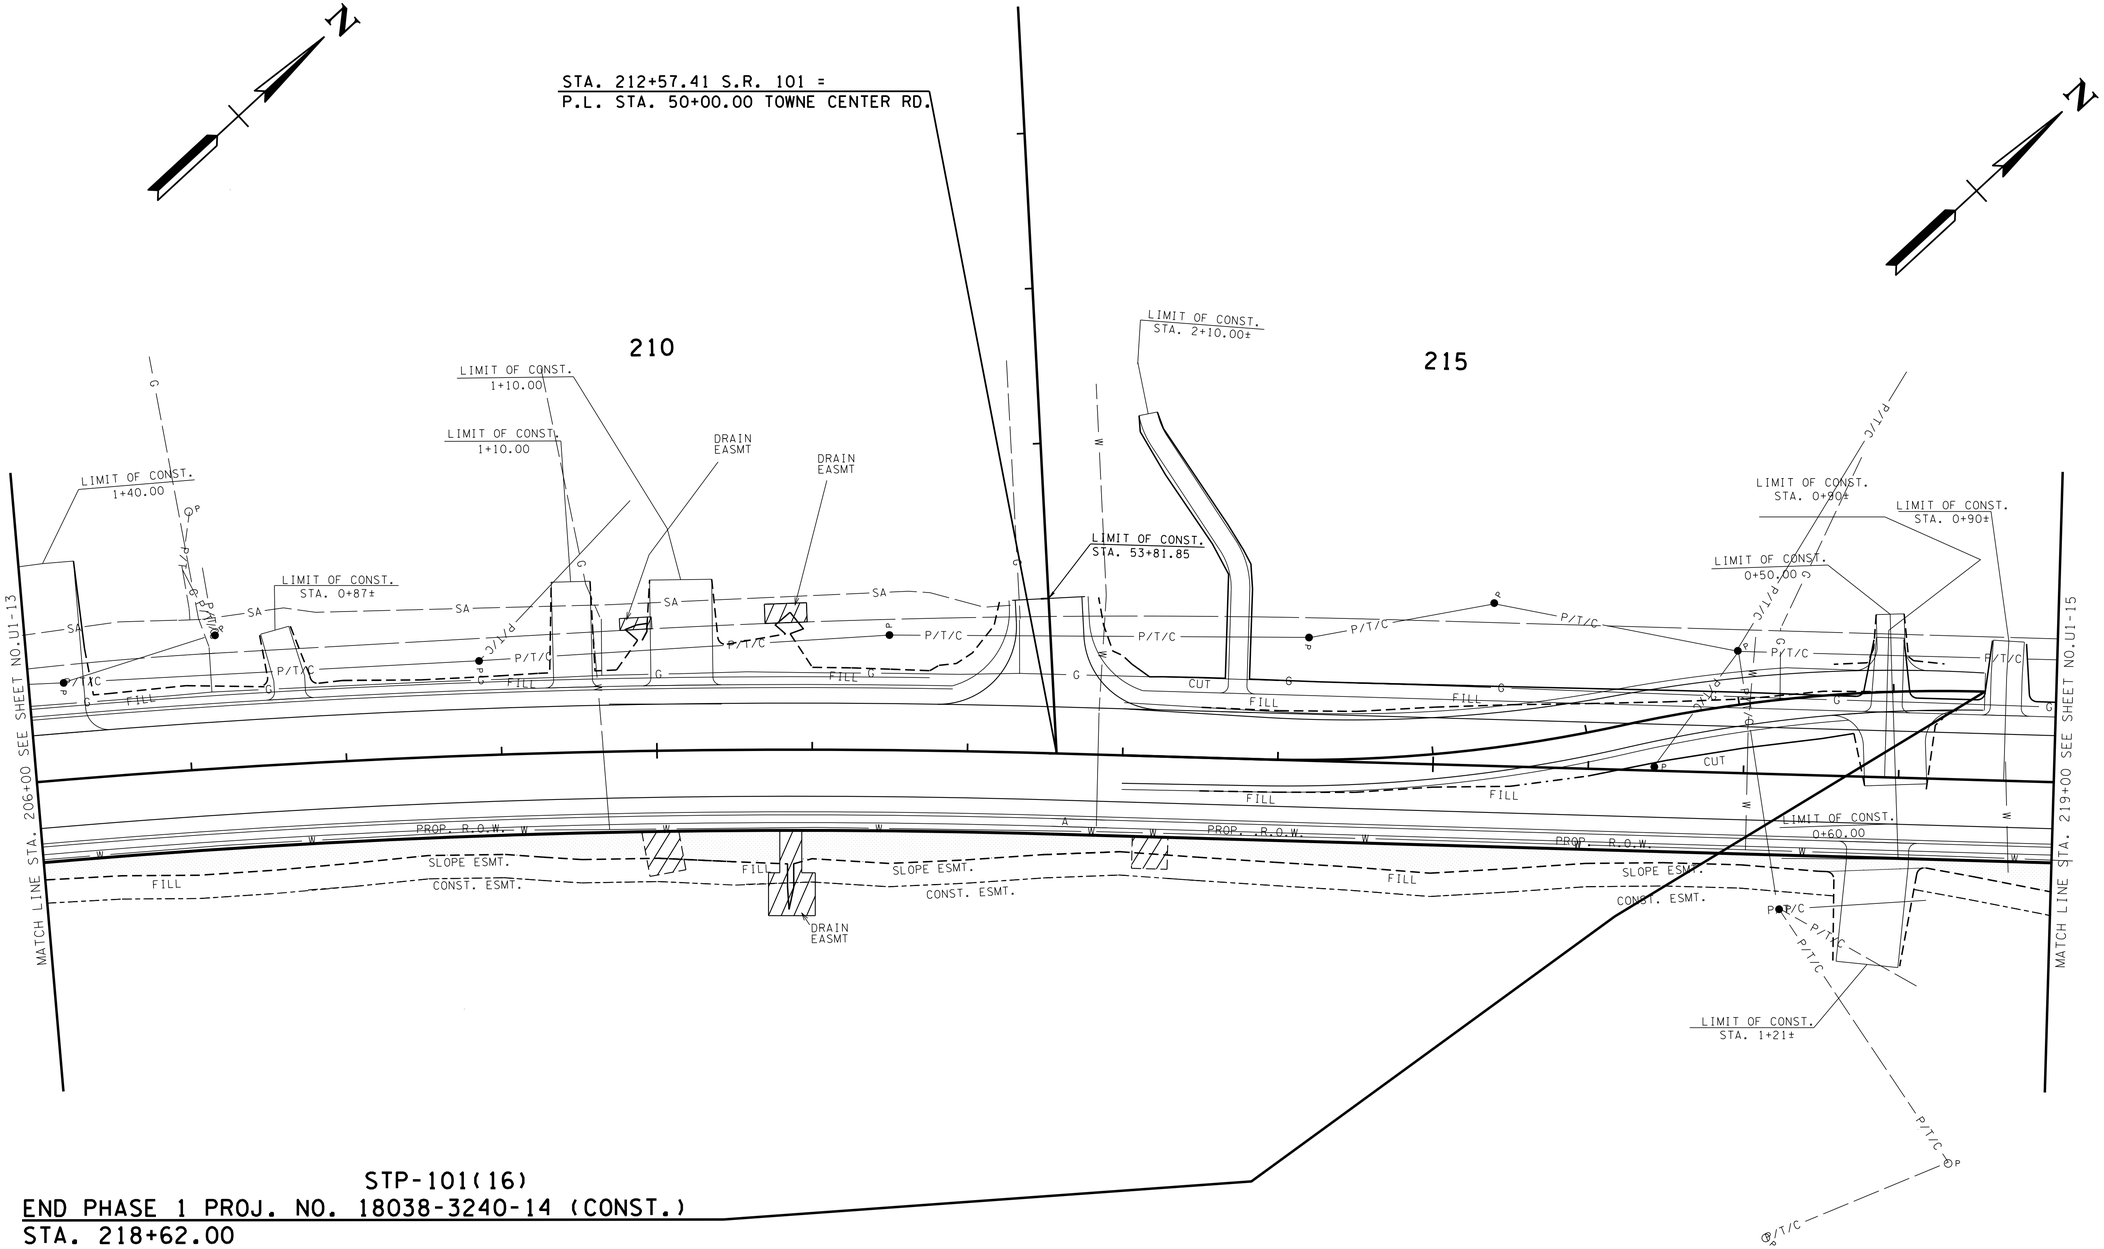

STP-101(16)
END PHASE 1 PROJ. NO. 18038-3240-14 (CONST.)
STA. 218+62.00

STATE OF TENNESSEE
DEPARTMENT OF TRANSPORTATION

UTILITY REFERENCE

STA. 206+00 TO STA. 219+00

NTS

29-APR-2015 13:21
\\JJ02WF01.tdot.state.tn.us\02Shared\Reg 2 ROW Utilities\DRAWINGS\Cumberland\100260.01\100268.01\04-100260-01-Utility-U1\U1-14.sht

TYPE	YEAR	PROJECT NO.	SHEET NO.
CONST.	2015	18038-3240-14	U1-15

TENNESSEE D.O.T.
DESIGN DIVISION
FILE NO.

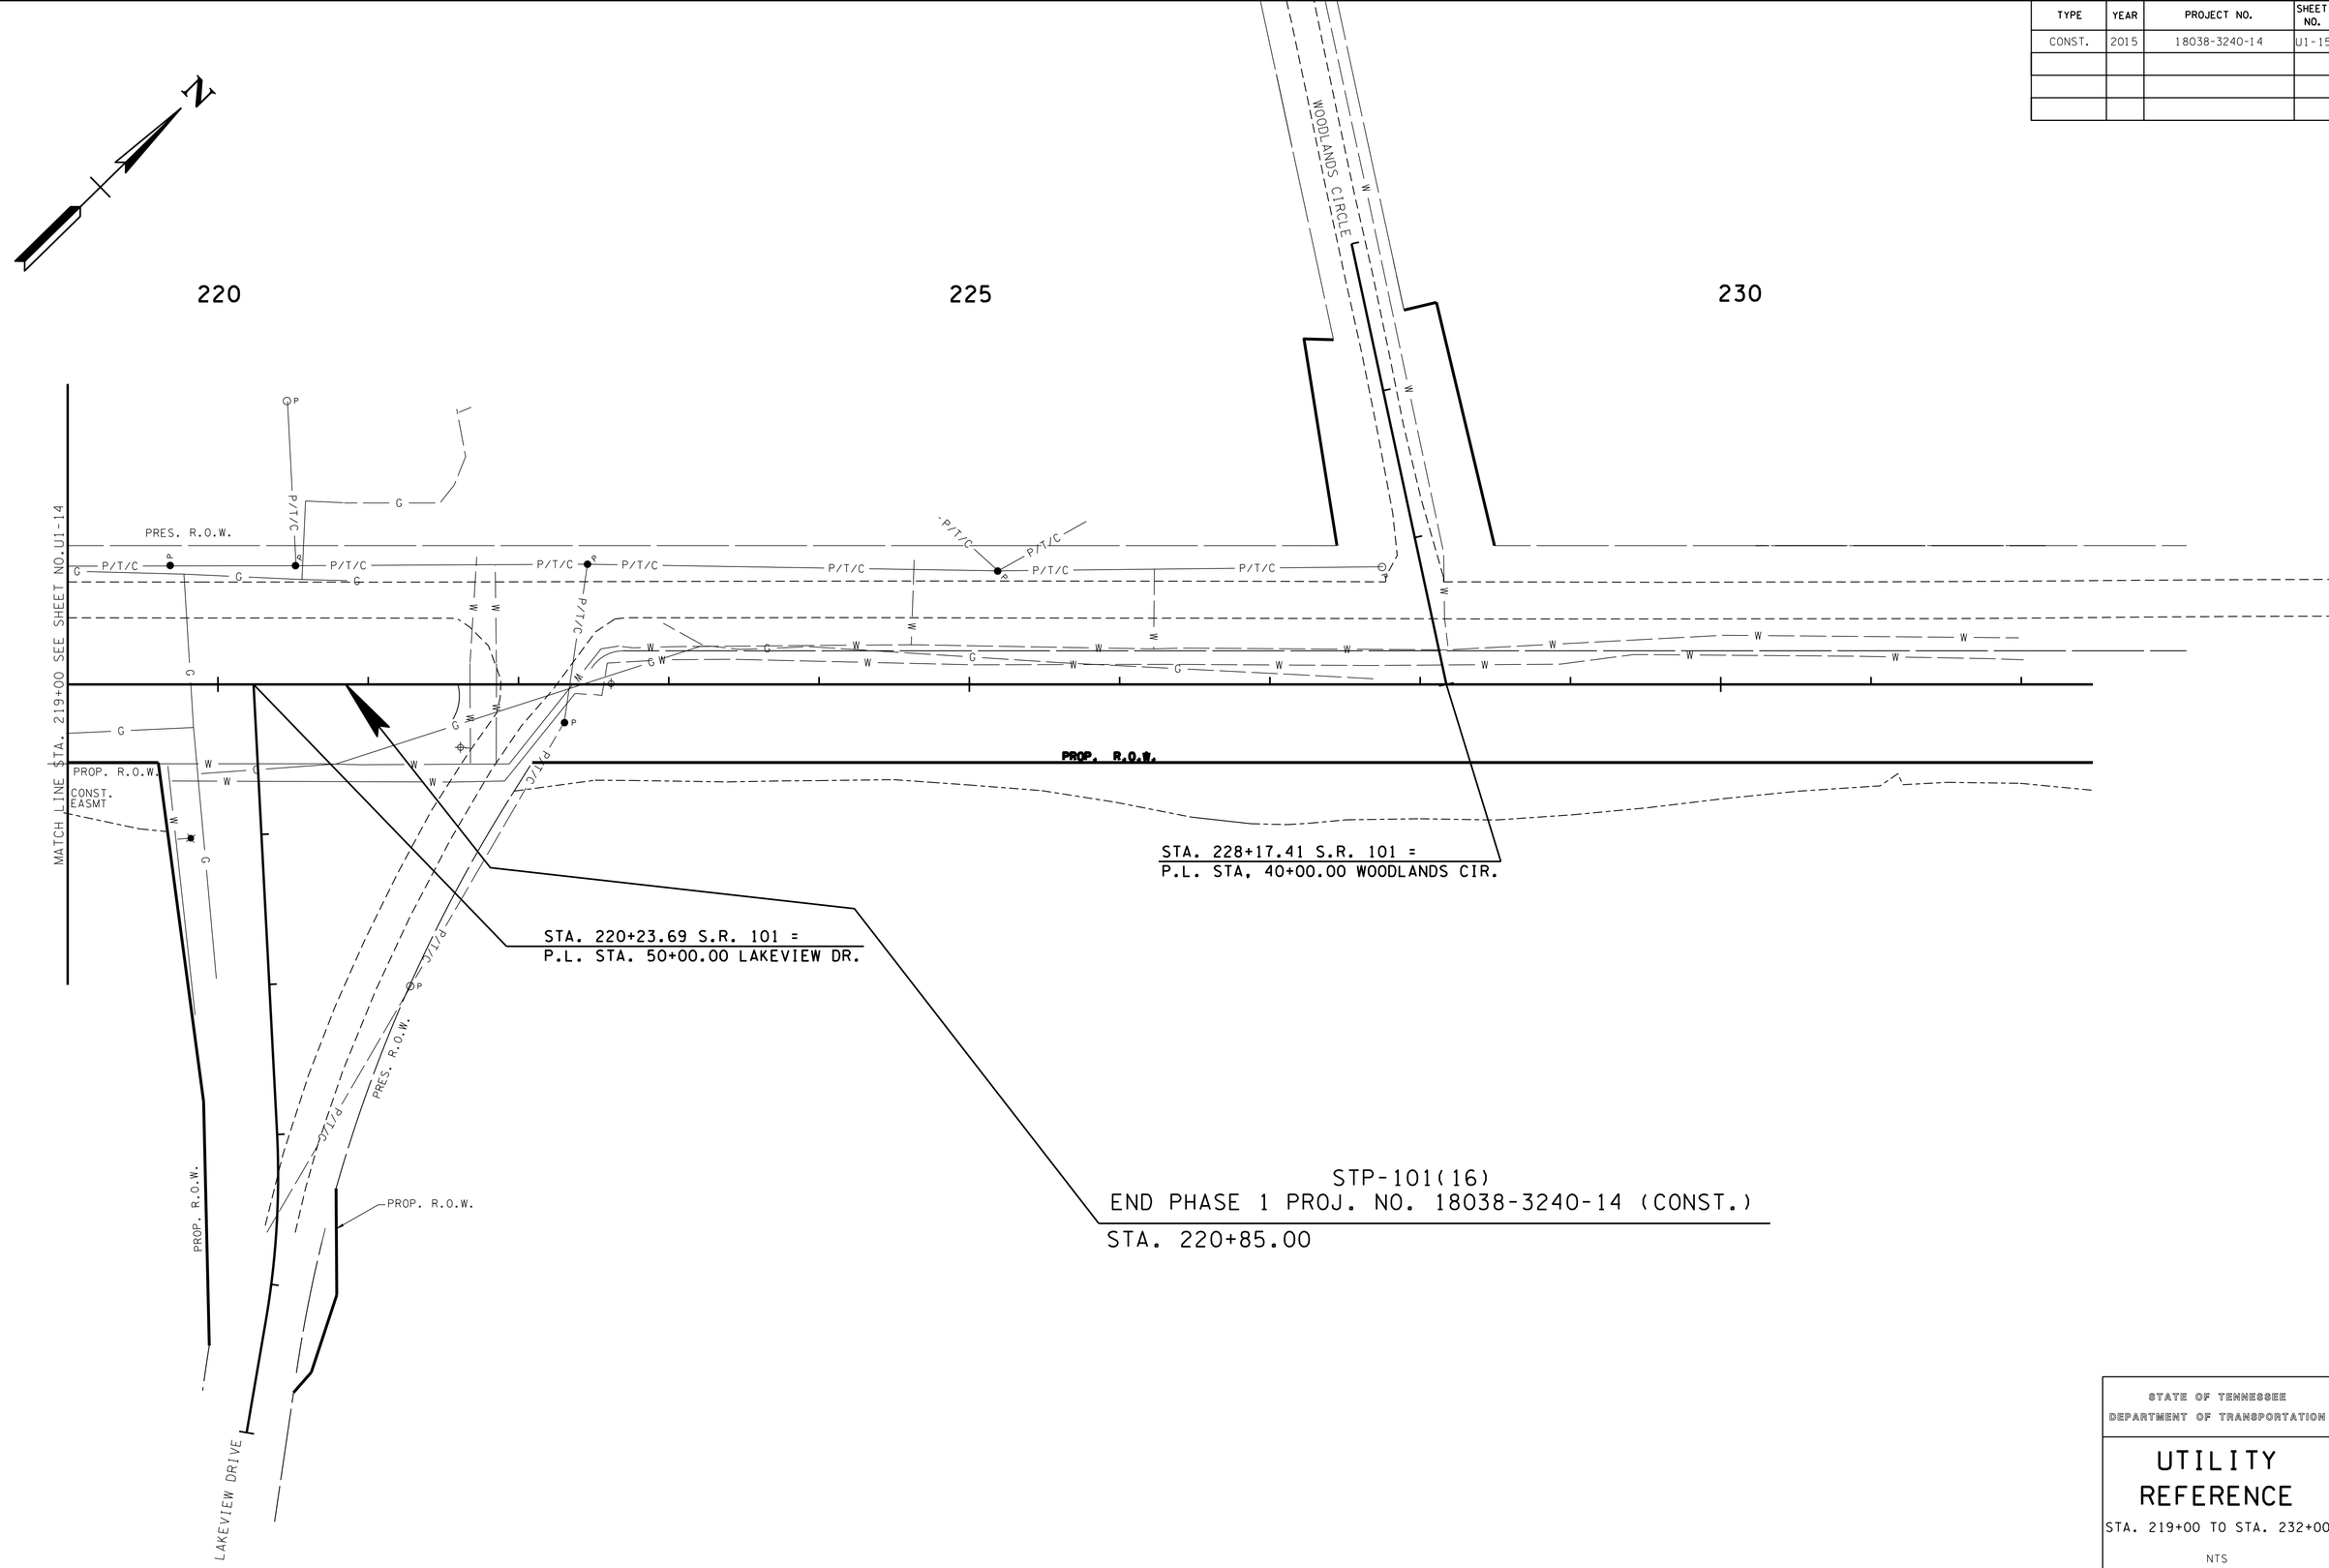

STATE OF TENNESSEE
DEPARTMENT OF TRANSPORTATION

UTILITY REFERENCE

STA. 219+00 TO STA. 232+00

NTS

29-APR-2015 13:21
\\JJ02WF01.tdot.state.tn.us\02Shared\Reg 2 ROW Utilities\DRAWINGS\Cumberland\100260.01\100268.01\04-100260-01-Utility-U1\U1-15.sht