SP1124F.DGN

CONST. NO. 79011-3266-94

PROJECT NO.	YEAR	SHEET NO.
BR-STP-1(283)	2015	

REVISIONS

NO.	DATE	BY	BRIEF DESCRIPTION

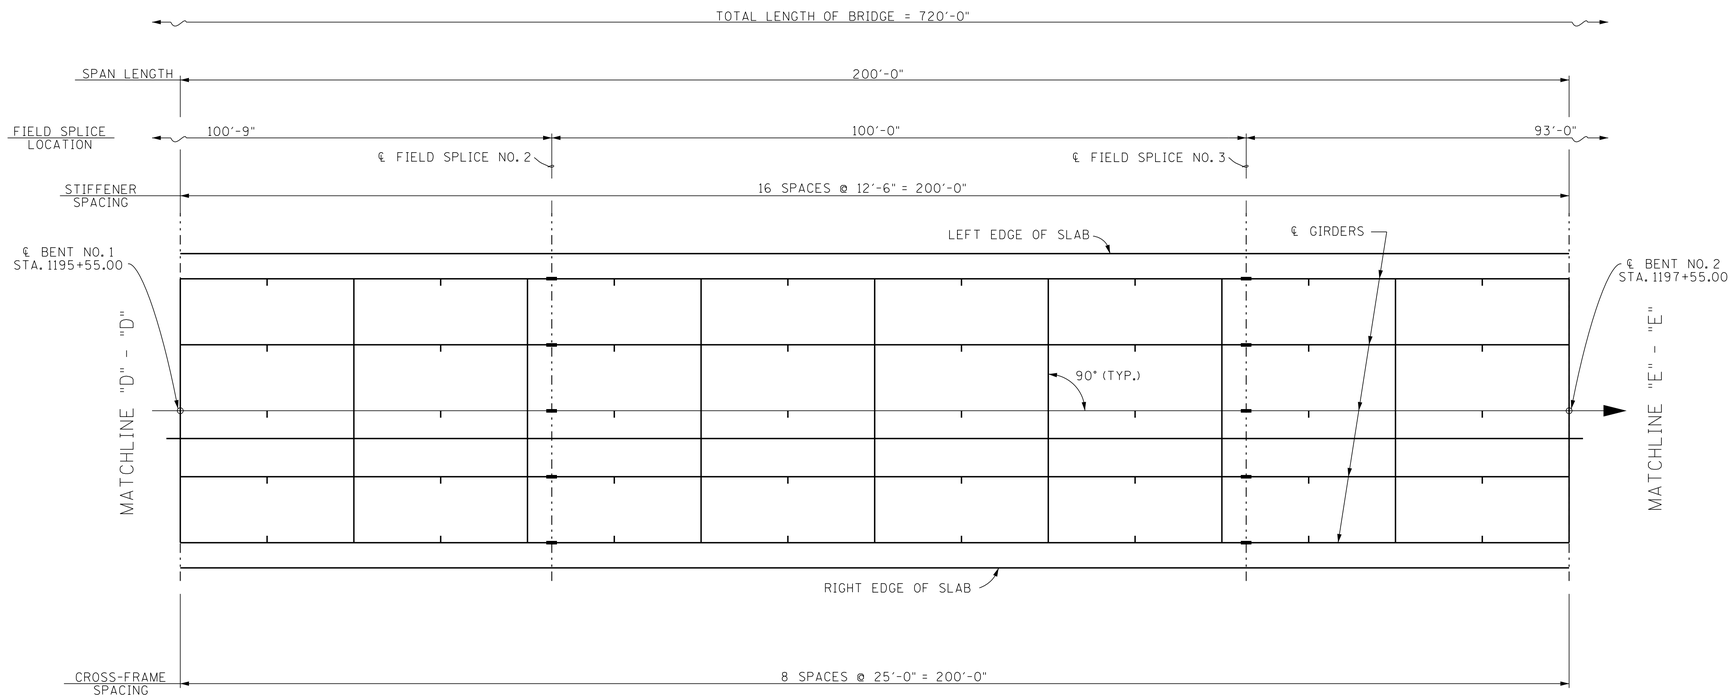

FRAMING PLAN

FOR MATCHLINE "D" - "D", SEE DWG. NO. U-56-116

FOR MATCHLINE "E" - "E", SEE DWG. NO. U-56-118

STATE OF TENNESSEE
DEPARTMENT OF TRANSPORTATION
SUPERSTRUCTURE DETAILS
STATE ROUTE 1
OVER
LOOSAHATCHIE RIVER
STATION 1197+55.00
SHELBY COUNTY
2015

CABRINA M. DIETERS
REGISTERED ENGINEER
No. 117
STATE OF TENNESSEE
05-01-2015

CORRECT Wayne G. Sepe
ENGINEER OF STRUCTURES

DESIGNED BY ADAM PRICE DATE 1-14
DRAWN BY T.R. KIRK DATE 12-14
SUPERVISED BY FIELDS/DIETERS DATE 12-14
CHECKED BY ADAM PRICE DATE 3-15

U-56-117