FF1124F.DGN

CONST. NO. 79011-3266-94

PROJECT NO.	YEAR	SHEET NO.
BR-STP-1(283)	2015	

REVISIONS

NO.	DATE	BY	BRIEF DESCRIPTION

(T) DENOTES: TEST PILE

(LT) DENOTES: LOAD TEST

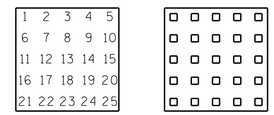

DETAIL "A"

FOR TABLE SHOWING PILE NUMBERS, PILE CUT-OFF ELEVATIONS, PILE TIP ELEVATIONS, AND PILE LENGTHS SEE DWG. NO. U-56-141

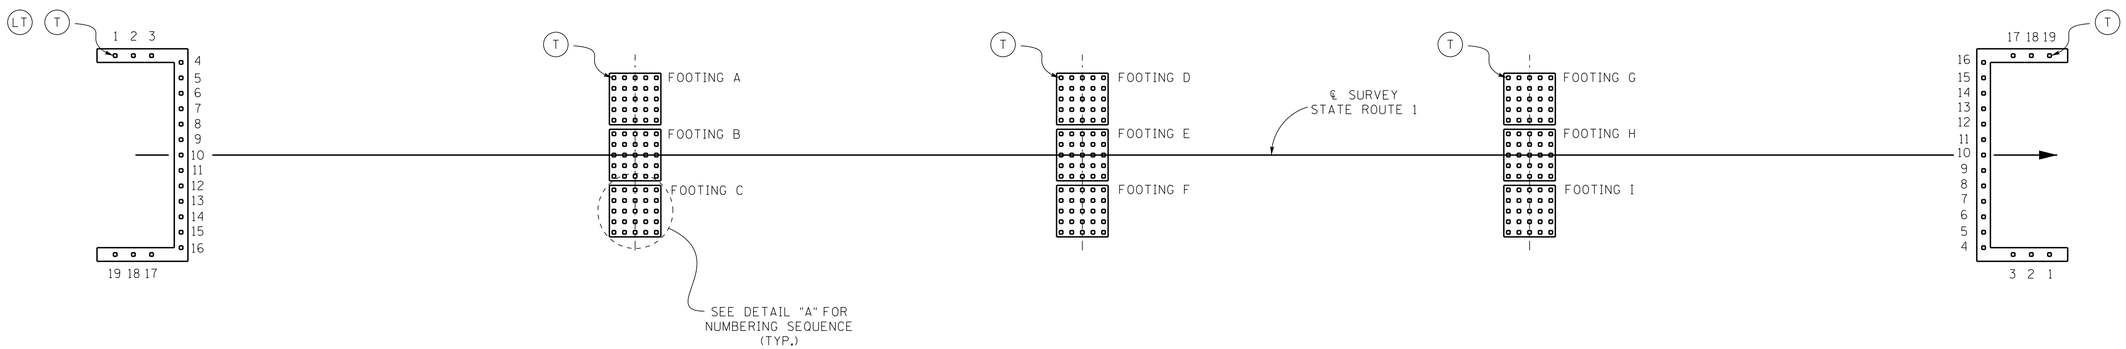

ABUTMENT NO. 1 | BENT NO. 1 | BENT NO. 2 | BENT NO. 3 | ABUTMENT NO. 2

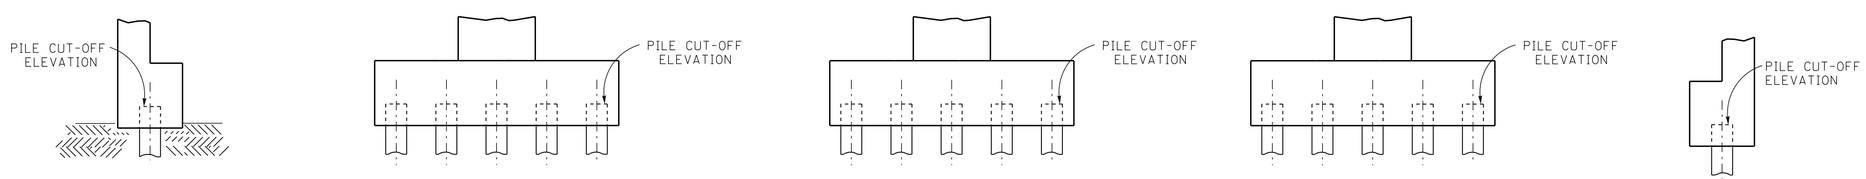

ABUTMENT NO. 1 | BENT NO. 1 | BENT NO. 2 | BENT NO. 3 | ABUTMENT NO. 2

STATE OF TENNESSEE
DEPARTMENT OF TRANSPORTATION

FINAL FOUNDATION DATA
STATE ROUTE 1
OVER
LOOSAHATCHIE RIVER
STATION 1197+55.00
SHELBY COUNTY
2015

DESIGNED BY	ADAM PRICE	DATE	06-14
DRAWN BY	CHRIS STAPLER	DATE	02-15
SUPERVISED BY	C.M.D./J.W.F.	DATE	02-15
CHECKED BY	ADAM PRICE	DATE	04-15

CORRECT Wayne J. Sepe
ENGINEER OF STRUCTURES

U-56-140