BP1124F.DGN

CONST. NO. 79011-3266-94

PROJECT NO.	YEAR	SHEET NO.
BR-STP-1(283)	2015	

REVISIONS

NO.	DATE	BY	BRIEF DESCRIPTION

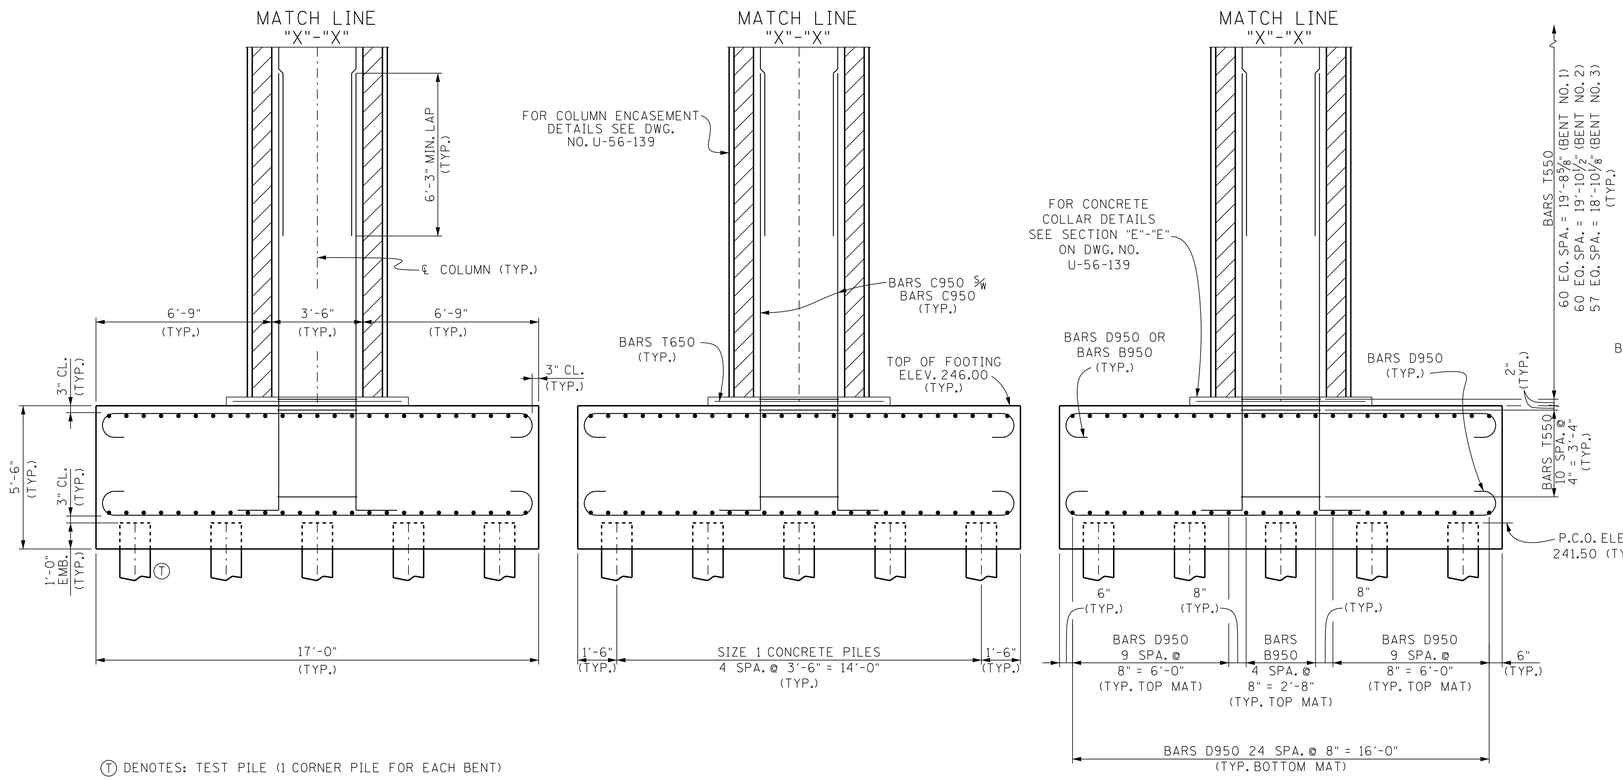

T DENOTES: TEST PILE (1 CORNER PILE FOR EACH BENT)

P.C.O. DENOTES: PILE CUT-OFF

ELEVATION

(LOOKING FORWARD ON SURVEY)

END ELEVATION

STATE OF TENNESSEE
DEPARTMENT OF TRANSPORTATION

BENT NOS. 1, 2 & 3 DETAILS
STATE ROUTE 1
OVER
LOOSAHATCHIE RIVER
STATION 1197+55.00
SHELBY COUNTY
2015

CARRINA M. DIETERS
AGRICULTURE
STATE OF TENNESSEE

CORRECT Wayne G. Seger
ENGINEER OF STRUCTURES

U-56-137

DESIGNED BY	ADAM PRICE	DATE	06-14
DRAWN BY	CHRIS STAPLER	DATE	01-15
SUPERVISED BY	C.M.D./J.W.F.	DATE	01-15
CHECKED BY	ADAM PRICE	DATE	04-15

dgnspec$$$