SP1124F.DGN

CONST. NO. 79011-3266-94

PROJECT NO.	YEAR	SHEET NO.
BR-STP-1(283)	2015	

REVISIONS

NO.	DATE	BY	BRIEF DESCRIPTION

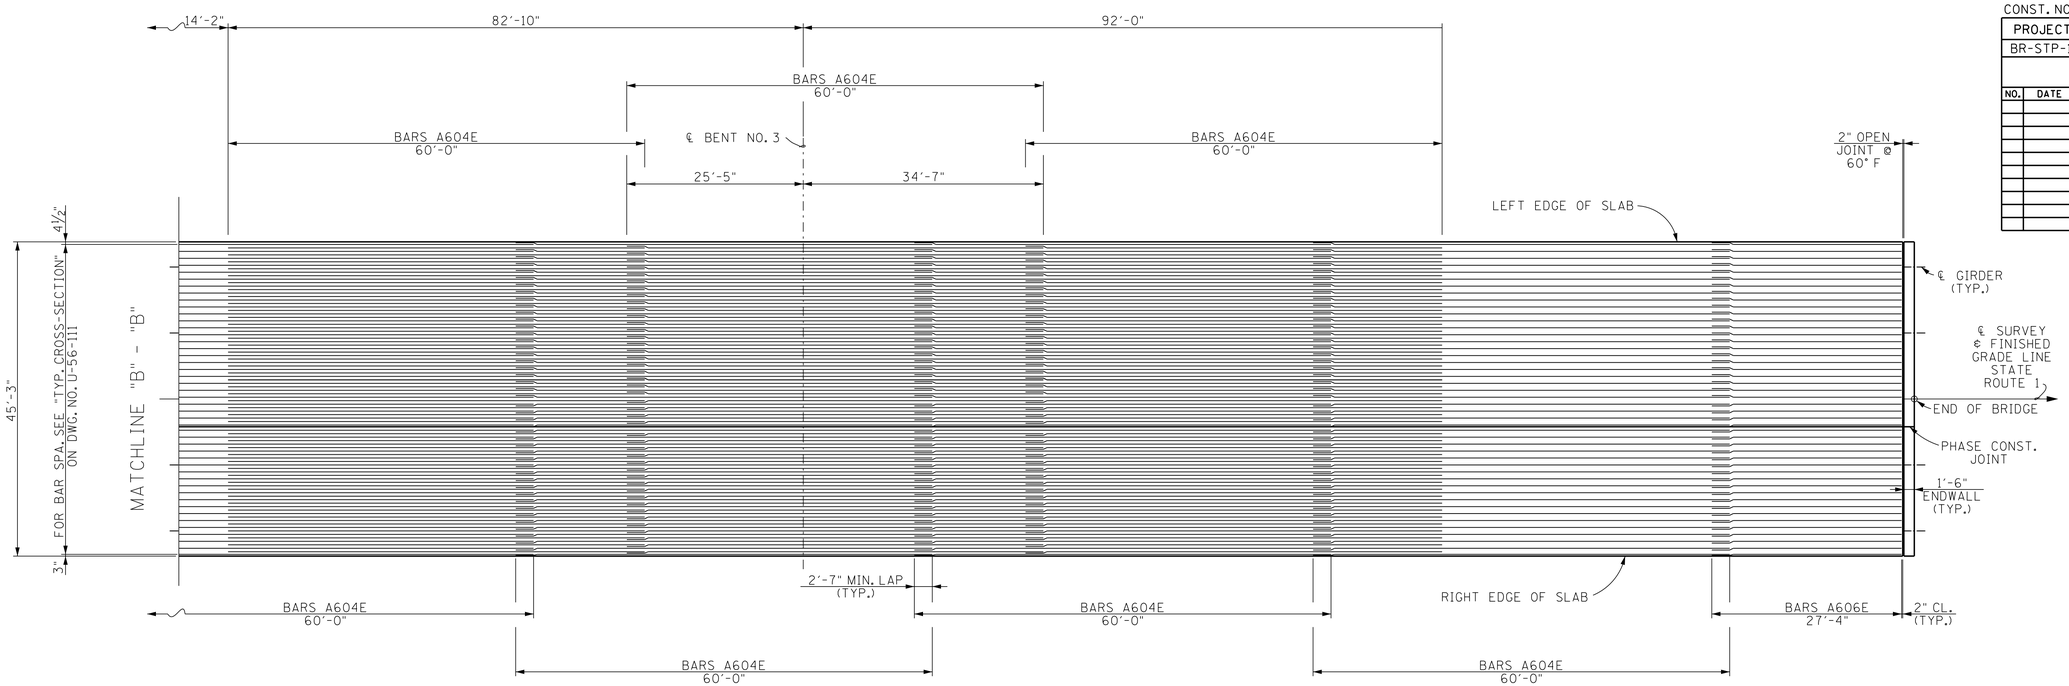

PLAN OF MAIN REINFORCEMENT

FOR MATCHLINE "B" - "B", SEE DWG. NO. U-56-113

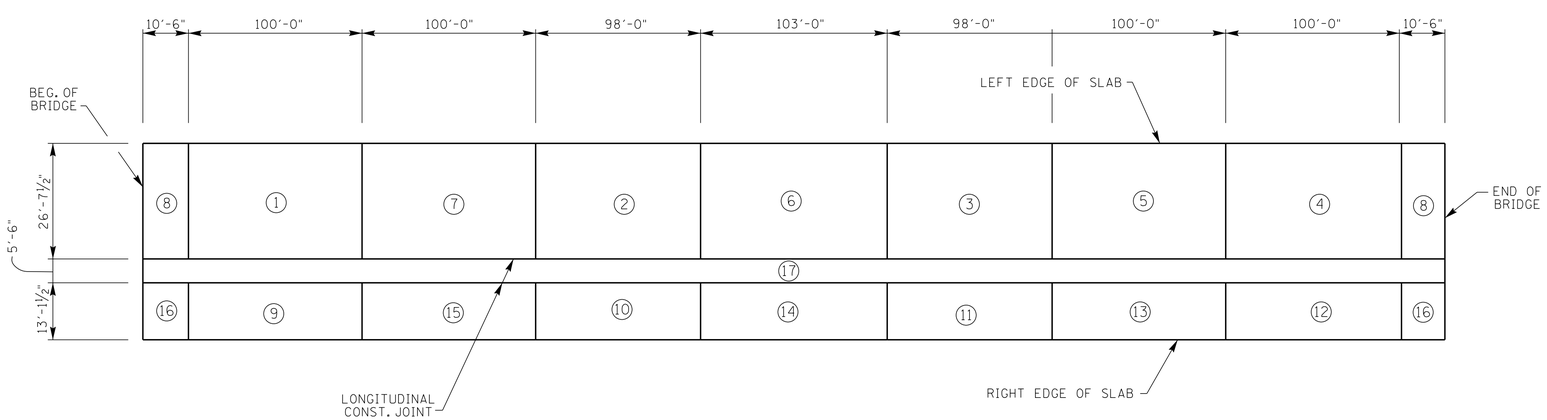

POURING SEQUENCE

NOTE: SEE DWG. NO. U-56-111 FOR SLAB CONSTRUCTION JOINT DETAILS.

NOTE: ALL SLAB POURS SHALL BE MADE IN NUMERICAL SEQUENCE.

STATE OF TENNESSEE
DEPARTMENT OF TRANSPORTATION
SUPERSTRUCTURE DETAILS
STATE ROUTE 1
OVER
LOOSAHATCHIE RIVER
STATION 1197+55.00
SHELBY COUNTY
2015

DABRINA M. DIETERS — REGISTERED ENGINEER — 105.01 — STATE OF TENNESSEE

05-11-2015

CORRECT Wayne G. Sepe
ENGINEER OF STRUCTURES

DESIGNED BY ADAM PRICE	DATE 1-14		
DRAWN BY T.R. KIRK	DATE 12-14		
SUPERVISED BY FIELDS/DIETERS	DATE 12-14		
CHECKED BY ADAM PRICE	DATE 3-15		

U-56-114