AB1128F.DGN

CONST. NO. 79011-3266-94

PROJECT NO.	YEAR	SHEET NO.
BR-STP-1(283)	2015	

REVISIONS

NO.	DATE	BY	BRIEF DESCRIPTION

ABUTMENT GENERAL NOTES

NOTE: WHEN POURING ABUTMENT BEAM, PROVISIONS SHALL BE MADE FOR SETTING ANCHOR BOLTS. BOLT PROJECTION IS 10".
NOTE: RISER BLOCKS SHALL BE POURED MONOLITHICALLY WITH THE ABUTMENT BEAM.
NOTE: WHEN POURING WINGWALLS, PROVISIONS SHALL BE MADE FOR SETTING REINFORCING STEEL FOR WINGPOSTS AND PARAPETS. FOR DETAILS OF WINGPOST AND PARAPET SEE STD. DWG NO. STD-1-1SS.
NOTE: THE ENTIRE ABUTMENT BACKWALL SHALL BE POURED CONCURRENTLY WITH POUR NO. 8 (PHASE I), POUR NO. 16 (PHASE II) AND POUR NO. 17 (CLOSURE POUR). SEE DWG. NO. U-56-114 FOR DETAILS.
NOTE: COST OF PARAPET AND POST IS TO BE INCLUDED IN THE UNIT PRICE BID FOR THE PARAPET SYSTEM.
NOTE: SEE STANDARD DRAWING STD-6-1 FOR PILE DETAILS AND NOTES.
NOTE: WINGBEAM PILES SHALL BE DRIVEN TO THE PLANS TIP ELEVATION OR REFUSAL.
NOTE: FOR ELEVATION OF ABUTMENT NO. 2 SEE DWG. NO. U-56-133 AND FOR ELEVATION "A"-"A" AND ELEVATION "B"-"B" SEE DWG. NO. U-56-135.

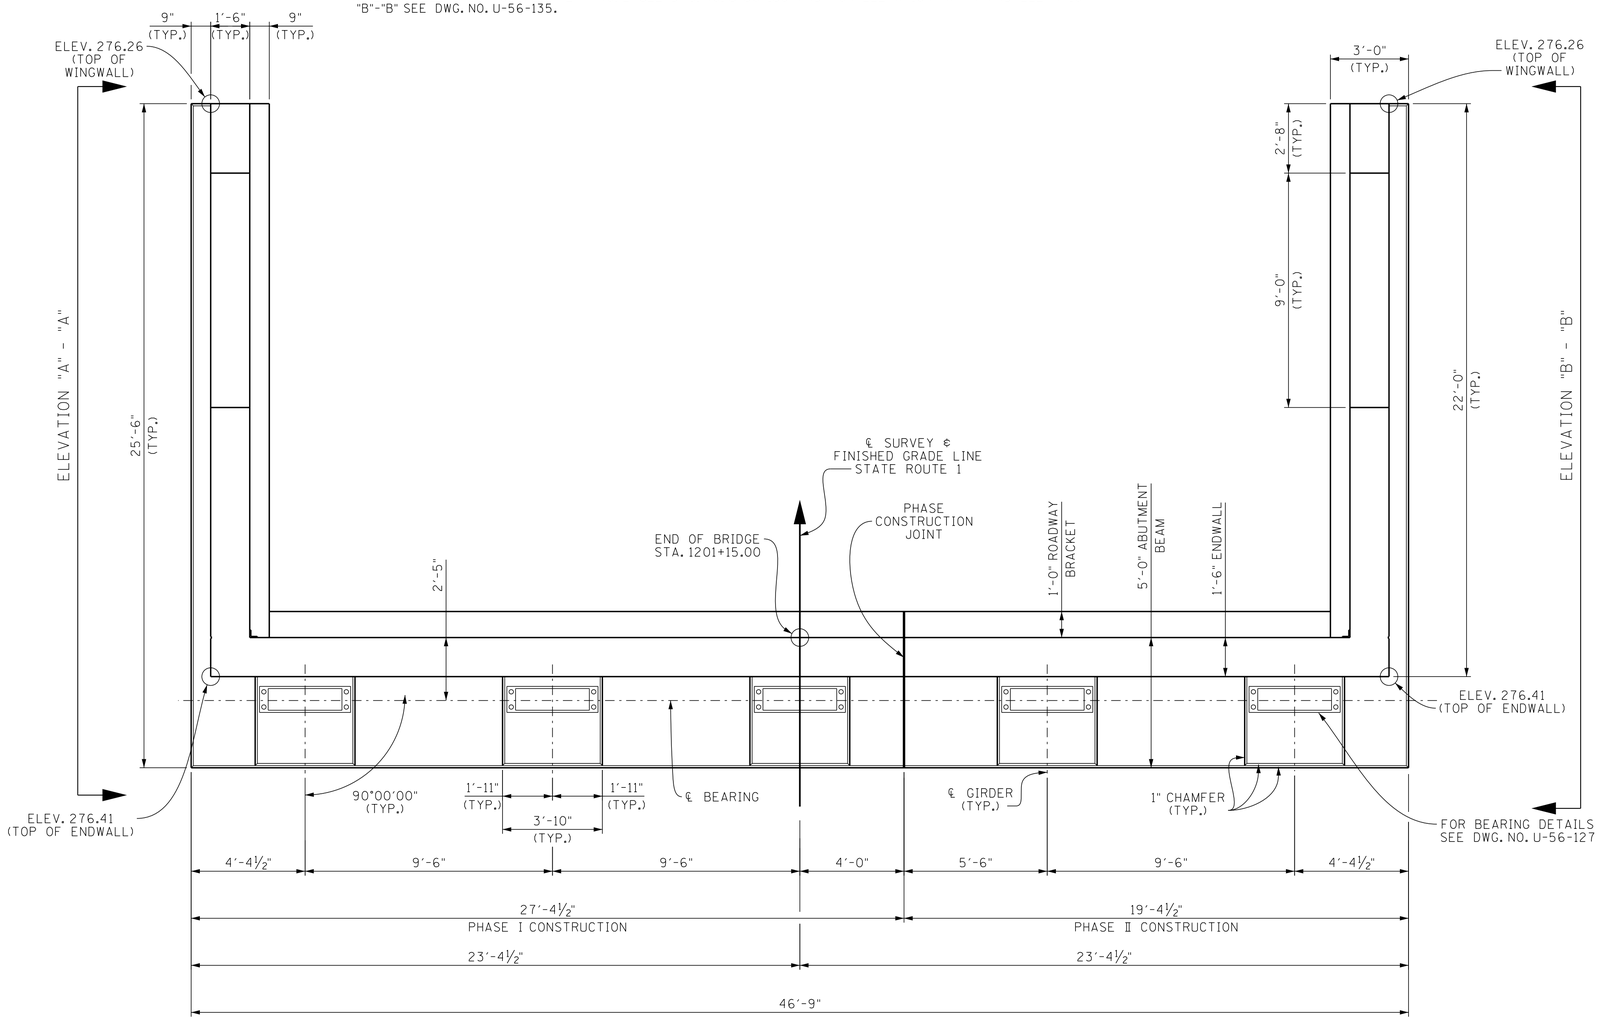

PLAN

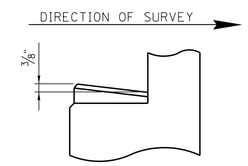

RISER BLOCK SLOPE DETAIL

NOTE: RISER BLOCK BEARING PAD SURFACES TO CONFORM TO BOTTOM OF BEAM GRADE.

ESTIMATED QUANTITIES		
CLASS "A" CONCRETE (BRIDGES)	STEEL BAR REINFORCEMENT (BRIDGES) LB.	EPOXY COATED REINFORCING STEEL (BRIDGES) LB.
84	8,481	1,932

STATE OF TENNESSEE
DEPARTMENT OF TRANSPORTATION
ABUTMENT NO. 2
STATE ROUTE 1
OVER
LOOSAHATCHIE RIVER
STATION 1197+55.00
SHELBY COUNTY
2015

CABRINA M. DIETERS — REGISTERED ENGINEER — AMERICAN — 0 — 2015 — STATE OF TENNESSEE

CORRECT Wayne J. Seger
ENGINEER OF STRUCTURES

DESIGNED BY	ADAM PRICE	DATE	04-14
DRAWN BY	RODNEY CHANDLER	DATE	02-15
SUPERVISED BY	C.M.D. / J.W.F.	DATE	02-15
CHECKED BY	ADAM PRICE	DATE	04-15

U-56-132