SP1124F.DGN

CONST. NO. 79011-3266-94

PROJECT NO.	YEAR	SHEET NO.
BR-STP-1(283)	2015	

REVISIONS

NO.	DATE	BY	BRIEF DESCRIPTION

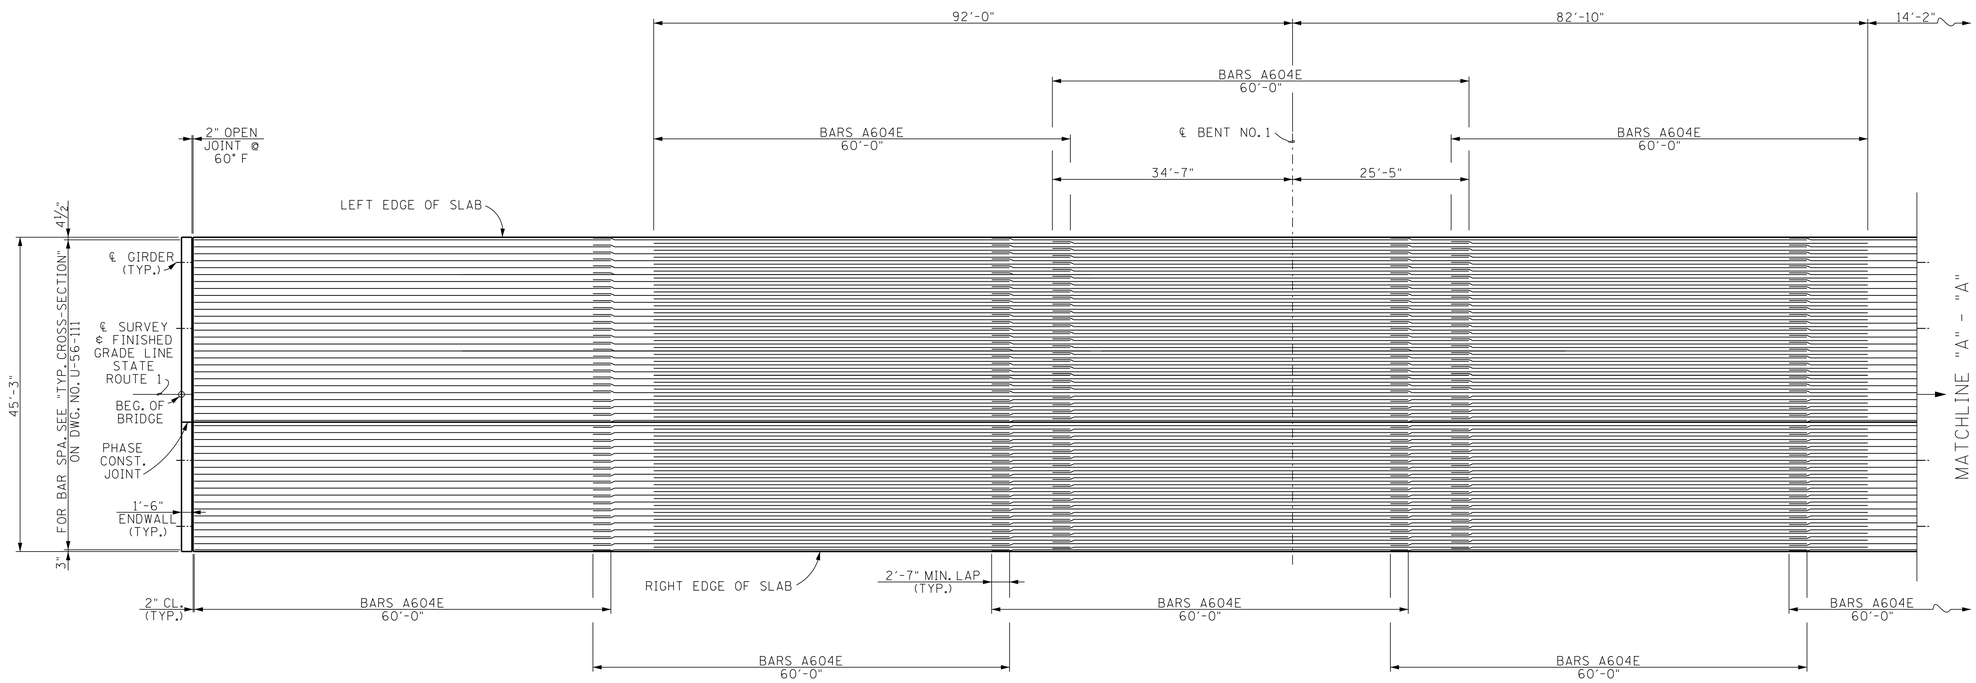

PLAN OF MAIN REINFORCEMENT

FOR MATCHLINE "A" - "A", SEE DWG. NO. U-56-113

STATE OF TENNESSEE
DEPARTMENT OF TRANSPORTATION
SUPERSTRUCTURE DETAILS
STATE ROUTE 1
OVER
LOOSAHATCHIE RIVER
STATION 1197+55.00
SHELBY COUNTY
2015

CARRINA M. DIETERS
REGISTERED ENGINEER
No. 25 1 20
AGRICULTURE
STATE OF TENNESSEE

CORRECT Wayne G. Sexton
ENGINEER OF STRUCTURES

DESIGNED BY ADAM PRICE	DATE 1-14		
DRAWN BY T.R. KIRK	DATE 12-14		
SUPERVISED BY FIELDS/DIETERS	DATE 12-14		
CHECKED BY ADAM PRICE	DATE 3-15		

U-56-112