FED ROAD DIST No	STATE	FED AID PROJ No	FISCAL YEAR	SHEET No	TOTAL SHEETS
8	TENN	36-B	19		

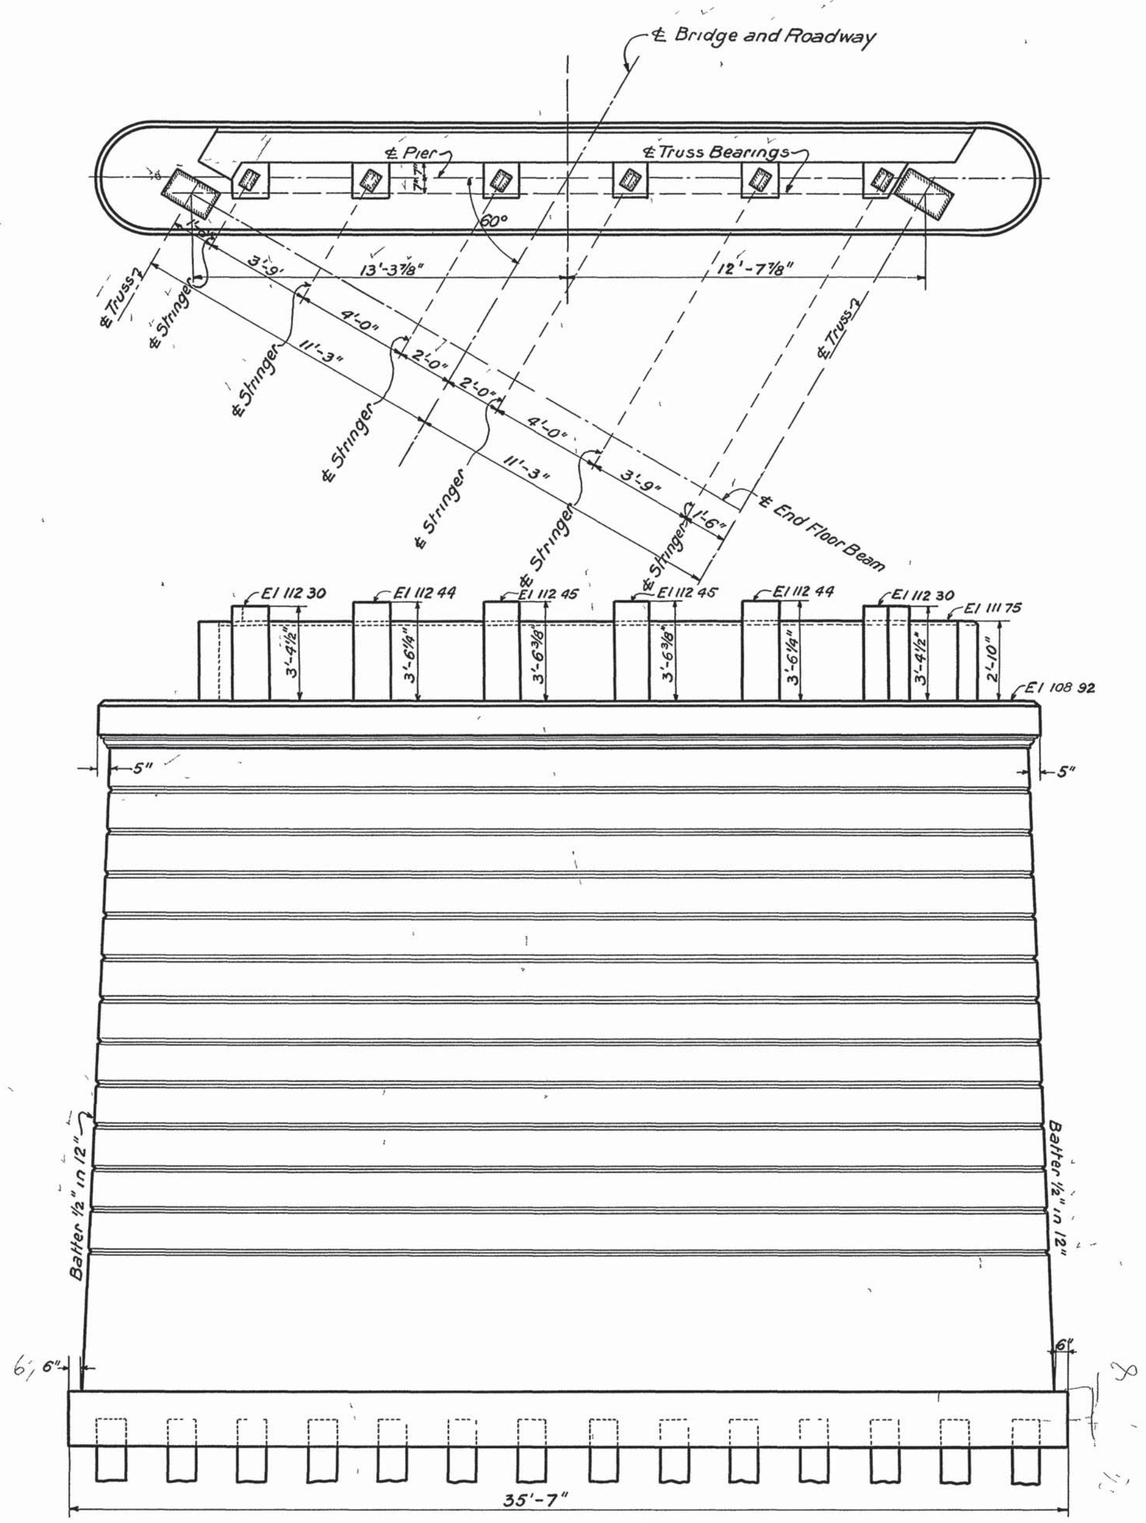

SIDE ELEVATION.

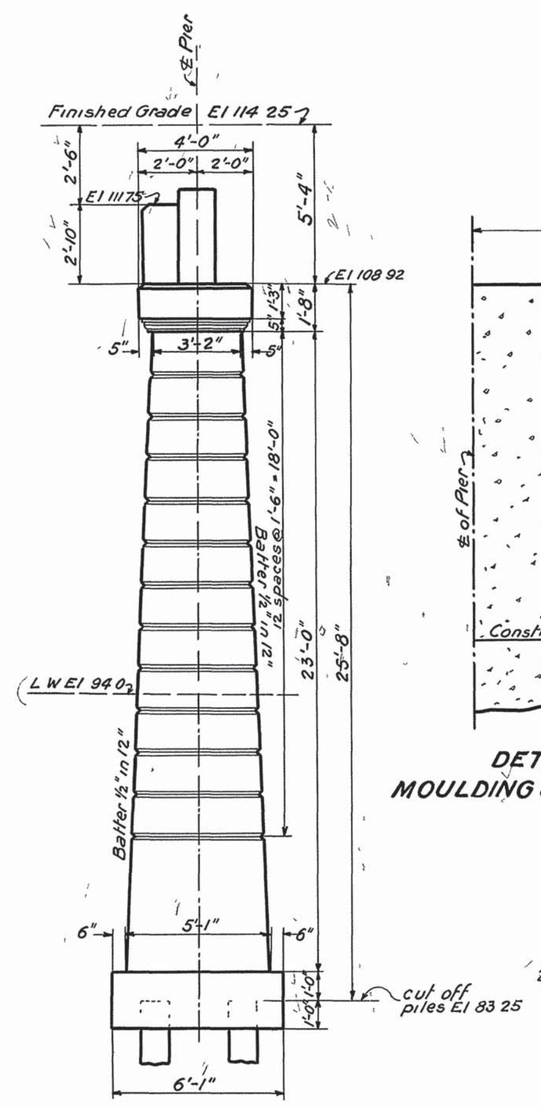

END ELEVATION.

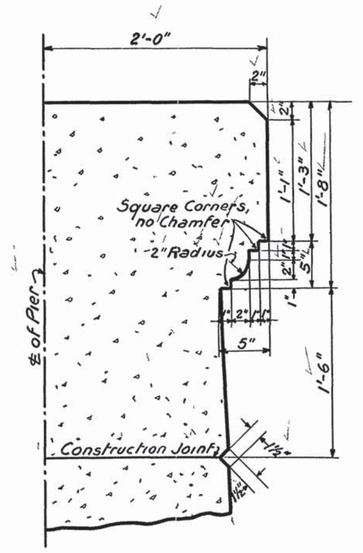

DETAILS OF MOULDING & BELT COURSE.

Note
Belt courses shall be spaced as shown They shall be formed by nailing triangular strips inside the forms
The pouring of the concrete shall be so arranged that the construction joints will be made on the apex of the beads as shown

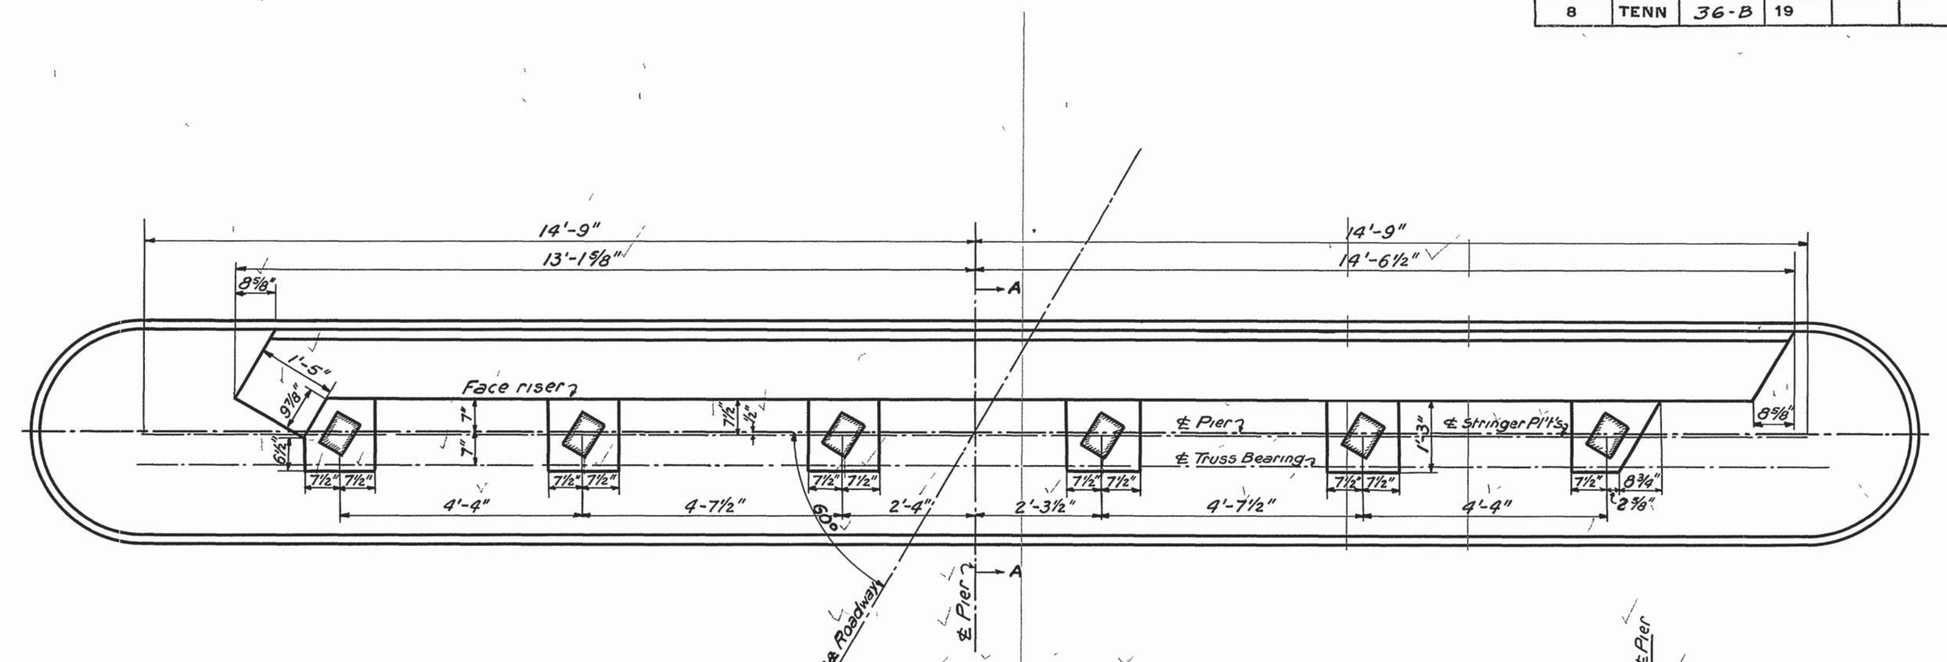
14'-9"
13'-1⅝"
14'-9"
14'-6½"
A
8⅝"
1'-5"
Face riser
7½"
7½"
7½"