SP1124F.DGN

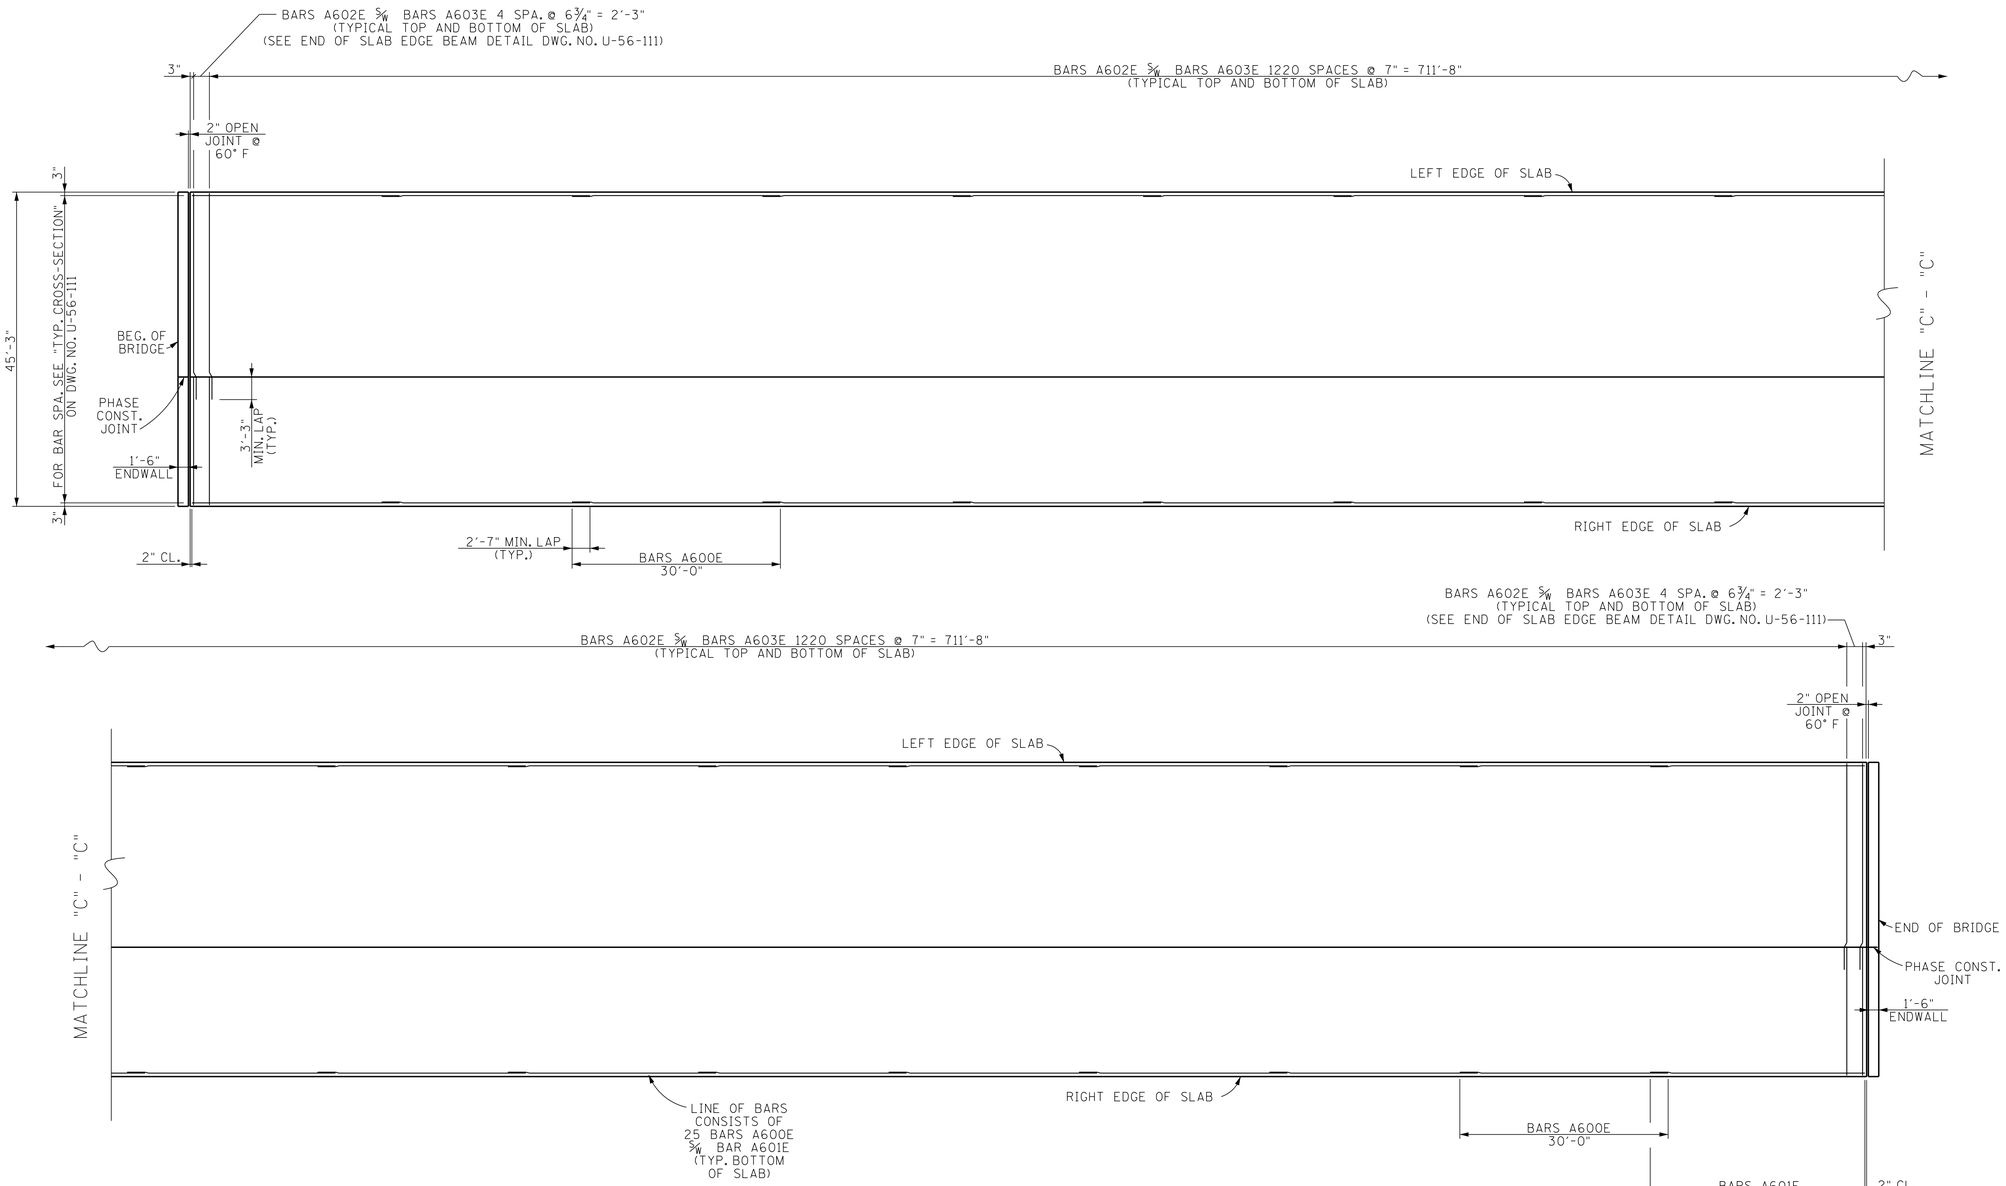

SLAB PLAN

CONST. NO. 79011-3266-94

PROJECT NO.	YEAR	SHEET NO.
BR-STP-1(283)	2015	

REVISIONS

NO.	DATE	BY	BRIEF DESCRIPTION

STATE OF TENNESSEE
DEPARTMENT OF TRANSPORTATION

SUPERSTRUCTURE DETAILS
STATE ROUTE 1
OVER
LOOSAHATCHIE RIVER
STATION 1197+55.00
SHELBY COUNTY
2015

CARRINA M. DIETERS — REGISTERED ENGINEER — AGRICULTURE — 29 — STATE OF TENNESSEE

DESIGNED BY ADAM PRICE DATE 1-14
DRAWN BY T.R. KIRK DATE 12-14
SUPERVISED BY FIELDS/DIETERS DATE 12-14
CHECKED BY ADAM PRICE DATE 3-15

CORRECT Wayne G. Sieger
ENGINEER OF STRUCTURES

U-56-115