TYPE	YEAR	PROJECT NO.	SHEET NO.
RESURF		19009-8188-44	B2
		NH-I-65-2(109)	
BRIDGE REPAIR		19009-4188-04	

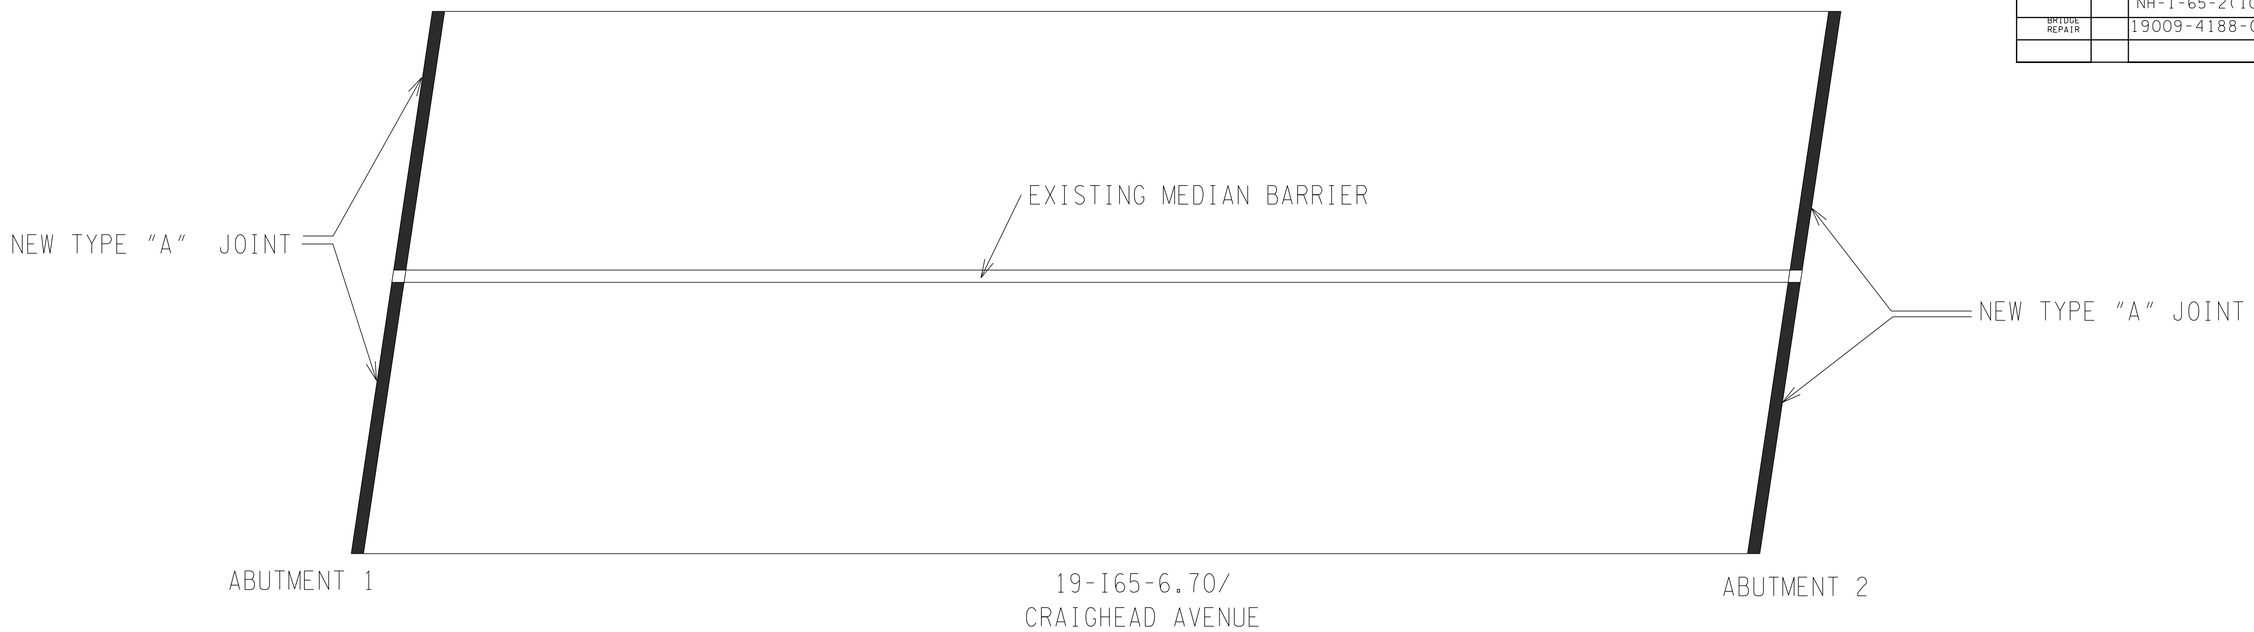

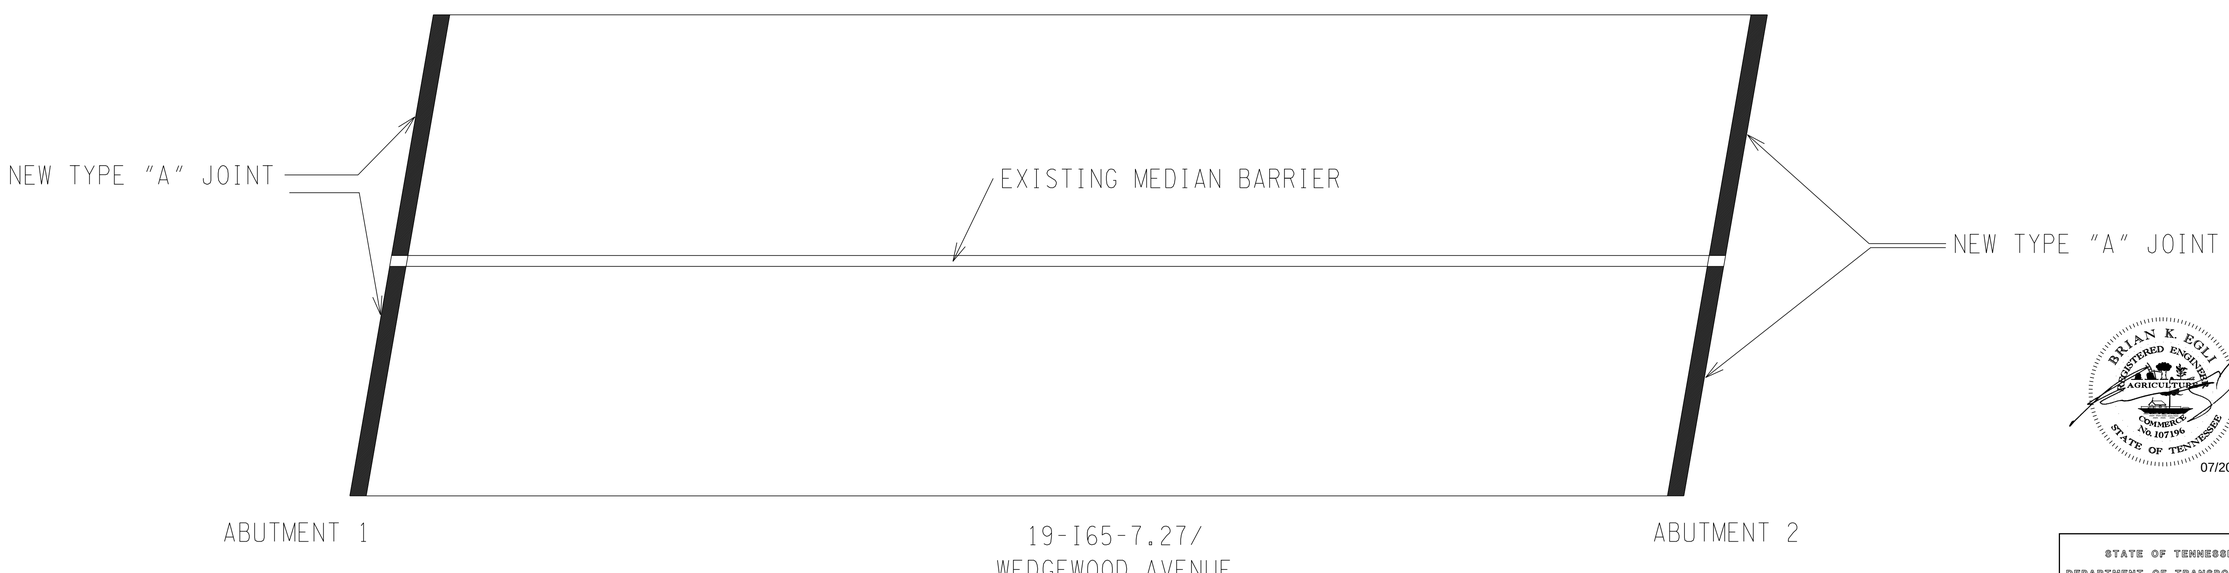

BRIAN K. EGLI
REGISTERED ENGINEER
AGRICULTURE
COMMERCE
No. 107196
STATE OF TENNESSEE
07/20/15

STATE OF TENNESSEE
DEPARTMENT OF TRANSPORTATION

EXPANSION JOINT REPAIR LOCATINS

TENNESSEE D.O.T.
DESIGN DIVISION
FILE NO.

P:\STRUCT_RP\Bridgerepair\Sileshi\Tabulated Sheets\Rg.3\INTERSTATE\6 OCT.2015 Lettings\Davidson Co\I65 LM 4.50 to LM 8.33\Davidson County I0065 Over Craighead Ave and Wedgewood Tabsheet.dgn
7/20/2015 1:59:00 PM