| TYPE | YEAR | PROJECT NO. | SHEET NO. |
|---|---|---|---|
| R.O.W. | 2013 | HRRR/HSIP-2480(10) | 3 |
| CONST. | 2014 | HRRR/HSIP-2480(10) | 3 |
| | | | |
| | | | |

NEW ERA RD.
78946-2414-94
78946-3409-94

SEVIER CO.
(R.O.W.)
(CONST.)

REV. 8-2-13: REVISED PROPERTY OWNERS NAME ON TRACTS 4, 5, AND 6.

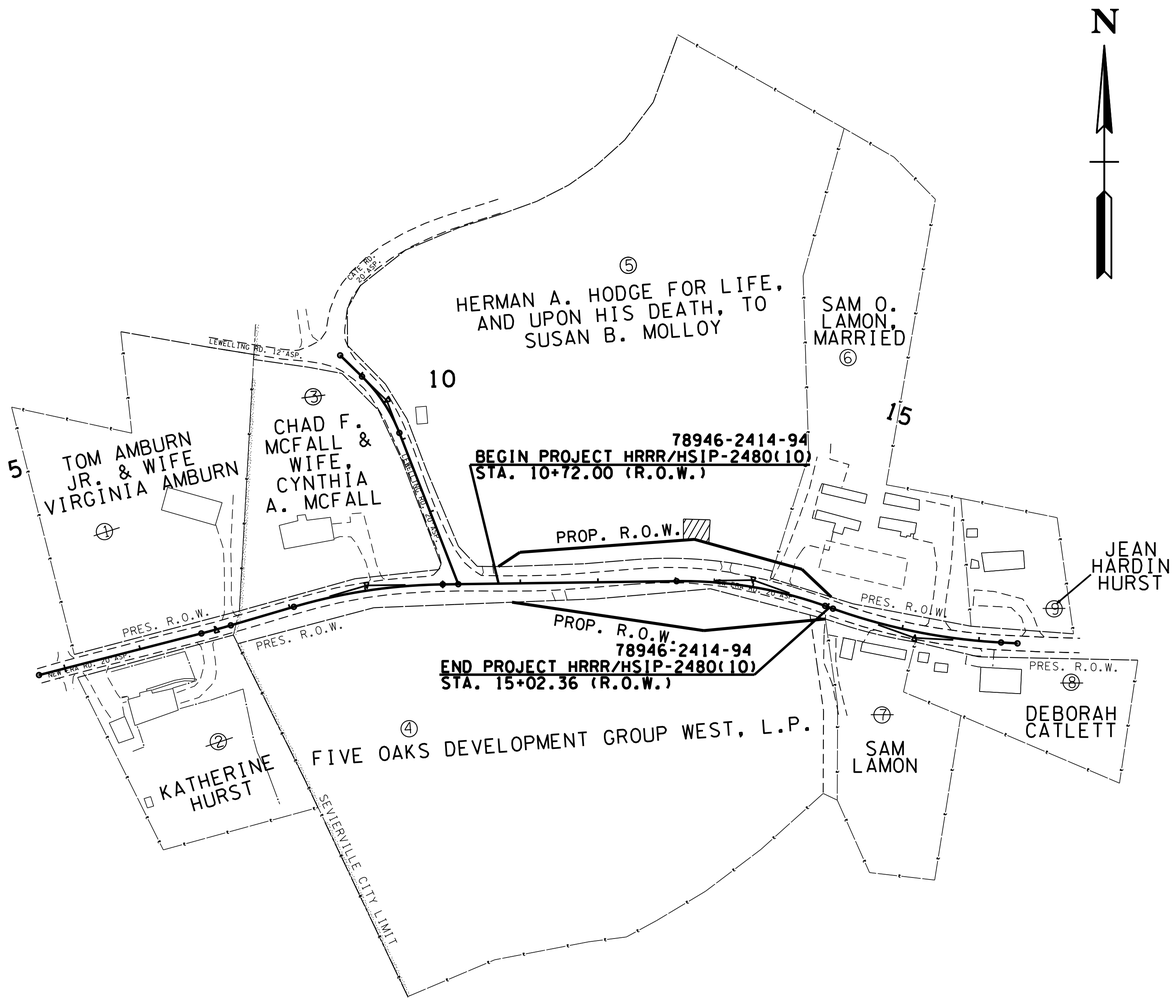


SEALED BY

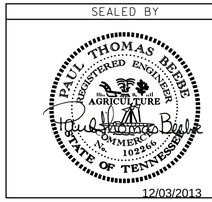


12/03/2013

STATE OF TENNESSEE
DEPARTMENT OF TRANSPORTATION

# PROPERTY MAP

STA.10+72.00 TO STA.15+02.36

SCALE: 1"=100'

03-DEC-2013 09:36
\\JOIWF01.tdot.state.tn.us\01Shared\SURVDES\DESIGN\PROJECTS\SE-NEWERA-01\CONST 003.sht